Meridian Solar Farm

EN010169

Volume 6


Environmental Statement

6.2 ES Figure 15-1: Traffic and Access Study Area
(Rev 1)

APFP Regulation 5(2)(a)

Infrastructure Planning (Applications: Prescribed Forms and Procedure) Regulations 2009

October 2026

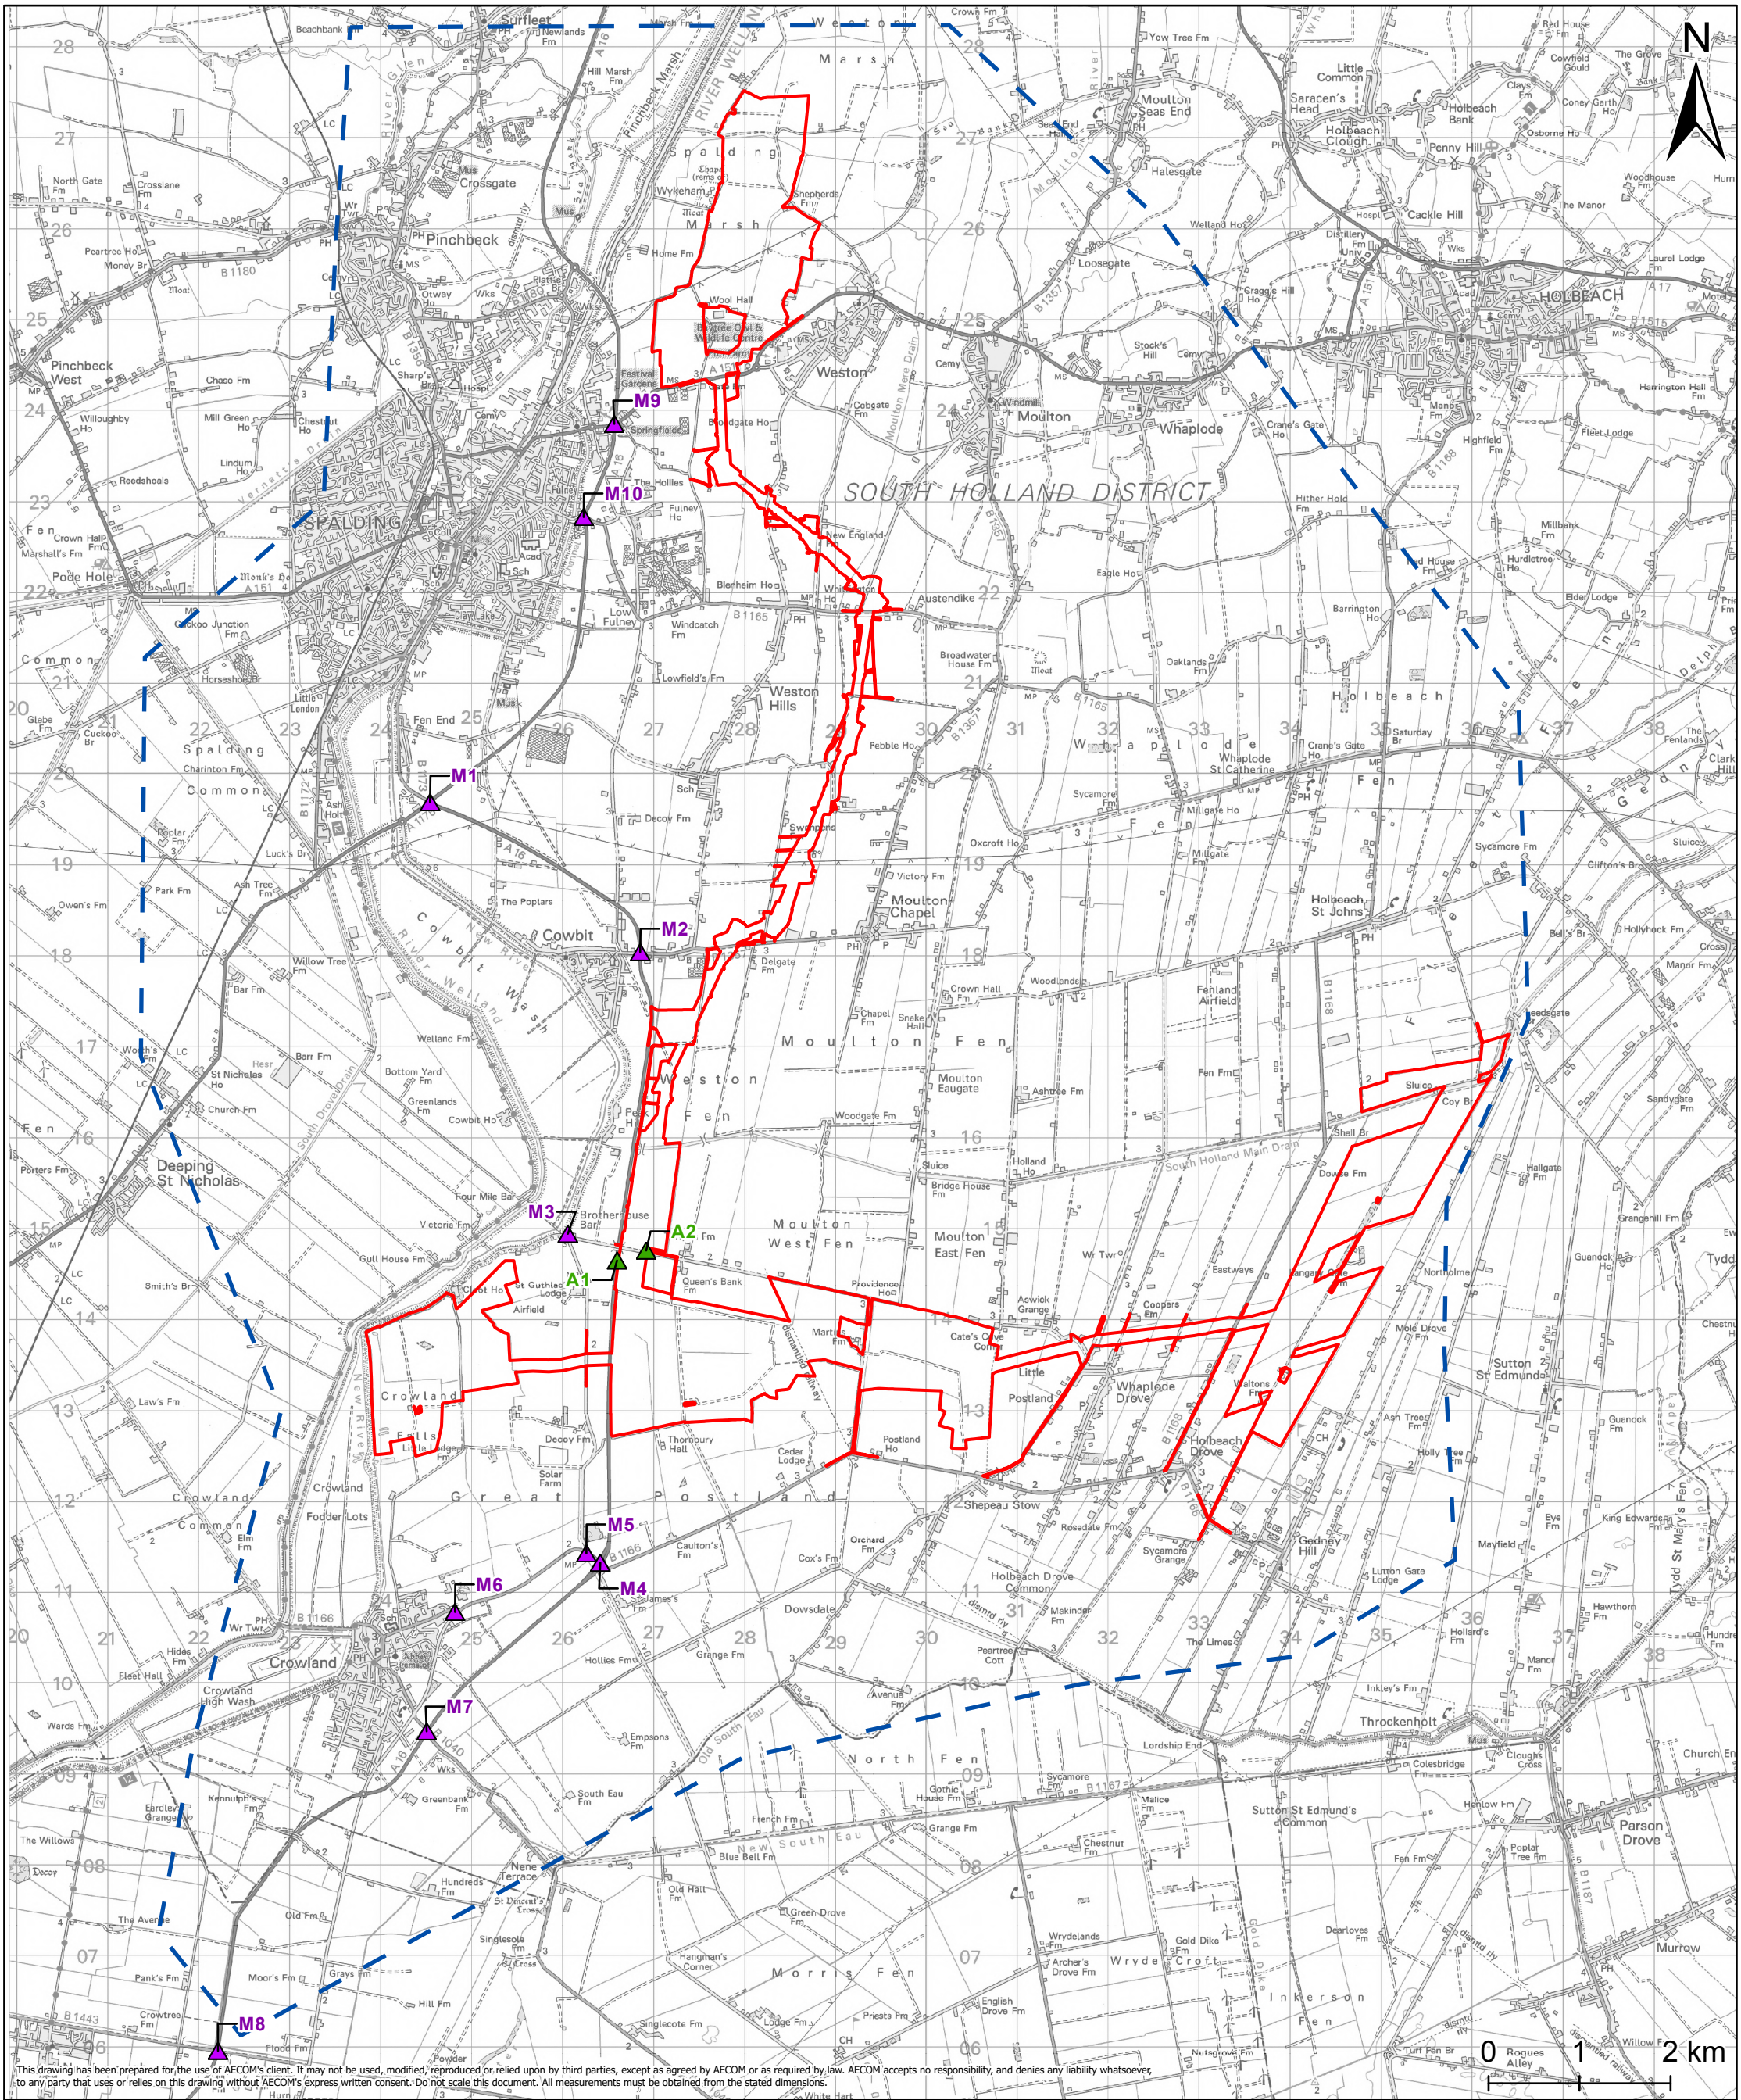

This drawing has been prepared for the use of AECOM's client. It may not be used, modified, reproduced or relied upon by third parties, except as agreed by AECOM or as required by law. AECOM accepts no responsibility, and denies any liability whatsoever, to any party that uses or relies on this drawing without AECOM's express written consent. Do not scale this document. All measurements must be obtained from the stated dimensions.

Project Title

Meridian Solar Farm

Map Title

Environmental Statement
Figure 15-1: Traffic and Access Study Area

Sheet 1 of 3

Scale	Version	Drawn	Reviewed
1:65,000	1	CT	AD

Legend

- Order Limits
- Traffic and Access Study Area Boundary


Traffic Count - 2024

- 2024 Automated Traffic Count (ATC)
- 2024 Manual Classified Count (MCC)

Date: 20/10/2026

Copyright
Contains OS data © Crown Copyright and database right 2026. Contains data from OS Zoomstack. Reproduced from Ordnance Survey digital map data © Crown copyright 2025. All rights reserved. Licence number AC0000808122.

Meridian Solar

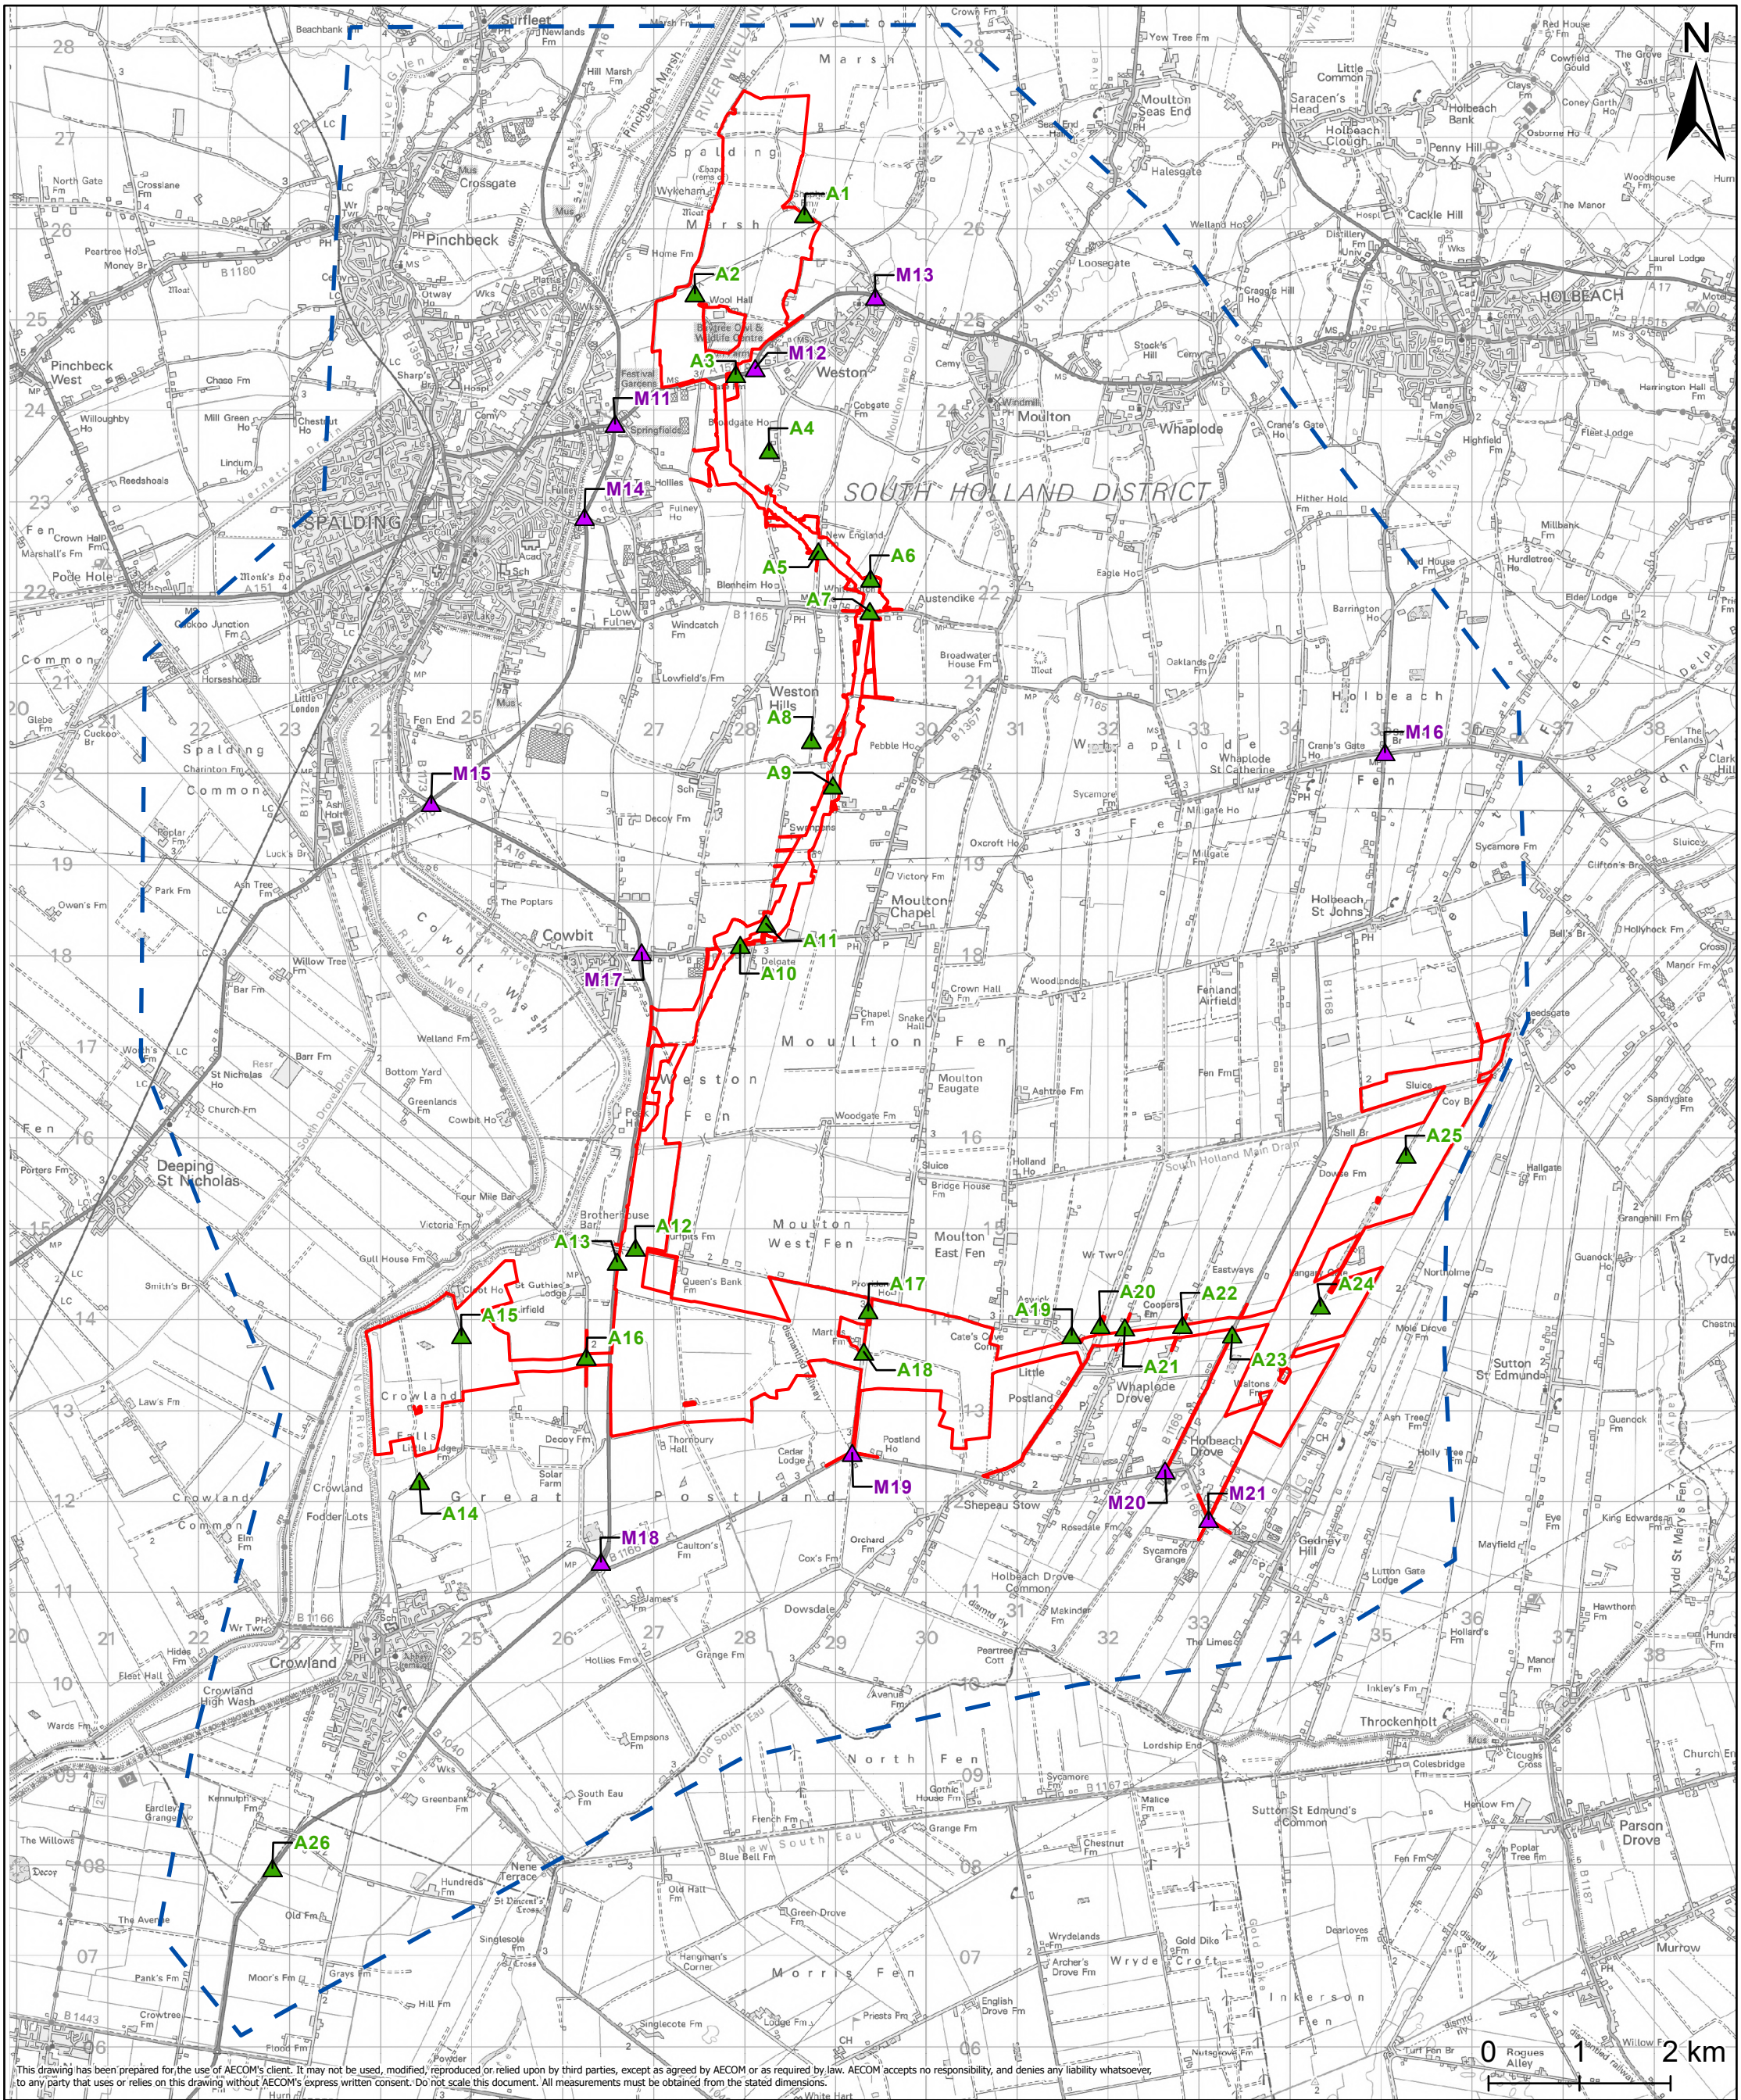

This drawing has been prepared for the use of AECOM's client. It may not be used, modified, reproduced or relied upon by third parties, except as agreed by AECOM or as required by law. AECOM accepts no responsibility, and denies any liability whatsoever, to any party that uses or relies on this drawing without AECOM's express written consent. Do not scale this document. All measurements must be obtained from the stated dimensions.

Project Title

Meridian Solar Farm

Map Title

Environmental Statement
Figure 15-1: Traffic and Access Study Area

Sheet 2 of 3

Scale	Version	Drawn	Reviewed
1:65,000	1	CT	AD

Legend

- Order Limits
- Traffic and Access Study Area Boundary

Traffic Count - 2025


- 2025 Automated Traffic Count (ATC)
- 2025 Manual Classified Count (MCC)

Date: 20/10/2026

Copyright
Contains OS data © Crown Copyright and database right 2026. Contains data from OS Zoomstack. Reproduced from Ordnance Survey digital map data © Crown copyright 2025. All rights reserved. Licence number AC0000808122.

Meridian Solar



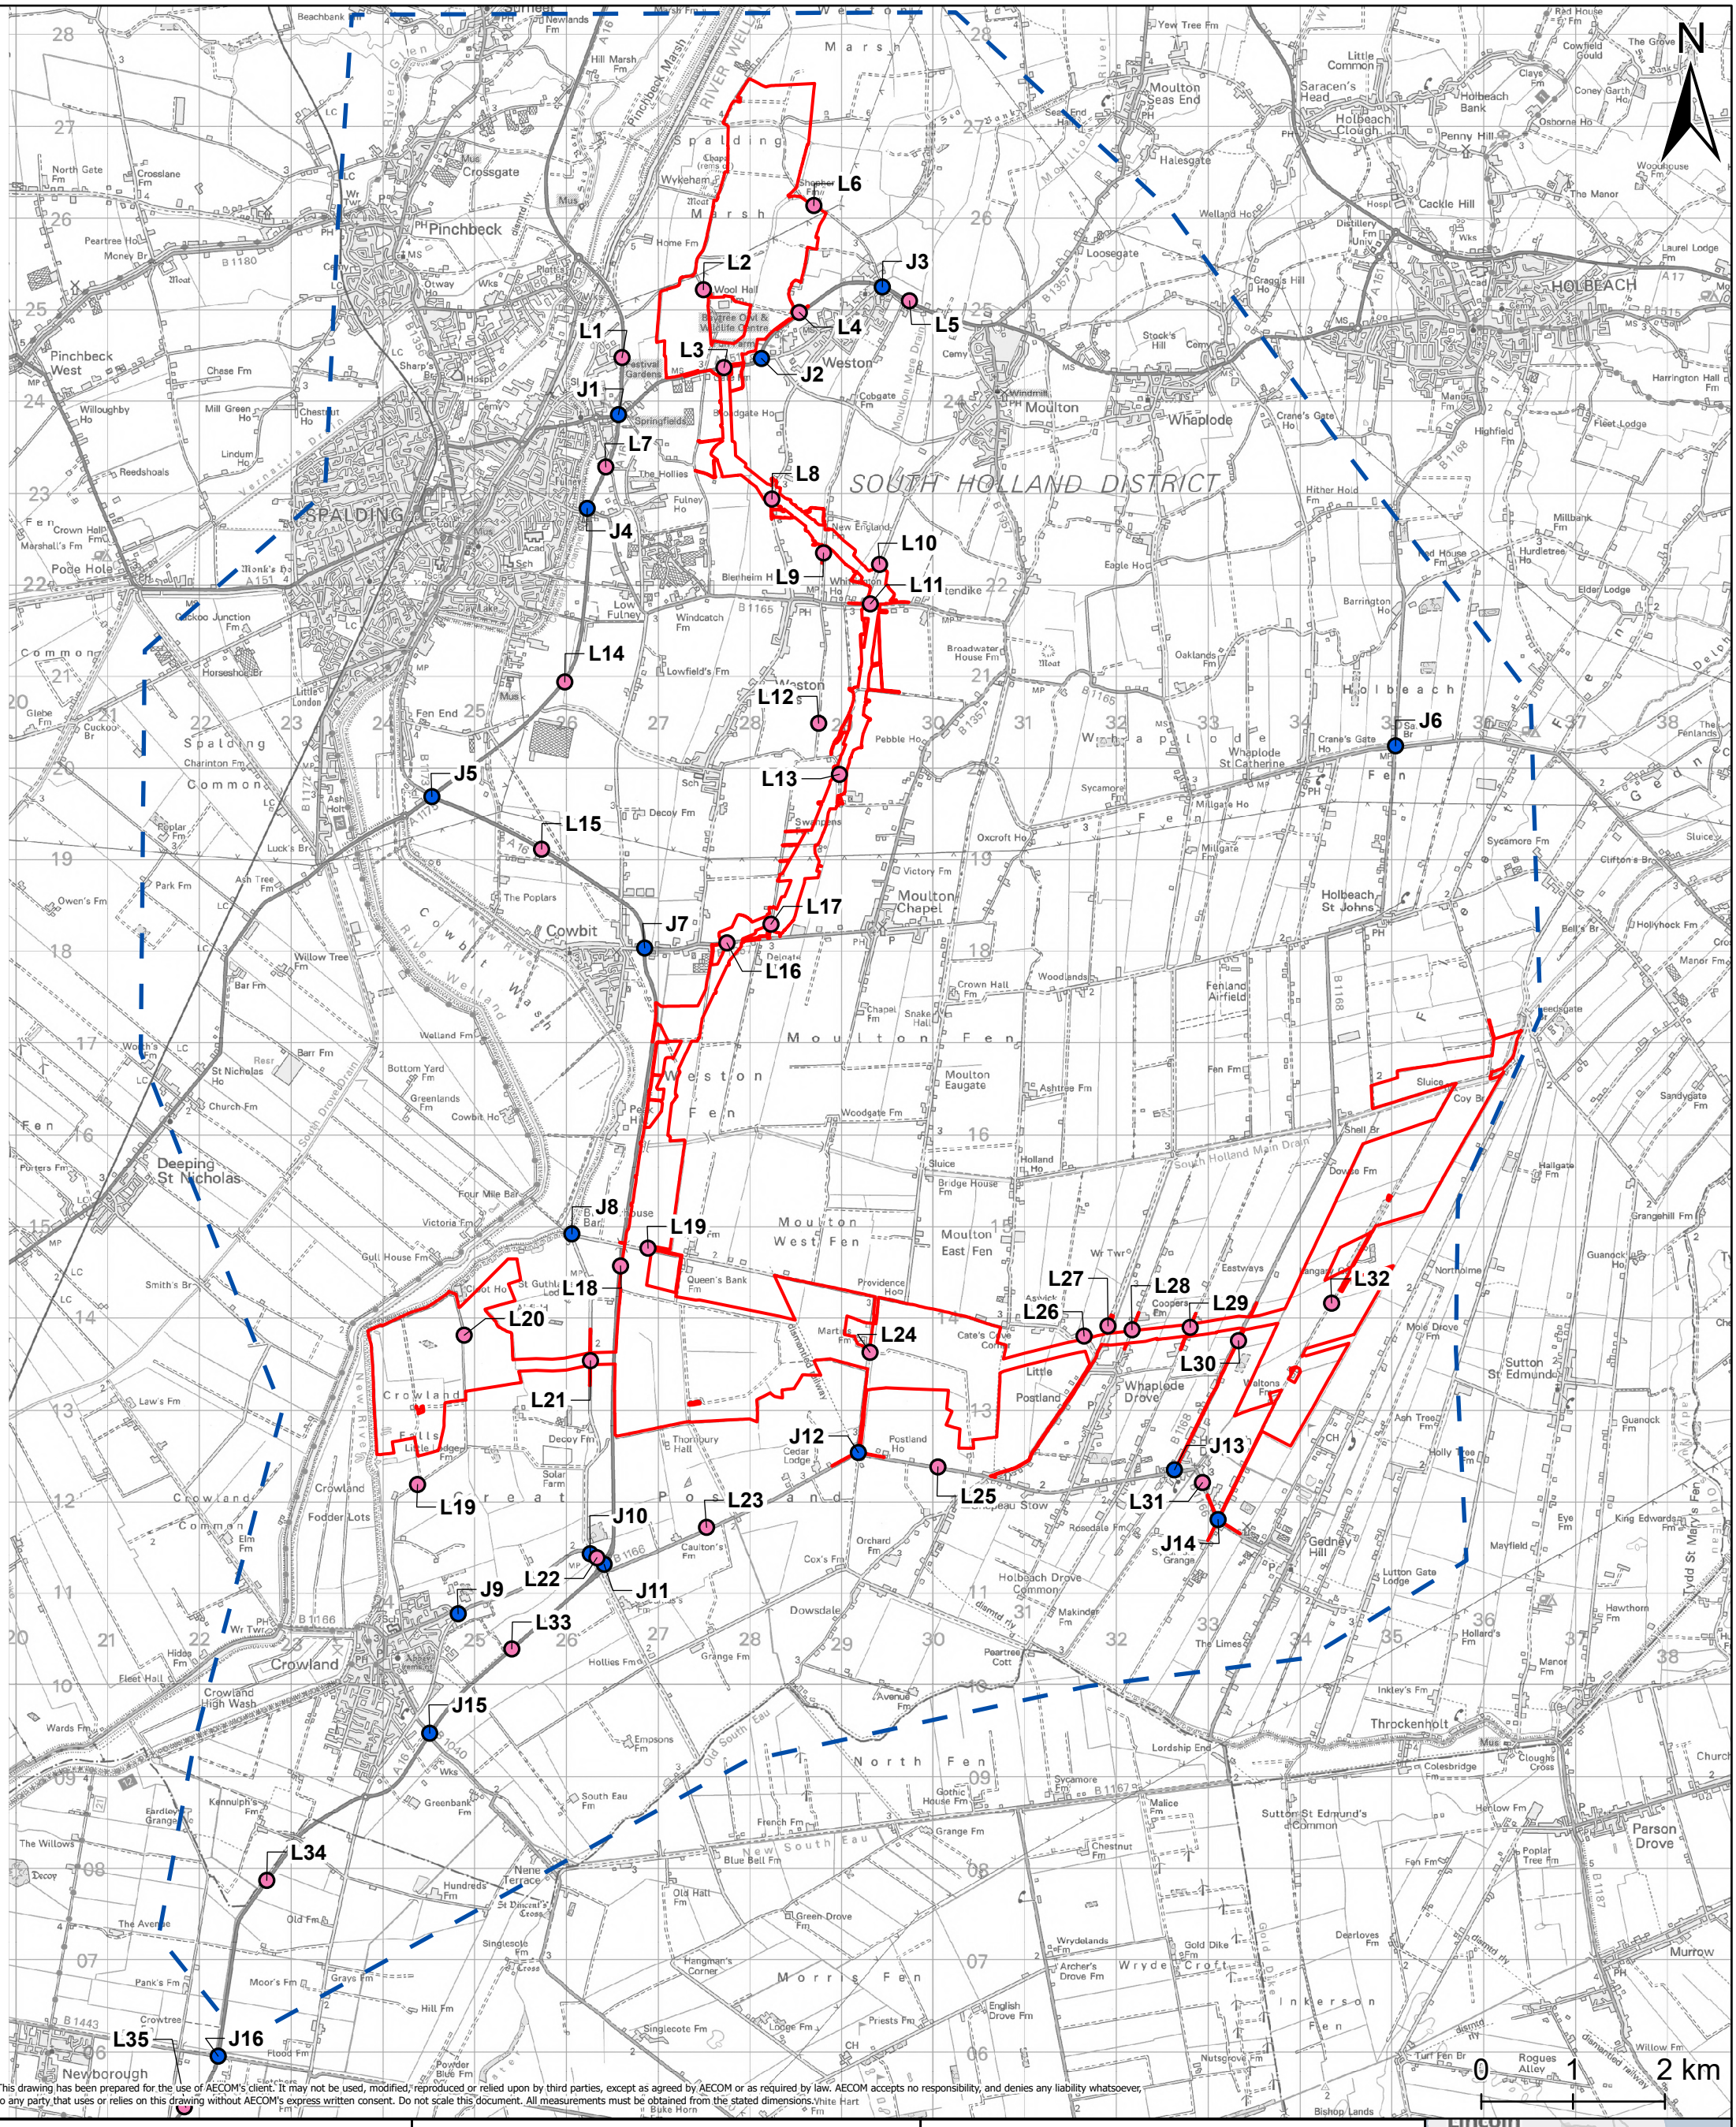

This drawing has been prepared for the use of AECOM's client. It may not be used, modified, reproduced or relied upon by third parties, except as agreed by AECOM or as required by law. AECOM accepts no responsibility, and denies any liability whatsoever, to any party that uses or relies on this drawing without AECOM's express written consent. Do not scale this document. All measurements must be obtained from the stated dimensions.

Project Title

Meridian Solar Farm

Map Title

Environmental Statement
Figure 15-1: Traffic and Access Study Area

Sheet 3 of 3

Scale	Version	Drawn	Reviewed
1:65,000	1	CT	AD

Legend

- Order Limits
- Traffic and Access Study Area Boundary

Link and Junction Receptors

- Junction
- Link

Date: 19/10/2026

Copyright

Contains OS data © Crown Copyright and database right 2026. Contains data from OS Zoomstack. Reproduced from Ordnance Survey digital map data © Crown copyright 2025. All rights reserved. Licence number AC0000808122.

Meridian Solar