

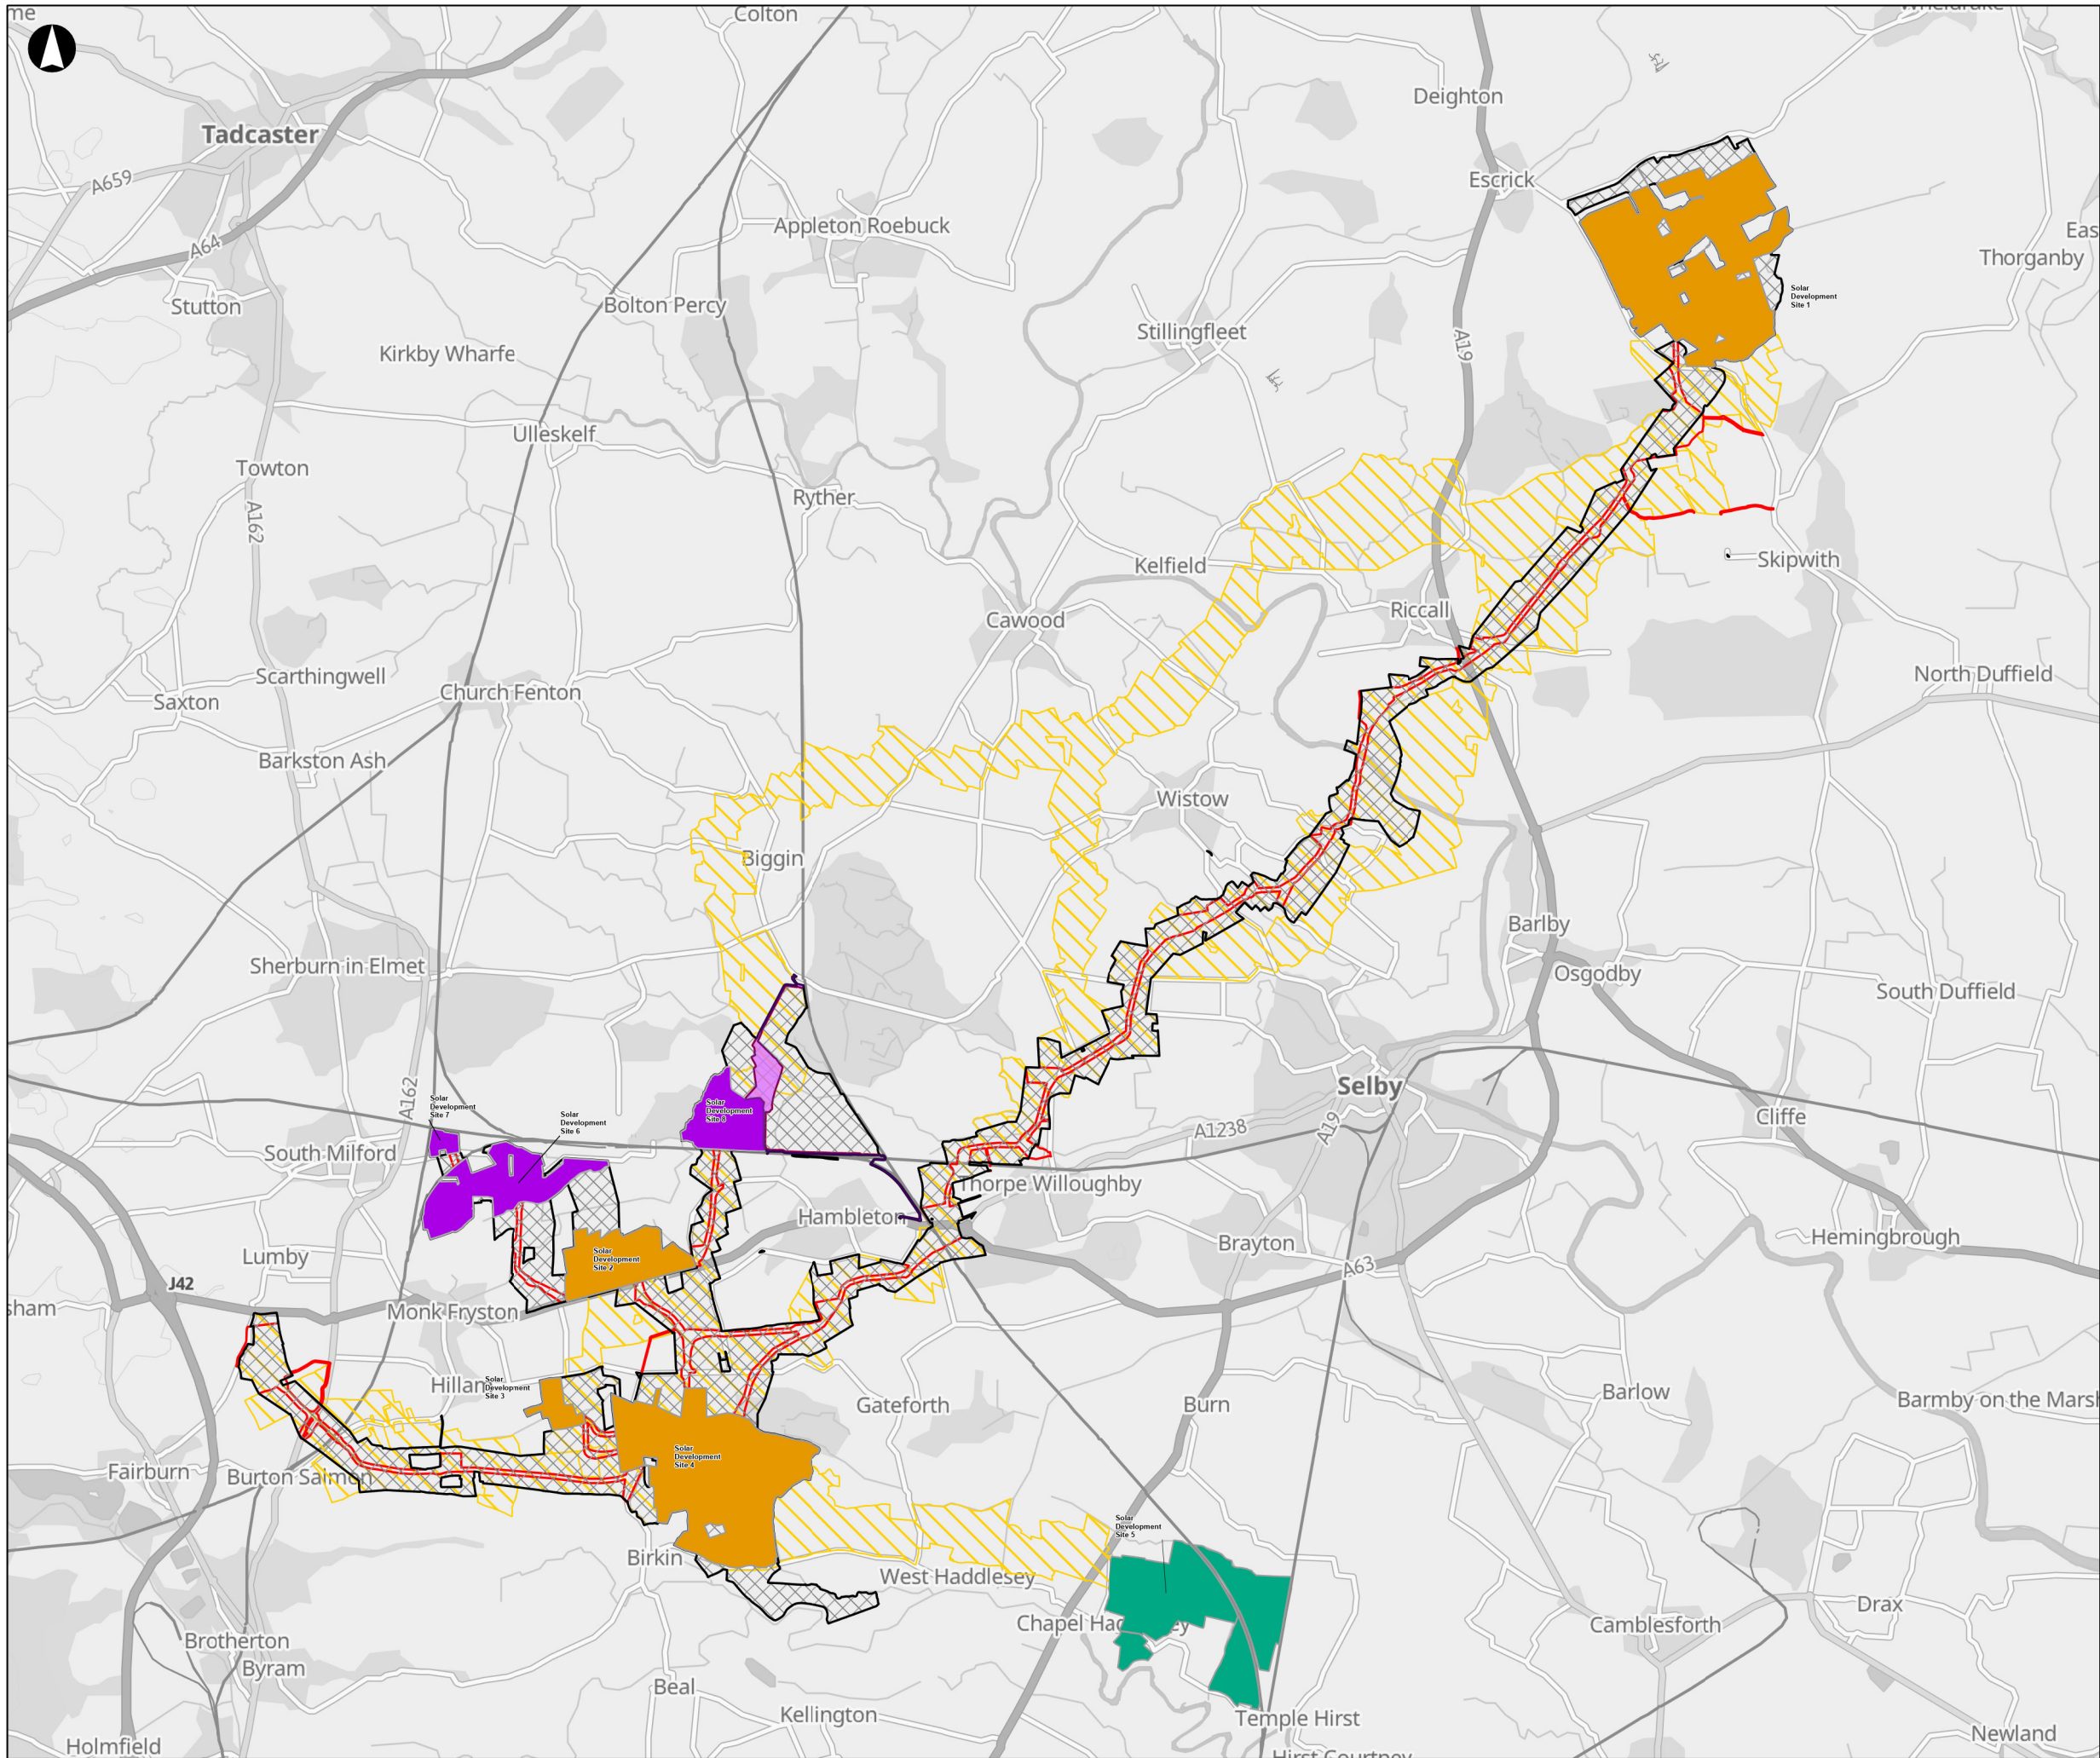


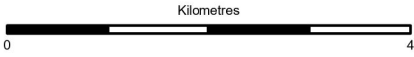

- Cable Route Corridor DCO Submission
- Proposed Development Boundary for Statutory Consultation
- Cable Corridor Options Area Scoping
- Solar Development Sites
- Solar Development Site 5 Removed at PEIR
- Solar Development Sites 6, 7 & 8 Added Prior to PEIR
- Solar Development Site 8 Access

Coordinate System: British National Grid

Esri, CGIAR, USGS, Sources: Esri, TomTom, Garmin, FAO, NOAA, USGS, © OpenStreetMap contributors, and the GIS User Community, Contains OS data © Crown Copyright and database right 2026. Contains data from OS Zoomstack

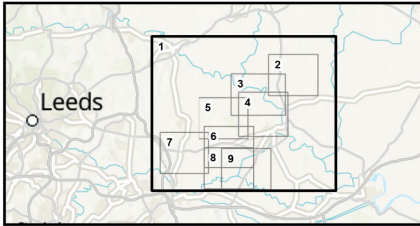

P02	24/08/26	ACAR	CWIL	RHOR	DGAB
Rev	Date	By	Chkd	Appd	Authd



Drawing Title

Figure 3.4
Cable Route Corridor Refinement from Scoping to DCO Application Submission
Sheet Number 1 of 9

Client

Light Valley Solar Limited

Project Name

Light Valley Solar


Scale at A3

1:75,000

Project Number	Rev
302939-00	P02

Drawing Number


EN0110012/APP/LVS/06.02.03.04.01

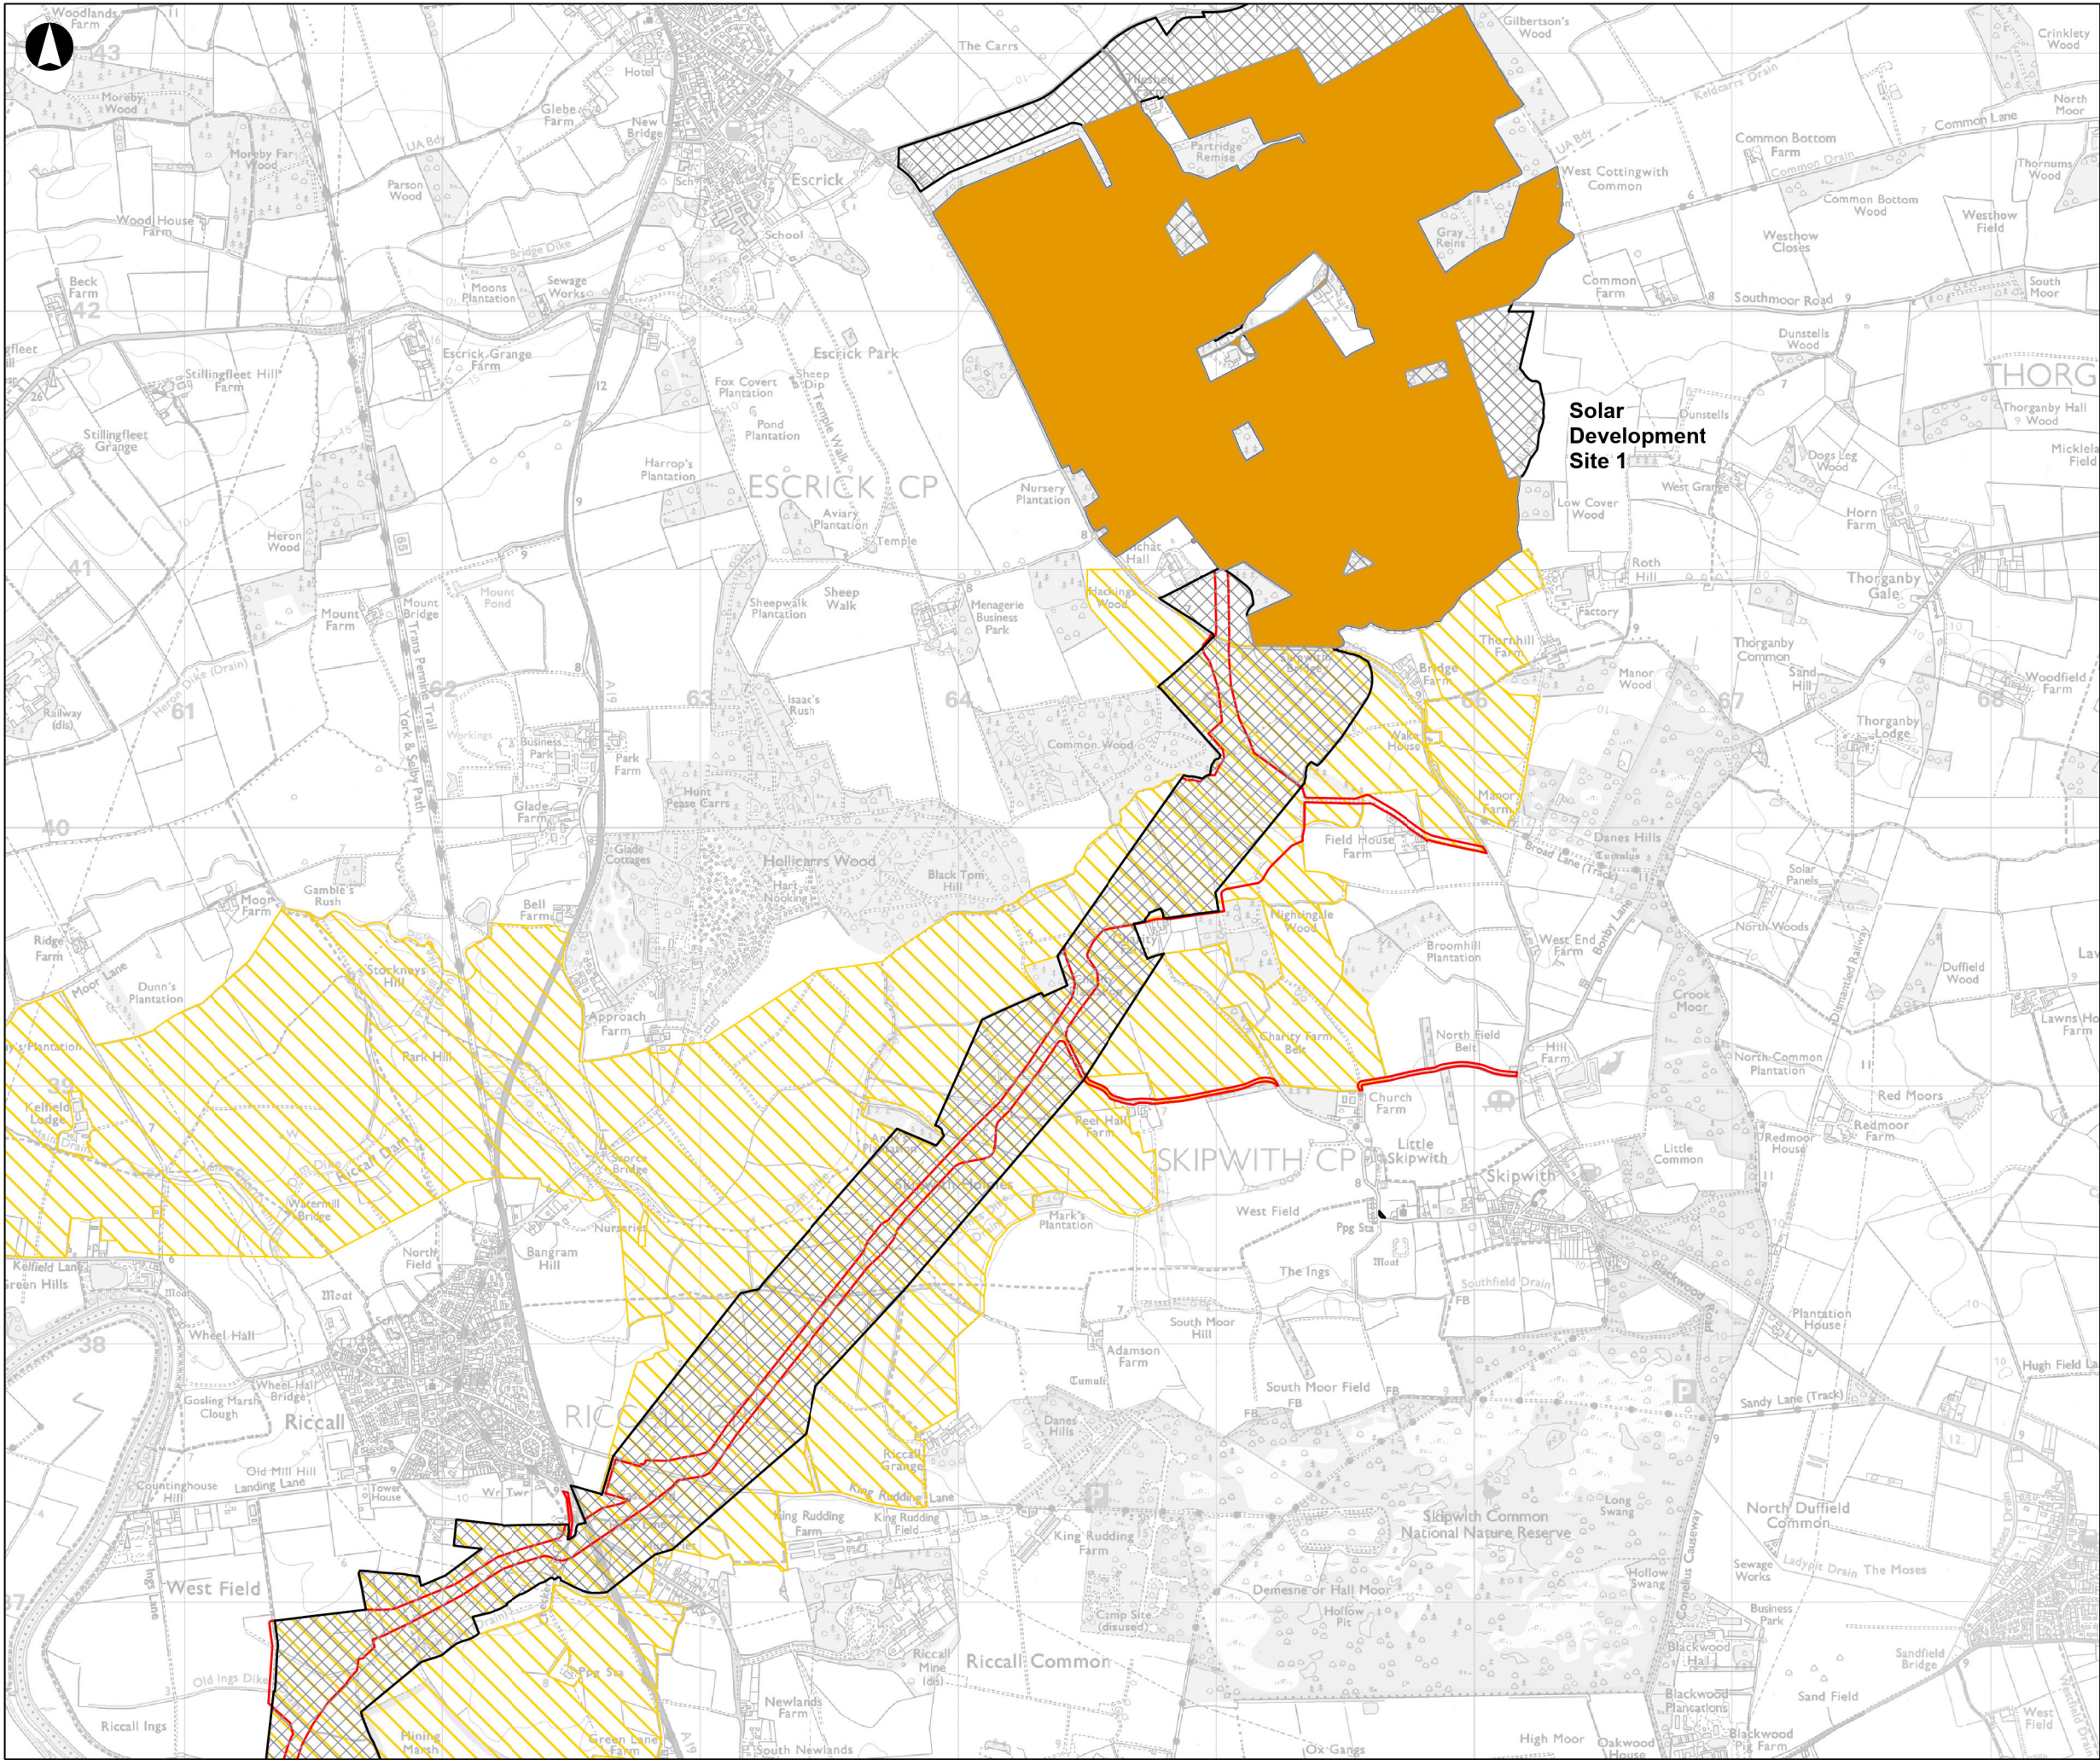

- Cable Route Corridor DCO Submission
- Proposed Development
- Boundary for Statutory Consultation
- Cable Corridor Options Area Scoping
- Solar Development Sites
- Solar Development Site 5 Removed at PEIR
- Solar Development Sites 6, 7 & 8 Added Prior to PEIR
- Solar Development Site 8 Access

A3

Coordinate System: British National Grid
Sources: Esri, TomTom, Garmin, FAO, NOAA, USGS, © OpenStreetMap contributors, and the GIS User Community, Esri, USGS, Contains OS data © Crown Copyright and database right 2026. Contains data from OS Zoomstack

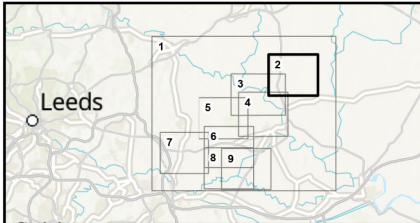

P02	24/08/26	ACAR	CWIL	RHOR	DGAB
Rev	Date	By	Chkd	Appd	Authd




Drawing Title
Figure 3.4
Cable Route Corridor Refinement from
Scoping to DCO Application Submission
Sheet Number 2 of 9

Client
Light Valley Solar Limited

Project Name
Light Valley Solar

Scale at A3
1:25,000
Project Number
302939-00
Rev
P02


Drawing Number
EN0110012/APP/LVS/06.02.03.04.02

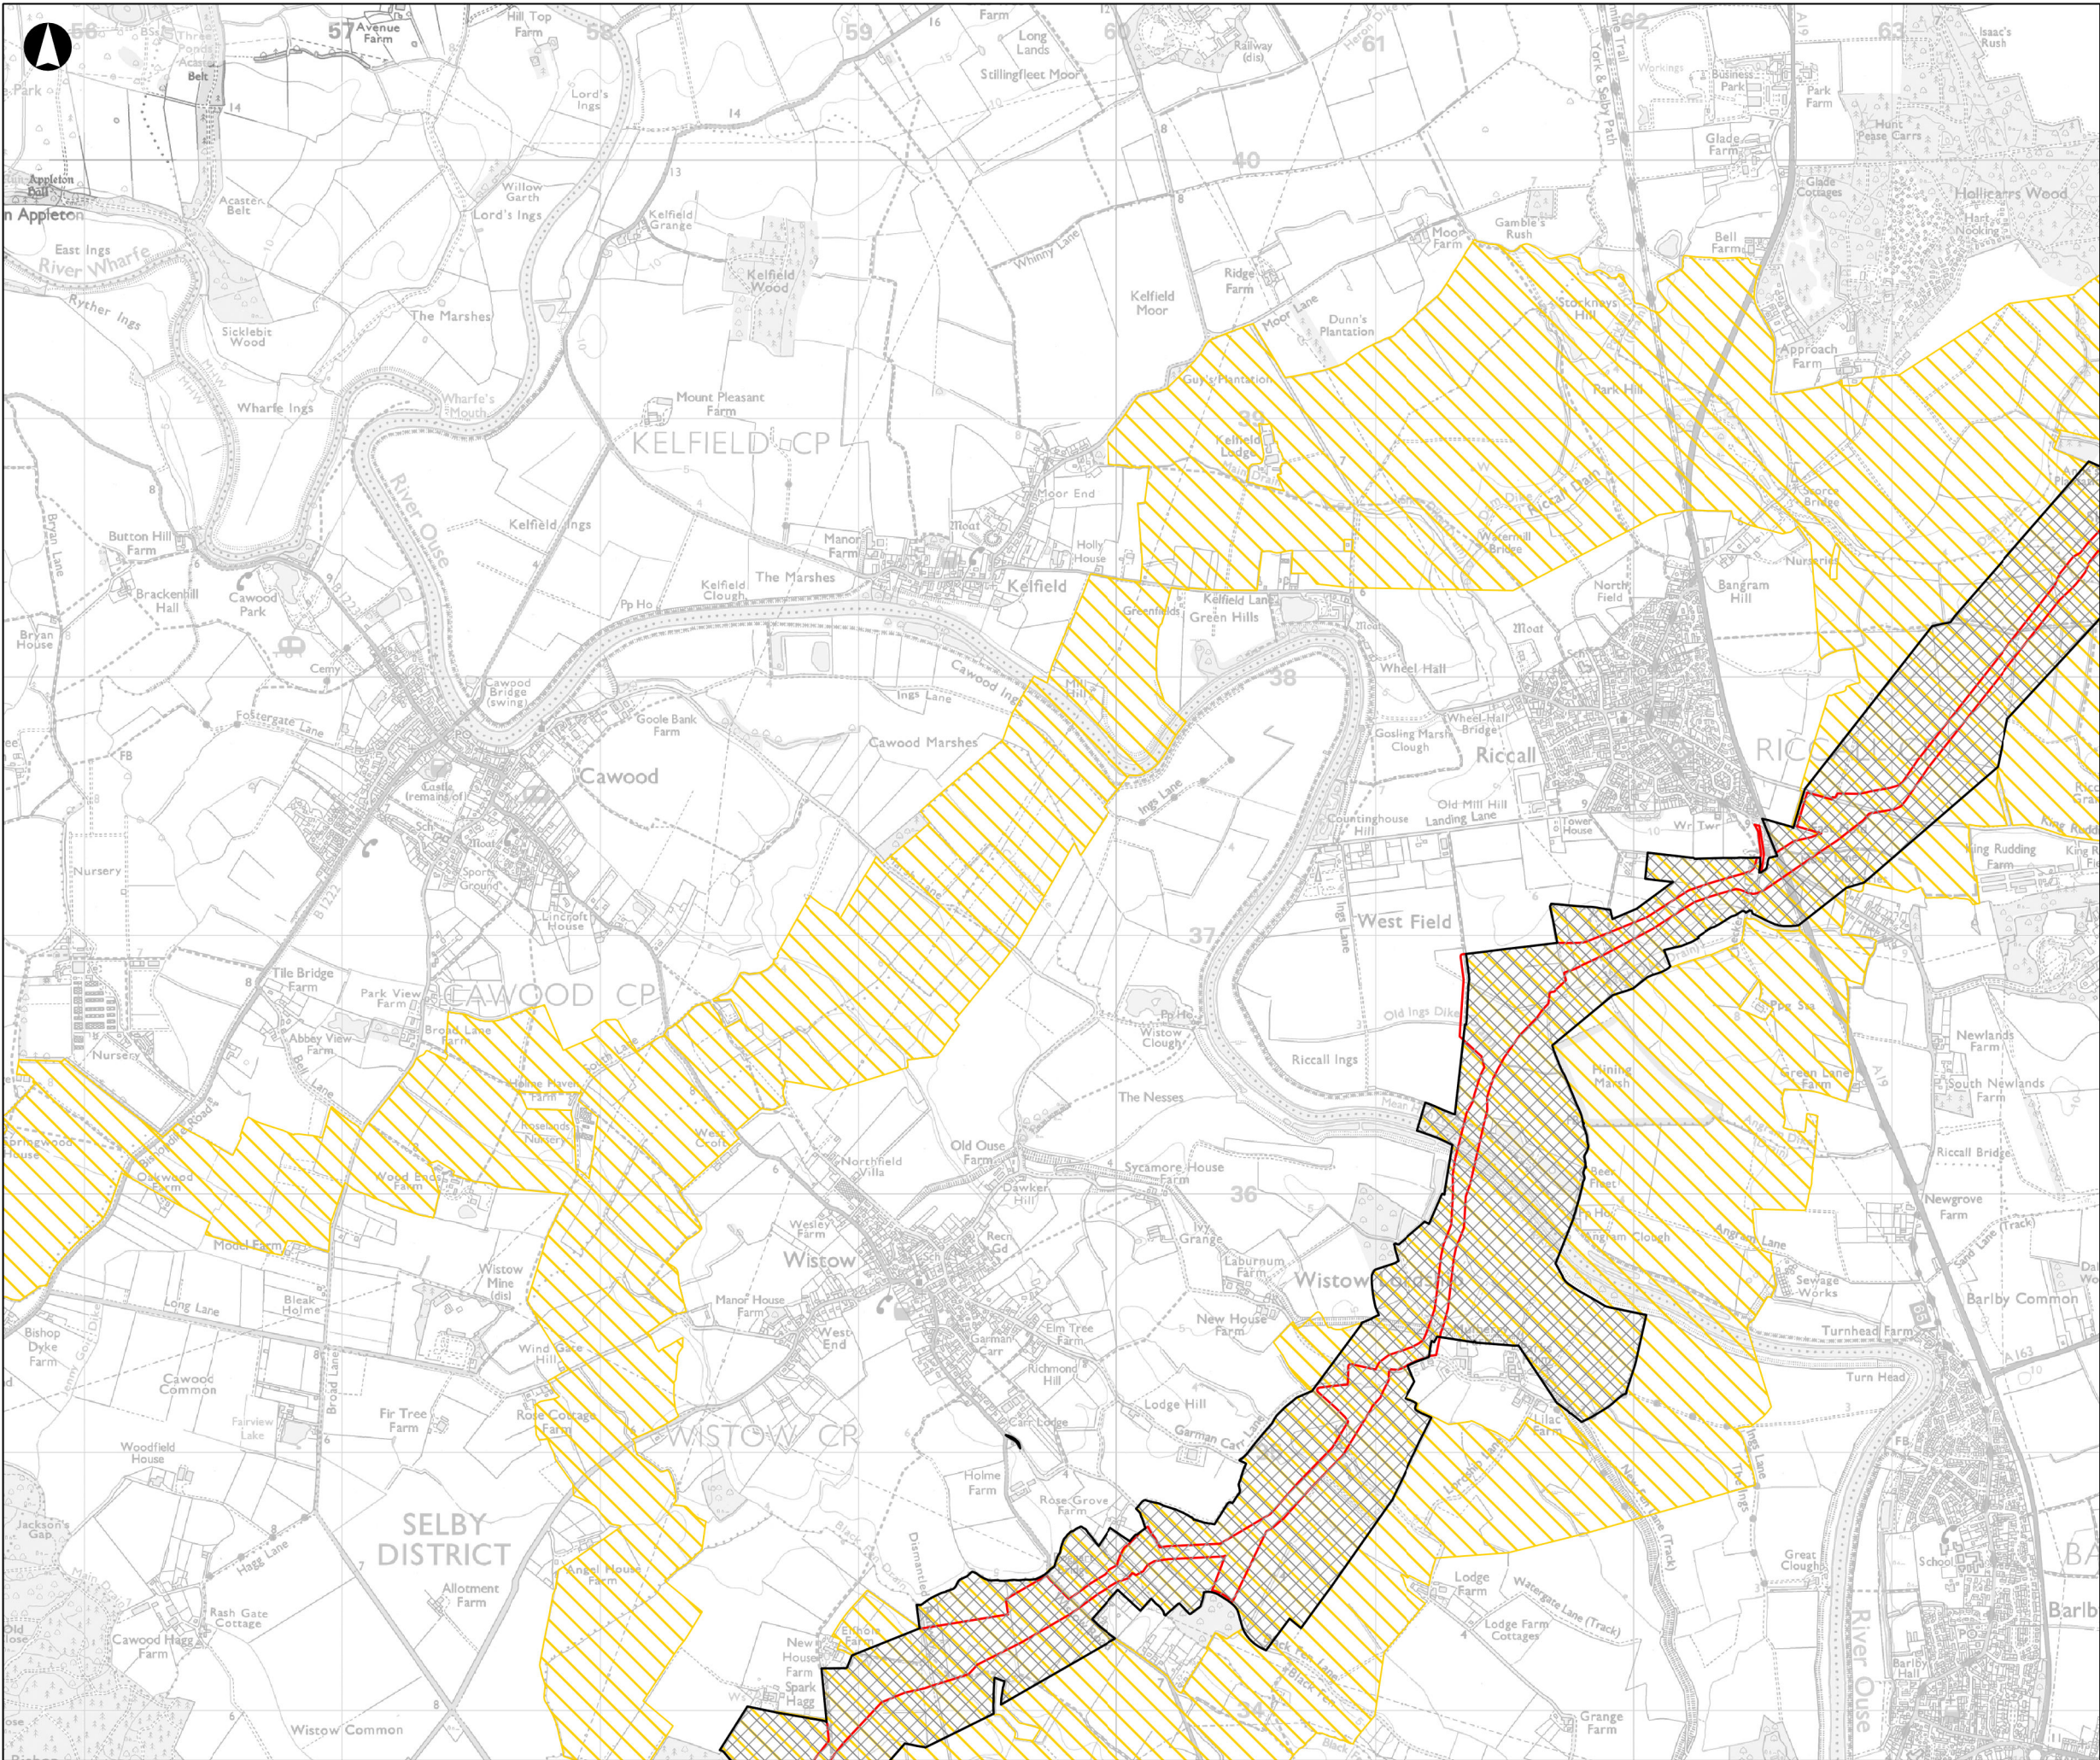

- Cable Route Corridor DCO Submission
- Proposed Development
- Boundary for Statutory Consultation
- Cable Corridor Options Area Scoping
- Solar Development Sites
- Solar Development Site 5 Removed at PEIR
- Solar Development Sites 6, 7 & 8 Added Prior to PEIR
- Solar Development Site 8 Access

Coordinate System: British National Grid

Sources: Esri, TomTom, Garmin, FAO, NOAA, USGS, © OpenStreetMap contributors, and the GIS User Community, Esri, USGS, Contains OS data © Crown Copyright and database right 2026. Contains data from OS Zoomstack

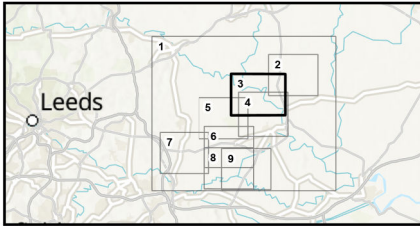

P02	24/08/26	ACAR	CWIL	RHOR	DGAB
Rev	Date	By	Chkd	Appd	Authd



Drawing Title

Figure 3.4
Cable Route Corridor Refinement from Scoping to DCO Application Submission
Sheet Number 3 of 9

Client

Light Valley Solar Limited

Project Name


Light Valley Solar

Scale at A3
1:25,000

Project Number
302939-00

Rev
P02


Drawing Number
EN0110012/APP/LVS/06.02.03.04.03

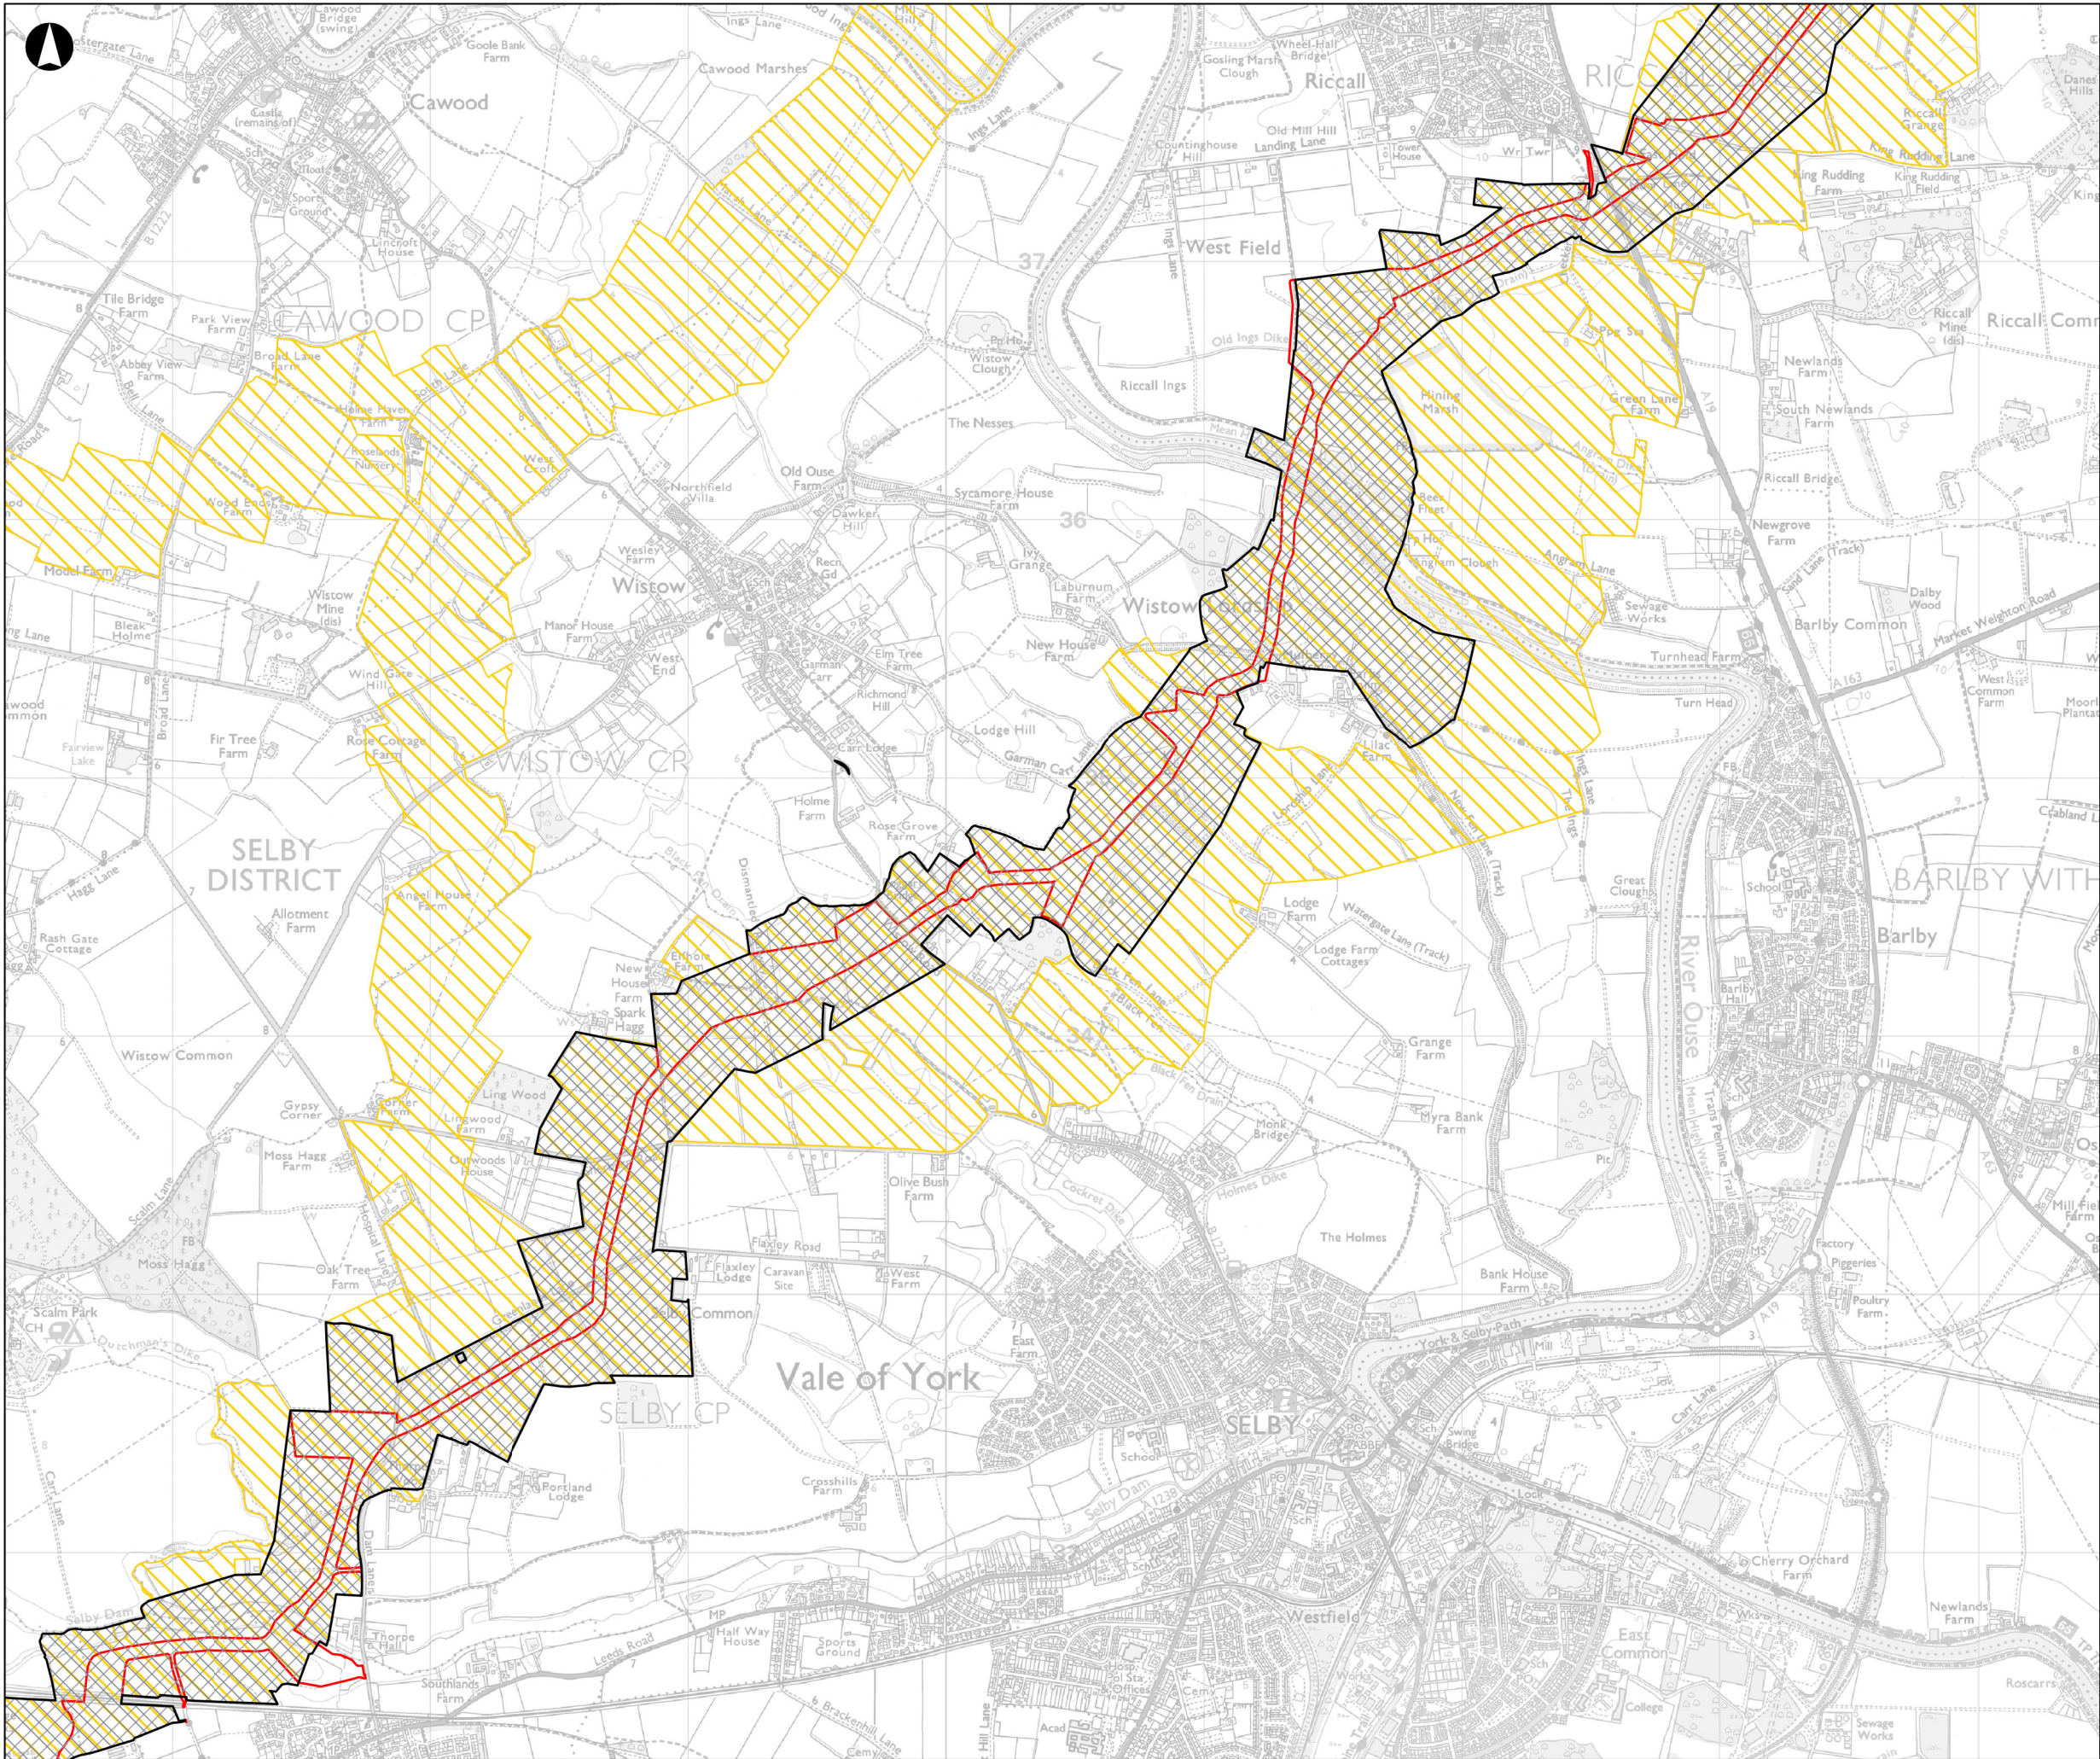

- A3
- Cable Route Corridor DCO Submission
 - Proposed Development
 - Boundary for Statutory Consultation
 - Cable Corridor Options Area Scoping
 - Solar Development Sites
 - Solar Development Site 5 Removed at PEIR
 - Solar Development Sites 6, 7 & 8 Added Prior to PEIR
 - Solar Development Site 8 Access

Coordinate System: British National Grid

Sources: Esri, TomTom, Garmin, FAO, NOAA, USGS, © OpenStreetMap contributors, and the GIS User Community, Esri, USGS, Contains OS data © Crown Copyright and database right 2026. Contains data from OS Zoomstack

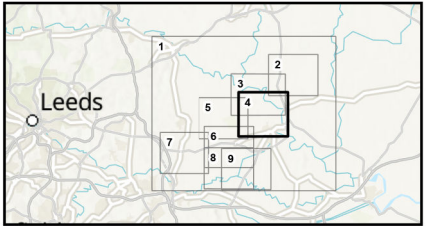

Kilometres

0 1

P02	24/08/26	ACAR	CWIL	RHOR	DGAB
Rev	Date	By	Chkd	Appd	Authd

Light Valley Solar

Drawing Title

Figure 3.4
Cable Route Corridor Refinement from Scoping to DCO Application Submission
Sheet Number 4 of 9

Client

Light Valley Solar Limited

Project Name

Light Valley Solar

Scale at A3

1:25,000

Project Number


302939-00

Rev

P02

Drawing Number


EN0110012/APP/LVS/06.02.03.04.04

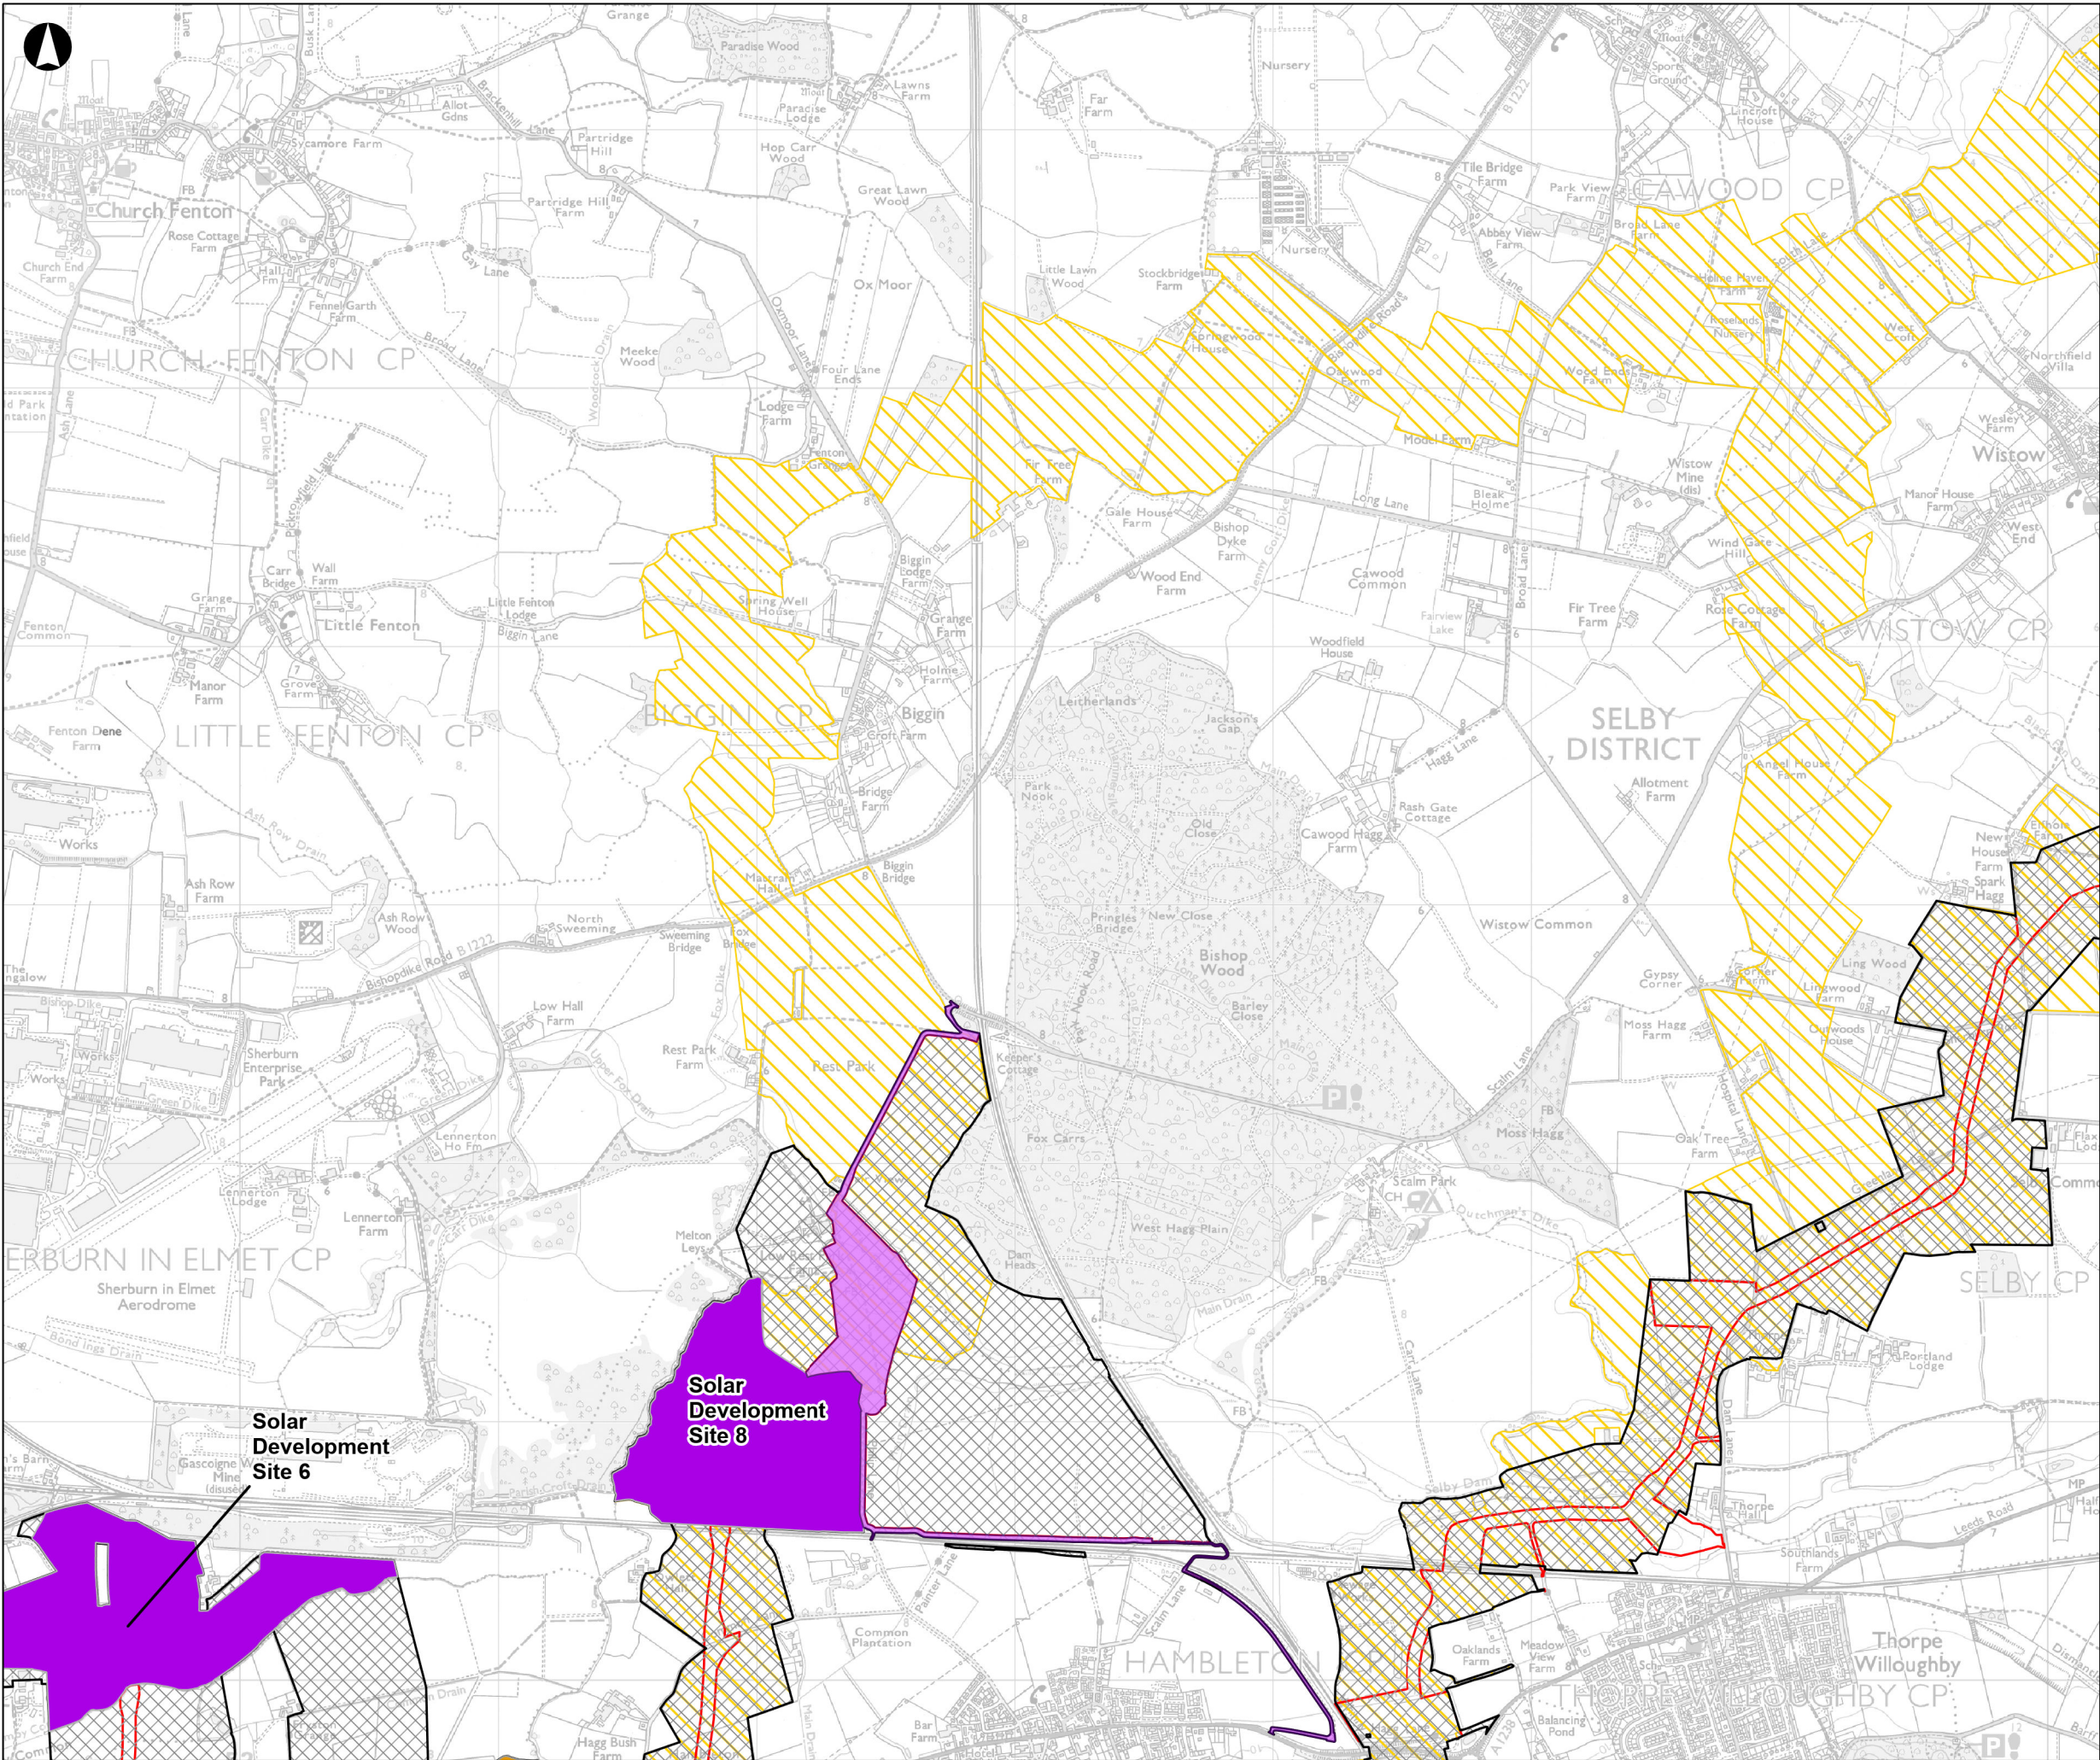

- A3
- Cable Route Corridor DCO Submission
 - Proposed Development
 - Boundary for Statutory Consultation
 - Cable Corridor Options Area Scoping
 - Solar Development Sites
 - Solar Development Site 5 Removed at PEIR
 - Solar Development Sites 6, 7 & 8 Added Prior to PEIR
 - Solar Development Site 8 Access

Coordinate System: British National Grid

Sources: Esri, TomTom, Garmin, FAO, NOAA, USGS, © OpenStreetMap contributors, and the GIS User Community, Esri, USGS, Contains OS data © Crown Copyright and database right 2026. Contains data from OS Zoomstack

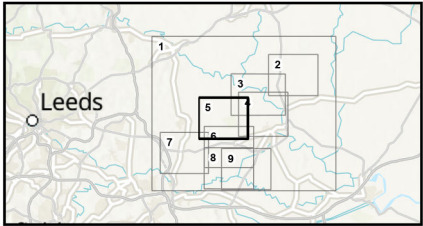

Kilometres

0 1

P02	24/08/26	ACAR	CWIL	RHOR	DGAB
Rev	Date	By	Chkd	Appd	Authd



Drawing Title

Figure 3.4
Cable Route Corridor Refinement from Scoping to DCO Application Submission
Sheet Number 5 of 9

Client

Light Valley Solar Limited

Project Name

Light Valley Solar


Scale at A3

1:25,000

Project Number	Rev
302939-00	P02

Drawing Number


EN0110012/APP/LVS/06.02.03.05.05

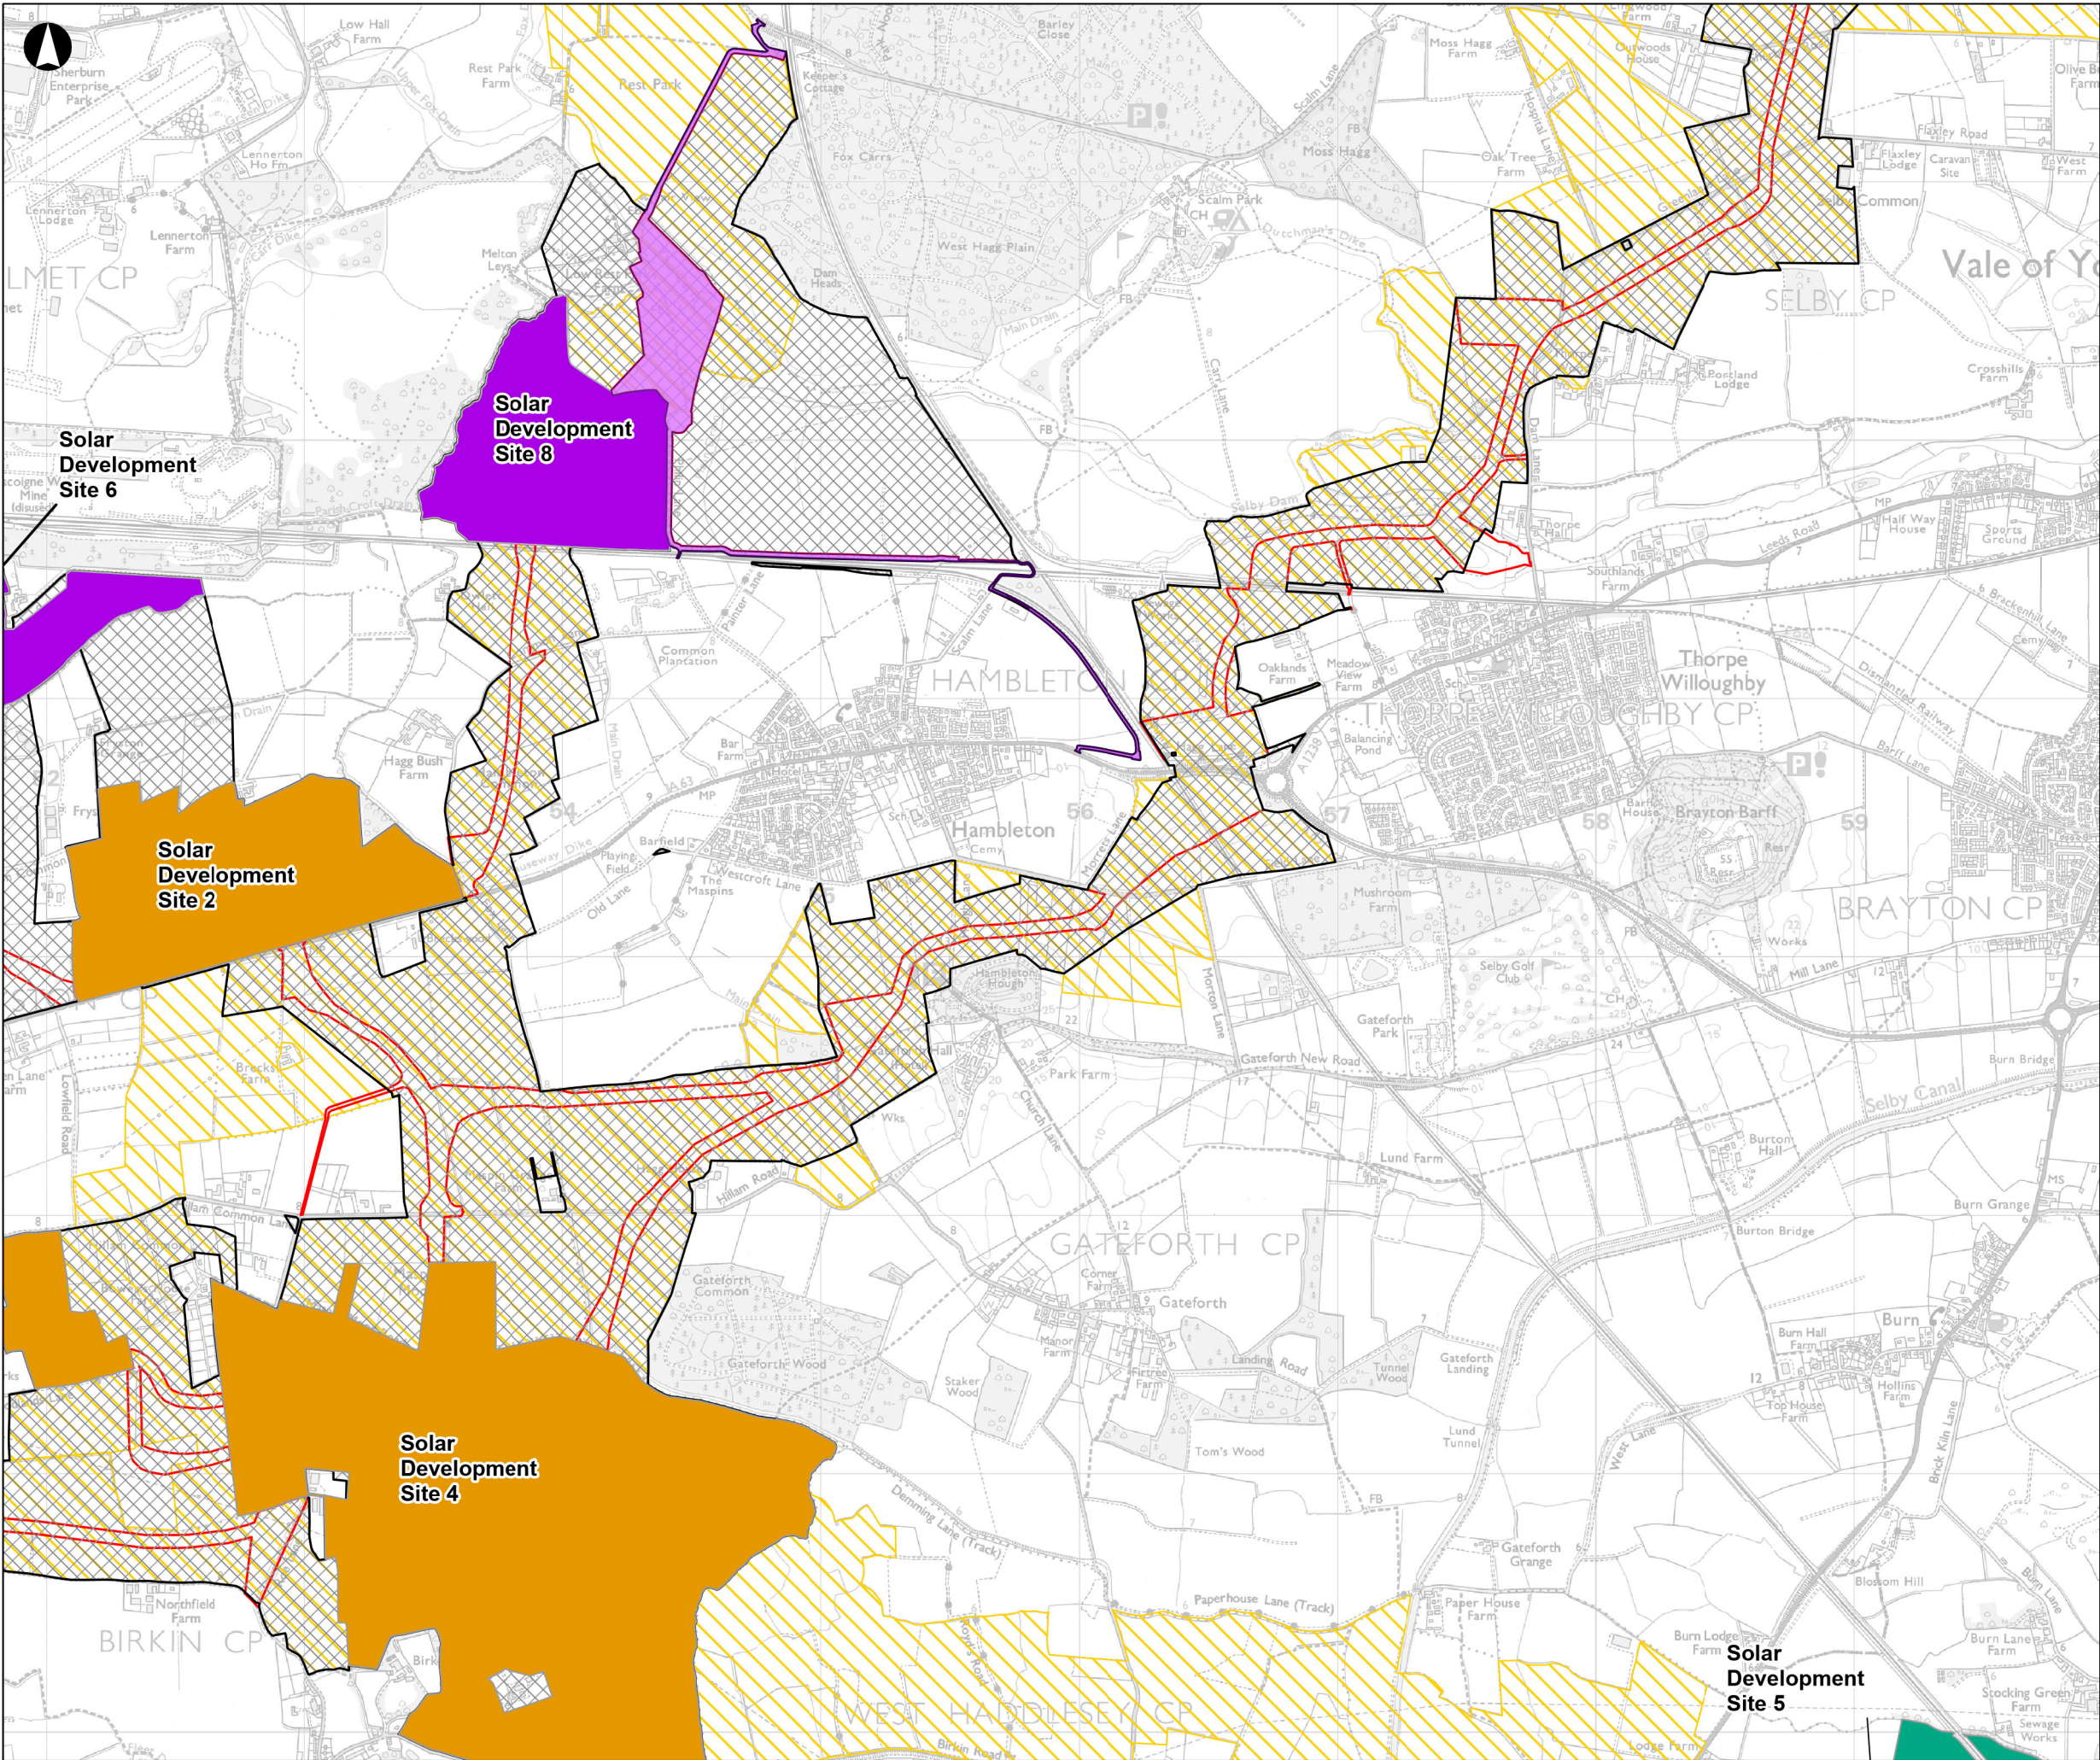

- A3
- Cable Route Corridor DCO Submission
 - Proposed Development
 - Boundary for Statutory Consultation
 - Cable Corridor Options Area Scoping
 - Solar Development Sites
 - Solar Development Site 5 Removed at PEIR
 - Solar Development Sites 6, 7 & 8 Added Prior to PEIR
 - Solar Development Site 8 Access

Coordinate System: British National Grid

Sources: Esri, TomTom, Garmin, FAO, NOAA, USGS, © OpenStreetMap contributors, and the GIS User Community, Esri, USGS, Contains OS data © Crown Copyright and database right 2026. Contains data from OS Zoomstack

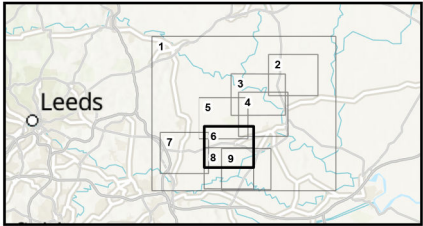


Kilometres

01

P02	24/08/26	ACAR	CWIL	RHOR	DGAB
Rev	Date	By	Chkd	Appd	Authd




Drawing Title	
Figure 3.4 Cable Route Corridor Refinement from Scoping to DCO Application Submission Sheet Number 6 of 9	
Client	
Light Valley Solar Limited	
Project Name	
Light Valley Solar	
Scale at A3	
1:25,000	
Project Number	Rev
302939-00	P02
Drawing Number	
EN0110012/APP/LVS/06.02.03.04.06	

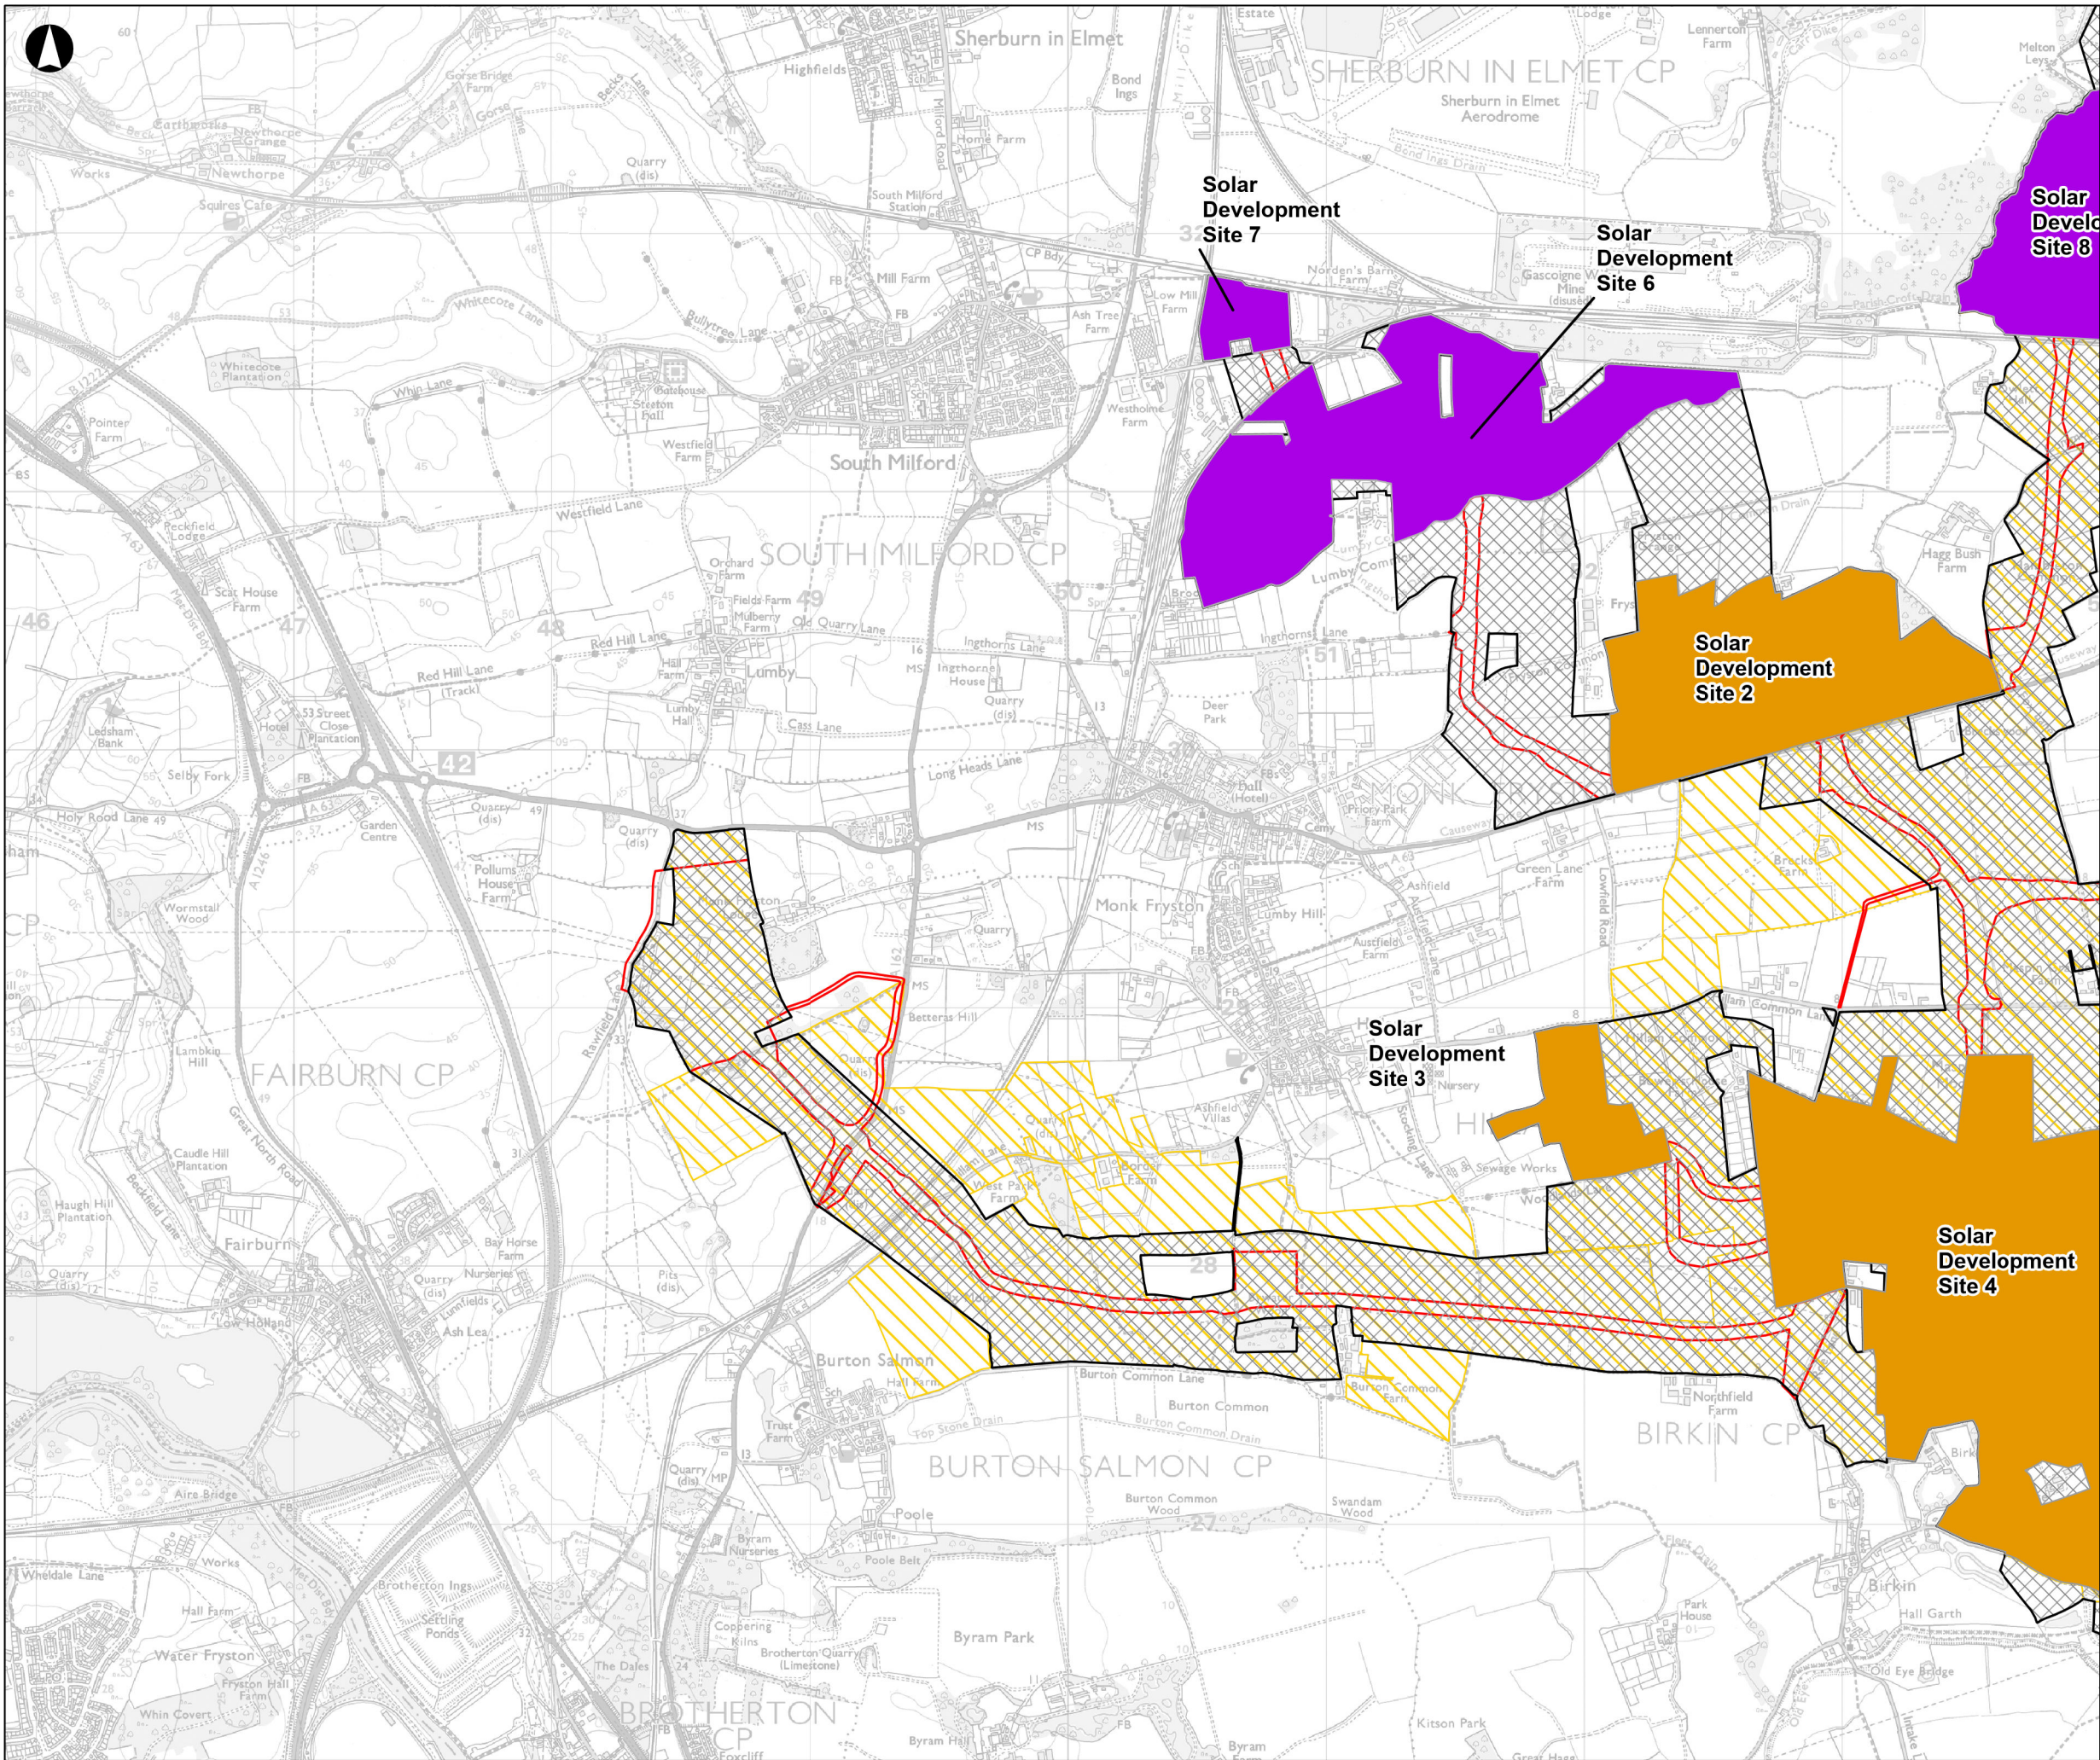

- Cable Route Corridor DCO Submission
- Proposed Development
- Boundary for Statutory Consultation
- Cable Corridor Options Area Scoping
- Solar Development Sites
- Solar Development Site 5 Removed at PEIR
- Solar Development Sites 6, 7 & 8 Added Prior to PEIR
- Solar Development Site 8 Access

Coordinate System: British National Grid

Sources: Esri, TomTom, Garmin, FAO, NOAA, USGS, © OpenStreetMap contributors, and the GIS User Community, Esri, USGS, Contains OS data © Crown Copyright and database right 2026. Contains data from OS Zoomstack

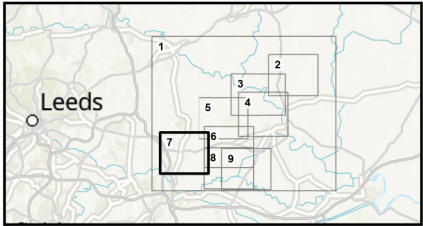

Kilometres

0 1

P02	24/08/26	ACAR	CWIL	RHOR	DGAB
Rev	Date	By	Chkd	Appd	Authd



Drawing Title

Figure 3.4
Cable Route Corridor Refinement from Scoping to DCO Application Submission
Sheet Number 7 of 9

Client

Light Valley Solar Limited

Project Name

Light Valley Solar

Scale at A3


1:25,000

Project Number

302939-00

Drawing Number


EN0110012/APP/LVS/06.02.03.04.07

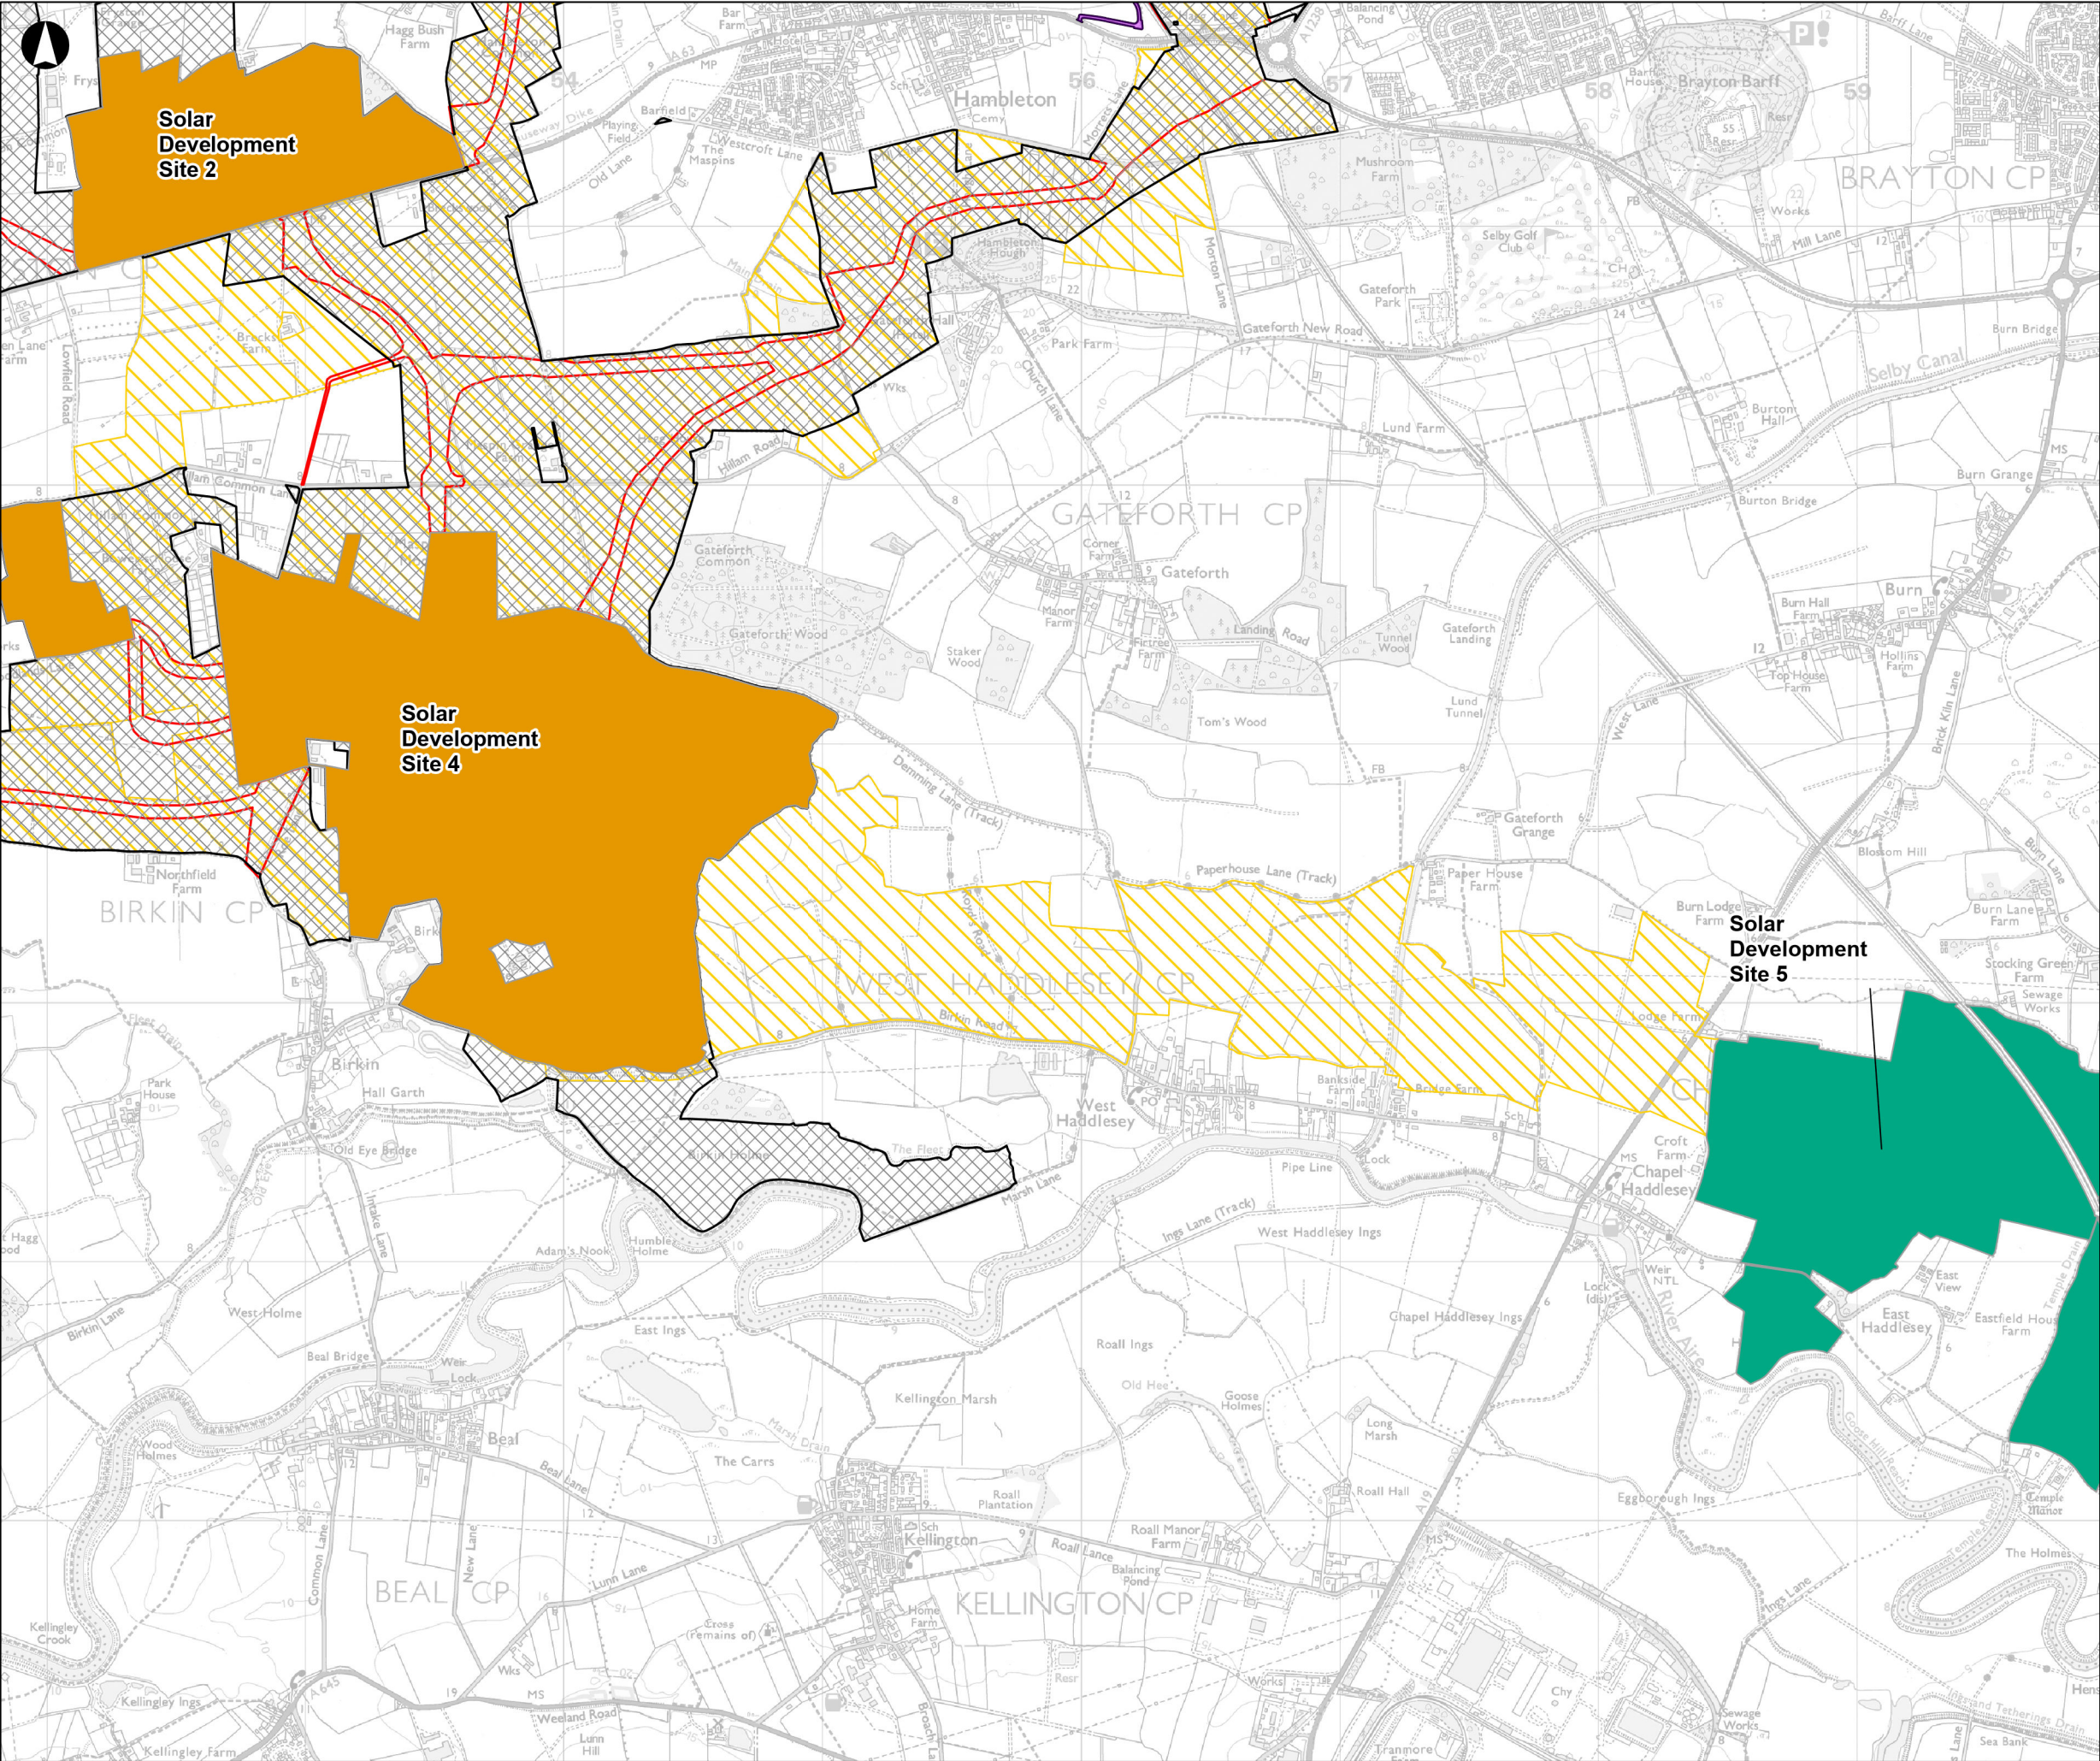

- Cable Route Corridor DCO Submission
- Proposed Development
- Boundary for Statutory Consultation
- Cable Corridor Options Area Scoping
- Solar Development Sites
- Solar Development Site 5 Removed at PEIR
- Solar Development Sites 6, 7 & 8 Added Prior to PEIR
- Solar Development Site 8 Access

Coordinate System: British National Grid

Sources: Esri, TomTom, Garmin, FAO, NOAA, USGS, © OpenStreetMap contributors, and the GIS User Community, Esri, USGS, Contains OS data © Crown Copyright and database right 2026. Contains data from OS Zoomstack

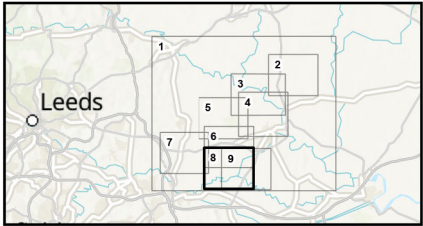

Kilometres

0 1

P02	24/08/26	ACAR	CWIL	RHOR	DGAB
Rev	Date	By	Chkd	Appd	Authd



Drawing Title

Figure 3.4
Cable Route Corridor Refinement from Scoping to DCO Application Submission
Sheet Number 8 of 9

Client

Light Valley Solar Limited

Project Name

Light Valley Solar


Scale at A3

1:25,000

Project Number	Rev
302939-00	P02

Drawing Number


EN0110012/APP/LVS/06.02.03.04.08

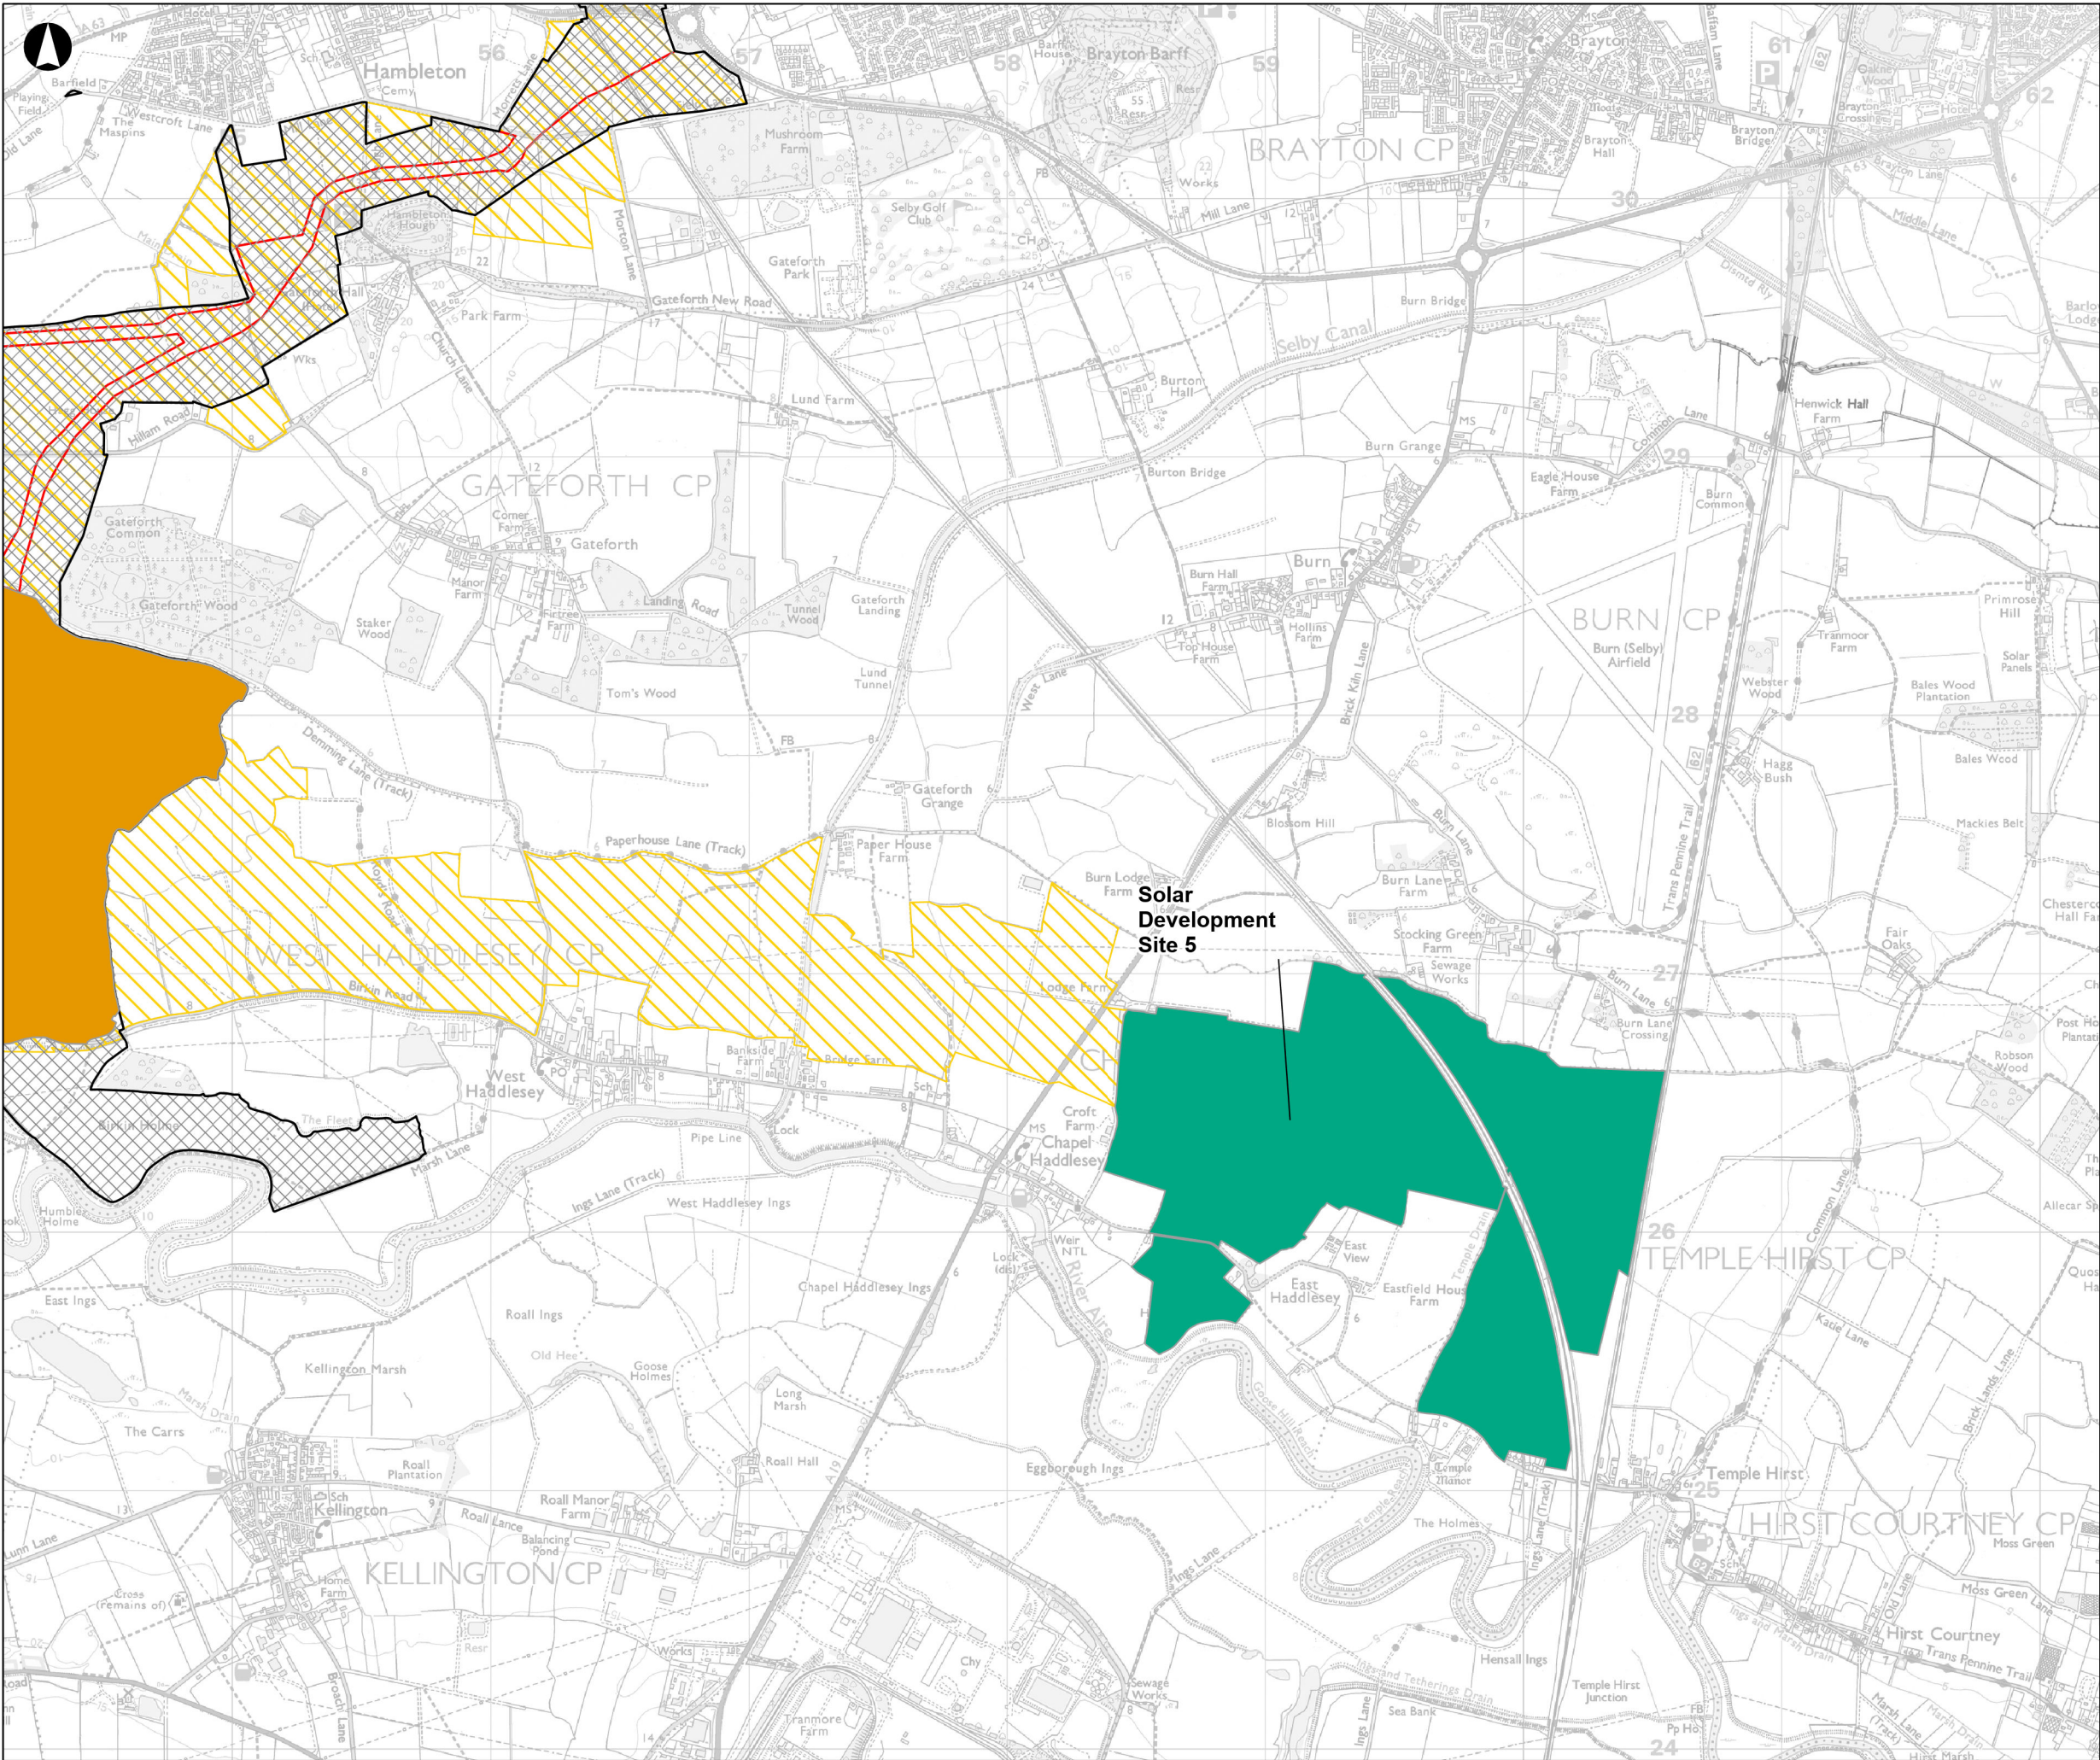

- Cable Route Corridor DCO Submission
- Proposed Development
- Boundary for Statutory Consultation
- Cable Corridor Options Area Scoping
- Solar Development Sites
- Solar Development Site 5 Removed at PEIR
- Solar Development Sites 6, 7 & 8 Added Prior to PEIR
- Solar Development Site 8 Access

Coordinate System: British National Grid

Sources: Esri, TomTom, Garmin, FAO, NOAA, USGS, © OpenStreetMap contributors, and the GIS User Community, Esri, USGS, Contains OS data © Crown Copyright and database right 2026. Contains data from OS Zoomstack

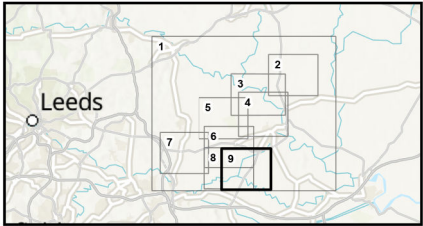

0123456789

Kilometres

P02	24/08/26	ACAR	CWIL	RHOR	DGAB
Rev	Date	By	Chkd	Appd	Authd

Light Valley Solar

Drawing Title

Figure 3.4
Cable Route Corridor Refinement from Scoping to DCO Application Submission
Sheet Number 9 of 9

Client

Light Valley Solar Limited

Project Name

Light Valley Solar

Scale at A3

1:25,000

Project Number

302939-00

Rev

P02

Drawing Number

EN0110012/APP/LVS/06.02.03.04.09