THE DROVES
SOLAR FARM

The Droves Solar Farm

Land Plan

Prepared by: WSP
Date: October 2026
PINS reference: EN0110013
Document reference: APP/2.2.1 (Revision 1)
APFP Regulation Reg 5(2)(i)
Planning Act 2008
Infrastructure Planning (Applications: Prescribed Forms and Procedure) Regulations 2009



2.2 Land Plan

Drawing Number	Revision Number	Drawing Title	Scale
UK0037735.5772-DCOPlans-0000	P1	Key Plan	1:7,500 @ A0
UK0037735.5772-DCOPlans-0001	P1	Sheet 1 of 5	1:2,500 @ A0
UK0037735.5772-DCOPlans-0002	P1	Sheet 2 of 5	1:2,500 @ A0
UK0037735.5772-DCOPlans-0003	P1	Sheet 3 of 5	1:2,500 @ A0
UK0037735.5772-DCOPlans-0004	P1	Sheet 4 of 5	1:2,500 @ A0
UK0037735.5772-DCOPlans-0005	P1	Sheet 5 of 5	1:2,500 @ A0

Sheet 1

Sheet 2

Sheet 3

Sheet 4

Sheet 5

THE DROVES
SOLAR FARM

DRAWING TITLE:
Key Plan

DOCUMENT:
2.2 Land Plan

LEGEND:

- Order limits
- Sheet Index

NOTES:

1. ALL DIMENSIONS IN METRES UNLESS STATED OTHERWISE.

2. DO NOT SCALE FROM THIS DRAWING. USE ONLY FIGURED DIMENSIONS.

3. THE PROPOSED WORKS SHOWN ARE ILLUSTRATIVE ONLY AND WILL BE SUBJECT TO CHANGE AS PART OF DETAILED DESIGN DEVELOPMENT. ANY CHANGES WILL BE LIMITED TO BE WITHIN THE ORDER LIMITS AND ANY OTHER CONSTRAINTS INCLUDED IN THE DEVELOPMENT CONSENT ORDER.

4. THESE LAND PLANS SHOULD BE READ IN CONJUNCTION WITH OTHER PLANS AND DOCUMENTS IN THE DEVELOPMENT CONSENT ORDER IN PARTICULAR THE BOOK OF REFERENCE (APP/4 3) AND THE STATEMENT OF REASONS (APP/4 1).

© Crown copyright and database rights 2025.
Ordnance Survey AC0000808122.

© Crown copyright material is reproduced with the permission of Land Registry under delegated authority from the controller of HMSO.

This material may note be copied, distributed, sold or published without the formal permission of Land Registry.

May contain public sector information licensed under the Open Government Licence v3.0.

REV	DESCRIPTION	APP	DATE
P1	Deadline 6	RP	30/10/2026
P0	DCO Submission	RP	19/11/2025

SOURCES: Ordnance Survey (OS License number AC0000808122)

The Infrastructure Planning (Applications: Prescribed Forms and Procedure) Regulations 2009 – Regulation 5(2)(i)
P.NS Ref: EN010013

UK0037735.5772-DCOPlans-0000
Rev: P1


DATE	October 2026	DRAWN	AG
SCALE @ A0	1:7500	CHECKED	AP
STATUS	FINAL	APPROVED	SA

No dimensions are to be scaled from this drawing.
All dimensions are to be checked on site.
Area measurements for indicative purposes only.

THIS DRAWING IS THE PROPERTY OF ISLAND GREEN POWER AND NO REPRODUCTION MAY BE MADE IN WHOLE OR PART WITHOUT PERMISSION

0 500 m

This drawing may contain: Ordnance Survey material by permission of Ordnance Survey on behalf of the Controller of His Majesty's Stationery Office © Crown Copyright 2025. All rights reserved. Reference number AC0000808122.
OS Open data / © Natural England / © DEFRA / © DECC / © Historic England / © Environment Agency. Aerial Photography - ESRI, DigitalGlobe, GEOEye, i-cubed, USDA FSA, USGD, AEX, Getmapping, Aerogrid, IGN,IGP,swisstopo, the GIS User Community.

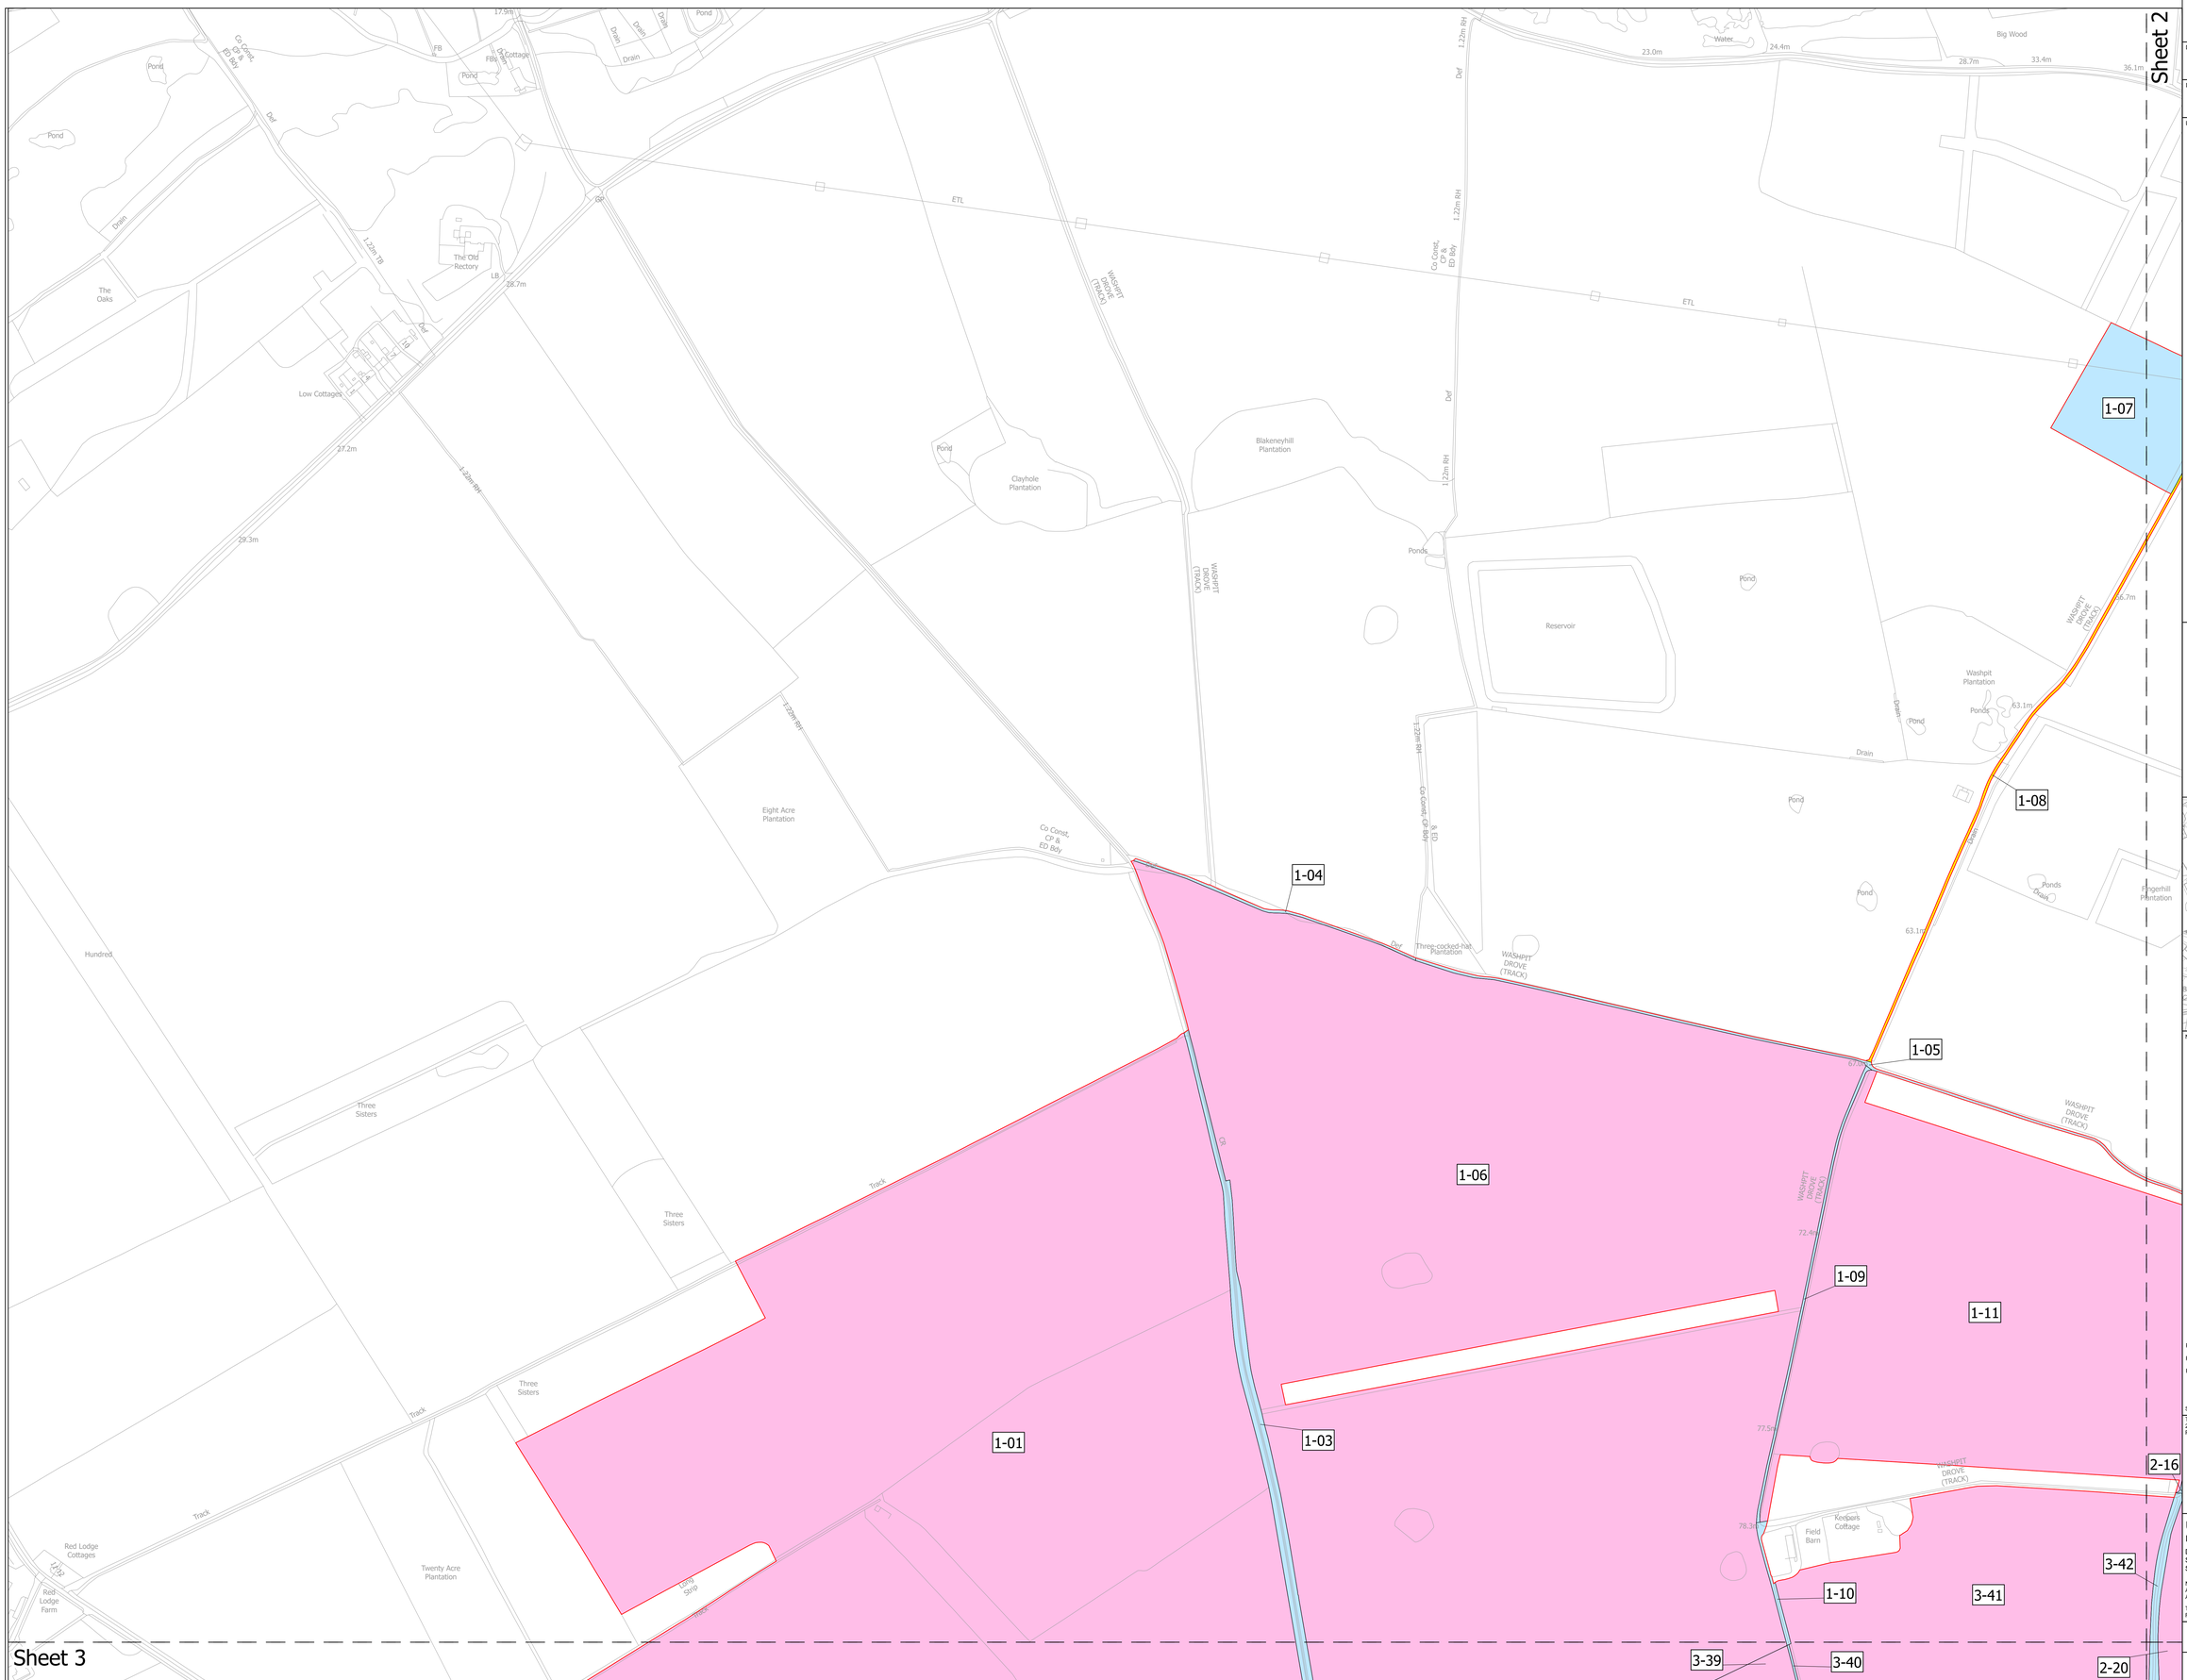

THE DROVES
SOLAR FARM

DRAW NG TITLE:


Sheet 1 of 5

DOCUMENT:

2.2 Land Plan

LEGEND:

- Order limits
- Freehold to be compulsorily acquired and temporary use of land and in relation to which it is proposed to extinguish easements, servitudes and other private rights
- New rights (including restrictions) to be compulsorily acquired and temporary use of land and in relation which it is proposed to suspend or extinguish easements, servitudes and other private rights
- Temporary use of land and in relation to which it is proposed to temporarily suspend easements, servitudes and other private rights
- Sheet Index

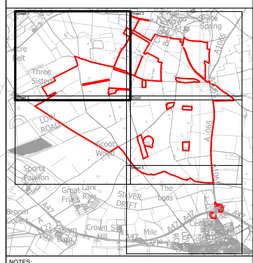

NOTES:

1. ALL D MENSIONS N METRES UNLESS STATED OTHERWISE.

2. DO NOT SCALE FROM THIS DRAWING. USE ONLY FIGURED D MENSIONS.

3. THE PROPOSED WORKS SHOWN ARE ILLUSTRATIVE ONLY AND WILL BE SUBJECT TO CHANGE AS PART OF DETAILED DESIGN DEVELOPMENT. ANY CHANGES WILL BE LIMITED TO BE NO WITHIN THE ORDER LIMITS AND ANY OTHER CONSTRA NS INCLUDED IN THE DEVELOPMENT CONSENT ORDER.

4. THESE LAND PLANS SHOULD BE READ IN CONJUNCTION WITH OTHER PLANS AND DOCUMENTS IN THE DEVELOPMENT CONSENT ORDER IN PARTICULAR THE BOOK OF REFERENCE (APP/4 3) AND THE STATEMENT OF REASONS (APP/4.1).

© Crown copyright and database rights 2025.
Ordnance Survey AC0000808122.

© Crown copyright material is reproduced with the permission of Land Registry under delegated authority from the controller of HMSO.

This material may note be copied, distributed, sold or published without the formal permission of Land Registry.

May contain public sector information licensed under the Open Government Licence v3.0.

P1	Deadline 6	RP	30/10/2026
P0	DCO Submission	RP	19/11/2025
REV	DESCRIPTION	APP	DATE

SOURCES: Ordnance Survey (OS License number AC0000808122)

The Infrastructure Planning (Applications: Prescribed Forms and Procedure) Regulations 2009 – Regulation 5(2)(i)
P NS Ref: EN0110013

UK0037735.5772-DCOPlans-0001
Rev: P1

DATE	October 2026	DRAWN	AG
SCALE @ A0	1:2500	CHECKED	AP
STATUS	FINAL	APPROVED	SA

No dimensions are to be scaled from this drawing.
All dimensions are to be checked on site.
Area measurements for indicative purposes only.

THIS DRAWING IS THE PROPERTY OF ISLAND GREEN POWER AND NO REPRODUCTION MAY BE MADE IN WHOLE OR PART WITHOUT PERMISSION

0 50 m

This drawing may contain: Ordnance Survey material by permission of Ordnance Survey on behalf of the Controller of His Majesty's Stationery Office © Crown Copyright 2025. All rights reserved. Reference number AC0000808122.
OS Open data / © Natural England / © DEFRA / © DECC / © Historic England / © Environment Agency. Aerial Photography – ESRI, DigitalGlobe, GEOEye, i-cubed, USDA FSA, USGD, AEX, Getmapping, Aerogrid, IGN,IGP,swisstopo, the GIS User Community.

Sheet 1

Sheet 4

Inset A
Scale @ A0 1:250

Inset B
Scale @ A0 1:250

THE DROVES
SOLAR FARM

DRAWING TITLE:
Sheet 2 of 5

DOCUMENT:
2.2 Land Plan

LEGEND:

- Order limits
- Freehold to be compulsorily acquired and temporary use of land and in relation to which it is proposed to extinguish easements, servitudes and other private rights
- New rights (including restrictions) to be compulsorily acquired and temporary use of land and in relation which it is proposed to suspend or extinguish easements, servitudes and other private rights
- Temporary use of land and in relation to which it is proposed to temporarily suspend easements, servitudes and other private rights
- Sheet Index

NOTES:

1. ALL D MENSIONS N METRES UNLESS STATED OTHERWISE.

2. DO NOT SCALE FROM THIS DRAWING. USE ONLY FIGURED D MENSIONS.

3. THE PROPOSED WORKS SHOWN ARE LLUSTRATIVE ONLY AND WILL BE SUBJECT TO CHANGE AS PART OF DETAILED DESIGN DEVELOPMENT. ANY CHANGES WILL BE LIMITED TO BE NG WITHIN THE ORDER LIMITS AND ANY OTHER CONSTRA NS INCLUDED IN THE DEVELOPMENT CONSENT ORDER.

4. THESE LAND PLANS SHOULD BE READ IN CONJUNCTION WITH OTHER PLANS AND DOCUMENTS IN THE DEVELOPMENT CONSENT ORDER IN PARTICULAR THE BOOK OF REFERENCE (APP/4 3) AND THE STATEMENT OF REASONS (APP/4.1).

© Crown copyright and database rights 2025.
Ordnance Survey AC0000808122.

© Crown copyright material is reproduced with the permission of Land Registry under delegated authority from the controller of HMSO.

This material may note be copied, distributed, sold or published without the formal permission of Land Registry.

May contain public sector information licensed under the Open Government Licence v3 0.

REV	DESCRIPTION	APP	DATE
P1	Deadline 6	RP	30/10/2026
P0	DCO Submission	RP	19/11/2025

SOURCES: Ordnance Survey (OS License number AC0000808122)

The Infrastructure Planning (Applications: Prescribed Forms and Procedure) Regulations 2009 – Regulation 5(2)(i)
P NS Ref: EN0110013

UK0037735.5772-DCOPlans-0002
Rev: P1

DATE	October 2026	DRAWN	AG
SCALE @ A0	1:2500	CHECKED	AP
STATUS	FINAL	APPROVED	SA

No dimensions are to be scaled from this drawing.
All dimensions are to be checked on site.
Area measurements for indicative purposes only.

THIS DRAWING IS THE PROPERTY OF ISLAND GREEN POWER AND NO REPRODUCTION MAY BE MADE IN WHOLE OR PART WITHOUT PERMISSION

0 50 m

This drawing may contain: Ordnance Survey material by permission of Ordnance Survey on behalf of the Controller of His Majesty's Stationery Office © Crown Copyright 2025. All rights reserved. Reference number AC0000808122.
OS Open data / © Natural England / © DEFRA / © DECC / © Historic England / © Environment Agency. Aerial Photography - ESRI, DigitalGlobe, GEOEye, i-cubed, USDA FSA, USGD, AEX, Getmapping, Aerogrid, IGN,IGP,swisstopo, the GIS User Community.

Sheet 1

Sheet 4

1-01
1-03
1-06
1-10
2-20
2-28
3-38
3-39
3-40
3-41
3-42
4-43

Old Lodge Farm
Hall Farm
Eyetrap Plantation
Union Belt
Burntstalk Plantation
Fairy Yard Belt
Burntstalks Solar Farm
Lowroad Belt
Scoot Wood
Barnbrick Pit
Working (dis)
Sports Pavilion
Wood View
Masts
Track
Def
LOW ROAD
ROMAN ROAD
Ward Bdy
FINCHAM DROVE (TRACK)
MAIDEN'S LANE (TRACK)
1.22m RH
41.5m
43.8m
45.1m
48.9m
49.3m
54.0m
54.0m
67.8m
64.2m
55.5m
55.6m
78.0m
78.1m
74.1m
74.4m
75.2m
75.9m
76.9m
80.2m
79.9m


THE DROVES
SOLAR FARM

DRAWING TITLE:
Sheet 3 of 5

DOCUMENT:
2.2 Land Plan

LEGEND:

- Order limits
- Freehold to be compulsorily acquired and temporary use of land and in relation to which it is proposed to extinguish easements, servitudes and other private rights
- New rights (including restrictions) to be compulsorily acquired and temporary use of land and in relation which it is proposed to suspend or extinguish easements, servitudes and other private rights
- Sheet Index

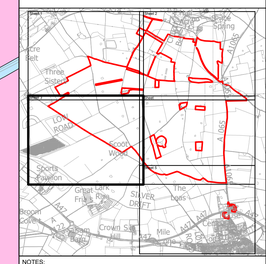

NOTES:

1. ALL D MENSIONS N METRES UNLESS STATED OTHERWISE.

2. DO NOT SCALE FROM THIS DRAWING. USE ONLY FIGURED D MENSIONS.

3. THE PROPOSED WORKS SHOWN ARE ILLUSTRATIVE ONLY AND WILL BE SUBJECT TO CHANGE AS PART OF DETAILED DESIGN DEVELOPMENT, ANY CHANGES WILL BE LIMITED TO BE NG WITHIN THE ORDER LIMITS AND ANY OTHER CONSTRA NS INCLUDED IN THE DEVELOPMENT CONSENT ORDER.

4. THESE LAND PLANS SHOULD BE READ IN CONJUNCTION WITH OTHER PLANS AND DOCUMENTS IN THE DEVELOPMENT CONSENT ORDER IN PARTICULAR THE BOOK OF REFERENCE (APP/4 3) AND THE STATEMENT OF REASONS (APP/4 1).

© Crown copyright and database rights 2025.
Ordnance Survey AC0000808122.

© Crown copyright material is reproduced with the permission of Land Registry under delegated authority from the controller of HMSO.

This material may note be copied, distributed, sold or published without the formal permission of Land Registry.

May contain public sector information licensed under the Open Government Licence v3.0.

P1	Deadline 6	RP	30/10/2026
P0	DCO Submission	RP	19/11/2025
REV	DESCRIPTION	APP	DATE

SOURCES: Ordnance Survey (OS License number AC0000808122)

The Infrastructure Planning (Applications: Prescribed Forms and Procedure) Regulations 2009 – Regulation 5(2)(i)
P NS Ref: EN010013

UK0037735.5772-DCOPlans-0003
Rev: P1

DATE	October 2026	DRAWN	AG
SCALE @ A0	1:2500	CHECKED	AP
STATUS	FINAL	APPROVED	SA

No dimensions are to be scaled from this drawing.
All dimensions are to be checked on site.
Area measurements for indicative purposes only.

THIS DRAWING IS THE PROPERTY OF ISLAND GREEN POWER AND NO REPRODUCTION MAY BE MADE IN WHOLE OR PART WITHOUT PERMISSION

0 50 m

This drawing may contain: Ordnance Survey material by permission of Ordnance Survey on behalf of the Controller of His Majesty's Stationery Office © Crown Copyright 2025. All rights reserved. Reference number AC0000808122.
OS Open data / © Natural England / © DEFRA / © DECC / © Historic England / © Environment Agency. Aerial Photography - ESRI, DigitalGlobe, GEOEye, i-cubed, USDA FSA, USGS, AEX, Getmapping, Aerogrid, IGN,IGP,swisstopo, the GIS User Community.

Sheet 2

Sheet 3

Sheet 5

2-20
2-28
2-29
2-35
2-37
2-34
3-41
3-42
4-43
4-43a
4-44
4-45
4-46

Workings (dis)
Pond
Tanks
Well
Track
Round Covert
Pylons
Plantation
(site of)
Und
Ward Bdy
Der
1.22m RH
Guide
79.9m
82.3m
82.9m
79.8m
77.9m
77.5m
72.7m
76.8m
79.6m
79.2m
78.4m
66.4m
El Ps
El P
FTL
Tank


THE DROVES
SOLAR FARM

DRAWING TITLE:
Sheet 4 of 5

DOCUMENT:
2.2 Land Plan

LEGEND:

- Order limits
- Freehold to be compulsorily acquired and temporary use of land and in relation to which it is proposed to extinguish easements, servitudes and other private rights
- New rights (including restrictions) to be compulsorily acquired and temporary use of land and in relation which it is proposed to suspend or extinguish easements, servitudes and other private rights
- Temporary use of land and in relation to which it is proposed to temporarily suspend easements, servitudes and other private rights
- Sheet Index

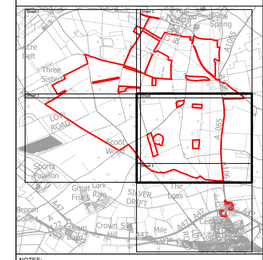

NOTES:

1. ALL D MENSIONS N METRES UNLESS STATED OTHERWISE.

2. DO NOT SCALE FROM THIS DRAWING. USE ONLY FIGURED D MENSIONS.

3. THE PROPOSED WORKS SHOWN ARE ILLUSTRATIVE ONLY AND WILL BE SUBJECT TO CHANGE AS PART OF DETAILED DESIGN DEVELOPMENT. ANY CHANGES WILL BE LIMITED TO BE NG WITHIN THE ORDER LIMITS AND ANY OTHER CONSTRA NS INCLUDED IN THE DEVELOPMENT CONSENT ORDER.

4. THESE LAND PLANS SHOULD BE READ IN CONJUNCTION WITH OTHER PLANS AND DOCUMENTS IN THE DEVELOPMENT CONSENT ORDER IN PARTICULAR THE BOOK OF REFERENCE (APP/4 3) AND THE STATEMENT OF REASONS (APP/4 1).

© Crown copyright and database rights 2025.
Ordnance Survey AC0000808122.

© Crown copyright material is reproduced with the permission of Land Registry under delegated authority from the controller of HMSO.

This material may note be copied, distributed, sold or published without the formal permission of Land Registry.

May contain public sector information licensed under the Open Government Licence v3.0.

REV	DESCRIPTION	APP	DATE
P1	Deadline 6	RP	30/10/2026
P0	DCO Submission	RP	19/11/2025

SOURCES: Ordnance Survey (OS License number AC0000808122)

The Infrastructure Planning (Applications: Prescribed Forms and Procedure) Regulations 2009 – Regulation 5(2)(i)
P NS Ref: EN0110013

UK0037735.5772-DCOPlans-0004
Rev: P1

DATE	October 2026	DRAWN	AG
SCALE @ A0	1:2500	CHECKED	AP
STATUS	FINAL	APPROVED	SA

No dimensions are to be scaled from this drawing.
All dimensions are to be checked on site.
Area measurements for indicative purposes only.

THIS DRAWING IS THE PROPERTY OF ISLAND GREEN POWER AND NO REPRODUCTION MAY BE MADE IN WHOLE OR PART WITHOUT PERMISSION

0 50 m

This drawing may contain: Ordnance Survey material by permission of Ordnance Survey on behalf of the Controller of His Majesty's Stationery Office © Crown Copyright 2025. All rights reserved. Reference number AC0000808122.
OS Open data / © Natural England / © DEFRA / © DECC / © Historic England / © Environment Agency. Aerial Photography - ESRI, DigitalGlobe, GEOEye, i-cubed, USDA FSA, USGD, AEX, Getmapping, Aerogrid, IGN,IGP,swisstopo, the GIS User Community.

Sheet 4

4-43

4-46

2-34

Inset A
Scale @ A0 1:250

5-47

5-49

Inset B
Scale @ A0 1:250

5-54

Inset C

5-55a

5-55

Inset C
Scale @ A0 1:25

5-53


Inset A

5-50

5-51

Inset B

5-56

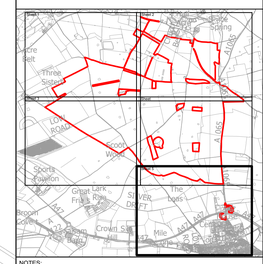

NOTES:

1. ALL D MENSIONS N METRES UNLESS STATED OTHERWISE.

2. DO NOT SCALE FROM THIS DRAWING. USE ONLY FIGURED D MENSIONS.

3. THE PROPOSED WORKS SHOWN ARE ILLUSTRATIVE ONLY AND WILL BE SUBJECT TO CHANGE AS PART OF DETAILED DESIGN DEVELOPMENT. ANY CHANGES WILL BE LIMITED TO BE NG WITHIN THE ORDER LIMITS AND ANY OTHER CONSTRA NS INCLUDED IN THE DEVELOPMENT CONSENT ORDER.

4. THESE LAND PLANS SHOULD BE READ IN CONJUNCTION WITH OTHER PLANS AND DOCUMENTS IN THE DEVELOPMENT CONSENT ORDER IN PARTICULAR THE BOOK OF REFERENCE (APP/4.3) AND THE STATEMENT OF REASONS (APP/4.1).

© Crown copyright and database rights 2025.
Ordnance Survey AC0000808122.

© Crown copyright material is reproduced with the permission of Land Registry under delegated authority from the controller of HMSO.

This material may note be copied, distributed, sold or published without the formal permission of Land Registry.

May contain public sector information licensed under the Open Government Licence v3 0.

REV	DESCRIPTION	APP	DATE
P1	Deadline 6	RP	30/10/2026
P0	DCO Submission	RP	19/11/2025

SOURCES: Ordnance Survey (OS License number AC0000808122)

The Infrastructure Planning (Applications: Prescribed Forms and Procedure) Regulations 2009 – Regulation 5(2)(i)
P NS Ref: EN010013

UK0037735.5772-DCOPlans-0005
Rev: P1

DATE	October 2026	DRAWN	AG
SCALE @ A0	1:2500	CHECKED	AP
STATUS	FINAL	APPROVED	SA

No dimensions are to be scaled from this drawing.
All dimensions are to be checked on site.
Area measurements for indicative purposes only.

THIS DRAWING IS THE PROPERTY OF ISLAND GREEN POWER AND NO REPRODUCTION MAY BE MADE IN WHOLE OR PART WITHOUT PERMISSION

0 50 m

This drawing may contain: Ordnance Survey material by permission of Ordnance Survey on behalf of the Controller of His Majesty's Stationery Office © Crown Copyright 2025. All rights reserved. Reference number AC0000808122.
OS Open data / © Natural England / © DEFRA / © DECC / © Historic England / © Environment Agency. Aerial Photography - ESRI, DigitalGlobe, GEOEye, i-cubed, USDA FSA, USGD, AEX, Getmapping, Aerogrid, IGN,IGP,swisstopo, the GIS User Community.