Schedule of Changes

Reference	Page	Description of Changes	Reason for Revision
ES: Figure 7.10 Public Right of Way Receptors Plan Revision 2	Sheet 1-5	Correction to Great Moulton FP 13 and FP15.	In response to Q1.11.5 in [EXAM/9.2].
	Sheet 1-5	Inclusions of sequential routes.	In response to Q1.11.4 in [EXAM/9.2].


Legend

- Order Limit
- Cable Route Corridor
- Study Area
- Public Rights of Way (PRoW)
- Long Distance Trails (LDT) Recreational Routes
- Shotesham Circular Route
- Shotesham to Woodton Linear Route

Key:
Br - Brooke
GM - Great Moulton
Hd - Hedenham
Hp - Hempnall
LS - Long Stratton
Mo - Morningthorpe
PM - Pulham Market
SN - Saxlingham Nethergate
Se - Seething
Sh - Shotesham
Ta - Tasburgh
TSM - Tivetshall St Margaret
Wa - Wacton
Wo - Woodton

FP - Footpath
RB - Restricted Byway

Key Diagram:

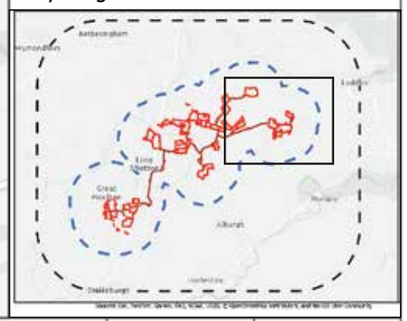

East Pye SOLAR


EAST PYE SOLAR PROJECT

Figure 7.10
Public Right of Way Receptors Plan
Sheet 1

0 0.5 1 km

Contains OS data © Crown Copyright and database right 2026. Contains data from OS Zoomstack.

1:25,000 @ A3	Date: 21/10/2026
Drawn: MB	Checked: JL
Figure: 6.2.7.10	Rev: V2

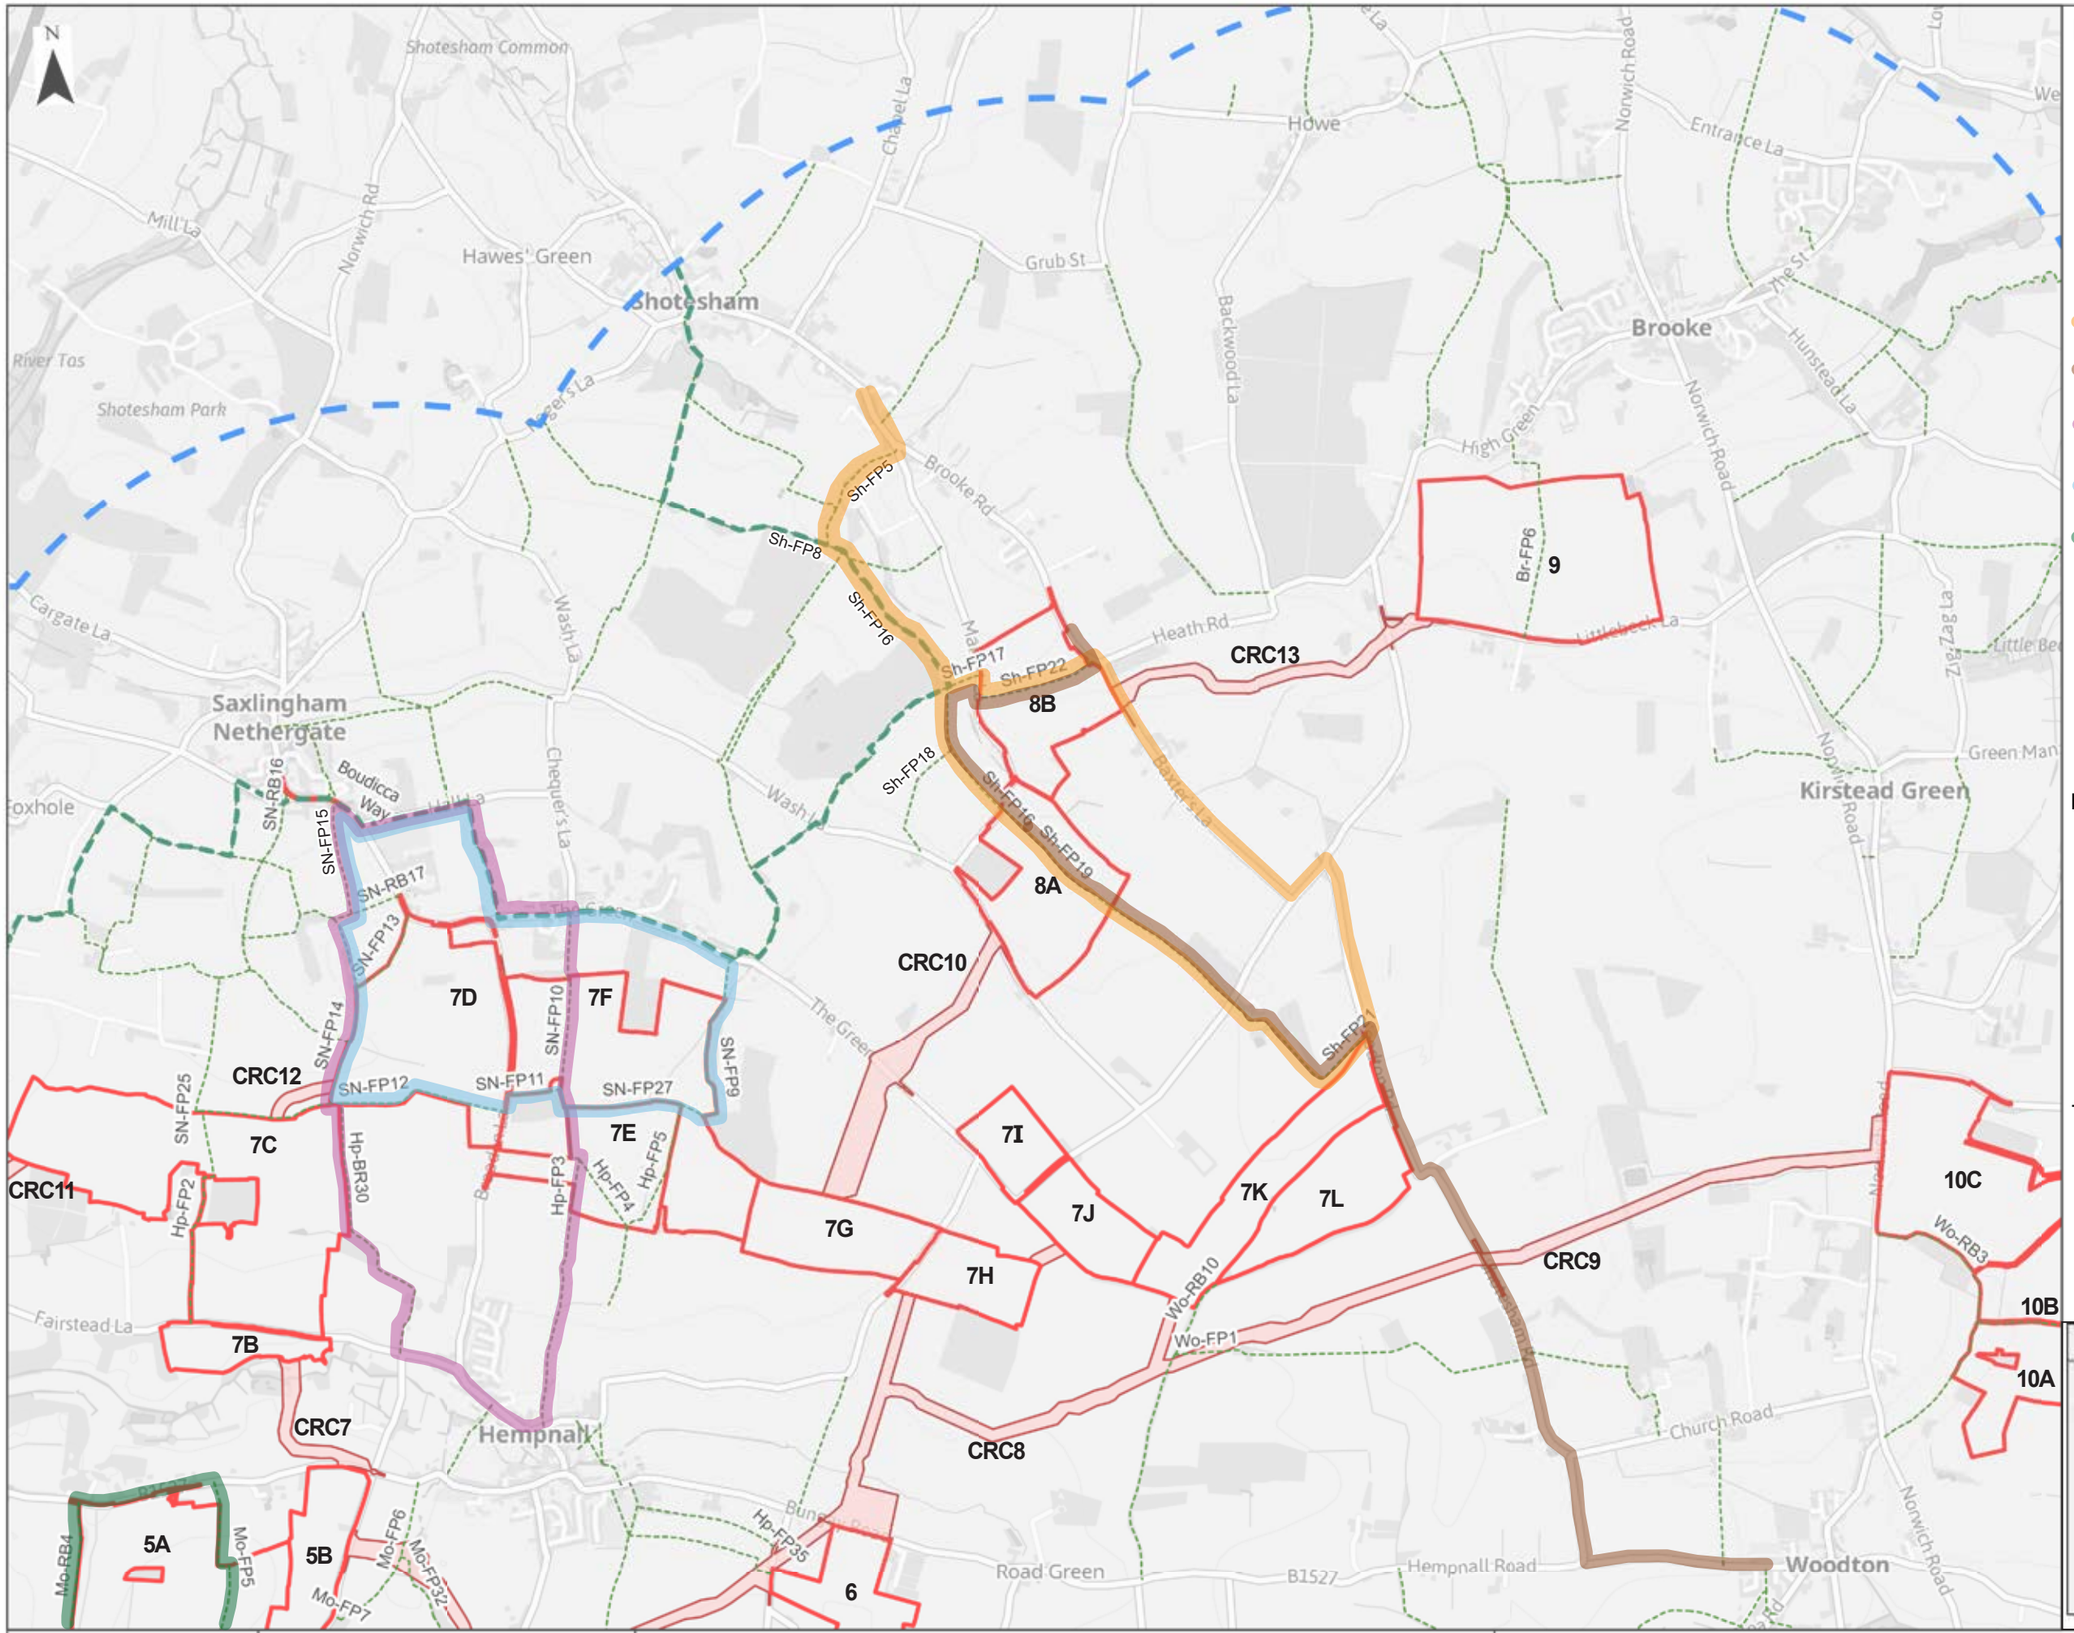

Legend


- Order Limit
- Cable Route Corridor
- Study Area
- Public Rights of Way (PRoW)
- Long Distance Trails (LDT) Recreational Routes
- Shotesham Circular Route
- Shotesham to Woodton Linear Route
- Saxlingham Nethergate to Hempnall Circular Route
- Saxlingham Nethergate Circular Route
- Fritton Circular Route

Key:

Br - Brooke
GM - Great Moulton
Hd - Hedenham
Hp - Hempnall
LS - Long Stratton
Mo - Morningthorpe
PM - Pulham Market
SN - Saxlingham Nethergate
Se - Seething
Sh - Shotesham
Ta - Tasburgh
TSM - Tivetshall St Margaret
Wa - Wacton
Wo - Woodton

FP - Footpath
RB - Restricted Byway

Key Diagram:

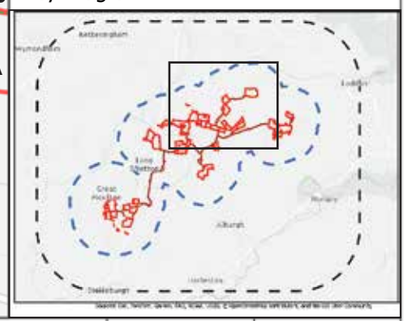

East Pye SOLAR

EAST PYE SOLAR PROJECT

Figure 7.10
Public Right of Way Receptors Plan
Sheet 2

0 0.5 1 km

Contains OS data © Crown Copyright and database right 2026. Contains data from OS Zoomstack.

1:25,000 @ A3	Date: 21/10/2026
Drawn: MB	Checked: JL
Figure: 6.2.7.10	Rev: V2


Legend

- Order Limit
- Cable Route Corridor
- Study Area
- Public Rights of Way (PRoW)
- Long Distance Trails (LDT) Recreational Routes
- Shotesham Circular Route
- Shotesham to Woodton Linear Route
- Saxlingham Nethergate to Hempnall Circular Route
- Saxlingham Nethergate Circular Route
- Fritton Circular Route
- Long Stratton Circular Route
- Lundy Green Circular Route

Key:
Br - Brooke
GM - Great Moulton
Hd - Hedenham
Hp - Hempnall
LS - Long Stratton
Mo - Morningthorpe
PM - Pulham Market
SN - Saxlingham Nethergate
Se - Seething
Sh - Shotesham
Ta - Tasburgh
TSM - Tivetshall St Margaret
Wa - Wacton
Wo - Woodton

FP - Footpath
RB - Restricted Byway

Key Diagram:

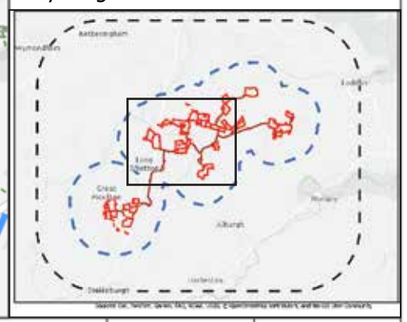

East Pye SOLAR


EAST PYE SOLAR PROJECT

Figure 7.10
Public Right of Way Receptors Plan
Sheet 3

0 0.5 1 km

Contains OS data © Crown Copyright and database right 2026. Contains data from OS Zoomstack.

1:25,000 @ A3 | Date: 21/10/2026
Drawn: MB | Checked: JL
Figure: 6.2.7.10 | Rev: V2

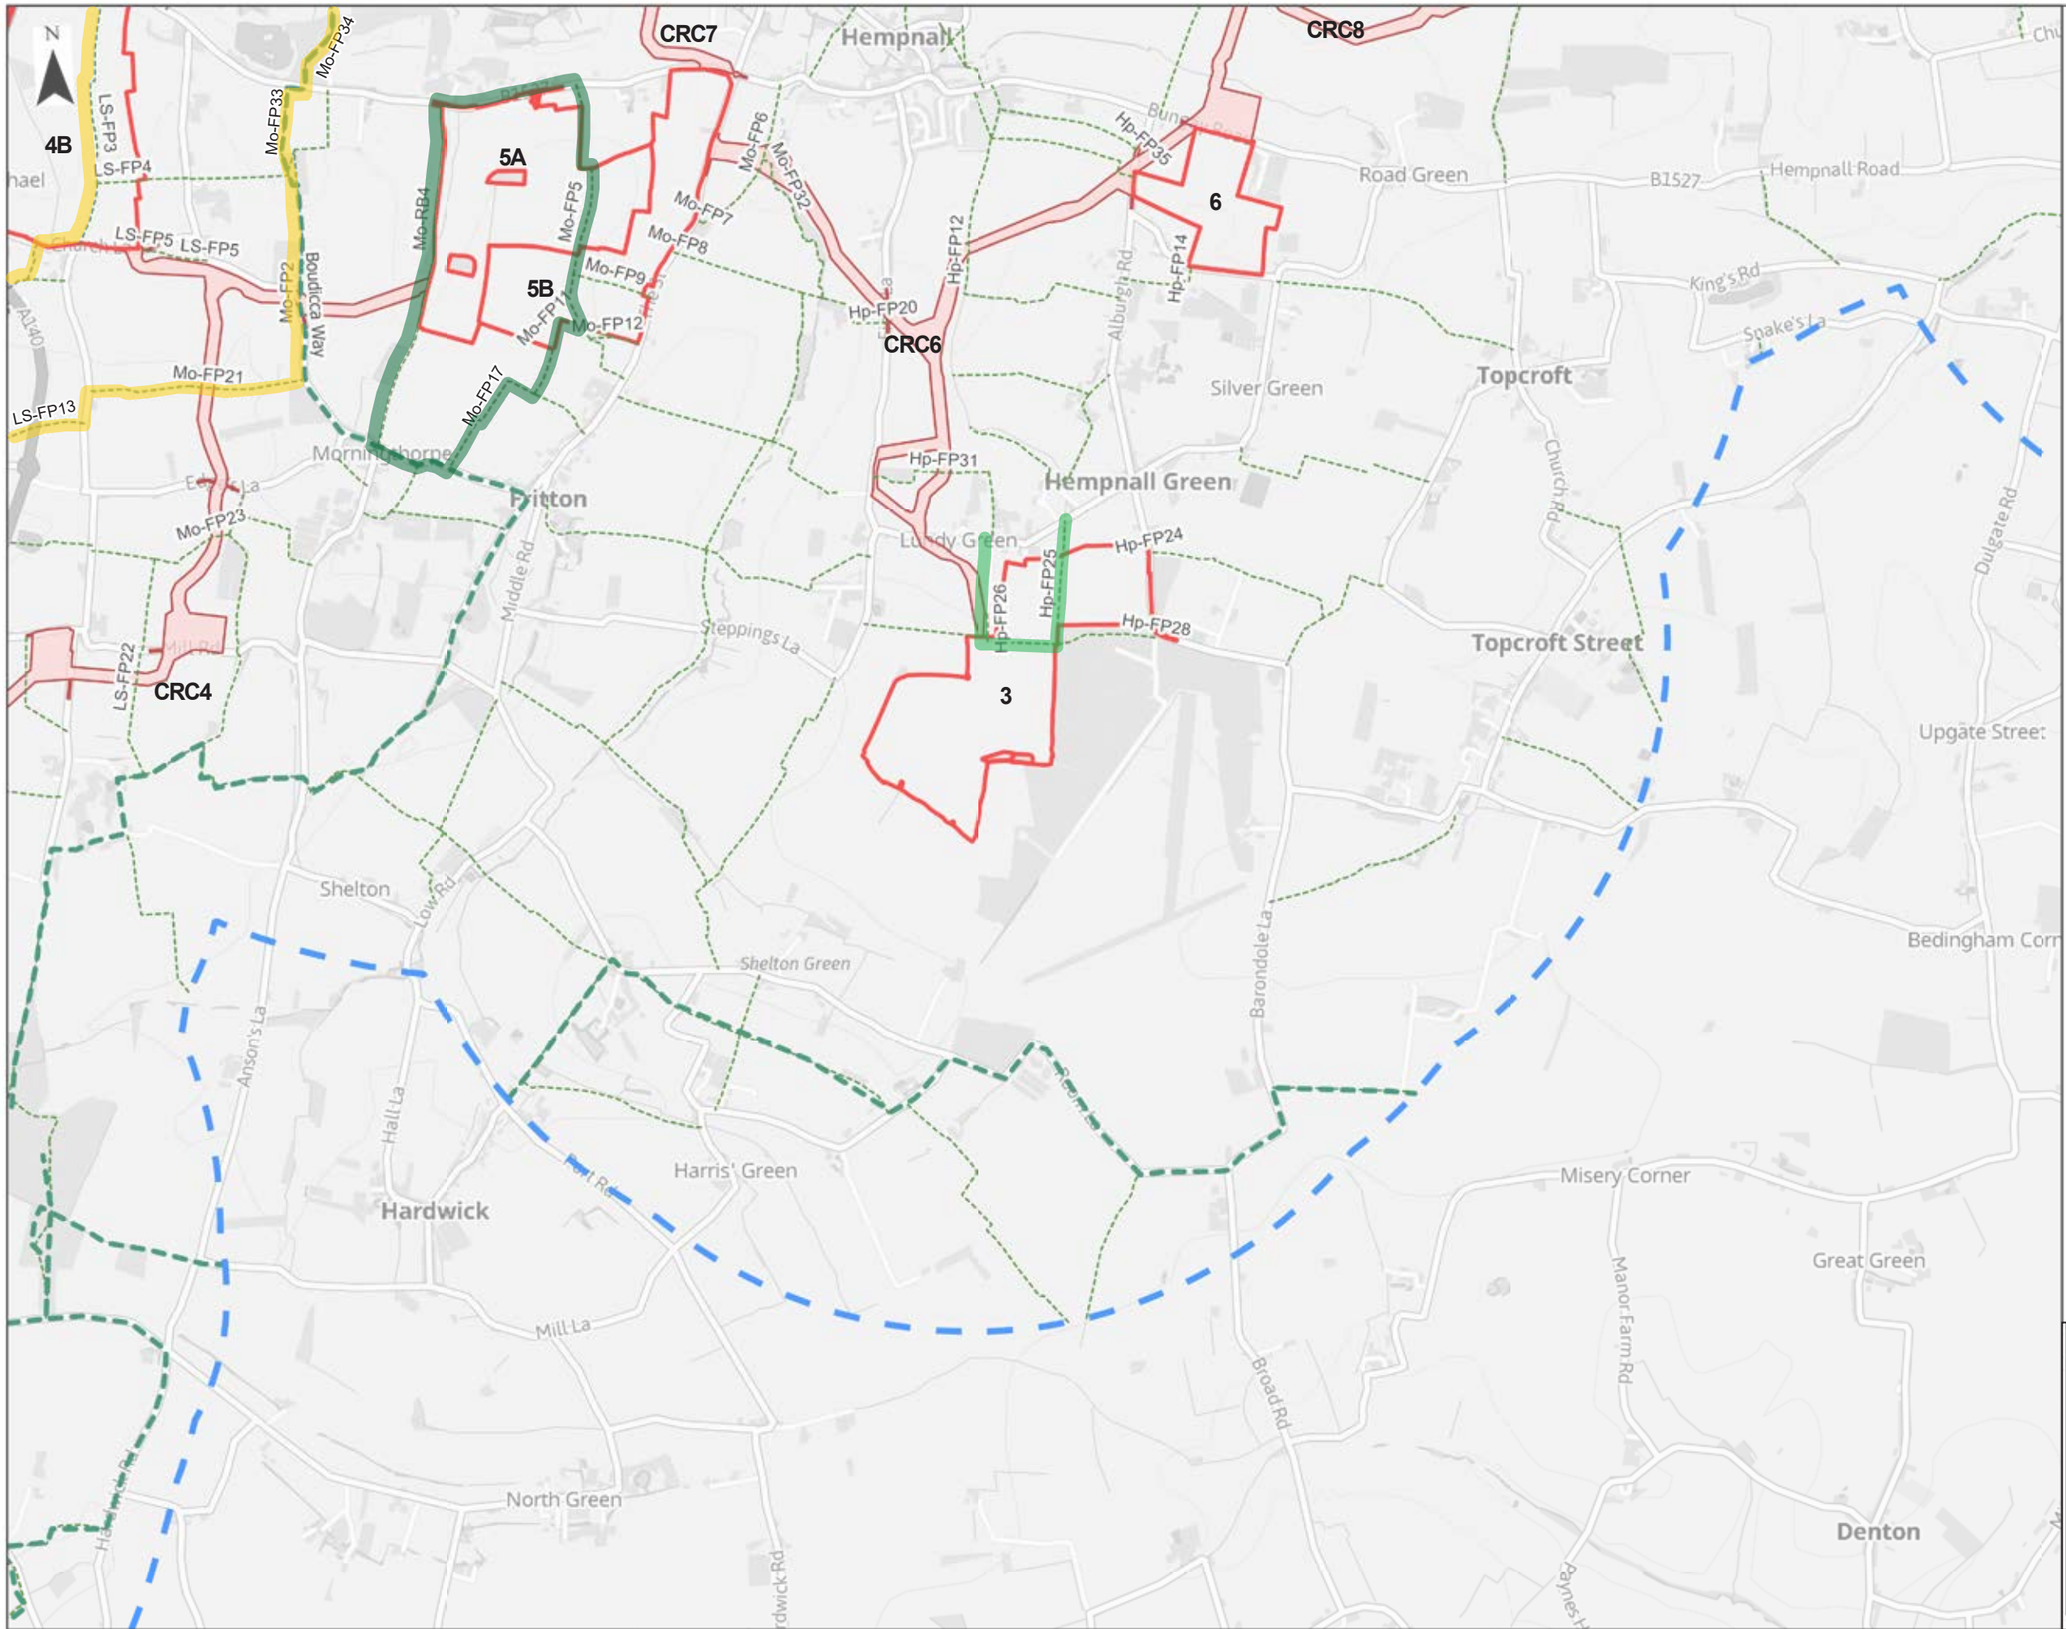


Legend

- Order Limit
- Cable Route Corridor
- Study Area
- Public Rights of Way (PRoW)
- Long Distance Trails (LDT) Recreational Routes
- Fritton Circular Route
- Long Stratton Circular Route
- Lundy Green Circular Route

Key:
Br - Brooke
GM - Great Moulton
Hd - Hedenham
Hp - Hempnall
LS - Long Stratton
Mo - Morningthorpe
PM - Pulham Market
SN - Saxlingham Nethergate
Se - Seething
Sh - Shotesham
Ta - Tasburgh
TSM - Tivetshall St Margaret
Wa - Wacton
Wo - Woodton

FP - Footpath
RB - Restricted Byway

Key Diagram:

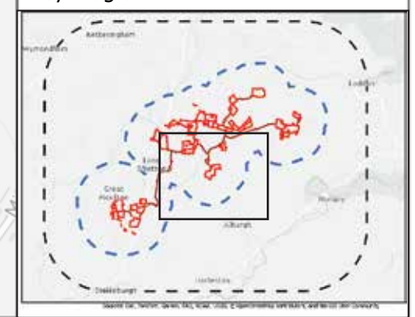

East Pye SOLAR


EAST PYE SOLAR PROJECT

Figure 7.10
Public Right of Way Receptors Plan
Sheet 4

0 0.5 1 km

Contains OS data © Crown Copyright and database right 2026. Contains data from OS Zoomstack.

1:25,000 @ A3 | Date: 21/10/2026
Drawn: MB | Checked: JL
Figure: 6.2.7.10 | Rev: V2

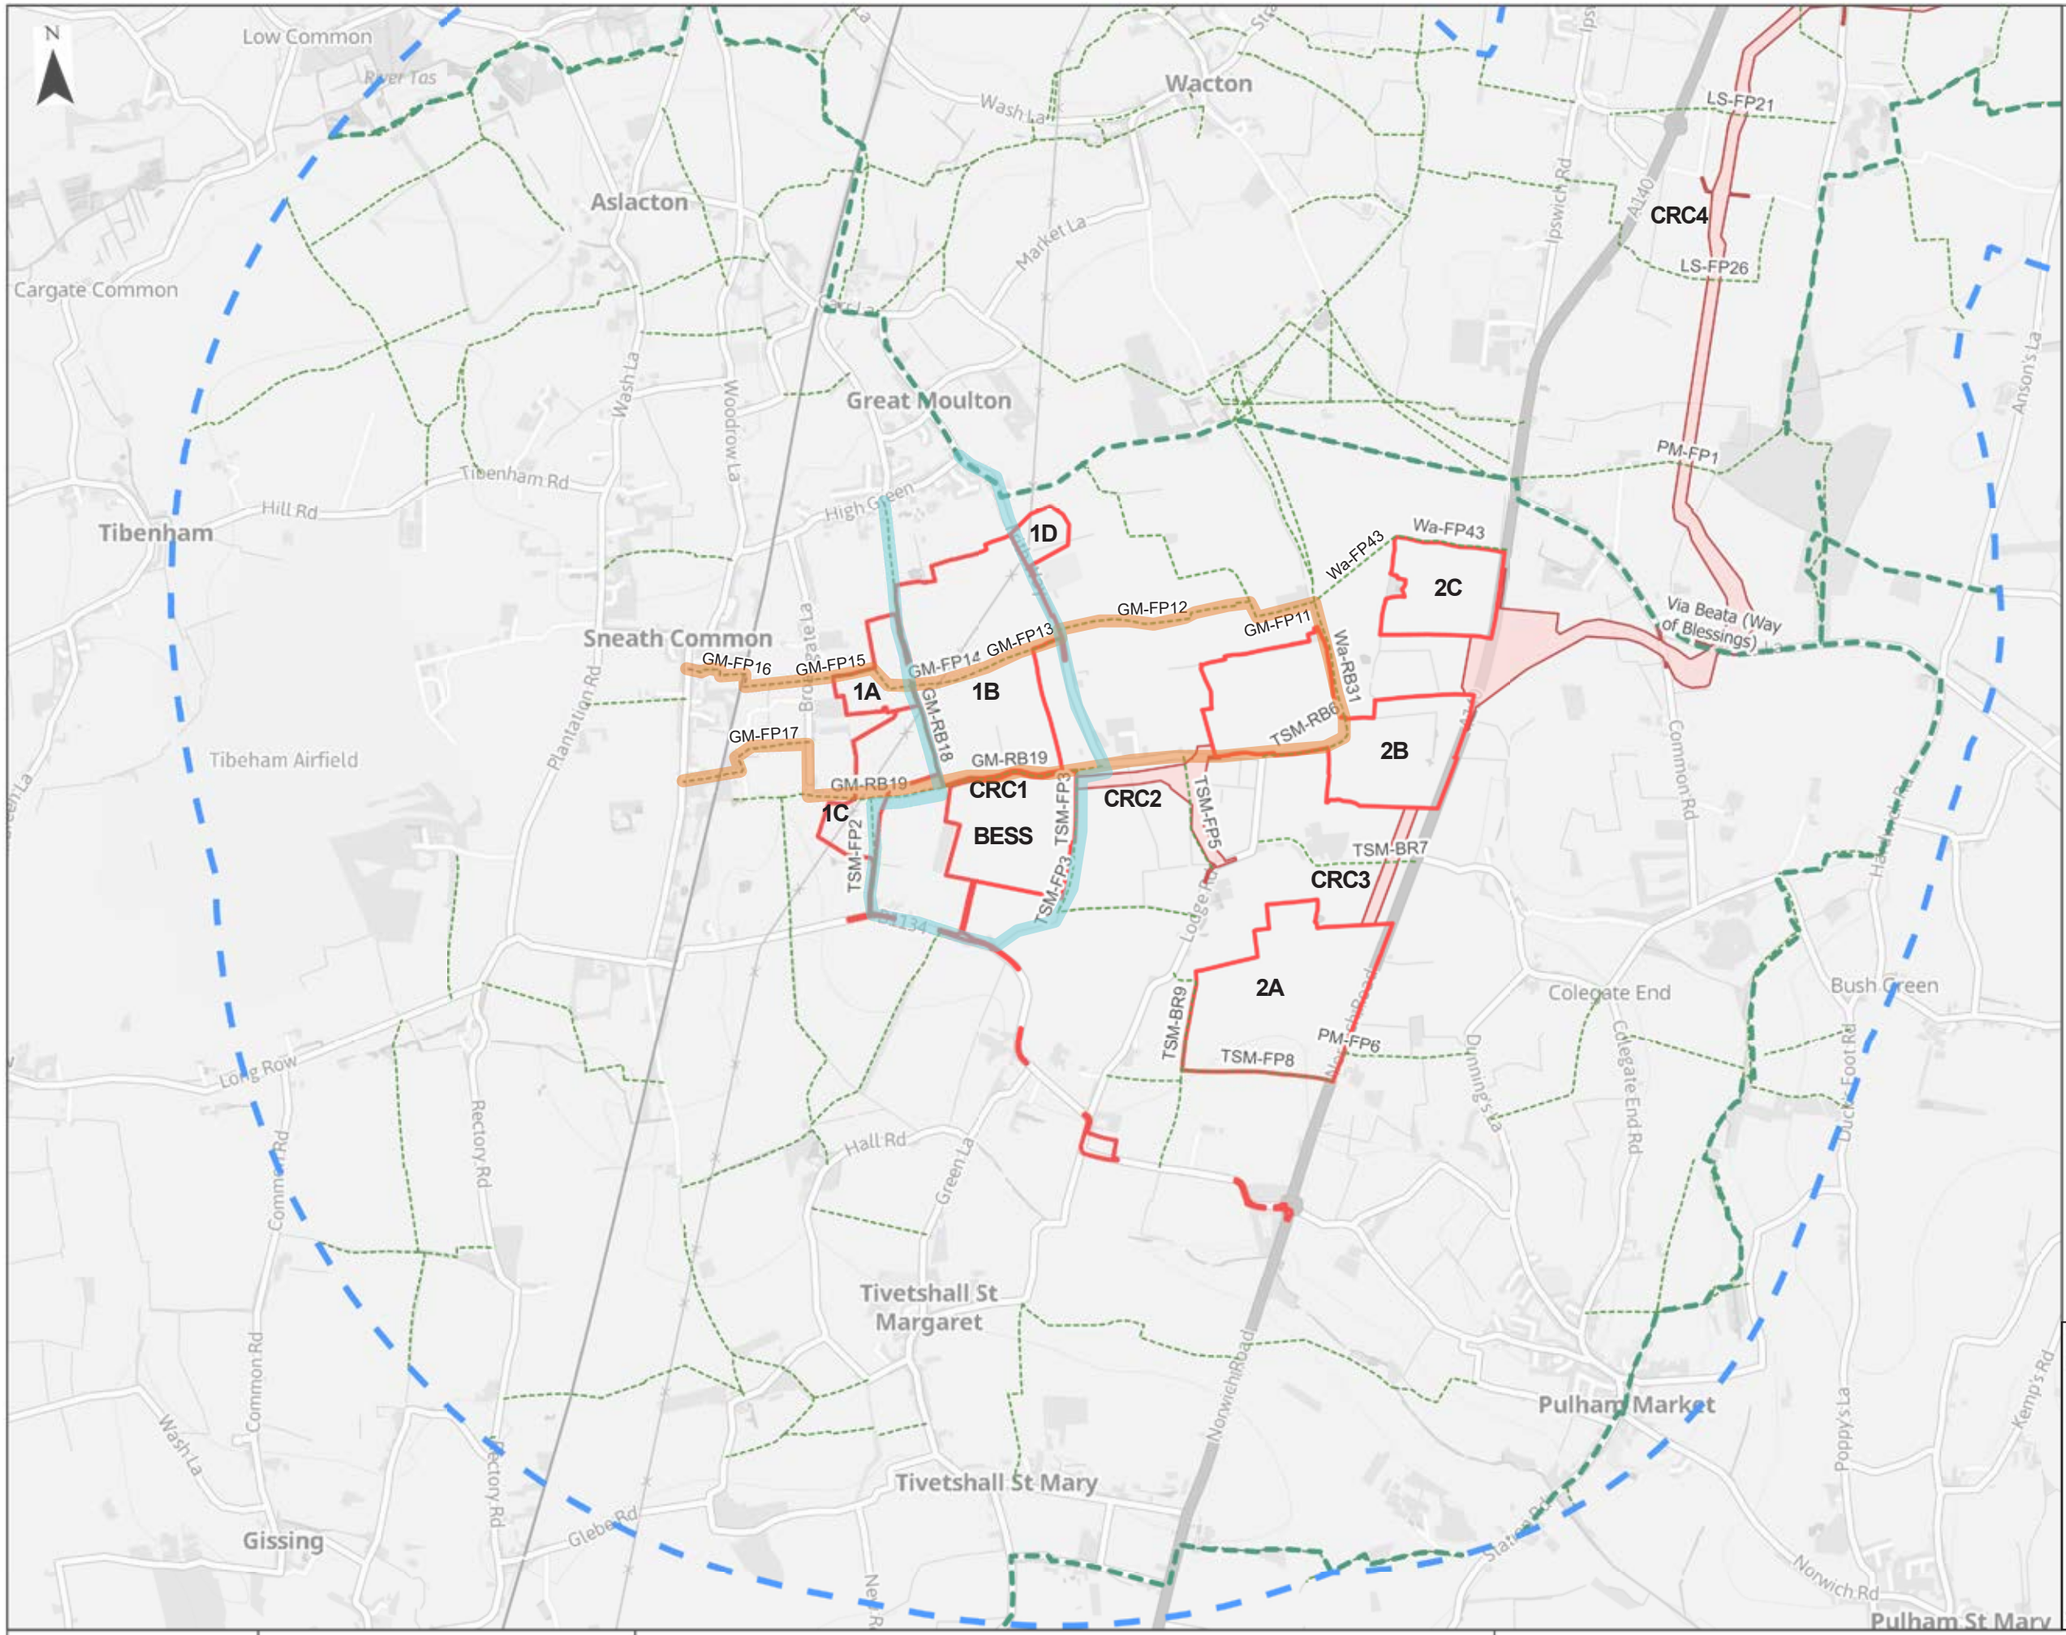

Legend


- Order Limit
- Cable Route Corridor
- Study Area
- Public Rights of Way (PRoW)
- Long Distance Trails (LDT) Recreational Routes
- Great Moulton Circular Route
- Sneath Common Circular Route

Key:

Br - Brooke
GM - Great Moulton
Hd - Hedenham
Hp - Hempnall
LS - Long Stratton
Mo - Morningthorpe
PM - Pulham Market
SN - Saxlingham Nethergate
Se - Seething
Sh - Shotesham
Ta - Tasburgh
TSM - Tivetshall St Margaret
Wa - Wacton
Wo - Woodton

FP - Footpath
RB - Restricted Byway

Key Diagram:

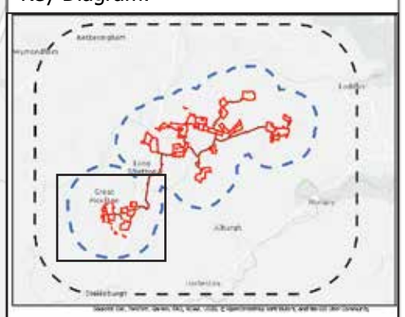

East Pye SOLAR

EAST PYE SOLAR PROJECT

Figure 7.10
Public Right of Way Receptors Plan
Sheet 5

0 0.5 1 km

Contains OS data © Crown Copyright and database right 2026. Contains data from OS Zoomstack.

1:25,000 @ A3	Date: 21/10/2026
Drawn: MB	Checked: JL
Figure: 6.2.7.10	Rev: V2