Whitestone Solar Farm Development Consent Order

Procedural Deadline A: 27 October 2026

Councils' suggested specific locations for site visits (accompanied or unaccompanied)

Submission on behalf of City of Doncaster Council and Rotherham Metropolitan Borough Council

Introduction

1.1 Stantec, on behalf of City of Doncaster Council and Rotherham Metropolitan Borough Council, together "the Councils", make this submission to comment on the proposed locations for site visits, whether on an accompanied or unaccompanied basis. These specific locations are primarily driven by landscape receptors.

Proposed site visit locations


1.2 Table 1 below includes the Councils' suggested specific locations for site visits by the Examining Authority (ExA), to be considered alongside general familiarisation visits for the entire development area and its accesses. These locations are also provided in an annotated version of the Applicant's Location Plans (APP/2.1), included as Figure 1 in Appendix A to this document. It is noted that Deadline 2 provides a further opportunity if required to comment on the applicant's Draft Itinerary for the Accompanied Site Inspection. No relative importance should be inferred from the proposal of locations below, over or alongside any other location that may be visited. All locations are to visit the vicinity in addition to the specific coordinates.

Site Visit Locations – Table 1

Notes	Colour / Sheet	Easting	Northing
Frisby Lane	Sheet 1	449278	396748
PROW Network through WS1	Sheet 1	450290	396795
Clifton PROW Corner	Sheet 1	451519	396383
PROW to be walked	Sheet 1	450124	395612
Site Visit to Review Land and Area for HV Cable	Sheet 2	449452	393179
Viewpoint	Sheet 2	449174	391507
View over M1 towards BESS and Substation	Sheet 3	446246	390284
Drive through Treeton with views along Wood Lane north	Sheet 4	443779	387535
Ulley - PROW	Sheet 5	446001	388587
Viewpoint for the B6067	Sheet 5	445796	386322
Todwick PROW	Sheet 6	450125	384268
Todwick Viewpoint	Sheet 6	450685	384029
Harthill PROW viewpoint	Sheet 7	448201	381520
Viewpoint	Sheet 7	448433	380025

Appendix A

Figure 1: Proposed specific site visit locations

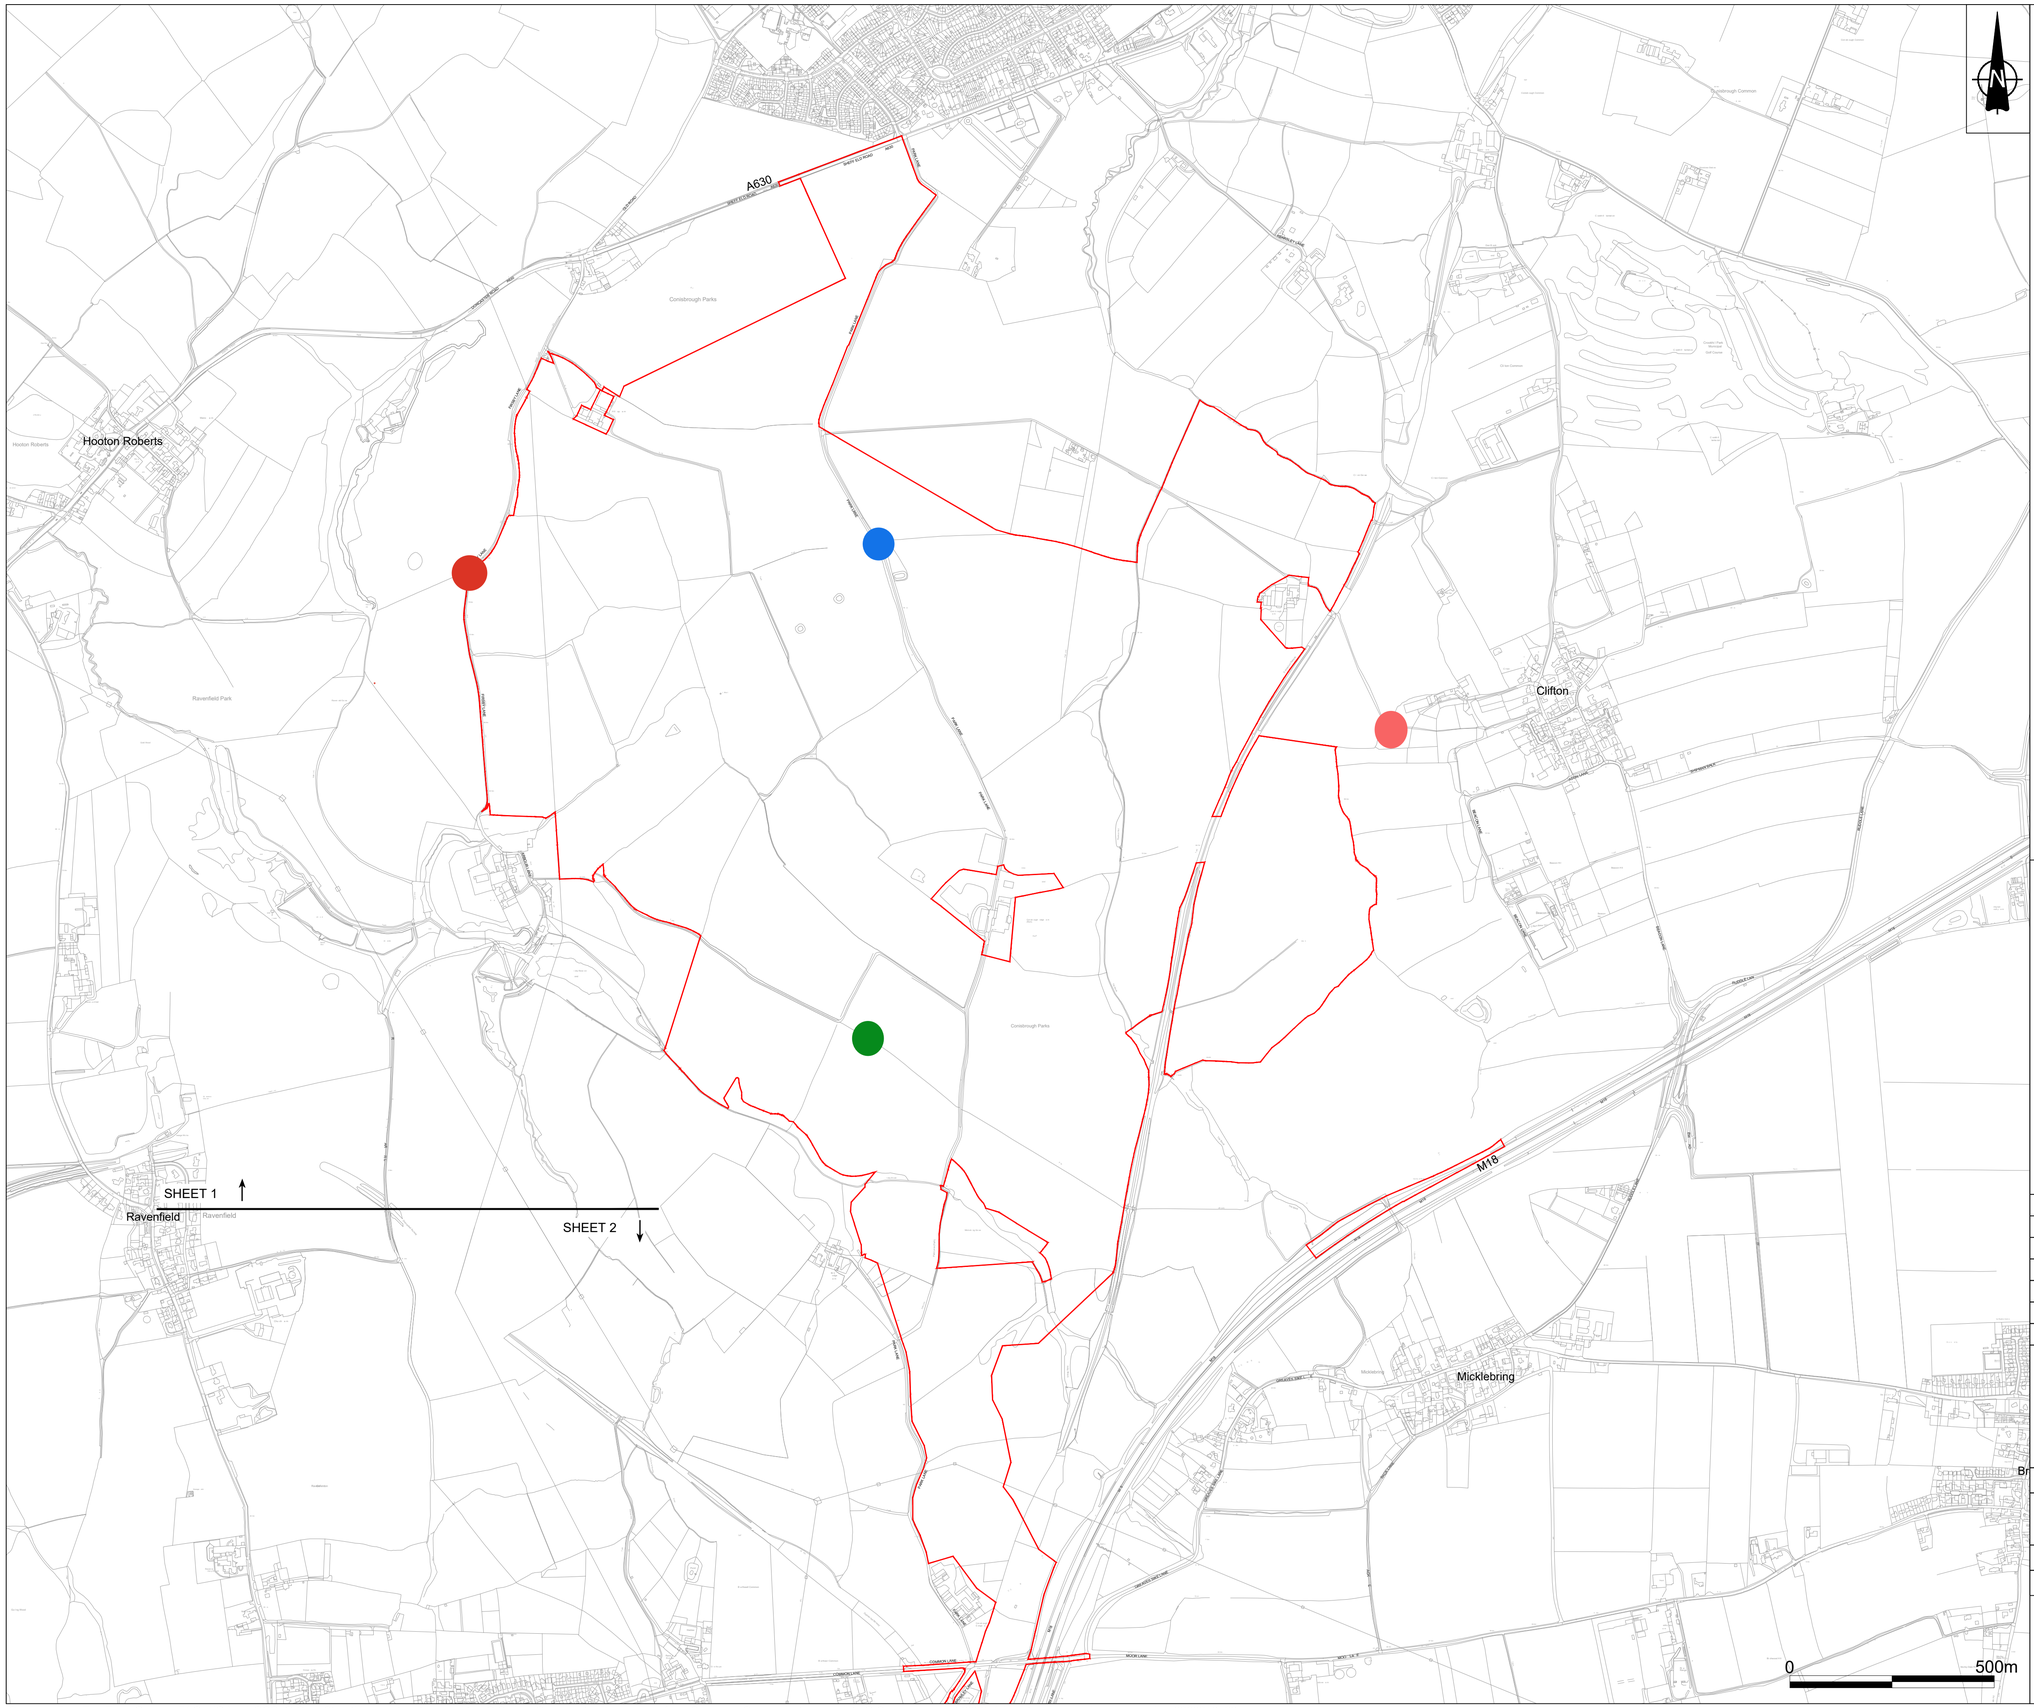


NOTES

1. ALL DIMENSIONS IN METRES UNLESS STATED OTHERWISE.
2. DO NOT SCALE FROM THIS DRAWING. USE ONLY PRINTED DIMENSIONS.
3. THE PROPOSED WORKS SHOWN ARE ILLUSTRATIVE ONLY AND WILL BE SUBJECT TO CHANGE AS PART OF DETAILED DESIGN DEVELOPMENT. ANY CHANGES WILL BE LIMITED TO BEING WITHIN THE ORDER LIMITS AND ANY OTHER CONSTRAINTS INCLUDED IN THE DEVELOPMENT CONSENT ORDER.

LEGEND

Order Limits

SHEET PLAN

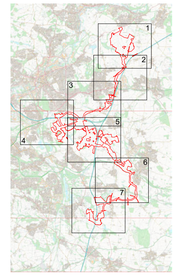

ISSUE	DATE	REMARKS	DRAWN	CHECK	APPROVED
01	June 2026	N/A	EJ	SG	SM

TITLE:

Location Plans
Sheet 1 of 7
Whitestone Solar Farm
Regulation 5(2)(o)

DRAWING DATE: 01/06/2026

SCALE: 1:7500 | SHEET: Sheet 1 of 7

SIZE: A1 | REVISION: P01

DRAWING REFERENCE: EN0110020/APP/2.1

APPLICATION NUMBER: EN0110020

WHITESTONE solar farm

Sources: Esri, TomTom, Garmin, FAO, NOAA, USGS, © OpenStreetMap contributors, and the GIS User Community. Reproduced from Ordnance Survey digital map data © Crown copyright 2026. All rights reserved. License number 0000848182

Ravenfield

Micklebring

SHEET 1

SHEET 2

SHEET 2

SHEET 3

Wickersley

0 500m


NOTES

1. ALL DIMENSIONS IN METRES UNLESS STATED OTHERWISE.
2. DO NOT SCALE FROM THIS DRAWING. USE ONLY PRINTED DIMENSIONS.
3. THE PROPOSED WORKS SHOWN ARE ILLUSTRATIVE ONLY AND WILL BE SUBJECT TO CHANGE AS PART OF DETAILED DESIGN DEVELOPMENT. ANY CHANGES WILL BE LIMITED TO BEING WITHIN THE ORDER LIMITS AND ANY OTHER CONSTRAINTS INCLUDED IN THE DEVELOPMENT CONSENT ORDER.

LEGEND

Order Limits

SHEET PLAN

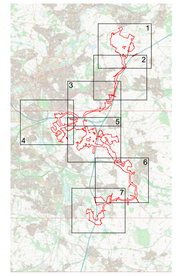

ISSUE	DATE	REMARKS	DRAWN	CHECK	APPROVED
01	June 2026	N/A	EJ	SG	SM

TITLE:

Location Plans
Sheet 2 of 7
Whitestone Solar Farm
Regulation 5(2)(o)

DRAWING DATE: 01/06/2026


SCALE: 1:7500	SHEET: Sheet 2 of 7
SIZE: A1	REVISION: P01

DRAWING REFERENCE: EN0110020/APP/2.1

APPLICATION NUMBER: EN0110020

WHITESTONE solar farm

Sources: Esri, TomTom, Garmin, FAO, NOAA, USGS, © OpenStreetMap contributors, and the GIS User Community. Reproduced from Ordnance Survey digital map data © Crown copyright 2026. All rights reserved. License number 0000848182

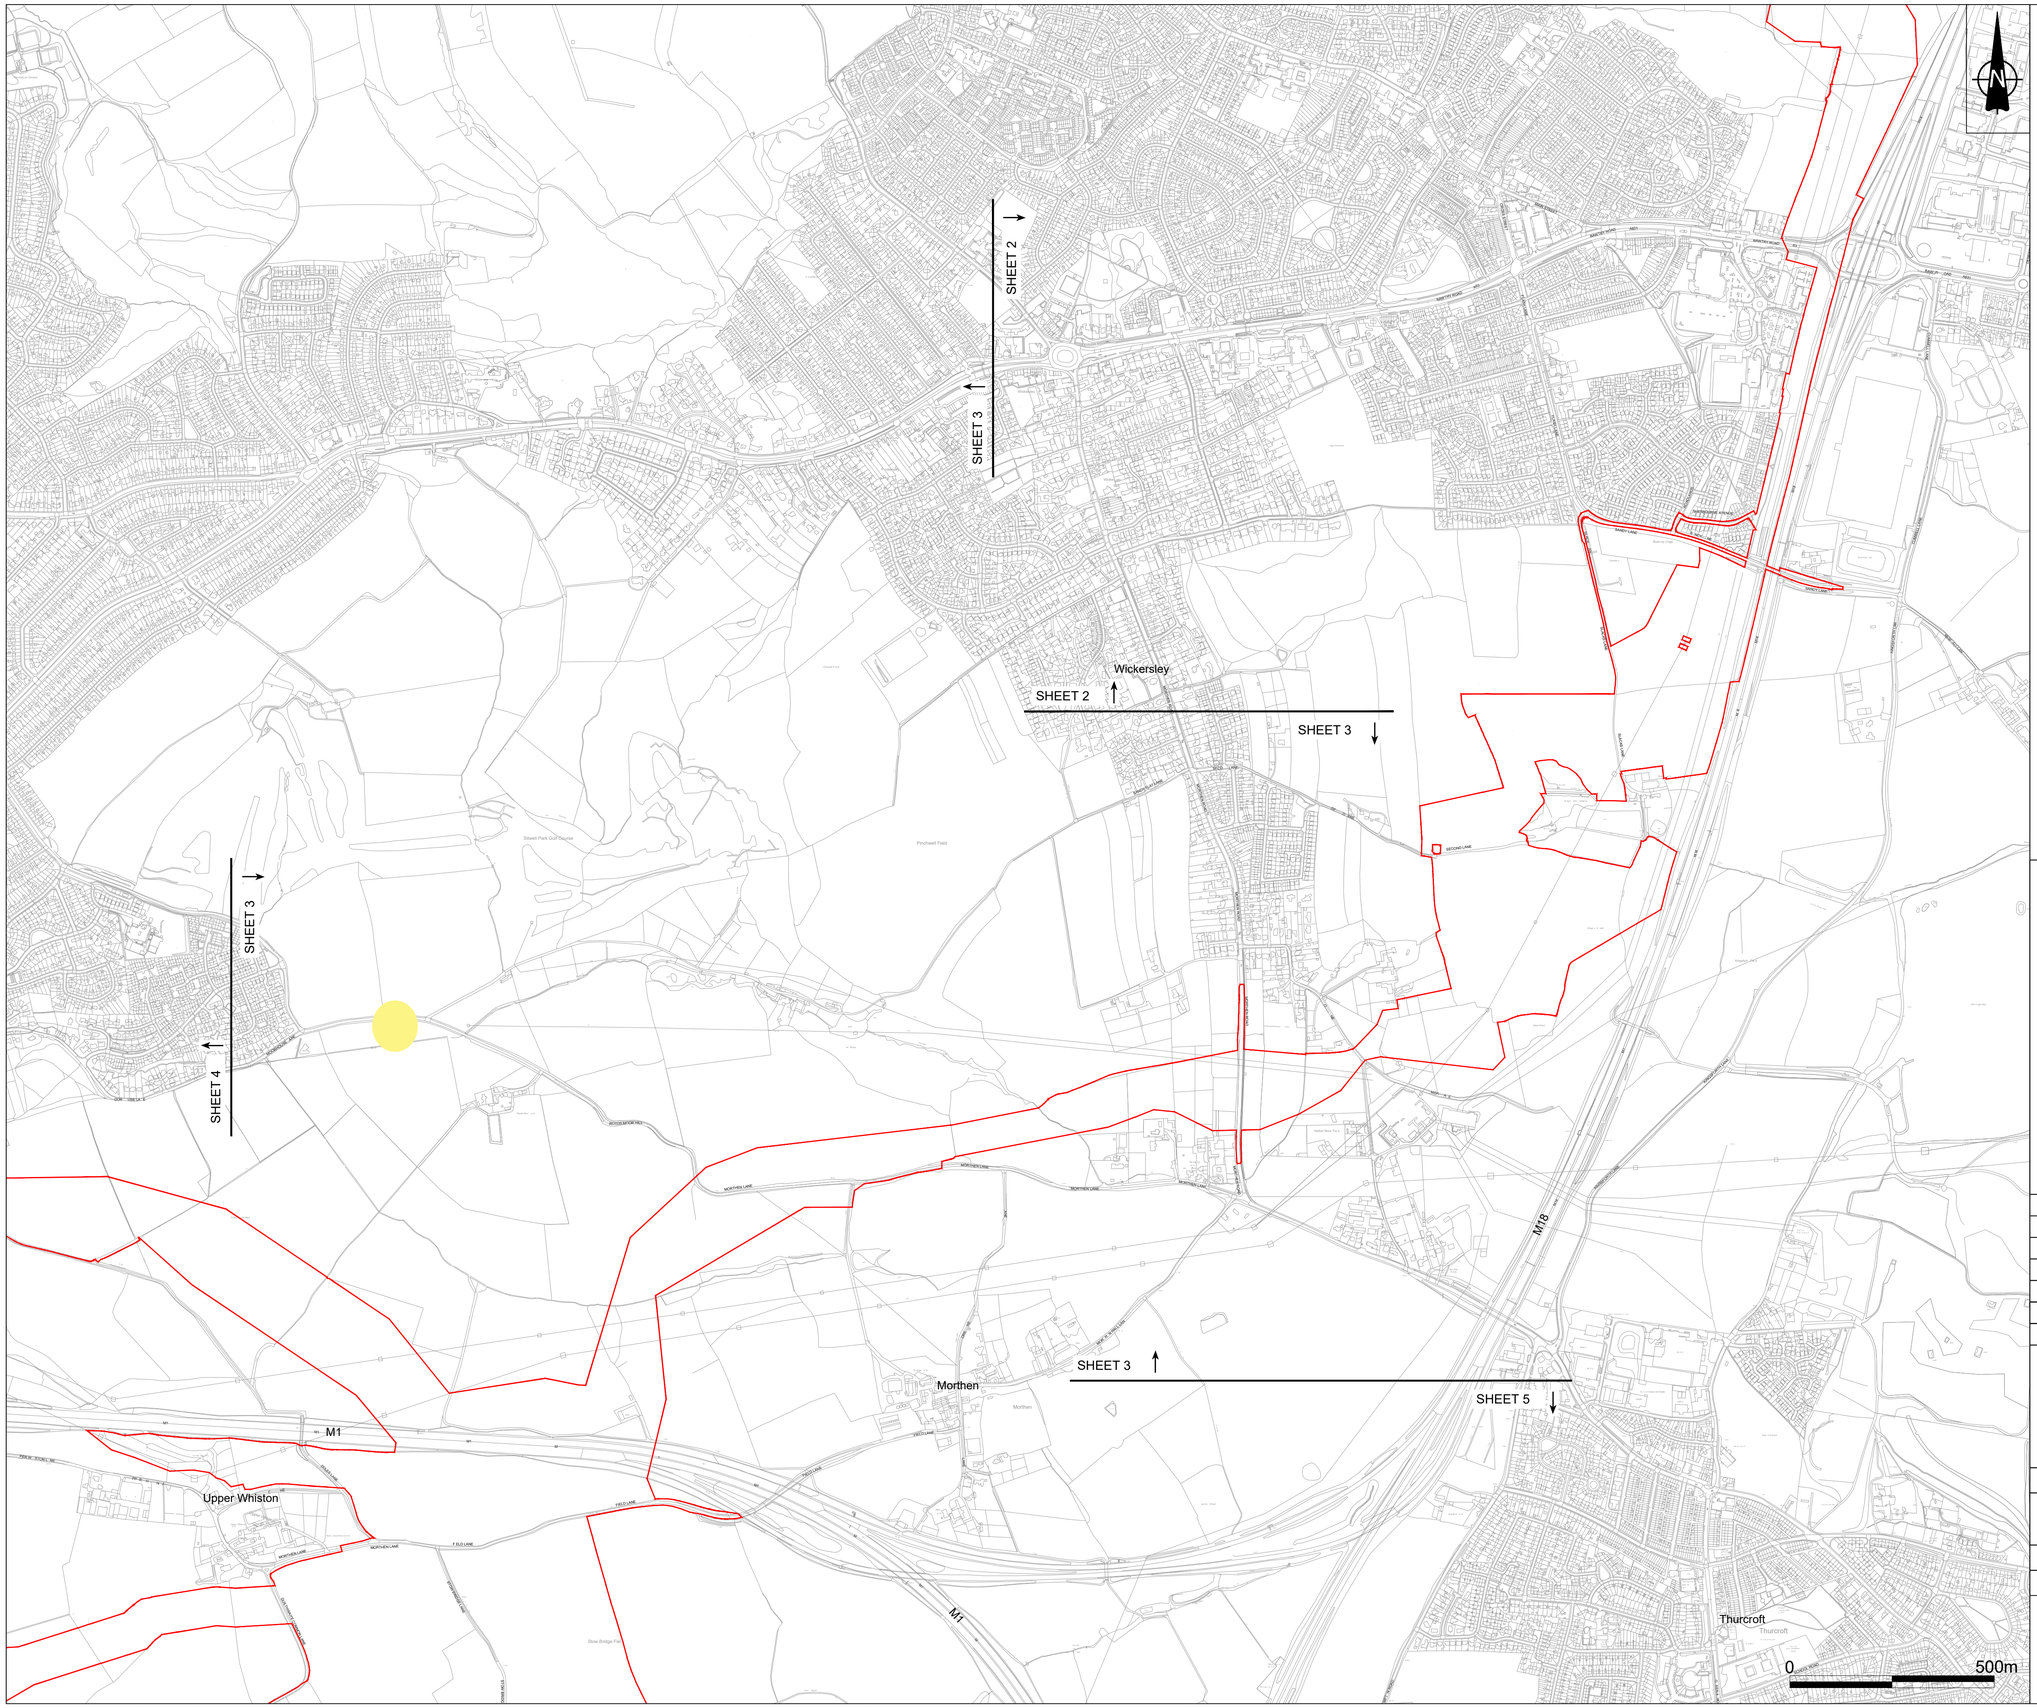


NOTES

1. ALL DIMENSIONS IN METRES UNLESS STATED OTHERWISE.
2. DO NOT SCALE FROM THIS DRAWING. USE ONLY PRINTED DIMENSIONS.
3. THE PROPOSED WORKS SHOWN ARE ILLUSTRATIVE ONLY AND WILL BE SUBJECT TO CHANGE AS PART OF DETAILED DESIGN DEVELOPMENT. ANY CHANGES WILL BE LIMITED TO BEING WITHIN THE ORDER LIMITS AND ANY OTHER CONSTRAINTS INCLUDED IN THE DEVELOPMENT CONSENT ORDER.

LEGEND

Order Limits

SHEET PLAN

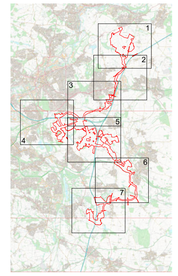

01	June 2026	N/A	EJ	SG	SM
ISSUE	DATE	REMARKS	DRAWN	CHECK	APPROVED

TITLE:

Location Plans
Sheet 3 of 7
Whitestone Solar Farm
Regulation 5(2)(o)

DRAWING DATE: 01/06/2026


SCALE: 1:7500	SHEET: Sheet 3 of 7
SIZE: A1	REVISION: P01

DRAWING REFERENCE: EN0110020/APP/2.1

APPLICATION NUMBER: EN0110020

WHITESTONE solar farm

Sources: Esri, TomTom, Garmin, FAO, NOAA, USGS, © OpenStreetMap contributors, and the GIS User Community. Reproduced from Ordnance Survey digital map data © Crown copyright 2026. All rights reserved. License number 0000848182

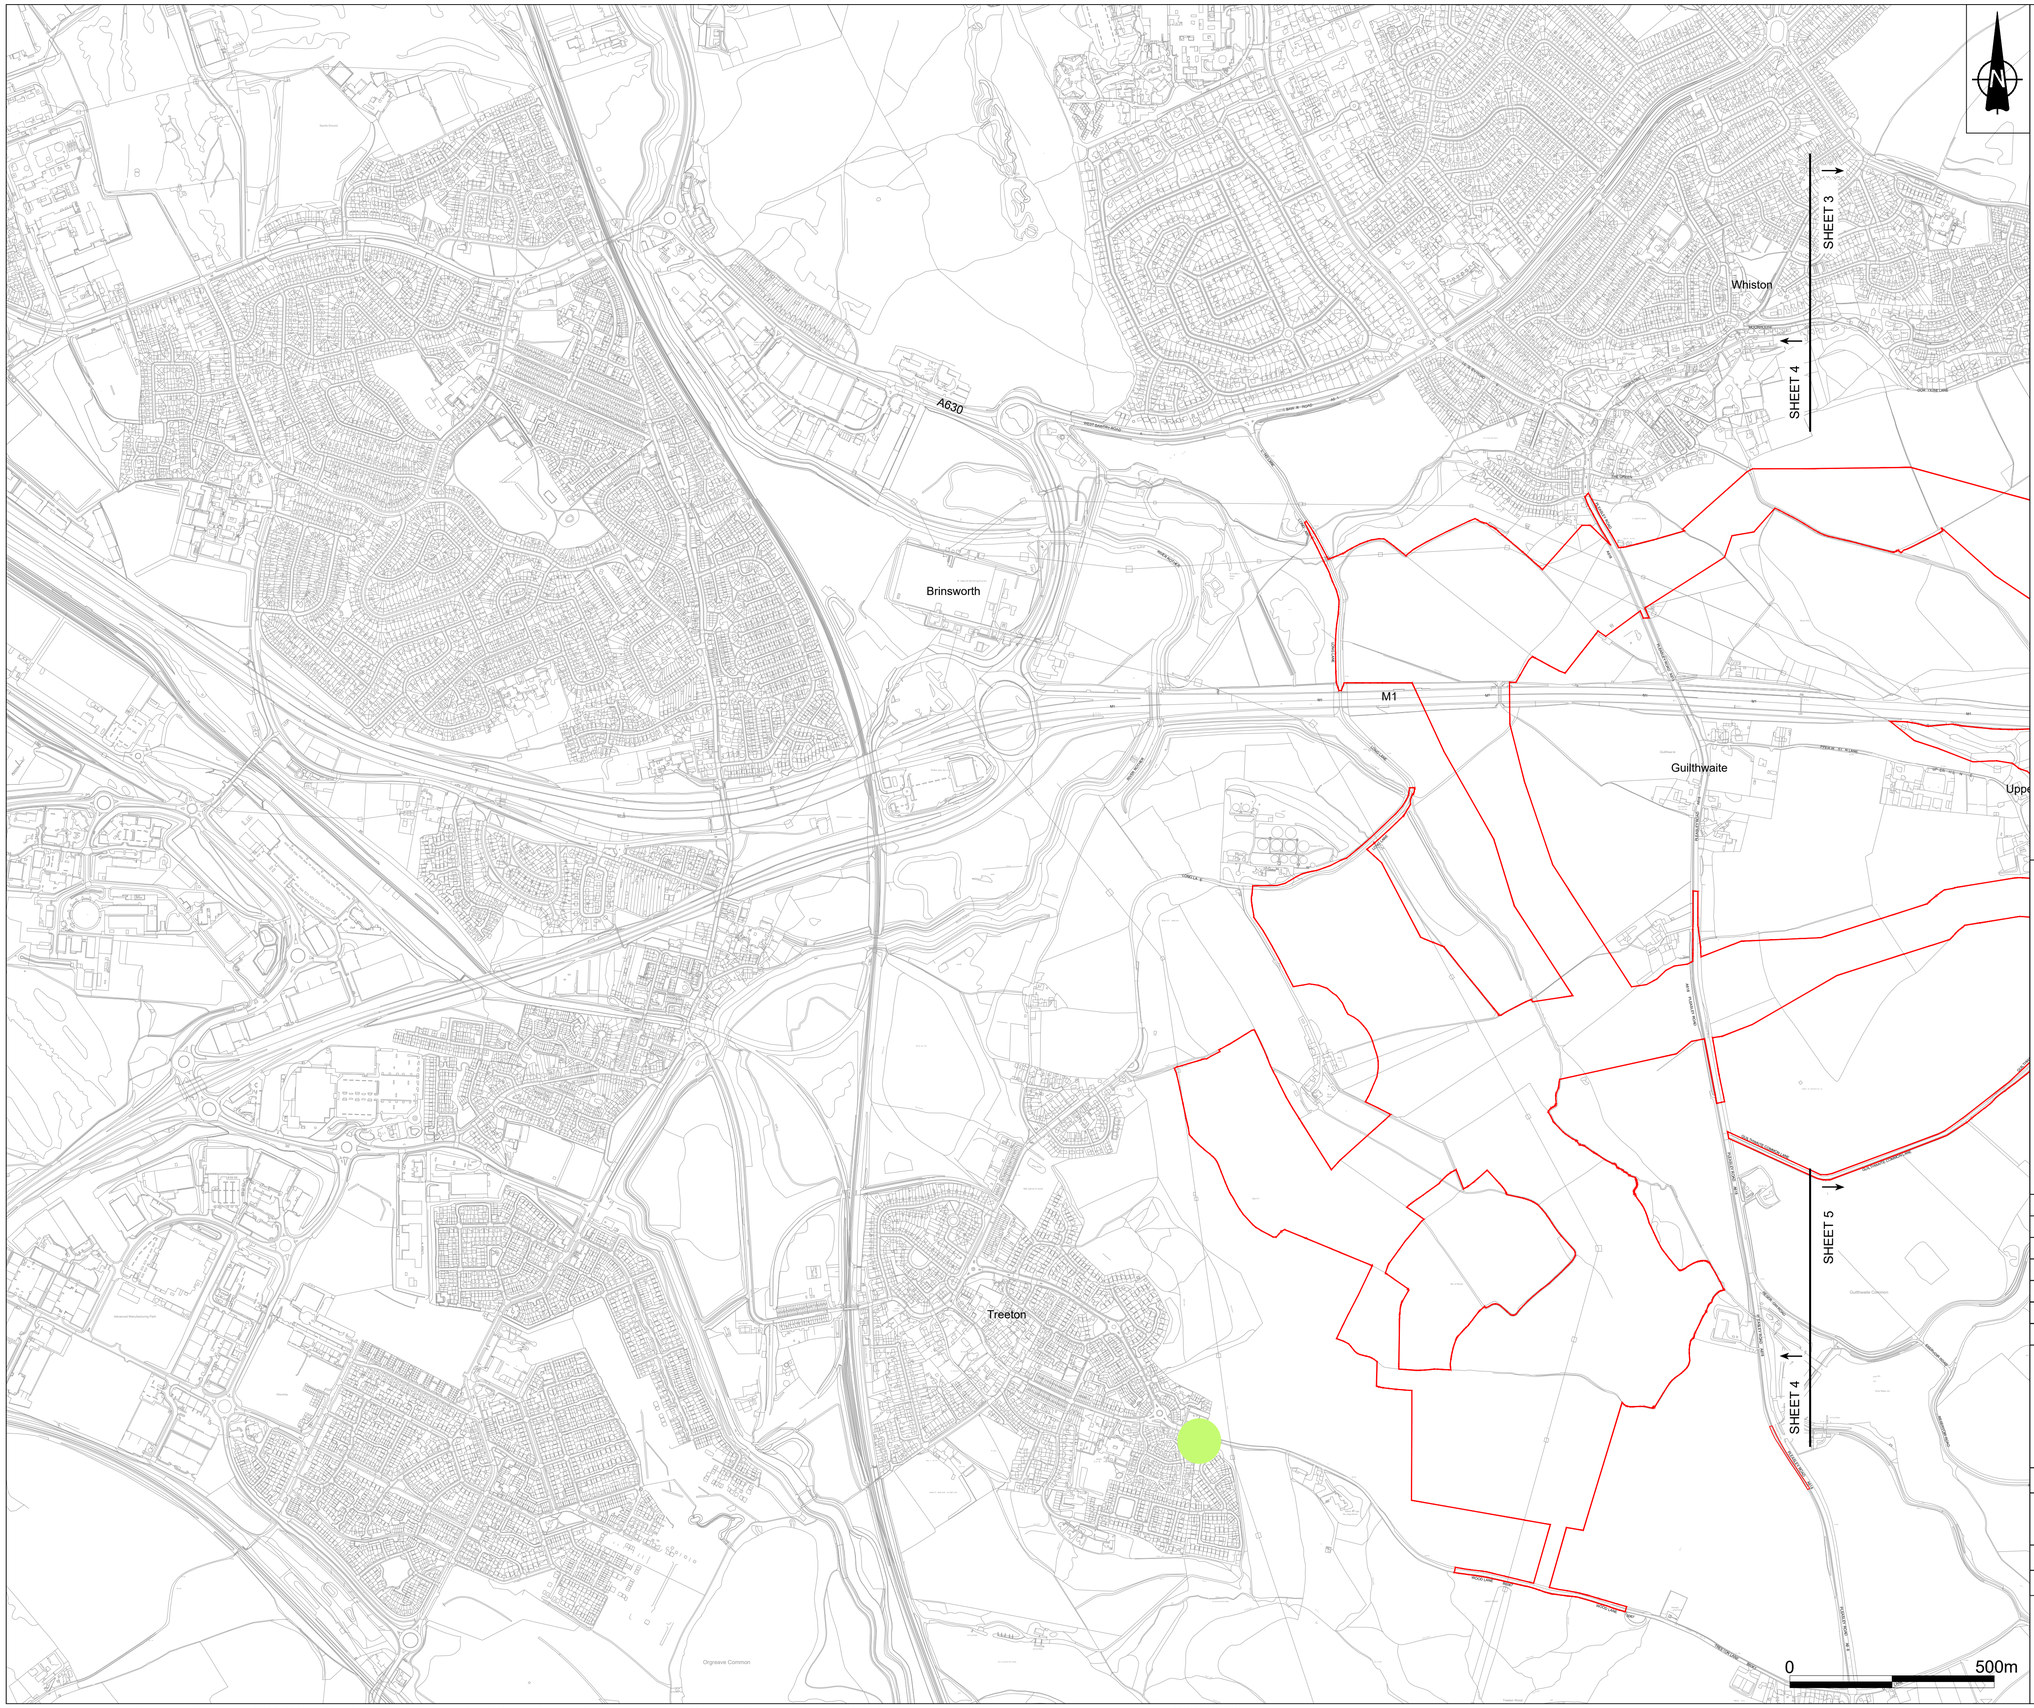


NOTES

1. ALL DIMENSIONS IN METRES UNLESS STATED OTHERWISE.
2. DO NOT SCALE FROM THIS DRAWING. USE ONLY PRINTED DIMENSIONS.
3. THE PROPOSED WORKS SHOWN ARE ILLUSTRATIVE ONLY AND WILL BE SUBJECT TO CHANGE AS PART OF DETAILED DESIGN DEVELOPMENT. ANY CHANGES WILL BE LIMITED TO BEING WITHIN THE ORDER LIMITS AND ANY OTHER CONSTRAINTS INCLUDED IN THE DEVELOPMENT CONSENT ORDER.

LEGEND

Order Limits

SHEET PLAN

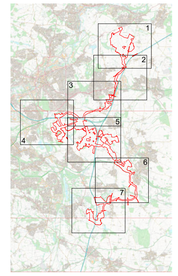

ISSUE	DATE	REMARKS	DRAWN	CHECK	APPROVED
01	June 2026	N/A	EJ	SG	SM

TITLE:

Location Plans
Sheet 4 of 7
Whitestone Solar Farm
Regulation 5(2)(o)

DRAWING DATE: 01/06/2026

SCALE: 1:7500 | SHEET: Sheet 4 of 7

SIZE: A1 | REVISION: P01

DRAWING REFERENCE: EN0110020/APP/2.1

APPLICATION NUMBER: EN0110020

WHITESTONE solar farm

Sources: Esri, TomTom, Garmin, FAO, NOAA, USGS, © OpenStreetMap contributors, and the GIS User Community. Reproduced from Ordnance Survey digital map data © Crown copyright 2026. All rights reserved. License number 0000848182


NOTES

1. ALL DIMENSIONS IN METRES UNLESS STATED OTHERWISE.
2. DO NOT SCALE FROM THIS DRAWING. USE ONLY PRINTED DIMENSIONS.
3. THE PROPOSED WORKS SHOWN ARE ILLUSTRATIVE ONLY AND WILL BE SUBJECT TO CHANGE AS PART OF DETAILED DESIGN DEVELOPMENT. ANY CHANGES WILL BE LIMITED TO BEING WITHIN THE ORDER LIMITS AND ANY OTHER CONSTRAINTS INCLUDED IN THE DEVELOPMENT CONSENT ORDER.

LEGEND

Order Limits

SHEET PLAN

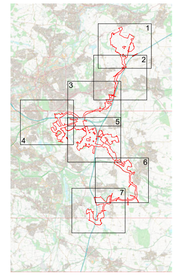

ISSUE	DATE	REMARKS	DRAWN	CHECK	APPROVED
01	June 2026	N/A	EJ	SG	SM

TITLE:

Location Plans
Sheet 5 of 7
Whitestone Solar Farm
Regulation 5(2)(o)

DRAWING DATE: 01/06/2026


SCALE: 1:7500	SHEET: Sheet 5 of 7
SIZE: A1	REVISION: P01

DRAWING REFERENCE: EN0110020/APP/2.1

APPLICATION NUMBER: EN0110020

WHITESTONE solar farm

Sources: Esri, TomTom, Garmin, FAO, NOAA, USGS, © OpenStreetMap contributors, and the GIS User Community. Reproduced from Ordnance Survey digital map data © Crown copyright 2026. All rights reserved. License number 0000848182

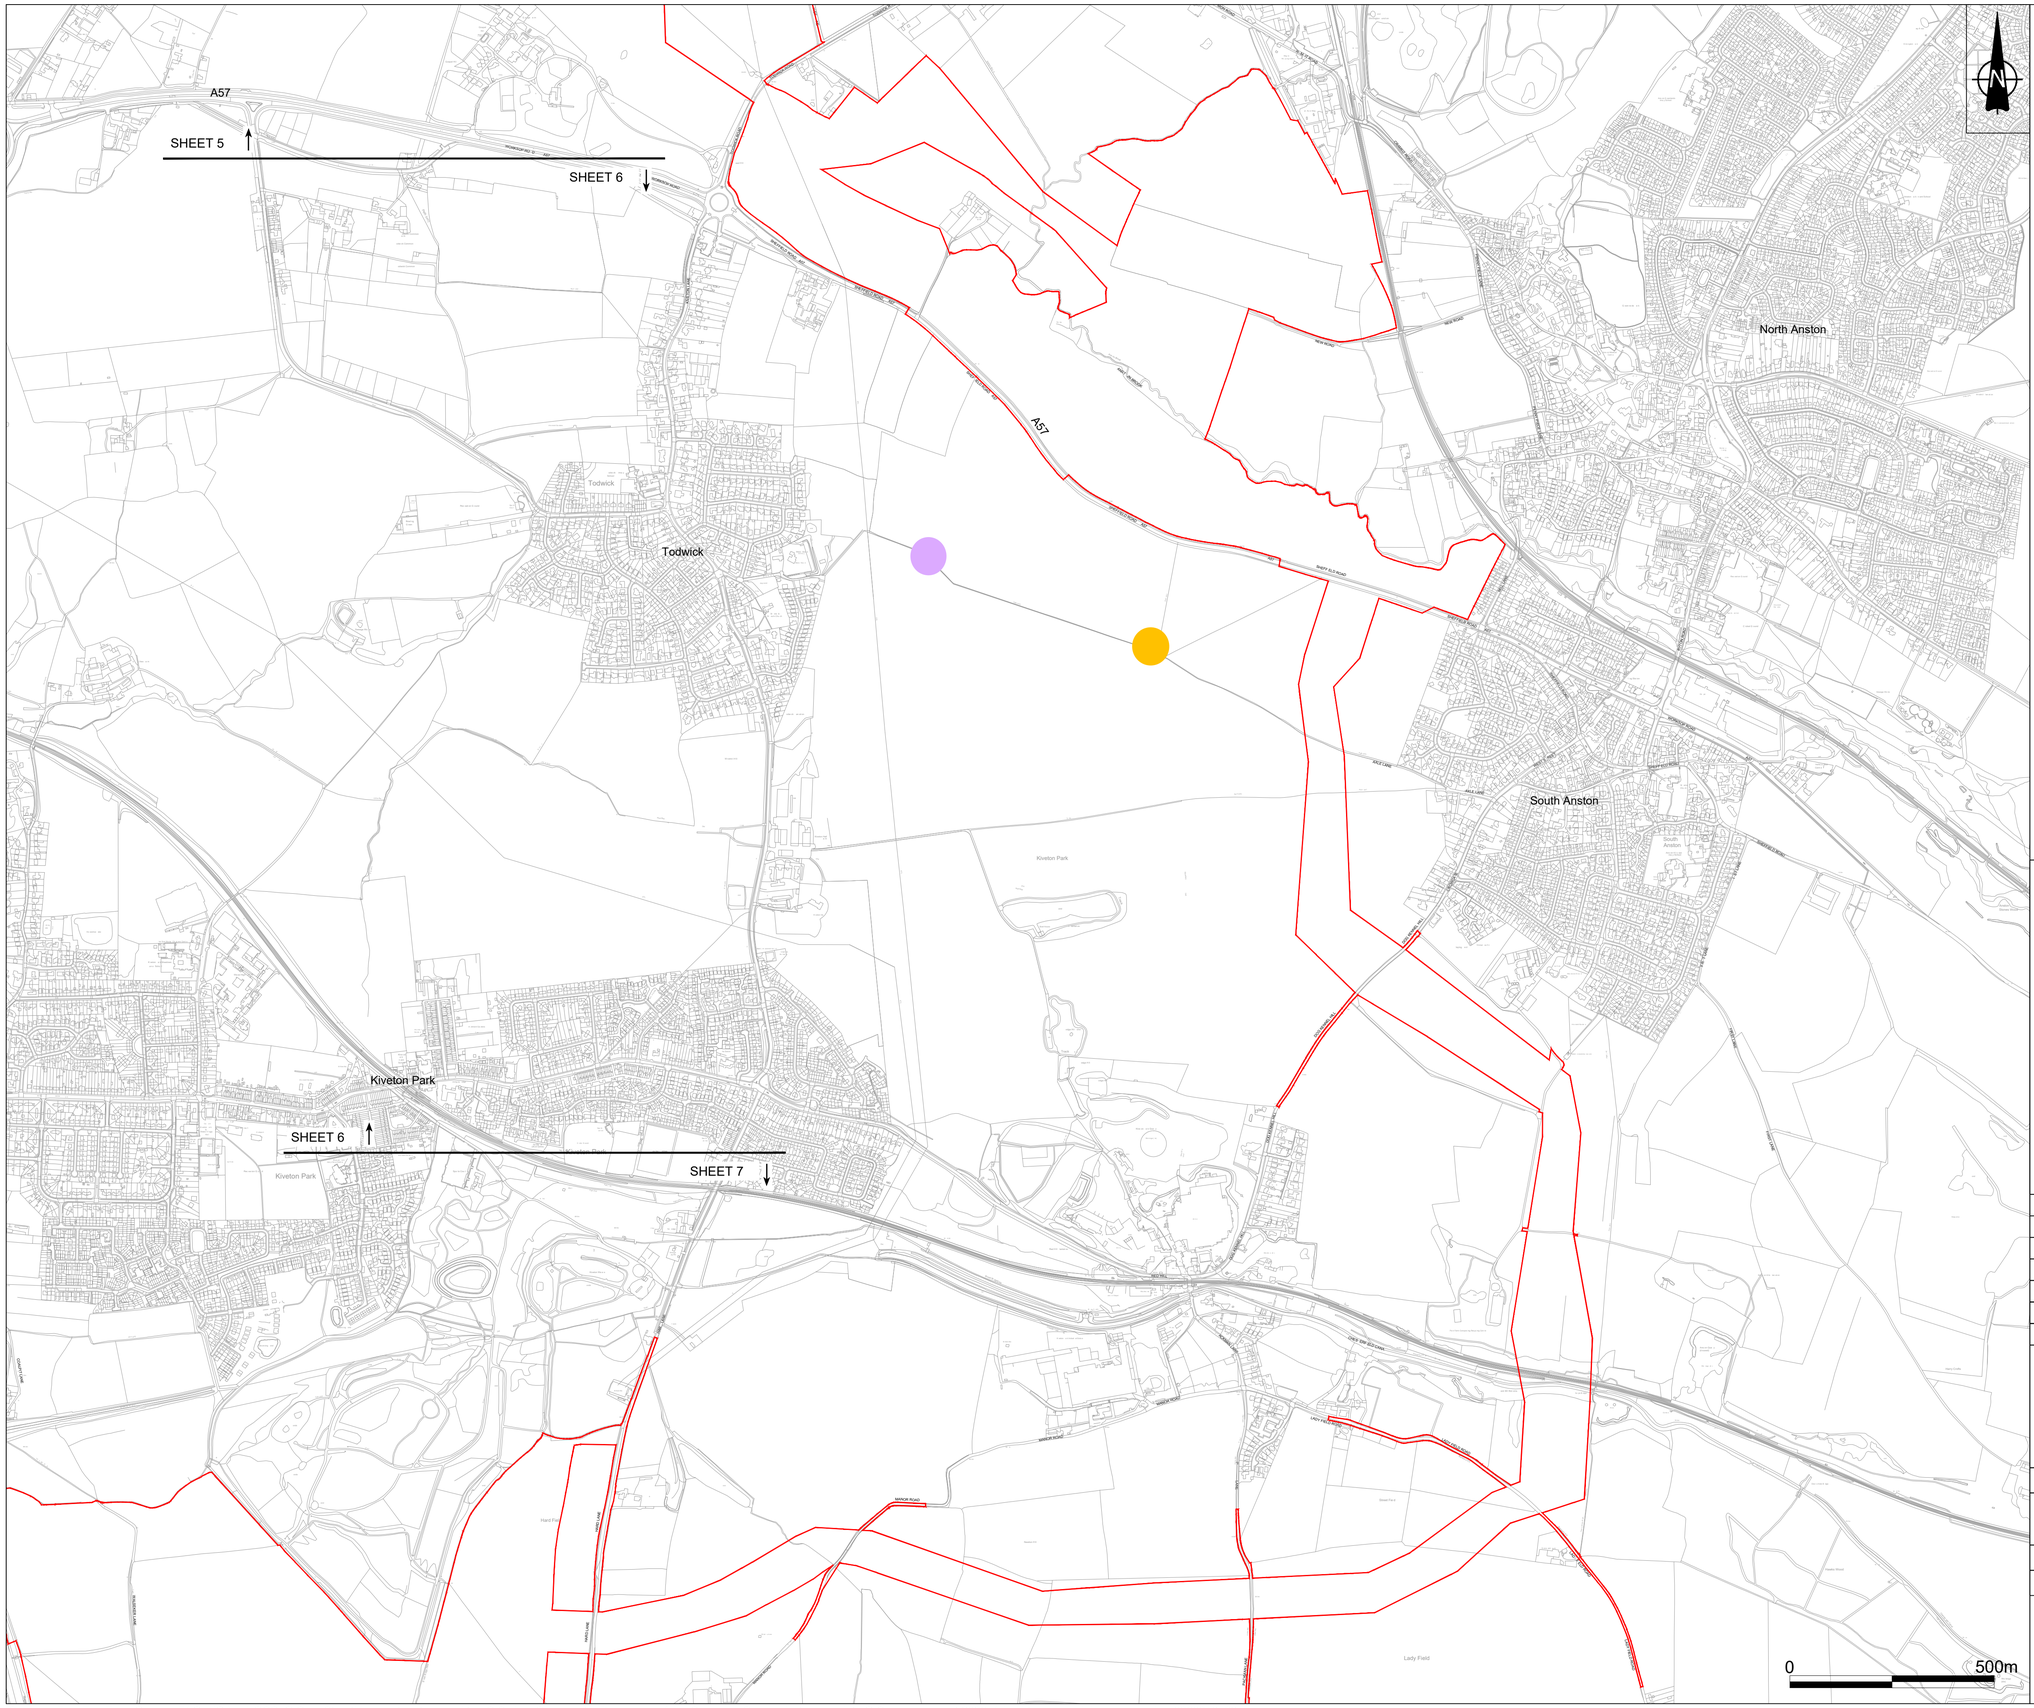


NOTES

1. ALL DIMENSIONS IN METRES UNLESS STATED OTHERWISE.
2. DO NOT SCALE FROM THIS DRAWING. USE ONLY PRINTED DIMENSIONS.
3. THE PROPOSED WORKS SHOWN ARE ILLUSTRATIVE ONLY AND WILL BE SUBJECT TO CHANGE AS PART OF DETAILED DESIGN DEVELOPMENT. ANY CHANGES WILL BE LIMITED TO BEING WITHIN THE ORDER LIMITS AND ANY OTHER CONSTRAINTS INCLUDED IN THE DEVELOPMENT CONSENT ORDER.

LEGEND

Order Limits

SHEET PLAN

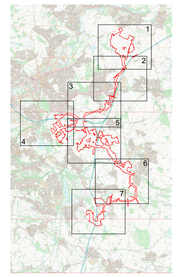

01	June 2026	N/A	EJ	SG	SM
ISSUE	DATE	REMARKS	DRAWN	CHECK	APPROVED

TITLE:

Location Plans
Sheet 6 of 7
Whitestone Solar Farm
Regulation 5(2)(o)

DRAWING DATE: 01/06/2026

SCALE: 1:7500 | SHEET: Sheet 6 of 7

SIZE: A1 | REVISION: P01

DRAWING REFERENCE: EN0110020/APP/2.1

APPLICATION NUMBER: EN0110020

WHITESTONE solar farm

Sources: Esri, TomTom, Garmin, FAO, NOAA, USGS, © OpenStreetMap contributors, and the GIS User Community. Reproduced from Ordnance Survey digital map data © Crown copyright 2026. All rights reserved. License number 0000848182


NOTES

1. ALL DIMENSIONS IN METRES UNLESS STATED OTHERWISE.
2. DO NOT SCALE FROM THIS DRAWING. USE ONLY PRINTED DIMENSIONS.
3. THE PROPOSED WORKS SHOWN ARE ILLUSTRATIVE ONLY AND WILL BE SUBJECT TO CHANGE AS PART OF DETAILED DESIGN DEVELOPMENT. ANY CHANGES WILL BE LIMITED TO BEING WITHIN THE ORDER LIMITS AND ANY OTHER CONSTRAINTS INCLUDED IN THE DEVELOPMENT CONSENT ORDER.

LEGEND

Order Limits

SHEET PLAN

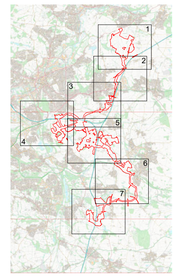

01	June 2026	N/A	EJ	SG	SM
ISSUE	DATE	REMARKS	DRAWN	CHECK	APPROVED

TITLE:

Location Plans
Sheet 7 of 7
Whitestone Solar Farm
Regulation 5(2)(o)

DRAWING DATE: 01/06/2026

SCALE: 1:7500	SHEET: Sheet 7 of 7
SIZE: A1	REVISION: P01

DRAWING REFERENCE: EN0110020/APP/2.1

APPLICATION NUMBER: EN0110020

WHITESTONE solar farm

Sources: Esri, TomTom, Garmin, FAO, NOAA, USGS, © OpenStreetMap contributors, and the GIS User Community. Reproduced from Ordnance Survey digital map data © Crown copyright 2026. All rights reserved. License number 0000848182