WHITESTONE
solar farm

WHITESTONE SOLAR FARM

Volume 2 – Plans, Drawings, Sections

2.2.1 Land Plans

Application Document ref. EN0110020/APP/2.2.1
Revision 02
October 2026

Planning Act 2008
Infrastructure Planning
(Applications: Prescribed Forms and Procedure) Regulations 2009
Regulation 5(2)(i)

Document status					
Version	**Purpose of document**	**Authored by**	**Reviewed by**	**Approved by**	**Review date**
Rev 01	DCO Submission	JNS	LOB	JD	May 2026
Rev 02	Procedural Deadline	JM	LOB	JD	October 2026

Approval for issue		
Whitestone Net Zero Ltd	[redacted]	October 2026

Prepared by:


Ardent

Prepared for:

Whitestone Net Zero Ltd

This document has been updated at Procedural Deadline A. The document references have not been updated from the original submission. Please refer to the **Guide to the Application [EN0110020/APP/1.3.2]** for the list of current versions of documents.

KEY PLAN

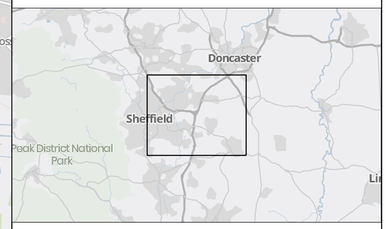

Notes

1. All dimensions, chainages, levels and co-ordinates are in metres unless stated otherwise.

2. This drawing is to be read in conjunction with all other relevant documentation.

3. These Land Plans should be read in conjunction with other plans and documents in this application for development consent, in particular the Book of Reference [EN0110020/APP/4.3], Statement of Reasons [EN0110020/APP/4.1] and the draft Development Consent Order [EN0110020/APP/3.1].

Regulation 5(2)(i) - Infrastructure Planning (Applications: Prescribed Forms and Procedure) Regulations 2009

KEY

- Order Limits
- Sheet extent and number
- Land outside the Order Limits

GB Background: Contains OS data © Crown Copyright and database right 2026. Contains data from OS Zoomstack

02	27/10/2026	PROCEDURAL DEADLINE
01	03/06/2026	DCO SUBMISSION
Revision	Date	Description of revision

Client

WHITESTONE solar farm

N

Designer

Ardent

Project

WHITESTONE SOLAR FARM

Drawing Title

LAND PLAN IN ACCORDANCE WITH REGULATION 5(2)(i) OF THE INFRASTRUCTURE PLANNING (APPLICATIONS: PRESCRIBED FORMS AND PROCEDURE) REGULATIONS 2009

KEY PLAN

Status	DCO APPLICATION	Revision	02
		Date	27/10/2026
Scale	1:37,500 @ A1	Spatial Reference System	British National Grid


0 1 2 Kilometers

Drawn By	Checked By	Approved By
JM	LOB	JD


Drawing reference

ARD_WSF_LP

This document is not to be used in whole or in part other than for the intended purpose and project for which it was prepared and provided.

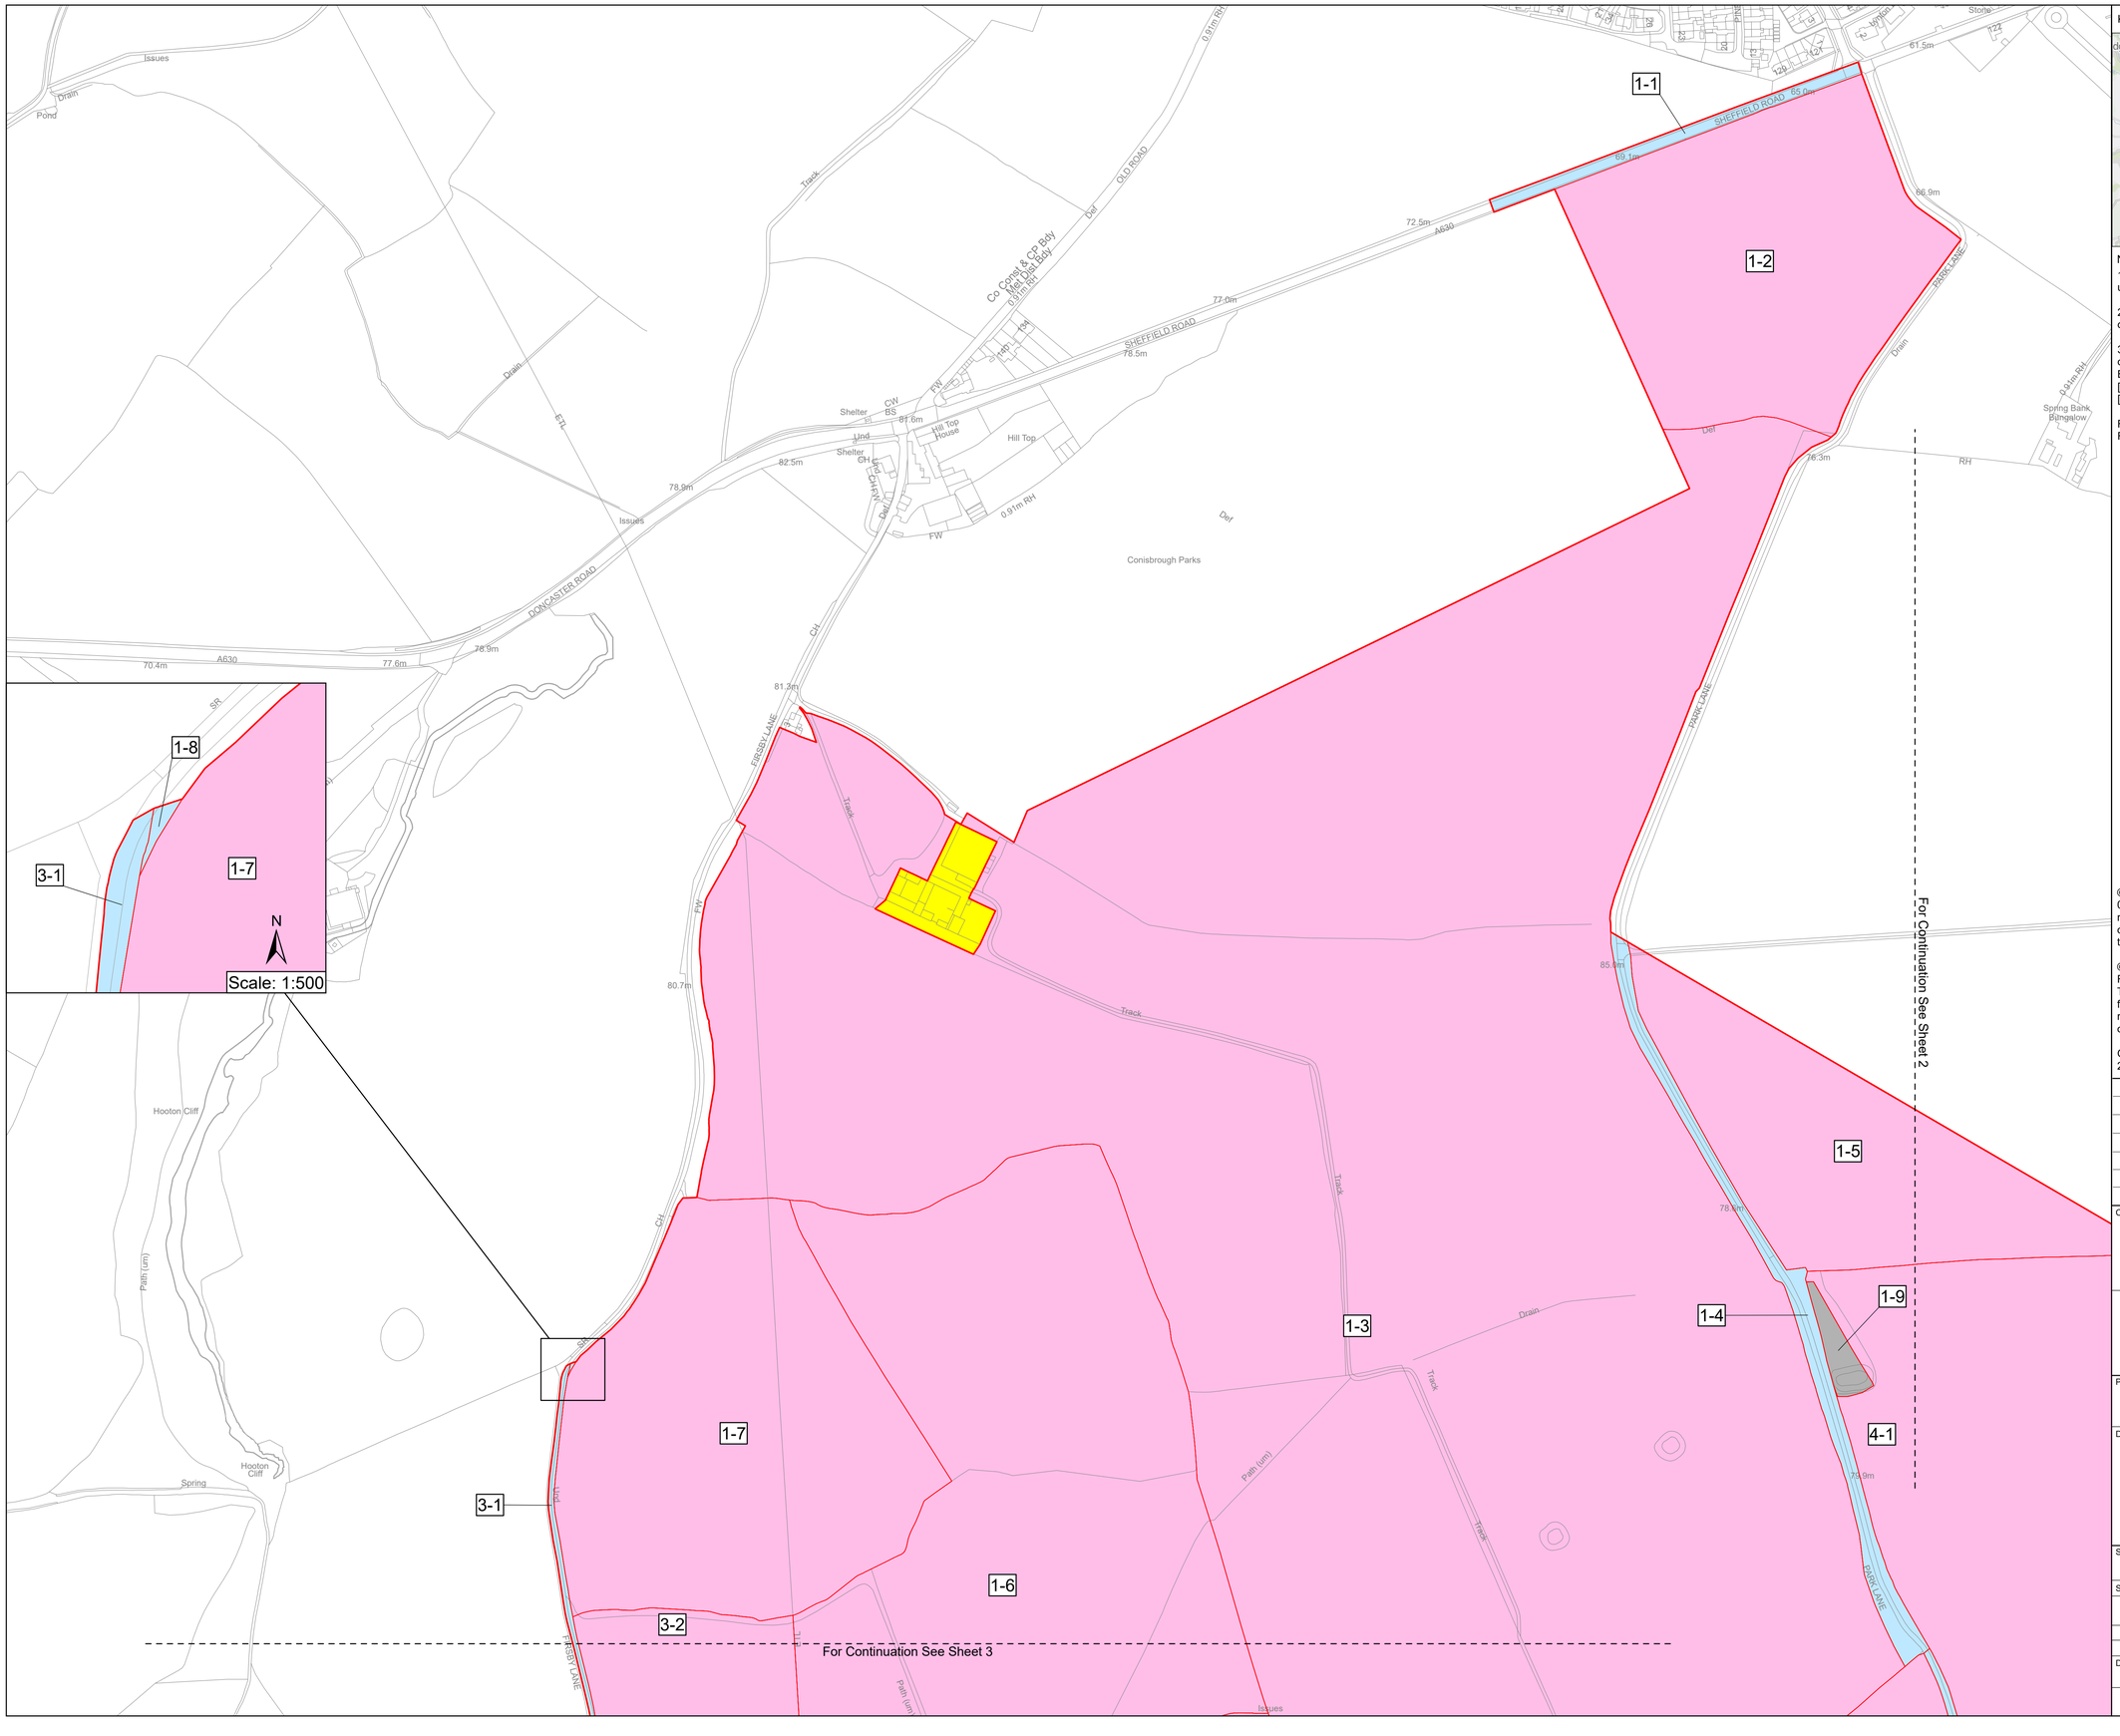

KEY PLAN

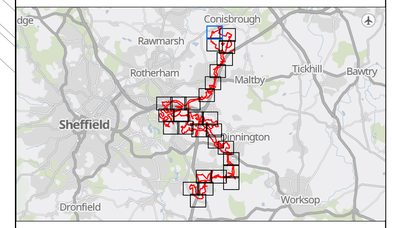

Notes

1. All dimensions, chainages, levels and co-ordinates are in metres unless stated otherwise.

2. This drawing is to be read in conjunction with all other relevant documentation.

3. These Land Plans should be read in conjunction with other plans and documents in this application for development consent, in particular the Book of Reference [EN0110020/APP/4.3], Statement of Reasons [EN0110020/APP/4.1] and the draft Development Consent Order [EN0110020/APP/3.1].

Regulation 5(2)(i) - Infrastructure Planning (Applications: Prescribed Forms and Procedure) Regulations 2009

KEY

- Order Limits
- Land to be acquired permanently
- Land to be used temporarily and rights to be acquired permanently
- Land not subject to compulsory acquisition or temporary possession
- Land outside the Order Limits

© Crown copyright and database rights 2026 Ordnance Survey 0000848182. You are permitted to use this data solely to enable you to respond to, or interact with, the organisation that provided you with the data. You are not permitted to copy, sub-licence, distribute or sell any of this data to third parties in any form.

© Crown copyright material is reproduced with the permission of Land Registry under delegated authority from the Controller of HMSO. This material may not be copied distributed, sold or published without the formal permission of Land Registry. Only an official copy of a title plan or register obtained from the Land Registry may be used for legal or other official purposes.

GB Background: Contains OS data © Crown Copyright and database right 2026. Contains data from OS Zoomstack

Revision	Date	Description of revision
02	27/10/2026	PROCEDURAL DEADLINE
01	03/06/2026	DCO SUBMISSION

Client: WHITESTONE solar farm

Designer: Ardent

Project: WHITESTONE SOLAR FARM

Drawing Title: LAND PLAN IN ACCORDANCE WITH REGULATION 5(2)(i) OF THE INFRASTRUCTURE PLANNING (APPLICATIONS: PRESCRIBED FORMS AND PROCEDURE) REGULATIONS 2009

SHEET 1 OF 29


Status	DCO APPLICATION	Revision	02
		Date	27/10/2026
Scale	1:2,500 @ A1	Spatial Reference System	British National Grid

0 25 50 100 150 200 250 Meters


Drawn By	Checked By	Approved By
JM	LOB	JD

Drawing reference: ARD_WSF_LP

This document is not to be used in whole or in part other than for the intended purpose and project for which it was prepared and provided.

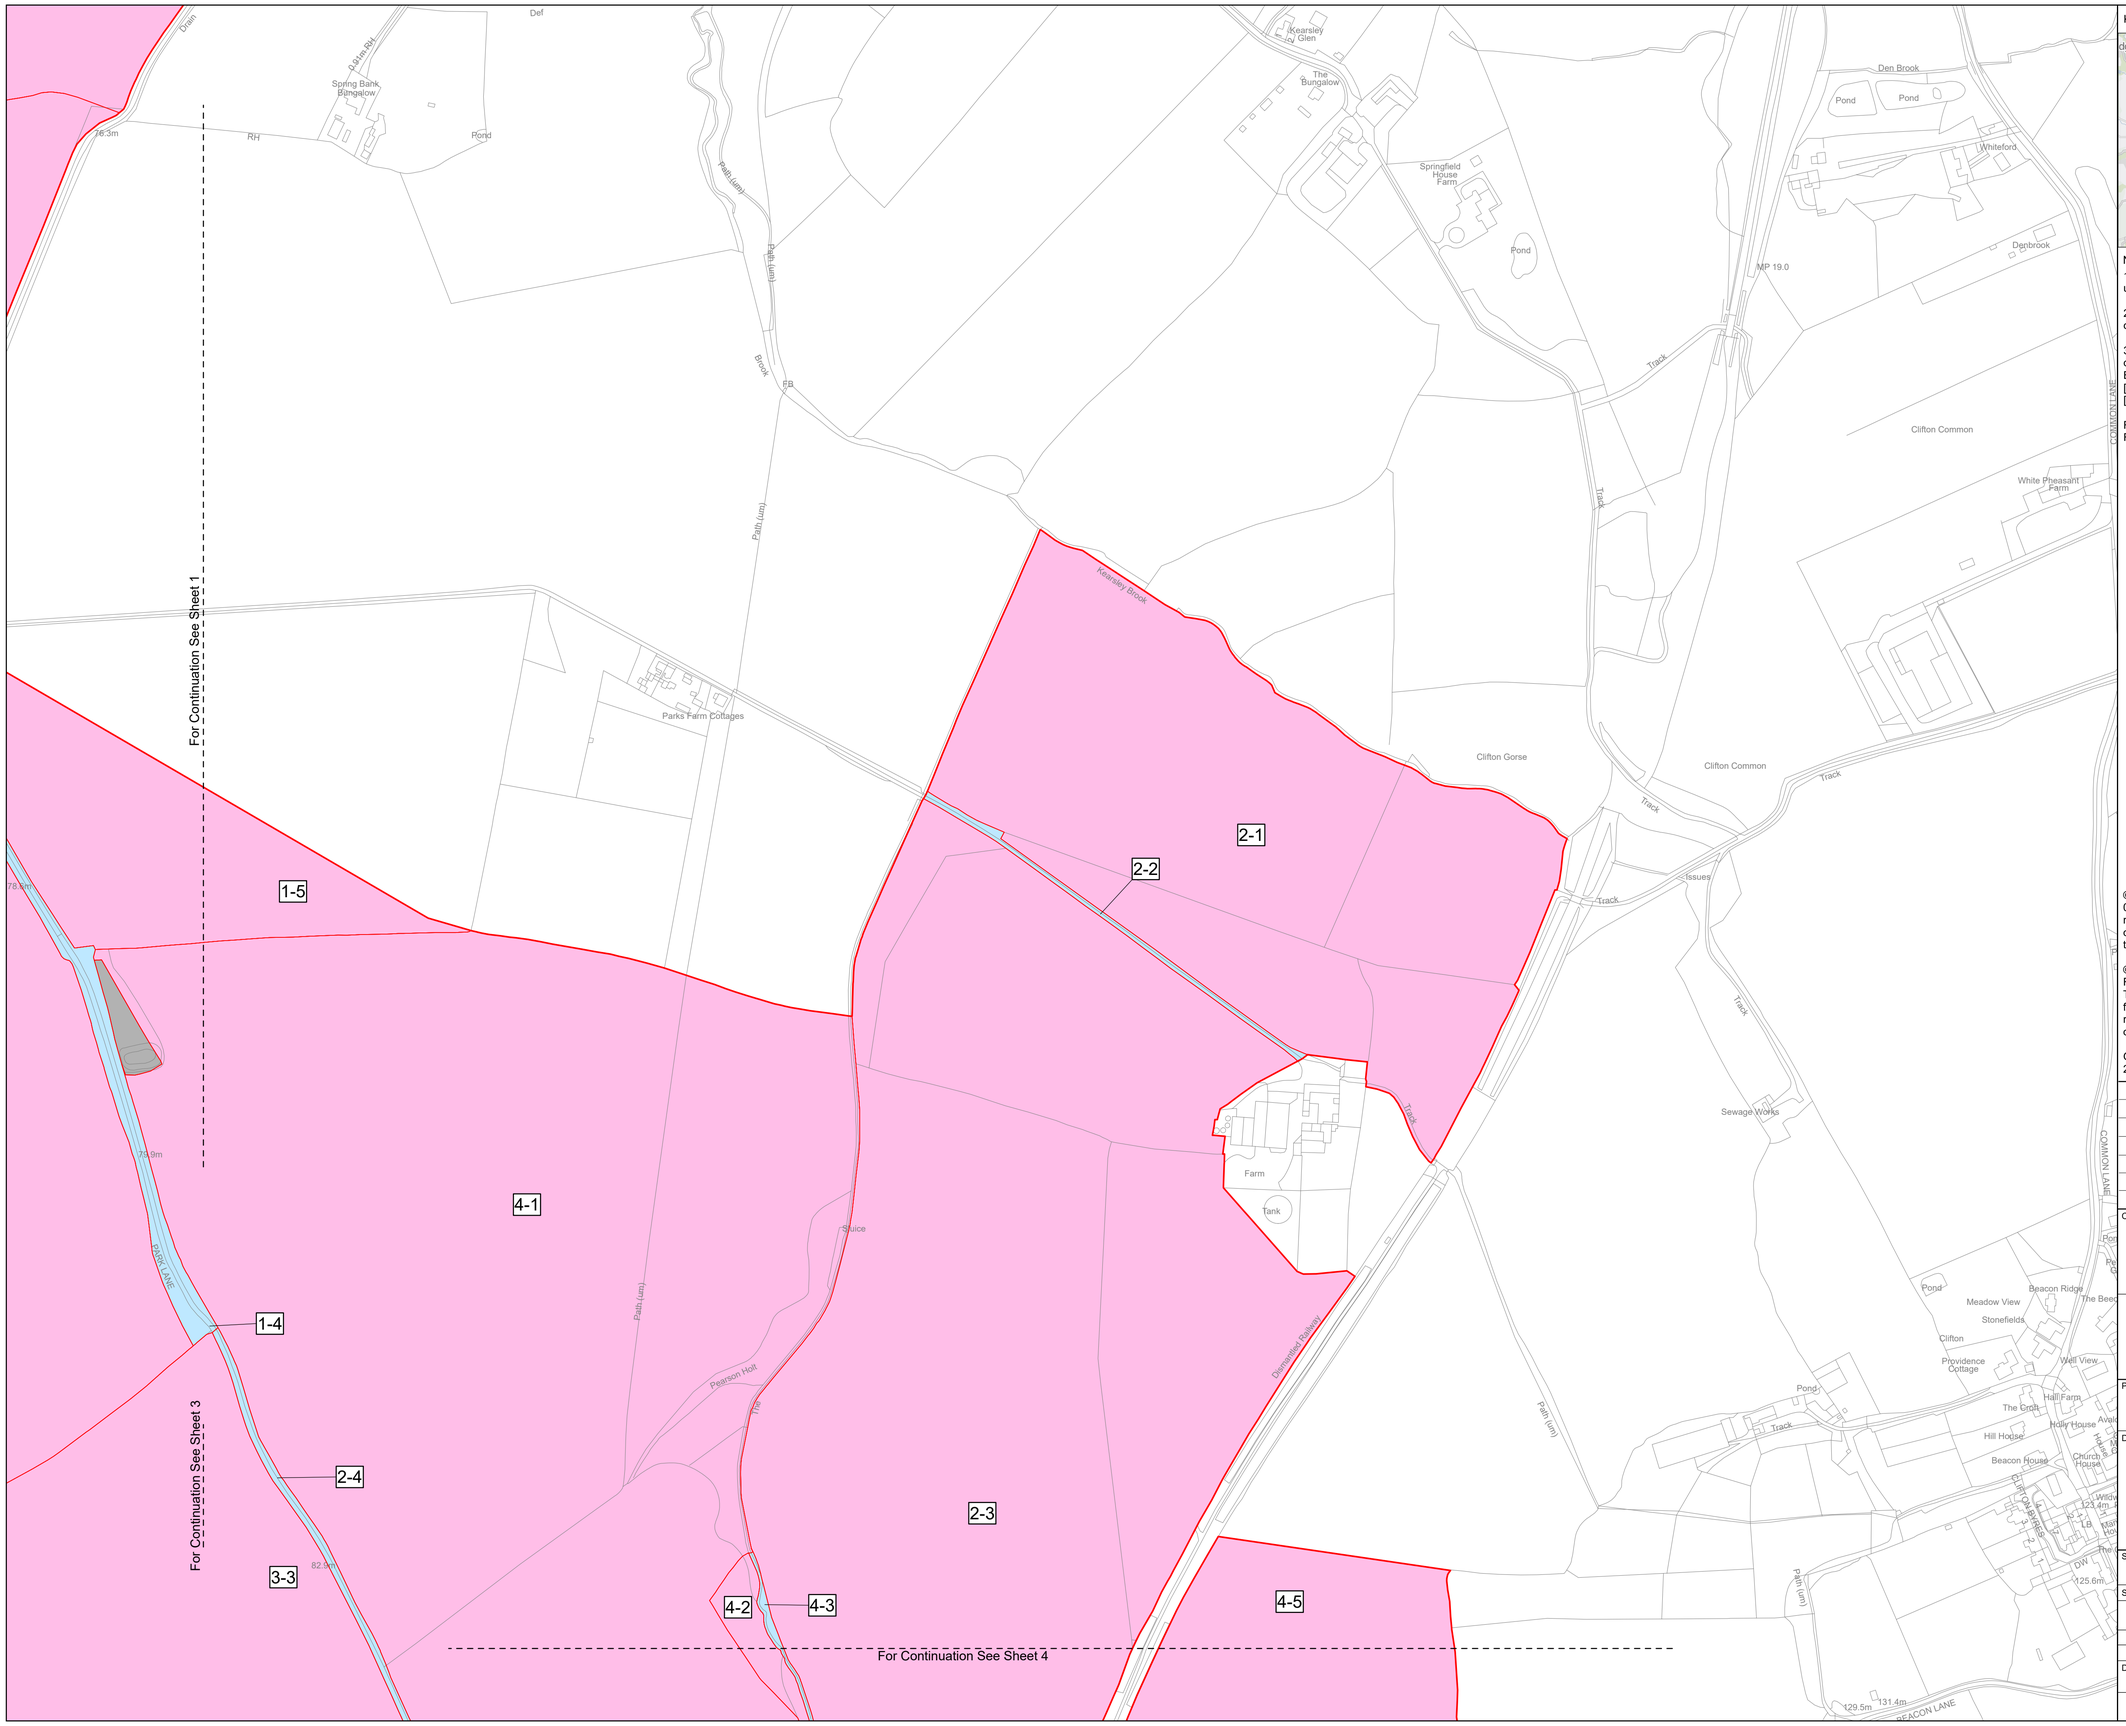

KEY PLAN

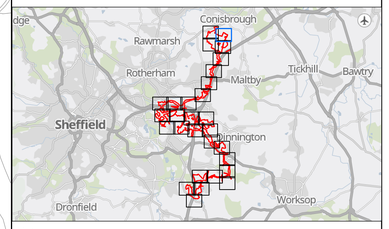

Notes

1. All dimensions, chainages, levels and co-ordinates are in metres unless stated otherwise.

2. This drawing is to be read in conjunction with all other relevant documentation.

3. These Land Plans should be read in conjunction with other plans and documents in this application for development consent, in particular the Book of Reference [EN0110020/APP/4.3], Statement of Reasons [EN0110020/APP/4.1] and the draft Development Consent Order [EN0110020/APP/3.1].

Regulation 5(2)(i) - Infrastructure Planning (Applications: Prescribed Forms and Procedure) Regulations 2009

KEY

- Order Limits
- Land to be acquired permanently
- Land to be used temporarily and rights to be acquired permanently
- Land not subject to compulsory acquisition or temporary possession
- Land outside the Order Limits

© Crown copyright and database rights 2026 Ordnance Survey 0000848182. You are permitted to use this data solely to enable you to respond to, or interact with, the organisation that provided you with the data. You are not permitted to copy, sub-licence, distribute or sell any of this data to third parties in any form.

© Crown copyright material is reproduced with the permission of Land Registry under delegated authority from the Controller of HMSO. This material may not be copied distributed, sold or published without the formal permission of Land Registry. Only an official copy of a title plan or register obtained from the Land Registry may be used for legal or other official purposes.

GB Background: Contains OS data © Crown Copyright and database right 2026. Contains data from OS Zoomstack

Revision	Date	Description of revision
02	27/10/2026	PROCEDURAL DEADLINE
01	03/06/2026	DCO SUBMISSION

Client: WHITESTONE solar farm

N

Designer: Ardent

Project: WHITESTONE SOLAR FARM

Drawing Title: LAND PLAN IN ACCORDANCE WITH REGULATION 5(2)(i) OF THE INFRASTRUCTURE PLANNING (APPLICATIONS: PRESCRIBED FORMS AND PROCEDURE) REGULATIONS 2009

SHEET 2 OF 29


Status	DCO APPLICATION	Revision	02
		Date	27/10/2026
Scale	1:2,500 @ A1	Spatial Reference System	British National Grid

0 25 50 100 150 200 250 Meters


Drawn By	Checked By	Approved By
JM	LOB	JD

Drawing reference: ARD_WSF_LP

This document is not to be used in whole or in part other than for the intended purpose and project for which it was prepared and provided.

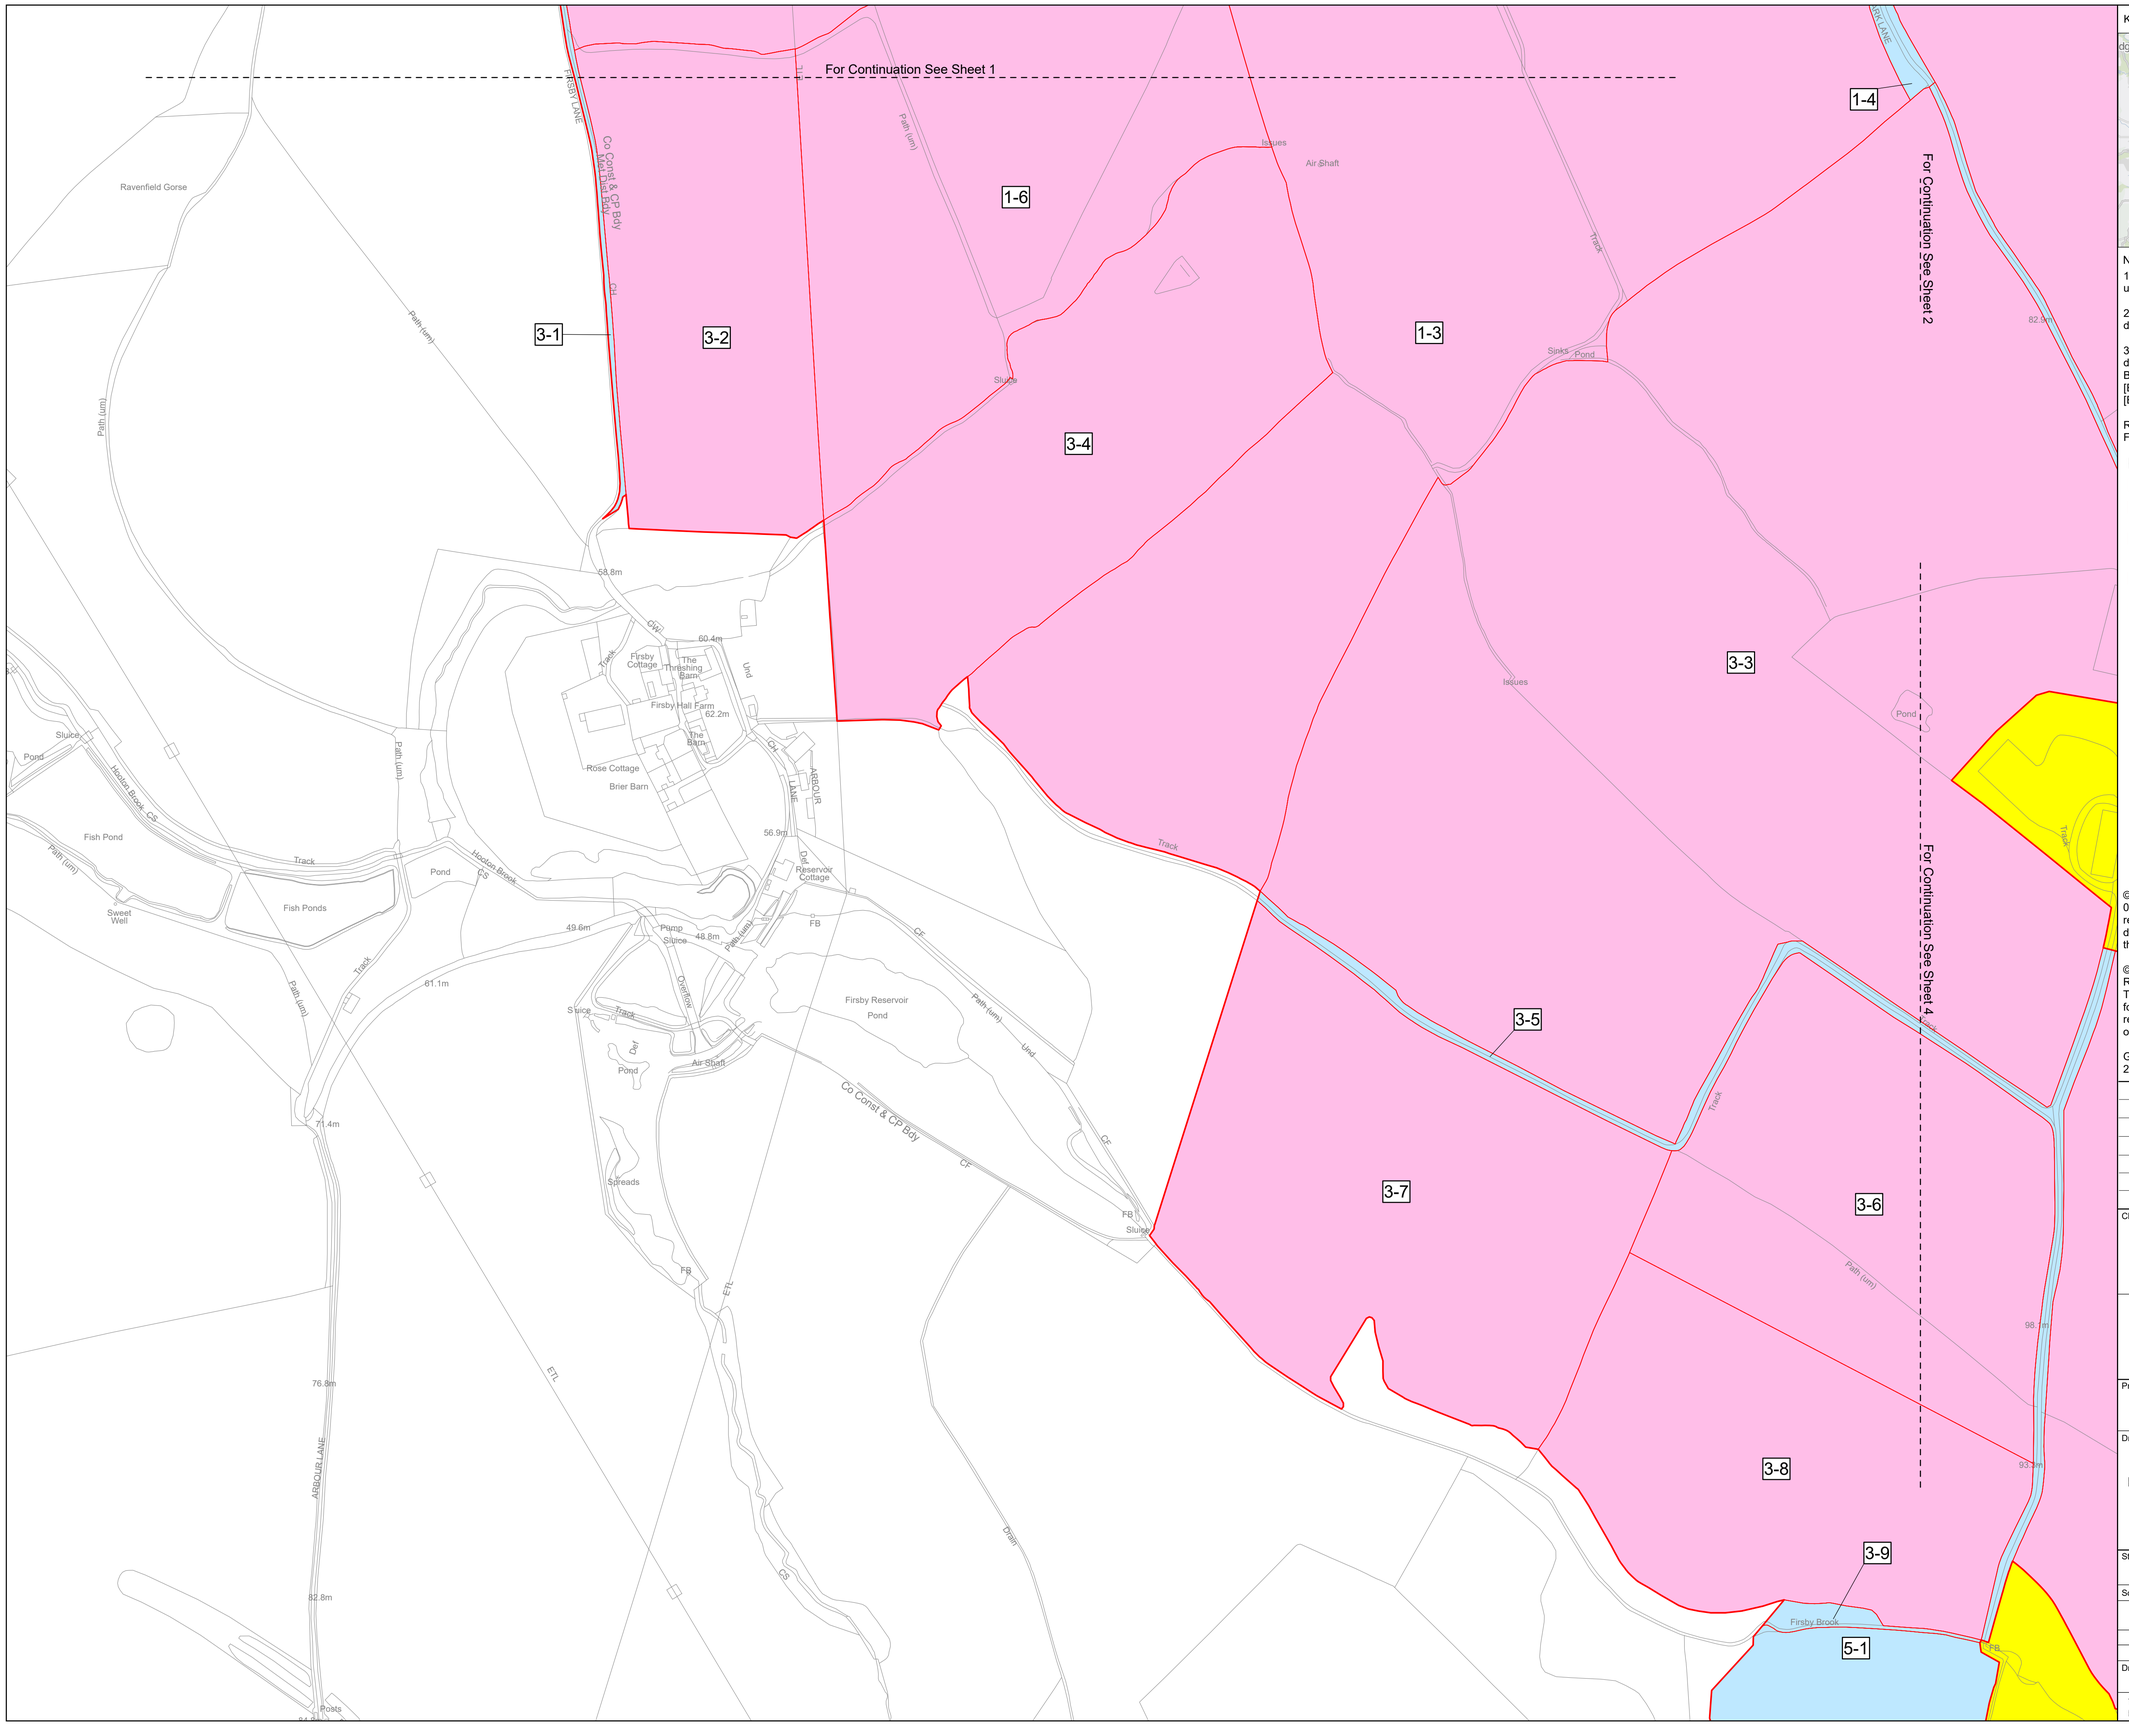

KEY PLAN

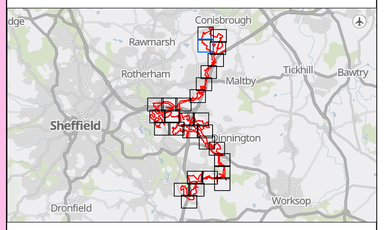

Notes

1. All dimensions, chainages, levels and co-ordinates are in metres unless stated otherwise.

2. This drawing is to be read in conjunction with all other relevant documentation.

3. These Land Plans should be read in conjunction with other plans and documents in this application for development consent, in particular the Book of Reference [EN0110020/APP/4.3], Statement of Reasons [EN0110020/APP/4.1] and the draft Development Consent Order [EN0110020/APP/3.1].

Regulation 5(2)(i) - Infrastructure Planning (Applications: Prescribed Forms and Procedure) Regulations 2009

KEY

- Order Limits
- Land to be acquired permanently
- Land to be used temporarily and rights to be acquired permanently
- Land not subject to compulsory acquisition or temporary possession
- Land outside the Order Limits

© Crown copyright and database rights 2026 Ordnance Survey 0000848182. You are permitted to use this data solely to enable you to respond to, or interact with, the organisation that provided you with the data. You are not permitted to copy, sub-licence, distribute or sell any of this data to third parties in any form.

© Crown copyright material is reproduced with the permission of Land Registry under delegated authority from the Controller of HMSO. This material may not be copied distributed, sold or published without the formal permission of Land Registry. Only an official copy of a title plan or register obtained from the Land Registry may be used for legal or other official purposes.

GB Background: Contains OS data © Crown Copyright and database right 2026. Contains data from OS Zoomstack

Revision	Date	Description of revision
02	27/10/2026	PROCEDURAL DEADLINE
01	03/06/2026	DCO SUBMISSION

Client: WHITESTONE solar farm

Designer: Ardent

Project: WHITESTONE SOLAR FARM

Drawing Title: LAND PLAN IN ACCORDANCE WITH REGULATION 5(2)(i) OF THE INFRASTRUCTURE PLANNING (APPLICATIONS: PRESCRIBED FORMS AND PROCEDURE) REGULATIONS 2009

SHEET 3 OF 29


Status	DCO APPLICATION	Revision	02
		Date	27/10/2026
Scale	1:2,500 @ A1	Spatial Reference System	British National Grid

0 25 50 100 150 200 250 Meters


Drawn By	Checked By	Approved By
JM	LOB	JD

Drawing reference: ARD_WSF_LP

This document is not to be used in whole or in part other than for the intended purpose and project for which it was prepared and provided.

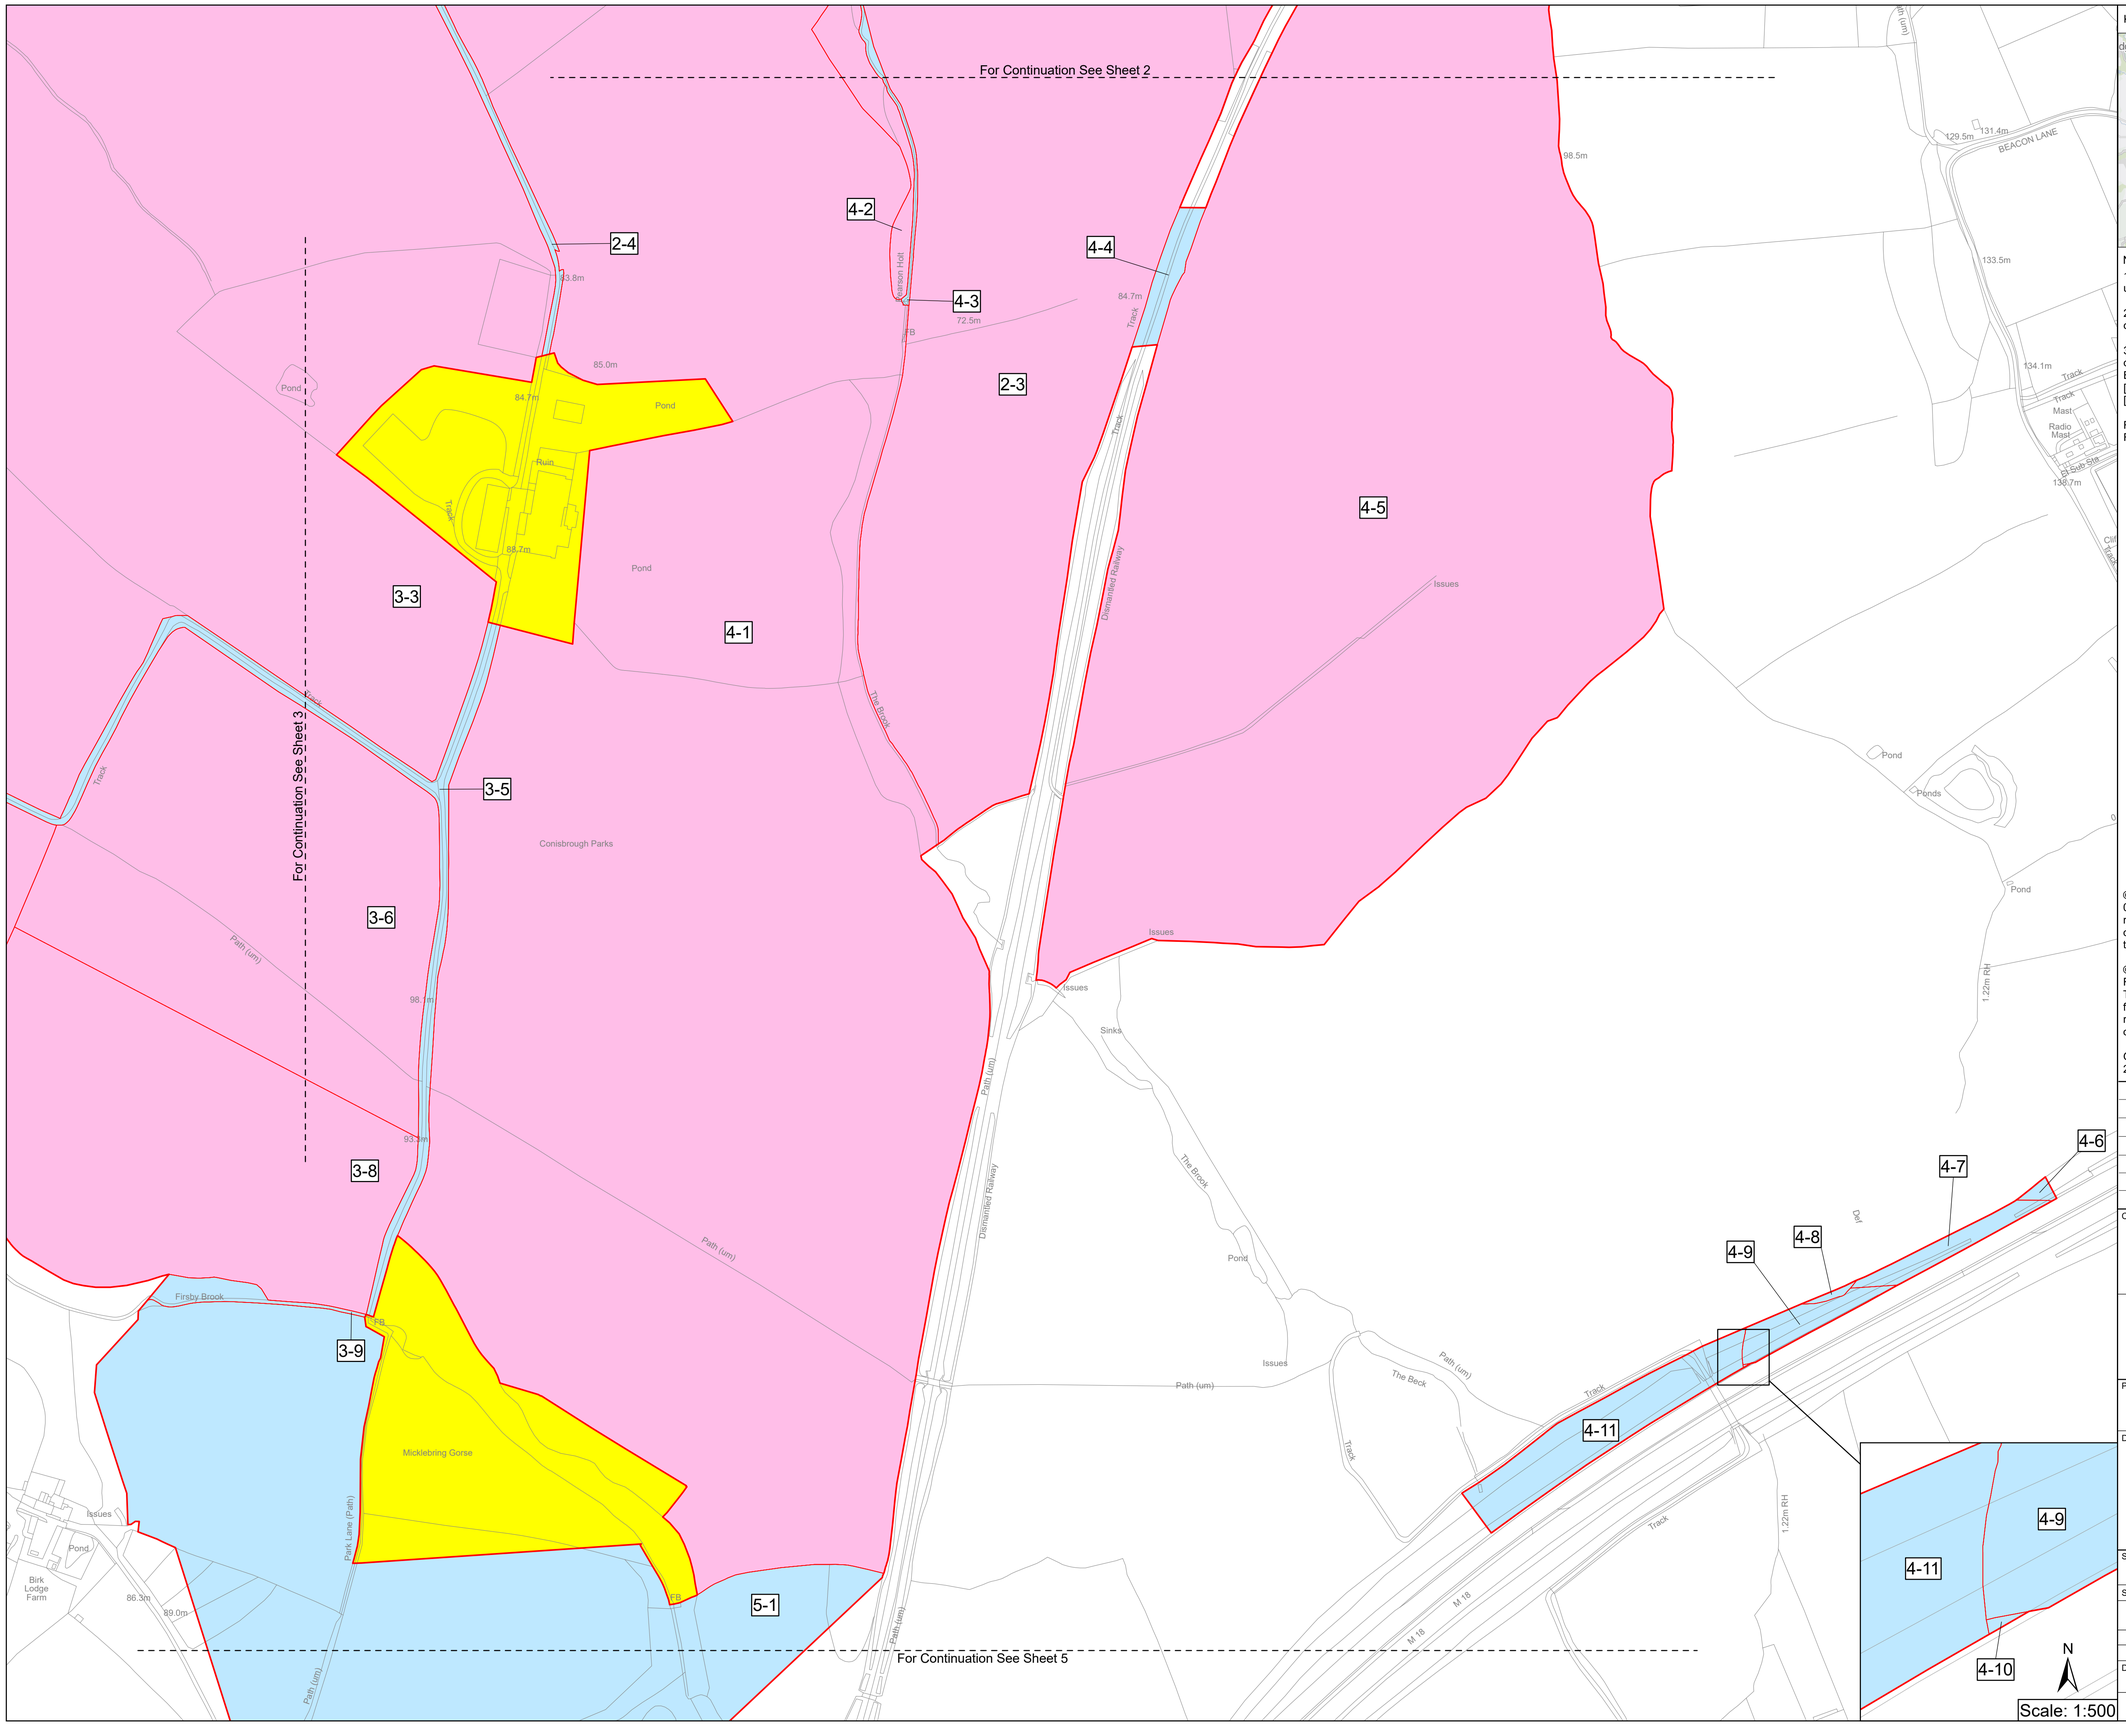

KEY PLAN

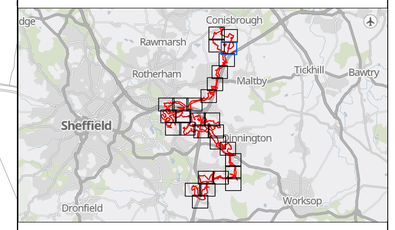

Notes

1. All dimensions, chainages, levels and co-ordinates are in metres unless stated otherwise.

2. This drawing is to be read in conjunction with all other relevant documentation.

3. These Land Plans should be read in conjunction with other plans and documents in this application for development consent, in particular the Book of Reference [EN0110020/APP/4.3], Statement of Reasons [EN0110020/APP/4.1] and the draft Development Consent Order [EN0110020/APP/3.1].

Regulation 5(2)(i) - Infrastructure Planning (Applications: Prescribed Forms and Procedure) Regulations 2009

KEY

- Order Limits
- Land to be acquired permanently
- Land to be used temporarily and rights to be acquired permanently
- Land not subject to compulsory acquisition or temporary possession
- Land outside the Order Limits

© Crown copyright and database rights 2026 Ordnance Survey 0000848182. You are permitted to use this data solely to enable you to respond to, or interact with, the organisation that provided you with the data. You are not permitted to copy, sub-licence, distribute or sell any of this data to third parties in any form.

© Crown copyright material is reproduced with the permission of Land Registry under delegated authority from the Controller of HMSO. This material may not be copied distributed, sold or published without the formal permission of Land Registry. Only an official copy of a title plan or register obtained from the Land Registry may be used for legal or other official purposes.

GB Background: Contains OS data © Crown Copyright and database right 2026. Contains data from OS Zoomstack

Revision	Date	Description of revision
02	27/10/2026	PROCEDURAL DEADLINE
01	03/06/2026	DCO SUBMISSION

Client: WHITESTONE solar farm

Designer: Ardent

Project: WHITESTONE SOLAR FARM

Drawing Title: LAND PLAN IN ACCORDANCE WITH REGULATION 5(2)(i) OF THE INFRASTRUCTURE PLANNING (APPLICATIONS: PRESCRIBED FORMS AND PROCEDURE) REGULATIONS 2009

SHEET 4 OF 29


Status	DCO APPLICATION	Revision	02
		Date	27/10/2026
Scale	1:2,500 @ A1	Spatial Reference System	British National Grid

0 25 50 100 150 200 250 Meters


Drawn By	Checked By	Approved By
JM	LOB	JD

Drawing reference: ARD_WSF_LP

This document is not to be used in whole or in part other than for the intended purpose and project for which it was prepared and provided.

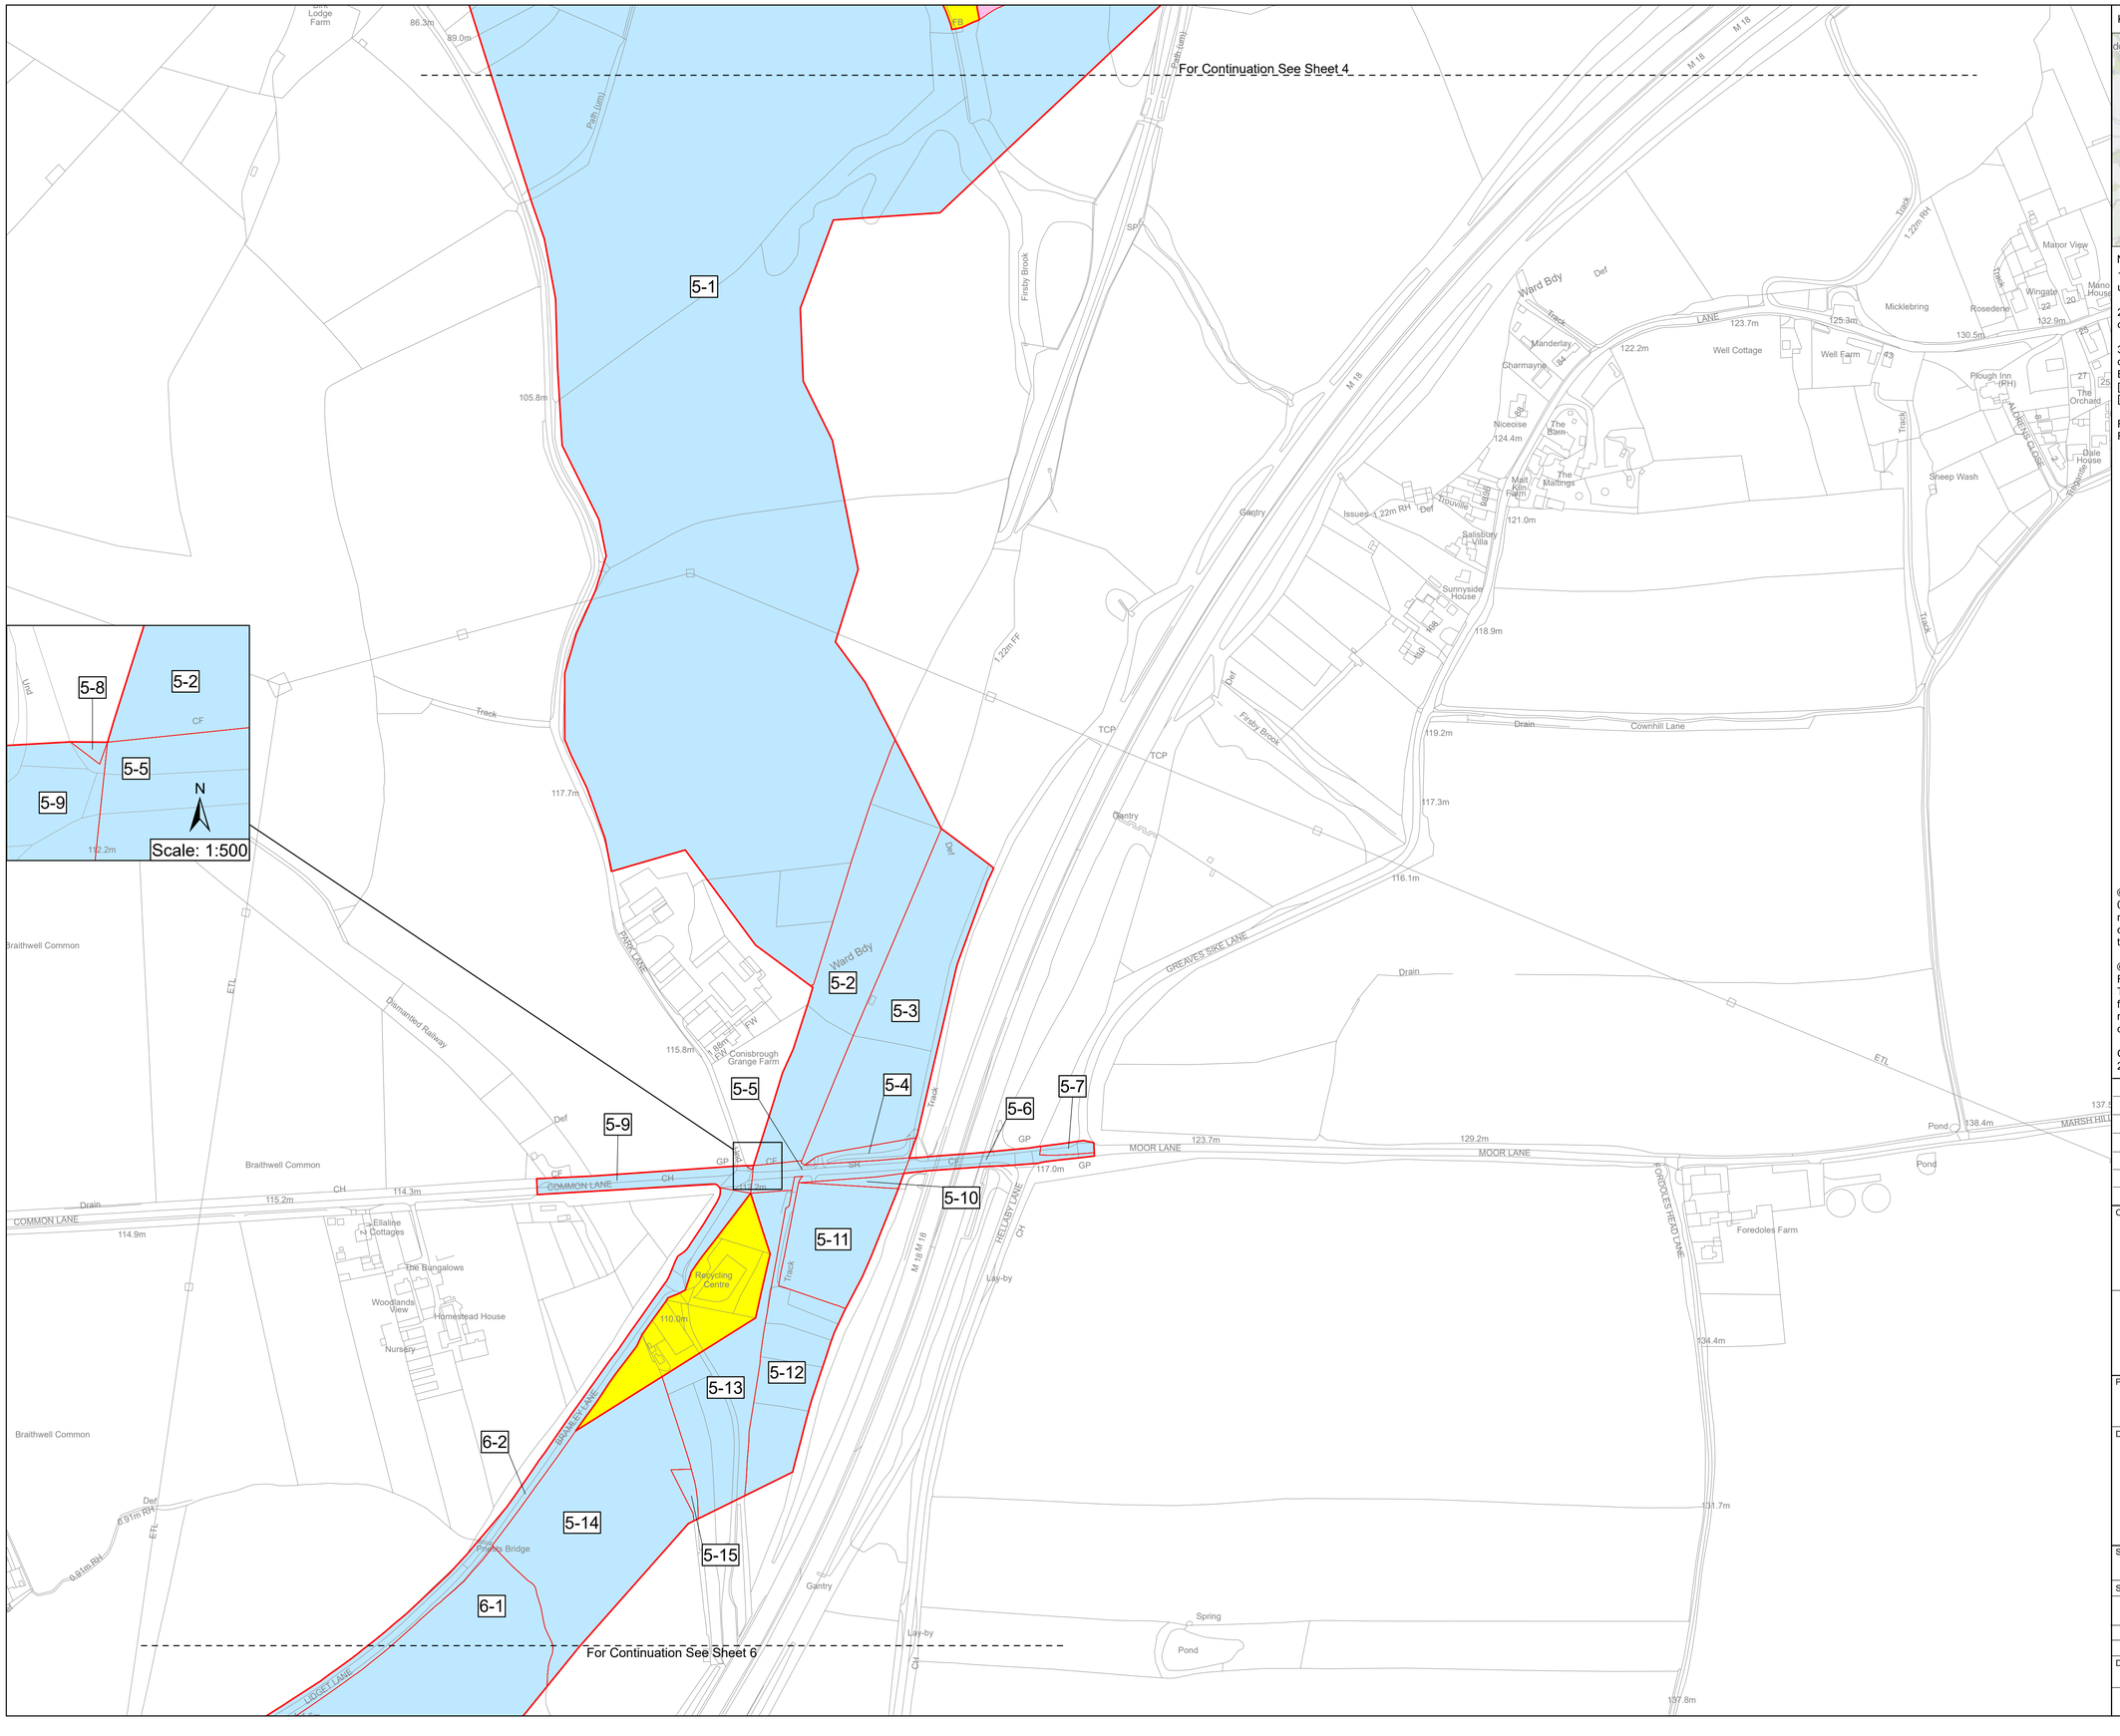

KEY PLAN

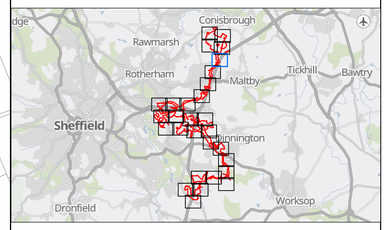

Notes

1. All dimensions, chainages, levels and co-ordinates are in metres unless stated otherwise.

2. This drawing is to be read in conjunction with all other relevant documentation.

3. These Land Plans should be read in conjunction with other plans and documents in this application for development consent, in particular the Book of Reference [EN0110020/APP/4.3], Statement of Reasons [EN0110020/APP/4.1] and the draft Development Consent Order [EN0110020/APP/3.1].

Regulation 5(2)(i) - Infrastructure Planning (Applications: Prescribed Forms and Procedure) Regulations 2009

KEY

- Order Limits
- Land to be acquired permanently
- Land to be used temporarily and rights to be acquired permanently
- Land not subject to compulsory acquisition or temporary possession
- Land outside the Order Limits

© Crown copyright and database rights 2026 Ordnance Survey 0000848182. You are permitted to use this data solely to enable you to respond to, or interact with, the organisation that provided you with the data. You are not permitted to copy, sub-licence, distribute or sell any of this data to third parties in any form.

© Crown copyright material is reproduced with the permission of Land Registry under delegated authority from the Controller of HMSO. This material may not be copied distributed, sold or published without the formal permission of Land Registry. Only an official copy of a title plan or register obtained from the Land Registry may be used for legal or other official purposes.

GB Background: Contains OS data © Crown Copyright and database right 2026. Contains data from OS Zoomstack

Revision	Date	Description of revision
02	27/10/2026	PROCEDURAL DEADLINE
01	03/06/2026	DCO SUBMISSION

Client: WHITESTONE solar farm

Designer: Ardent

Project: WHITESTONE SOLAR FARM

Drawing Title: LAND PLAN IN ACCORDANCE WITH REGULATION 5(2)(i) OF THE INFRASTRUCTURE PLANNING (APPLICATIONS: PRESCRIBED FORMS AND PROCEDURE) REGULATIONS 2009

SHEET 5 OF 29

Status	DCO APPLICATION	Revision	02
		Date	27/10/2026
Scale	1:2,500 @ A1	Spatial Reference System	British National Grid

0 25 50 100 150 200 250 Meters

Drawn By	Checked By	Approved By
JM	LOB	JD

Drawing reference: ARD_WSF_LP


This document is not to be used in whole or in part other than for the intended purpose and project for which it was prepared and provided.

For Continuation See Sheet 5

For Continuation See Sheet 7

6-1
6-2
6-3
6-4
6-5
6-6
6-7
5-14

KEY PLAN

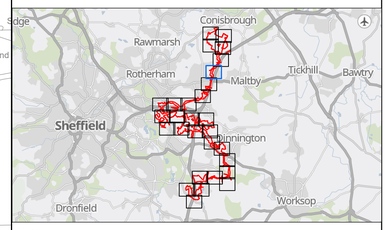

Notes

1. All dimensions, chainages, levels and co-ordinates are in metres unless stated otherwise.

2. This drawing is to be read in conjunction with all other relevant documentation.

3. These Land Plans should be read in conjunction with other plans and documents in this application for development consent, in particular the Book of Reference [EN0110020/APP/4.3], Statement of Reasons [EN0110020/APP/4.1] and the draft Development Consent Order [EN0110020/APP/3.1].

Regulation 5(2)(i) - Infrastructure Planning (Applications: Prescribed Forms and Procedure) Regulations 2009

KEY

- Order Limits
- Land to be acquired permanently
- Land to be used temporarily and rights to be acquired permanently
- Land not subject to compulsory acquisition or temporary possession
- Land outside the Order Limits

© Crown copyright and database rights 2026 Ordnance Survey 0000848182. You are permitted to use this data solely to enable you to respond to, or interact with, the organisation that provided you with the data. You are not permitted to copy, sub-licence, distribute or sell any of this data to third parties in any form.

© Crown copyright material is reproduced with the permission of Land Registry under delegated authority from the Controller of HMSO. This material may not be copied distributed, sold or published without the formal permission of Land Registry. Only an official copy of a title plan or register obtained from the Land Registry may be used for legal or other official purposes.

GB Background: Contains OS data © Crown Copyright and database right 2026. Contains data from OS Zoomstack

Revision	Date	Description of revision
02	27/10/2026	PROCEDURAL DEADLINE
01	03/06/2026	DCO SUBMISSION

Client: WHITESTONE solar farm

Designer: Ardent

Project: WHITESTONE SOLAR FARM

Drawing Title: LAND PLAN IN ACCORDANCE WITH REGULATION 5(2)(i) OF THE INFRASTRUCTURE PLANNING (APPLICATIONS: PRESCRIBED FORMS AND PROCEDURE) REGULATIONS 2009

SHEET 6 OF 29


Status		Revision	02
DCO APPLICATION		Date	27/10/2026
Scale 1:2,500 @ A1	Spatial Reference System	British National Grid	

0 25 50 100 150 200 250 Meters


Drawn By	Checked By	Approved By
JM	LOB	JD

Drawing reference: ARD_WSF_LP

This document is not to be used in whole or in part other than for the intended purpose and project for which it was prepared and provided.

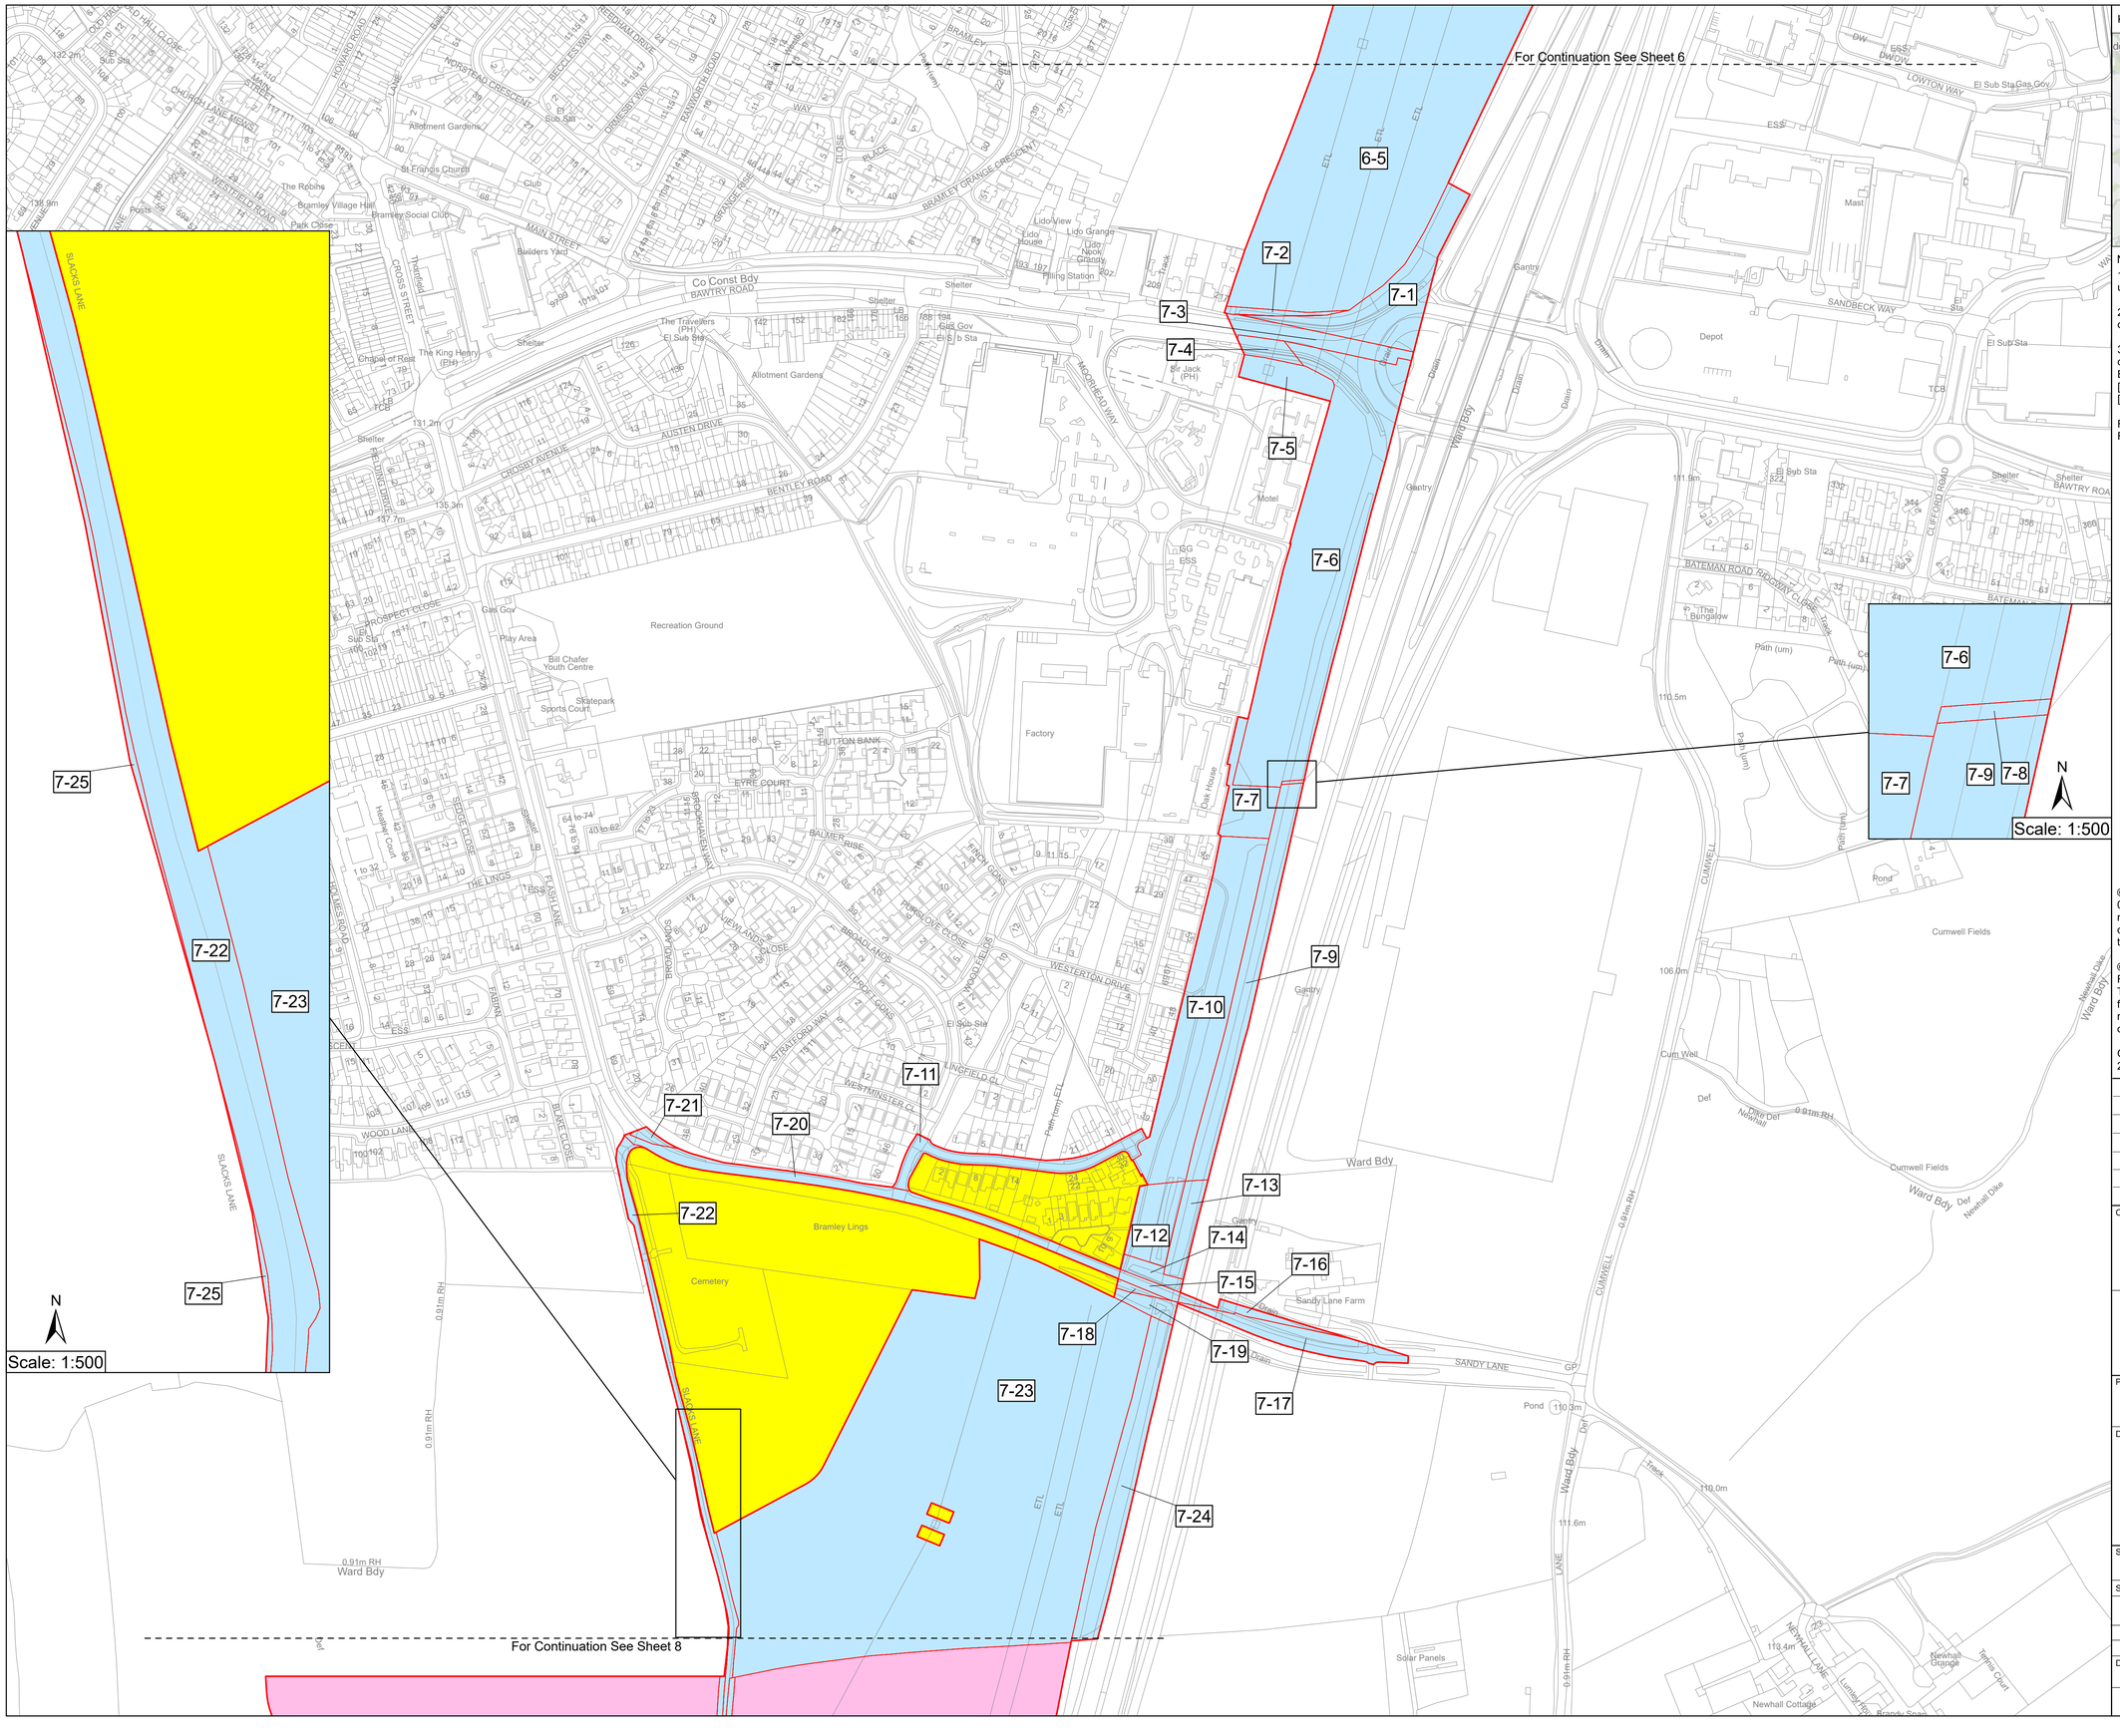

KEY PLAN

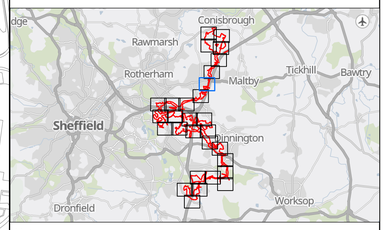

Notes

1. All dimensions, chainages, levels and co-ordinates are in metres unless stated otherwise.

2. This drawing is to be read in conjunction with all other relevant documentation.

3. These Land Plans should be read in conjunction with other plans and documents in this application for development consent, in particular the Book of Reference [EN0110020/APP/4.3], Statement of Reasons [EN0110020/APP/4.1] and the draft Development Consent Order [EN0110020/APP/3.1].

Regulation 5(2)(i) - Infrastructure Planning (Applications: Prescribed Forms and Procedure) Regulations 2009

KEY

- Order Limits
- Land to be acquired permanently
- Land to be used temporarily and rights to be acquired permanently
- Land not subject to compulsory acquisition or temporary possession
- Land outside the Order Limits

© Crown copyright and database rights 2026 Ordnance Survey 0000848182. You are permitted to use this data solely to enable you to respond to, or interact with, the organisation that provided you with the data. You are not permitted to copy, sub-licence, distribute or sell any of this data to third parties in any form.

© Crown copyright material is reproduced with the permission of Land Registry under delegated authority from the Controller of HMSO. This material may not be copied distributed, sold or published without the formal permission of Land Registry. Only an official copy of a title plan or register obtained from the Land Registry may be used for legal or other official purposes.

GB Background: Contains OS data © Crown Copyright and database right 2026. Contains data from OS Zoomstack

Revision	Date	Description of revision
02	27/10/2026	PROCEDURAL DEADLINE
01	03/06/2026	DCO SUBMISSION

Client: WHITESTONE solar farm

Designer: Ardent

Project: WHITESTONE SOLAR FARM

Drawing Title: LAND PLAN IN ACCORDANCE WITH REGULATION 5(2)(i) OF THE INFRASTRUCTURE PLANNING (APPLICATIONS: PRESCRIBED FORMS AND PROCEDURE) REGULATIONS 2009

SHEET 7 OF 29


Status	DCO APPLICATION	Revision	02
		Date	27/10/2026
Scale	1:2,500 @ A1	Spatial Reference System	British National Grid

0 25 50 100 150 200 250 Meters


Drawn By	Checked By	Approved By
JM	LOB	JD

Drawing reference: ARD_WSF_LP

This document is not to be used in whole or in part other than for the intended purpose and project for which it was prepared and provided.

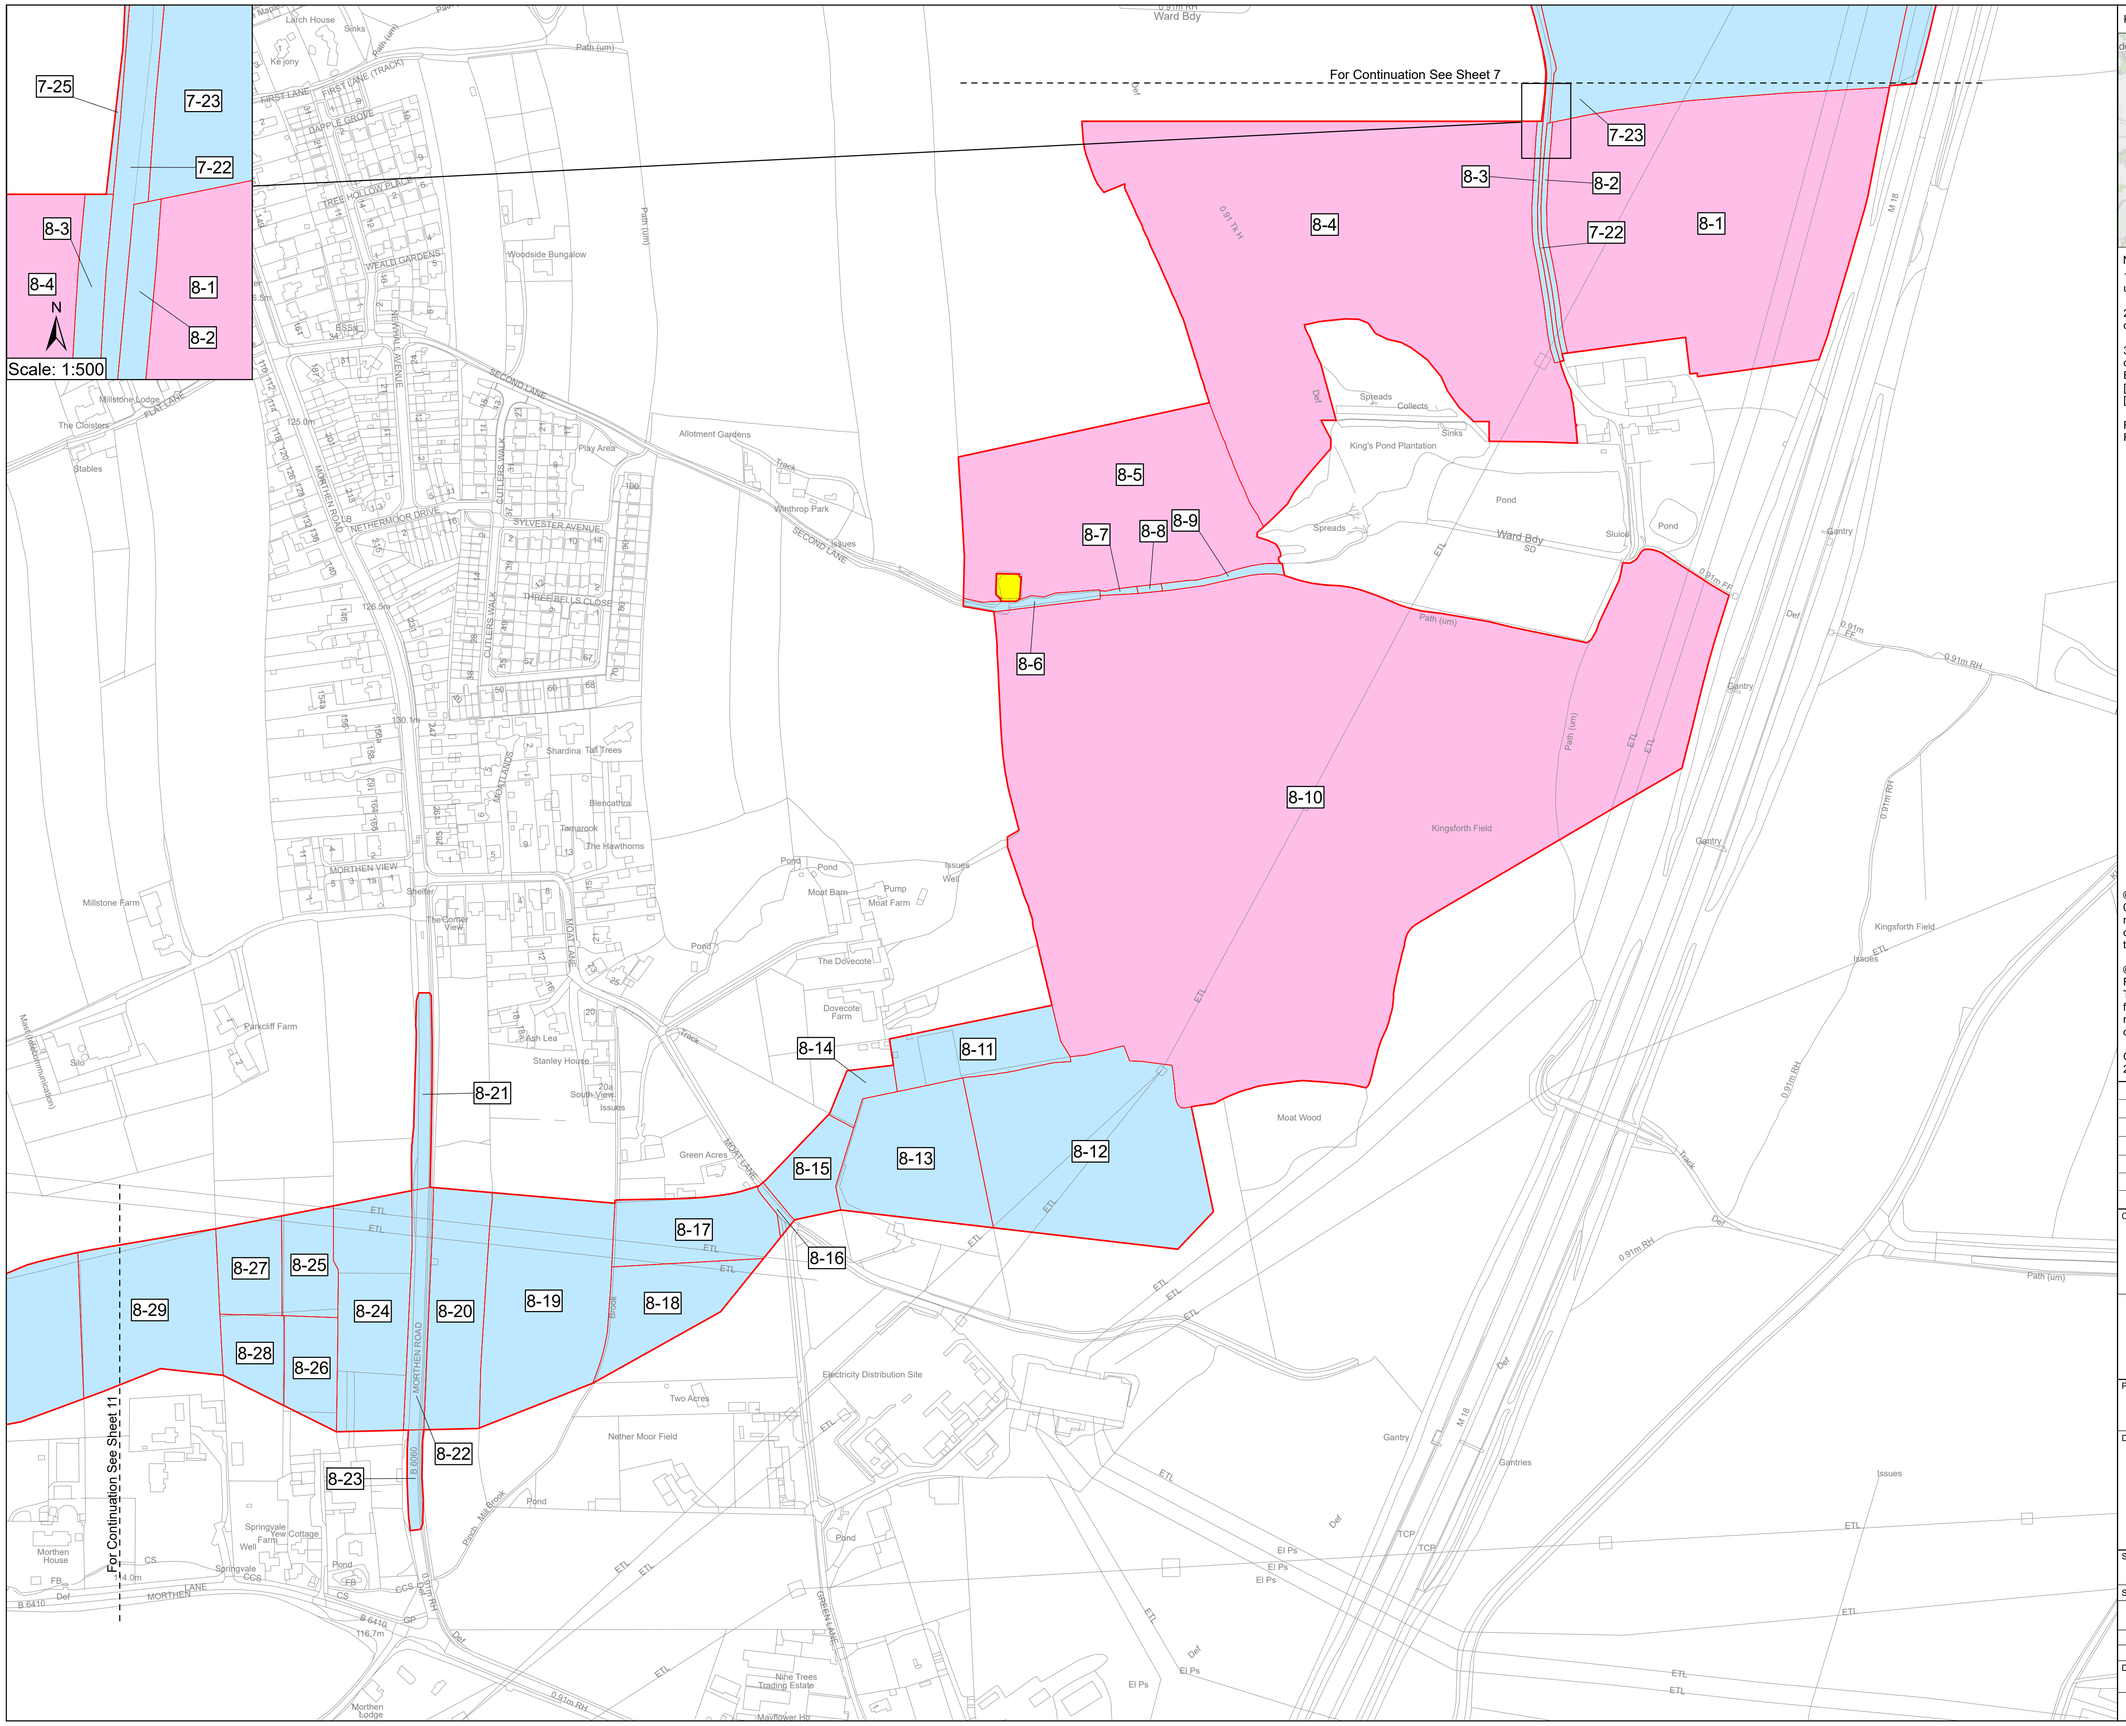

KEY PLAN

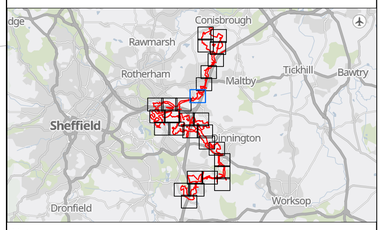

Notes

1. All dimensions, chainages, levels and co-ordinates are in metres unless stated otherwise.

2. This drawing is to be read in conjunction with all other relevant documentation.

3. These Land Plans should be read in conjunction with other plans and documents in this application for development consent, in particular the Book of Reference [EN0110020/APP/4.3], Statement of Reasons [EN0110020/APP/4.1] and the draft Development Consent Order [EN0110020/APP/3.1].

Regulation 5(2)(i) - Infrastructure Planning (Applications: Prescribed Forms and Procedure) Regulations 2009

KEY

- Order Limits
- Land to be acquired permanently
- Land to be used temporarily and rights to be acquired permanently
- Land not subject to compulsory acquisition or temporary possession
- Land outside the Order Limits

© Crown copyright and database rights 2026 Ordnance Survey 0000848182. You are permitted to use this data solely to enable you to respond to, or interact with, the organisation that provided you with the data. You are not permitted to copy, sub-licence, distribute or sell any of this data to third parties in any form.

© Crown copyright material is reproduced with the permission of Land Registry under delegated authority from the Controller of HMSO. This material may not be copied distributed, sold or published without the formal permission of Land Registry. Only an official copy of a title plan or register obtained from the Land Registry may be used for legal or other official purposes.

GB Background: Contains OS data © Crown Copyright and database right 2026. Contains data from OS Zoomstack

Revision	Date	Description of revision
02	27/10/2026	PROCEDURAL DEADLINE
01	03/06/2026	DCO SUBMISSION

Client: WHITESTONE solar farm

Designer: Ardent

Project: WHITESTONE SOLAR FARM

Drawing Title: LAND PLAN IN ACCORDANCE WITH REGULATION 5(2)(i) OF THE INFRASTRUCTURE PLANNING (APPLICATIONS: PRESCRIBED FORMS AND PROCEDURE) REGULATIONS 2009

SHEET 8 OF 29


Status	Revision
DCO APPLICATION	02
	Date 27/10/2026
Scale 1:2,500 @ A1	Spatial Reference System: British National Grid

0 25 50 100 150 200 250 Meters

Drawn By	Checked By	Approved By
JM	LOB	JD

Drawing reference: ARD_WSF_LP

This document is not to be used in whole or in part other than for the intended purpose and project for which it was prepared and provided.

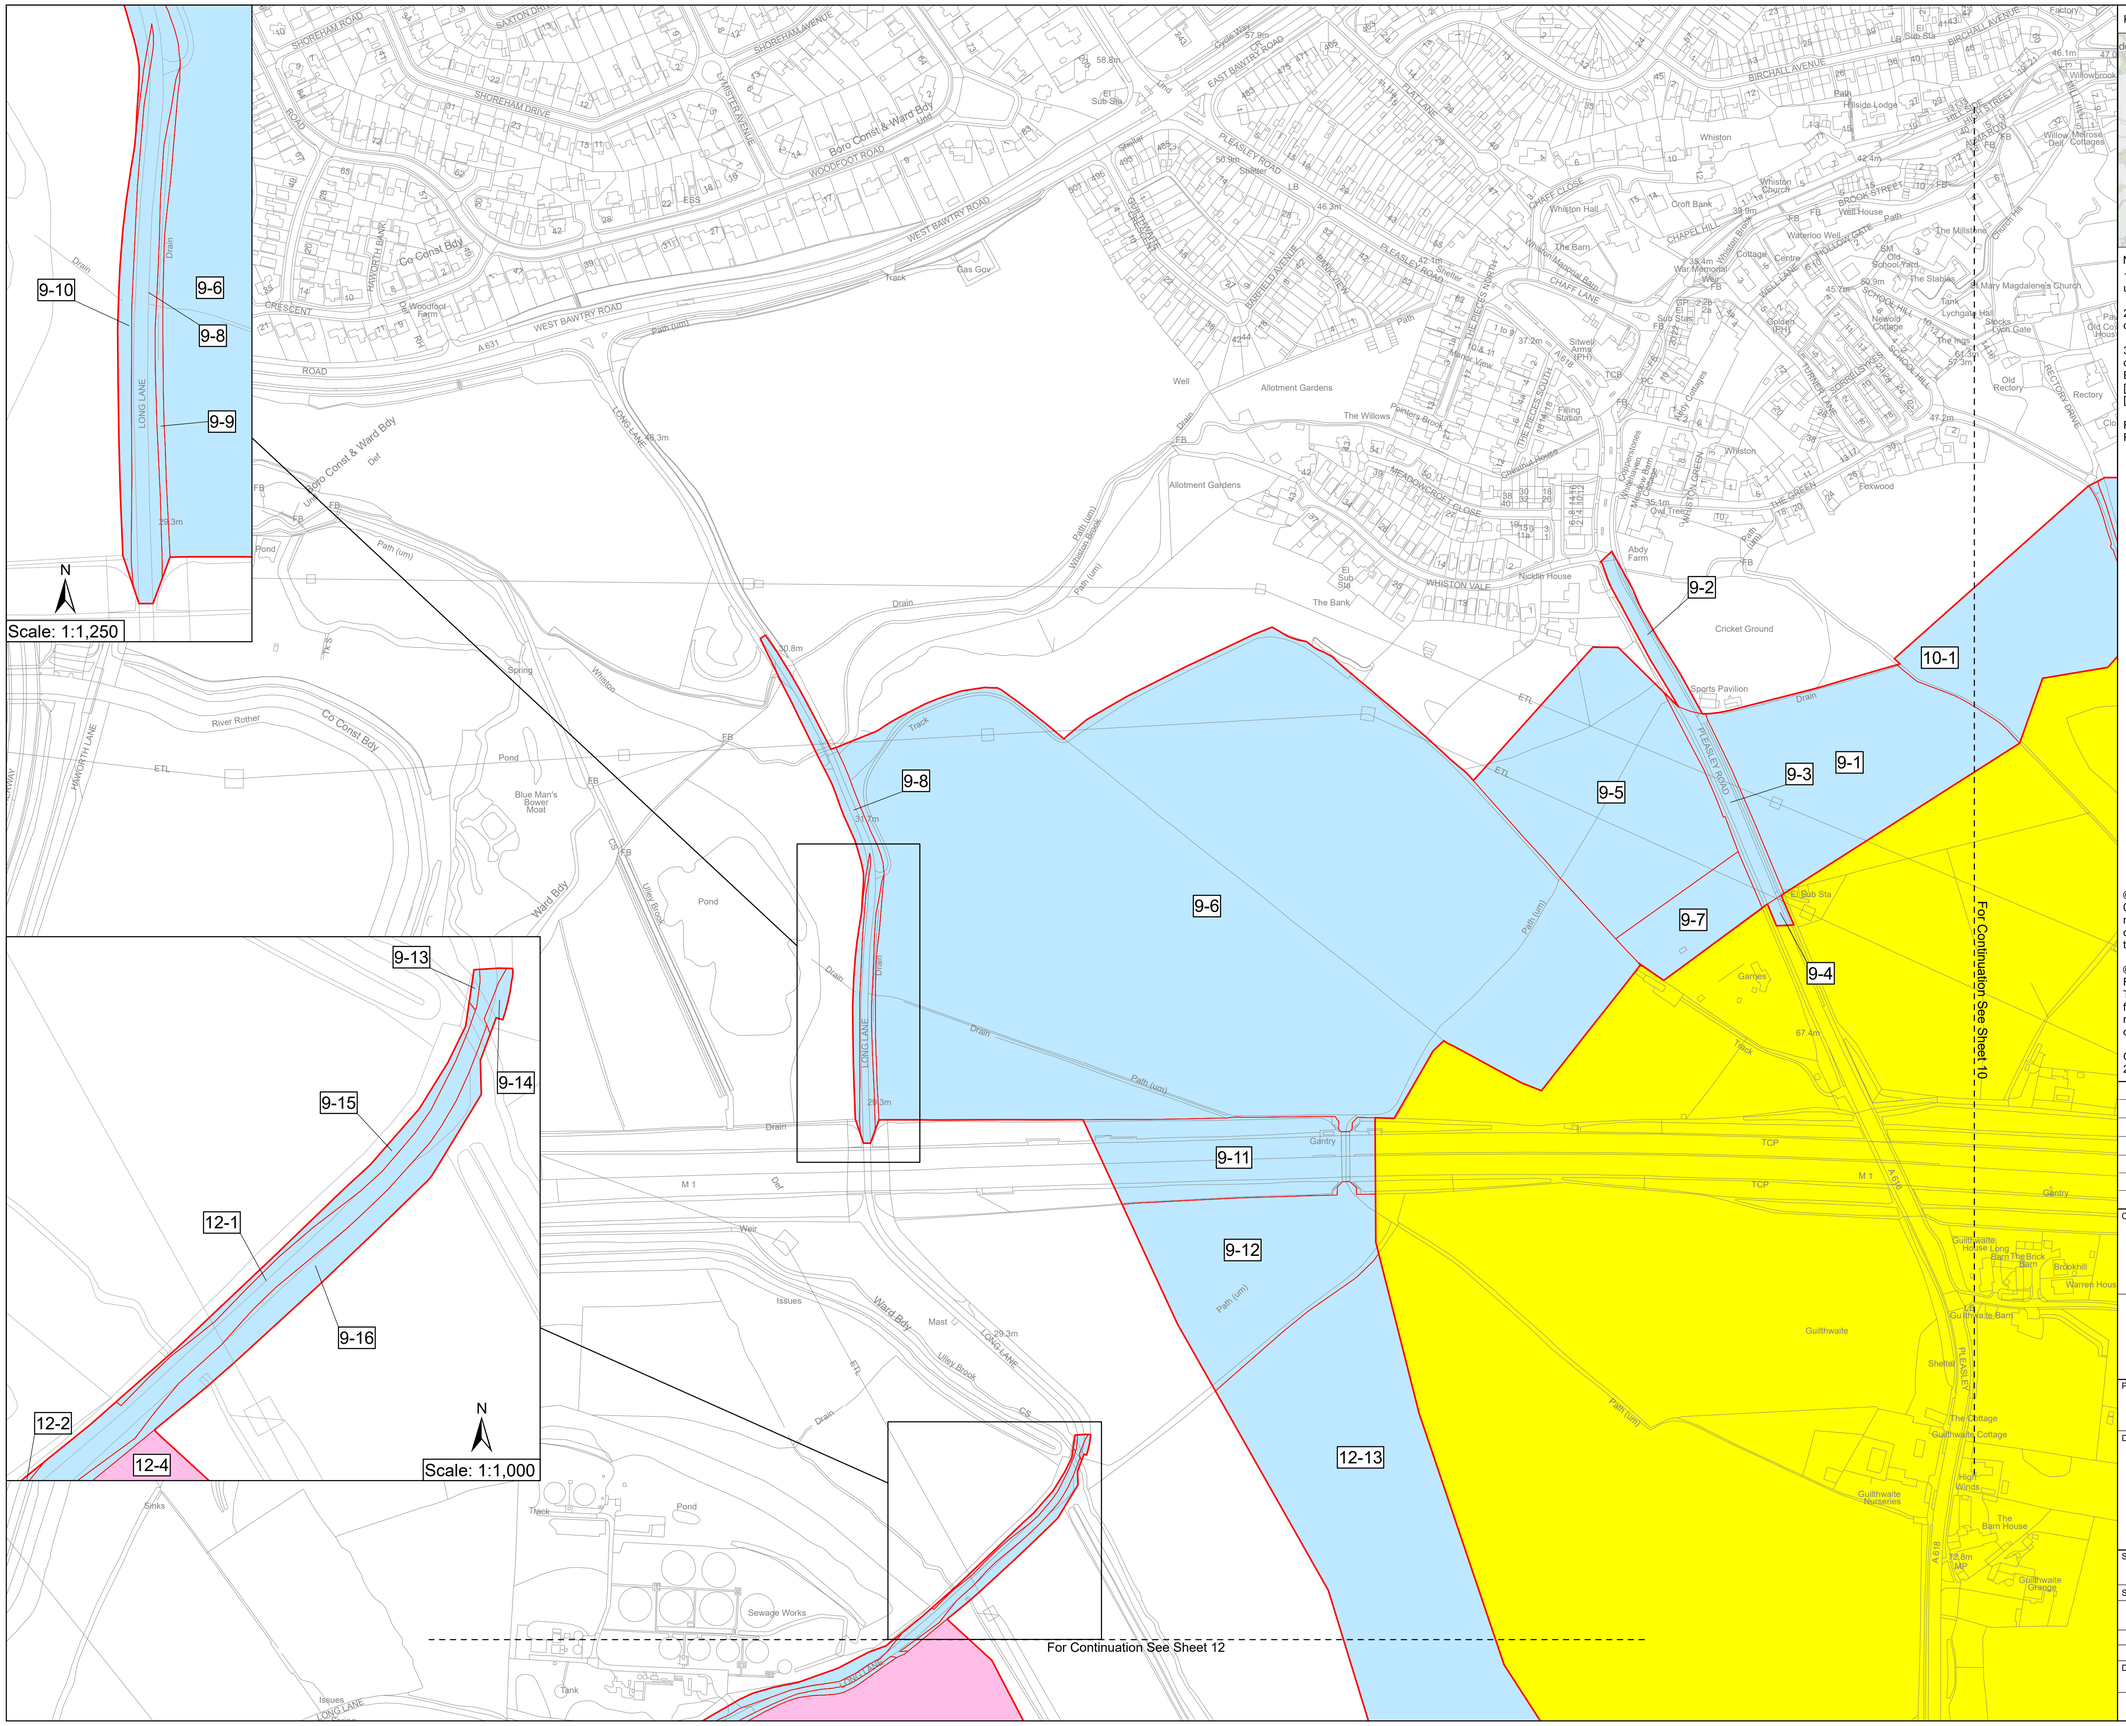

KEY PLAN

Notes

1. All dimensions, chainages, levels and co-ordinates are in metres unless stated otherwise.

2. This drawing is to be read in conjunction with all other relevant documentation.

3. These Land Plans should be read in conjunction with other plans and documents in this application for development consent, in particular the Book of Reference [EN0110020/APP/4.3], Statement of Reasons [EN0110020/APP/4.1] and the draft Development Consent Order [EN0110020/APP/3.1].

Regulation 5(2)(i) - Infrastructure Planning (Applications: Prescribed Forms and Procedure) Regulations 2009

KEY

- Order Limits
- Land to be acquired permanently
- Land to be used temporarily and rights to be acquired permanently
- Land not subject to compulsory acquisition or temporary possession
- Land outside the Order Limits

© Crown copyright and database rights 2026 Ordnance Survey 0000848182. You are permitted to use this data solely to enable you to respond to, or interact with, the organisation that provided you with the data. You are not permitted to copy, sub-licence, distribute or sell any of this data to third parties in any form.

© Crown copyright material is reproduced with the permission of Land Registry under delegated authority from the Controller of HMSO. This material may not be copied distributed, sold or published without the formal permission of Land Registry. Only an official copy of a title plan or register obtained from the Land Registry may be used for legal or other official purposes.

GB Background: Contains OS data © Crown Copyright and database right 2026. Contains data from OS Zoomstack

Revision	Date	Description of revision
02	27/10/2026	PROCEDURAL DEADLINE
01	03/06/2026	DCO SUBMISSION

Client: WHITESTONE solar farm

Designer: Ardent

Project: WHITESTONE SOLAR FARM

Drawing Title: LAND PLAN IN ACCORDANCE WITH REGULATION 5(2)(i) OF THE INFRASTRUCTURE PLANNING (APPLICATIONS: PRESCRIBED FORMS AND PROCEDURE) REGULATIONS 2009

SHEET 9 OF 29


Status	DCO APPLICATION
Revision	02
Date	27/10/2026
Scale	1:2,500 @ A1
Spatial Reference System	British National Grid

0 25 50 100 150 200 250 Meters


Drawn By	Checked By	Approved By
JM	LOB	JD

Drawing reference: ARD_WSF_LP

This document is not to be used in whole or in part other than for the intended purpose and project for which it was prepared and provided.

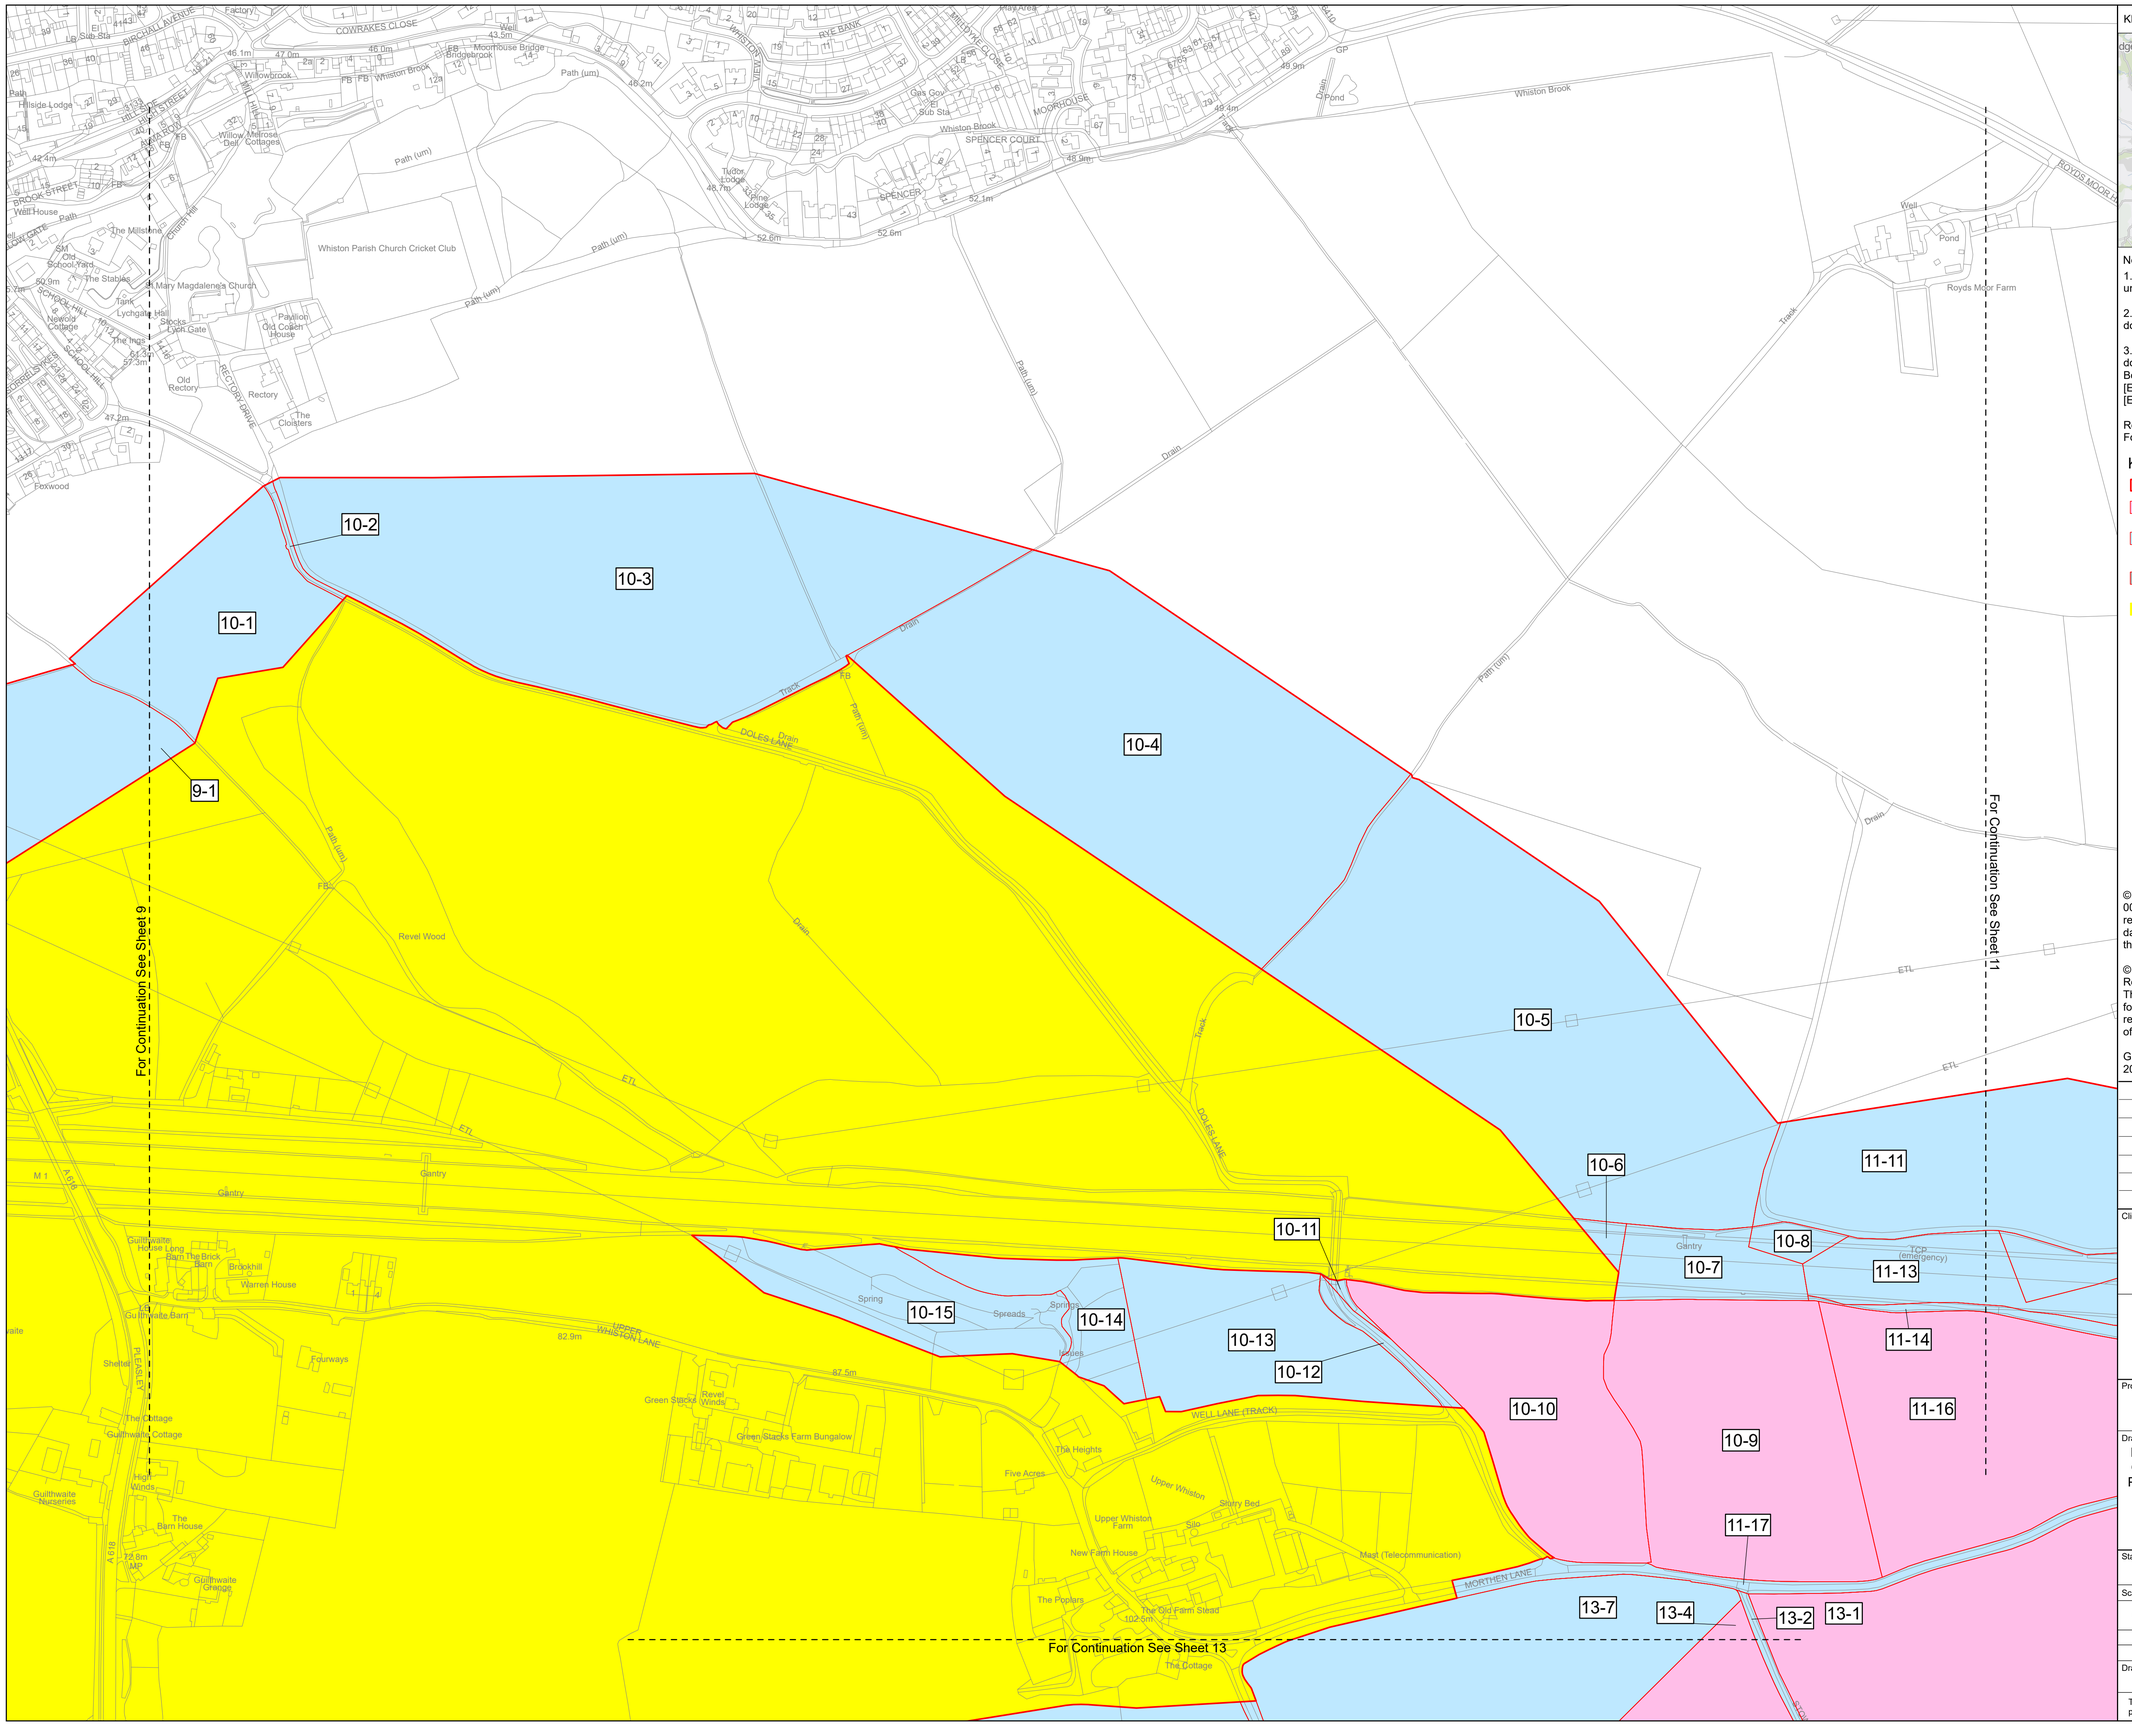

KEY PLAN

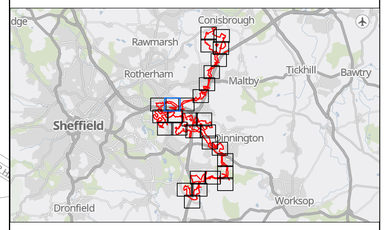

Notes

1. All dimensions, chainages, levels and co-ordinates are in metres unless stated otherwise.

2. This drawing is to be read in conjunction with all other relevant documentation.

3. These Land Plans should be read in conjunction with other plans and documents in this application for development consent, in particular the Book of Reference [EN0110020/APP/4.3], Statement of Reasons [EN0110020/APP/4.1] and the draft Development Consent Order [EN0110020/APP/3.1].

Regulation 5(2)(i) - Infrastructure Planning (Applications: Prescribed Forms and Procedure) Regulations 2009

KEY

- Order Limits
- Land to be acquired permanently
- Land to be used temporarily and rights to be acquired permanently
- Land not subject to compulsory acquisition or temporary possession
- Land outside the Order Limits

© Crown copyright and database rights 2026 Ordnance Survey 0000848182. You are permitted to use this data solely to enable you to respond to, or interact with, the organisation that provided you with the data. You are not permitted to copy, sub-licence, distribute or sell any of this data to third parties in any form.

© Crown copyright material is reproduced with the permission of Land Registry under delegated authority from the Controller of HMSO. This material may not be copied distributed, sold or published without the formal permission of Land Registry. Only an official copy of a title plan or register obtained from the Land Registry may be used for legal or other official purposes.

GB Background: Contains OS data © Crown Copyright and database right 2026. Contains data from OS Zoomstack

Revision	Date	Description of revision
02	27/10/2026	PROCEDURAL DEADLINE
01	03/06/2026	DCO SUBMISSION

Client: WHITESTONE solar farm

Designer: Ardent

Project: WHITESTONE SOLAR FARM

Drawing Title: LAND PLAN IN ACCORDANCE WITH REGULATION 5(2)(i) OF THE INFRASTRUCTURE PLANNING (APPLICATIONS: PRESCRIBED FORMS AND PROCEDURE) REGULATIONS 2009

SHEET 10 OF 29


Status	DCO APPLICATION
Revision	02
Date	27/10/2026
Scale	1:2,500 @ A1
Spatial Reference System	British National Grid

0 25 50 100 150 200 250 Meters


Drawn By	Checked By	Approved By
JM	LOB	JD

Drawing reference: ARD_WSF_LP

This document is not to be used in whole or in part other than for the intended purpose and project for which it was prepared and provided.

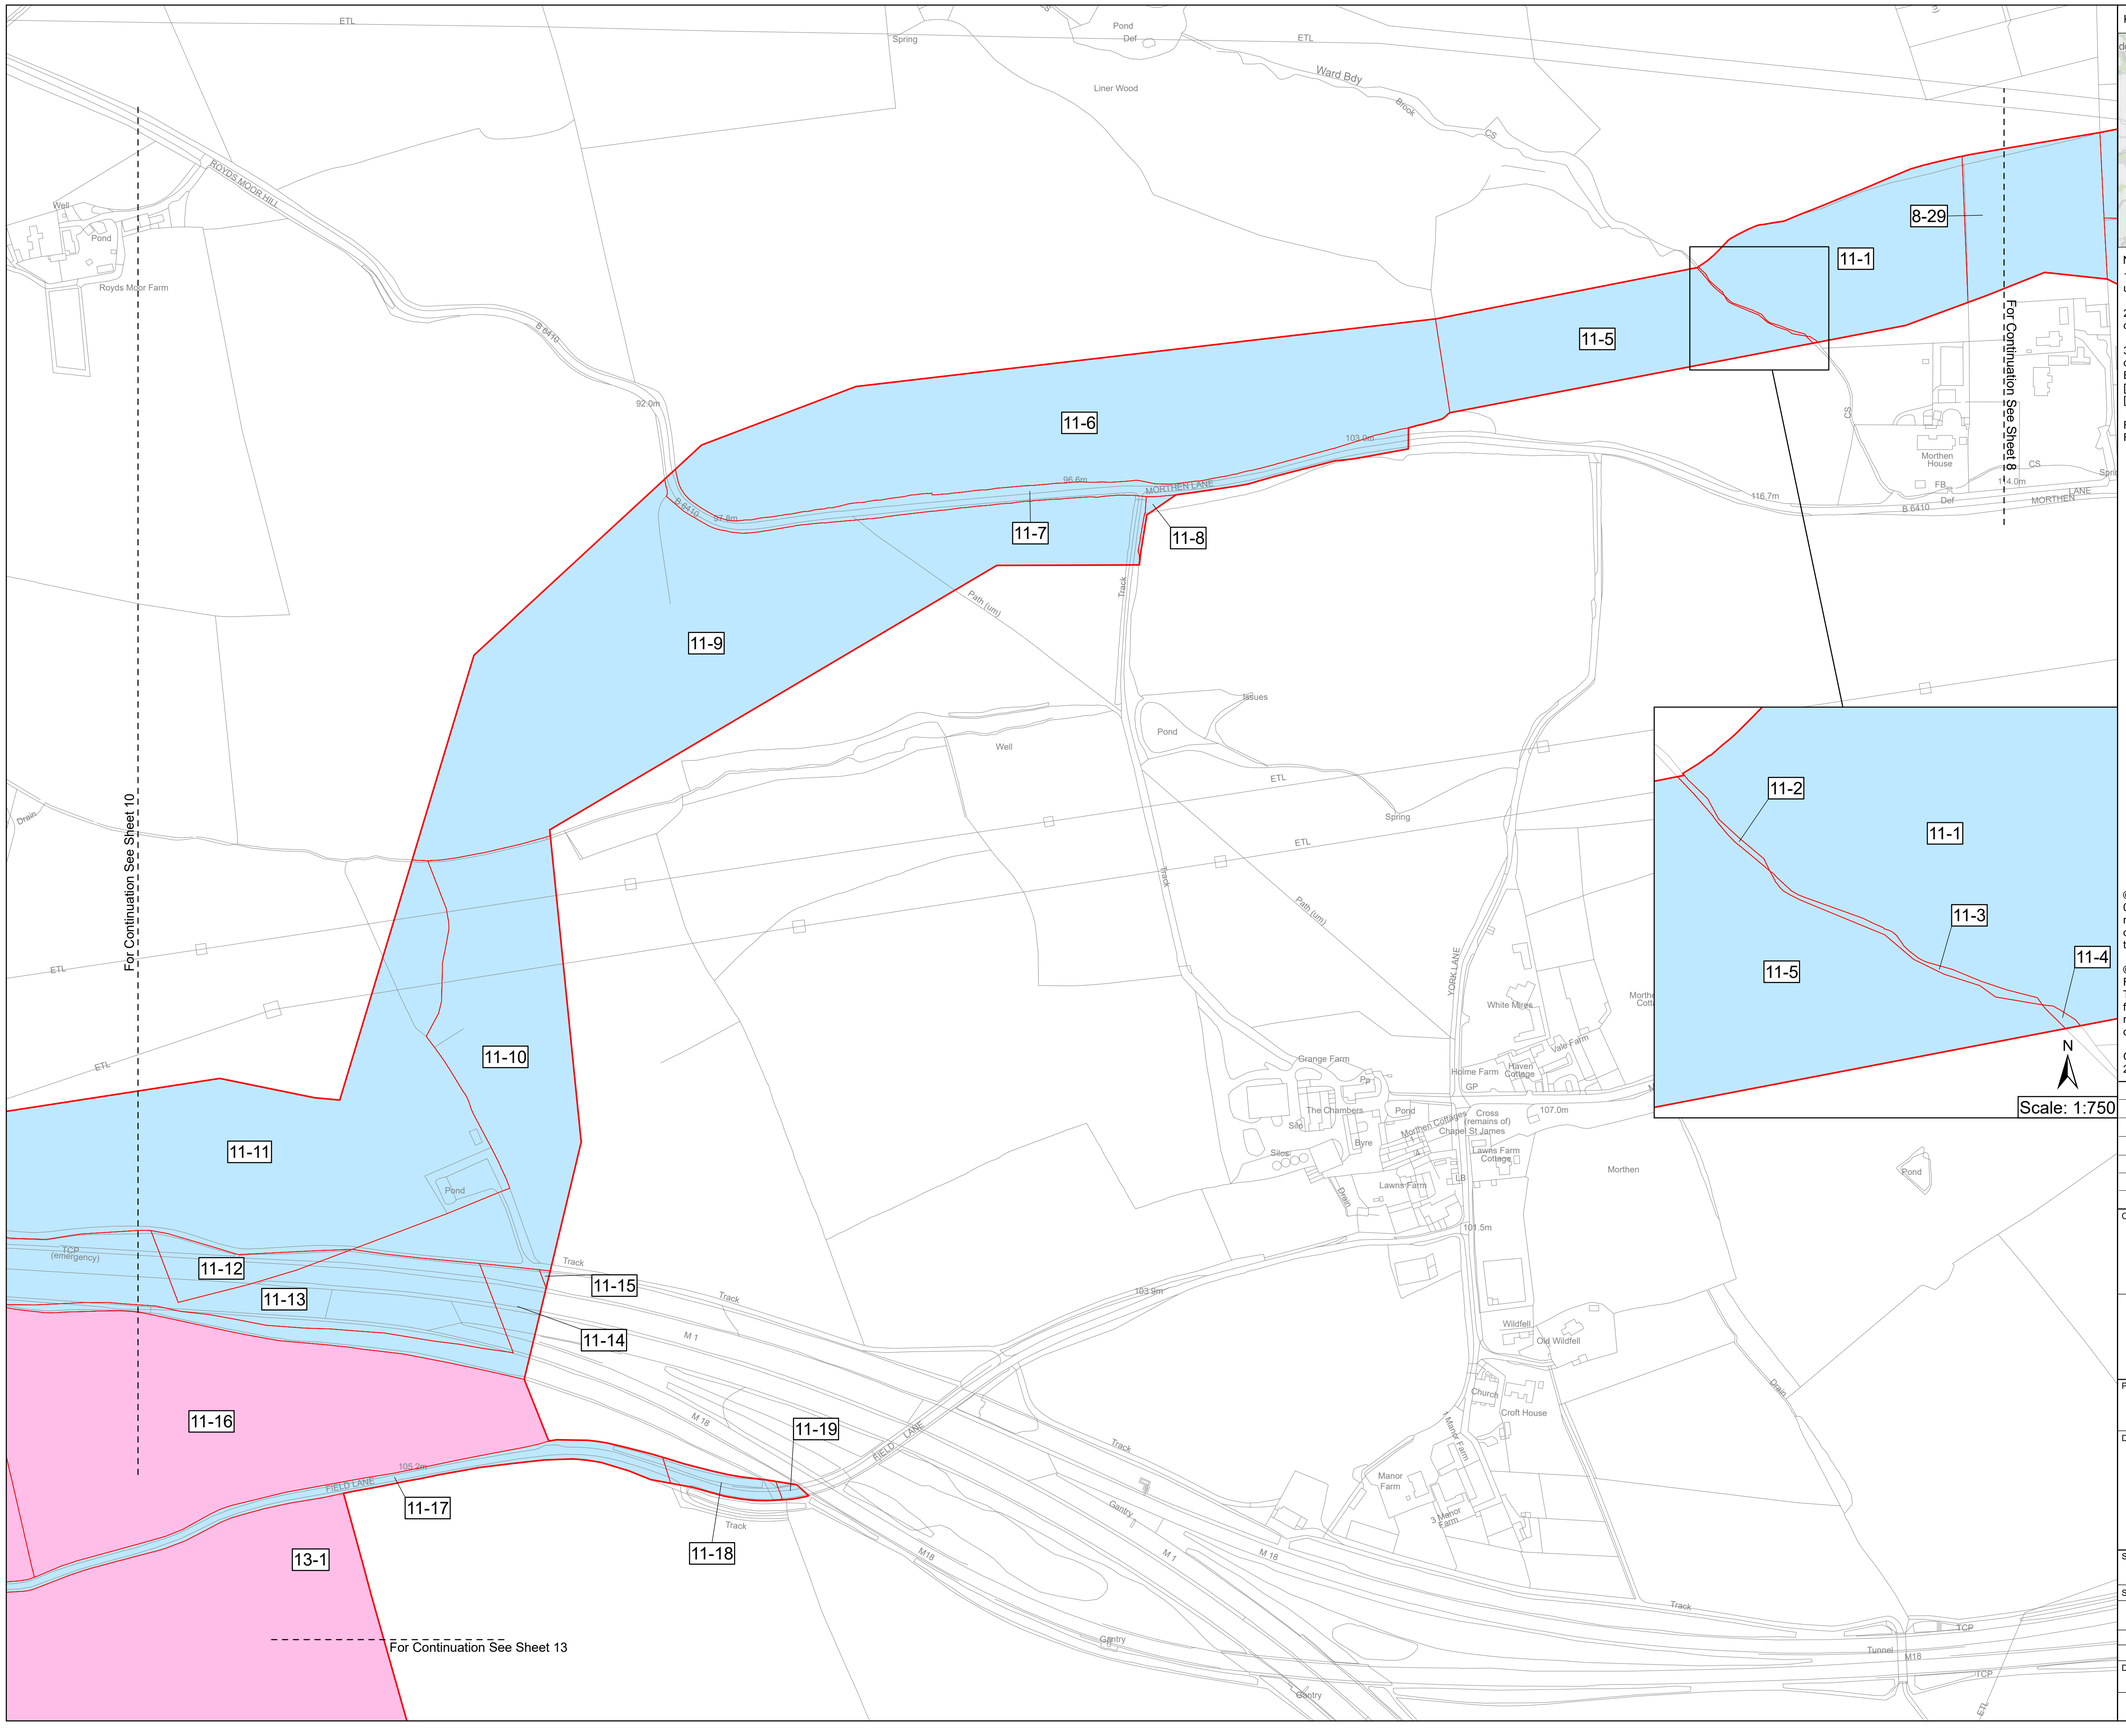

KEY PLAN

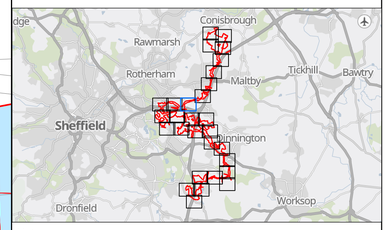

Notes

1. All dimensions, chainages, levels and co-ordinates are in metres unless stated otherwise.

2. This drawing is to be read in conjunction with all other relevant documentation.

3. These Land Plans should be read in conjunction with other plans and documents in this application for development consent, in particular the Book of Reference [EN0110020/APP/4.3], Statement of Reasons [EN0110020/APP/4.1] and the draft Development Consent Order [EN0110020/APP/3.1].

Regulation 5(2)(i) - Infrastructure Planning (Applications: Prescribed Forms and Procedure) Regulations 2009

KEY

- Order Limits
- Land to be acquired permanently
- Land to be used temporarily and rights to be acquired permanently
- Land not subject to compulsory acquisition or temporary possession
- Land outside the Order Limits

© Crown copyright and database rights 2026 Ordnance Survey 0000848182. You are permitted to use this data solely to enable you to respond to, or interact with, the organisation that provided you with the data. You are not permitted to copy, sub-licence, distribute or sell any of this data to third parties in any form.

© Crown copyright material is reproduced with the permission of Land Registry under delegated authority from the Controller of HMSO. This material may not be copied distributed, sold or published without the formal permission of Land Registry. Only an official copy of a title plan or register obtained from the Land Registry may be used for legal or other official purposes.

GB Background: Contains OS data © Crown Copyright and database right 2026. Contains data from OS Zoomstack

Revision	Date	Description of revision
02	27/10/2026	PROCEDURAL DEADLINE
01	03/06/2026	DCO SUBMISSION

Client: WHITESTONE solar farm

Designer: Ardent

Project: WHITESTONE SOLAR FARM

Drawing Title: LAND PLAN IN ACCORDANCE WITH REGULATION 5(2)(i) OF THE INFRASTRUCTURE PLANNING (APPLICATIONS: PRESCRIBED FORMS AND PROCEDURE) REGULATIONS 2009

SHEET 11 OF 29

Status	DCO APPLICATION	Revision	02
		Date	27/10/2026
Scale	1:2,500 @ A1	Spatial Reference System	British National Grid

0 25 50 100 150 200 250 Meters

Drawn By	Checked By	Approved By
JM	LOB	JD

Drawing reference: ARD_WSF_LP

This document is not to be used in whole or in part other than for the intended purpose and project for which it was prepared and provided.

For Continuation See Sheet 9


12-1
12-2
12-3
9-16
12-13
12-14
13-9
12-17
12-15
12-11
12-12
12-10
12-16
12-4
12-5
12-6
12-9
12-7
12-8
16-1
13-12
13-10

For Continuation See Sheet 13

For Continuation See Sheet 16

Sewage Works
Tank
Issues
LONG LANE
Spring
46.1m
Gas Gov
Bole Hill Plantation
Ulley Brook
Cornet Stone
Guilthwaite Hall Farm
Milton House
The Old Hall
Guilthwaite Hall
Drain
FB
Path (um)
ETL
PLEASLEY ROAD
The Cottages
Silo
Issues
Spa Farm
Track
Pond
Ruin
Spa Well (mineral)
Spa House
Spring
Spa Hill
Burnt Wood
Two Acres
Pond
Gas Gov
Packman's Bridge
Overflow
GP
45.2m
0.2m
HH
SM
Guilthwaite Grange

KEY PLAN

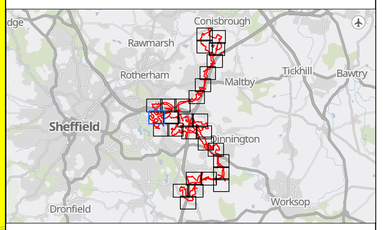

Notes

1. All dimensions, chainages, levels and co-ordinates are in metres unless stated otherwise.

2. This drawing is to be read in conjunction with all other relevant documentation.

3. These Land Plans should be read in conjunction with other plans and documents in this application for development consent, in particular the Book of Reference [EN0110020/APP/4.3], Statement of Reasons [EN0110020/APP/4.1] and the draft Development Consent Order [EN0110020/APP/3.1].

Regulation 5(2)(i) - Infrastructure Planning (Applications: Prescribed Forms and Procedure) Regulations 2009

KEY

- Order Limits
- Land to be acquired permanently
- Land to be used temporarily and rights to be acquired permanently
- Land not subject to compulsory acquisition or temporary possession
- Land outside the Order Limits

© Crown copyright and database rights 2026 Ordnance Survey 0000848182. You are permitted to use this data solely to enable you to respond to, or interact with, the organisation that provided you with the data. You are not permitted to copy, sub-licence, distribute or sell any of this data to third parties in any form.

© Crown copyright material is reproduced with the permission of Land Registry under delegated authority from the Controller of HMSO. This material may not be copied distributed, sold or published without the formal permission of Land Registry. Only an official copy of a title plan or register obtained from the Land Registry may be used for legal or other official purposes.

GB Background: Contains OS data © Crown Copyright and database right 2026. Contains data from OS Zoomstack

Revision	Date	Description of revision
02	27/10/2026	PROCEDURAL DEADLINE
01	03/06/2026	DCO SUBMISSION

Client

WHITESTONE solar farm

N

Designer

Ardent

Project

WHITESTONE SOLAR FARM

Drawing Title

LAND PLAN IN ACCORDANCE WITH REGULATION 5(2)(i) OF THE INFRASTRUCTURE PLANNING (APPLICATIONS: PRESCRIBED FORMS AND PROCEDURE) REGULATIONS 2009

SHEET 12 OF 29

Status	DCO APPLICATION	Revision	02
		Date	27/10/2026
Scale	1:2,500 @ A1	Spatial Reference System	British National Grid


0 25 50 100 150 200 250 Meters

Drawn By	Checked By	Approved By
JM	LOB	JD


Drawing reference

ARD_WSF_LP

This document is not to be used in whole or in part other than for the intended purpose and project for which it was prepared and provided.

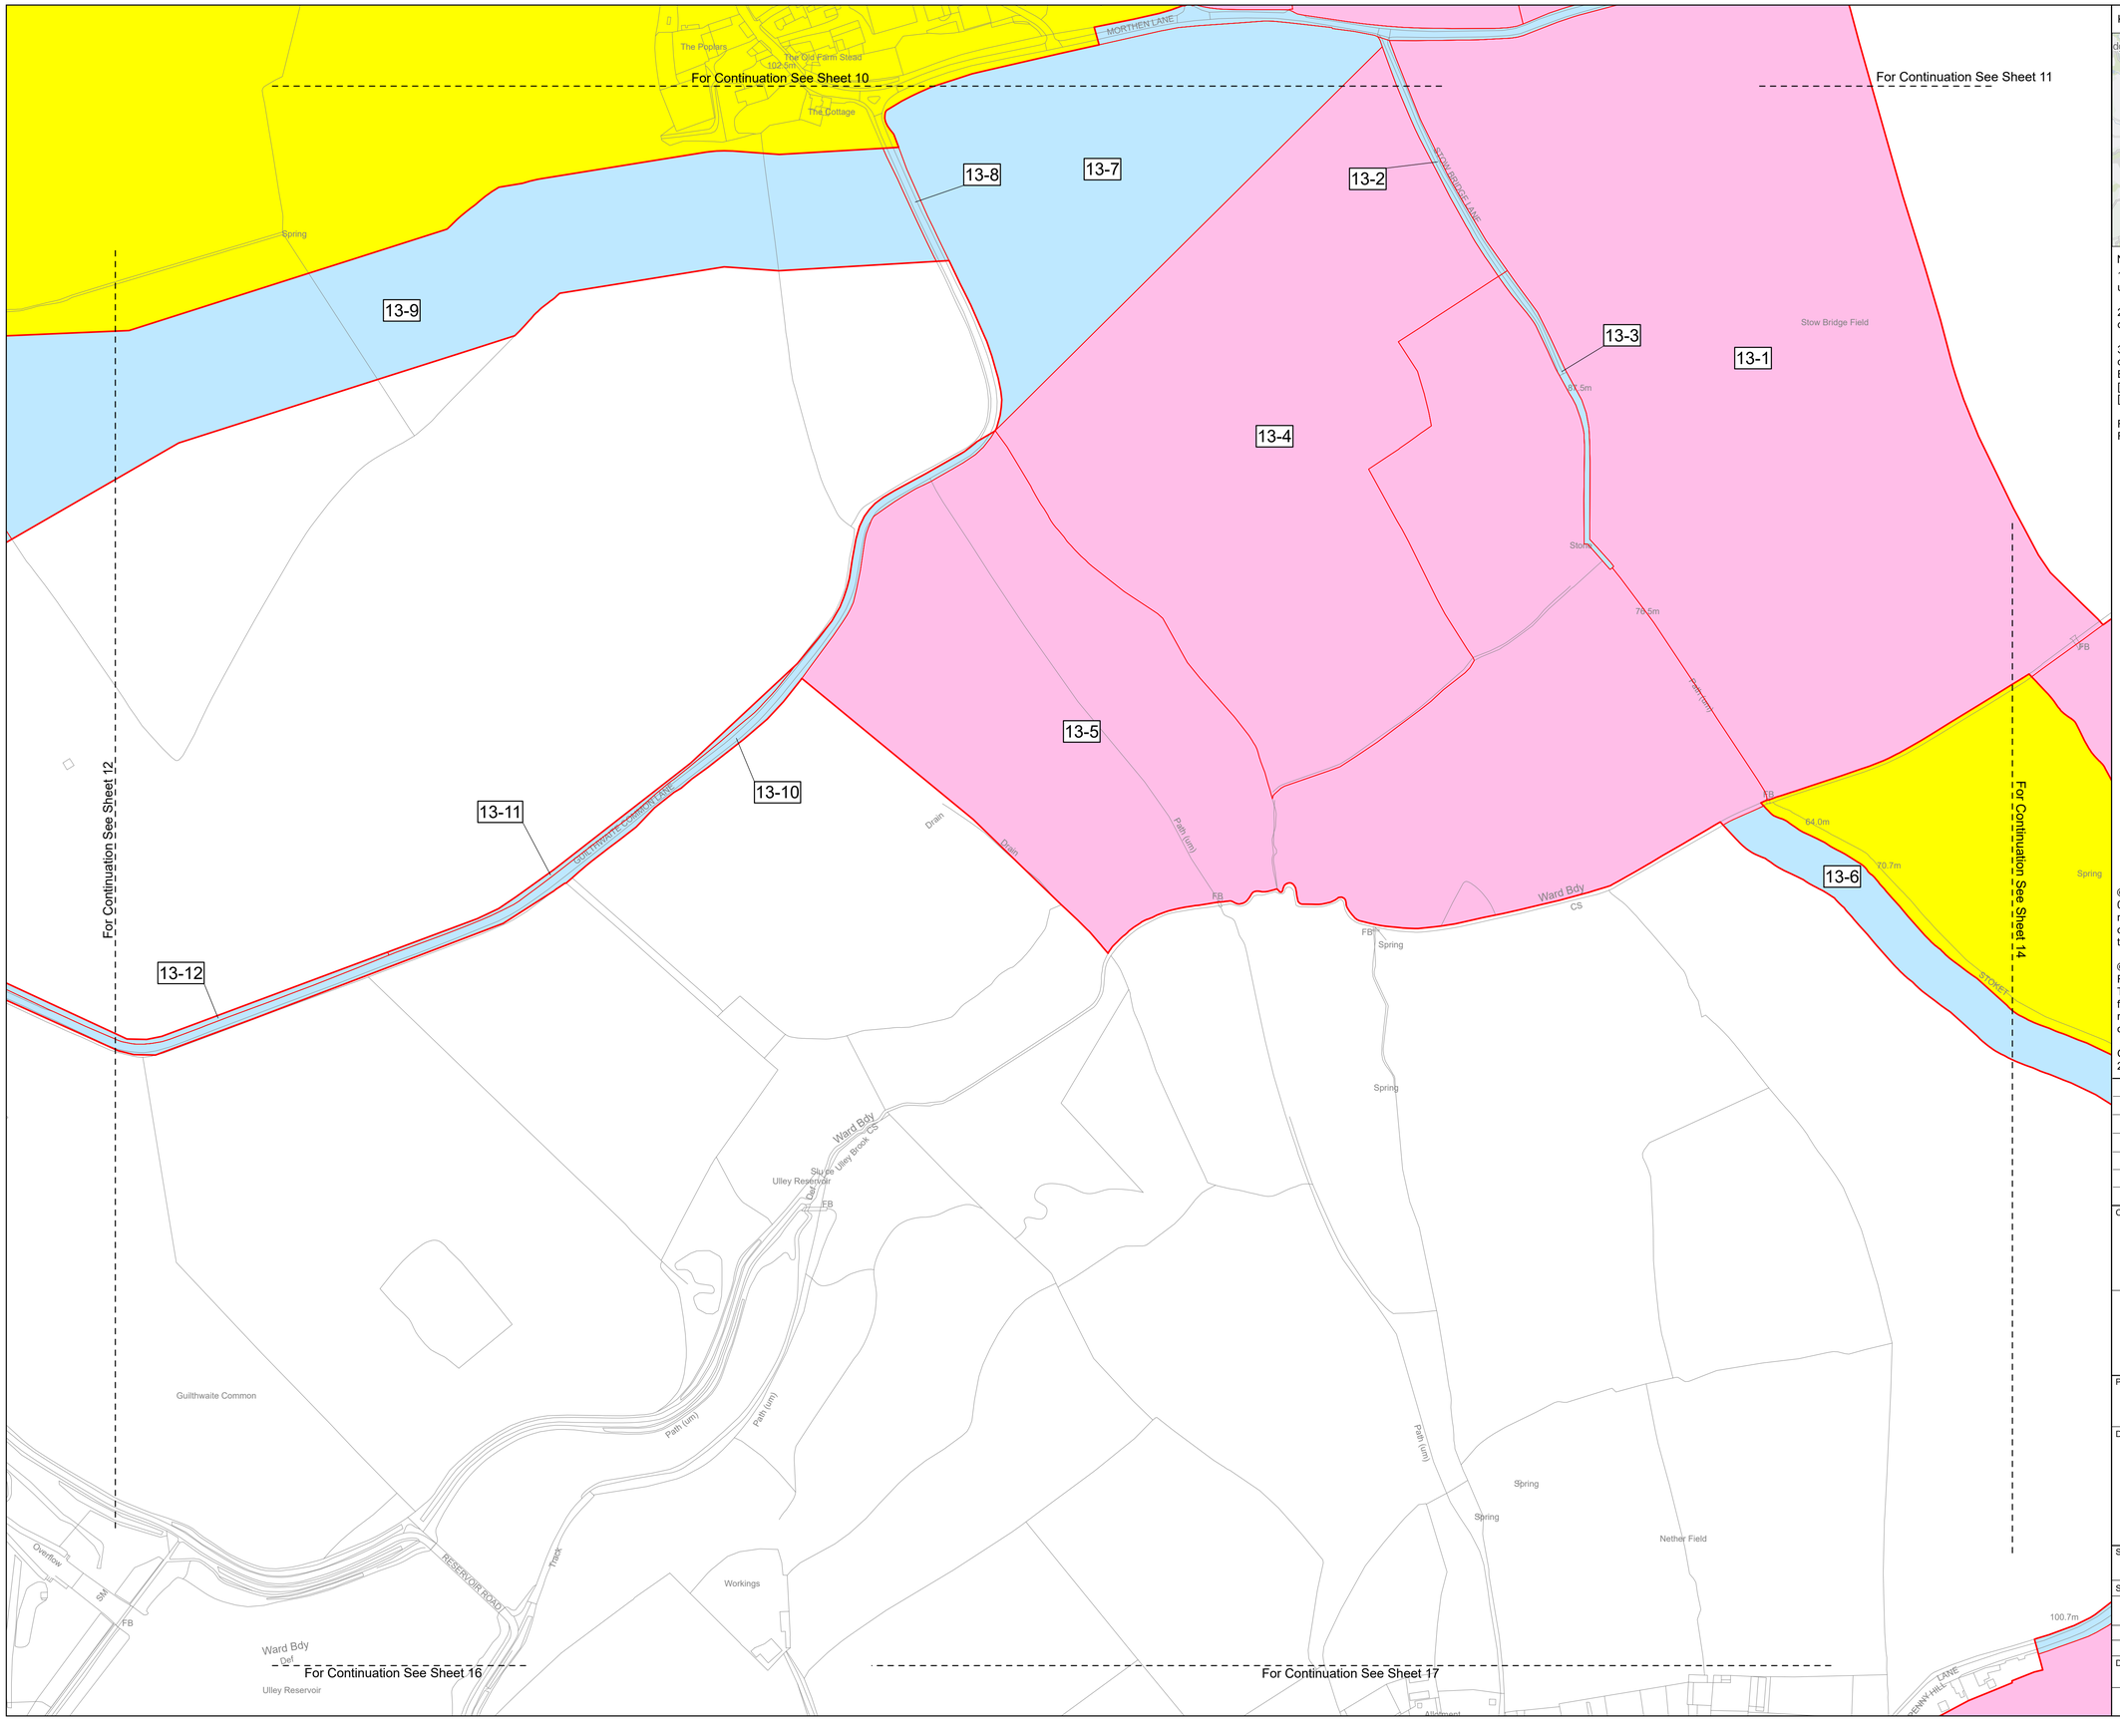

KEY PLAN

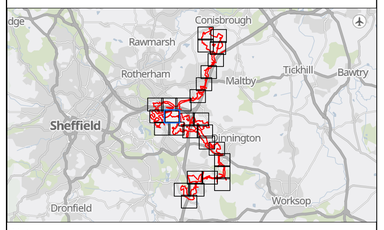

Notes

1. All dimensions, chainages, levels and co-ordinates are in metres unless stated otherwise.

2. This drawing is to be read in conjunction with all other relevant documentation.

3. These Land Plans should be read in conjunction with other plans and documents in this application for development consent, in particular the Book of Reference [EN0110020/APP/4.3], Statement of Reasons [EN0110020/APP/4.1] and the draft Development Consent Order [EN0110020/APP/3.1].

Regulation 5(2)(i) - Infrastructure Planning (Applications: Prescribed Forms and Procedure) Regulations 2009

KEY

- Order Limits
- Land to be acquired permanently
- Land to be used temporarily and rights to be acquired permanently
- Land not subject to compulsory acquisition or temporary possession
- Land outside the Order Limits

© Crown copyright and database rights 2026 Ordnance Survey 0000848182. You are permitted to use this data solely to enable you to respond to, or interact with, the organisation that provided you with the data. You are not permitted to copy, sub-licence, distribute or sell any of this data to third parties in any form.

© Crown copyright material is reproduced with the permission of Land Registry under delegated authority from the Controller of HMSO. This material may not be copied distributed, sold or published without the formal permission of Land Registry. Only an official copy of a title plan or register obtained from the Land Registry may be used for legal or other official purposes.

GB Background: Contains OS data © Crown Copyright and database right 2026. Contains data from OS Zoomstack

Revision	Date	Description of revision
02	27/10/2026	PROCEDURAL DEADLINE
01	03/06/2026	DCO SUBMISSION

Client: WHITESTONE solar farm

Designer: Ardent

Project: WHITESTONE SOLAR FARM

Drawing Title: LAND PLAN IN ACCORDANCE WITH REGULATION 5(2)(i) OF THE INFRASTRUCTURE PLANNING (APPLICATIONS: PRESCRIBED FORMS AND PROCEDURE) REGULATIONS 2009

SHEET 13 OF 29


Status		Revision	02
DCO APPLICATION		Date	27/10/2026
Scale 1:2,500 @ A1	Spatial Reference System	British National Grid	

0 25 50 100 150 200 250 Meters


Drawn By	Checked By	Approved By
JM	LOB	JD

Drawing reference: ARD_WSF_LP

This document is not to be used in whole or in part other than for the intended purpose and project for which it was prepared and provided.

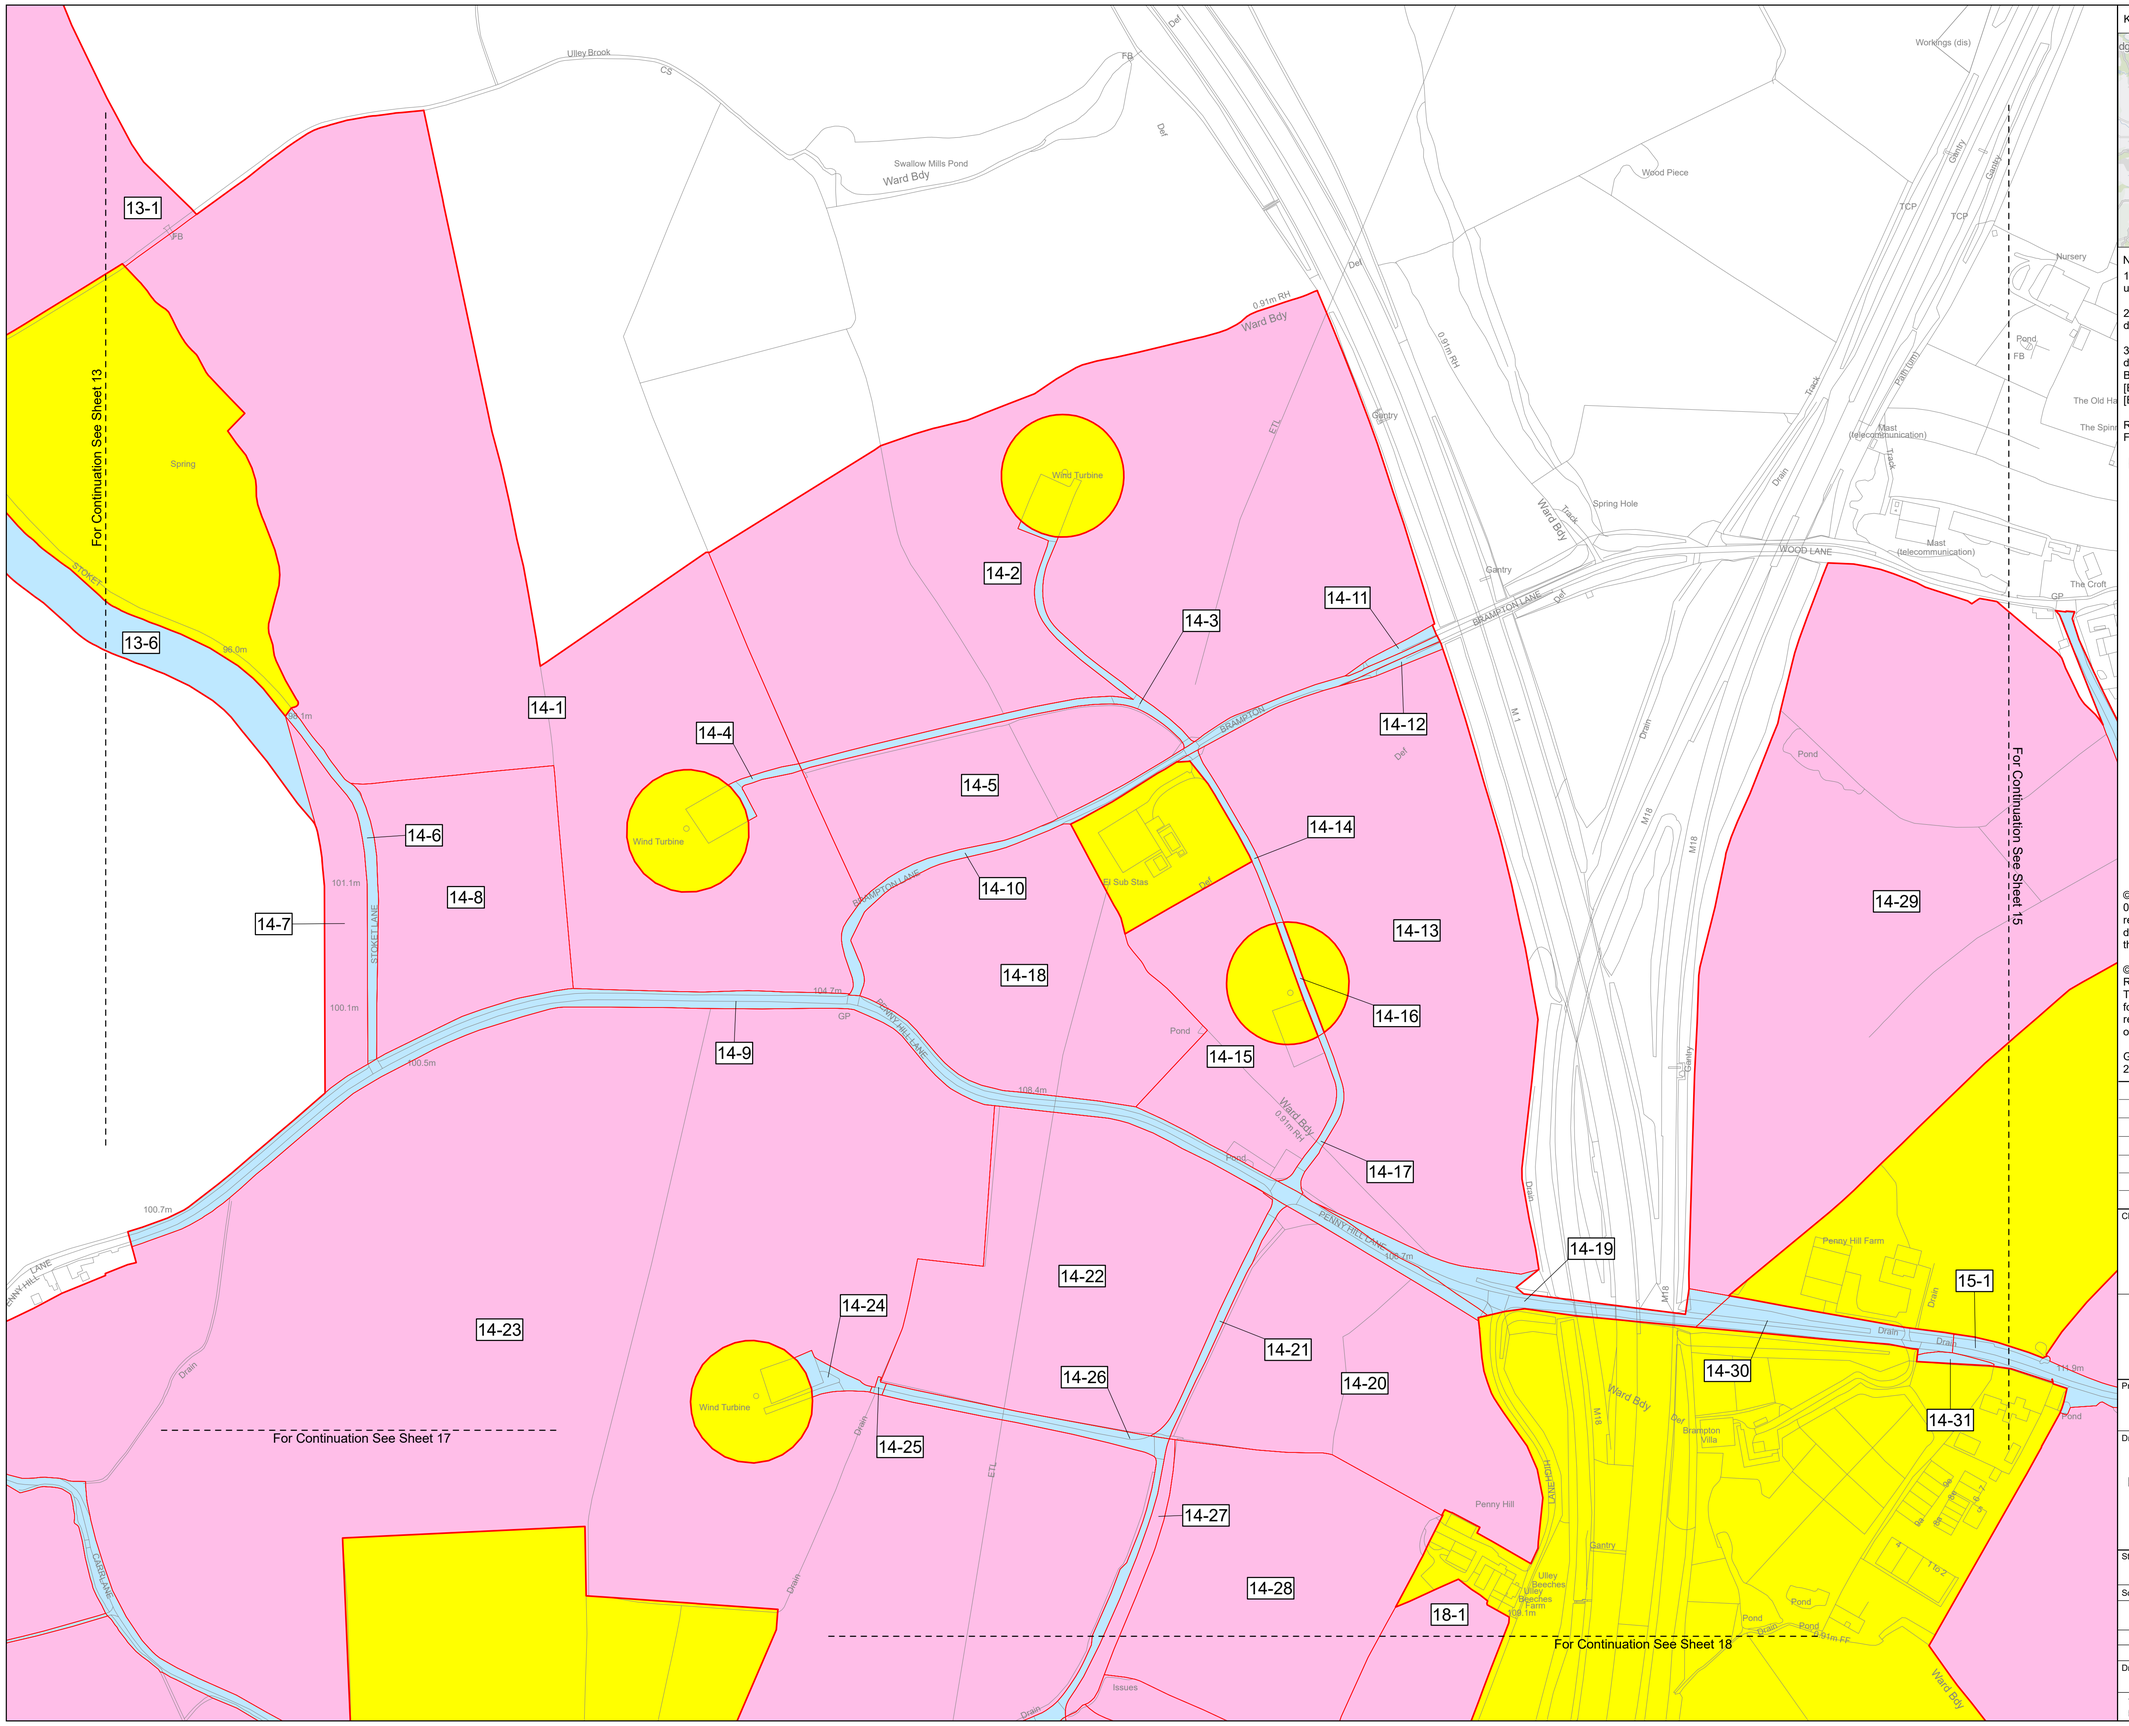

KEY PLAN

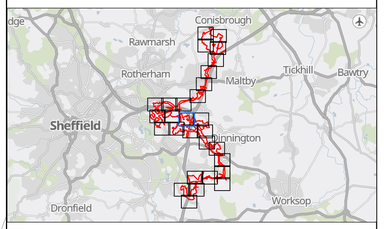

Notes

1. All dimensions, chainages, levels and co-ordinates are in metres unless stated otherwise.

2. This drawing is to be read in conjunction with all other relevant documentation.

3. These Land Plans should be read in conjunction with other plans and documents in this application for development consent, in particular the Book of Reference [EN0110020/APP/4.3], Statement of Reasons [EN0110020/APP/4.1] and the draft Development Consent Order [EN0110020/APP/3.1].

Regulation 5(2)(i) - Infrastructure Planning (Applications: Prescribed Forms and Procedure) Regulations 2009

KEY

- Order Limits
- Land to be acquired permanently
- Land to be used temporarily and rights to be acquired permanently
- Land not subject to compulsory acquisition or temporary possession
- Land outside the Order Limits

© Crown copyright and database rights 2026 Ordnance Survey 0000848182. You are permitted to use this data solely to enable you to respond to, or interact with, the organisation that provided you with the data. You are not permitted to copy, sub-licence, distribute or sell any of this data to third parties in any form.

© Crown copyright material is reproduced with the permission of Land Registry under delegated authority from the Controller of HMSO. This material may not be copied distributed, sold or published without the formal permission of Land Registry. Only an official copy of a title plan or register obtained from the Land Registry may be used for legal or other official purposes.

GB Background: Contains OS data © Crown Copyright and database right 2026. Contains data from OS Zoomstack

Revision	Date	Description of revision
02	27/10/2026	PROCEDURAL DEADLINE
01	03/06/2026	DCO SUBMISSION

Client: WHITESTONE solar farm

N

Designer: Ardent

Project: WHITESTONE SOLAR FARM

Drawing Title: LAND PLAN IN ACCORDANCE WITH REGULATION 5(2)(i) OF THE INFRASTRUCTURE PLANNING (APPLICATIONS: PRESCRIBED FORMS AND PROCEDURE) REGULATIONS 2009

SHEET 14 OF 29


Status	DCO APPLICATION	Revision	02
		Date	27/10/2026
Scale	1:2,500 @ A1	Spatial Reference System	British National Grid

0 25 50 100 150 200 250 Meters


Drawn By	Checked By	Approved By
JM	LOB	JD

Drawing reference: ARD_WSF_LP

This document is not to be used in whole or in part other than for the intended purpose and project for which it was prepared and provided.

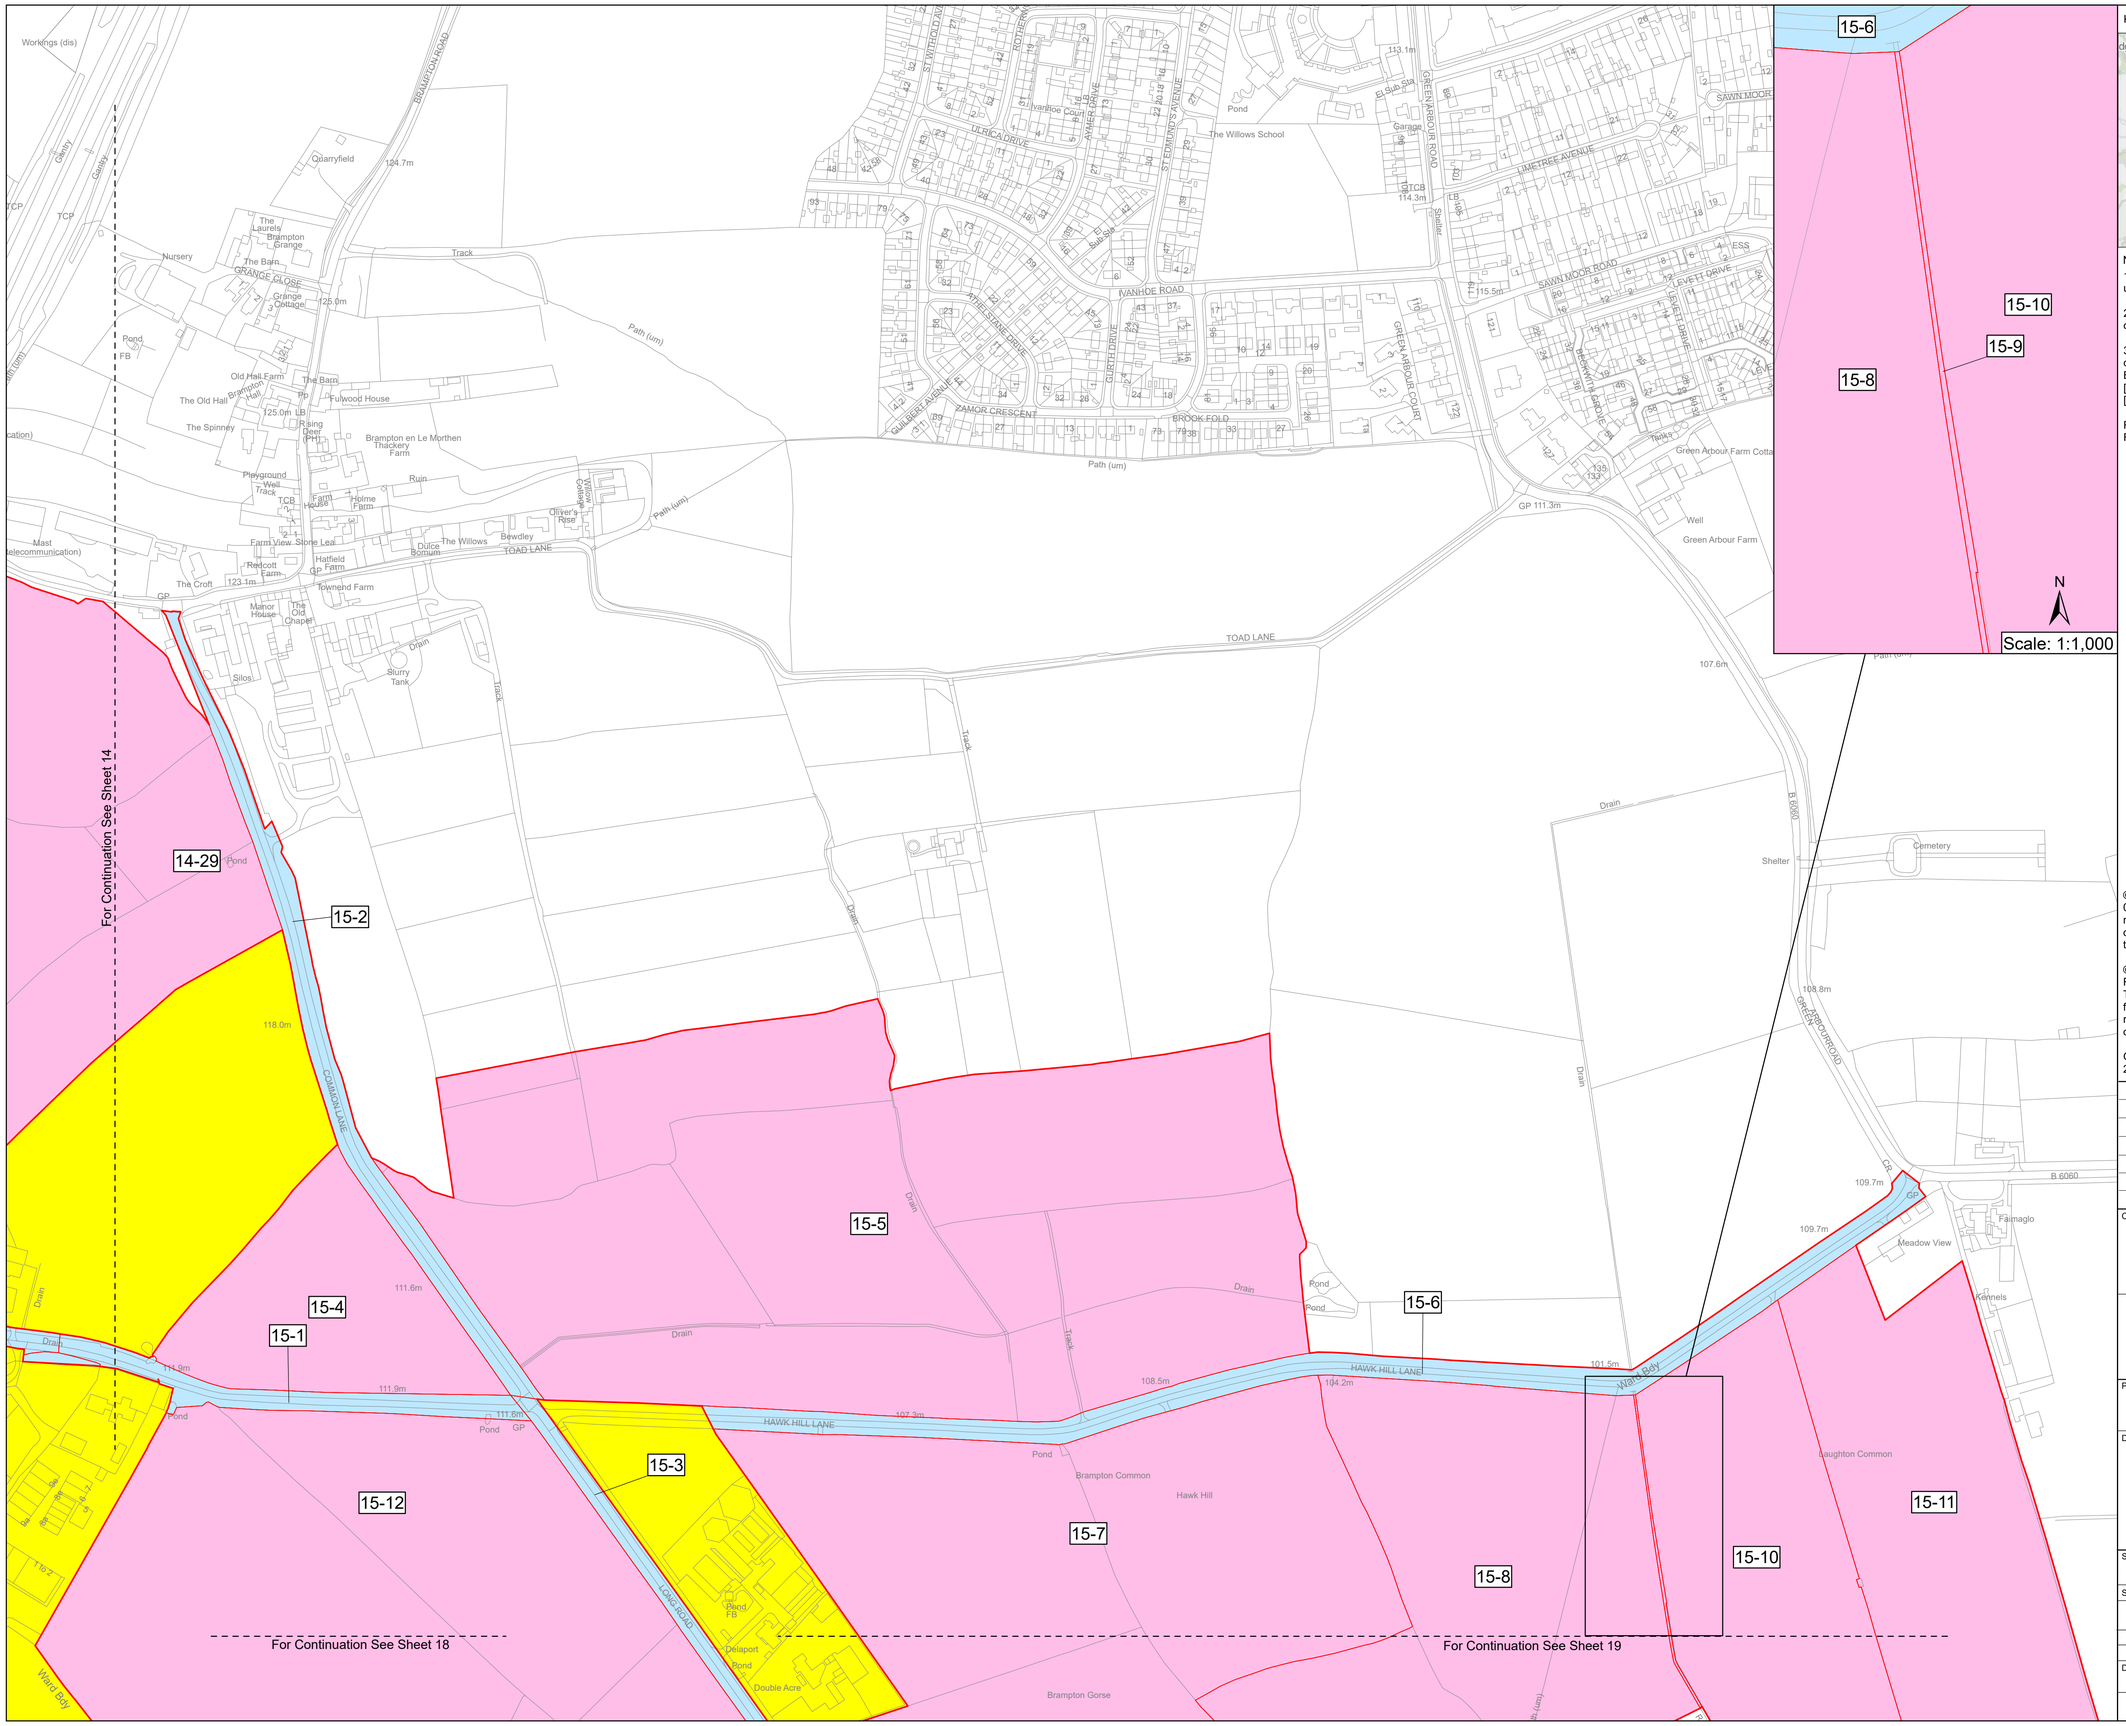

KEY PLAN

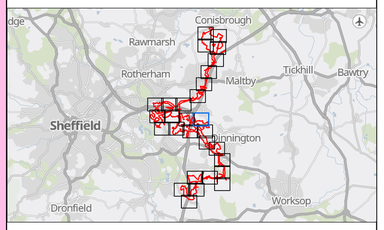

Notes

1. All dimensions, chainages, levels and co-ordinates are in metres unless stated otherwise.

2. This drawing is to be read in conjunction with all other relevant documentation.

3. These Land Plans should be read in conjunction with other plans and documents in this application for development consent, in particular the Book of Reference [EN0110020/APP/4.3], Statement of Reasons [EN0110020/APP/4.1] and the draft Development Consent Order [EN0110020/APP/3.1].

Regulation 5(2)(i) - Infrastructure Planning (Applications: Prescribed Forms and Procedure) Regulations 2009

KEY

- Order Limits
- Land to be acquired permanently
- Land to be used temporarily and rights to be acquired permanently
- Land not subject to compulsory acquisition or temporary possession
- Land outside the Order Limits

© Crown copyright and database rights 2026 Ordnance Survey 0000848182. You are permitted to use this data solely to enable you to respond to, or interact with, the organisation that provided you with the data. You are not permitted to copy, sub-licence, distribute or sell any of this data to third parties in any form.

© Crown copyright material is reproduced with the permission of Land Registry under delegated authority from the Controller of HMSO. This material may not be copied distributed, sold or published without the formal permission of Land Registry. Only an official copy of a title plan or register obtained from the Land Registry may be used for legal or other official purposes.

GB Background: Contains OS data © Crown Copyright and database right 2026. Contains data from OS Zoomstack

Revision	Date	Description of revision
02	27/10/2026	PROCEDURAL DEADLINE
01	03/06/2026	DCO SUBMISSION

Client: WHITESTONE solar farm

Designer: Ardent

Project: WHITESTONE SOLAR FARM

Drawing Title: LAND PLAN IN ACCORDANCE WITH REGULATION 5(2)(i) OF THE INFRASTRUCTURE PLANNING (APPLICATIONS: PRESCRIBED FORMS AND PROCEDURE) REGULATIONS 2009

SHEET 15 OF 29

Status	DCO APPLICATION	Revision	02
		Date	27/10/2026
Scale	1:2,500 @ A1	Spatial Reference System	British National Grid

0 25 50 100 150 200 250 Meters

Drawn By	Checked By	Approved By
JM	LOB	JD

Drawing reference: ARD_WSF_LP

This document is not to be used in whole or in part other than for the intended purpose and project for which it was prepared and provided.

For Continuation See Sheet 12

For Continuation See Sheet 13

For Continuation See Sheet 17

12-8

12-4

16-1

16-2

16-9

16-6

16-7

16-4

16-8

16-3

16-5

Scale: 1:500

N

WOOD LANE

TREETON LANE

B 6067

PLEASLEY ROAD

A618

ULLEY LANE

CORAL DRIVE

CORAL WAY

CORAL GLADE

WELL LANE

MAIN STREET

CHURCH HILL

ASTON LANE

Ward Bdy

Def

Ulley Reservoir

Reservoir House

Landing Stage

Slipway

Sailing

Rain Gauge

Flagstaff

Path (um)

Drain

FB

ETL

Treeton Wood

Manor Farm

Sewage Pump House

Shelter

Nascot Gardens

Aughton Hall

New Hall

Aston Croft

Grange Cott

Robin (PH)

Sunnyside

Aughton Nursery

Mast


Track

Water

GP

Mast (Telecommunication)

KEY PLAN

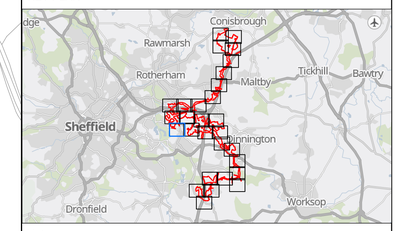

Notes

1. All dimensions, chainages, levels and co-ordinates are in metres unless stated otherwise.

2. This drawing is to be read in conjunction with all other relevant documentation.

3. These Land Plans should be read in conjunction with other plans and documents in this application for development consent, in particular the Book of Reference [EN0110020/APP/4.3], Statement of Reasons [EN0110020/APP/4.1] and the draft Development Consent Order [EN0110020/APP/3.1].

Regulation 5(2)(i) - Infrastructure Planning (Applications: Prescribed Forms and Procedure) Regulations 2009

KEY

- Order Limits
- Land to be acquired permanently
- Land to be used temporarily and rights to be acquired permanently
- Land not subject to compulsory acquisition or temporary possession
- Land outside the Order Limits

© Crown copyright and database rights 2026 Ordnance Survey 0000848182. You are permitted to use this data solely to enable you to respond to, or interact with, the organisation that provided you with the data. You are not permitted to copy, sub-licence, distribute or sell any of this data to third parties in any form.

© Crown copyright material is reproduced with the permission of Land Registry under delegated authority from the Controller of HMSO. This material may not be copied distributed, sold or published without the formal permission of Land Registry. Only an official copy of a title plan or register obtained from the Land Registry may be used for legal or other official purposes.

GB Background: Contains OS data © Crown Copyright and database right 2026. Contains data from OS Zoomstack

Revision	Date	Description of revision
02	27/10/2026	PROCEDURAL DEADLINE
01	03/06/2026	DCO SUBMISSION

Client

WHITESTONE solar farm

Designer

Ardent

Project

WHITESTONE SOLAR FARM

Drawing Title

LAND PLAN IN ACCORDANCE WITH REGULATION 5(2)(i) OF THE INFRASTRUCTURE PLANNING (APPLICATIONS: PRESCRIBED FORMS AND PROCEDURE) REGULATIONS 2009

SHEET 16 OF 29

Status		Revision	02
DCO APPLICATION		Date	27/10/2026
Scale 1:2,500 @ A1	Spatial Reference System	British National Grid	


0 25 50 100 150 200 250 Meters

Drawn By	Checked By	Approved By
JM	LOB	JD


Drawing reference

ARD_WSF_LP

This document is not to be used in whole or in part other than for the intended purpose and project for which it was prepared and provided.

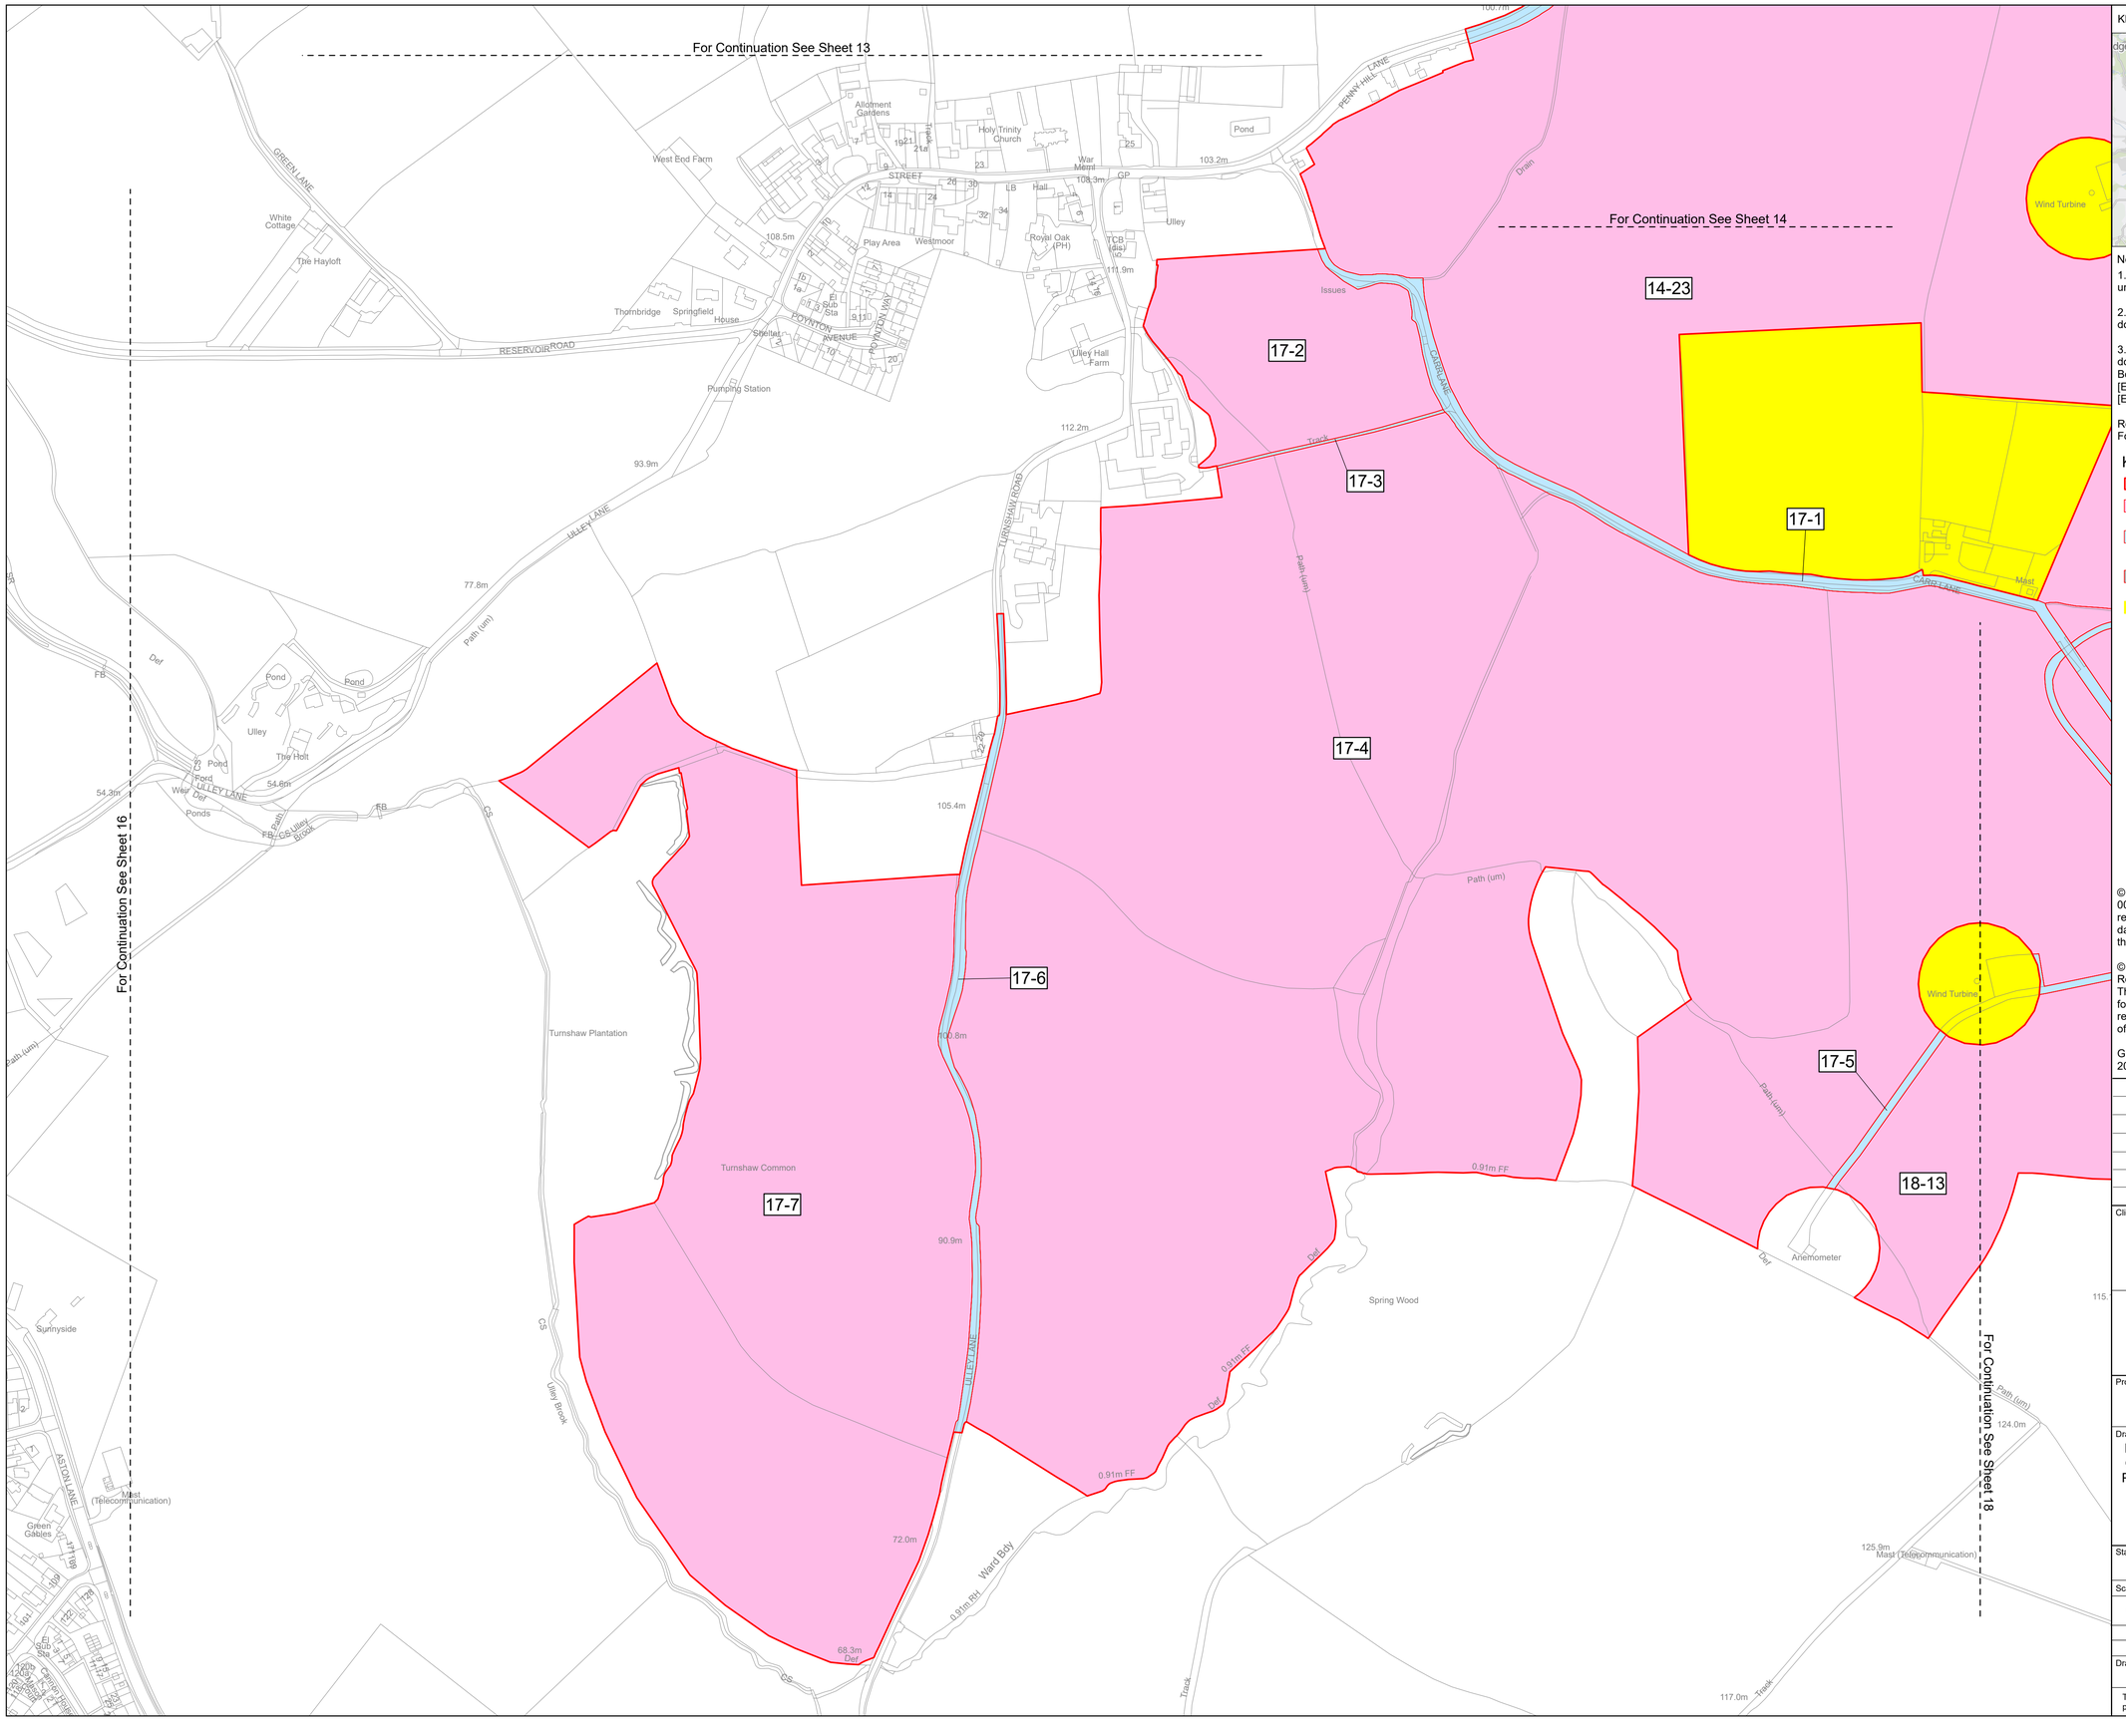

KEY PLAN

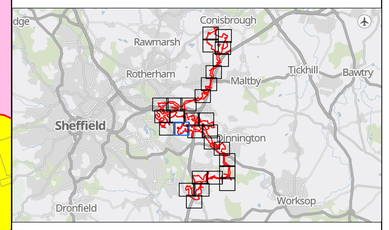

Notes

1. All dimensions, chainages, levels and co-ordinates are in metres unless stated otherwise.

2. This drawing is to be read in conjunction with all other relevant documentation.

3. These Land Plans should be read in conjunction with other plans and documents in this application for development consent, in particular the Book of Reference [EN0110020/APP/4.3], Statement of Reasons [EN0110020/APP/4.1] and the draft Development Consent Order [EN0110020/APP/3.1].

Regulation 5(2)(i) - Infrastructure Planning (Applications: Prescribed Forms and Procedure) Regulations 2009

KEY

- Order Limits
- Land to be acquired permanently
- Land to be used temporarily and rights to be acquired permanently
- Land not subject to compulsory acquisition or temporary possession
- Land outside the Order Limits

© Crown copyright and database rights 2026 Ordnance Survey 0000848182. You are permitted to use this data solely to enable you to respond to, or interact with, the organisation that provided you with the data. You are not permitted to copy, sub-licence, distribute or sell any of this data to third parties in any form.

© Crown copyright material is reproduced with the permission of Land Registry under delegated authority from the Controller of HMSO. This material may not be copied distributed, sold or published without the formal permission of Land Registry. Only an official copy of a title plan or register obtained from the Land Registry may be used for legal or other official purposes.

GB Background: Contains OS data © Crown Copyright and database right 2026. Contains data from OS Zoomstack

Revision	Date	Description of revision
02	27/10/2026	PROCEDURAL DEADLINE
01	03/06/2026	DCO SUBMISSION

Client: WHITESTONE solar farm

Designer: Ardent

Project: WHITESTONE SOLAR FARM

Drawing Title: LAND PLAN IN ACCORDANCE WITH REGULATION 5(2)(i) OF THE INFRASTRUCTURE PLANNING (APPLICATIONS: PRESCRIBED FORMS AND PROCEDURE) REGULATIONS 2009

SHEET 17 OF 29

Status	DCO APPLICATION	Revision	02
		Date	27/10/2026
Scale	1:2,500 @ A1	Spatial Reference System	British National Grid

0 25 50 100 150 200 250 Meters

Drawn By	Checked By	Approved By
JM	LOB	JD

Drawing reference: ARD_WSF_LP

This document is not to be used in whole or in part other than for the intended purpose and project for which it was prepared and provided.

For Continuation See Sheet 14

For Continuation See Sheet 15

For Continuation See Sheet 17

For Continuation See Sheet 19

14-23 14-26 14-27 14-28 14-24 14-25 15-12 18-10 18-11 18-2 18-3 18-7 18-4 18-6 18-5 17-1 18-12 17-4 18-1 18-16 18-17 18-18 18-19 18-20 18-21 18-22 19-3 18-13 18-14 18-15

Wind Turbine

Wind Turbine

Ward Bdy 0.91m RH

Ward Bdy 0.91m RH

HIGH LANE (TRACK)

Gantry

M1

Track

0.91m FF

Drain

Def

Issues

Brampton Comm

Pond

Vessey Close Farm

Vessey Close Cottages

Wind Pump (disused)

Hardwick

Hardwick Hall Farm

Hardwick Grange

HARDWICK LANE

Sluice

Well

Mast (Telecommunication)

Path (um)

Path (unm)

ETL

Ponds

El Ps

CG

BS

Und

CD

FB

103.4m

109.1m

105.0m

112.9m

115.1m

124.0m

125.9m

108.8m

113.2m

111.7m

111.5m

105.7m


111.3m

100.9m

Scale: 1:500

N

KEY PLAN

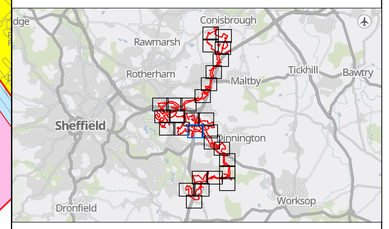

Notes

1. All dimensions, chainages, levels and co-ordinates are in metres unless stated otherwise.

2. This drawing is to be read in conjunction with all other relevant documentation.

3. These Land Plans should be read in conjunction with other plans and documents in this application for development consent, in particular the Book of Reference [EN0110020/APP/4.3], Statement of Reasons [EN0110020/APP/4.1] and the draft Development Consent Order [EN0110020/APP/3.1].

Regulation 5(2)(i) - Infrastructure Planning (Applications: Prescribed Forms and Procedure) Regulations 2009

KEY

- Order Limits
- Land to be acquired permanently
- Land to be used temporarily and rights to be acquired permanently
- Land not subject to compulsory acquisition or temporary possession
- Land outside the Order Limits

© Crown copyright and database rights 2026 Ordnance Survey 0000848182. You are permitted to use this data solely to enable you to respond to, or interact with, the organisation that provided you with the data. You are not permitted to copy, sub-licence, distribute or sell any of this data to third parties in any form.

© Crown copyright material is reproduced with the permission of Land Registry under delegated authority from the Controller of HMSO. This material may not be copied distributed, sold or published without the formal permission of Land Registry. Only an official copy of a title plan or register obtained from the Land Registry may be used for legal or other official purposes.

GB Background: Contains OS data © Crown Copyright and database right 2026. Contains data from OS Zoomstack

Revision	Date	Description of revision
02	27/10/2026	PROCEDURAL DEADLINE
01	03/06/2026	DCO SUBMISSION

Client: WHITESTONE solar farm

Designer: Ardent

Project: WHITESTONE SOLAR FARM

Drawing Title: LAND PLAN IN ACCORDANCE WITH REGULATION 5(2)(i) OF THE INFRASTRUCTURE PLANNING (APPLICATIONS: PRESCRIBED FORMS AND PROCEDURE) REGULATIONS 2009

SHEET 18 OF 29

Status		Revision	02
DCO APPLICATION		Date	27/10/2026
Scale 1:2,500	@ A1	Spatial Reference System	British National Grid

0 25 50 100 150 200 250 Meters

Drawn By	Checked By	Approved By
JM	LOB	JD

Drawing reference: ARD_WSF_LP

This document is not to be used in whole or in part other than for the intended purpose and project for which it was prepared and provided.

For Continuation See Sheet 15

For Continuation See Sheet 18

For Continuation See Sheet 20

15-12
15-7
15-8
15-10
15-11
15-3
19-1
18-21
18-22
19-2
19-3
19-4
19-5
20-1
20-2


Scale: 1:1,000

15-9
15-10
15-8

Scale: 1:500

19-7
20-1
19-6
20-2

KEY PLAN

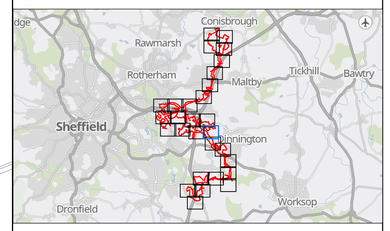

Notes

1. All dimensions, chainages, levels and co-ordinates are in metres unless stated otherwise.

2. This drawing is to be read in conjunction with all other relevant documentation.

3. These Land Plans should be read in conjunction with other plans and documents in this application for development consent, in particular the Book of Reference [EN0110020/APP/4.3], Statement of Reasons [EN0110020/APP/4.1] and the draft Development Consent Order [EN0110020/APP/3.1].

Regulation 5(2)(i) - Infrastructure Planning (Applications: Prescribed Forms and Procedure) Regulations 2009

KEY

- Order Limits
- Land to be acquired permanently
- Land to be used temporarily and rights to be acquired permanently
- Land not subject to compulsory acquisition or temporary possession
- Land outside the Order Limits

© Crown copyright and database rights 2026 Ordnance Survey 0000848182. You are permitted to use this data solely to enable you to respond to, or interact with, the organisation that provided you with the data. You are not permitted to copy, sub-licence, distribute or sell any of this data to third parties in any form.

© Crown copyright material is reproduced with the permission of Land Registry under delegated authority from the Controller of HMSO. This material may not be copied distributed, sold or published without the formal permission of Land Registry. Only an official copy of a title plan or register obtained from the Land Registry may be used for legal or other official purposes.

GB Background: Contains OS data © Crown Copyright and database right 2026. Contains data from OS Zoomstack

Revision	Date	Description of revision
02	27/10/2026	PROCEDURAL DEADLINE
01	03/06/2026	DCO SUBMISSION

Client: WHITESTONE solar farm

Designer: Ardent

Project: WHITESTONE SOLAR FARM

Drawing Title: LAND PLAN IN ACCORDANCE WITH REGULATION 5(2)(i) OF THE INFRASTRUCTURE PLANNING (APPLICATIONS: PRESCRIBED FORMS AND PROCEDURE) REGULATIONS 2009

SHEET 19 OF 29


Status	DCO APPLICATION	Revision	02
		Date	27/10/2026
Scale	1:2,500 @ A1	Spatial Reference System	British National Grid

0 25 50 100 150 200 250 Meters


Drawn By	Checked By	Approved By
JM	LOB	JD

Drawing reference: ARD_WSF_LP

This document is not to be used in whole or in part other than for the intended purpose and project for which it was prepared and provided.

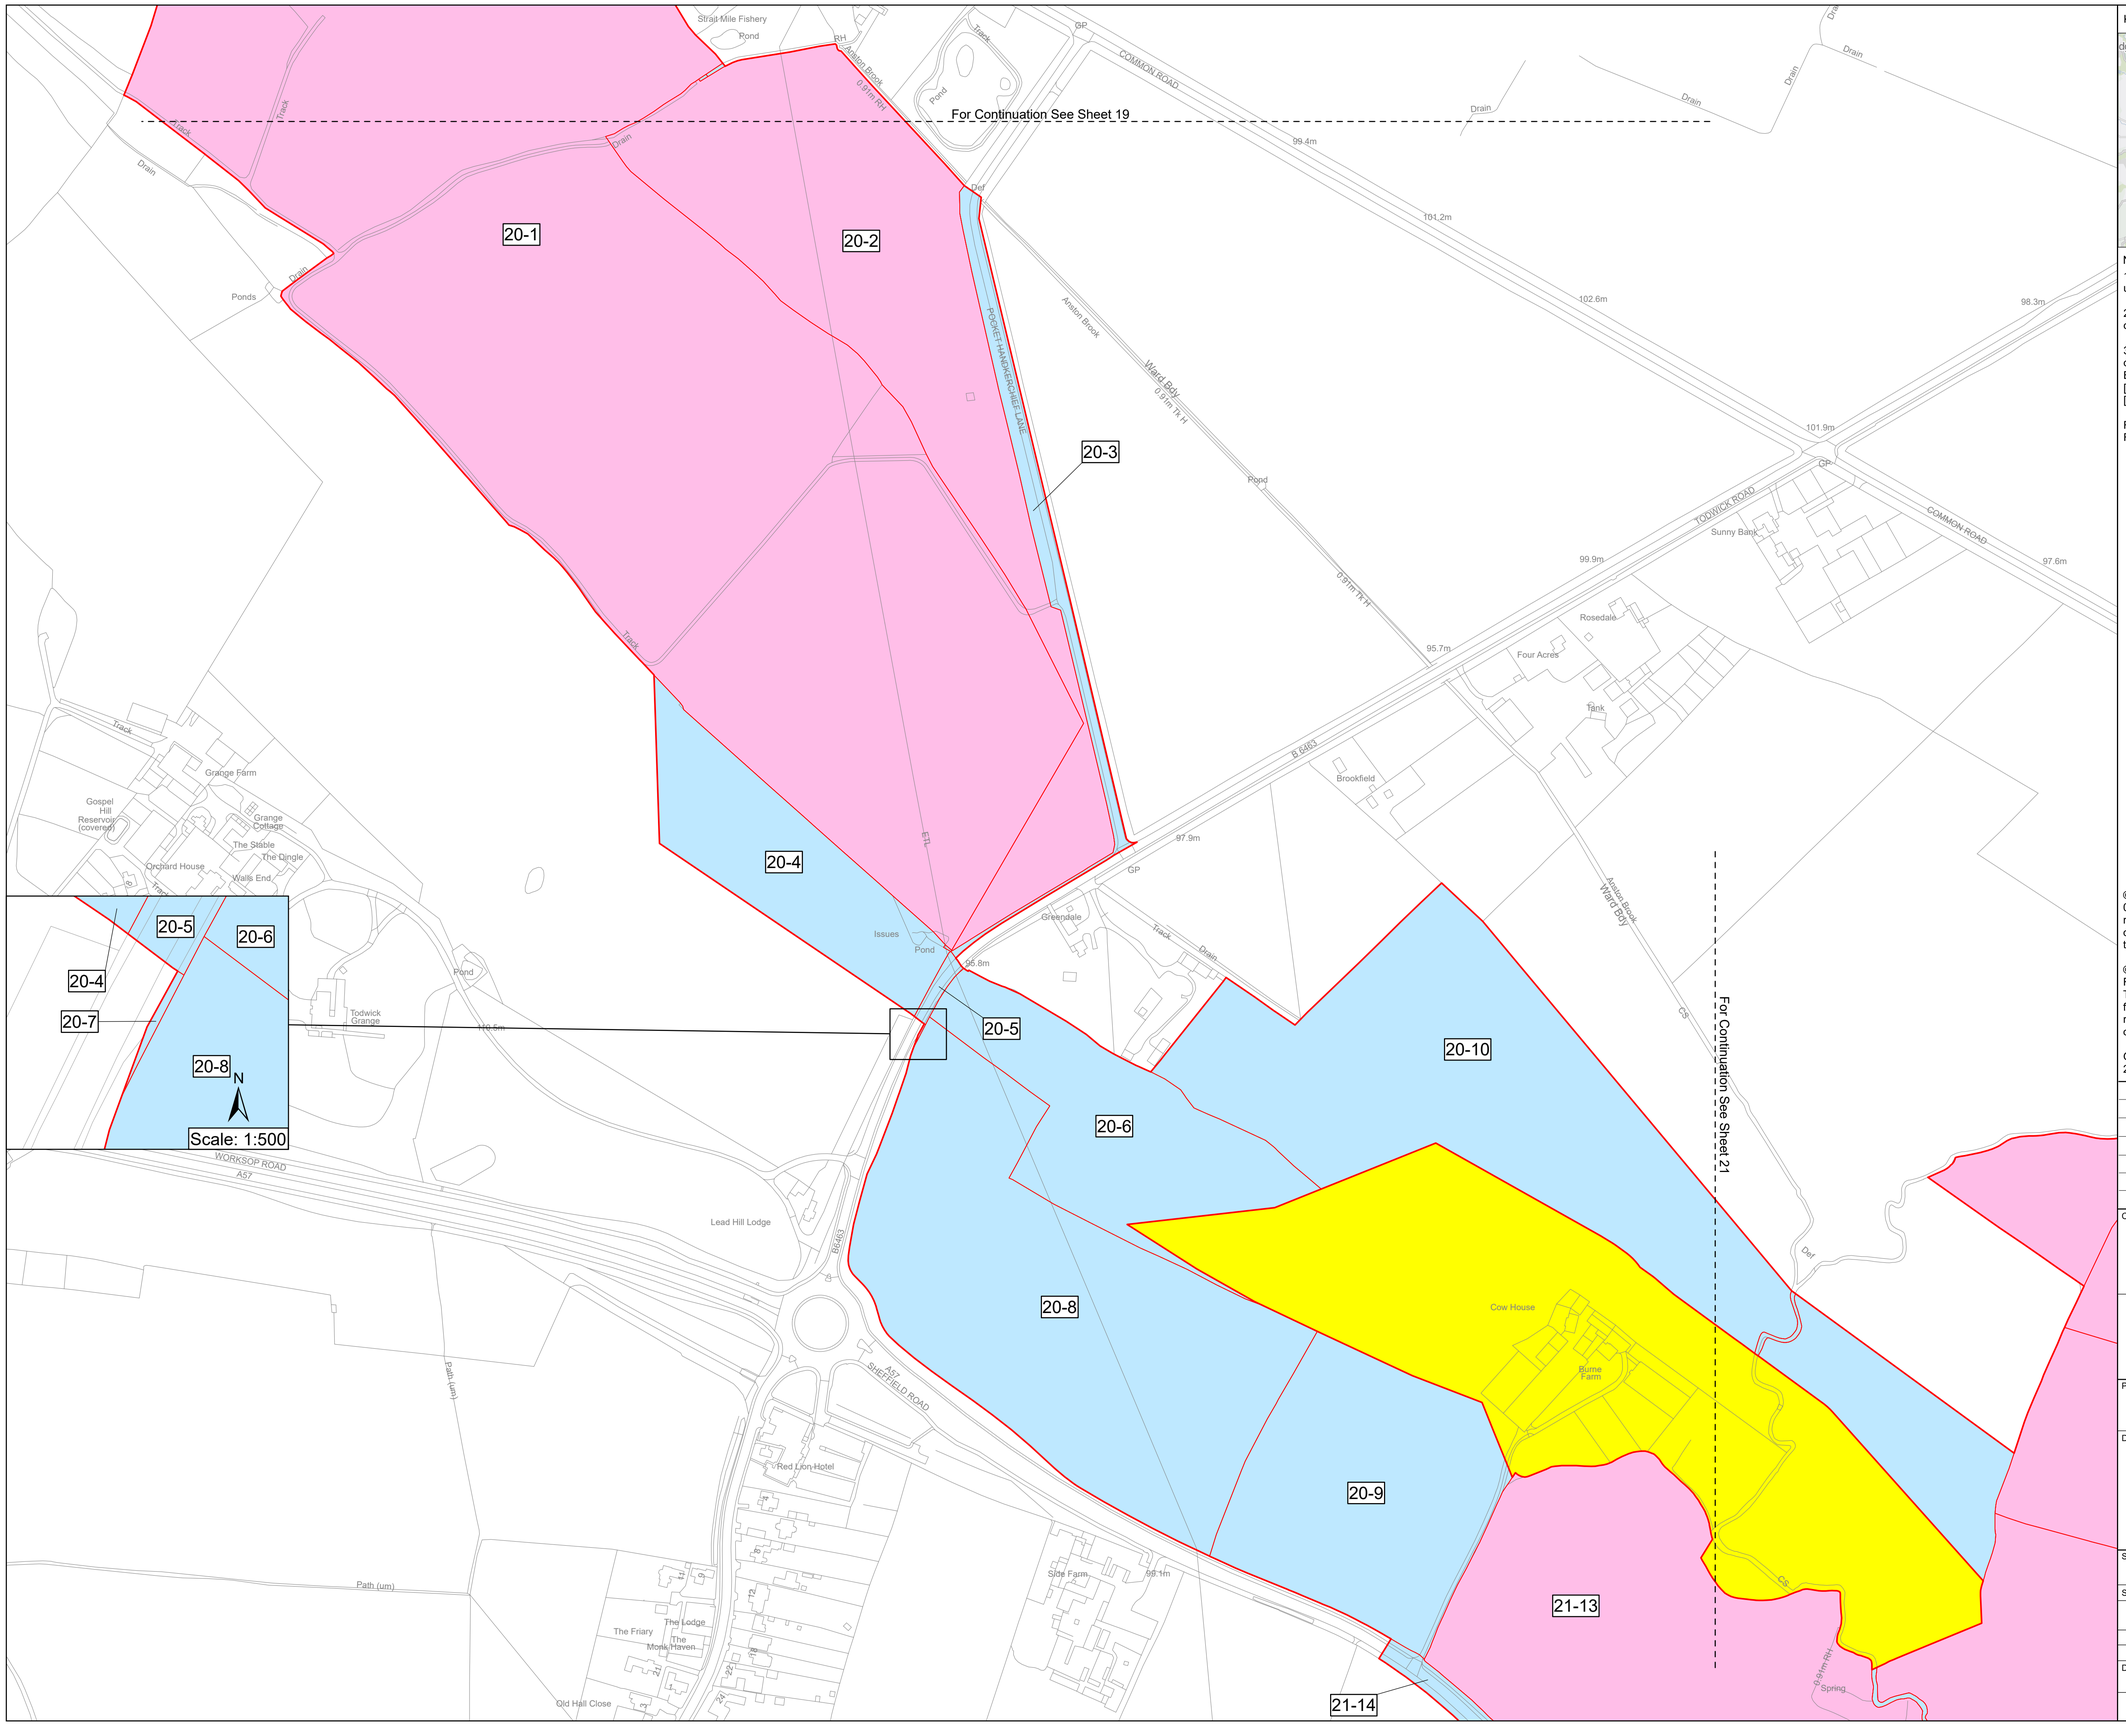

KEY PLAN

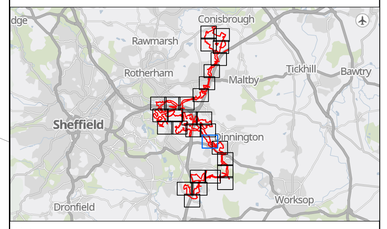

Notes

1. All dimensions, chainages, levels and co-ordinates are in metres unless stated otherwise.

2. This drawing is to be read in conjunction with all other relevant documentation.

3. These Land Plans should be read in conjunction with other plans and documents in this application for development consent, in particular the Book of Reference [EN0110020/APP/4.3], Statement of Reasons [EN0110020/APP/4.1] and the draft Development Consent Order [EN0110020/APP/3.1].

Regulation 5(2)(i) - Infrastructure Planning (Applications: Prescribed Forms and Procedure) Regulations 2009

KEY

- Order Limits
- Land to be acquired permanently
- Land to be used temporarily and rights to be acquired permanently
- Land not subject to compulsory acquisition or temporary possession
- Land outside the Order Limits

© Crown copyright and database rights 2026 Ordnance Survey 0000848182. You are permitted to use this data solely to enable you to respond to, or interact with, the organisation that provided you with the data. You are not permitted to copy, sub-licence, distribute or sell any of this data to third parties in any form.

© Crown copyright material is reproduced with the permission of Land Registry under delegated authority from the Controller of HMSO. This material may not be copied distributed, sold or published without the formal permission of Land Registry. Only an official copy of a title plan or register obtained from the Land Registry may be used for legal or other official purposes.

GB Background: Contains OS data © Crown Copyright and database right 2026. Contains data from OS Zoomstack

Revision	Date	Description of revision
02	27/10/2026	PROCEDURAL DEADLINE
01	03/06/2026	DCO SUBMISSION

Client: WHITESTONE solar farm

Designer: Ardent

Project: WHITESTONE SOLAR FARM

Drawing Title: LAND PLAN IN ACCORDANCE WITH REGULATION 5(2)(i) OF THE INFRASTRUCTURE PLANNING (APPLICATIONS: PRESCRIBED FORMS AND PROCEDURE) REGULATIONS 2009

SHEET 20 OF 29


Status	DCO APPLICATION	Revision	02
		Date	27/10/2026
Scale	1:2,500 @ A1	Spatial Reference System	British National Grid

0 25 50 100 150 200 250 Meters


Drawn By	Checked By	Approved By
JM	LOB	JD

Drawing reference: ARD_WSF_LP

This document is not to be used in whole or in part other than for the intended purpose and project for which it was prepared and provided.

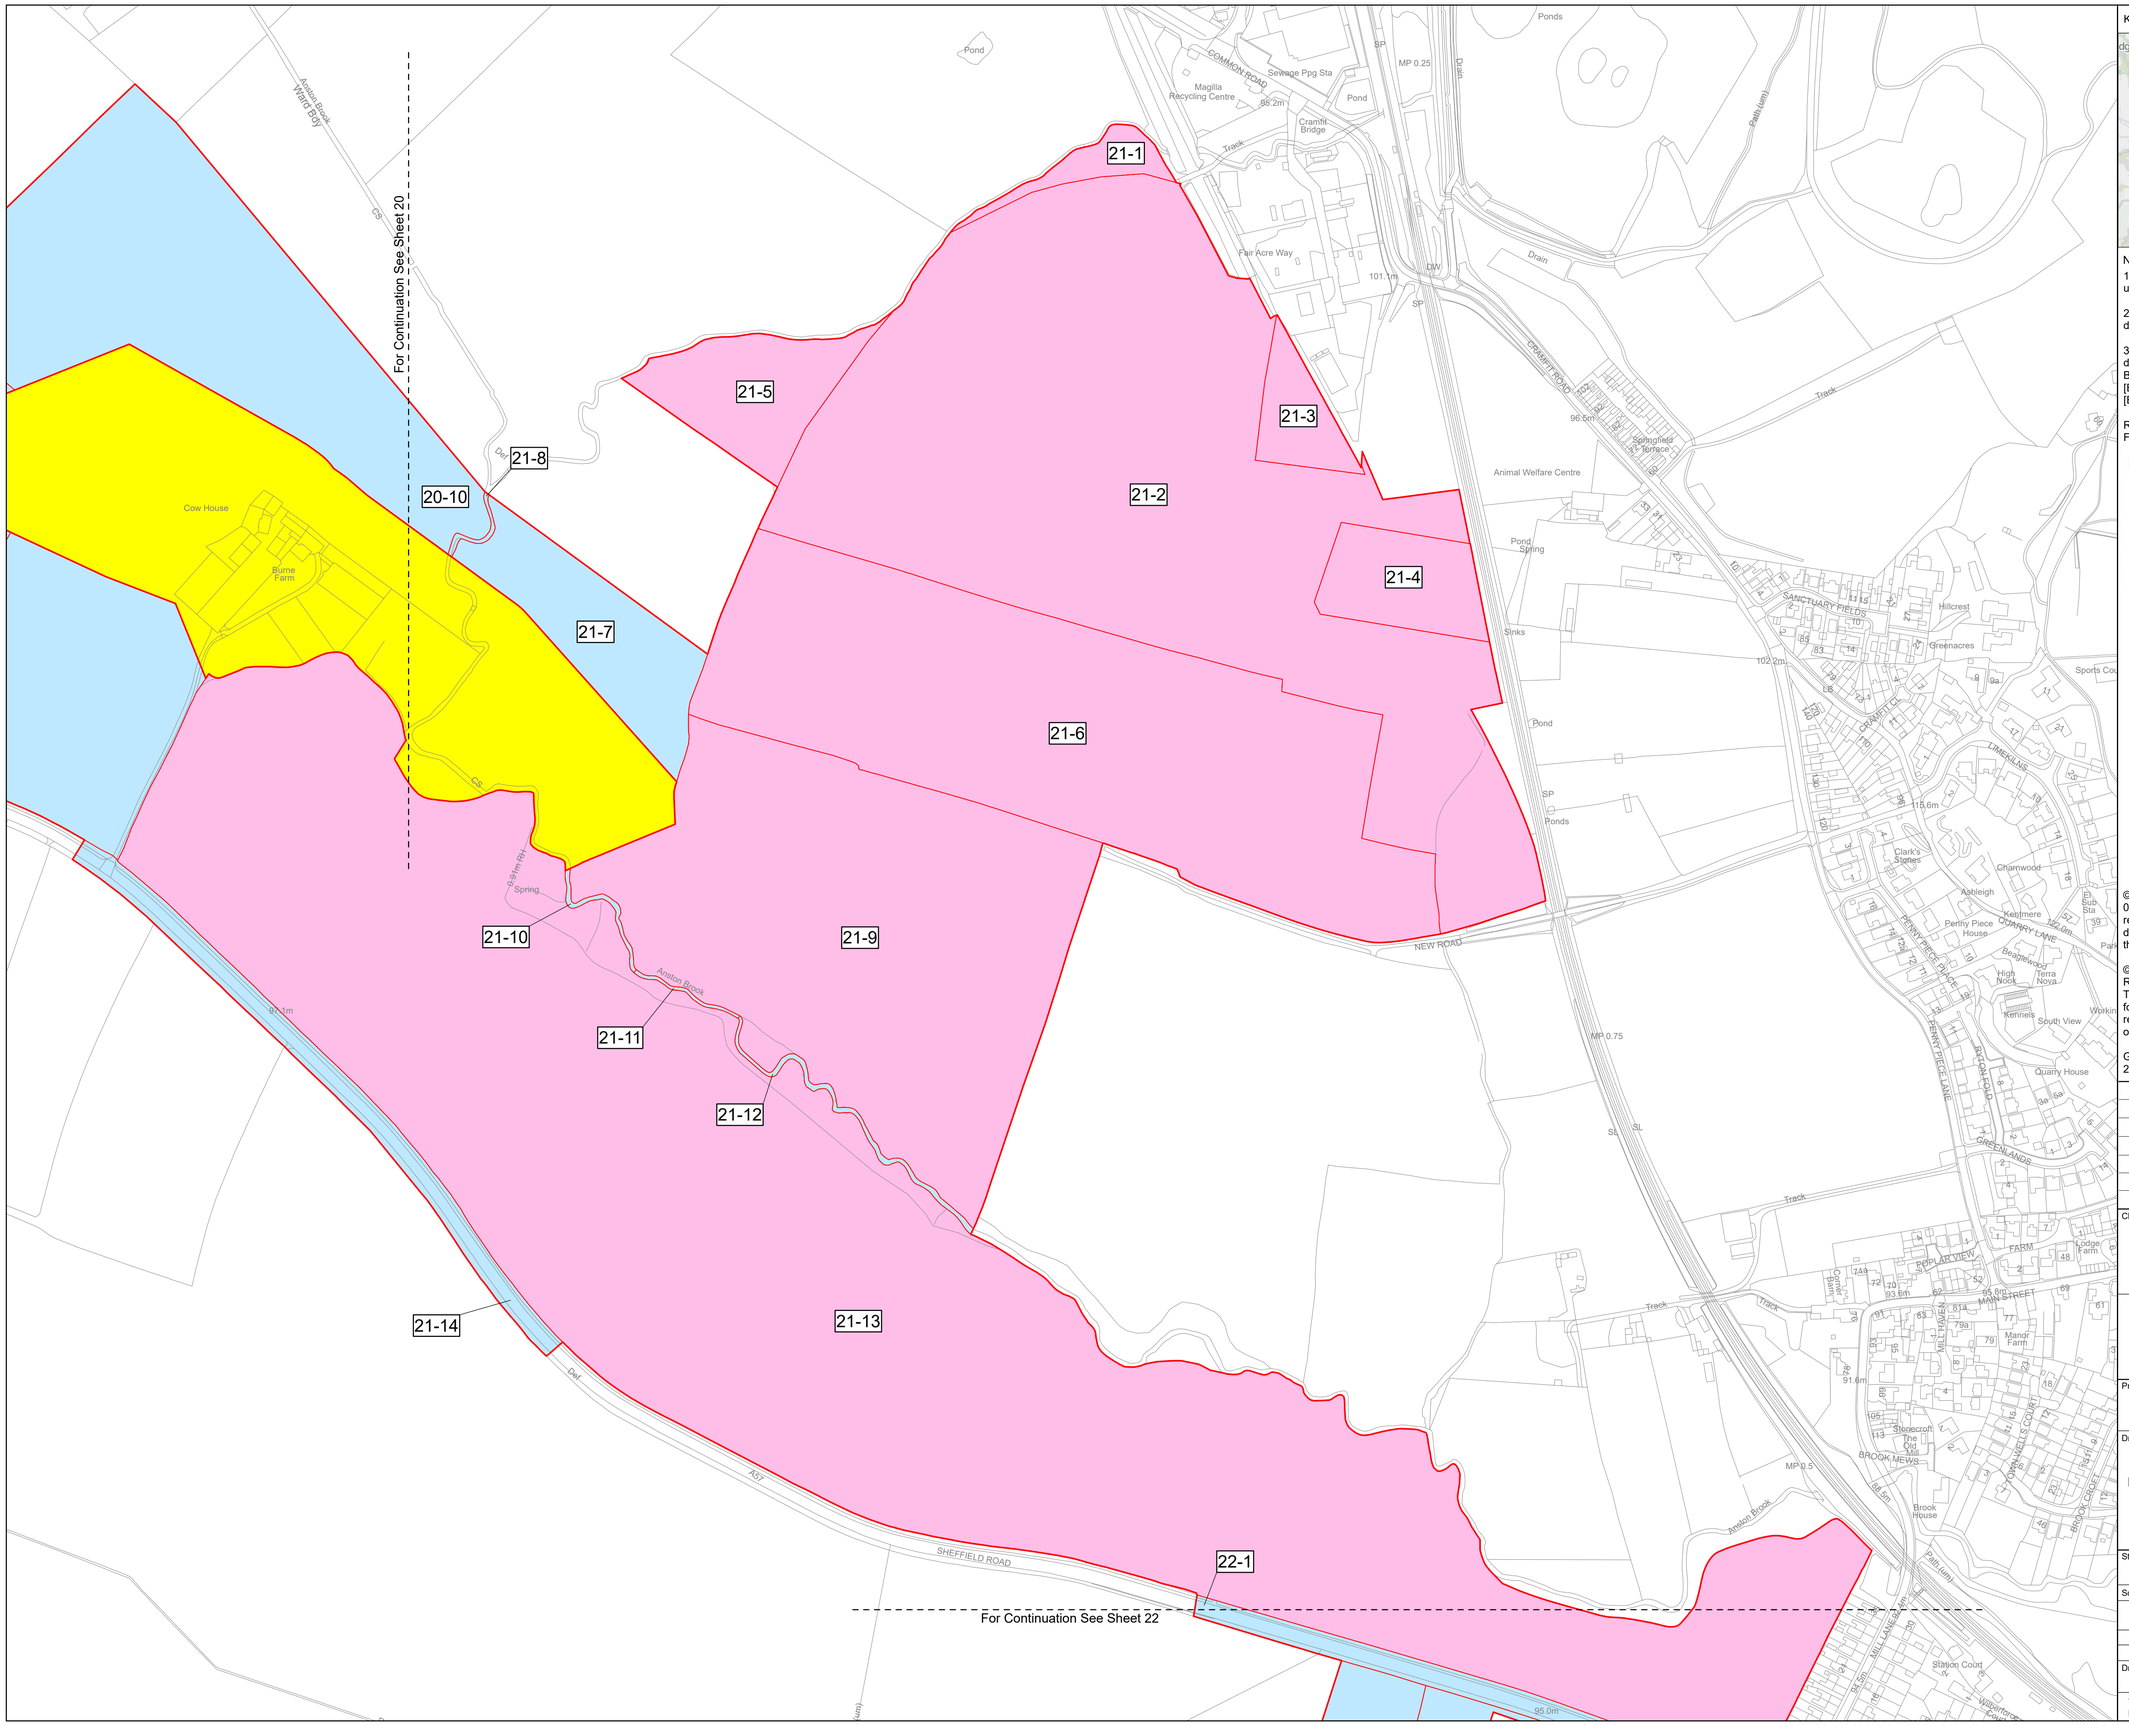

KEY PLAN

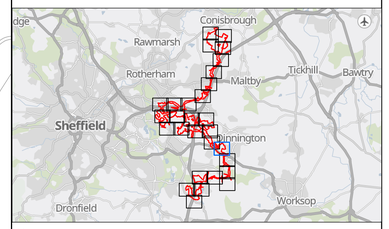

Notes

1. All dimensions, chainages, levels and co-ordinates are in metres unless stated otherwise.

2. This drawing is to be read in conjunction with all other relevant documentation.

3. These Land Plans should be read in conjunction with other plans and documents in this application for development consent, in particular the Book of Reference [EN0110020/APP/4.3], Statement of Reasons [EN0110020/APP/4.1] and the draft Development Consent Order [EN0110020/APP/3.1].

Regulation 5(2)(i) - Infrastructure Planning (Applications: Prescribed Forms and Procedure) Regulations 2009

KEY

- Order Limits
- Land to be acquired permanently
- Land to be used temporarily and rights to be acquired permanently
- Land not subject to compulsory acquisition or temporary possession
- Land outside the Order Limits

© Crown copyright and database rights 2026 Ordnance Survey 0000848182. You are permitted to use this data solely to enable you to respond to, or interact with, the organisation that provided you with the data. You are not permitted to copy, sub-licence, distribute or sell any of this data to third parties in any form.

© Crown copyright material is reproduced with the permission of Land Registry under delegated authority from the Controller of HMSO. This material may not be copied distributed, sold or published without the formal permission of Land Registry. Only an official copy of a title plan or register obtained from the Land Registry may be used for legal or other official purposes.

GB Background: Contains OS data © Crown Copyright and database right 2026. Contains data from OS Zoomstack

Revision	Date	Description of revision
02	27/10/2026	PROCEDURAL DEADLINE
01	03/06/2026	DCO SUBMISSION

Client: WHITESTONE solar farm

Designer: Ardent

Project: WHITESTONE SOLAR FARM

Drawing Title: LAND PLAN IN ACCORDANCE WITH REGULATION 5(2)(i) OF THE INFRASTRUCTURE PLANNING (APPLICATIONS: PRESCRIBED FORMS AND PROCEDURE) REGULATIONS 2009

SHEET 21 OF 29

Status	DCO APPLICATION
Revision	02
Date	27/10/2026
Scale	1:2,500 @ A1
Spatial Reference System	British National Grid

0 25 50 100 150 200 250 Meters

Drawn By	Checked By	Approved By
JM	LOB	JD

Drawing reference: ARD_WSF_LP

This document is not to be used in whole or in part other than for the intended purpose and project for which it was prepared and provided.

For Continuation See Sheet 21

22-1

21-13

22-2

22-3

22-4

22-5

22-6

22-7

22-8

22-9

22-10

22-11

22-12

22-13

22-14

23-1


For Continuation See Sheet 23

Scale: 1:250

Scale: 1:500

N

KEY PLAN

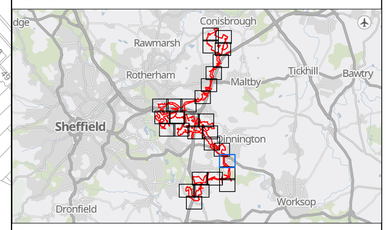

Notes

1. All dimensions, chainages, levels and co-ordinates are in metres unless stated otherwise.

2. This drawing is to be read in conjunction with all other relevant documentation.

3. These Land Plans should be read in conjunction with other plans and documents in this application for development consent, in particular the Book of Reference [EN0110020/APP/4.3], Statement of Reasons [EN0110020/APP/4.1] and the draft Development Consent Order [EN0110020/APP/3.1].

Regulation 5(2)(i) - Infrastructure Planning (Applications: Prescribed Forms and Procedure) Regulations 2009

KEY

- Order Limits
- Land to be acquired permanently
- Land to be used temporarily and rights to be acquired permanently
- Land not subject to compulsory acquisition or temporary possession
- Land outside the Order Limits

© Crown copyright and database rights 2026 Ordnance Survey 0000848182. You are permitted to use this data solely to enable you to respond to, or interact with, the organisation that provided you with the data. You are not permitted to copy, sub-licence, distribute or sell any of this data to third parties in any form.

© Crown copyright material is reproduced with the permission of Land Registry under delegated authority from the Controller of HMSO. This material may not be copied distributed, sold or published without the formal permission of Land Registry. Only an official copy of a title plan or register obtained from the Land Registry may be used for legal or other official purposes.

GB Background: Contains OS data © Crown Copyright and database right 2026. Contains data from OS Zoomstack

Revision	Date	Description of revision
02	27/10/2026	PROCEDURAL DEADLINE
01	03/06/2026	DCO SUBMISSION

Client: WHITESTONE solar farm

Designer: Ardent

Project: WHITESTONE SOLAR FARM

Drawing Title: LAND PLAN IN ACCORDANCE WITH REGULATION 5(2)(i) OF THE INFRASTRUCTURE PLANNING (APPLICATIONS: PRESCRIBED FORMS AND PROCEDURE) REGULATIONS 2009

SHEET 22 OF 29


Status	Revision
DCO APPLICATION	02
	Date 27/10/2026
Scale 1:2,500 @ A1	Spatial Reference System: British National Grid

0 25 50 100 150 200 250 Meters

Drawn By	Checked By	Approved By
JM	LOB	JD

Drawing reference: ARD_WSF_LP

This document is not to be used in whole or in part other than for the intended purpose and project for which it was prepared and provided.

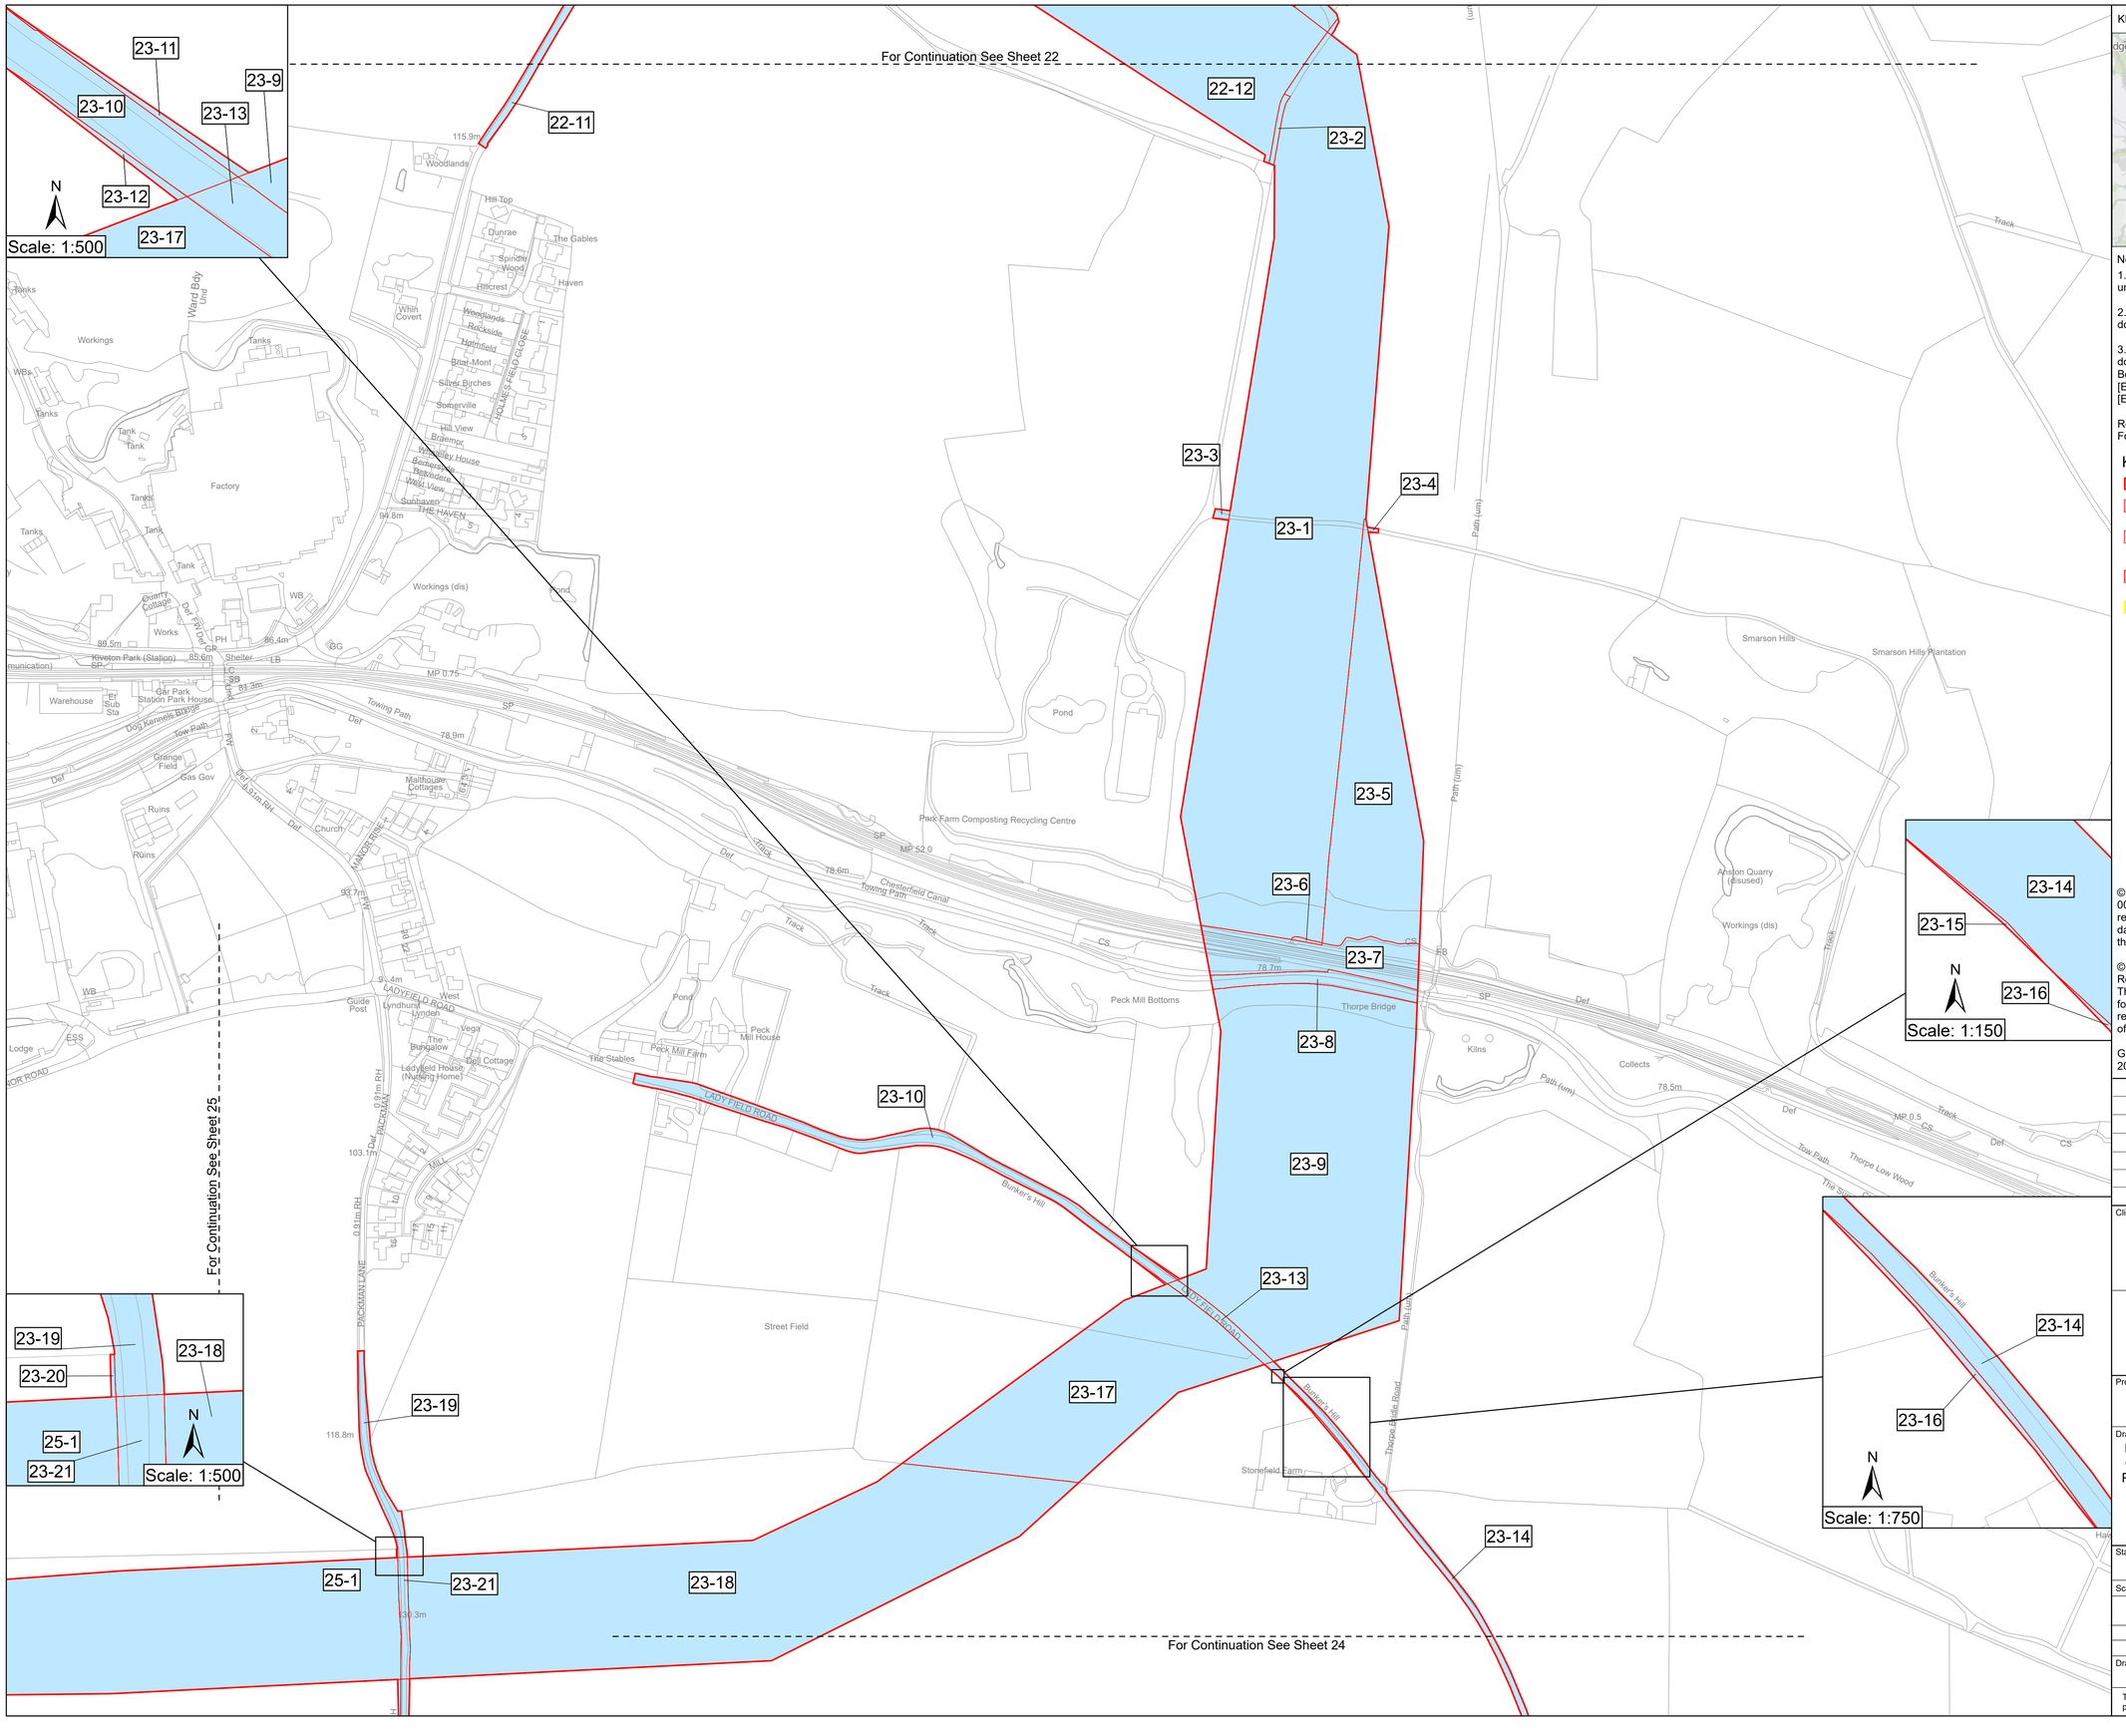

KEY PLAN

Notes

1. All dimensions, chainages, levels and co-ordinates are in metres unless stated otherwise.

2. This drawing is to be read in conjunction with all other relevant documentation.

3. These Land Plans should be read in conjunction with other plans and documents in this application for development consent, in particular the Book of Reference [EN0110020/APP/4.3], Statement of Reasons [EN0110020/APP/4.1] and the draft Development Consent Order [EN0110020/APP/3.1].

Regulation 5(2)(i) - Infrastructure Planning (Applications: Prescribed Forms and Procedure) Regulations 2009

KEY

- Order Limits
- Land to be acquired permanently
- Land to be used temporarily and rights to be acquired permanently
- Land not subject to compulsory acquisition or temporary possession
- Land outside the Order Limits

© Crown copyright and database rights 2026 Ordnance Survey 0000848182. You are permitted to use this data solely to enable you to respond to, or interact with, the organisation that provided you with the data. You are not permitted to copy, sub-licence, distribute or sell any of this data to third parties in any form.

© Crown copyright material is reproduced with the permission of Land Registry under delegated authority from the Controller of HMSO. This material may not be copied distributed, sold or published without the formal permission of Land Registry. Only an official copy of a title plan or register obtained from the Land Registry may be used for legal or other official purposes.

GB Background: Contains OS data © Crown Copyright and database right 2026. Contains data from OS Zoomstack

Revision	Date	Description of revision
02	27/10/2026	PROCEDURAL DEADLINE
01	03/06/2026	DCO SUBMISSION

Client: WHITESTONE solar farm

Designer: Ardent

Project: WHITESTONE SOLAR FARM

Drawing Title: LAND PLAN IN ACCORDANCE WITH REGULATION 5(2)(i) OF THE INFRASTRUCTURE PLANNING (APPLICATIONS: PRESCRIBED FORMS AND PROCEDURE) REGULATIONS 2009

SHEET 23 OF 29

Status	Revision
DCO APPLICATION	02
	Date 27/10/2026


Scale 1:2,500 @A1 | Spatial Reference System: British National Grid

0 25 50 100 150 200 250 Meters


Drawn By	Checked By	Approved By
JM	LOB	JD

Drawing reference: ARD_WSF_LP

This document is not to be used in whole or in part other than for the intended purpose and project for which it was prepared and provided.

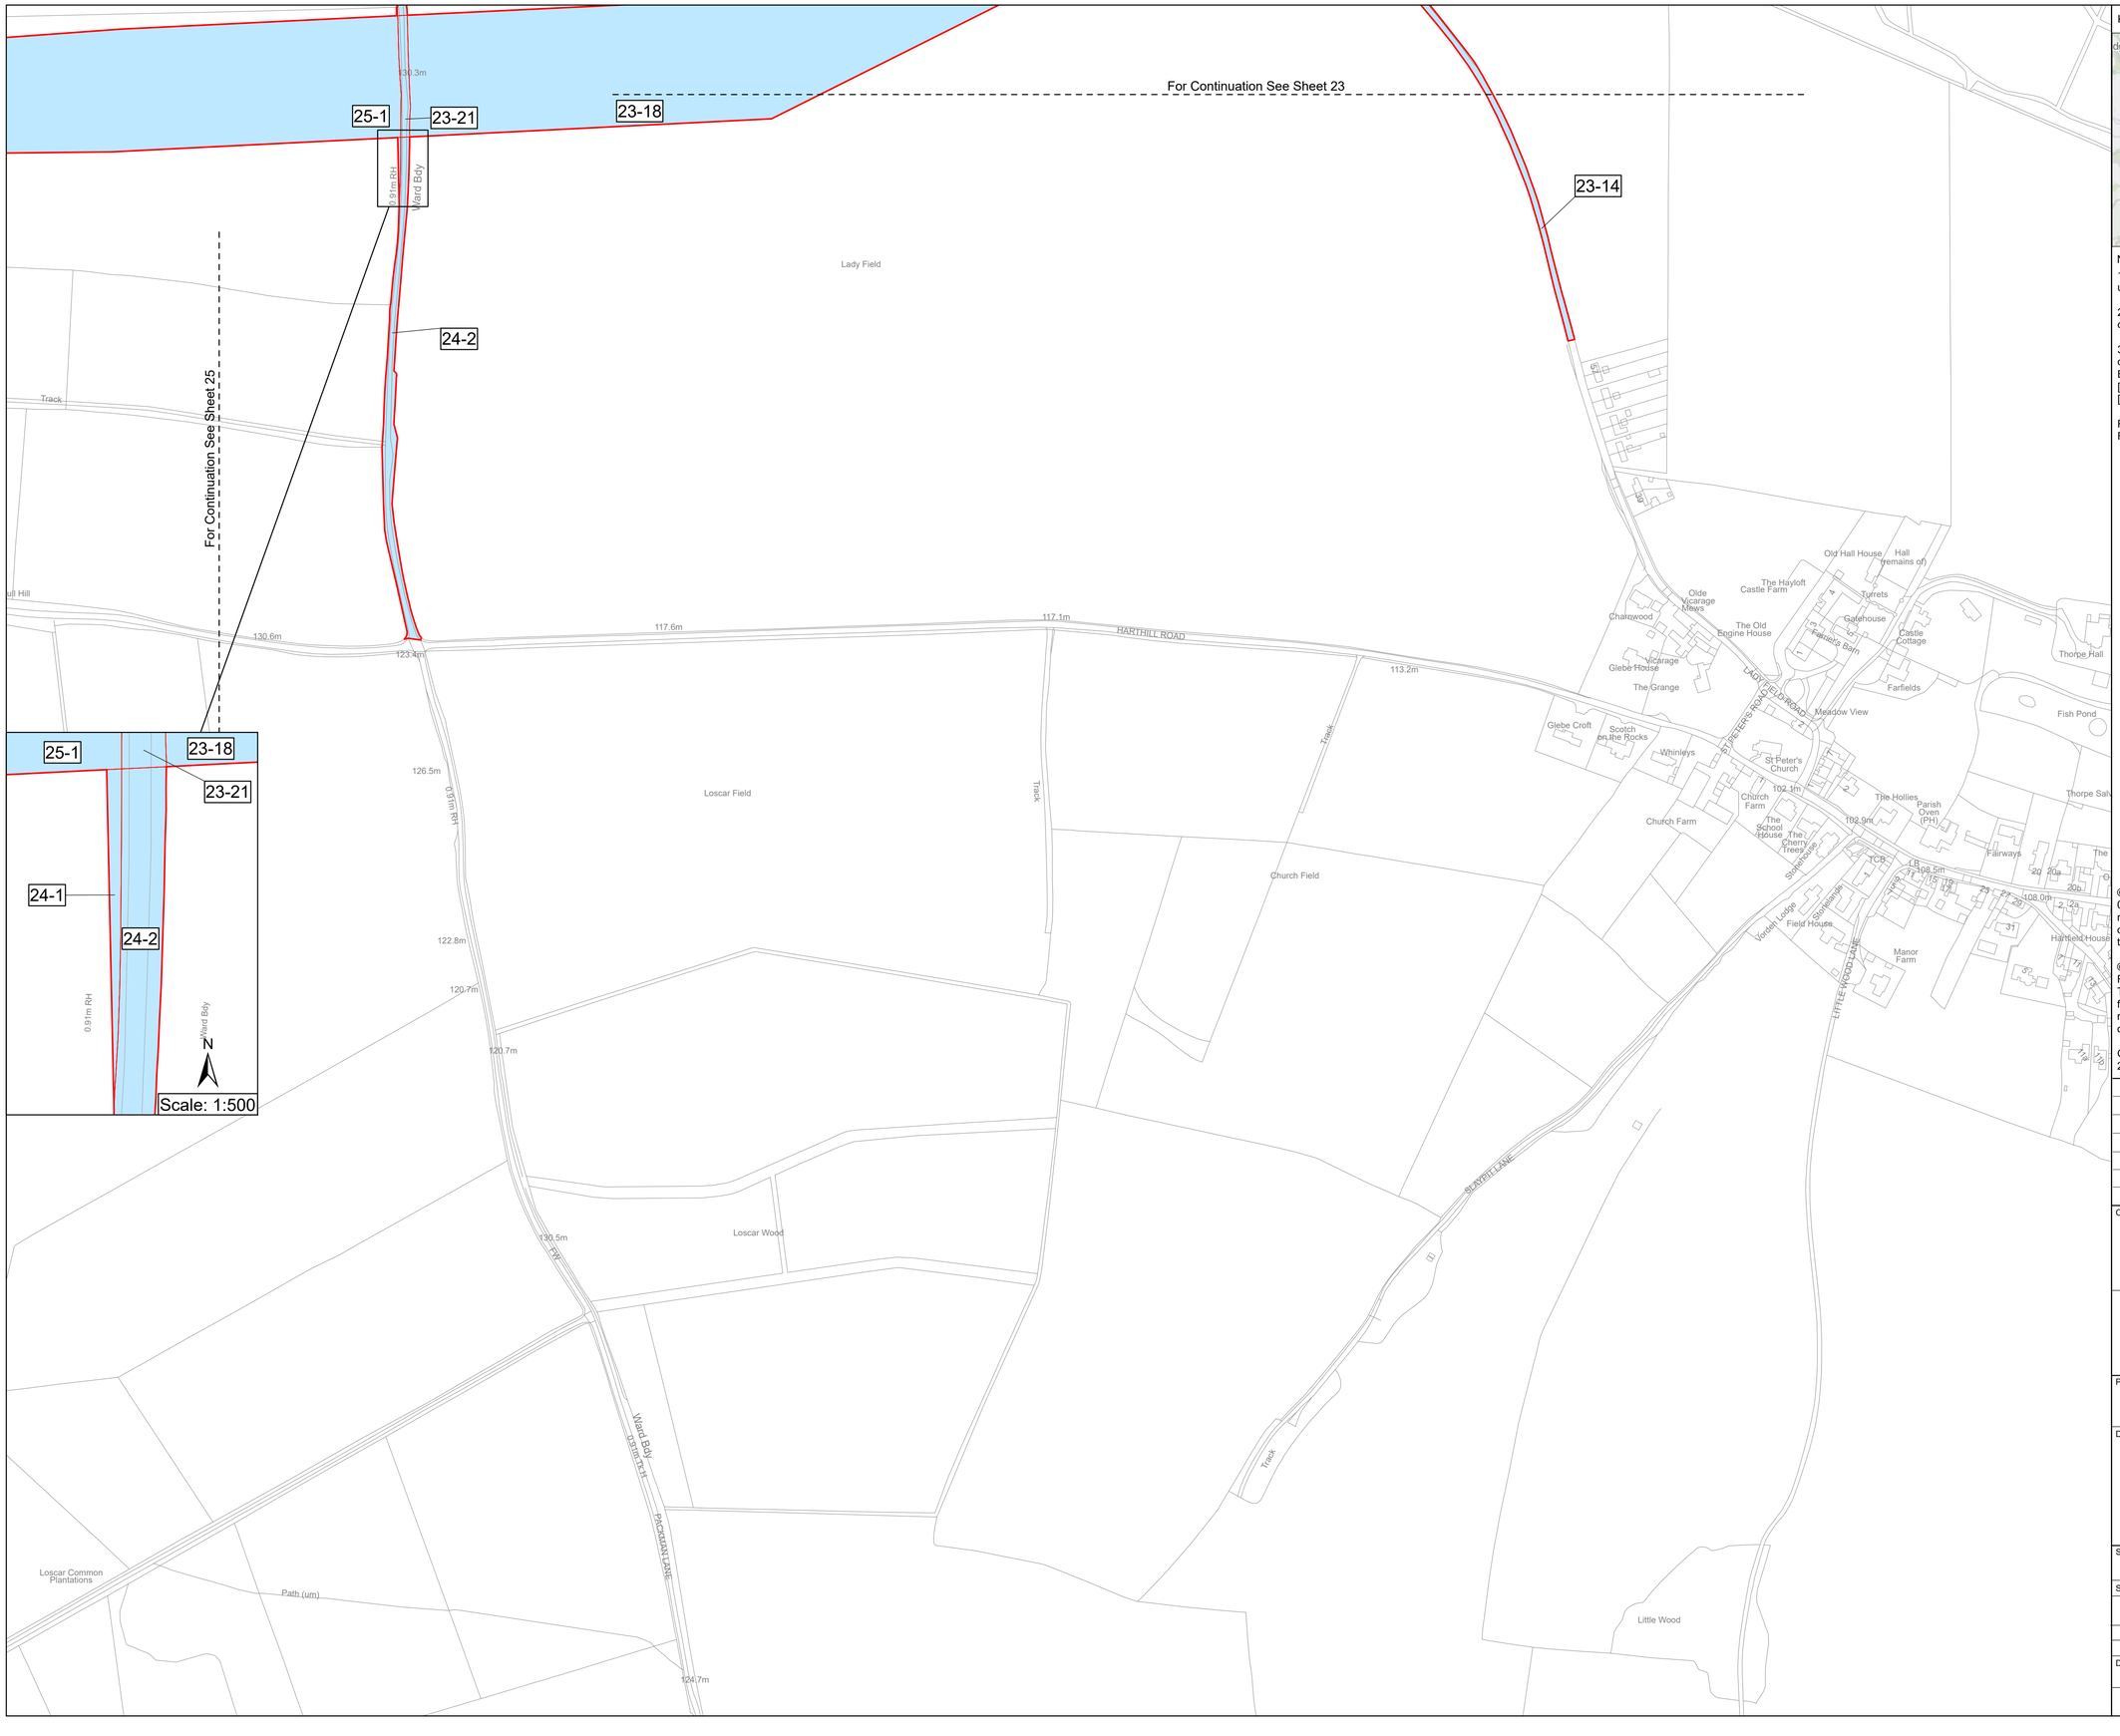

KEY PLAN

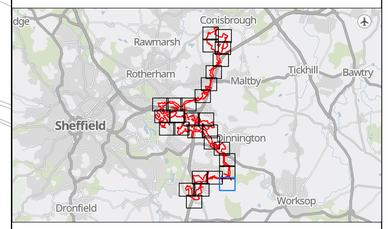

Notes

1. All dimensions, chainages, levels and co-ordinates are in metres unless stated otherwise.

2. This drawing is to be read in conjunction with all other relevant documentation.

3. These Land Plans should be read in conjunction with other plans and documents in this application for development consent, in particular the Book of Reference [EN0110020/APP/4.3], Statement of Reasons [EN0110020/APP/4.1] and the draft Development Consent Order [EN0110020/APP/3.1].

Regulation 5(2)(i) - Infrastructure Planning (Applications: Prescribed Forms and Procedure) Regulations 2009

KEY

- Order Limits
- Land to be acquired permanently
- Land to be used temporarily and rights to be acquired permanently
- Land not subject to compulsory acquisition or temporary possession
- Land outside the Order Limits

© Crown copyright and database rights 2026 Ordnance Survey 0000848182. You are permitted to use this data solely to enable you to respond to, or interact with, the organisation that provided you with the data. You are not permitted to copy, sub-licence, distribute or sell any of this data to third parties in any form.

© Crown copyright material is reproduced with the permission of Land Registry under delegated authority from the Controller of HMSO. This material may not be copied distributed, sold or published without the formal permission of Land Registry. Only an official copy of a title plan or register obtained from the Land Registry may be used for legal or other official purposes.

GB Background: Contains OS data © Crown Copyright and database right 2026. Contains data from OS Zoomstack

Revision	Date	Description of revision
02	27/10/2026	PROCEDURAL DEADLINE
01	03/06/2026	DCO SUBMISSION

Client: WHITESTONE solar farm

Designer: Ardent

Project: WHITESTONE SOLAR FARM

Drawing Title: LAND PLAN IN ACCORDANCE WITH REGULATION 5(2)(i) OF THE INFRASTRUCTURE PLANNING (APPLICATIONS: PRESCRIBED FORMS AND PROCEDURE) REGULATIONS 2009

SHEET 24 OF 29


Status	DCO APPLICATION
Revision	02
Date	27/10/2026
Scale	1:2,500 @ A1
Spatial Reference System	British National Grid

0 25 50 100 150 200 250 Meters


Drawn By	Checked By	Approved By
JM	LOB	JD

Drawing reference: ARD_WSF_LP

This document is not to be used in whole or in part other than for the intended purpose and project for which it was prepared and provided.

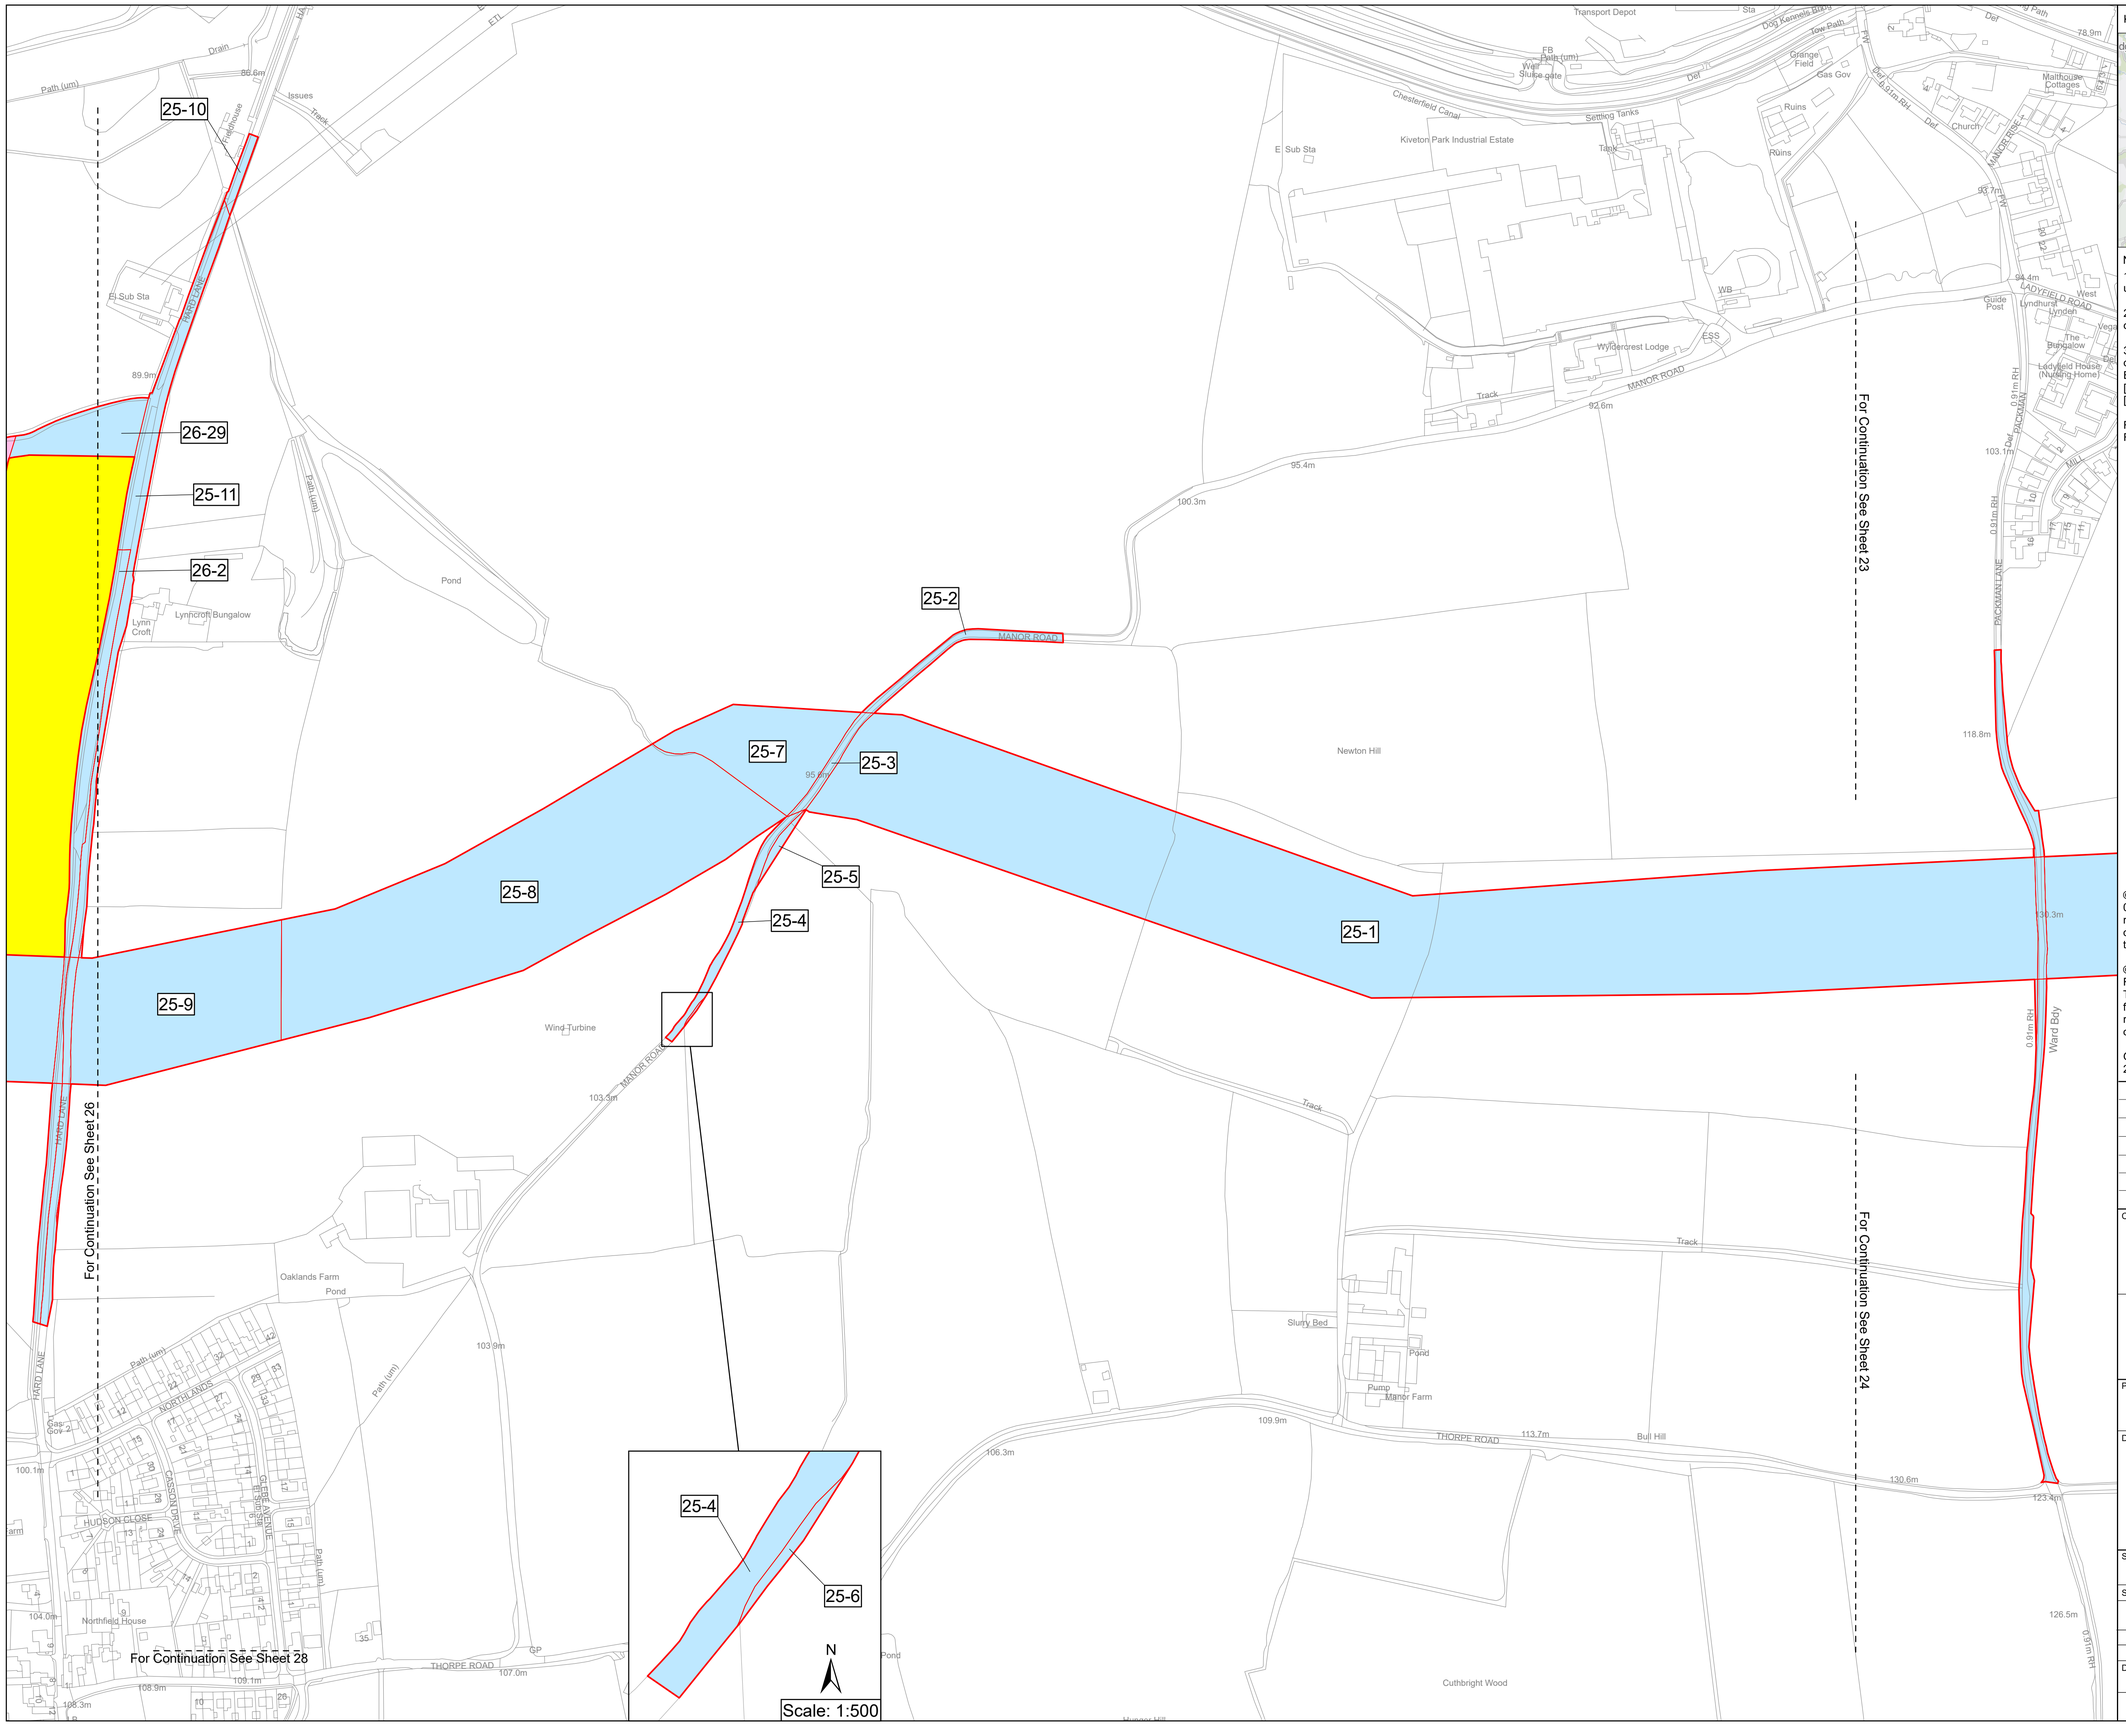

KEY PLAN

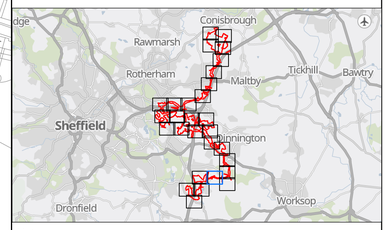

Notes

1. All dimensions, chainages, levels and co-ordinates are in metres unless stated otherwise.

2. This drawing is to be read in conjunction with all other relevant documentation.

3. These Land Plans should be read in conjunction with other plans and documents in this application for development consent, in particular the Book of Reference [EN0110020/APP/4.3], Statement of Reasons [EN0110020/APP/4.1] and the draft Development Consent Order [EN0110020/APP/3.1].

Regulation 5(2)(i) - Infrastructure Planning (Applications: Prescribed Forms and Procedure) Regulations 2009

KEY

- Order Limits
- Land to be acquired permanently
- Land to be used temporarily and rights to be acquired permanently
- Land not subject to compulsory acquisition or temporary possession
- Land outside the Order Limits

© Crown copyright and database rights 2026 Ordnance Survey 0000848182. You are permitted to use this data solely to enable you to respond to, or interact with, the organisation that provided you with the data. You are not permitted to copy, sub-licence, distribute or sell any of this data to third parties in any form.

© Crown copyright material is reproduced with the permission of Land Registry under delegated authority from the Controller of HMSO. This material may not be copied distributed, sold or published without the formal permission of Land Registry. Only an official copy of a title plan or register obtained from the Land Registry may be used for legal or other official purposes.

GB Background: Contains OS data © Crown Copyright and database right 2026. Contains data from OS Zoomstack

Revision	Date	Description of revision
02	27/10/2026	PROCEDURAL DEADLINE
01	03/06/2026	DCO SUBMISSION

Client: WHITESTONE solar farm

Designer: Ardent

Project: WHITESTONE SOLAR FARM

Drawing Title: LAND PLAN IN ACCORDANCE WITH REGULATION 5(2)(i) OF THE INFRASTRUCTURE PLANNING (APPLICATIONS: PRESCRIBED FORMS AND PROCEDURE) REGULATIONS 2009

SHEET 25 OF 29


Status	DCO APPLICATION	Revision	02
		Date	27/10/2026
Scale	1:2,500 @ A1	Spatial Reference System	British National Grid


0 25 50 100 150 200 250 Meters


Drawn By	Checked By	Approved By
JM	LOB	JD


Drawing reference: ARD_WSF_LP

This document is not to be used in whole or in part other than for the intended purpose and project for which it was prepared and provided.

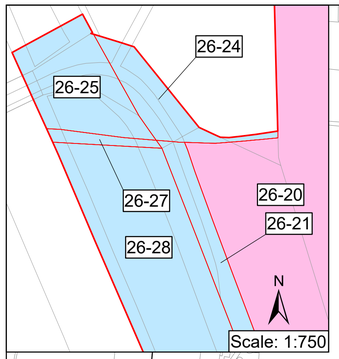

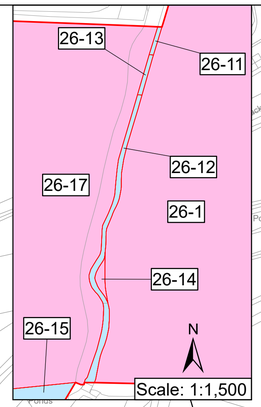

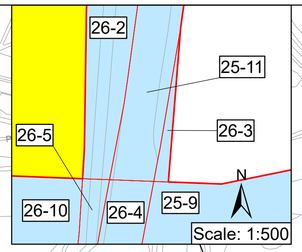

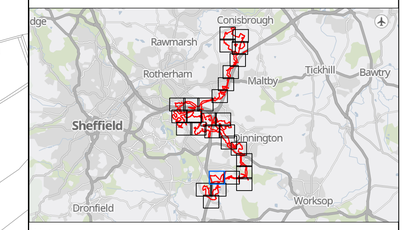

KEY PLAN

Notes

1. All dimensions, chainages, levels and co-ordinates are in metres unless stated otherwise.

2. This drawing is to be read in conjunction with all other relevant documentation.

3. These Land Plans should be read in conjunction with other plans and documents in this application for development consent, in particular the Book of Reference [EN0110020/APP/4.3], Statement of Reasons [EN0110020/APP/4.1] and the draft Development Consent Order [EN0110020/APP/3.1].

Regulation 5(2)(i) - Infrastructure Planning (Applications: Prescribed Forms and Procedure) Regulations 2009

KEY

- Order Limits
- Land to be acquired permanently
- Land to be used temporarily and rights to be acquired permanently
- Land not subject to compulsory acquisition or temporary possession
- Land outside the Order Limits

© Crown copyright and database rights 2026 Ordnance Survey 0000848182. You are permitted to use this data solely to enable you to respond to, or interact with, the organisation that provided you with the data. You are not permitted to copy, sub-licence, distribute or sell any of this data to third parties in any form.

© Crown copyright material is reproduced with the permission of Land Registry under delegated authority from the Controller of HMSO. This material may not be copied distributed, sold or published without the formal permission of Land Registry. Only an official copy of a title plan or register obtained from the Land Registry may be used for legal or other official purposes.

GB Background: Contains OS data © Crown Copyright and database right 2026. Contains data from OS Zoomstack

Revision	Date	Description of revision
02	27/10/2026	PROCEDURAL DEADLINE
01	03/06/2026	DCO SUBMISSION

Client: WHITESTONE solar farm

Designer: Ardent

Project: WHITESTONE SOLAR FARM

Drawing Title: LAND PLAN IN ACCORDANCE WITH REGULATION 5(2)(i) OF THE INFRASTRUCTURE PLANNING (APPLICATIONS: PRESCRIBED FORMS AND PROCEDURE) REGULATIONS 2009

SHEET 26 OF 29

Status	DCO APPLICATION	Revision	02
		Date	27/10/2026
Scale	1:2,500 @ A1	Spatial Reference System	British National Grid

0 25 50 100 150 200 250 Meters

Drawn By	Checked By	Approved By
JM	LOB	JD


Drawing reference: ARD_WSF_LP

This document is not to be used in whole or in part other than for the intended purpose and project for which it was prepared and provided.


For Continuation See Sheet 27

For Continuation See Sheet 28

For Continuation See Sheet 25

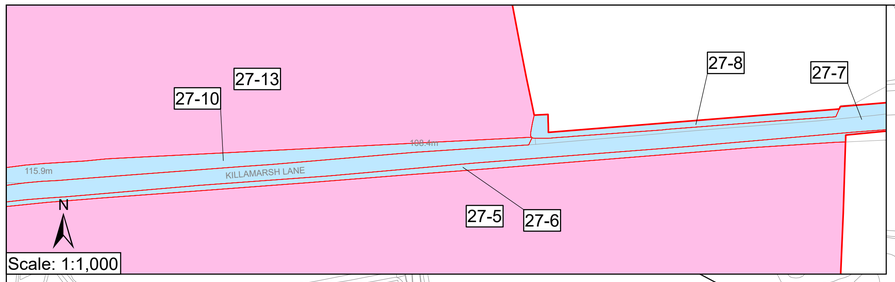

KEY PLAN

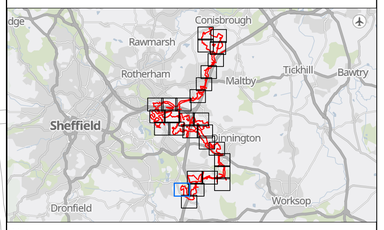

Notes

1. All dimensions, chainages, levels and co-ordinates are in metres unless stated otherwise.

2. This drawing is to be read in conjunction with all other relevant documentation.

3. These Land Plans should be read in conjunction with other plans and documents in this application for development consent, in particular the Book of Reference [EN0110020/APP/4.3], Statement of Reasons [EN0110020/APP/4.1] and the draft Development Consent Order [EN0110020/APP/3.1].

Regulation 5(2)(i) - Infrastructure Planning (Applications: Prescribed Forms and Procedure) Regulations 2009

KEY

- Order Limits
- Land to be acquired permanently
- Land to be used temporarily and rights to be acquired permanently
- Land not subject to compulsory acquisition or temporary possession
- Land outside the Order Limits

© Crown copyright and database rights 2026 Ordnance Survey 0000848182. You are permitted to use this data solely to enable you to respond to, or interact with, the organisation that provided you with the data. You are not permitted to copy, sub-licence, distribute or sell any of this data to third parties in any form.

© Crown copyright material is reproduced with the permission of Land Registry under delegated authority from the Controller of HMSO. This material may not be copied distributed, sold or published without the formal permission of Land Registry. Only an official copy of a title plan or register obtained from the Land Registry may be used for legal or other official purposes.

GB Background: Contains OS data © Crown Copyright and database right 2026. Contains data from OS Zoomstack

Revision	Date	Description of revision
02	27/10/2026	PROCEDURAL DEADLINE
01	03/06/2026	DCO SUBMISSION

Client: WHITESTONE solar farm

Designer: Ardent

Project: WHITESTONE SOLAR FARM

Drawing Title: LAND PLAN IN ACCORDANCE WITH REGULATION 5(2)(i) OF THE INFRASTRUCTURE PLANNING (APPLICATIONS: PRESCRIBED FORMS AND PROCEDURE) REGULATIONS 2009

SHEET 27 OF 29

Status	DCO APPLICATION	Revision	02
		Date	27/10/2026
Scale	1:2,500 @ A1	Spatial Reference System	British National Grid

0 25 50 100 150 200 250 Meters

Drawn By	Checked By	Approved By
JM	LOB	JD

Drawing reference: ARD_WSF_LP

This document is not to be used in whole or in part other than for the intended purpose and project for which it was prepared and provided.

28-4

28-3

N

Scale: 1:500

For Continuation See Sheet 26

For Continuation See Sheet 25

For Continuation See Sheet 27

For Continuation See Sheet 29

26-16

28-1

28-2

28-5

28-3

28-9

28-10

28-11

28-13

28-12

28-14

28-15

28-16


28-6

28-7

28-8

Scale: 1:1,000

KEY PLAN

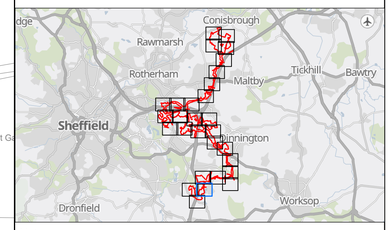

Notes

1. All dimensions, chainages, levels and co-ordinates are in metres unless stated otherwise.

2. This drawing is to be read in conjunction with all other relevant documentation.

3. These Land Plans should be read in conjunction with other plans and documents in this application for development consent, in particular the Book of Reference [EN0110020/APP/4.3], Statement of Reasons [EN0110020/APP/4.1] and the draft Development Consent Order [EN0110020/APP/3.1].

Regulation 5(2)(i) - Infrastructure Planning (Applications: Prescribed Forms and Procedure) Regulations 2009

KEY

- Order Limits
- Land to be acquired permanently
- Land to be used temporarily and rights to be acquired permanently
- Land not subject to compulsory acquisition or temporary possession
- Land outside the Order Limits

© Crown copyright and database rights 2026 Ordnance Survey 0000848182. You are permitted to use this data solely to enable you to respond to, or interact with, the organisation that provided you with the data. You are not permitted to copy, sub-licence, distribute or sell any of this data to third parties in any form.

© Crown copyright material is reproduced with the permission of Land Registry under delegated authority from the Controller of HMSO. This material may not be copied distributed, sold or published without the formal permission of Land Registry. Only an official copy of a title plan or register obtained from the Land Registry may be used for legal or other official purposes.

GB Background: Contains OS data © Crown Copyright and database right 2026. Contains data from OS Zoomstack

Revision	Date	Description of revision
02	27/10/2026	PROCEDURAL DEADLINE
01	03/06/2026	DCO SUBMISSION

Client: WHITESTONE solar farm

Designer: Ardent

Project: WHITESTONE SOLAR FARM

Drawing Title: LAND PLAN IN ACCORDANCE WITH REGULATION 5(2)(i) OF THE INFRASTRUCTURE PLANNING (APPLICATIONS: PRESCRIBED FORMS AND PROCEDURE) REGULATIONS 2009

SHEET 28 OF 29


Status	DCO APPLICATION	Revision	02
		Date	27/10/2026
Scale	1:2,500 @ A1	Spatial Reference System	British National Grid

0 25 50 100 150 200 250 Meters


Drawn By	Checked By	Approved By
JM	LOB	JD

Drawing reference: ARD_WSF_LP

This document is not to be used in whole or in part other than for the intended purpose and project for which it was prepared and provided.

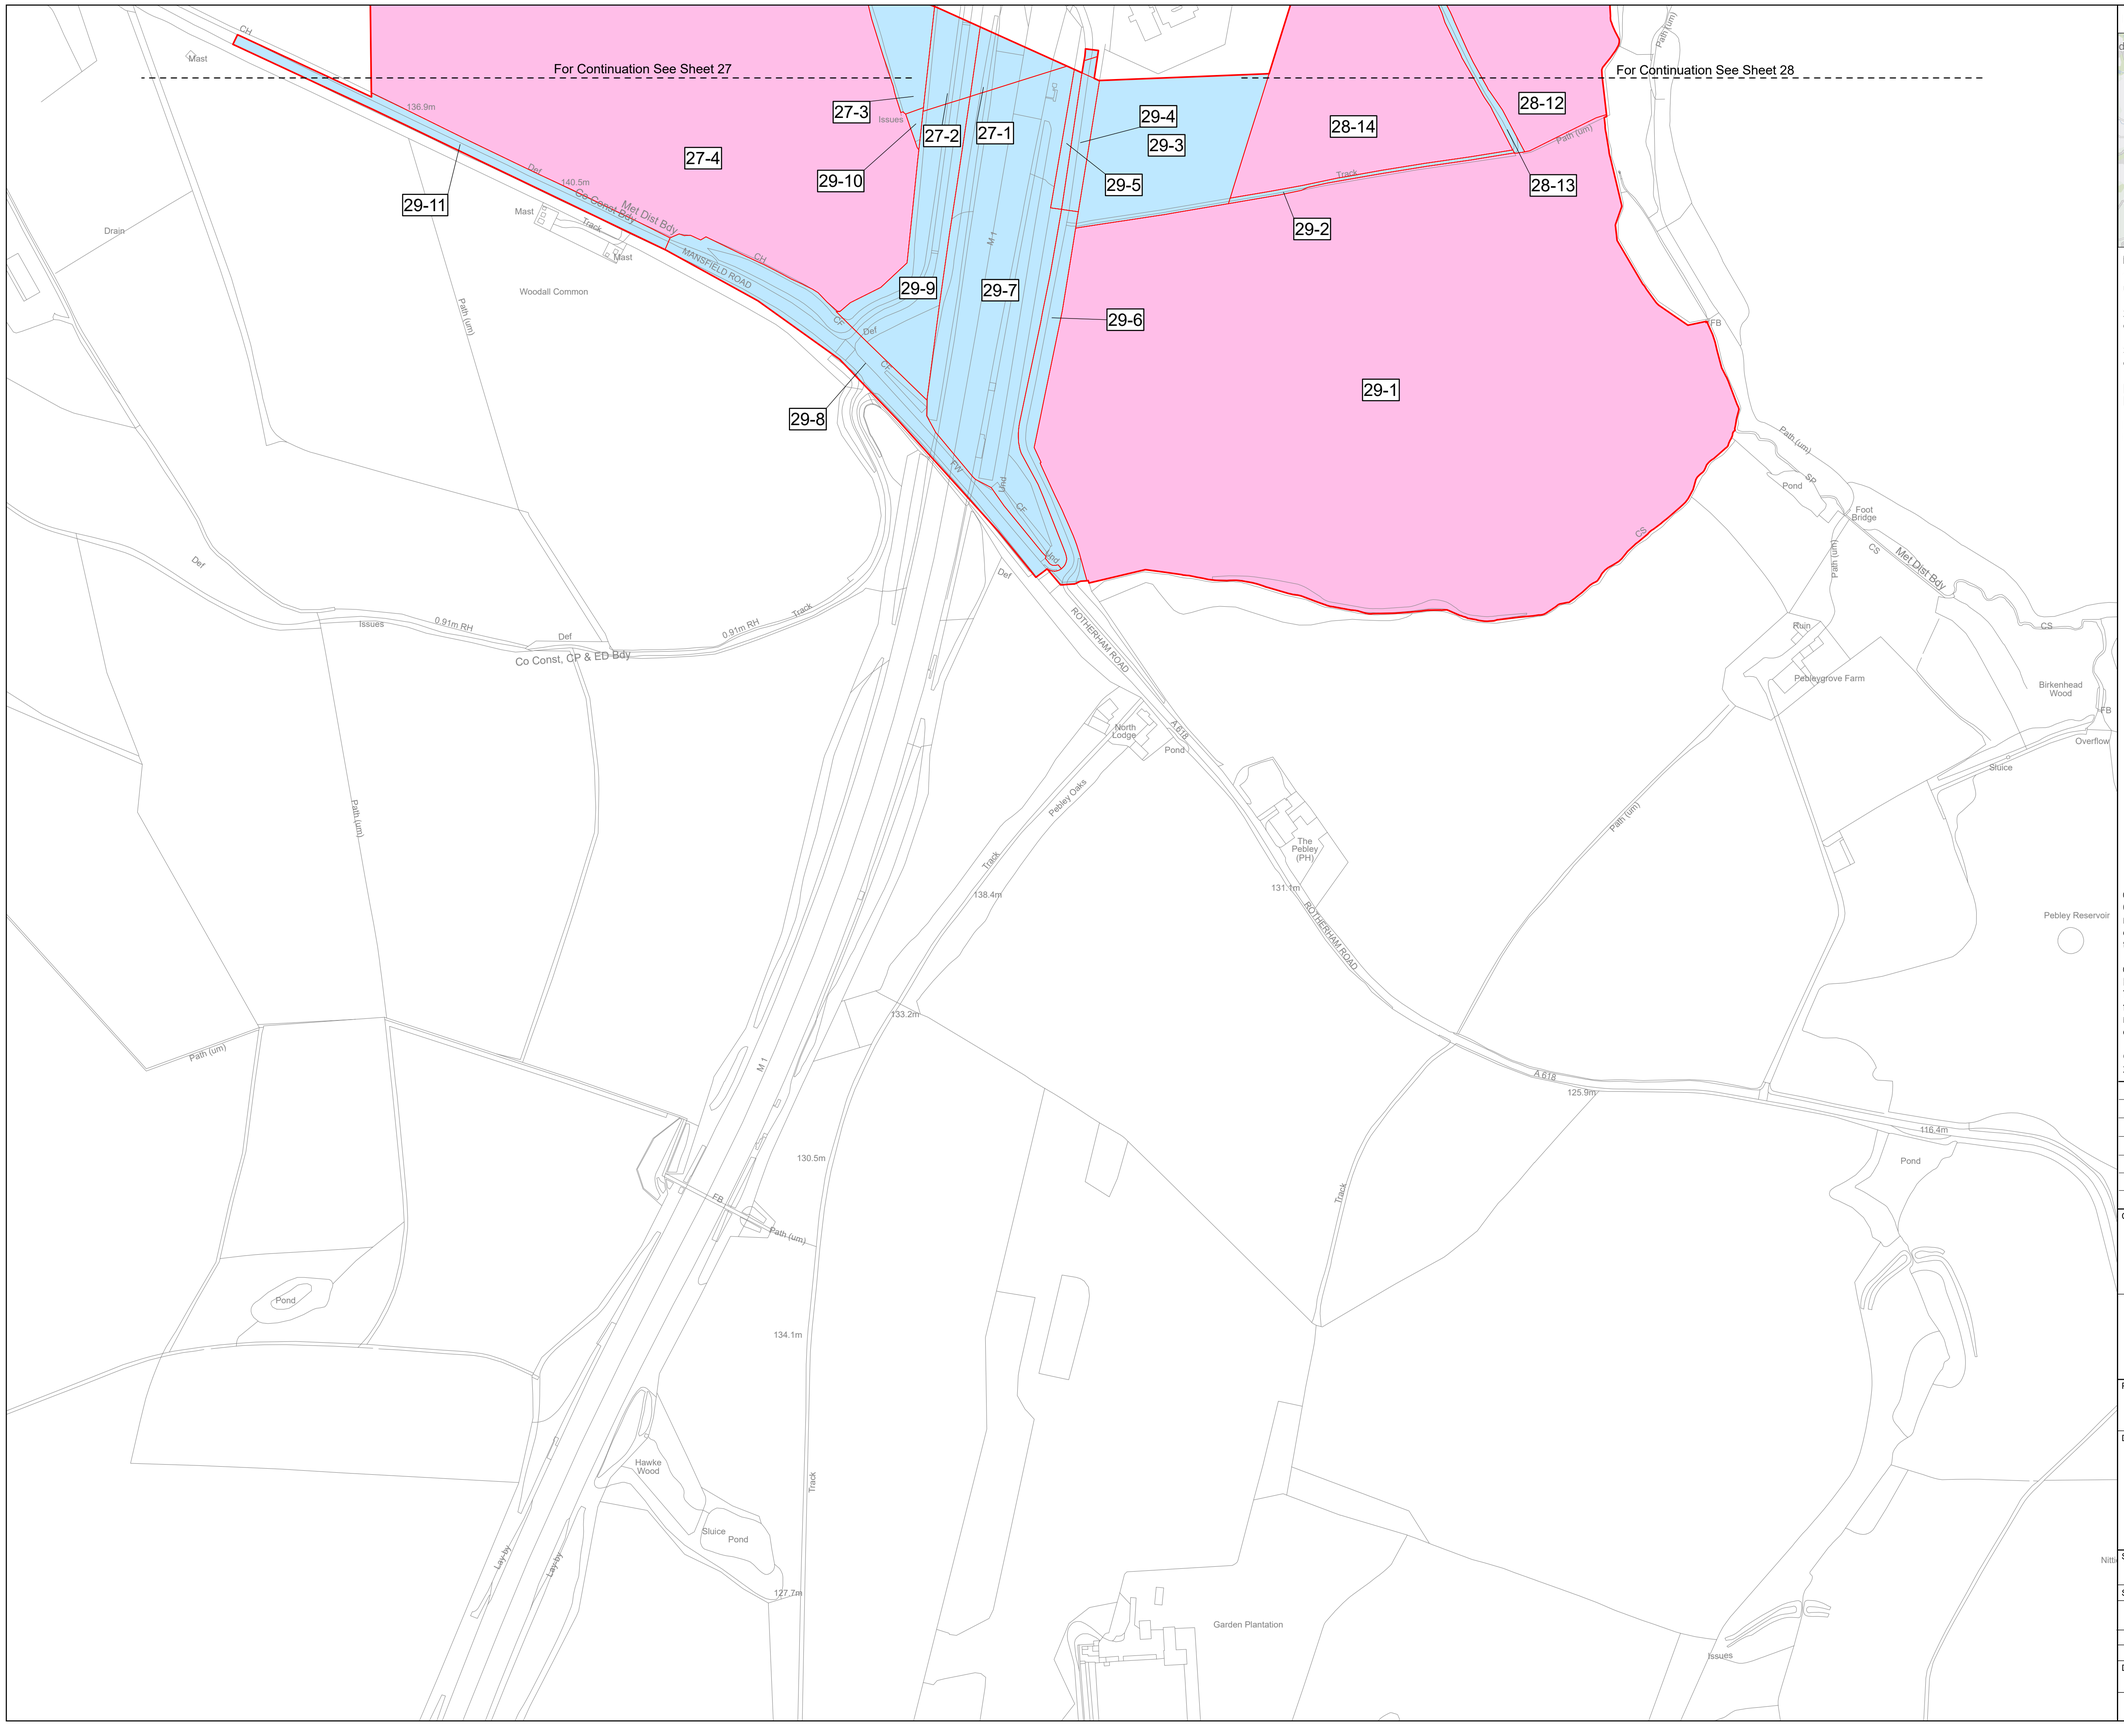

KEY PLAN

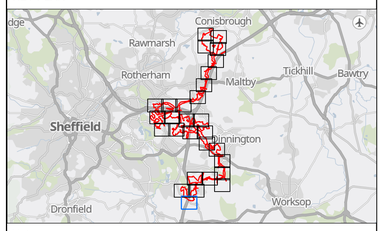

Notes

1. All dimensions, chainages, levels and co-ordinates are in metres unless stated otherwise.

2. This drawing is to be read in conjunction with all other relevant documentation.

3. These Land Plans should be read in conjunction with other plans and documents in this application for development consent, in particular the Book of Reference [EN0110020/APP/4.3], Statement of Reasons [EN0110020/APP/4.1] and the draft Development Consent Order [EN0110020/APP/3.1].

Regulation 5(2)(i) - Infrastructure Planning (Applications: Prescribed Forms and Procedure) Regulations 2009

KEY

- Order Limits
- Land to be acquired permanently
- Land to be used temporarily and rights to be acquired permanently
- Land not subject to compulsory acquisition or temporary possession
- Land outside the Order Limits

© Crown copyright and database rights 2026 Ordnance Survey 0000848182. You are permitted to use this data solely to enable you to respond to, or interact with, the organisation that provided you with the data. You are not permitted to copy, sub-licence, distribute or sell any of this data to third parties in any form.

© Crown copyright material is reproduced with the permission of Land Registry under delegated authority from the Controller of HMSO. This material may not be copied distributed, sold or published without the formal permission of Land Registry. Only an official copy of a title plan or register obtained from the Land Registry may be used for legal or other official purposes.

GB Background: Contains OS data © Crown Copyright and database right 2026. Contains data from OS Zoomstack

Revision	Date	Description of revision
02	27/10/2026	PROCEDURAL DEADLINE
01	03/06/2026	DCO SUBMISSION

Client: WHITESTONE solar farm

Designer: Ardent

Project: WHITESTONE SOLAR FARM

Drawing Title: LAND PLAN IN ACCORDANCE WITH REGULATION 5(2)(i) OF THE INFRASTRUCTURE PLANNING (APPLICATIONS: PRESCRIBED FORMS AND PROCEDURE) REGULATIONS 2009

SHEET 29 OF 29

Status	DCO APPLICATION	Revision	02
		Date	27/10/2026
Scale	1:2,500 @ A1	Spatial Reference System	British National Grid

0 25 50 100 150 200 250 Meters

Drawn By	Checked By	Approved By
JM	LOB	JD

Drawing reference: ARD_WSF_LP

This document is not to be used in whole or in part other than for the intended purpose and project for which it was prepared and provided.

WHITESTONE
solar farm

Contact

Whitestone Net Zero Ltd

info@whitestonesolarfarm.co.uk

0800 688 9936