Lighthouse GREEN FUELS

The Lighthouse Green Fuels Order

Application Reference: EN0110025

Applicant: LGF Projects Limited

Indicative Elevations – Main Site

Document Reference: 2.6.1

Revision: 00

Planning Act 2008
APFP Reg. 5(2)(o)

Document Information

Author	Weedon Architects
Document Title	Indicative Elevations – Main Site
Document Ref	2.6.1

Revision record

00	Purpose	DCO Application Submission
	Date	September 2026

Information Classification

Information Classification	Date	Reason
Public	September 2026	Proprietary information which will have no impact on the company if disclosed publicly

Contents

2.6.1 Indicative Elevations – Main Site

Option 1 - 21 Silos

2.6.1 Indicative Elevations - Main Site (Option 1 - 21 Silos) Drawing 1 of 2..... 3

Option 2 - 4 Silos

2.6.1 Indicative Elevations - Main Site (Option 2 - 4 Silos) Drawing 2 of 2..... 4

A1

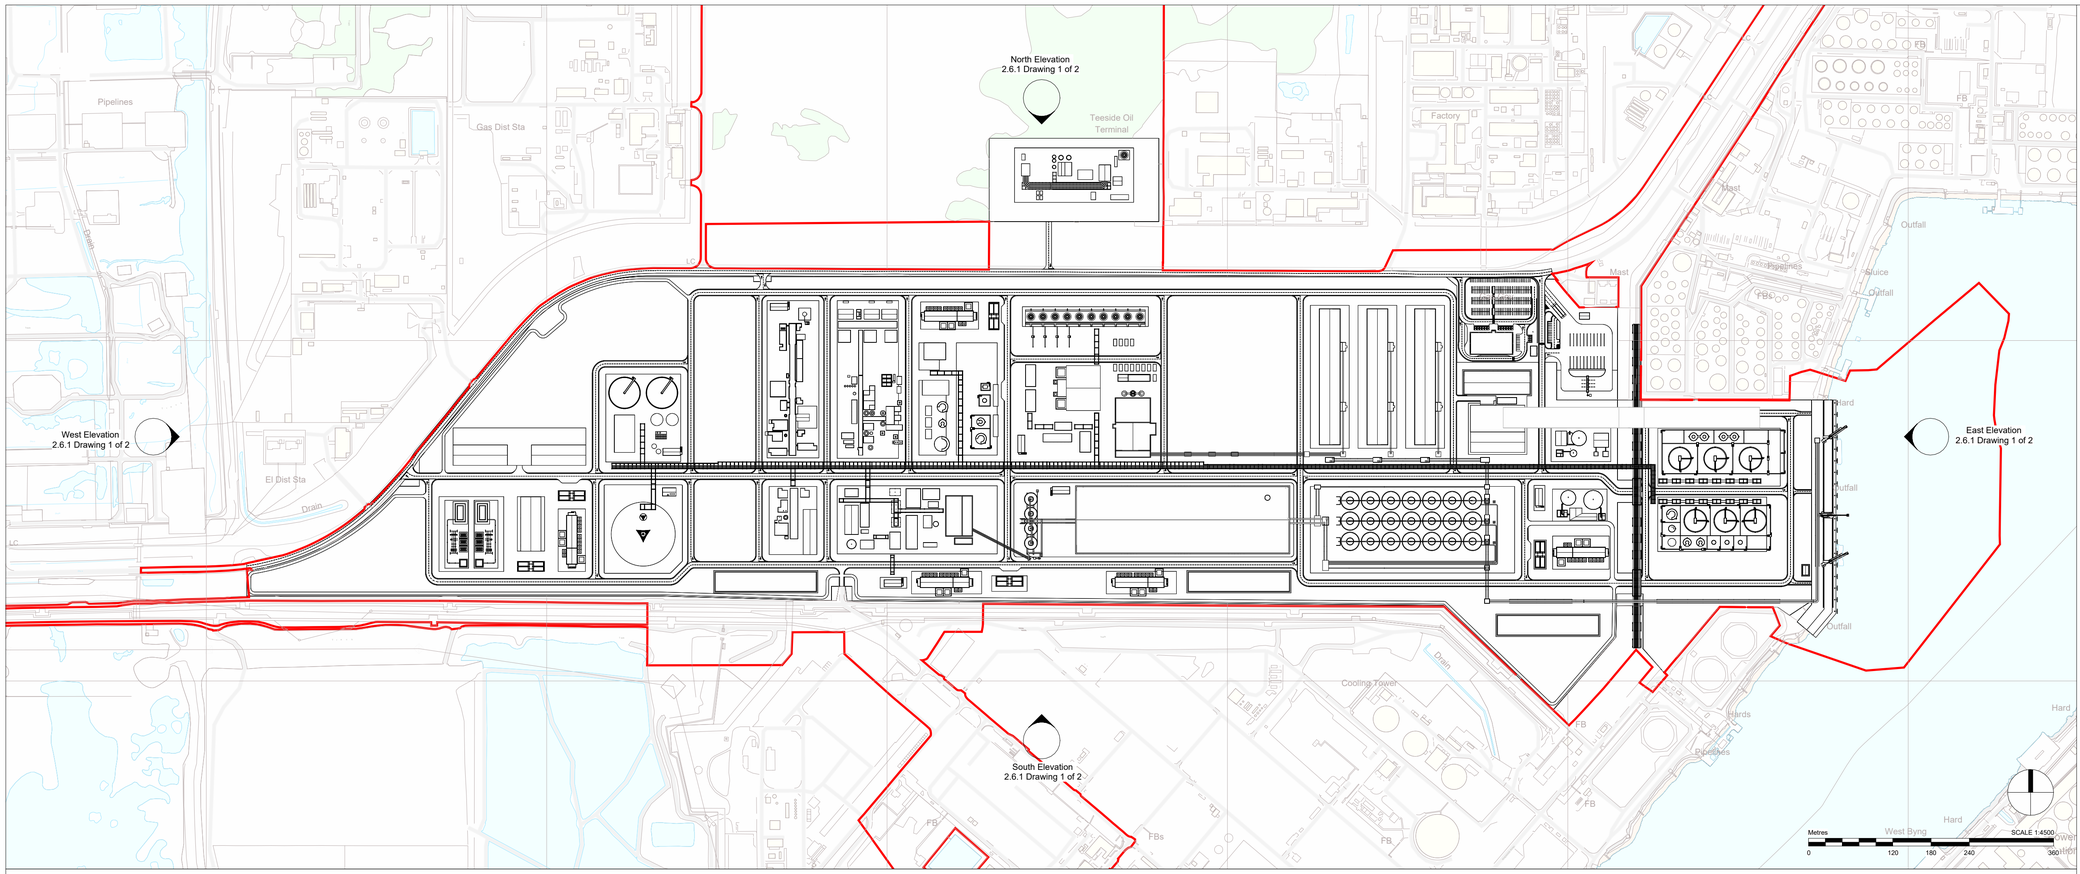

North Elevation (Option 1 - 21 Silos)

1 : 4000

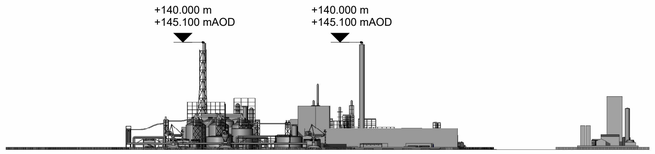

East Elevation (Option 1 - 21 Silos)

1 : 4000

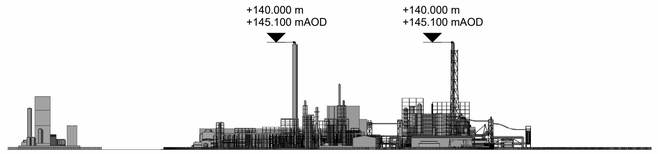

West Elevation (Option 1 - 21 Silos)

1 : 4000

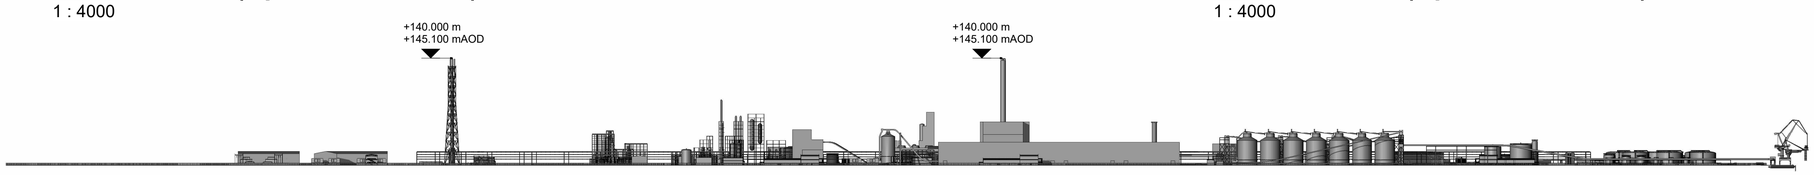

South Elevation (Option 1 - 21 Silos)

1 : 4000

NOTES

1. ASSUMED FINISHED GROUND LEVEL IS +5.100m (AOD).

KEYPLAN

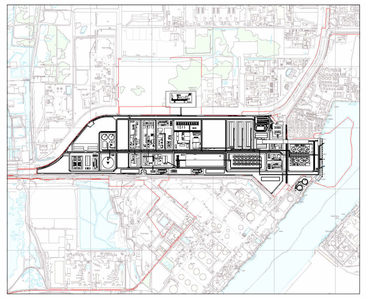

Planning Inspectorate Reference: EN0110025

Product: OS VML
Serial Number: 332756
(c) Crown copyright and database right 2026
OS AC0000848283

Weedon Architects Ltd
OS Licence number: AC0000817925

Metres 0 100 150 200 300 SCALE 1:4000

Rev	Date	Dr.	Ch.	Comment
00	09.2026	JW	AG	FOR DCO APPLICATION

Drawing Title

2.6.1 Indicative Elevations - Main Site (Option 1 - 21 Silos)

Client

LGF Projects Ltd.

Project Name

Lighthouse Green Fuels Project

Scale

1:4000 @ A1

Project Number

16274

Rev

00

Drawing Number

2.6.1 Drawing 1 of 2

A1

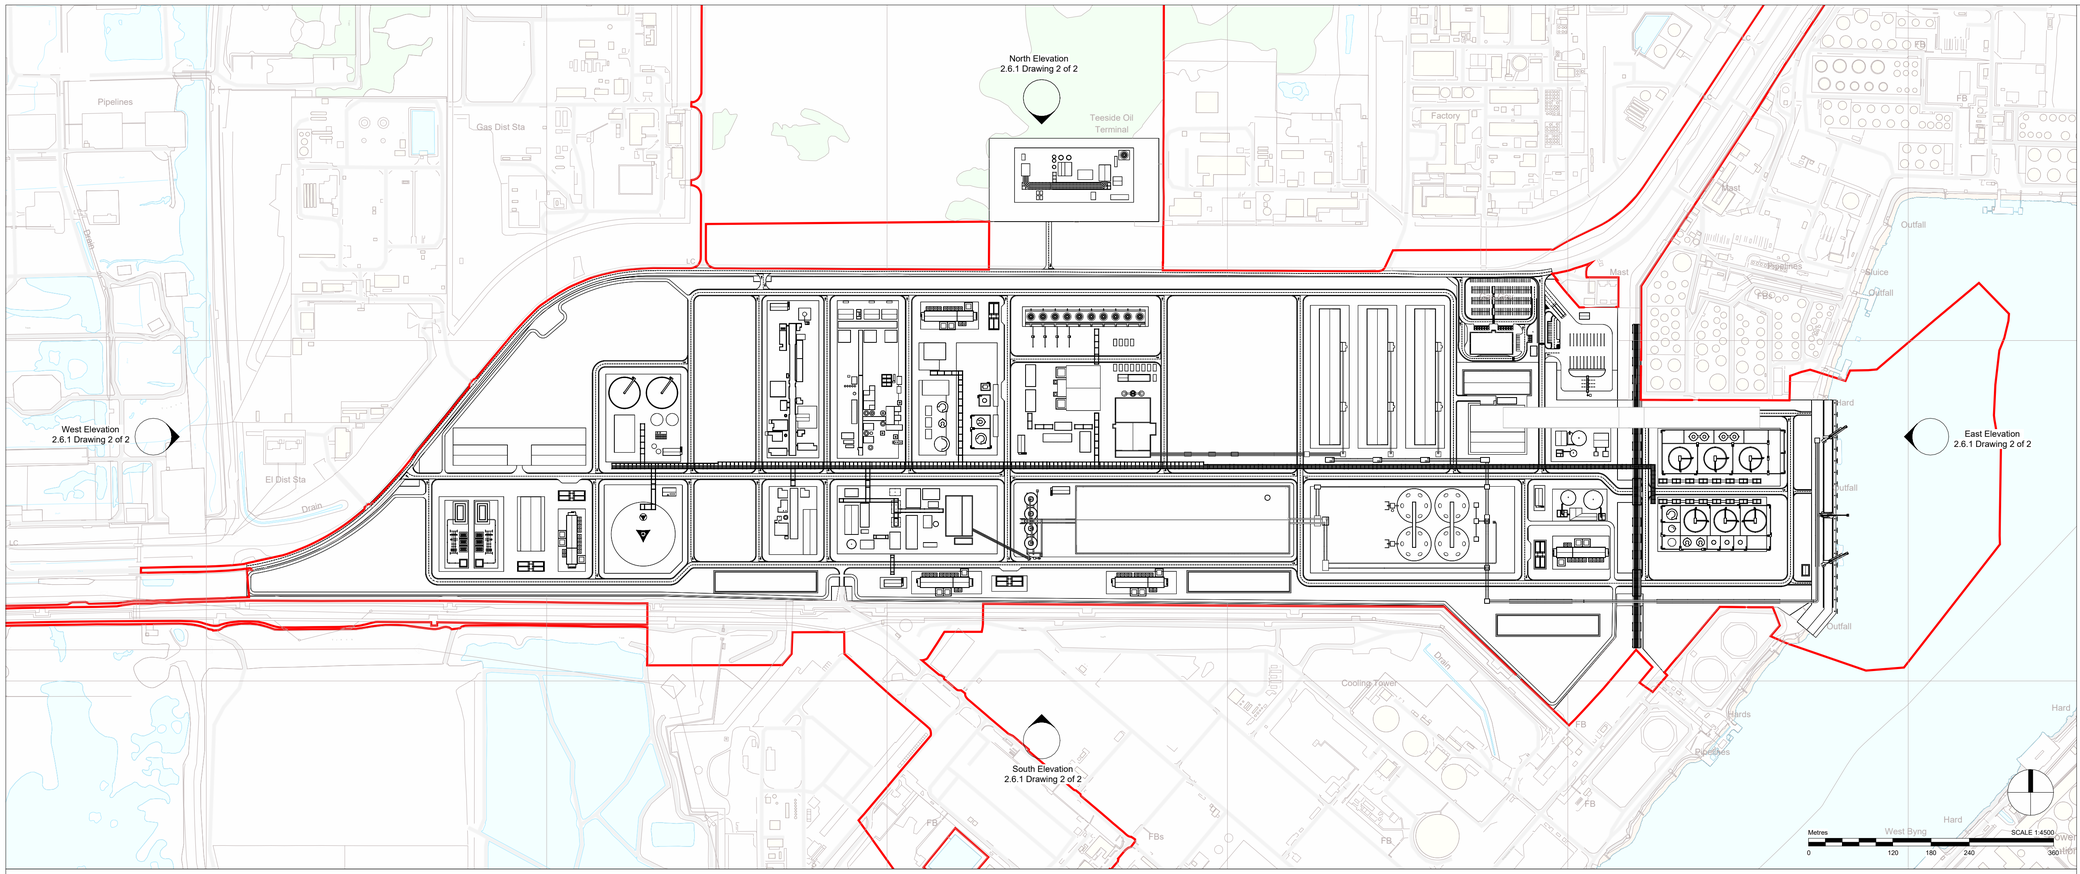

North Elevation (Option 2 - 4 Silos)

1 : 4000

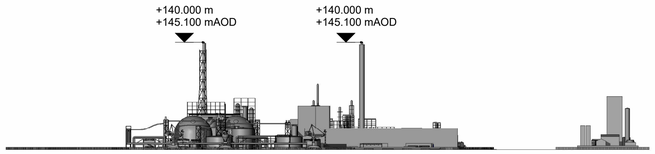

East Elevation (Option 2 - 4 Silos)

1 : 4000

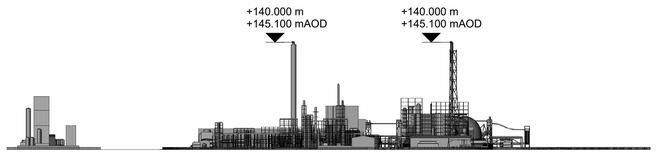

West Elevation (Option 2 - 4 Silos)

1 : 4000

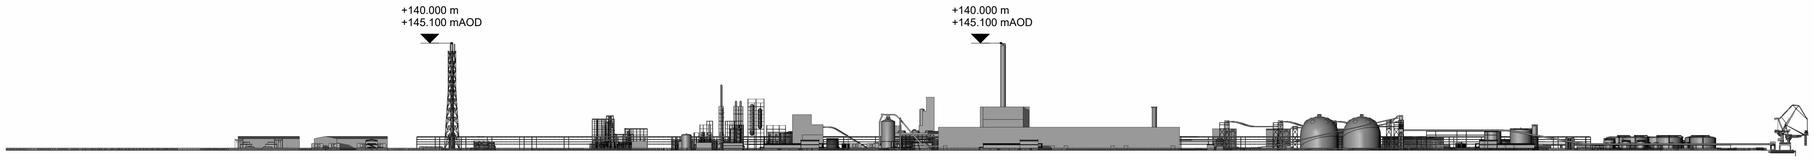

South Elevation (Option 2 - 4 Silos)

1 : 4000

NOTES

1. ASSUMED FINISHED GROUND LEVEL IS +5.100m (AOD).

KEYPLAN

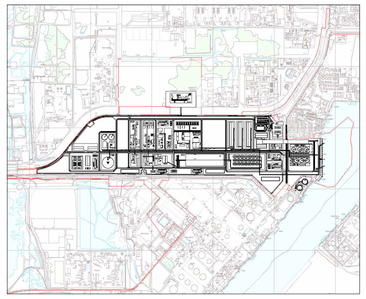

Planning Inspectorate Reference: EN0110025

Product: OS VML
Serial Number: 332756
(c) Crown copyright and database right 2026
OS AC0000848283

Weedon Architects Ltd
OS Licence number: AC0000817925

Metres 0 100 150 200 300 SCALE 1:4000

Rev	Date	Dr.	Ch.	Comment
00	09.2026	JW	AG	FOR DCO APPLICATION

WEEDON architects

Lighthouse GREEN FUELS

Drawing Title

2.6.1 Indicative Elevations - Main Site (Option 2 - 4 Silos)

Client

LGF Projects Ltd.

Project Name

Lighthouse Green Fuels Project

Scale

1:4000 @ A1

Project Number **16274**

Rev **00**

Drawing Number

2.6.1 Drawing 2 of 2