The Lighthouse Green Fuels Order

Application Reference: EN0110025

Applicant: LGF Projects Limited

Site Location Plan

Document Reference: 2.1

Revision: 00

Planning Act 2008
APFP Reg. 5(2)(o)

Document Information

Author	Weedon Architects
Document Title	Site Location Plan
Document Ref	2.1

Revision record

00	Purpose	DCO Application Submission
	Date	September 2026


Information Classification

Information Classification	Date	Reason
Public	September 2026	Proprietary information which will have no impact on the company if disclosed publicly

Contents

2.1 Site Location Plan

2.1 Site Location Plan Drawing 1 of 3..... 3
2.1 Site Location Plan Main Site and Wider Site Location - West Drawing 2 of 3 4
2.1 Site Location Plan Main Site and Wider Site Location - East Drawing 3 of 3 5

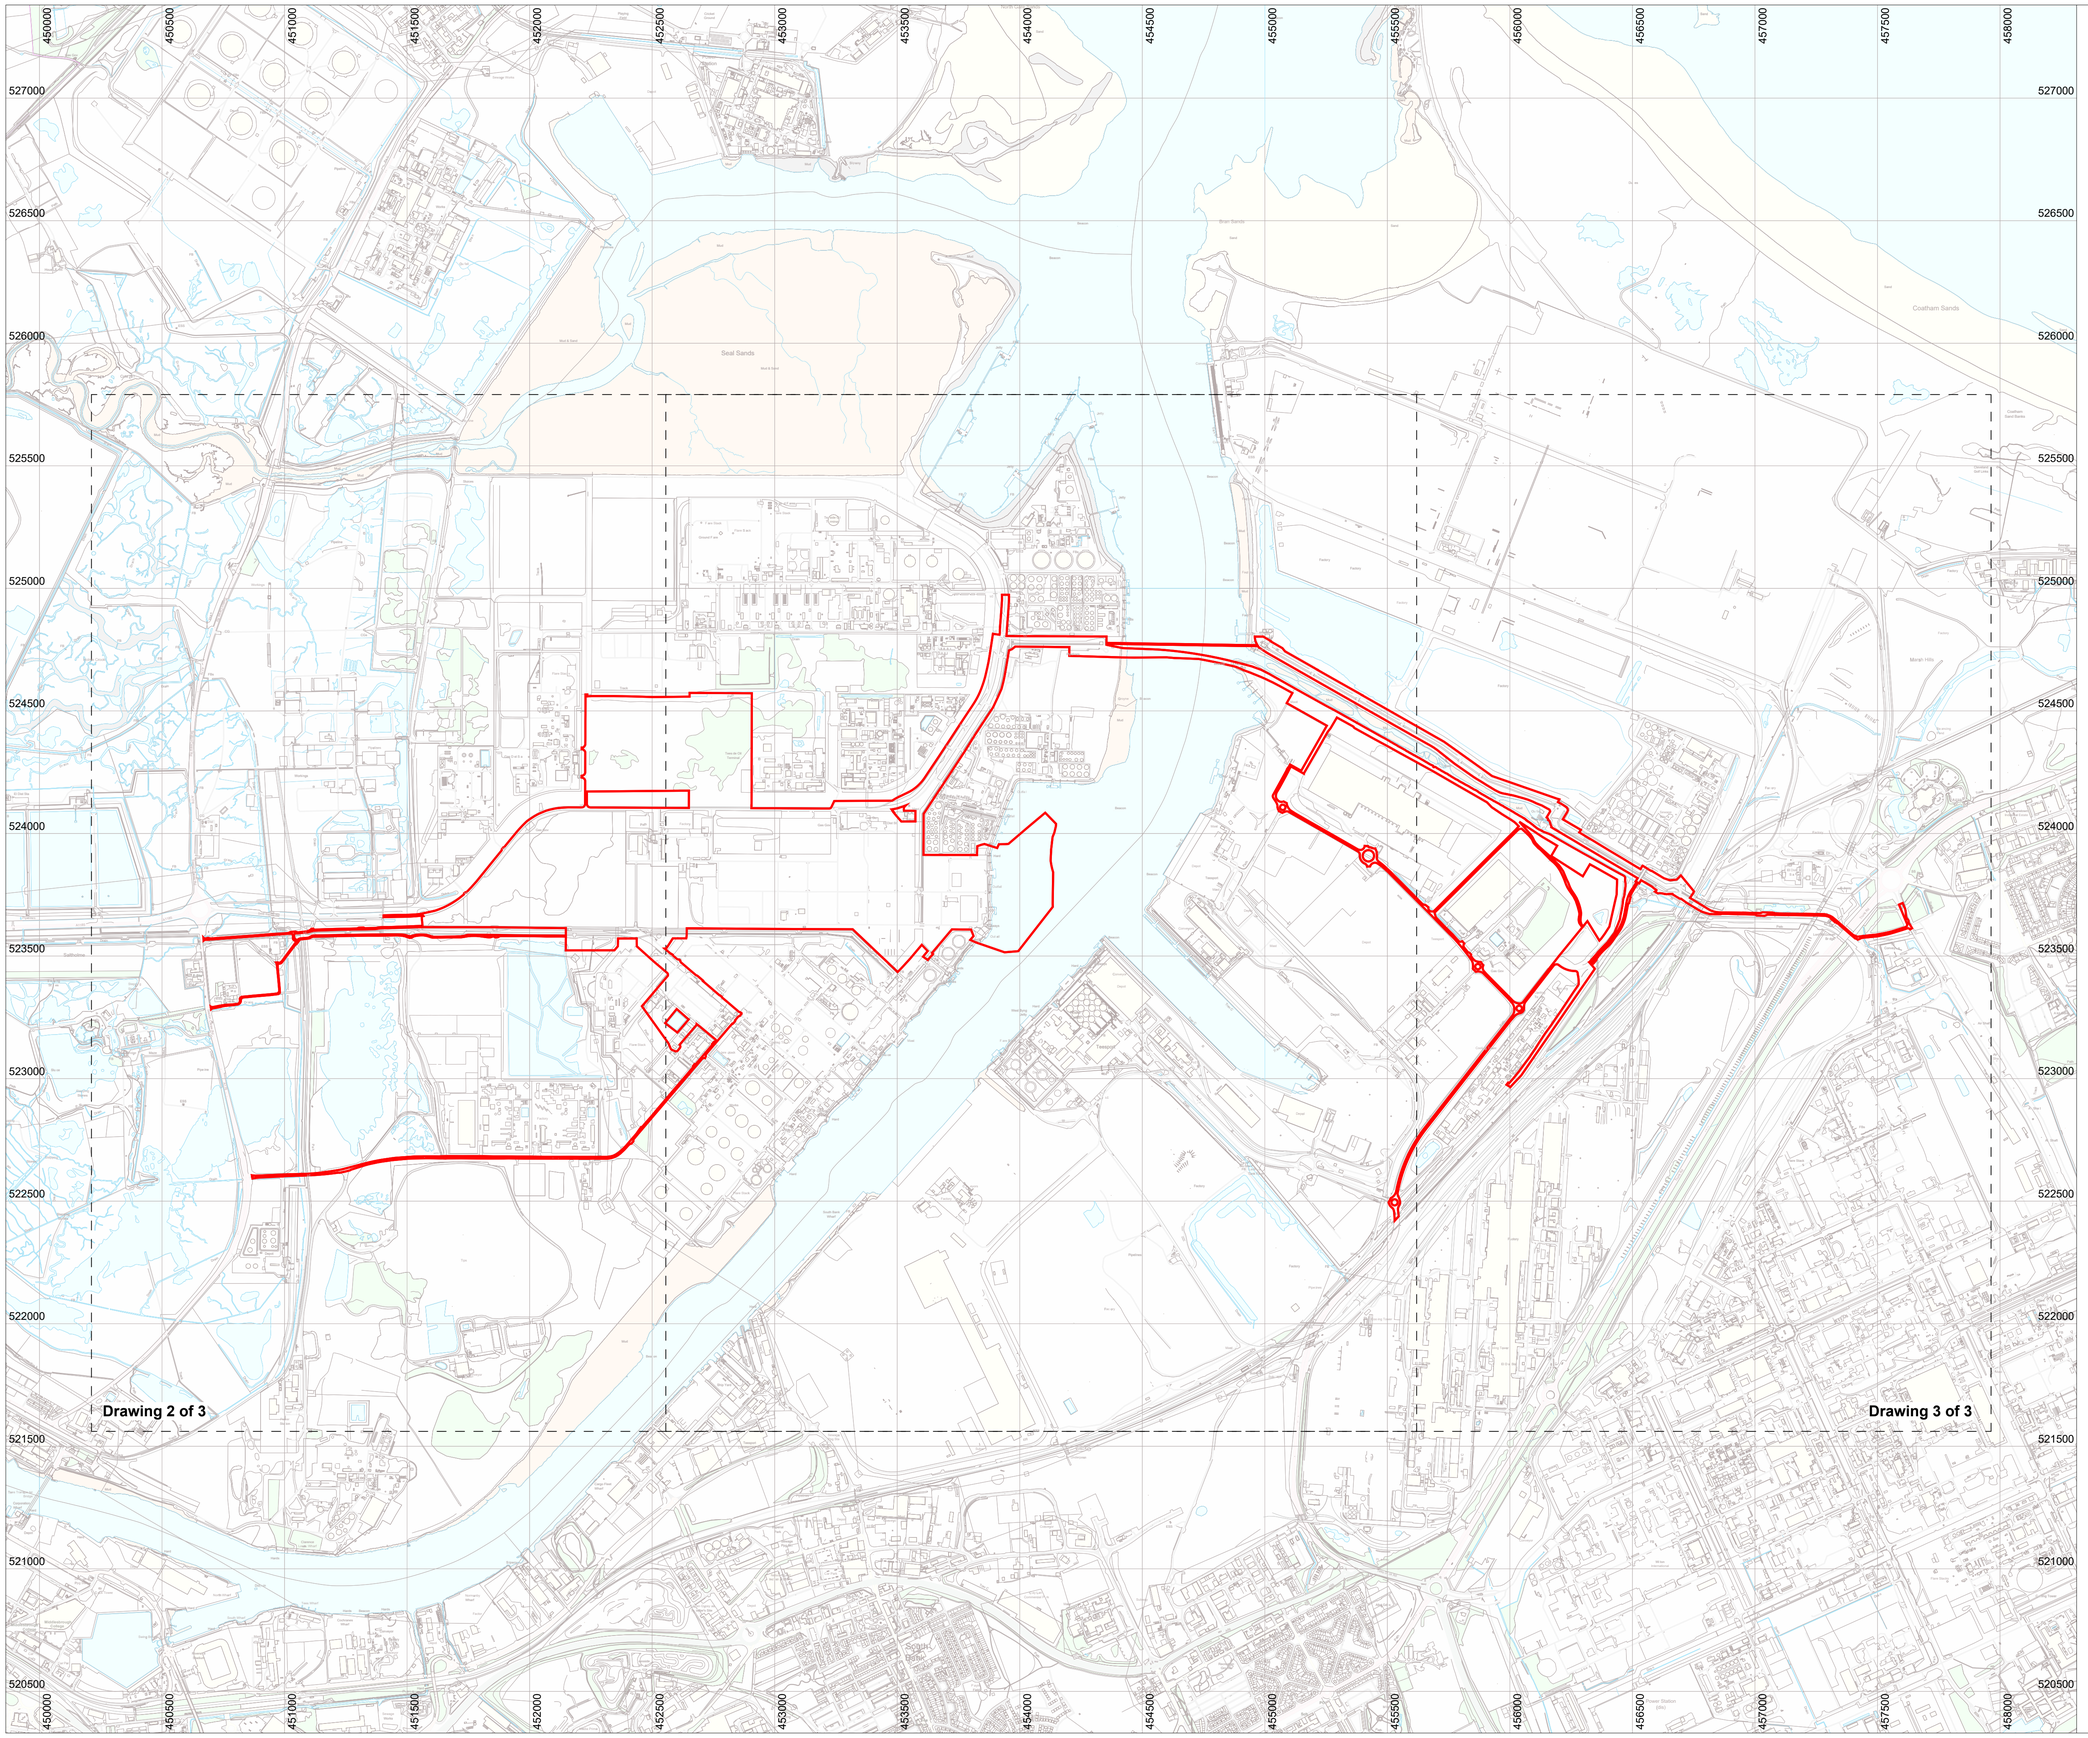

A1

LEGEND

The Site (Draft Order Limits)

Planning Inspectorate Reference: EN0110025

Product: OS VML
Serial Number: 332756
(c) Crown copyright and database right 2026
OS AC0000848283

Weedon Architects Ltd
OS Licence number: AC0000817925

Metres SCALE 1:12500
0 250 500 750 1000

Rev	Date	Dr.	Ch.	Comment
00	09.2026	JW	AG	FOR DCO APPLICATION

WEEDON architects

Lighthouse GREEN FUELS

Drawing Title

2.1 Site Location Plan

Client

LGF Projects Ltd.

Project Name

Lighthouse Green Fuels Project

Scale

1:12500 @ A1

Project Number

16274

Rev


00

Drawing Number

2.1 Drawing 1 of 3

A1

KEYPLAN

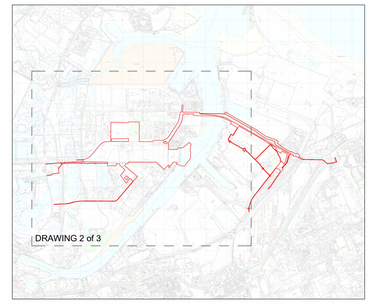

LEGEND

- The Site (Draft Order Limits)
- Wider Site
- Main Site

Planning Inspectorate Reference: EN0110025

Product: OS VML
Serial Number: 332756
(c) Crown copyright and database right 2026
OS AC0000848283

Weedon Architects Ltd
OS Licence number: AC0000817925

Metres 0 150 300 450 600 SCALE 1:7500

Rev	Date	Dr.	Ch.	Comment
00	09.2026	JW	AG	FOR DCO APPLICATION

Drawing Title

2.1 Site Location Plan -
Main Site and Wider Site Location - West

Client

LGF Projects Ltd.

Project Name

Lighthouse Green Fuels Project

Scale

1:7500 @ A1

Project Number

16274

Rev


00

Drawing Number

2.1 Drawing 2 of 3

A1

KEYPLAN

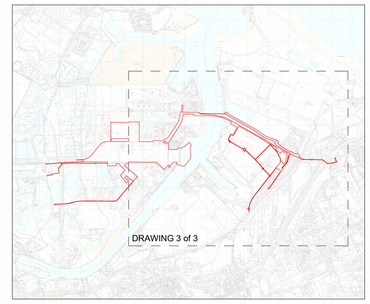

LEGEND

- The Site (Draft Order Limits)
- Wider Site
- Main Site

Planning Inspectorate Reference: EN0110025

Product: OS VML
Serial Number: 332756
(c) Crown copyright and database right 2026
OS AC0000848283

Weedon Architects Ltd
OS Licence number: AC0000817925

Metres 0 150 300 450 600 SCALE 1:7500

Rev	Date	Dr.	Ch.	Comment
00	09.2026	JW	AG	FOR DCO APPLICATION

Drawing Title

2.1 Site Location Plan -
Main Site and Wider Site Location - East

Client

LGF Projects Ltd.

Project Name

Lighthouse Green Fuels Project

Scale

1:7500 @ A1

Project Number

16274

Rev

00

Drawing Number

2.1 Drawing 3 of 3