

The Lighthouse Green Fuels Order

Application Reference: EN0110025

Applicant: LGF Projects Limited

Indicative Sections – Main Site

Document Reference: 2.6.2

Revision: 00

Planning Act 2008
APFP Reg. 5(2)(o)



Document Information

Author	Weedon Architects
Document Title	Indicative Sections – Main Site
Document Ref	2.6.2

Revision record

00	Purpose	DCO Application Submission
	Date	September 2026

Information Classification

Information Classification	Date	Reason
Public	September 2026	Proprietary information which will have no impact on the company if disclosed publicly

Contents


2.6.2 Indicative Sections – Main Site

Option 1 - 21 Silos



2.6.2 Indicative Sections - Main Site (Option 1 - 21 Silos) Drawing 1 of 6.....	3
2.6.2 Indicative Sections - Main Site (Option 1 - 21 Silos) Drawing 2 of 6.....	4
2.6.2 Indicative Sections - Main Site (Option 1 - 21 Silos) Drawing 3 of 6.....	5

Option 2 - 4 Silos


2.6.2 Indicative Sections - Main Site (Option 2 - 4 Silos) Drawing 4 of 6	6
2.6.2 Indicative Sections - Main Site (Option 2 - 4 Silos) Drawing 5 of 6	7
2.6.2 Indicative Sections - Main Site (Option 2 - 4 Silos) Drawing 6 of 6	8

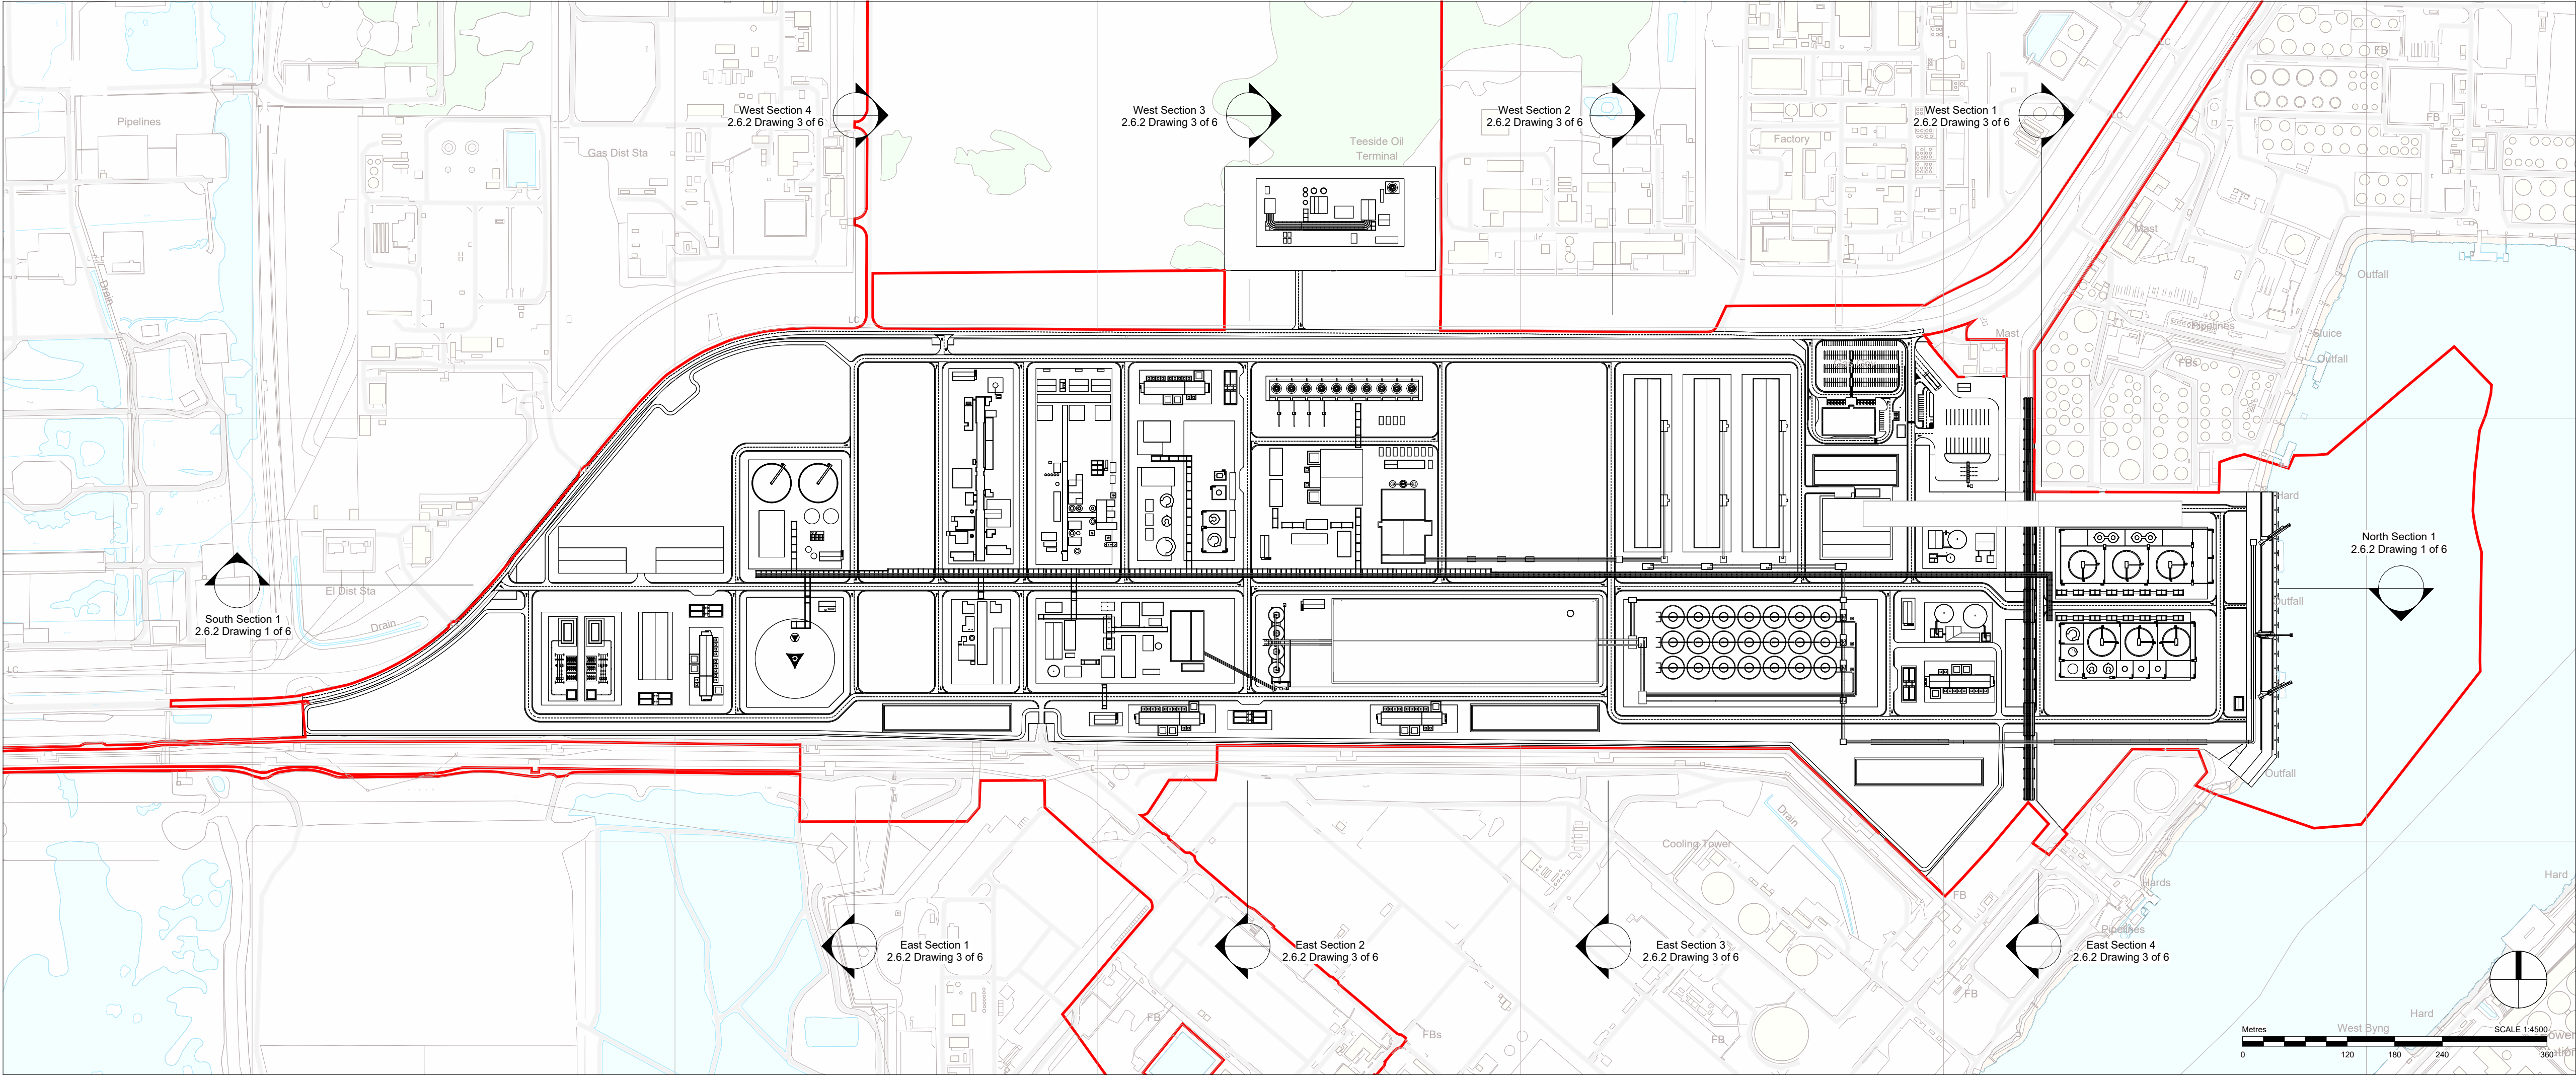


NOTES
1. ASSUMED FINISHED GROUND LEVEL IS +5.100m (AOD).

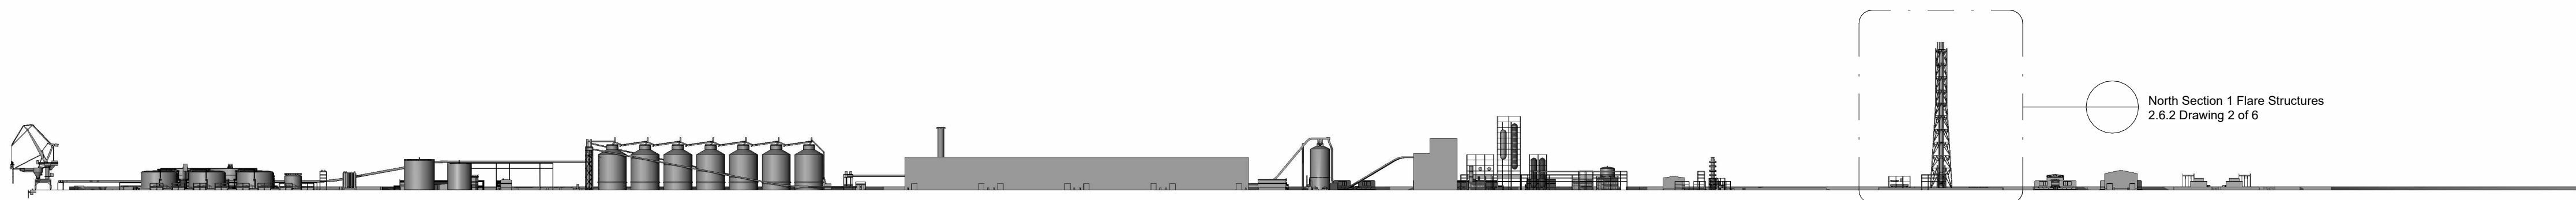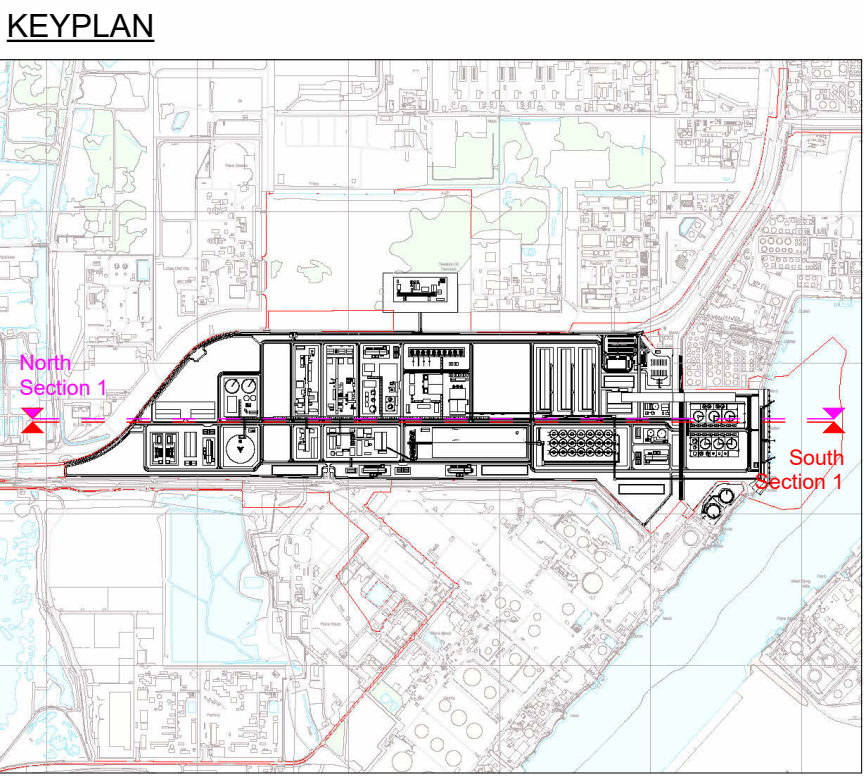

North Section 1
1 : 4000

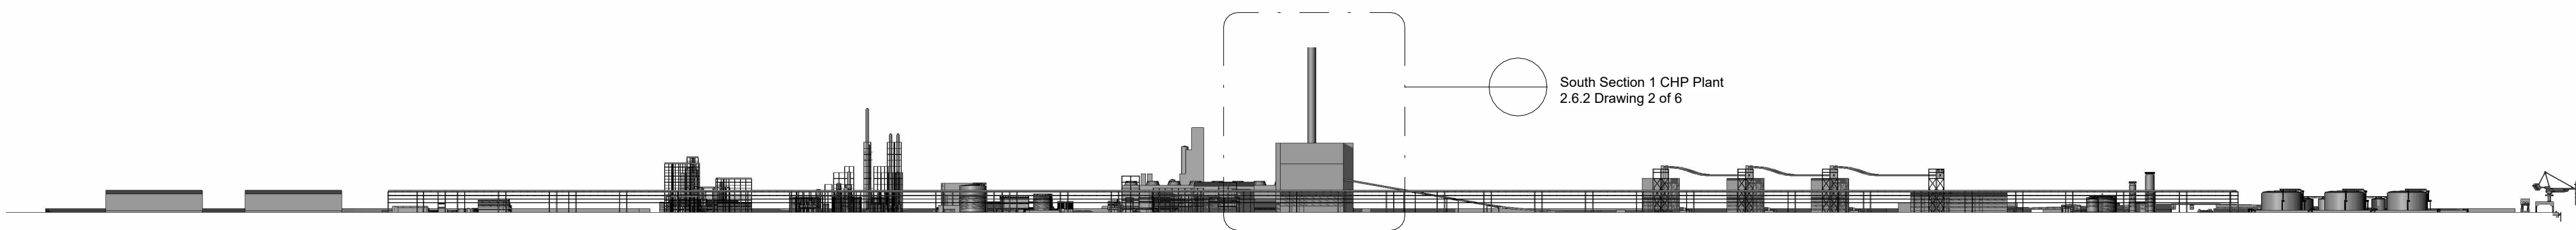

South Section 1
1 : 4000

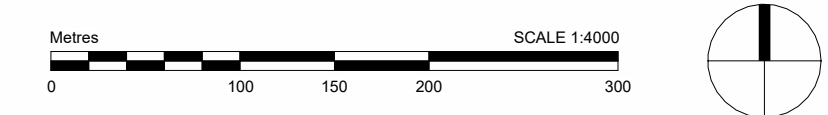

00	09.2026	JW	AG	FOR DCO APPLICATION
----	---------	----	----	---------------------

Rev	Date	Dr.	Ch.	Comment
-----	------	-----	-----	---------



Drawing Title
**2.6.2 Indicative Sections - Main Site
(Option 1 - 21 Silos)**

Client
LGF Projects Ltd.

Project Name
Lighthouse Green Fuels Project



Scale
1:4000 @ A1

Project Number 16274	Rev 00
--------------------------------	------------------



Drawing Number
2.6.2 Drawing 1 of 6

NOTES
1. ASSUMED FINISHED GROUND LEVEL IS +5.100m (AOD).


KEYPLAN

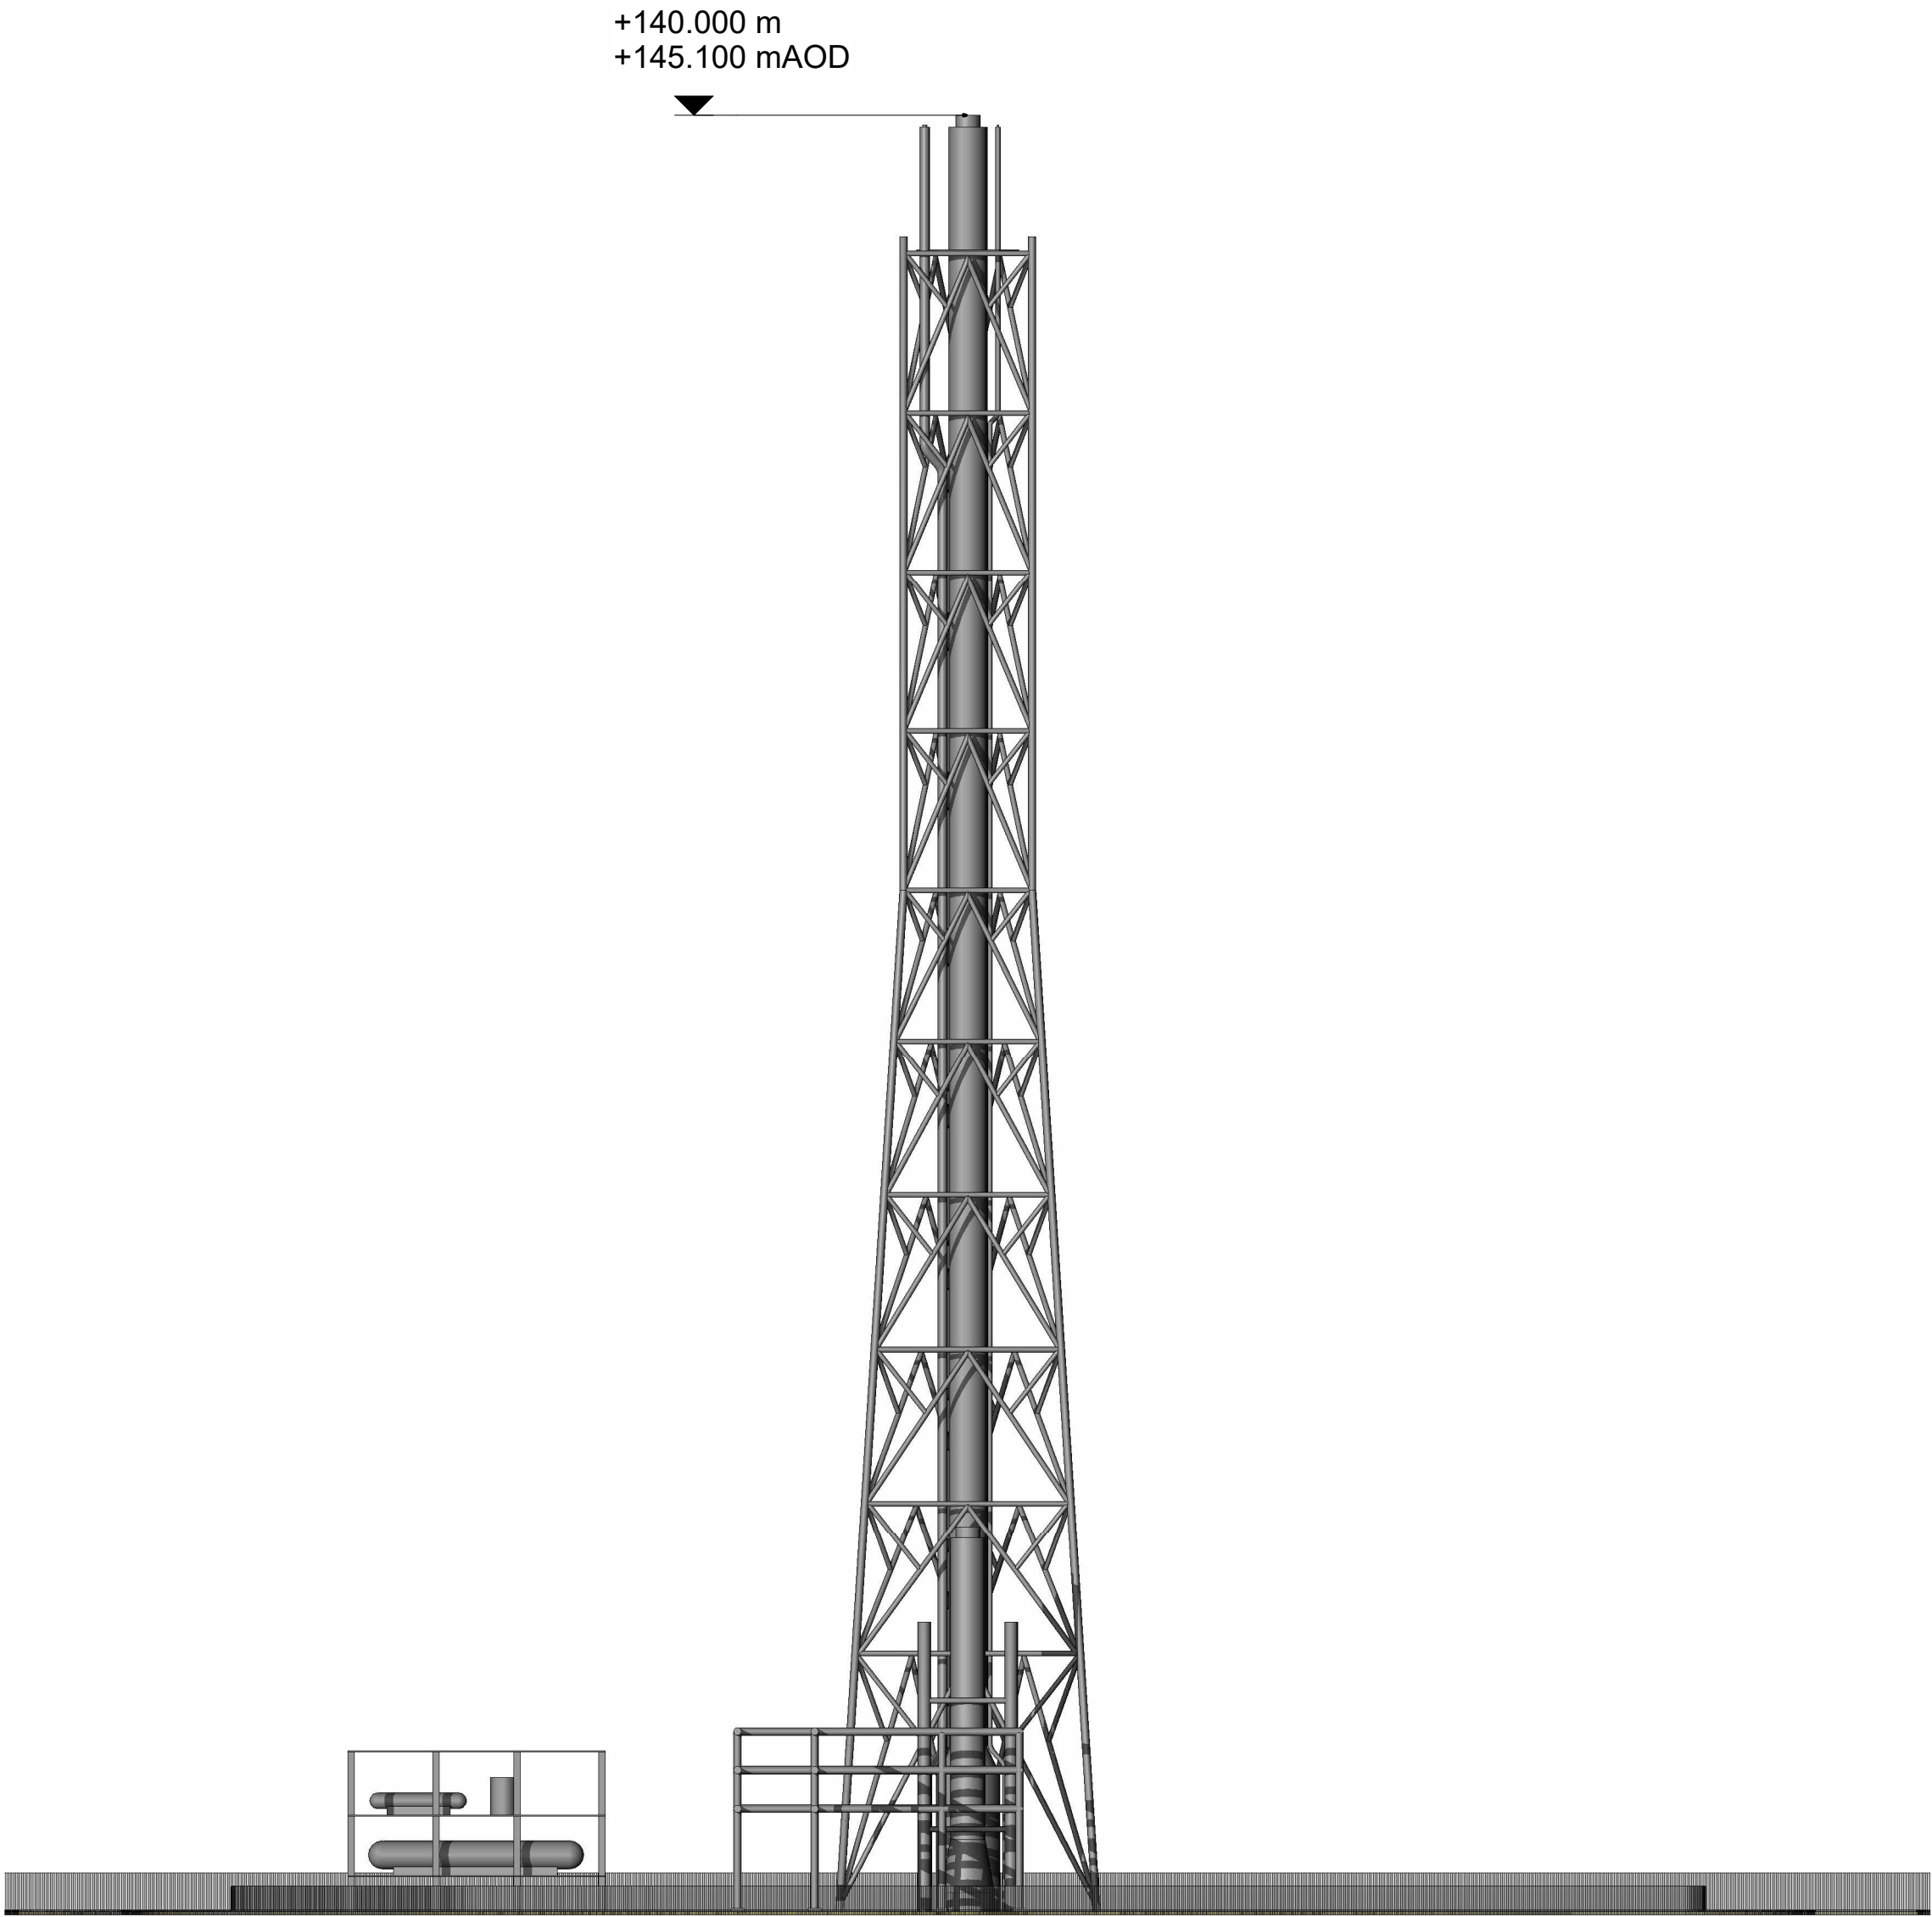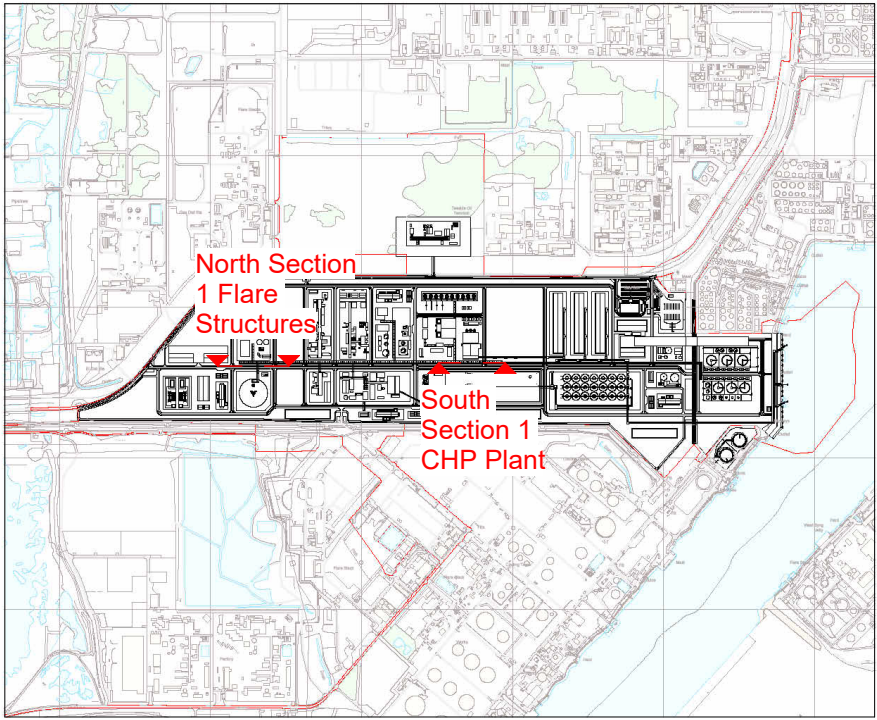


North Section 1 Flare Structures
1 : 500

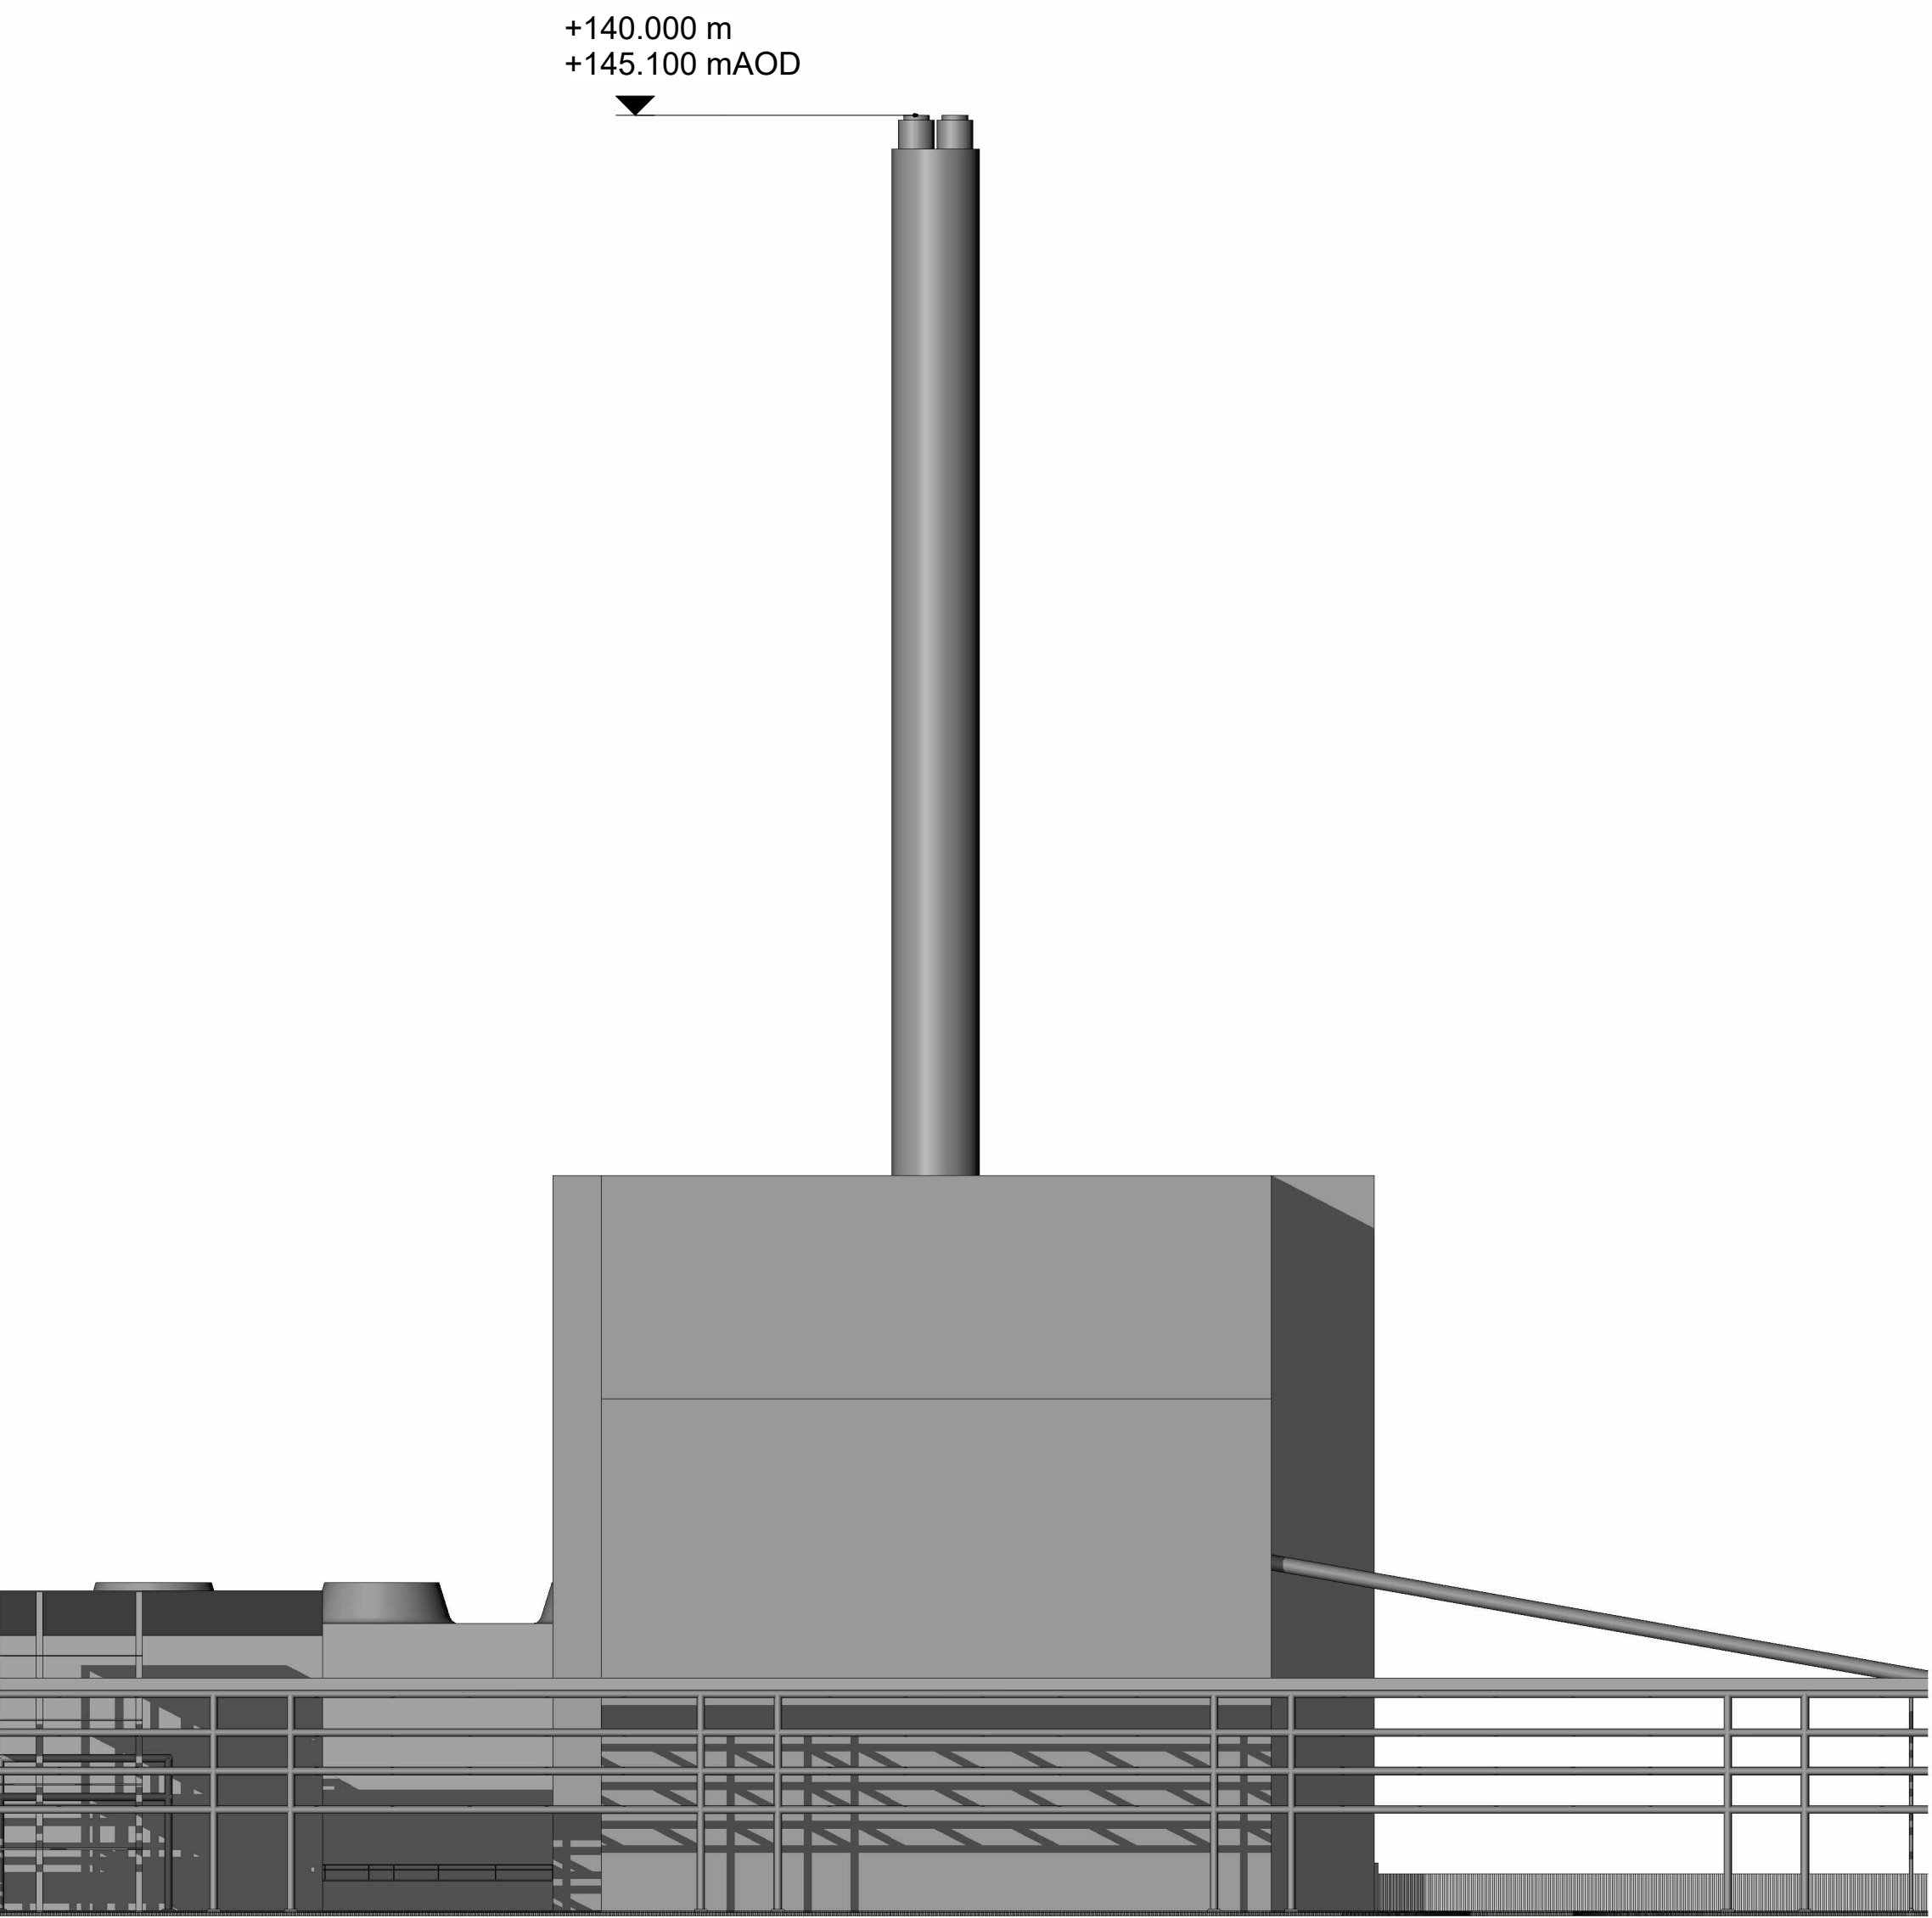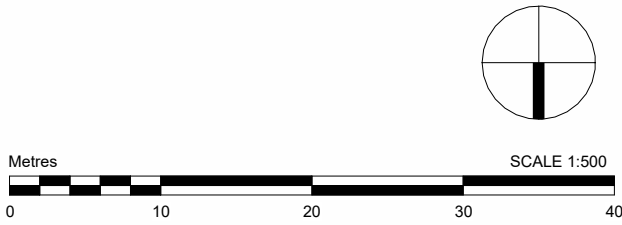

South Section 1 CHP Plant
1 : 500

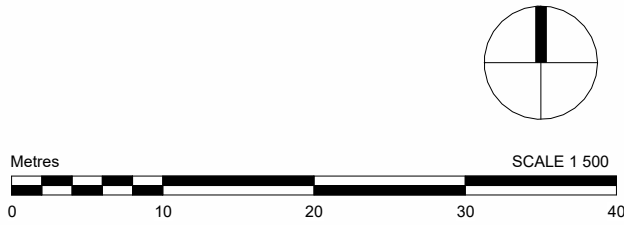

Planning Inspectorate Reference: EN0110025
Product: OS VML
Serial Number: 332756
(c) Crown copyright and database right 2025
OS AC0000648283
Weedon Architects Ltd
OS Licence number: AC0000817925

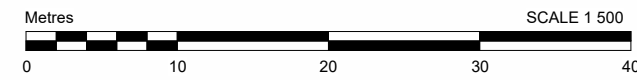

00	09.2026	JW	AG	FOR DCO APPLICATION
----	---------	----	----	---------------------

Rev	Date	Dr.	Ch.	Comment
-----	------	-----	-----	---------



Drawing Title
**2.6.2 Indicative Sections - Main Site
(Option 1 - 21 Silos)**

Client
LGF Projects Ltd.

Project Name
Lighthouse Green Fuels Project



Scale
1:500 @ A1

Project Number 16274	Rev 00
--------------------------------	------------------


Drawing Number
2.6.2 Drawing 2 of 6

NOTES
1. ASSUMED FINISHED GROUND LEVEL IS +5.100m (AOD).


KEYPLAN

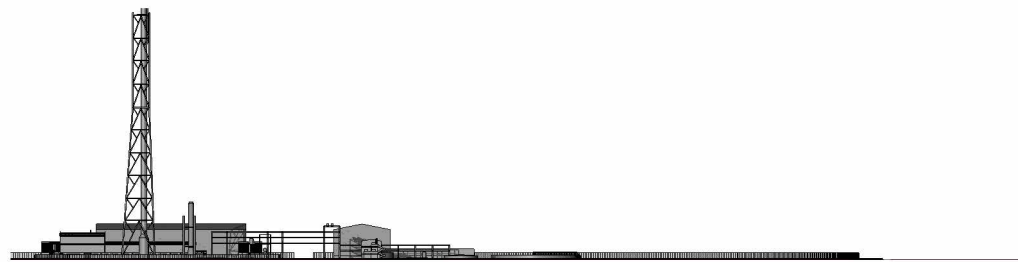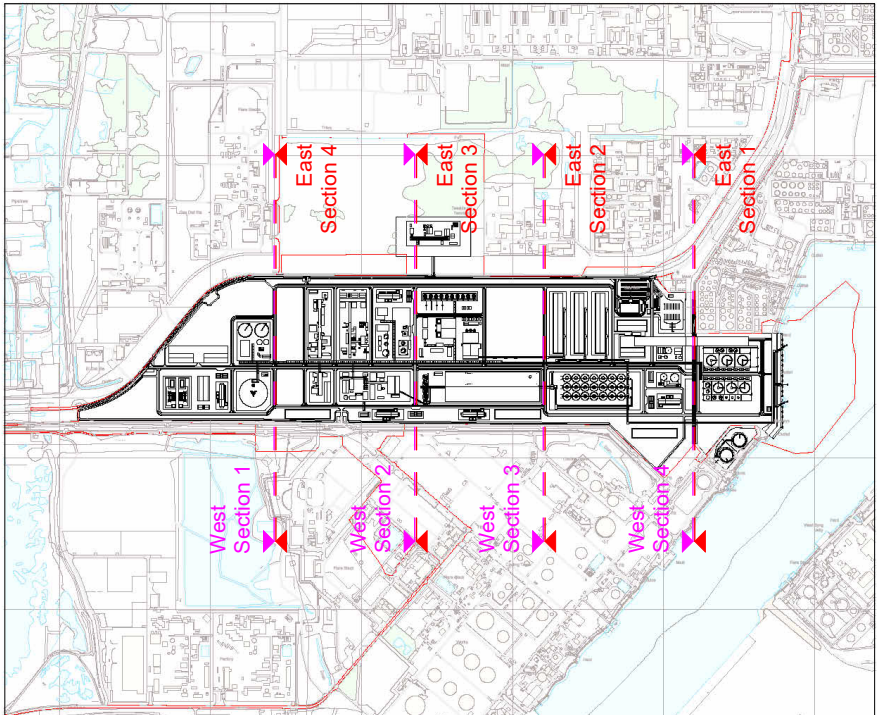


East Section 1
1 : 4000

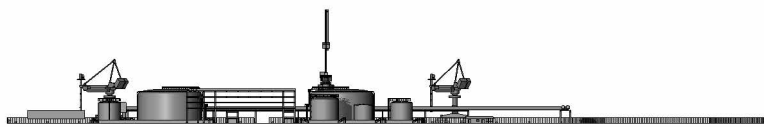


West Section 1
1 : 4000

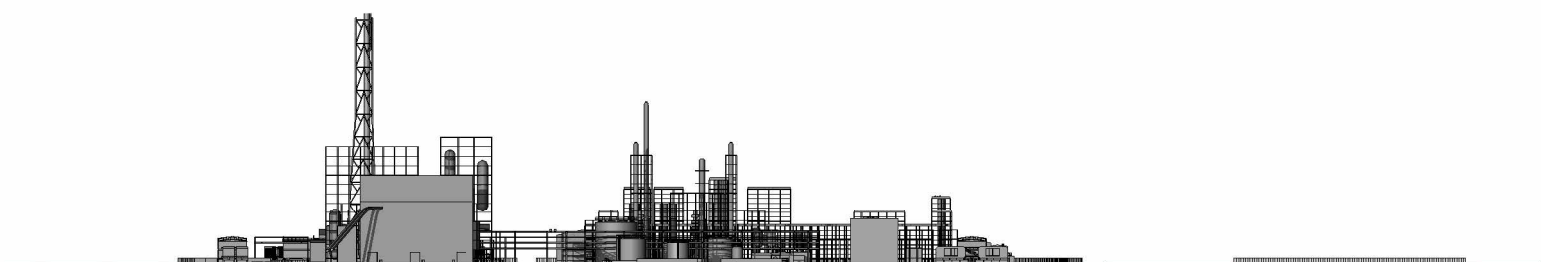


East Section 2
1 : 4000

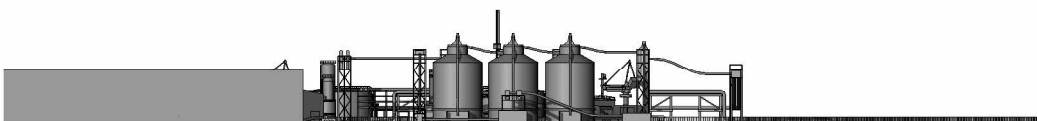


West Section 2
1 : 4000

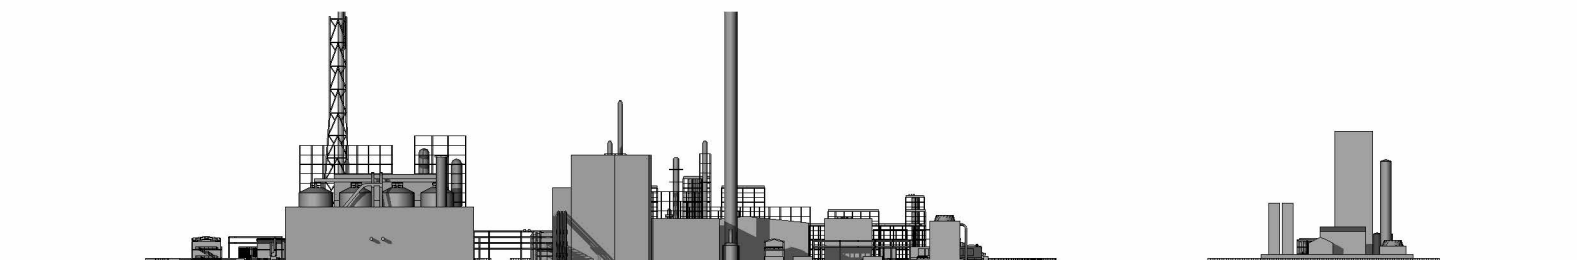


East Section 3
1 : 4000

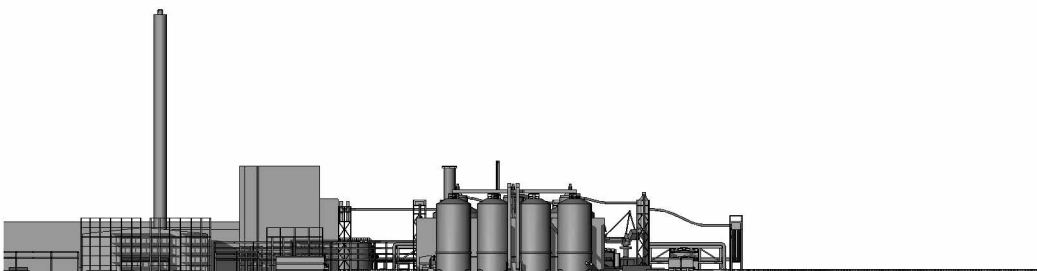

West Section 3
1 : 4000

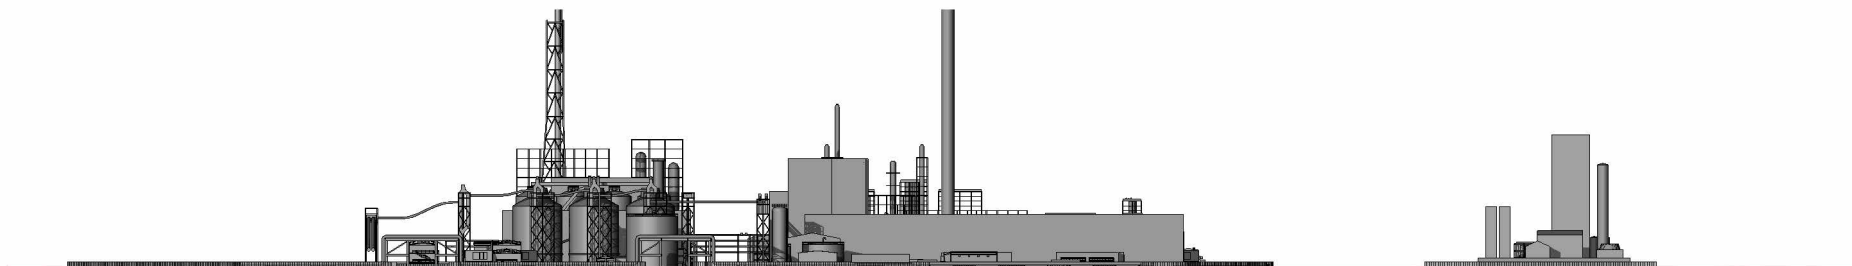


East Section 4
1 : 4000

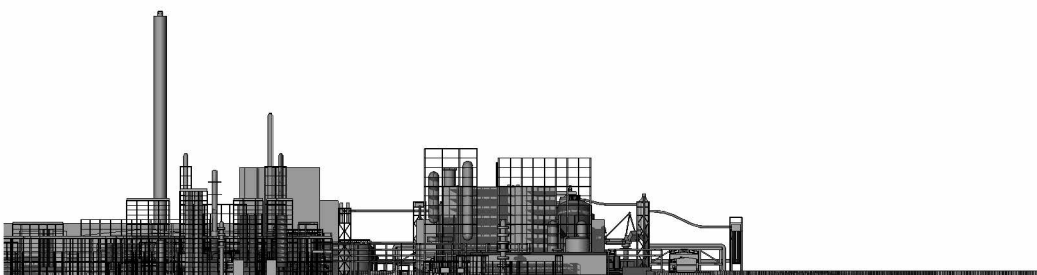

West Section 4
1 : 4000

Planning Inspectorate Reference: EN0110025
Product: OS VML
Serial Number: 332756
(c) Crown copyright and database right 2025
OS AC0000648263
Weedon Architects Ltd
OS Licence number: AC0000817925

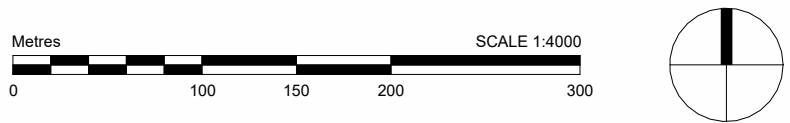

00	09.2026	JW	AG	FOR DCO APPLICATION
----	---------	----	----	---------------------

Rev	Date	Dr.	Ch.	Comment
-----	------	-----	-----	---------



Drawing Title
**2.6.2 Indicative Sections - Main Site
(Option 1 - 21 Silos)**


Client
LGF Projects Ltd.

Project Name
Lighthouse Green Fuels Project



Scale
1:4000 @ A1

Project Number 16274	Rev 00
--------------------------------	------------------


Drawing Number
2.6.2 Drawing 3 of 6

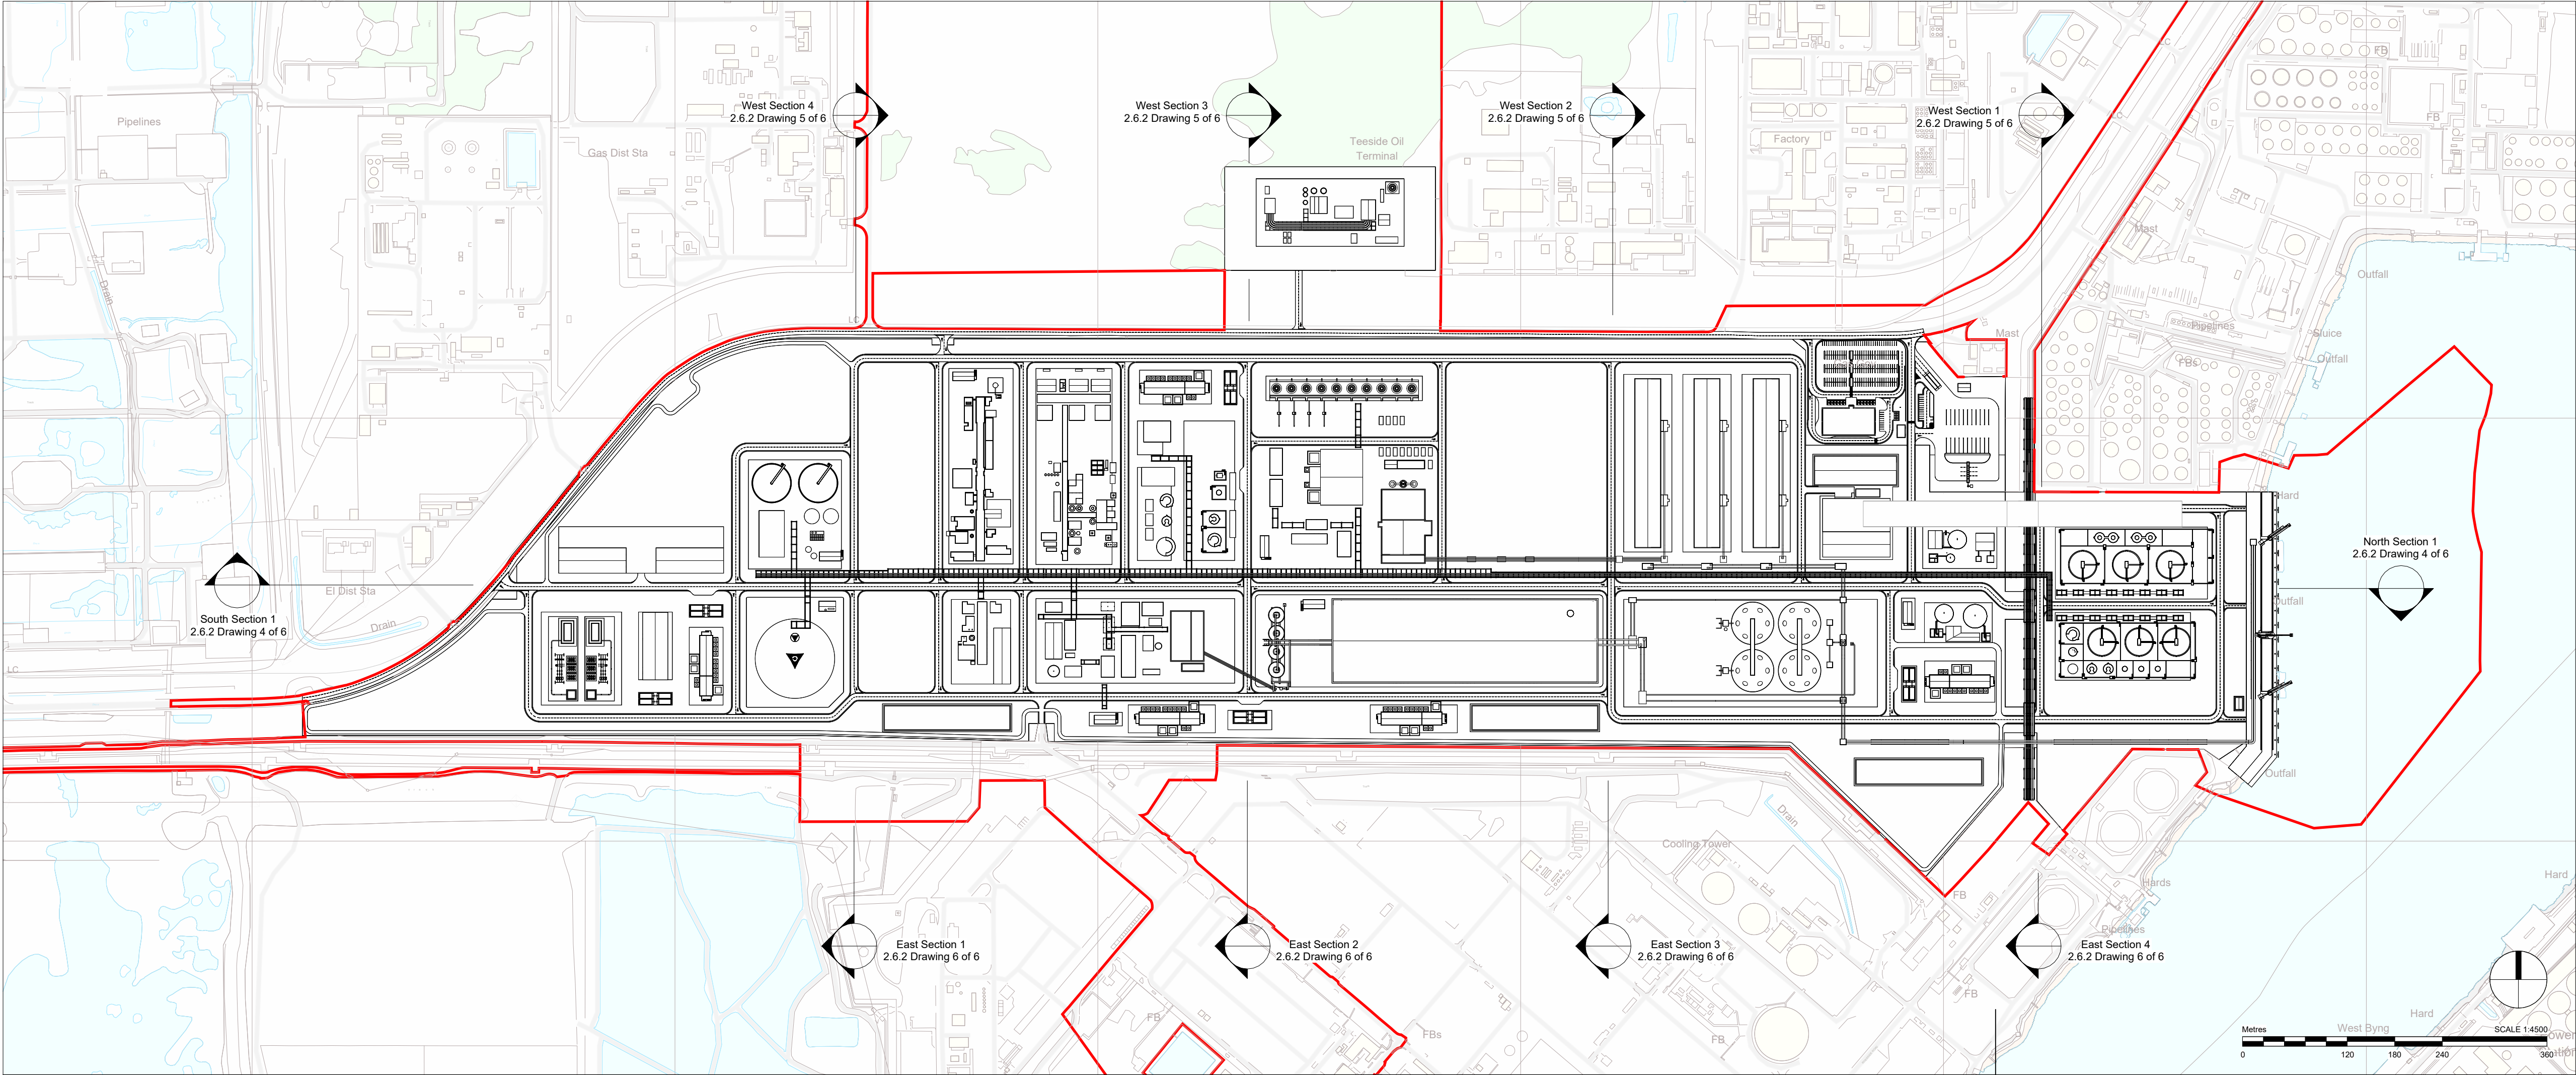

NOTES
1. ASSUMED FINISHED GROUND LEVEL IS +5.100m (AOD).

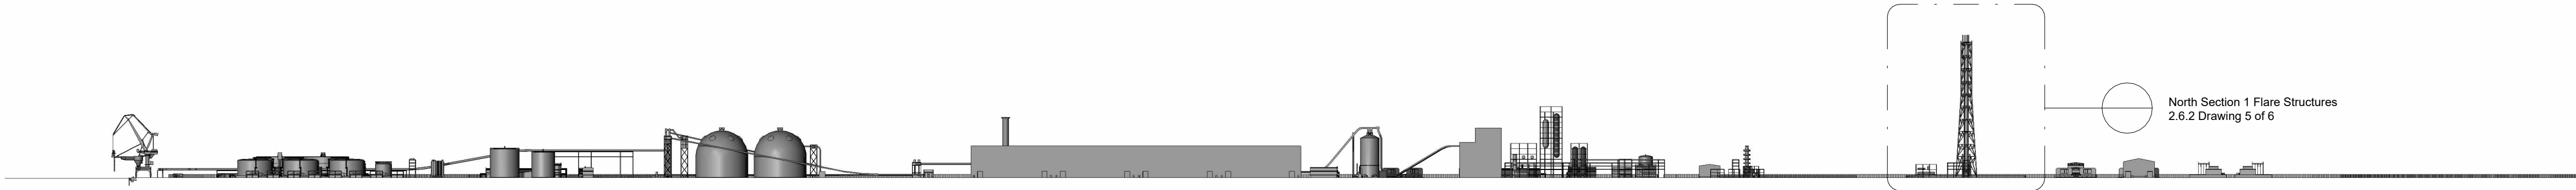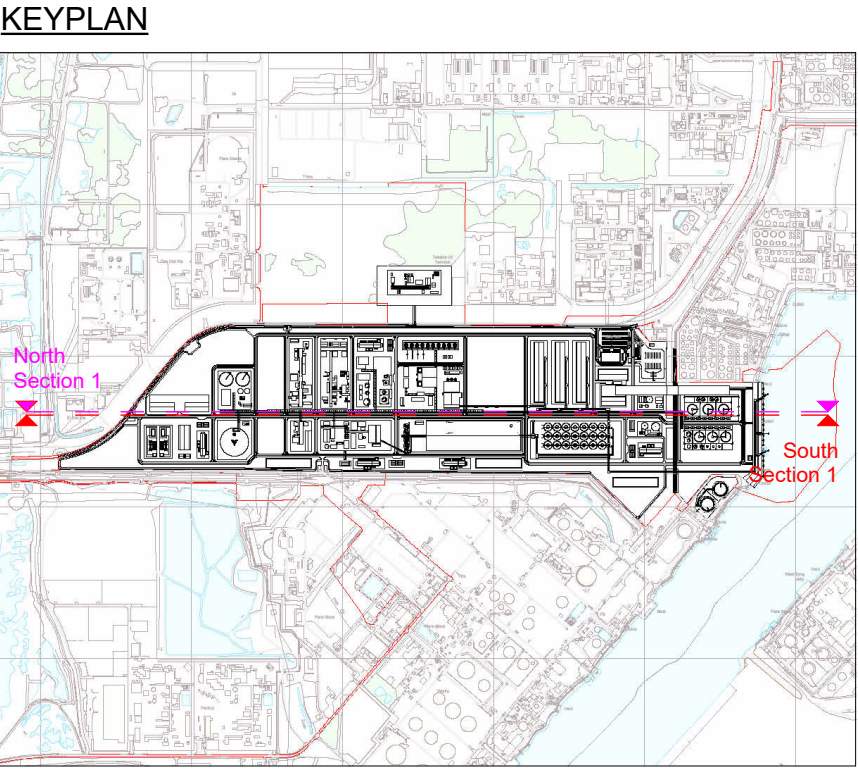

North Section 1
1 : 4000

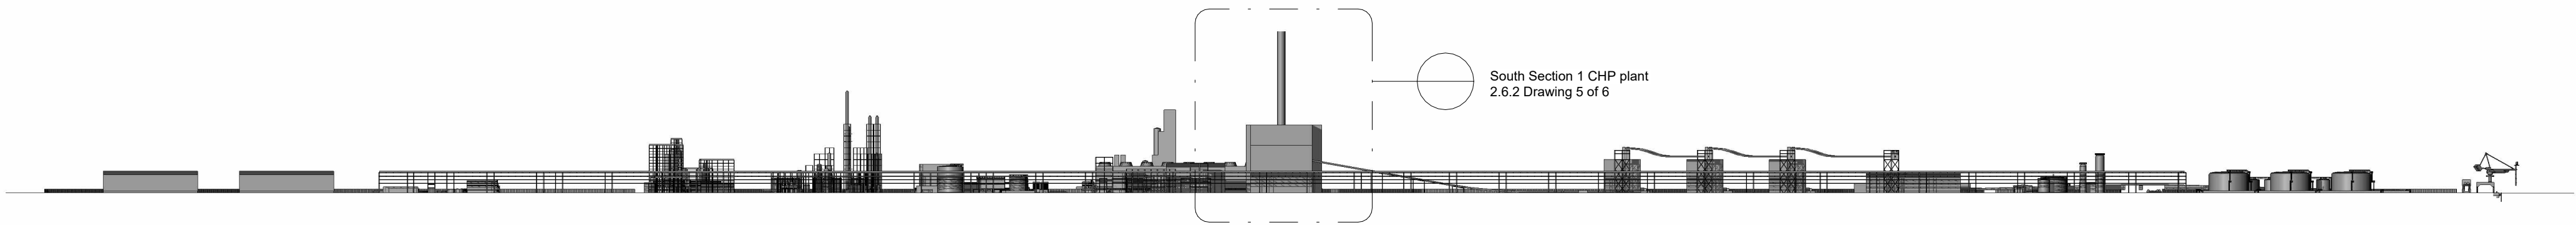

South Section 1
1 : 4000



00	09.2026	JW	AG	FOR DCO APPLICATION
----	---------	----	----	---------------------

Rev	Date	Dr.	Ch.	Comment
-----	------	-----	-----	---------



Drawing Title
**2.6.2 Indicative Sections - Main Site
(Option 2 - 4 Silos)**

Client
LGF Projects Ltd.

Project Name
Lighthouse Green Fuels Project



Scale
1:4000 @ A1

Project Number 16274	Rev 00
--------------------------------	------------------



Drawing Number
2.6.2 Drawing 4 of 6

NOTES
1. ASSUMED FINISHED GROUND LEVEL IS +5.100m (AOD).


KEYPLAN

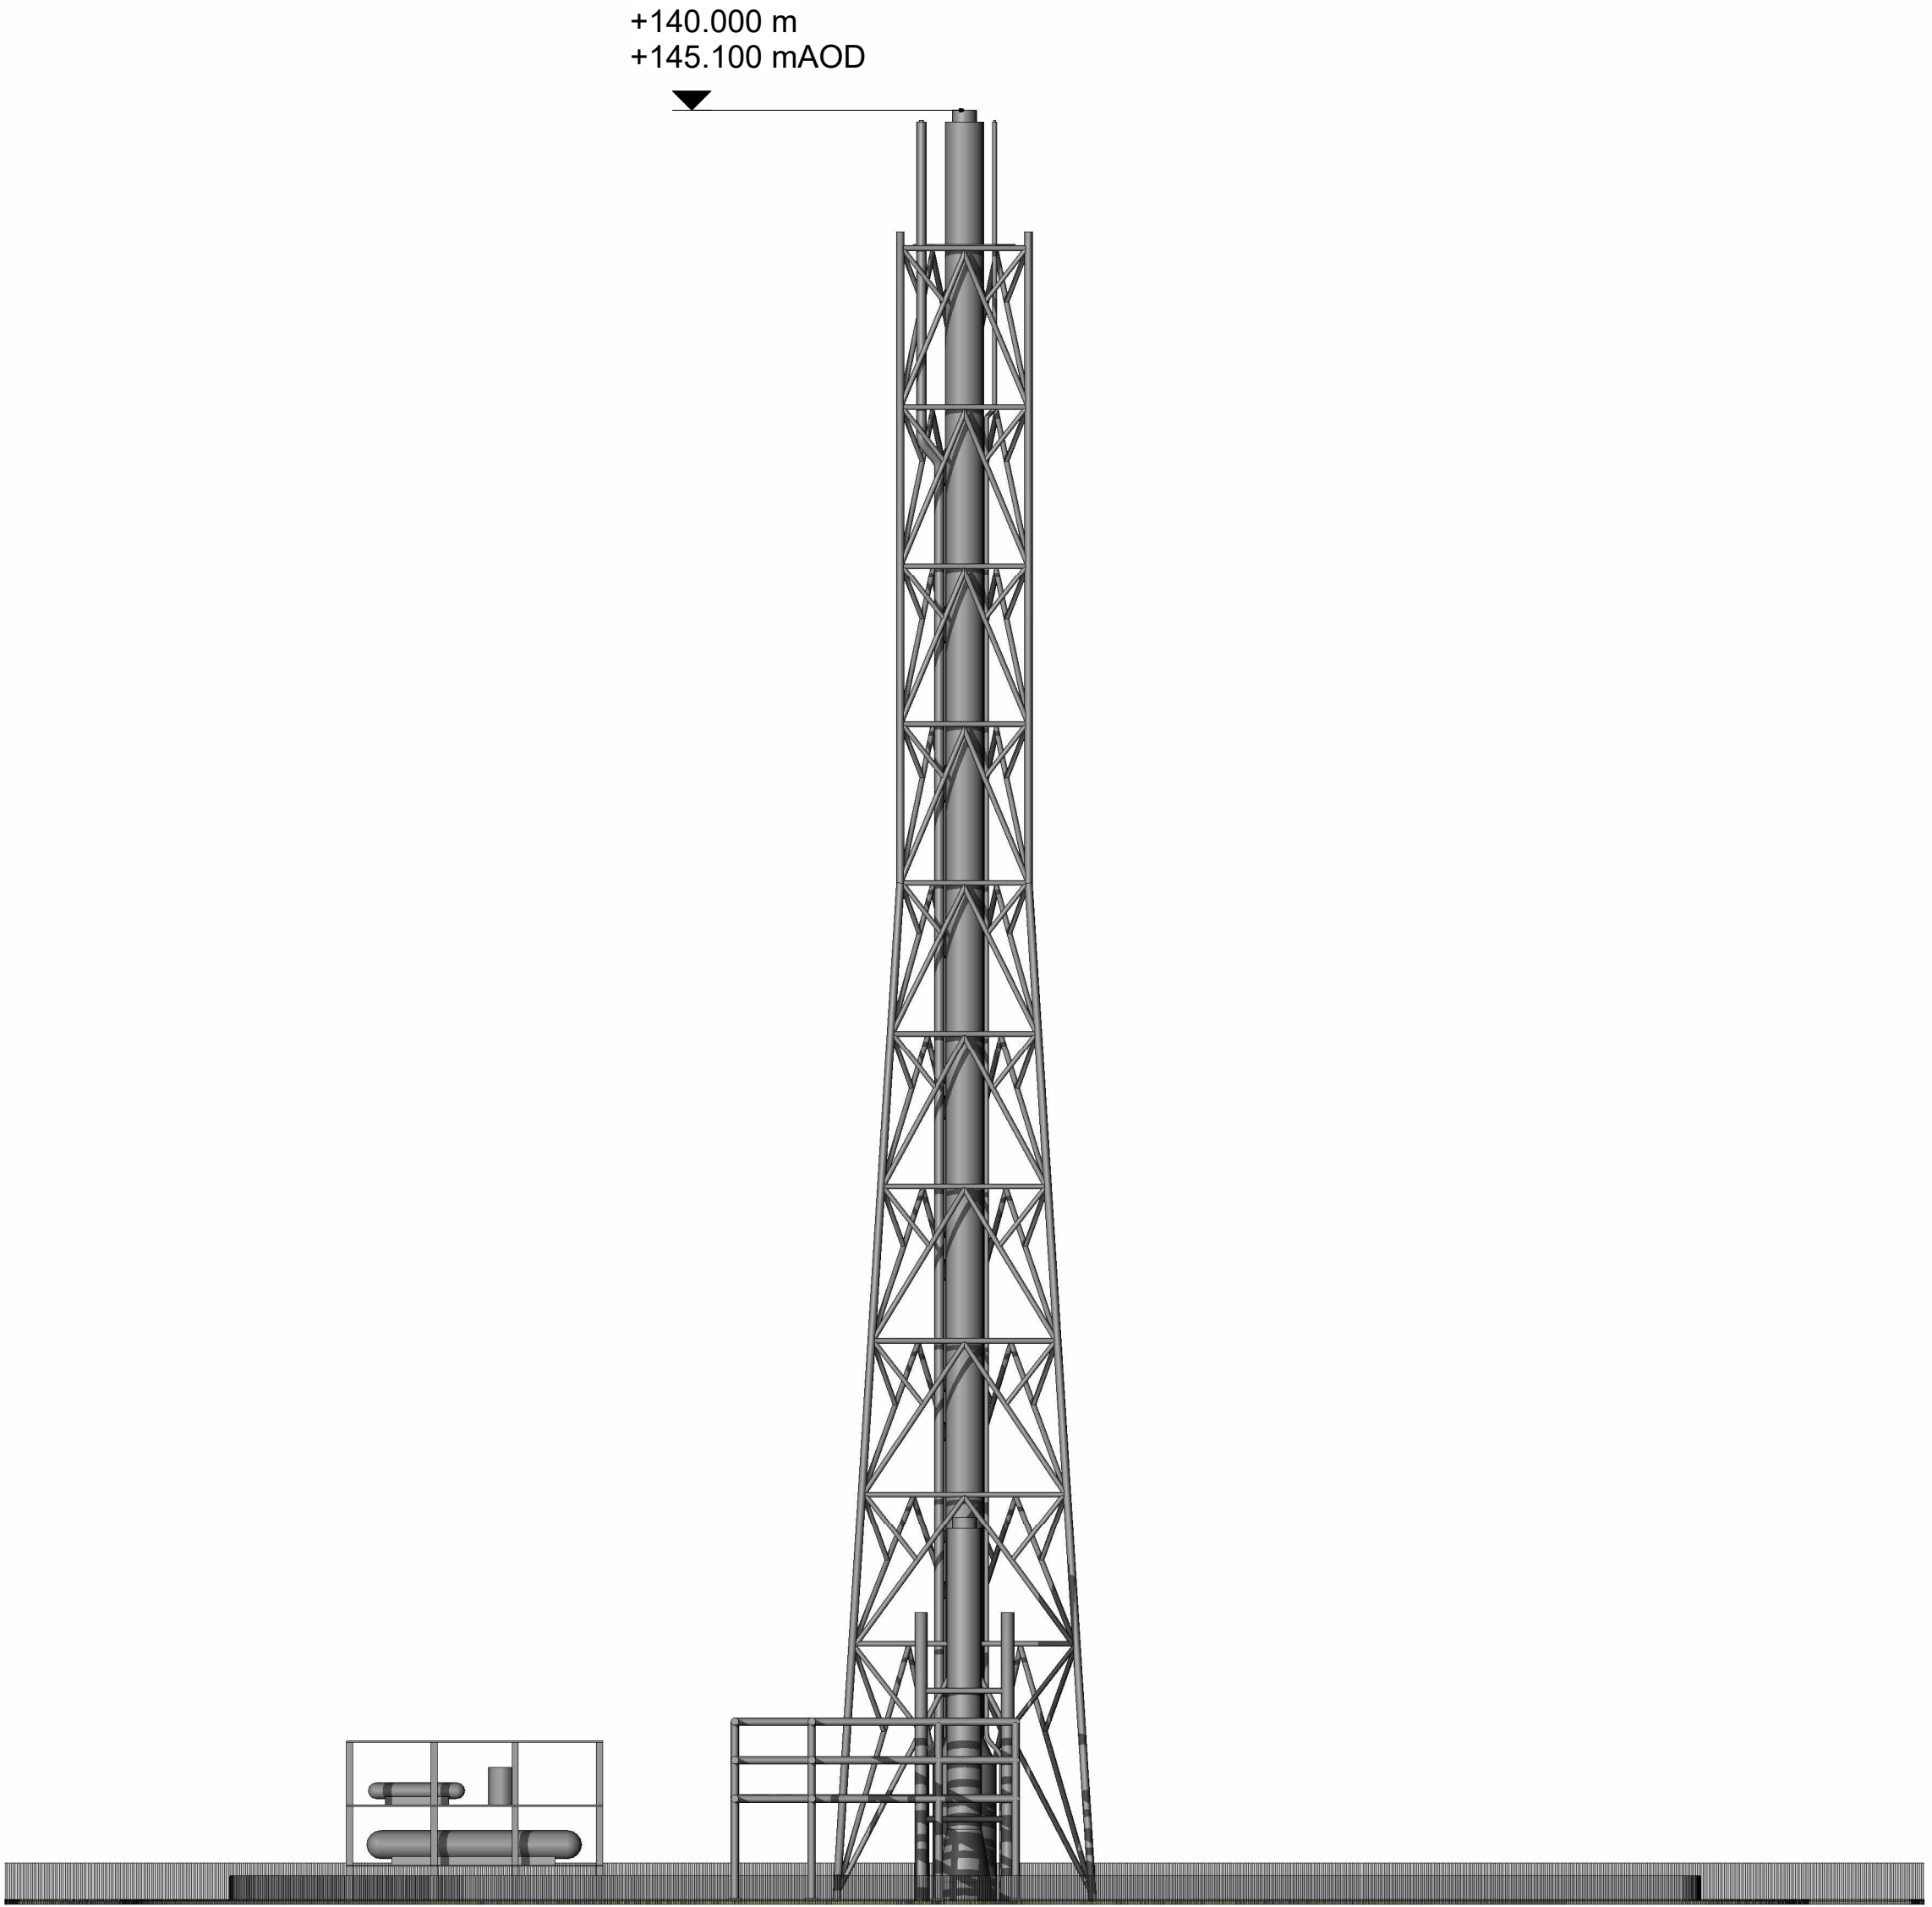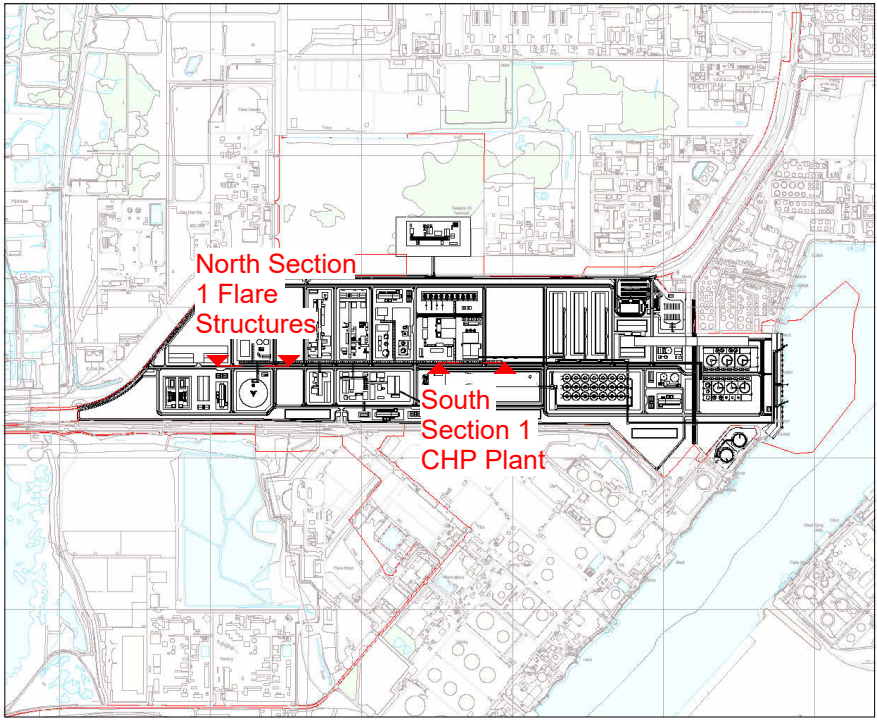


North Section 1 Flare Structures
1 : 500

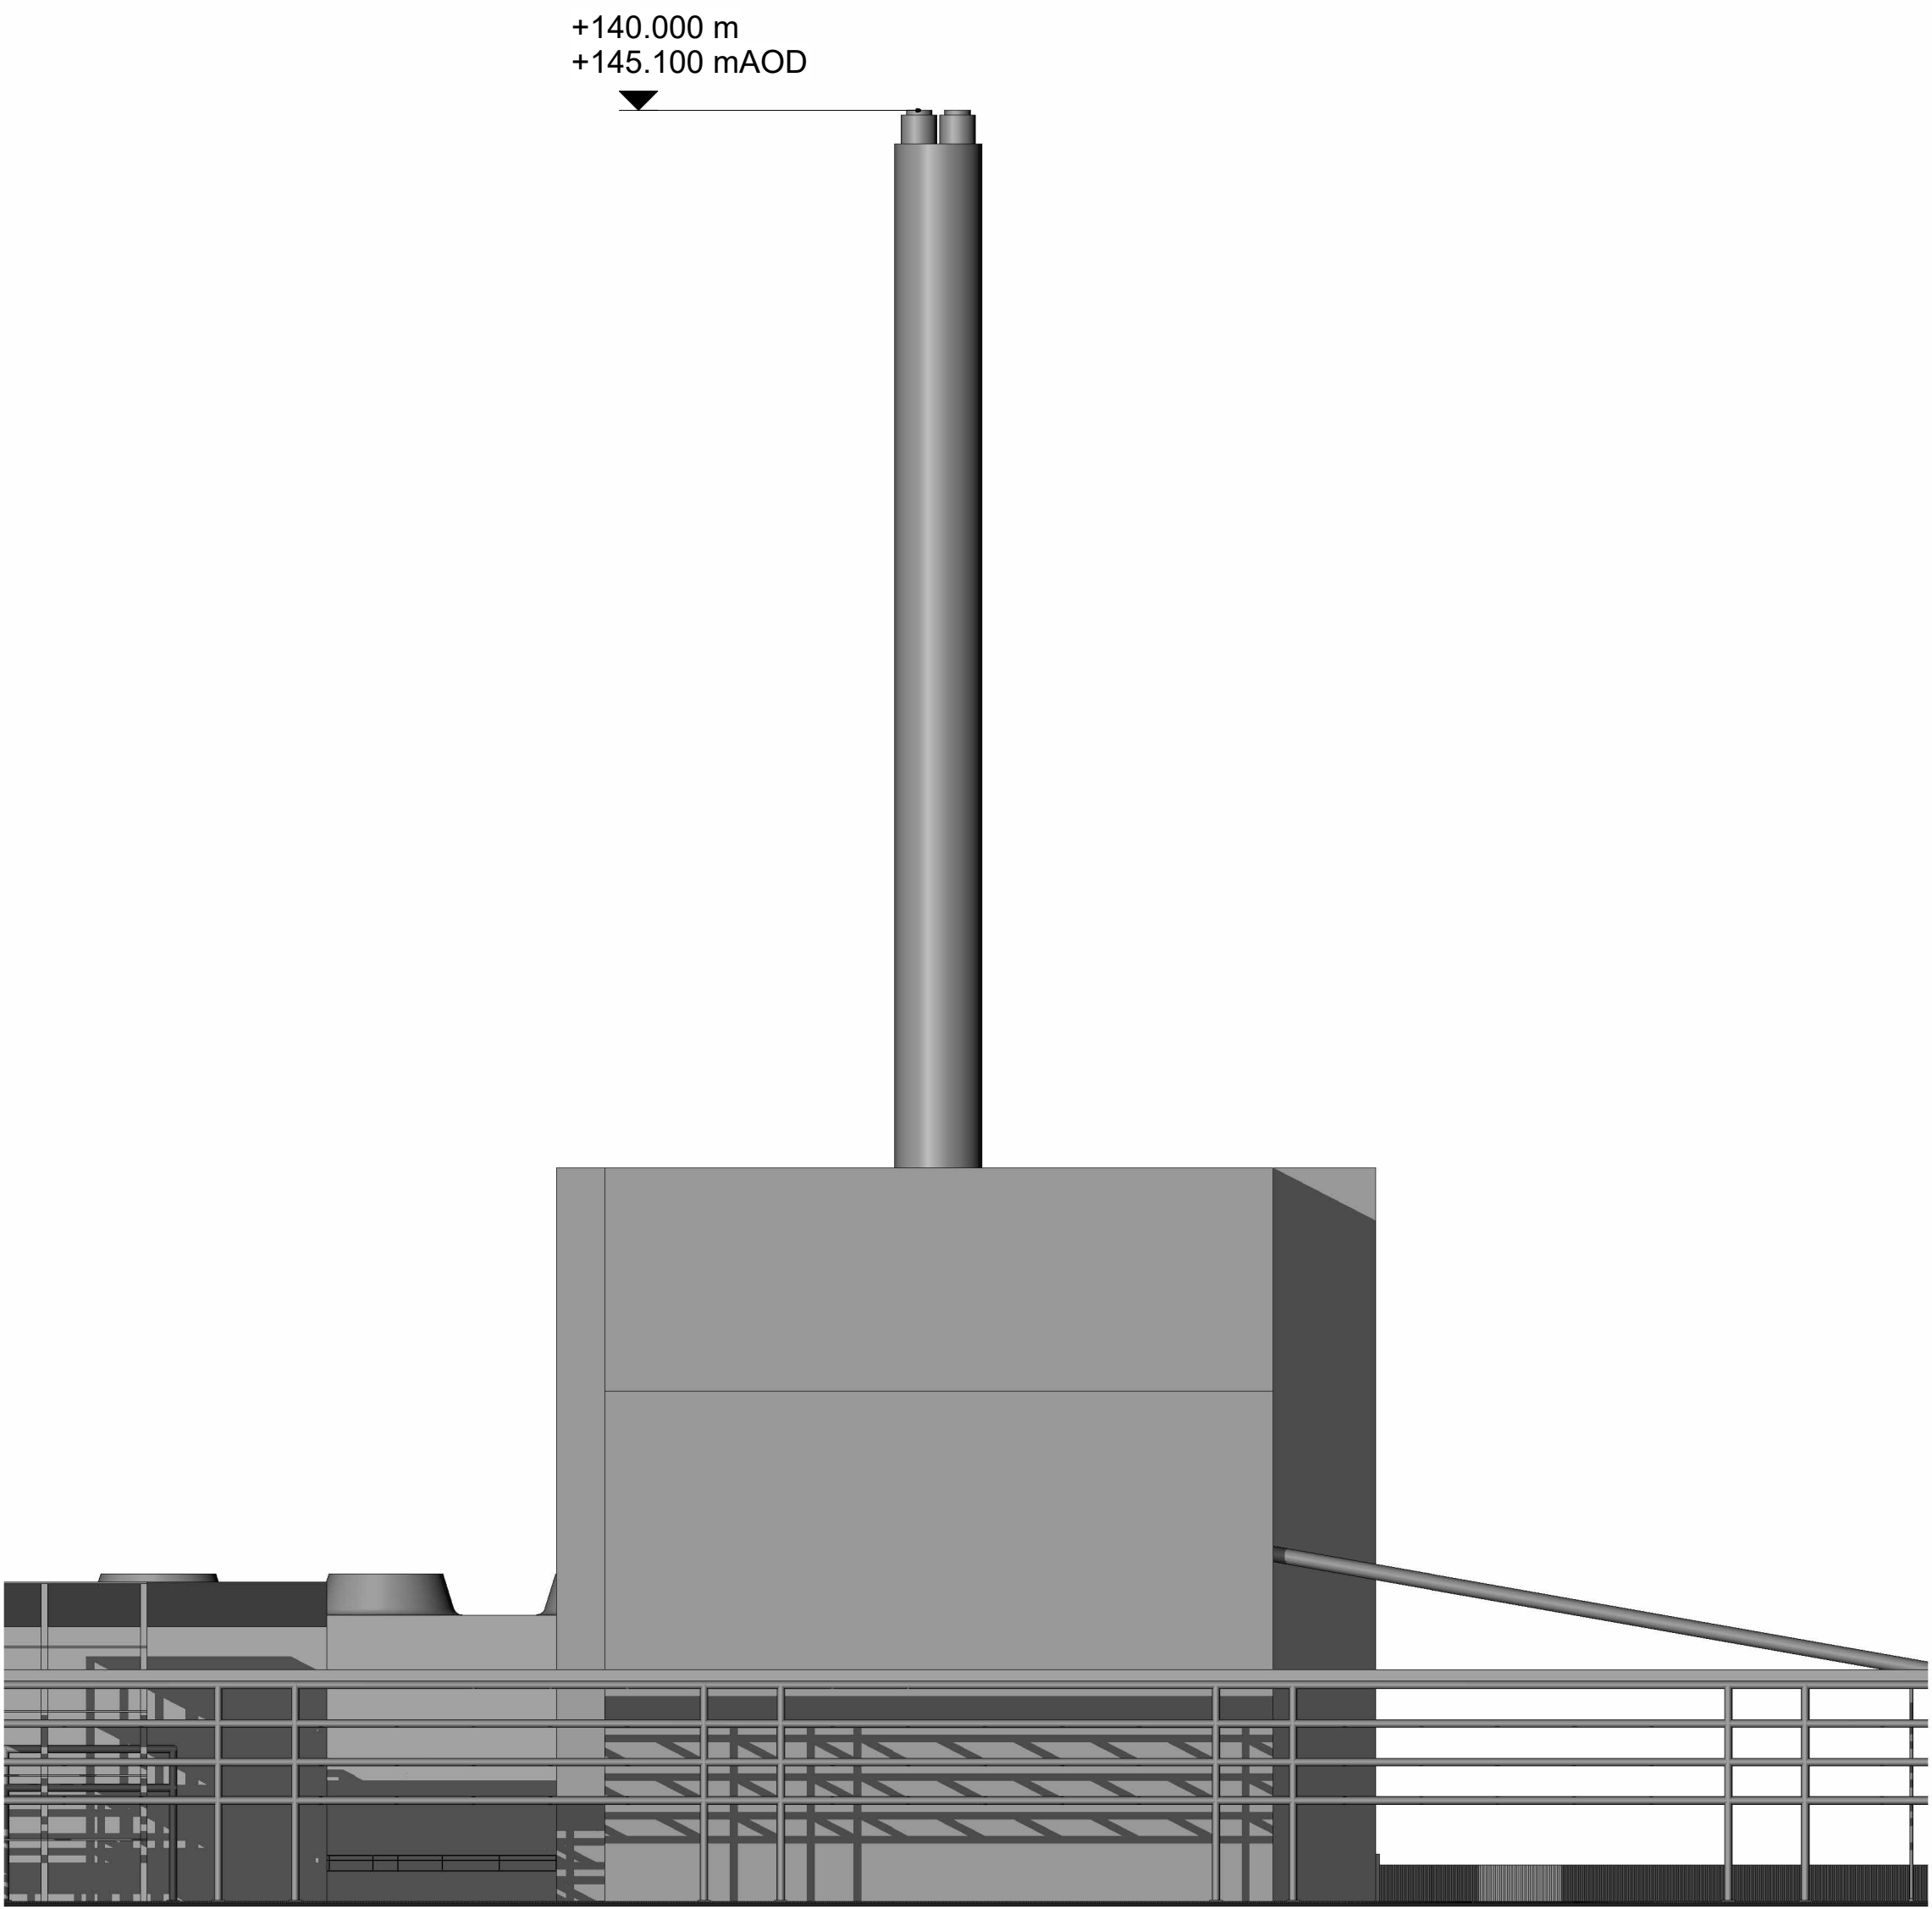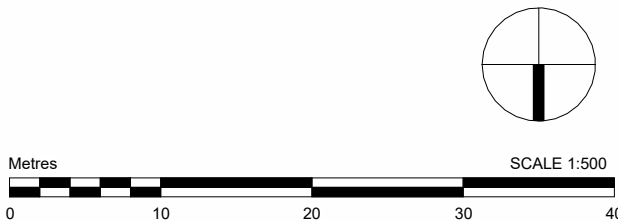

South Section 1 CHP Plant
1 : 500

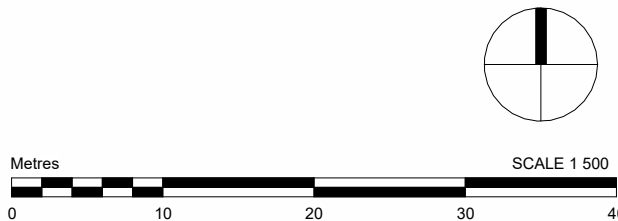

Planning Inspectorate Reference: EN0110025
Product: OS VML
Serial Number: 332756
(c) Crown copyright and database right 2025
OS AC0000648283
Weedon Architects Ltd
OS Licence number: AC0000817925

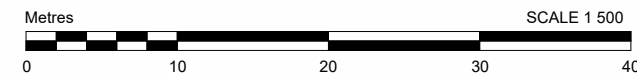

00	09.2026	JW	AG	FOR DCO APPLICATION
----	---------	----	----	---------------------

Rev	Date	Dr.	Ch.	Comment
-----	------	-----	-----	---------



Drawing Title
**2.6.2 Indicative Sections - Main Site
(Option 2 - 4 Silos)**


Client
LGF Projects Ltd.

Project Name
Lighthouse Green Fuels Project


Scale
1:500 @ A1

Project Number 16274	Rev 00
--------------------------------	------------------


Drawing Number
2.6.2 Drawing 5 of 6

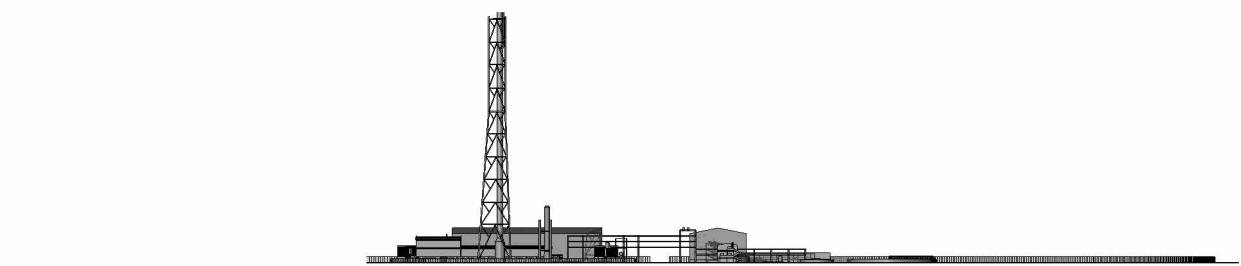


East Section 1
1 : 4000

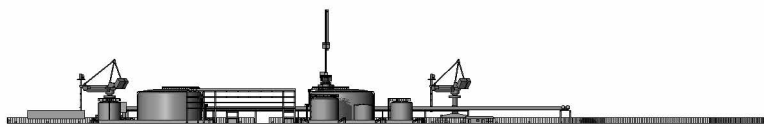


West Section 1
1 : 4000

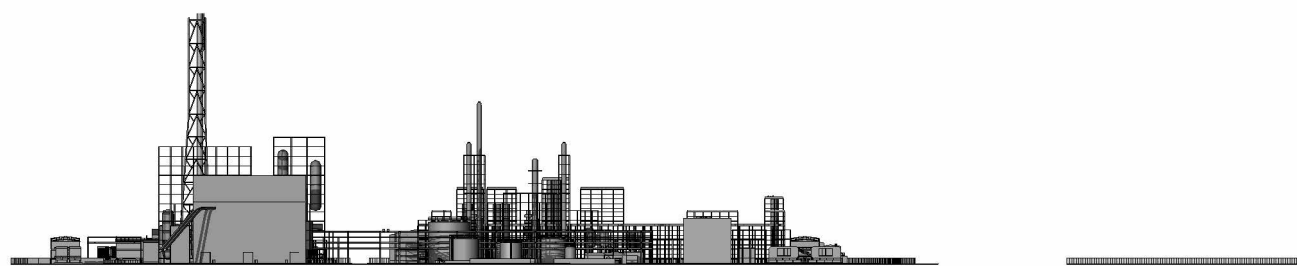


East Section 2
1 : 4000

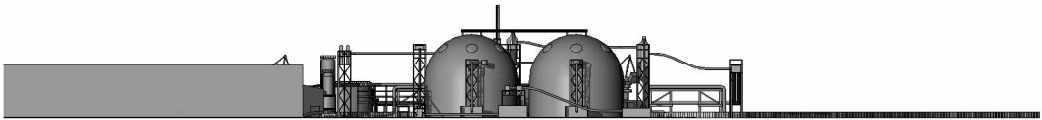


West Section 2
1 : 4000

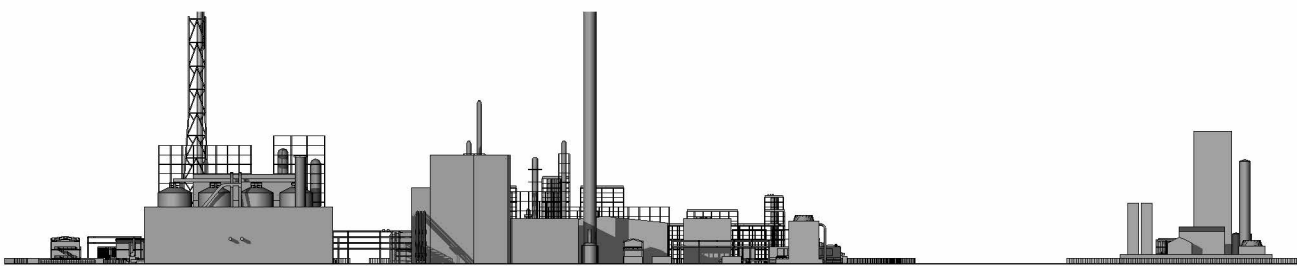


East Section 3
1 : 4000

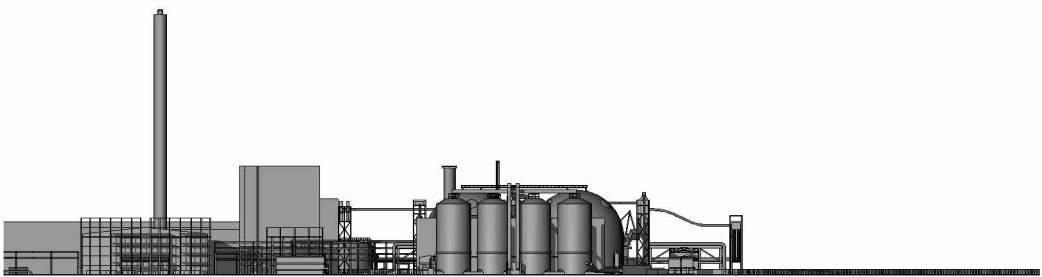

West Section 3
1 : 4000

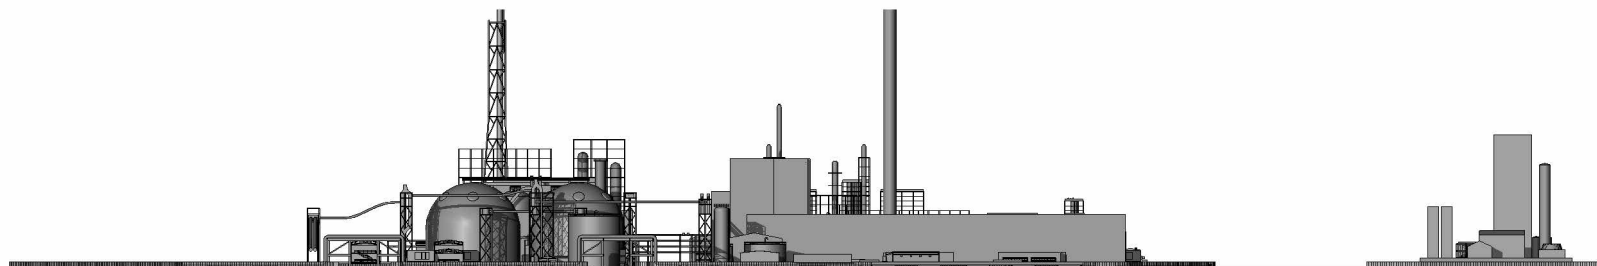


East Section 4
1 : 4000

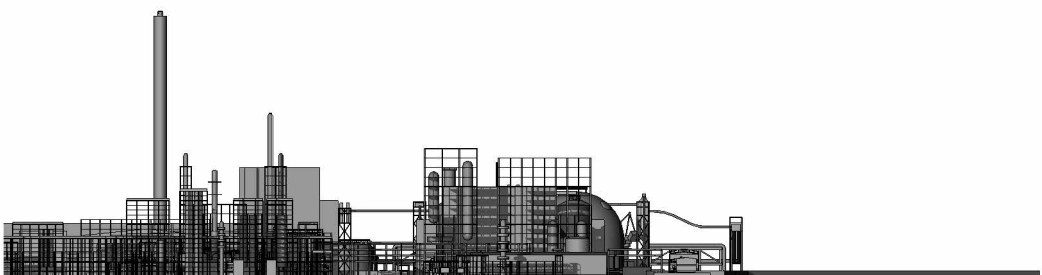

West Section 4
1 : 4000

NOTES
1. ASSUMED FINISHED GROUND LEVEL IS +5.100m (AOD).

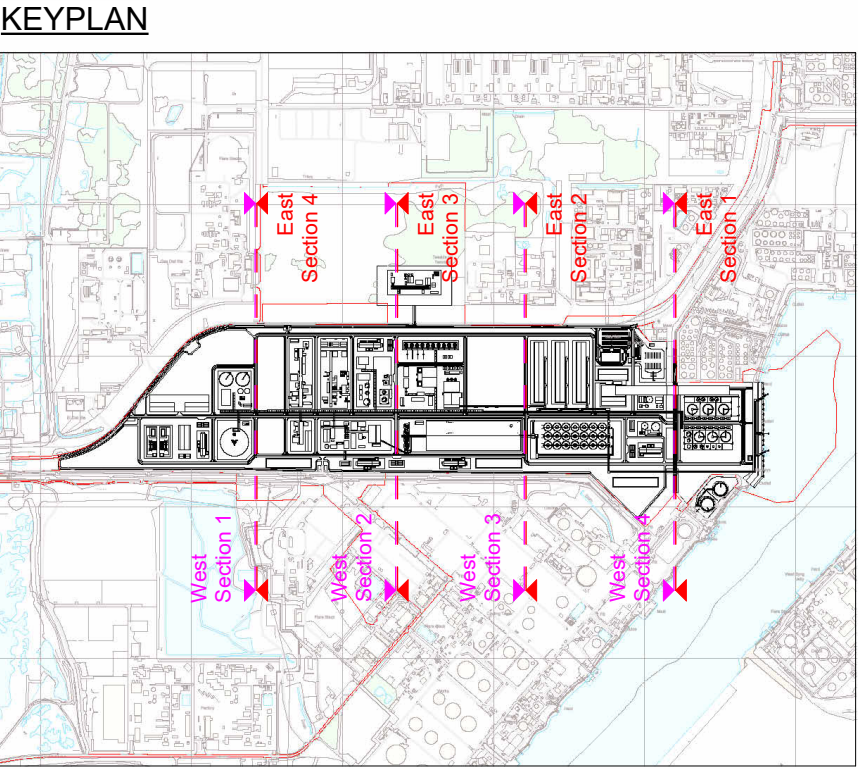

Planning Inspectorate Reference: EN0110025
Product: OS VML
Serial Number: 332756
(c) Crown copyright and database right 2025
OS AC0000648263
Weedon Architects Ltd
OS Licence number: AC0000817925



00	09.2026	JW	AG	FOR DCO APPLICATION
----	---------	----	----	---------------------

Rev	Date	Dr.	Ch.	Comment
-----	------	-----	-----	---------



Drawing Title
**2.6.2 Indicative Sections - Main Site
(Option 2 - 4 Silos)**

Client
LGF Projects Ltd.

Project Name
Lighthouse Green Fuels Project

Scale
1:4000 @ A1

Project Number 16274	Rev 00
--------------------------------	------------------

Drawing Number
2.6.2 Drawing 6 of 6