The Lighthouse Green Fuels Order

Application Reference: EN0110025

Applicant: LGF Projects Limited

Works Plans

Document Reference: 2.3

Revision: 00

Planning Act 2008
Infrastructure Planning (Applications: Prescribed Forms and Procedure) Regulations 2009 Regulation 5(2)(j)

Document Information

Author	Ardent
Document Title	Works Plans
Document Ref	2.3

Revision record

00	Purpose	DCO Application Submission
	Date	September 2026

Reason for issue record

Information Classification	Date	Reason for Issue
Public		Proprietary information which will have no impact on the company if disclosed publicly.

Contents

1 Introduction 3

1.1 Structure of The Work Plans 3

1 Introduction

1.1 Structure of The Work Plans


1.1.1 The Work Plans have been prepared to illustrate the location, extent and interaction of the works comprised within the Proposed Development. To aid interpretation and provide an appropriate level of detail, the Work Plans are presented in a hierarchical format consisting of Overview Plans, Key Plans and Detailed Plans.


1.1.2 **Overview Plans** provide a strategic representation of the Proposed Development and identify the spatial relationship between the various work layers. These plans are designed to show how the different work areas overlap, interact and relate to one another across the wider project area, enabling the reader to understand the overall composition of the Proposed Development.

1.1.3 **Key Plans** identify the location, numbering and coverage of each Detailed Plan sheet. They act as an index to the detailed mapping, allowing users to quickly locate the relevant plan sheet covering a particular area of the Proposed Development.

1.1.4 **Detailed Plans** show the full extent and boundaries of the individual works at a larger scale. These plans provide the level of detail necessary to identify the precise limits of the works and facilitate detailed examination of the areas affected by the Proposed Development.

1.1.5 Together, the Overview Plans, Key Plans and Detailed Plans provide a comprehensive representation of the works, progressing from a project-wide overview to detailed geographic information for individual work areas. This structure is intended to assist the reader in navigating the plans and understanding both the extent of the Proposed Development and the relationship between the various works that comprise it.

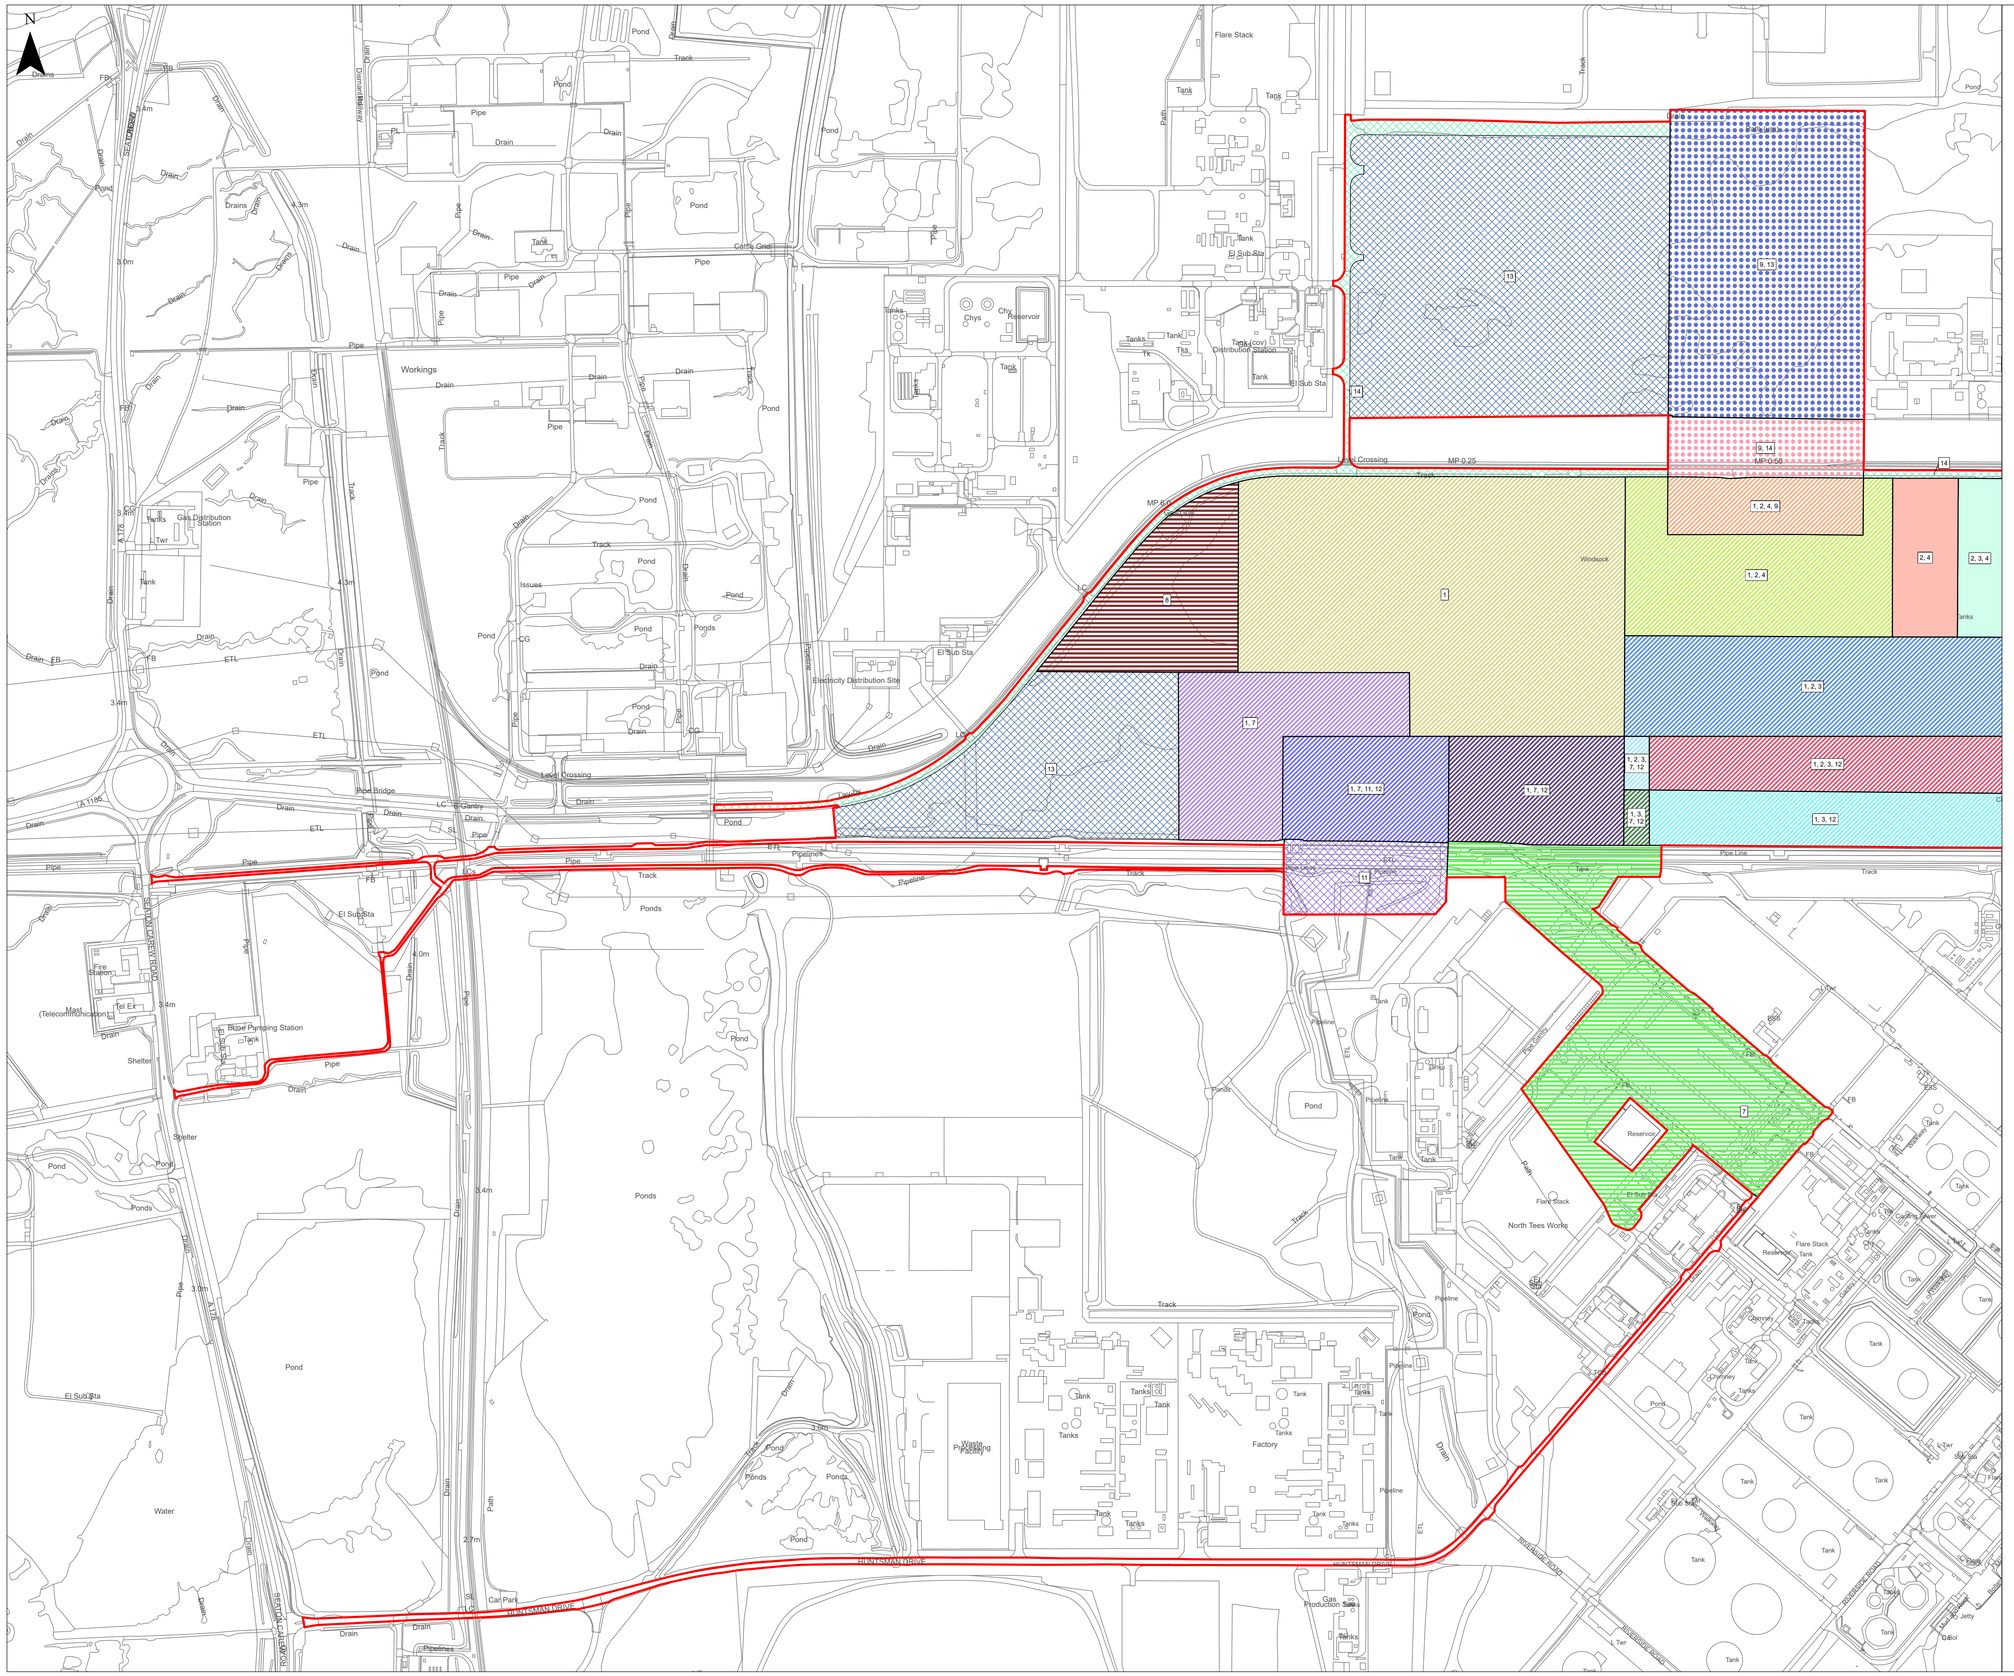

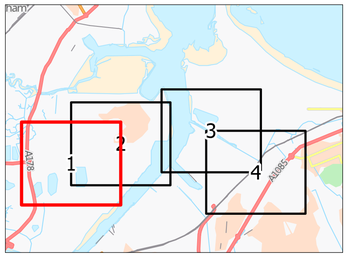

KEY

Order Limits

Work Areas

- 1
- 1, 2, 3
- 1, 2, 4
- 1, 2, 4, 9
- 1, 7
- 1, 11, 12, 7
- 1, 12, 2, 3
- 1, 12, 2, 3, 7
- 1, 12, 3
- 1, 12, 3, 7, 9
- 1, 12, 7
- 2, 3, 4
- 2, 4
- 7
- 8
- 9, 13
- 9, 14
- 11
- 13
- 14

© Crown copyright and database rights 2026 Ordnance Survey AC0000808122. You are permitted to use this data solely to enable you to respond to, or interact with, the organisation that provided you with the data. You are not permitted to copy, sub-licence, distribute or sell any of this data to third parties in any form.

© Crown copyright material is reproduced with the permission of Land Registry under delegated authority from the Controller of HMSO. This material may not be copied distributed, sold or published without the formal permission of Land Registry. Only an official copy of a title plan or register obtained from the Land Registry may be used for legal or other official purposes.

May contain public sector information licensed under the Open Government Licence v3.0.

Contains OS data © Crown Copyright and database right 2026. Contains data from OS Zoomstack

1:4,000

Scale at A1 | British National Grid

0 64 128 192 256 320 Metres

Rev	Stat	Date	By	Chkd	Appd
00	S2	14/09/26	AC	JW	JW

Lighthouse GREEN FUELS

Ardent

PROJECT NAME

LIGHTHOUSE GREEN FUELS

FIGURE TITLE

WORKS PLANS OVERVIEW


SHEET 1 OF 67


DRAWING NUMBER / REFERENCE

ADR_LGF_WORKS_PLAN_OVERVIEW

SUITABILITY S2

SUITABILITY DESCRIPTION DCO APPLICATION SUBMISSION

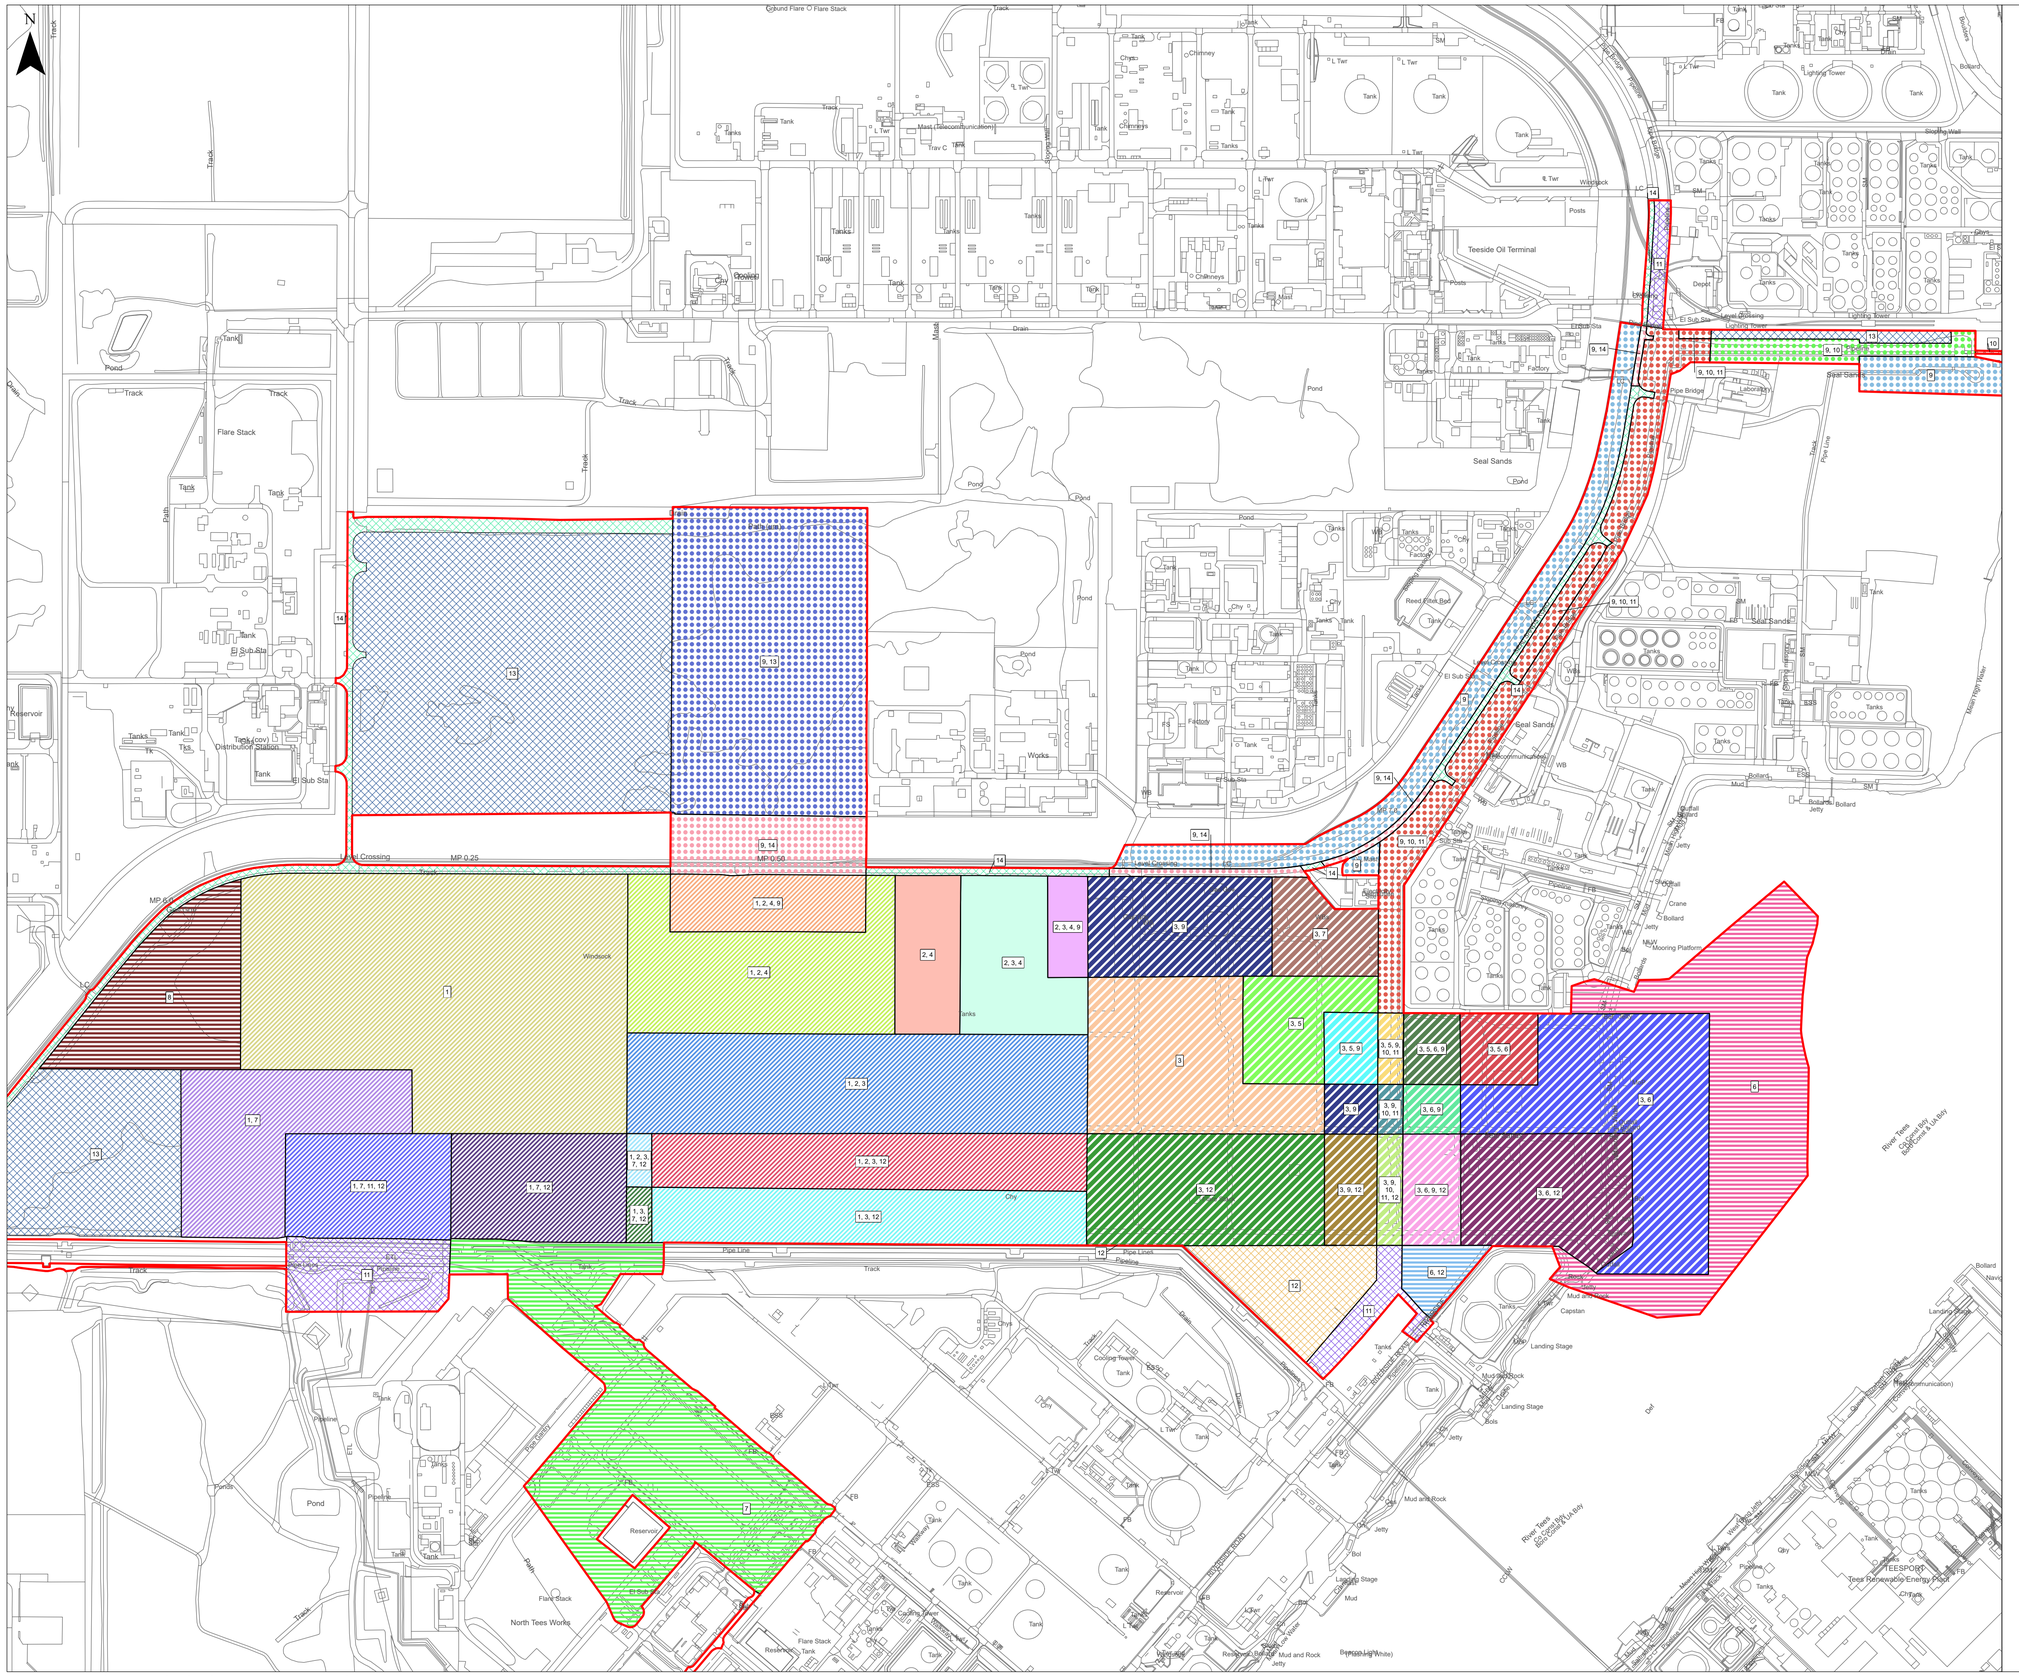

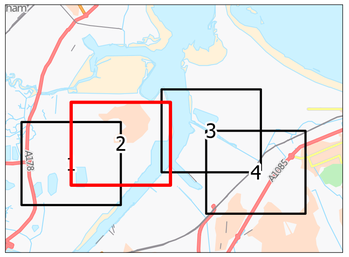

KEY

- Order Limits

Work Areas

- 1
- 1, 2, 3
- 1, 2, 4
- 1, 2, 4, 9
- 1, 7
- 1, 11, 12, 7
- 1, 12, 2, 3
- 1, 12, 2, 3, 7
- 1, 12, 3
- 1, 12, 3, 7, 9
- 1, 12, 7
- 2, 3, 4
- 2, 3, 4, 9
- 2, 4
- 3, 5
- 3, 5, 6
- 3, 5, 6, 9
- 3, 5, 9
- 3, 5, 9, 10, 11
- 3, 6
- 3, 6, 12
- 3, 6, 9
- 3, 6, 9, 12
- 3, 7
- 3, 9
- 3, 9, 10, 11
- 3, 9, 10, 11, 12
- 3, 9, 12
- 3, 12
- 3
- 6
- 6, 12
- 7
- 8
- 9
- 9, 10
- 9, 10, 11
- 9, 13
- 9, 14
- 10
- 11
- 12
- 13
- 14

© Crown copyright and database rights 2026 Ordnance Survey AC0000808122. You are permitted to use this data solely to enable you to respond to, or interact with, the organisation that provided you with the data. You are not permitted to copy, sub-licence, distribute or sell any of this data to third parties in any form.

© Crown copyright material is reproduced with the permission of Land Registry under delegated authority from the Controller of HMSO. This material may not be copied distributed, sold or published without the formal permission of Land Registry. Only an official copy of a title plan or register obtained from the Land Registry may be used for legal or other official purposes.

May contain public sector information licensed under the Open Government Licence v3.0.

Contains OS data © Crown Copyright and database right 2026. Contains data from OS Zoomstack

1:4,000

Scale at A1 | British National Grid

0 64 128 192 256 320 Metres

Rev	Stat	Date	By	Chkd	Appd
00	S2	14/09/26	AC	JW	JW

Lighthouse GREEN FUELS

Ardent

PROJECT NAME

LIGHTHOUSE GREEN FUELS

FIGURE TITLE

WORKS PLANS OVERVIEW


SHEET 2 OF 67


DRAWING NUMBER / REFERENCE

ADR_LGF_WORKS_PLAN_OVERVIEW

SUITABILITY S2

SUITABILITY DESCRIPTION DCO APPLICATION SUBMISSION

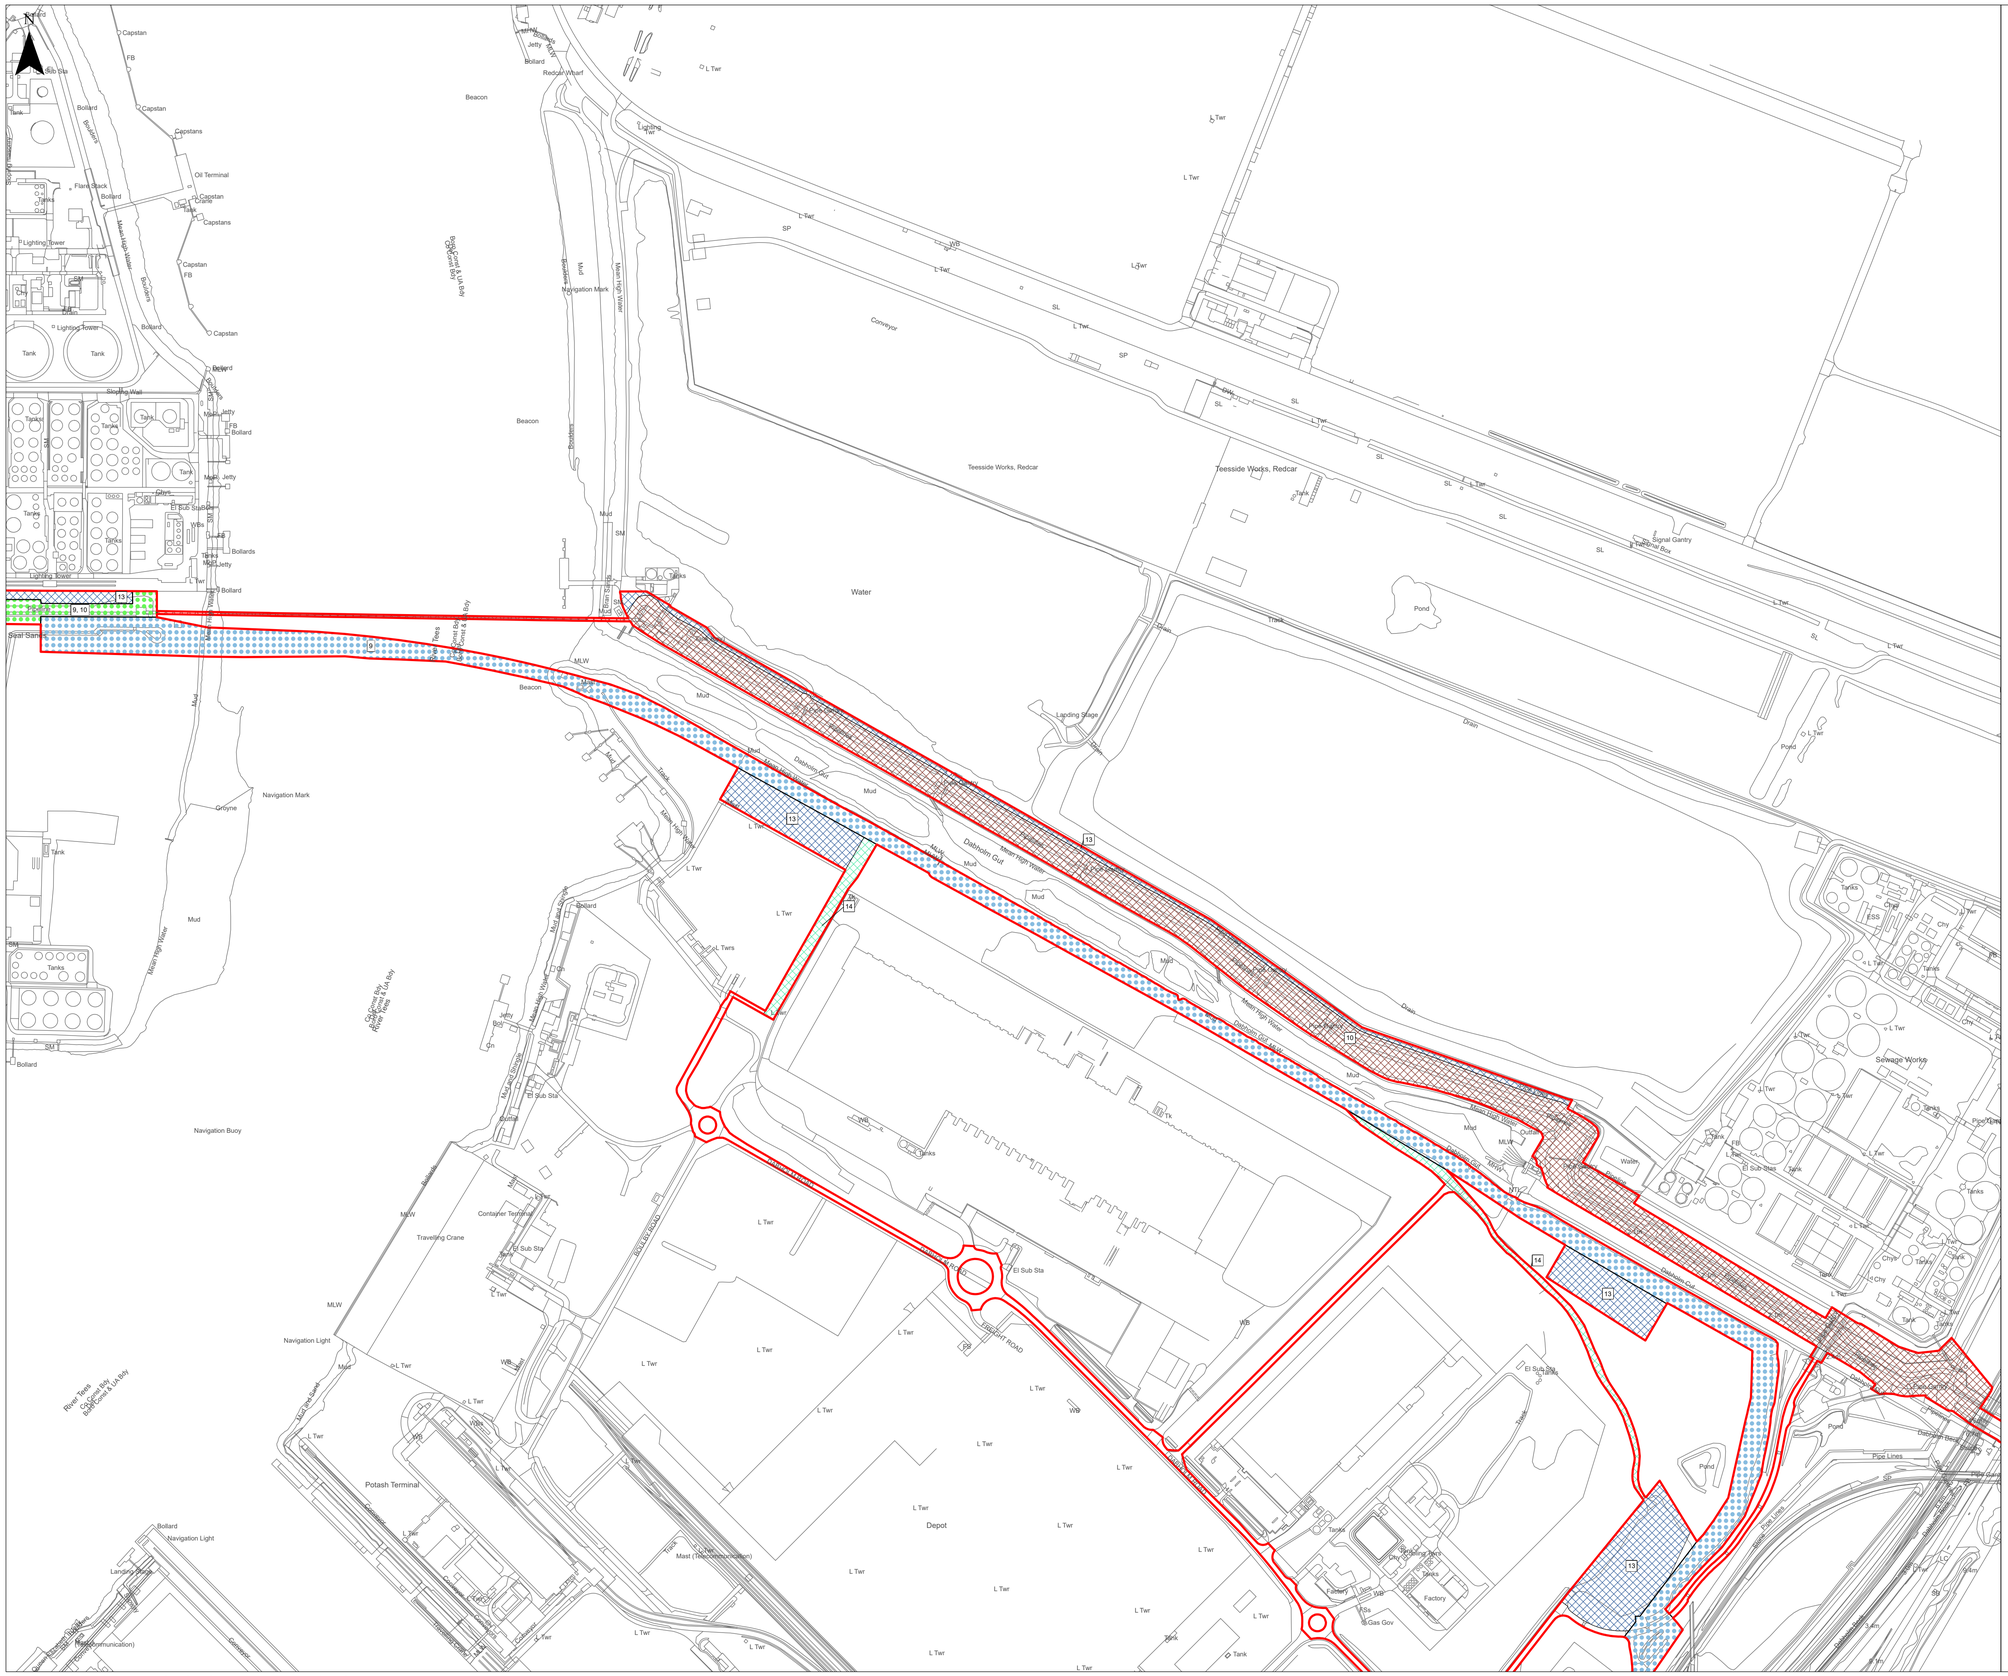

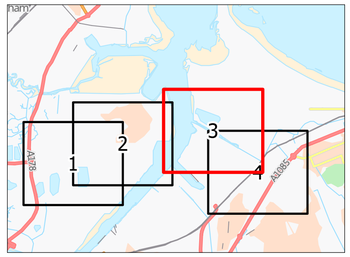

KEY

- Order Limits
- 9
- 9, 10
- 10
- 13
- 14

© Crown copyright and database rights 2026 Ordnance Survey AC0000808122. You are permitted to use this data solely to enable you to respond to, or interact with, the organisation that provided you with the data. You are not permitted to copy, sub-licence, distribute or sell any of this data to third parties in any form.

© Crown copyright material is reproduced with the permission of Land Registry under delegated authority from the Controller of HMSO. This material may not be copied distributed, sold or published without the formal permission of Land Registry. Only an official copy of a title plan or register obtained from the Land Registry may be used for legal or other official purposes.

May contain public sector information licensed under the Open Government Licence v3.0.

Contains OS data © Crown Copyright and database right 2026. Contains data from OS Zoomstack

1:4,000

Scale at A1 I British National Grid

0 64 128 192 256 320 Metres

Rev	Stat	Date	By	Chkd	Appd
00	S2	14/09/26	AC	JW	JW

PROJECT NAME

LIGHTHOUSE GREEN FUELS

FIGURE TITLE

WORKS PLANS OVERVIEW


SHEET 3 OF 67


DRAWING NUMBER / REFERENCE

ADR_LGF_WORKS_PLAN_OVERVIEW

SUITABILITY S2

SUITABILITY DESCRIPTION DCO APPLICATION SUBMISSION

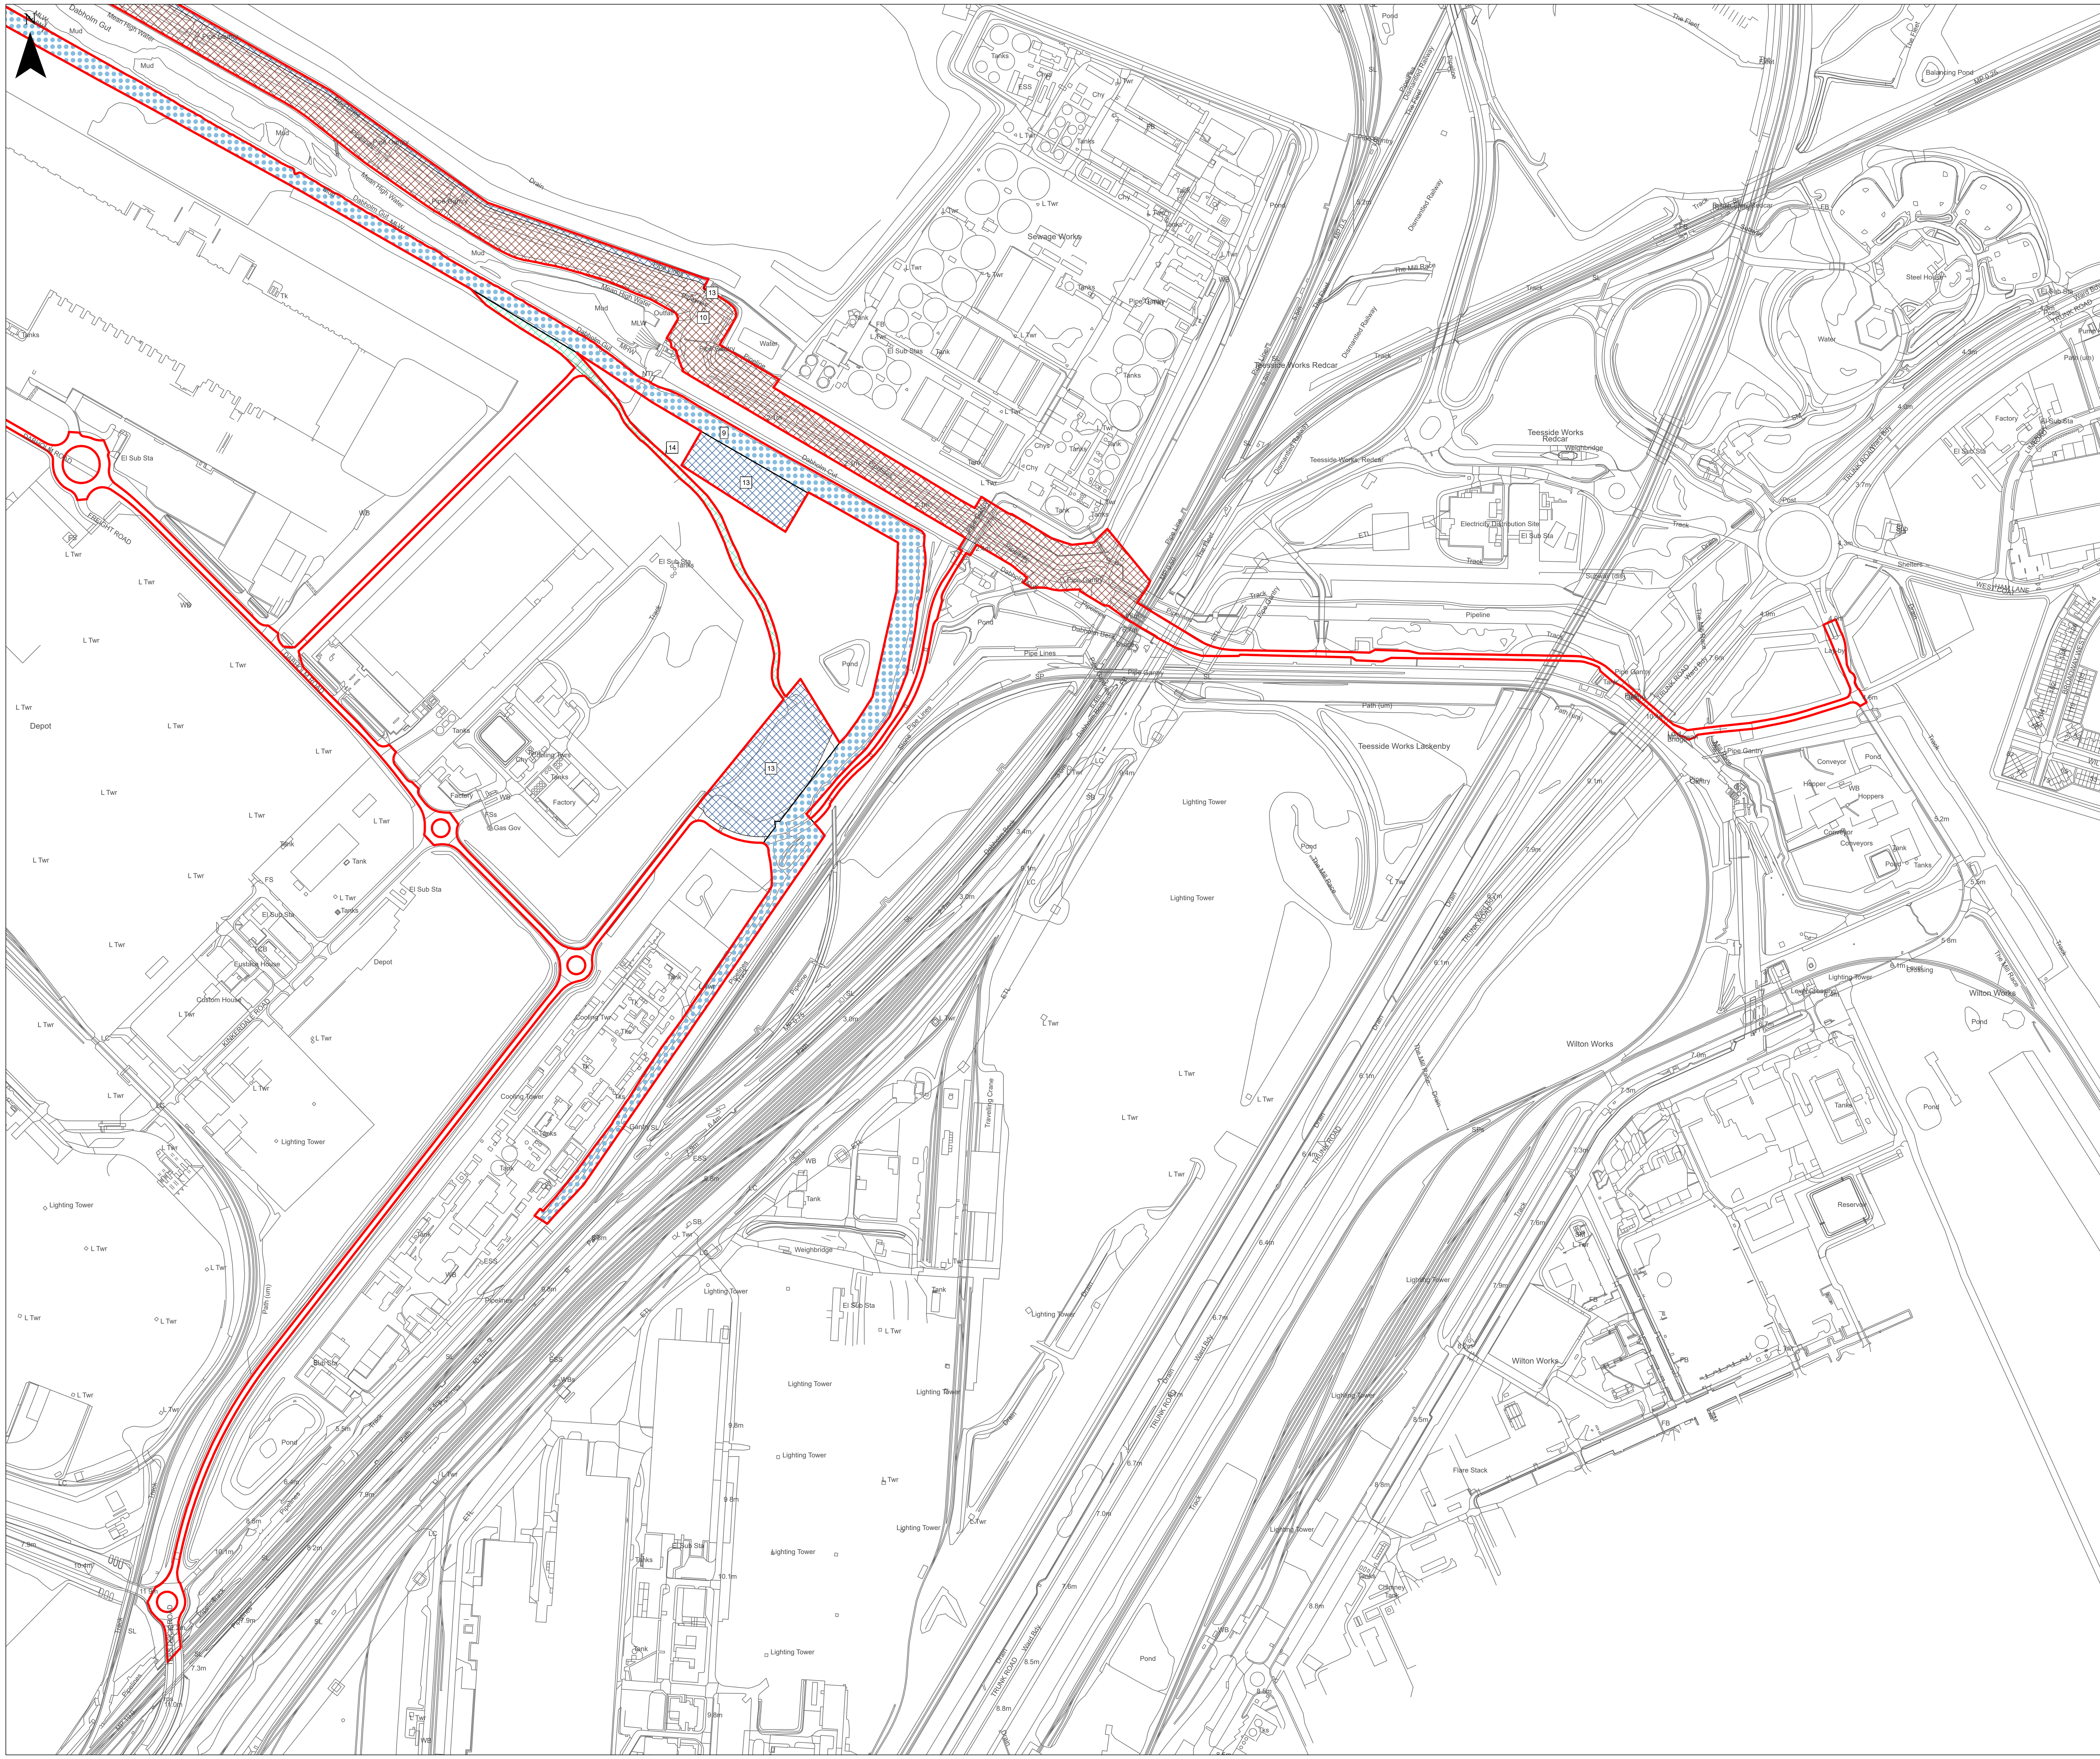

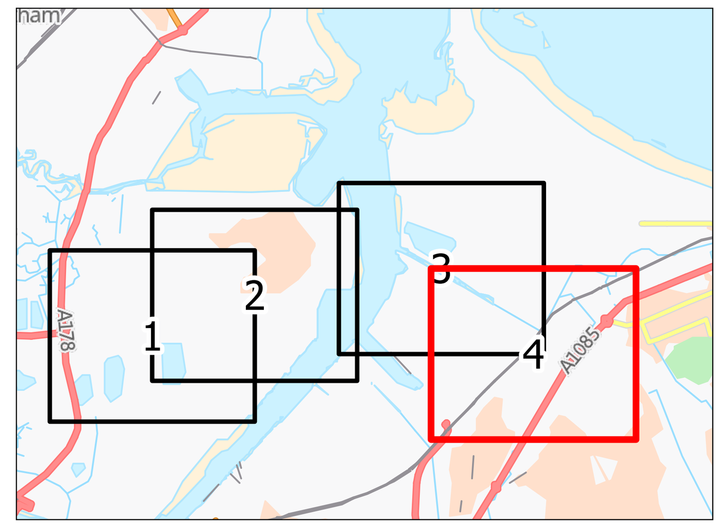

KEY

- Order Limits
- 9
- 10
- 13
- 14

© Crown copyright and database rights 2026 Ordnance Survey AC0000808122. You are permitted to use this data solely to enable you to respond to, or interact with, the organisation that provided you with the data. You are not permitted to copy, sub-licence, distribute or sell any of this data to third parties in any form.

© Crown copyright material is reproduced with the permission of Land Registry under delegated authority from the Controller of HMSO. This material may not be copied distributed, sold or published without the formal permission of Land Registry. Only an official copy of a title plan or register obtained from the Land Registry may be used for legal or other official purposes.

May contain public sector information licensed under the Open Government Licence v3.0.

Contains OS data © Crown Copyright and database right 2026. Contains data from OS Zoomstack

1:4,000

Scale at A1 I British National Grid

0 64 128 192 256 320 Metres

Rev	Stat	Date	By	Chkd	Appd
00	S2	14/09/26	AC	JW	JW

Lighthouse GREEN FUELS

Ardent

PROJECT NAME

LIGHTHOUSE GREEN FUELS

FIGURE TITLE


WORKS PLANS OVERVIEW

SHEET 4 OF 67

DRAWING NUMBER / REFERENCE

ADR_LGF_WORKS_PLAN_OVERVIEW

SUITABILITY	SUITABILITY DESCRIPTION
S2	DCO APPLICATION SUBMISSION

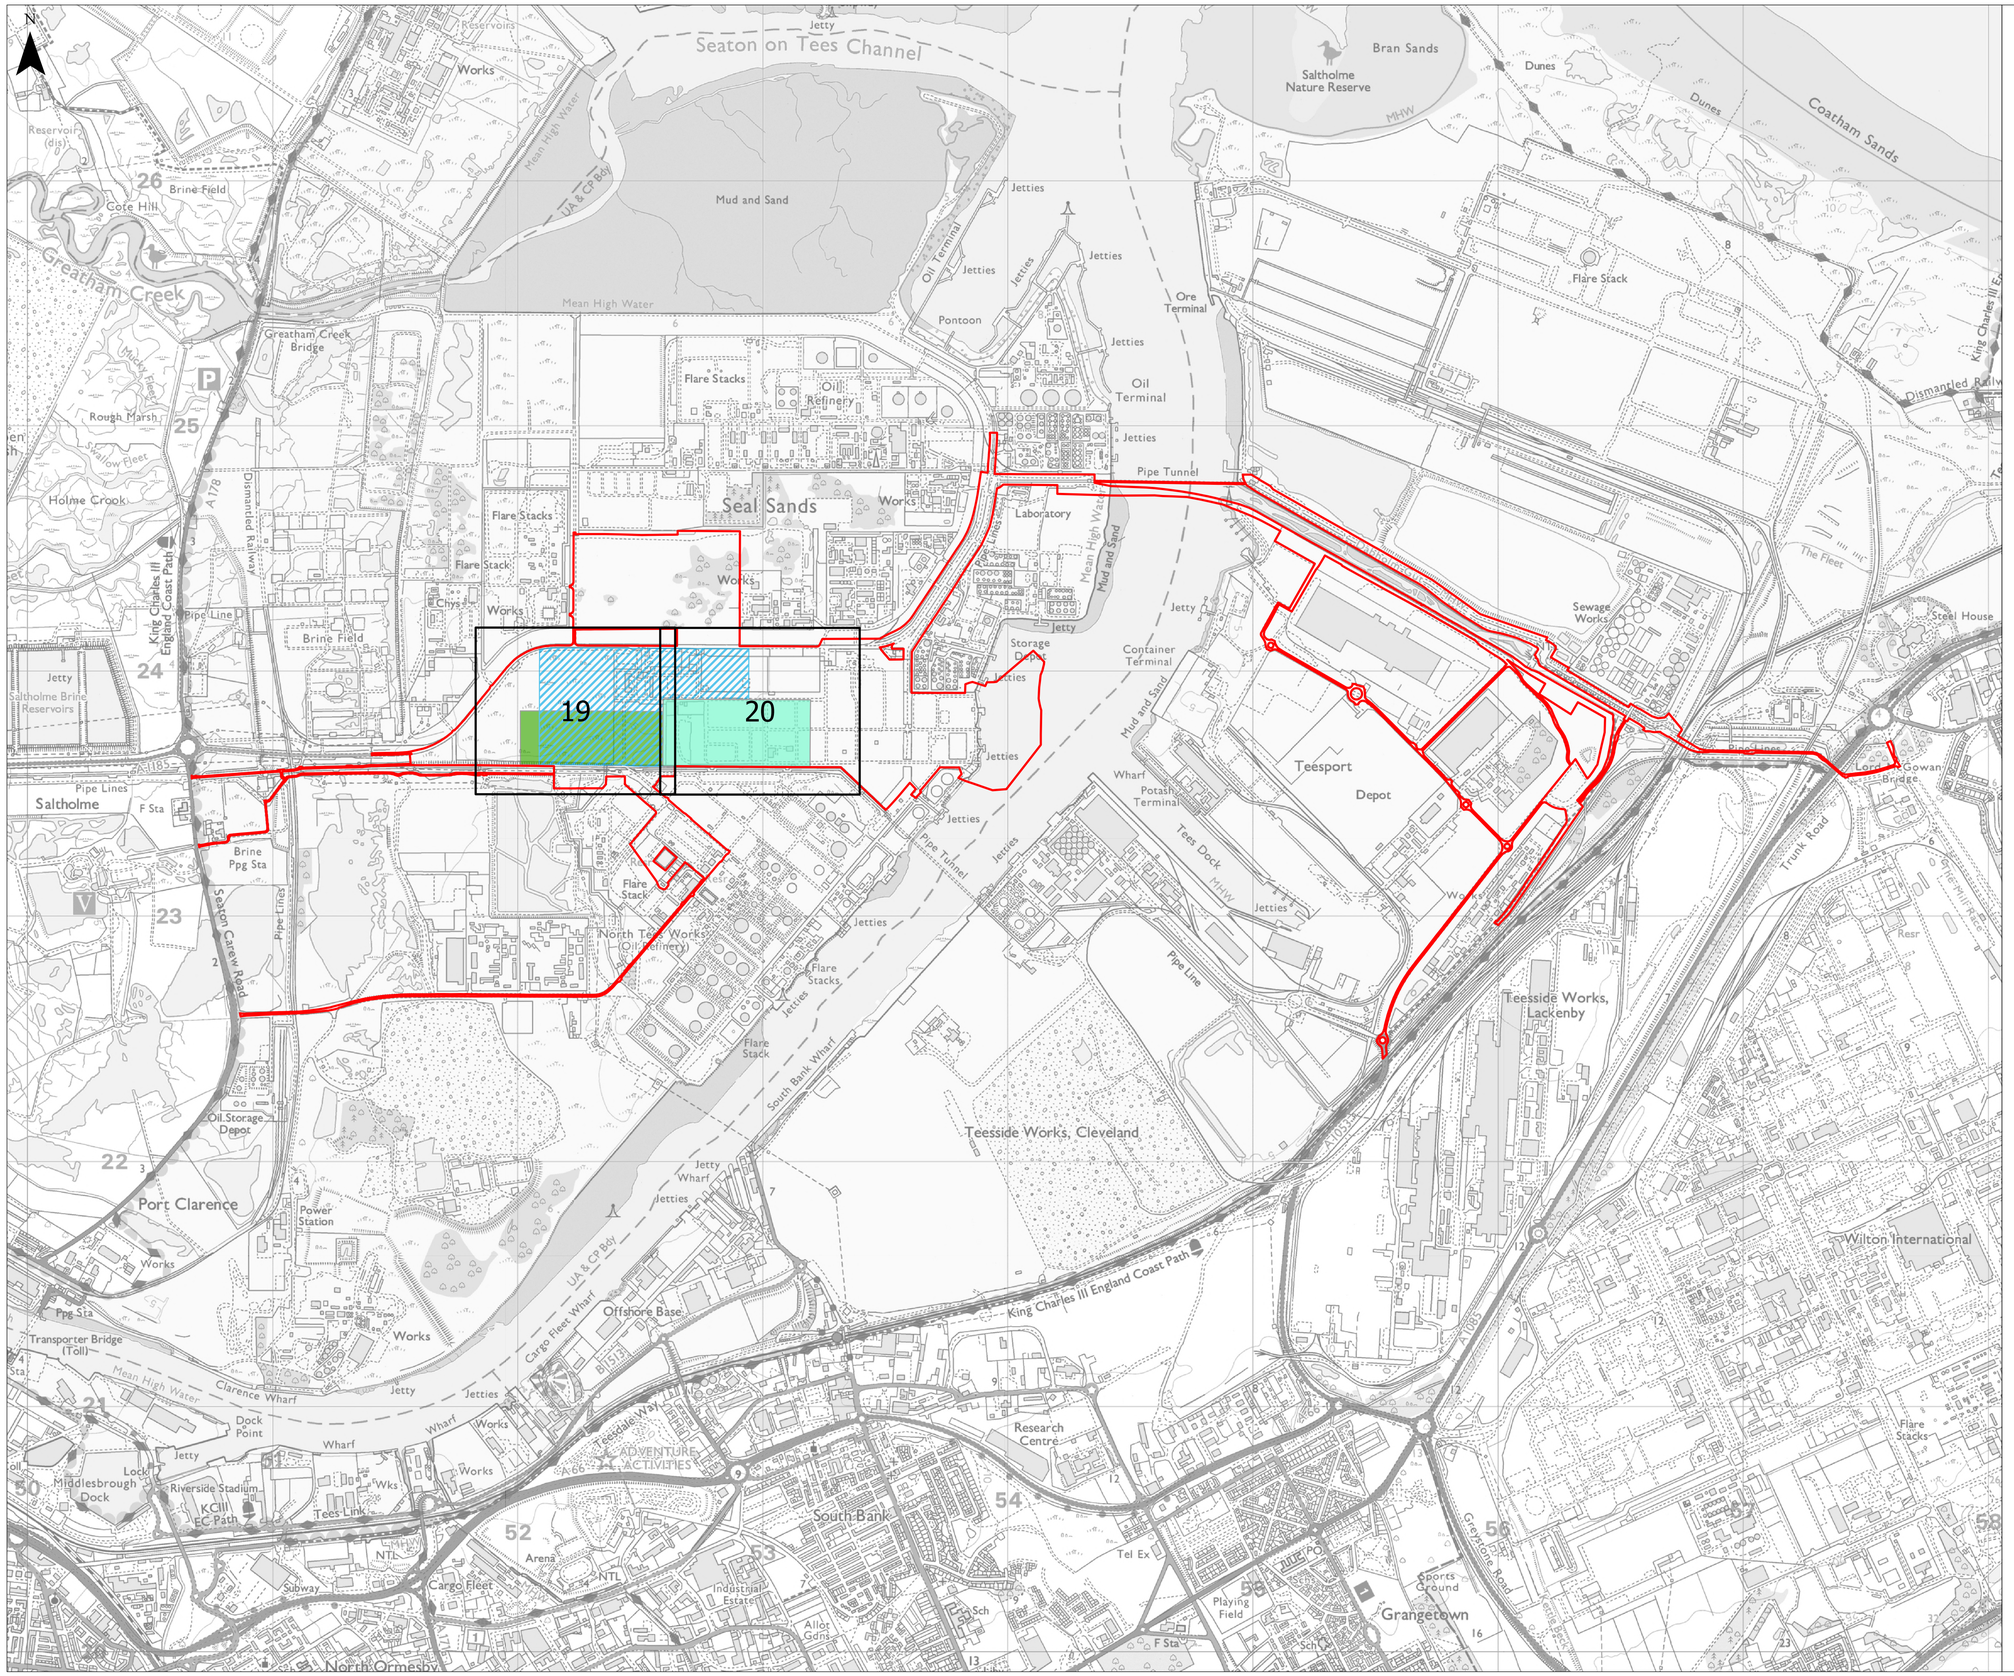

KEY

- Detailed Works Plan Sheet Number
- Order Limits

Work Number / Name

- Work No. 1A - Feedstock Pre-Treatment
- Work No. 1B - SAF Processing Facility
- Work No. 1C - Flare structures

Supporting Information

Sheets 1-4 provide an overview of all work areas and illustrates how they interact across the scheme.

Sheets 5-18 comprise the Key Plans, identifying the location and coverage of each detailed plan sheet.

Sheets 19-67 contain the Detailed Plans, showing the full extent and boundaries of the individual work areas at a larger scale for ease of reference.

© Crown copyright and database rights 2026 Ordnance Survey AC0000808122. You are permitted to use this data solely to enable you to respond to, or interact with, the organisation that provided you with the data. You are not permitted to copy, sub-licence, distribute or sell any of this data to third parties in any form.

© Crown copyright material is reproduced with the permission of Land Registry under delegated authority from the Controller of HMSO. This material may not be copied distributed, sold or published without the formal permission of Land Registry. Only an official copy of a title plan or register obtained from the Land Registry may be used for legal or other official purposes.

May contain public sector information licensed under the Open Government Licence v3.0.

Contains OS data © Crown Copyright and database right 2026. Contains data from OS Zoomstack

1:12,500

Scale at A1 | British National Grid

0 200 400 600 800 1,000 Metres

Rev	Stat	Date	By	Chkd	Appd
00	S2	14/09/26	AC	JW	JW

Lighthouse GREEN FUELS

Ardent

PROJECT NAME

LIGHTHOUSE GREEN FUELS

FIGURE TITLE

2.4 WORKS PLANS KEY PLAN


WORKS NO. 1

SHEET 5 OF 67

DRAWING NUMBER / REFERENCE

ADR_LGF_WORKS_KEY_PLAN

SUITABILITY S2 | **SUITABILITY DESCRIPTION** DCO APPLICATION SUBMISSION

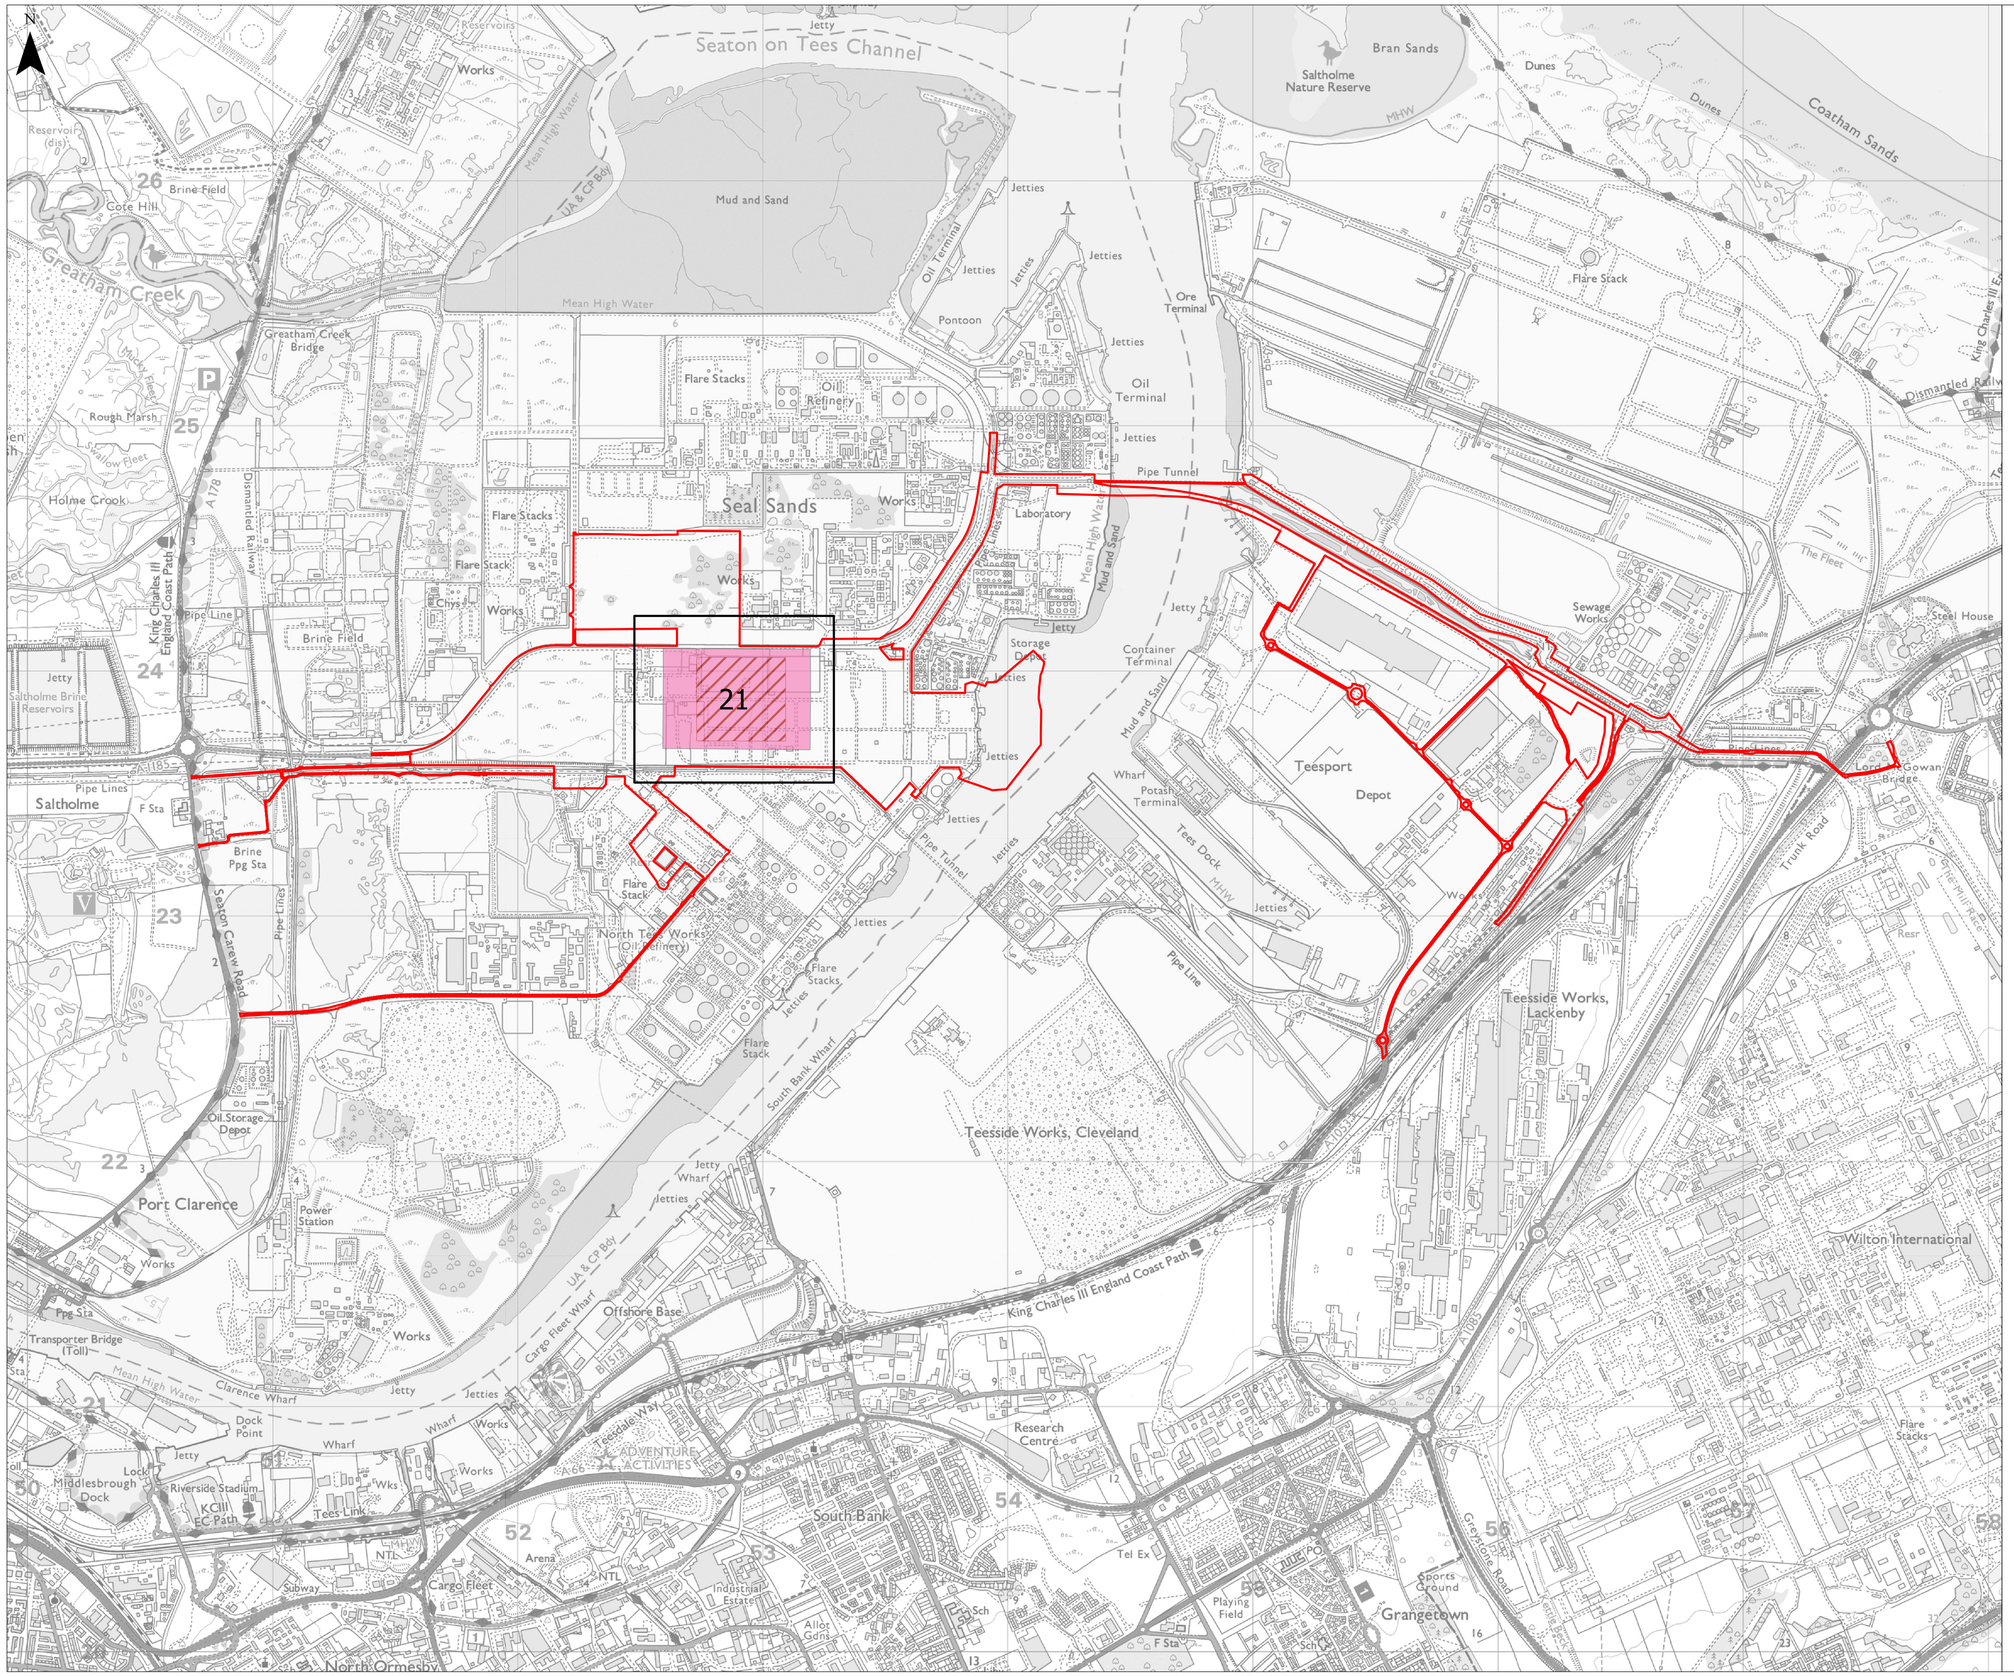

KEY

- Detailed Works Plan Sheet Number
- Order Limits

Work Number / Name

- Work No. 2A - Boilers and Steam Turbine Generators
- Work No. 2B - Stack and Flue Gas Treatment

Supporting Information

Sheets 1-4 provide an overview of all work areas and illustrates how they interact across the scheme.

Sheets 5-18 comprise the Key Plans, identifying the location and coverage of each detailed plan sheet.

Sheets 19-67 contain the Detailed Plans, showing the full extent and boundaries of the individual work areas at a larger scale for ease of reference.

© Crown copyright and database rights 2026 Ordnance Survey AC0000808122. You are permitted to use this data solely to enable you to respond to, or interact with, the organisation that provided you with the data. You are not permitted to copy, sub-licence, distribute or sell any of this data to third parties in any form.

© Crown copyright material is reproduced with the permission of Land Registry under delegated authority from the Controller of HMSO. This material may not be copied distributed, sold or published without the formal permission of Land Registry. Only an official copy of a title plan or register obtained from the Land Registry may be used for legal or other official purposes.

May contain public sector information licensed under the Open Government Licence v3.0.

Contains OS data © Crown Copyright and database right 2026. Contains data from OS Zoomstack

1:12,500

Scale at A1 | British National Grid

0 200 400 600 800 1,000 Metres

Rev	Stat	Date	By	Chkd	Appd
00	S2	14/09/26	AC	JW	JW

Lighthouse GREEN FUELS

Ardent

PROJECT NAME

LIGHTHOUSE GREEN FUELS

FIGURE TITLE

2.4 WORKS PLANS KEY PLAN


WORKS NO. 2

SHEET 6 OF 67

DRAWING NUMBER / REFERENCE

ADR_LGF_WORKS_KEY_PLAN

SUITABILITY S2 | **SUITABILITY DESCRIPTION** DCO APPLICATION SUBMISSION

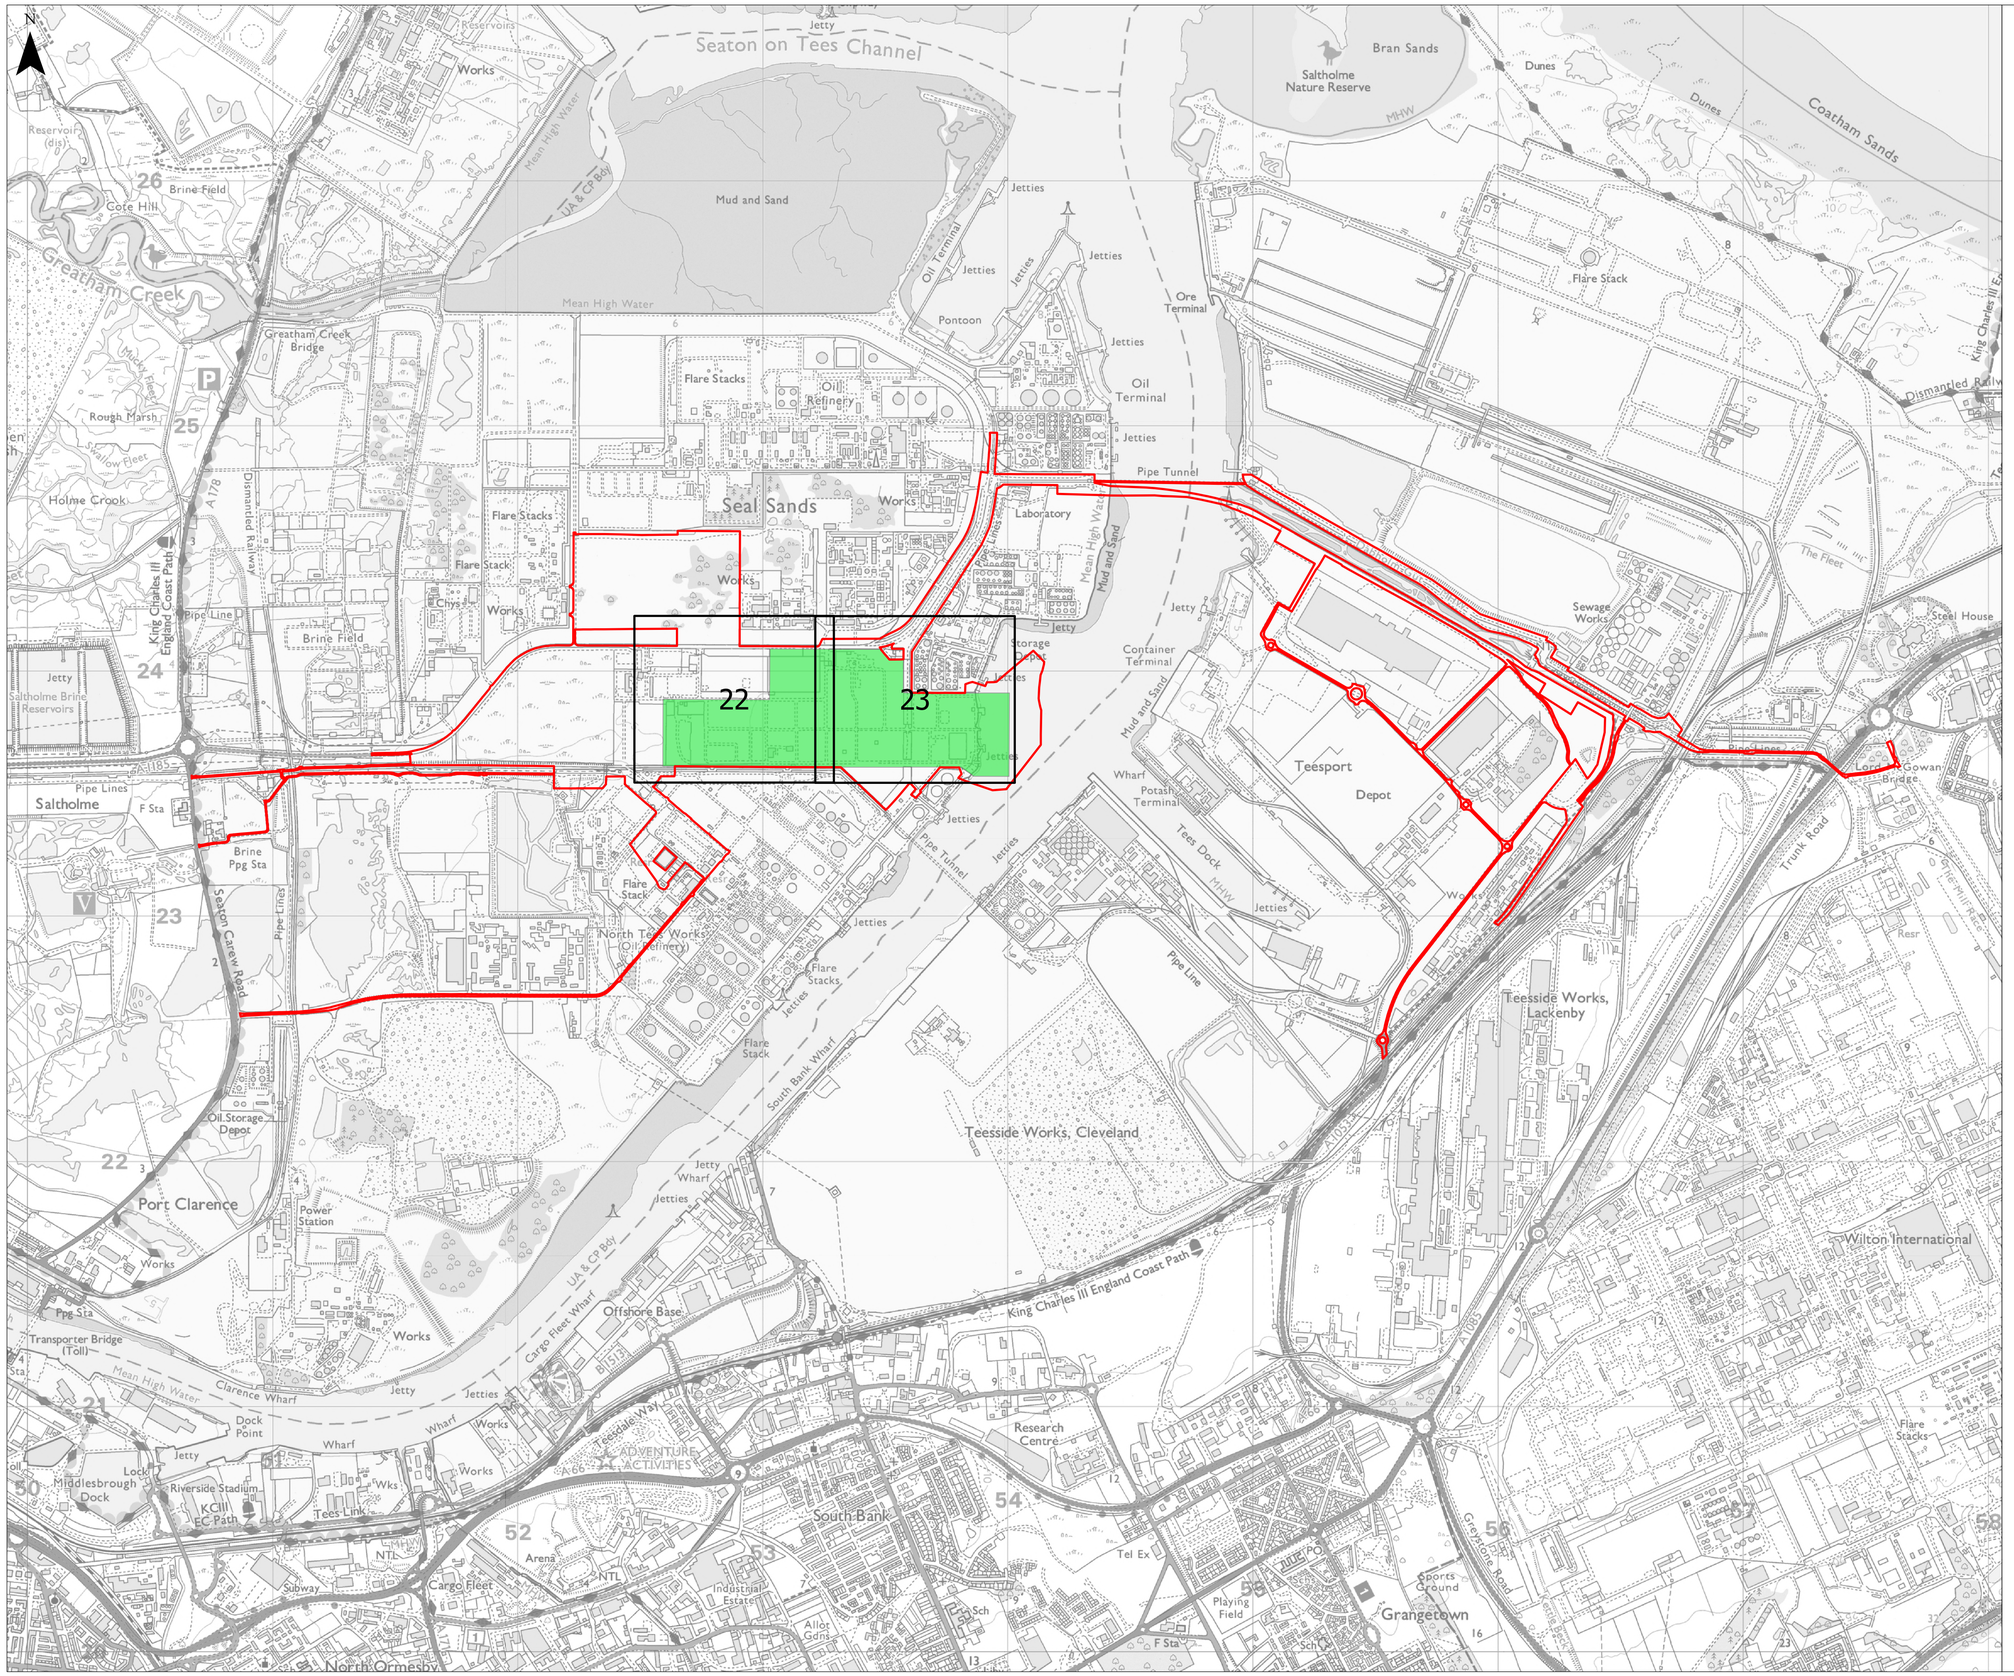

KEY

Detailed Works Plan Sheet Number

Order Limits

Work Number / Name

Work No. 3 - Feedstock and Final Product Handling and Storage

Supporting Information

Sheets 1-4 provide an overview of all work areas and illustrates how they interact across the scheme.

Sheets 5-18 comprise the Key Plans, identifying the location and coverage of each detailed plan sheet.

Sheets 19-67 contain the Detailed Plans, showing the full extent and boundaries of the individual work areas at a larger scale for ease of reference.

© Crown copyright and database rights 2026 Ordnance Survey AC0000808122. You are permitted to use this data solely to enable you to respond to, or interact with, the organisation that provided you with the data. You are not permitted to copy, sub-licence, distribute or sell any of this data to third parties in any form.

© Crown copyright material is reproduced with the permission of Land Registry under delegated authority from the Controller of HMSO. This material may not be copied distributed, sold or published without the formal permission of Land Registry. Only an official copy of a title plan or register obtained from the Land Registry may be used for legal or other official purposes.

May contain public sector information licensed under the Open Government Licence v3.0.

Contains OS data © Crown Copyright and database right 2026. Contains data from OS Zoomstack

1:12,500

Scale at A1 | British National Grid

0 200 400 600 800 1,000 Metres

Rev	Stat	Date	By	Chkd	Appd
00	S2	14/09/26	AC	JW	JW

Lighthouse GREEN FUELS

Ardent

PROJECT NAME

LIGHTHOUSE GREEN FUELS

FIGURE TITLE

2.4 WORKS PLANS KEY PLAN


WORKS NO. 3


SHEET 7 OF 67

DRAWING NUMBER / REFERENCE

ADR_LGF_WORKS_KEY_PLAN

SUITABILITY S2 | **SUITABILITY DESCRIPTION** DCO APPLICATION SUBMISSION

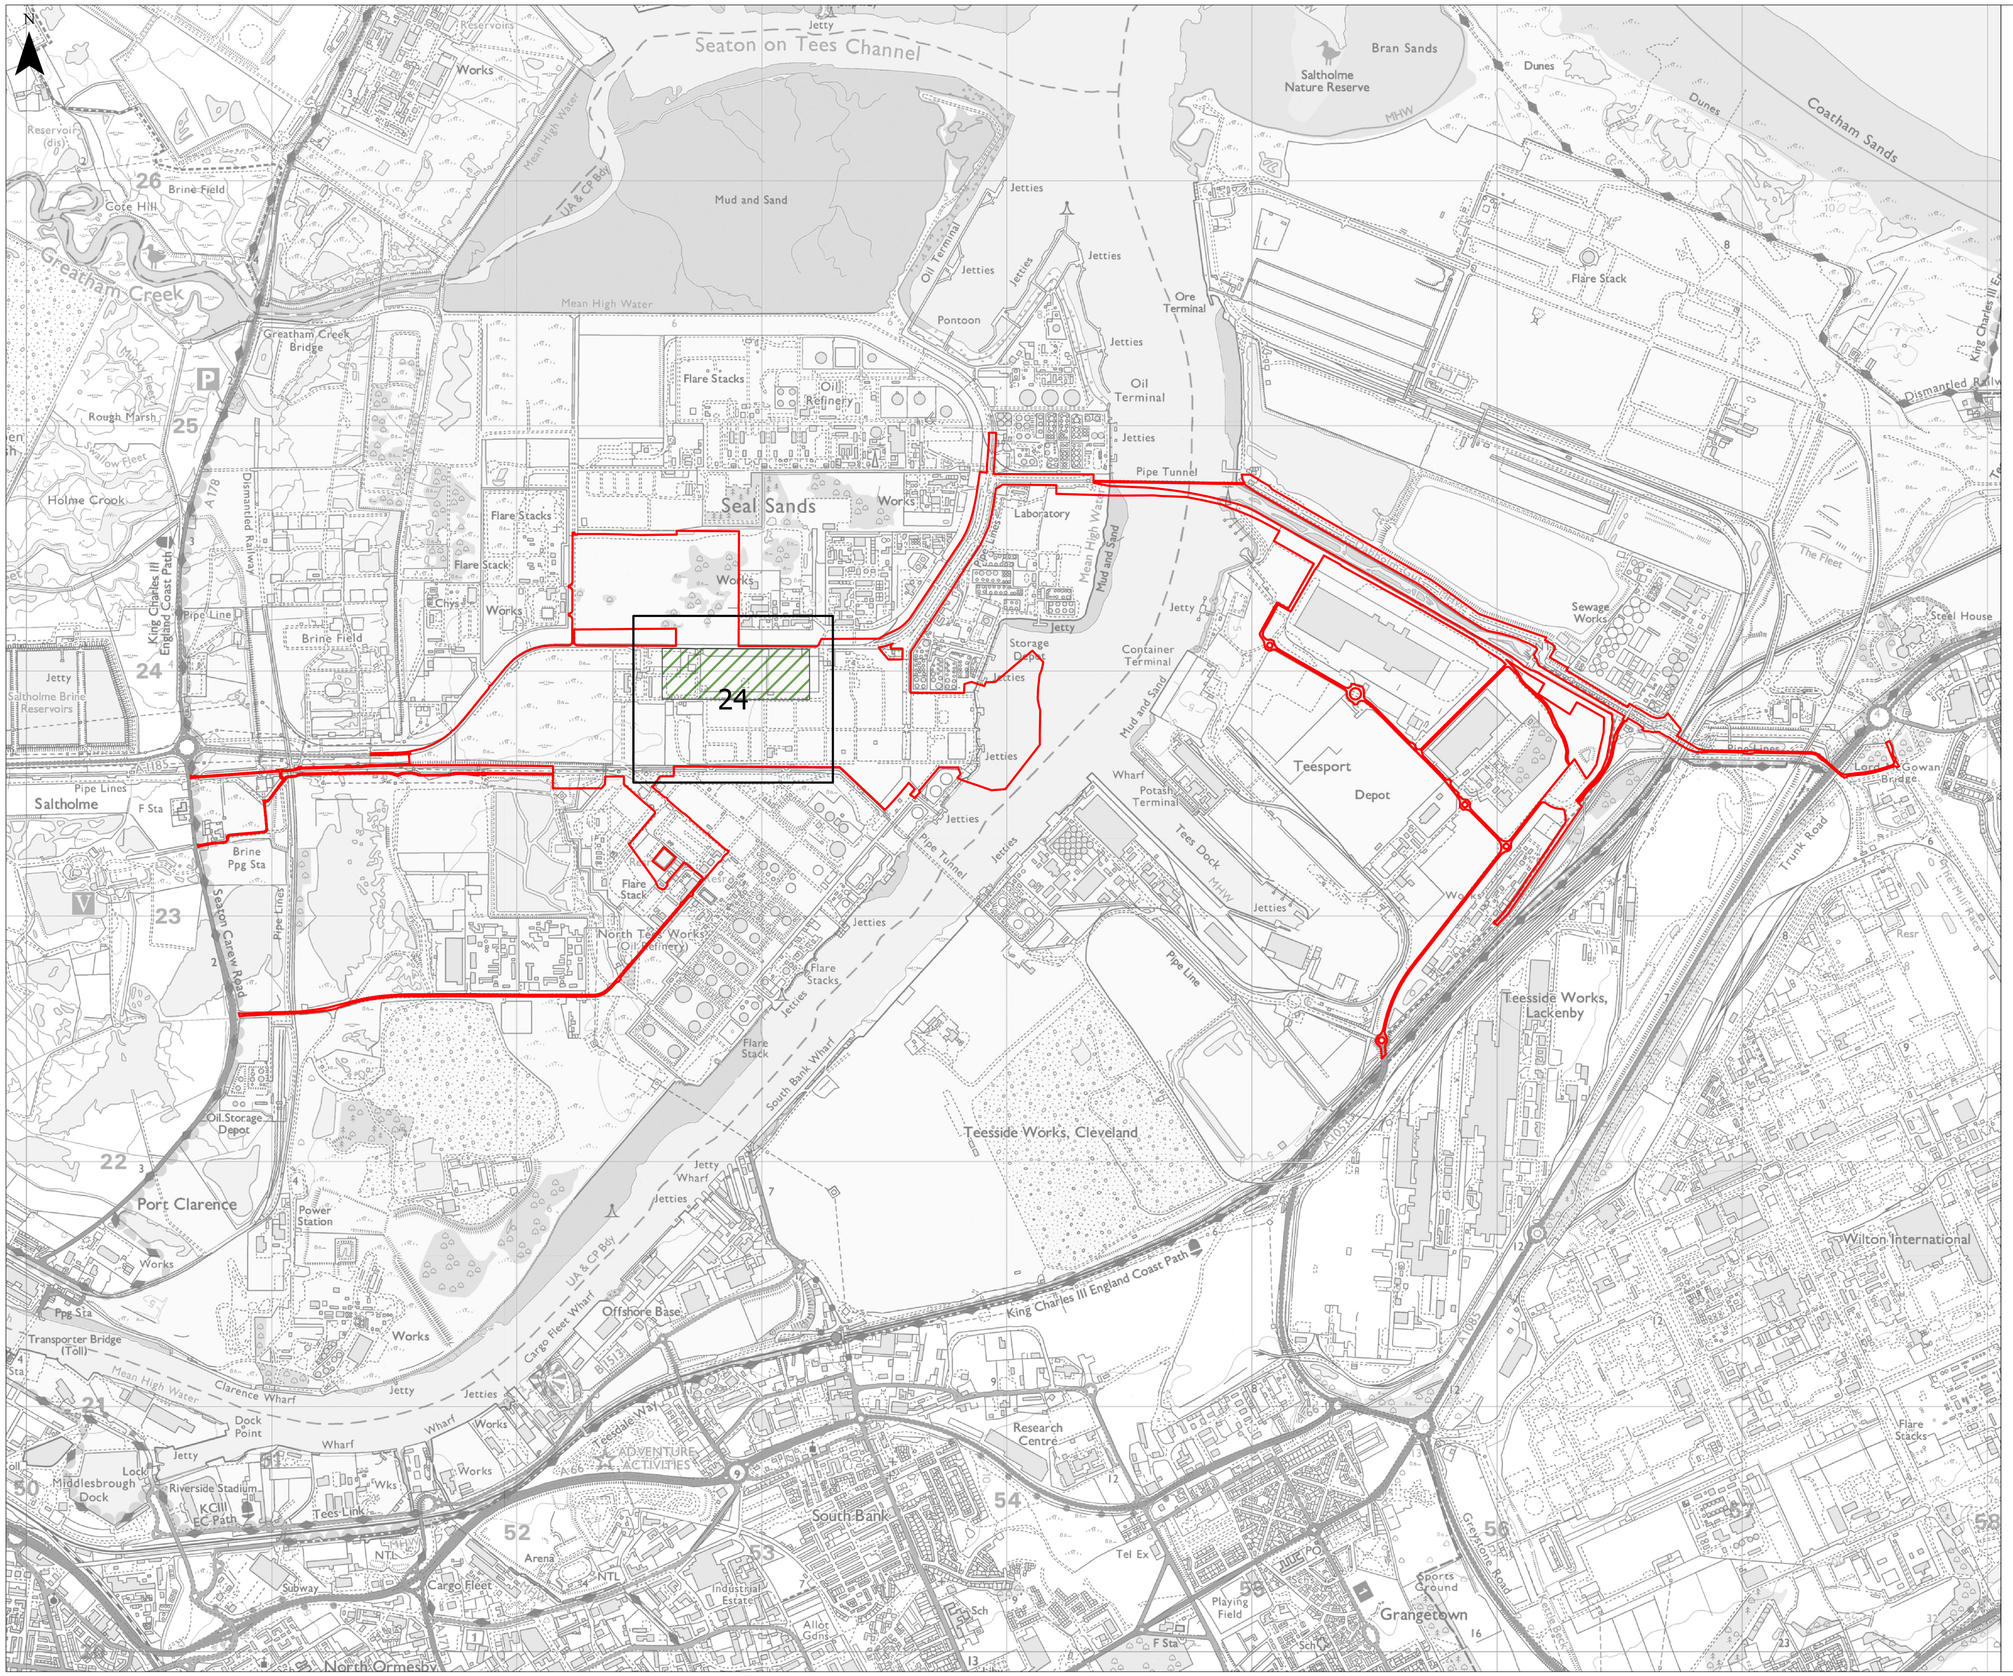

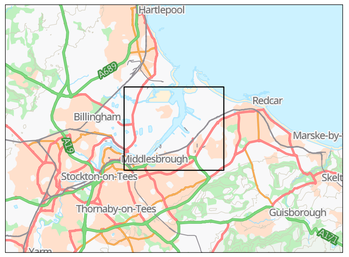

KEY

- Detailed Works Plan Sheet Number
- Order Limits

Work Number / Name

- Work No. 4 - Cooling Infrastructure for SAF Production Facility and CHP Plant

Supporting Information

Sheets 1-4 provide an overview of all work areas and illustrates how they interact across the scheme.

Sheets 5-18 comprise the Key Plans, identifying the location and coverage of each detailed plan sheet.

Sheets 19-67 contain the Detailed Plans, showing the full extent and boundaries of the individual work areas at a larger scale for ease of reference.

© Crown copyright and database rights 2026 Ordnance Survey AC0000808122. You are permitted to use this data solely to enable you to respond to, or interact with, the organisation that provided you with the data. You are not permitted to copy, sub-licence, distribute or sell any of this data to third parties in any form.

© Crown copyright material is reproduced with the permission of Land Registry under delegated authority from the Controller of HMSO. This material may not be copied distributed, sold or published without the formal permission of Land Registry. Only an official copy of a title plan or register obtained from the Land Registry may be used for legal or other official purposes.

May contain public sector information licensed under the Open Government Licence v3.0.

Contains OS data © Crown Copyright and database right 2026. Contains data from OS Zoomstack

1:12,500

Scale at A1 | British National Grid

0 200 400 600 800 1,000 Metres

Rev	Stat	Date	By	Chkd	Appd
00	S2	14/09/26	AC	JW	JW

Lighthouse GREEN FUELS

Ardent

PROJECT NAME

LIGHTHOUSE GREEN FUELS

FIGURE TITLE

2.4 WORKS PLANS KEY PLAN


WORKS NO. 4


SHEET 8 OF 67

DRAWING NUMBER / REFERENCE

ADR_LGF_WORKS_KEY_PLAN

SUITABILITY S2 | **SUITABILITY DESCRIPTION** DCO APPLICATION SUBMISSION

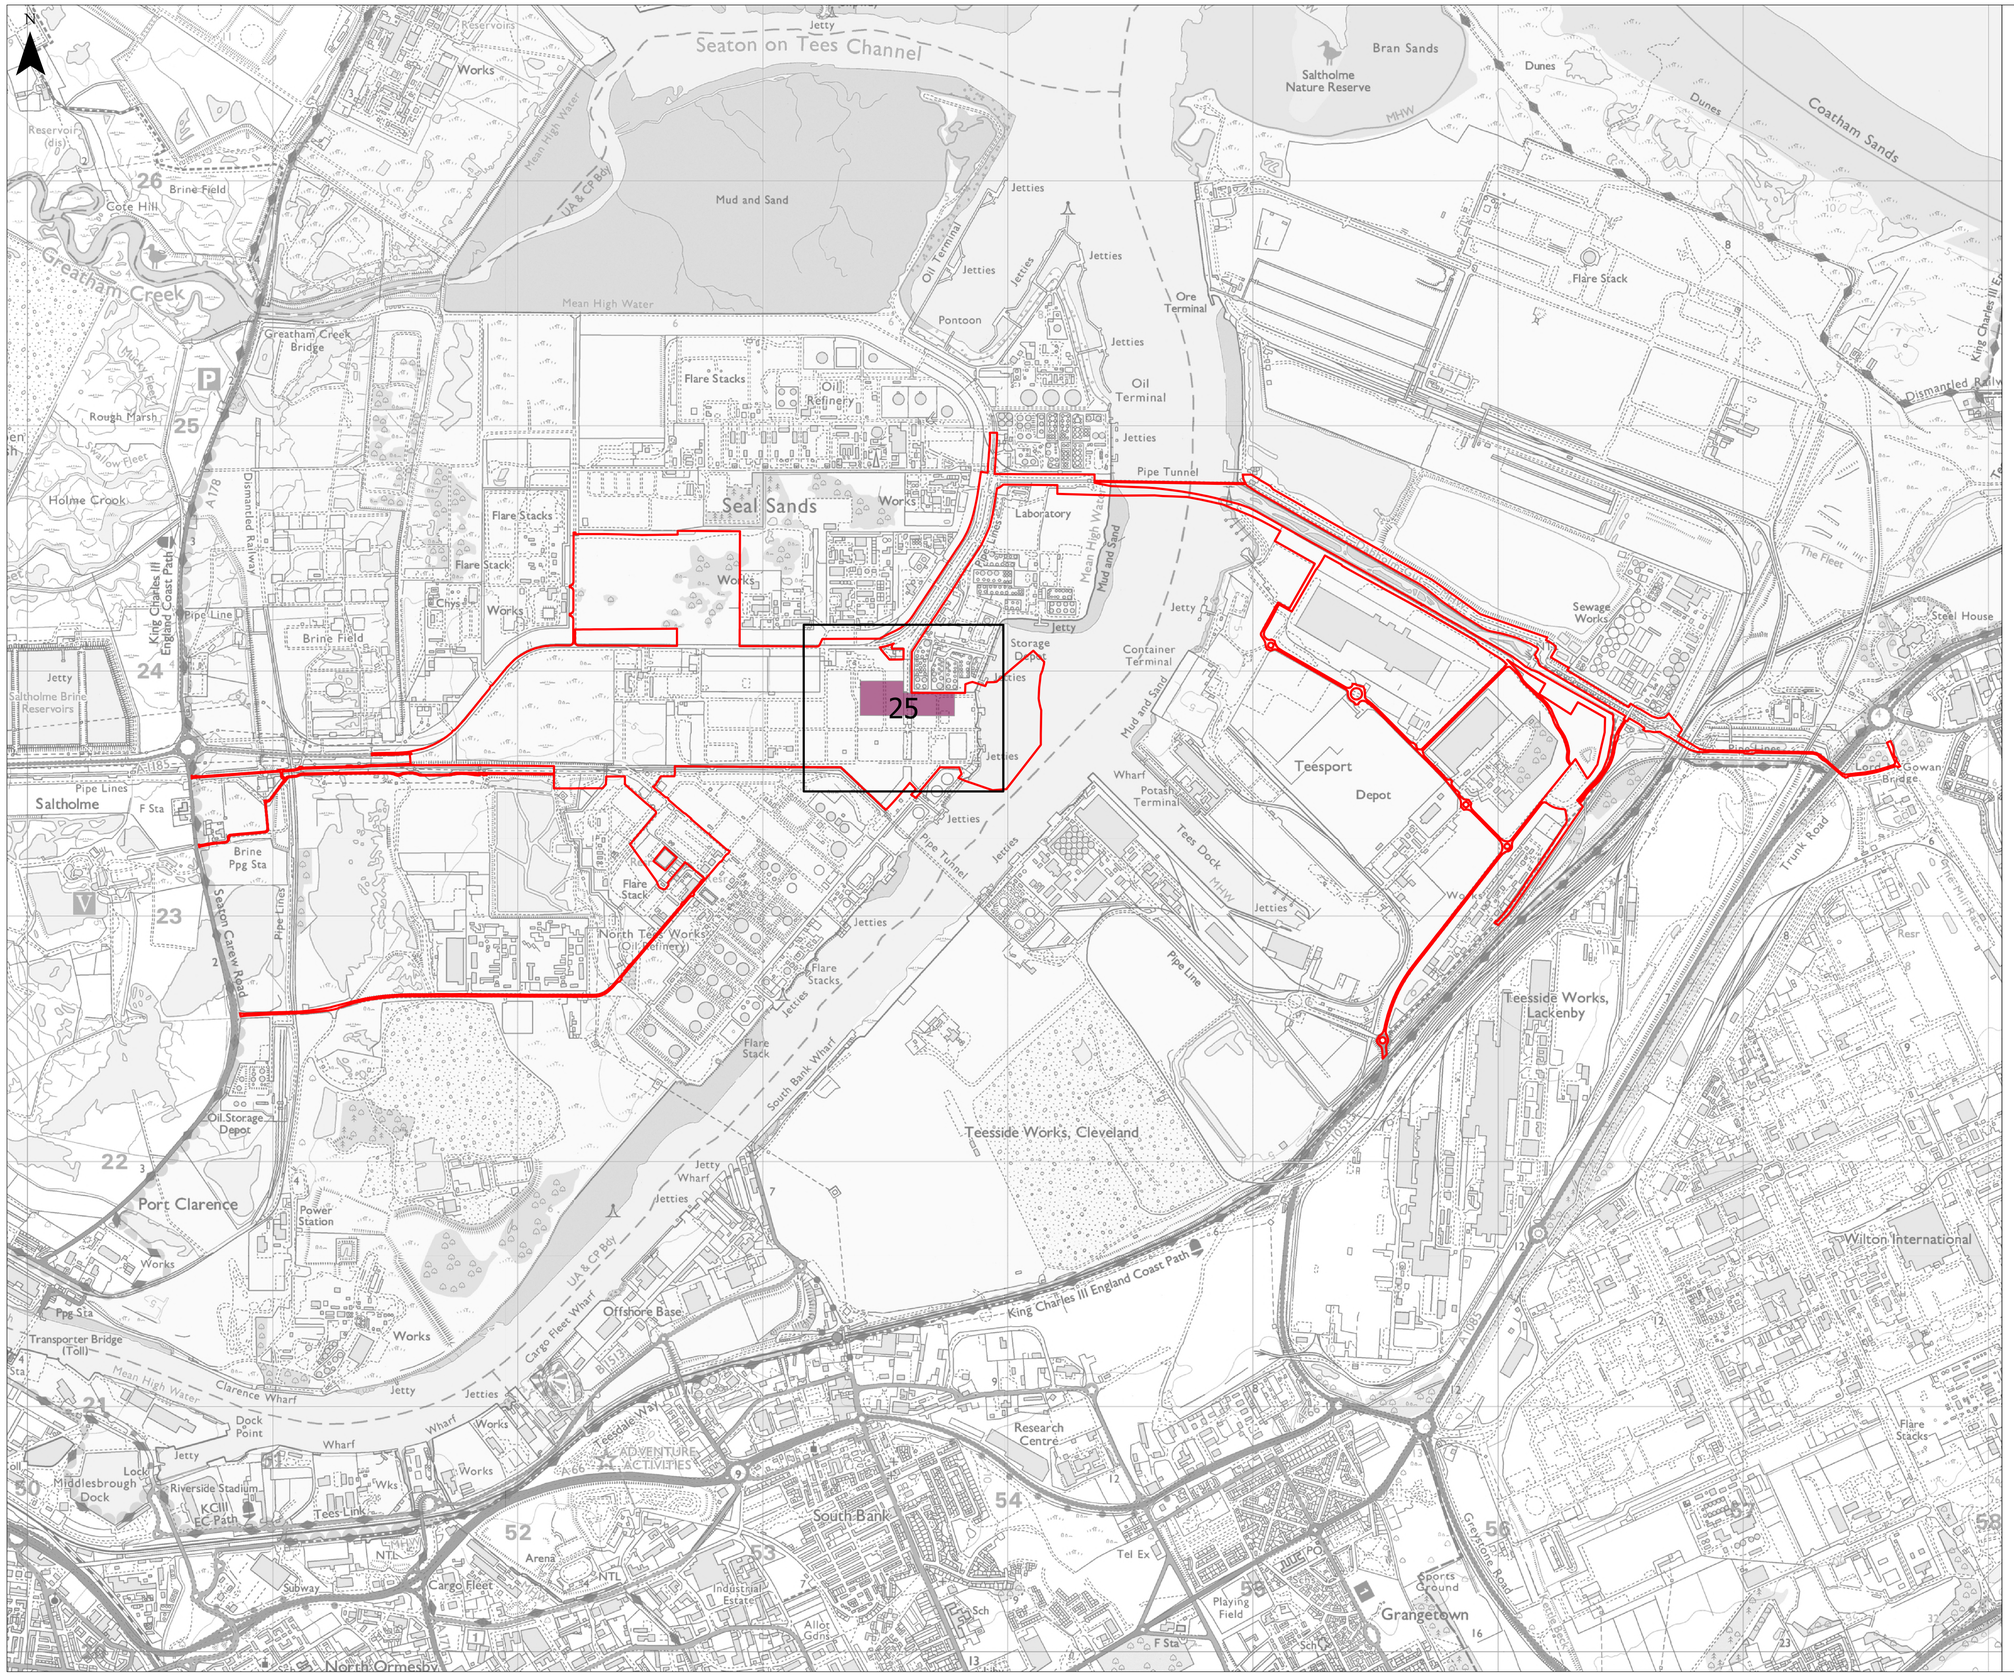

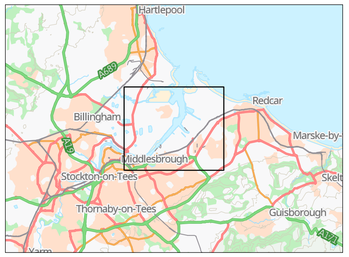

KEY

- Detailed Works Plan Sheet Number
- Order Limits

Work Number / Name

- Work No. 5 - Bridge and Culvert Crossings of Existing Infrastructure

Supporting Information

Sheets 1-4 provide an overview of all work areas and illustrates how they interact across the scheme.

Sheets 5-18 comprise the Key Plans, identifying the location and coverage of each detailed plan sheet.

Sheets 19-67 contain the Detailed Plans, showing the full extent and boundaries of the individual work areas at a larger scale for ease of reference.

© Crown copyright and database rights 2026 Ordnance Survey AC0000808122. You are permitted to use this data solely to enable you to respond to, or interact with, the organisation that provided you with the data. You are not permitted to copy, sub-licence, distribute or sell any of this data to third parties in any form.

© Crown copyright material is reproduced with the permission of Land Registry under delegated authority from the Controller of HMSO. This material may not be copied distributed, sold or published without the formal permission of Land Registry. Only an official copy of a title plan or register obtained from the Land Registry may be used for legal or other official purposes.

May contain public sector information licensed under the Open Government Licence v3.0.

Contains OS data © Crown Copyright and database right 2026. Contains data from OS Zoomstack

1:12,500

Scale at A1 | British National Grid

0 200 400 600 800 1,000 Metres

Rev	Stat	Date	By	Chkd	Appd
00	S2	14/09/26	AC	JW	JW

Lighthouse GREEN FUELS

Ardent

PROJECT NAME

LIGHTHOUSE GREEN FUELS

FIGURE TITLE

2.4 WORKS PLANS KEY PLAN


WORKS NO. 5

SHEET 9 OF 67

DRAWING NUMBER / REFERENCE

ADR_LGF_WORKS_KEY_PLAN

SUITABILITY S2 | **SUITABILITY DESCRIPTION** DCO APPLICATION SUBMISSION

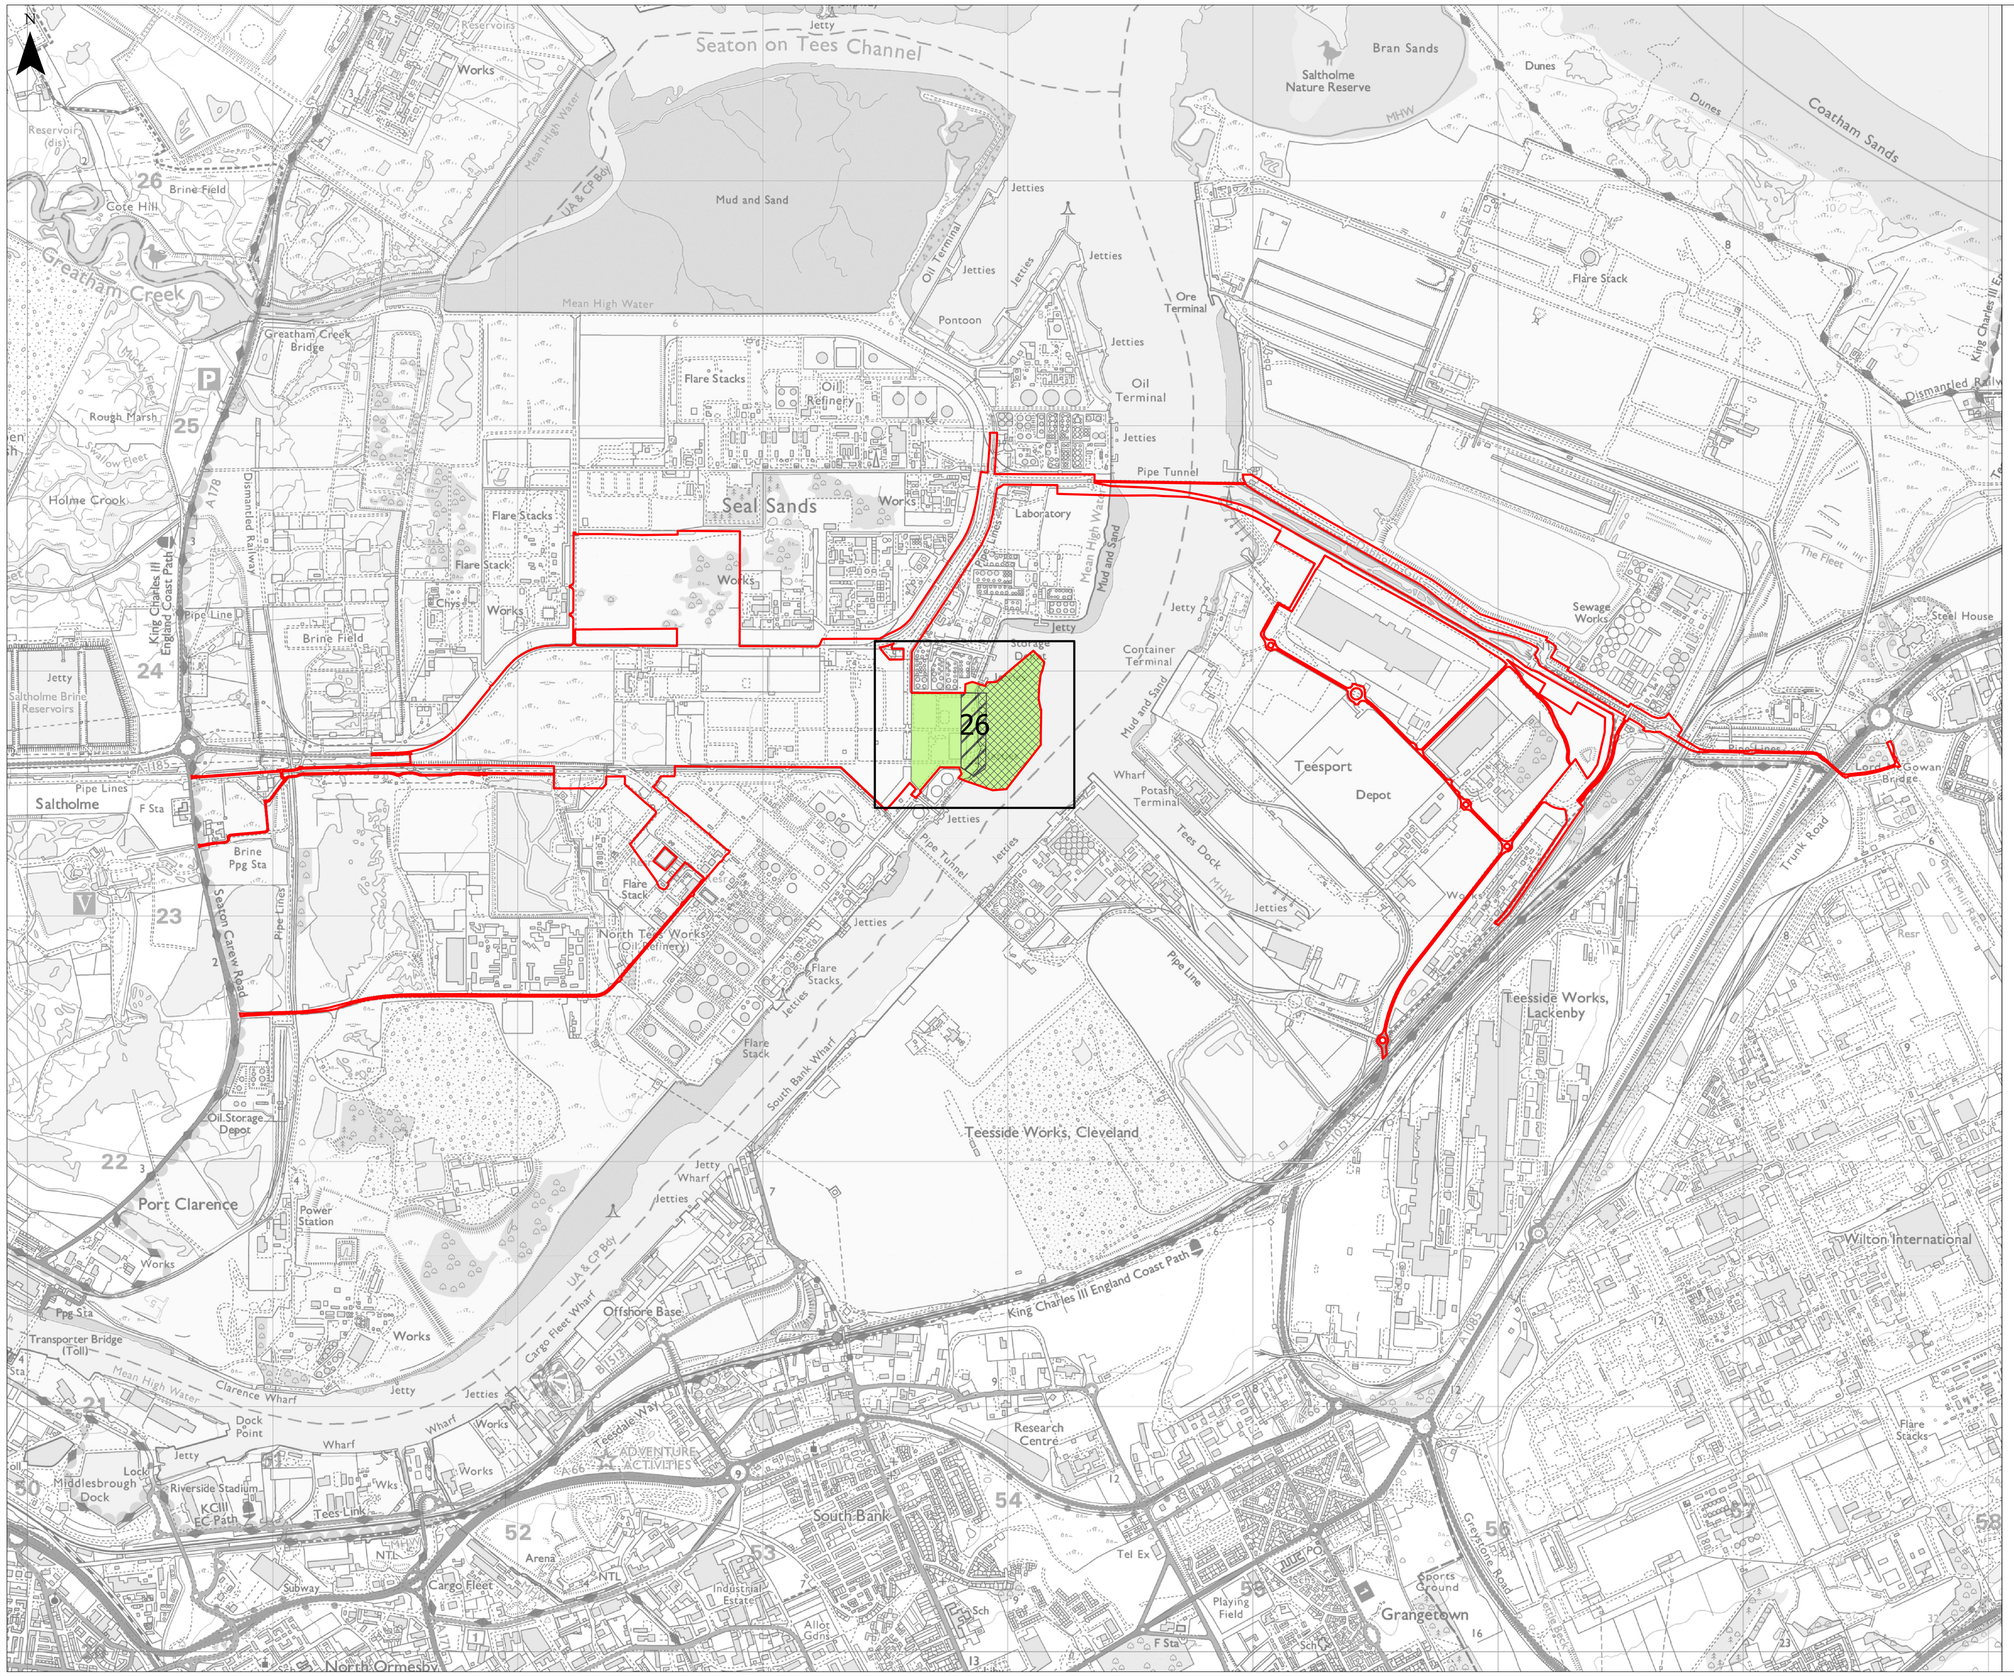

KEY

- Detailed Works Plan Sheet Number
- Order Limits

Work Number / Name

- Work No. 6A - Construction of permanent quay
- Work No. 6B - Permanent quay
- Work No. 6C - Capital and maintenance dredging

Supporting Information

Sheets 1-4 provide an overview of all work areas and illustrates how they interact across the scheme.

Sheets 5-18 comprise the Key Plans, identifying the location and coverage of each detailed plan sheet.

Sheets 19-67 contain the Detailed Plans, showing the full extent and boundaries of the individual work areas at a larger scale for ease of reference.

© Crown copyright and database rights 2026 Ordnance Survey AC0000808122. You are permitted to use this data solely to enable you to respond to, or interact with, the organisation that provided you with the data. You are not permitted to copy, sub-licence, distribute or sell any of this data to third parties in any form.

© Crown copyright material is reproduced with the permission of Land Registry under delegated authority from the Controller of HMSO. This material may not be copied distributed, sold or published without the formal permission of Land Registry. Only an official copy of a title plan or register obtained from the Land Registry may be used for legal or other official purposes.

May contain public sector information licensed under the Open Government Licence v3.0.

Contains OS data © Crown Copyright and database right 2026. Contains data from OS Zoomstack

1:12,500

Scale at A1 | British National Grid

0 200 400 600 800 1,000 Metres

Rev	Stat	Date	By	Chkd	Appd
00	S2	14/09/26	AC	JW	JW

Lighthouse GREEN FUELS

Ardent

PROJECT NAME

LIGHTHOUSE GREEN FUELS

FIGURE TITLE

2.4 WORKS PLANS KEY PLAN


WORKS NO. 6


SHEET 10 OF 67

DRAWING NUMBER / REFERENCE

ADR_LGF_WORKS_KEY_PLAN

SUITABILITY S2 | **SUITABILITY DESCRIPTION** DCO APPLICATION SUBMISSION

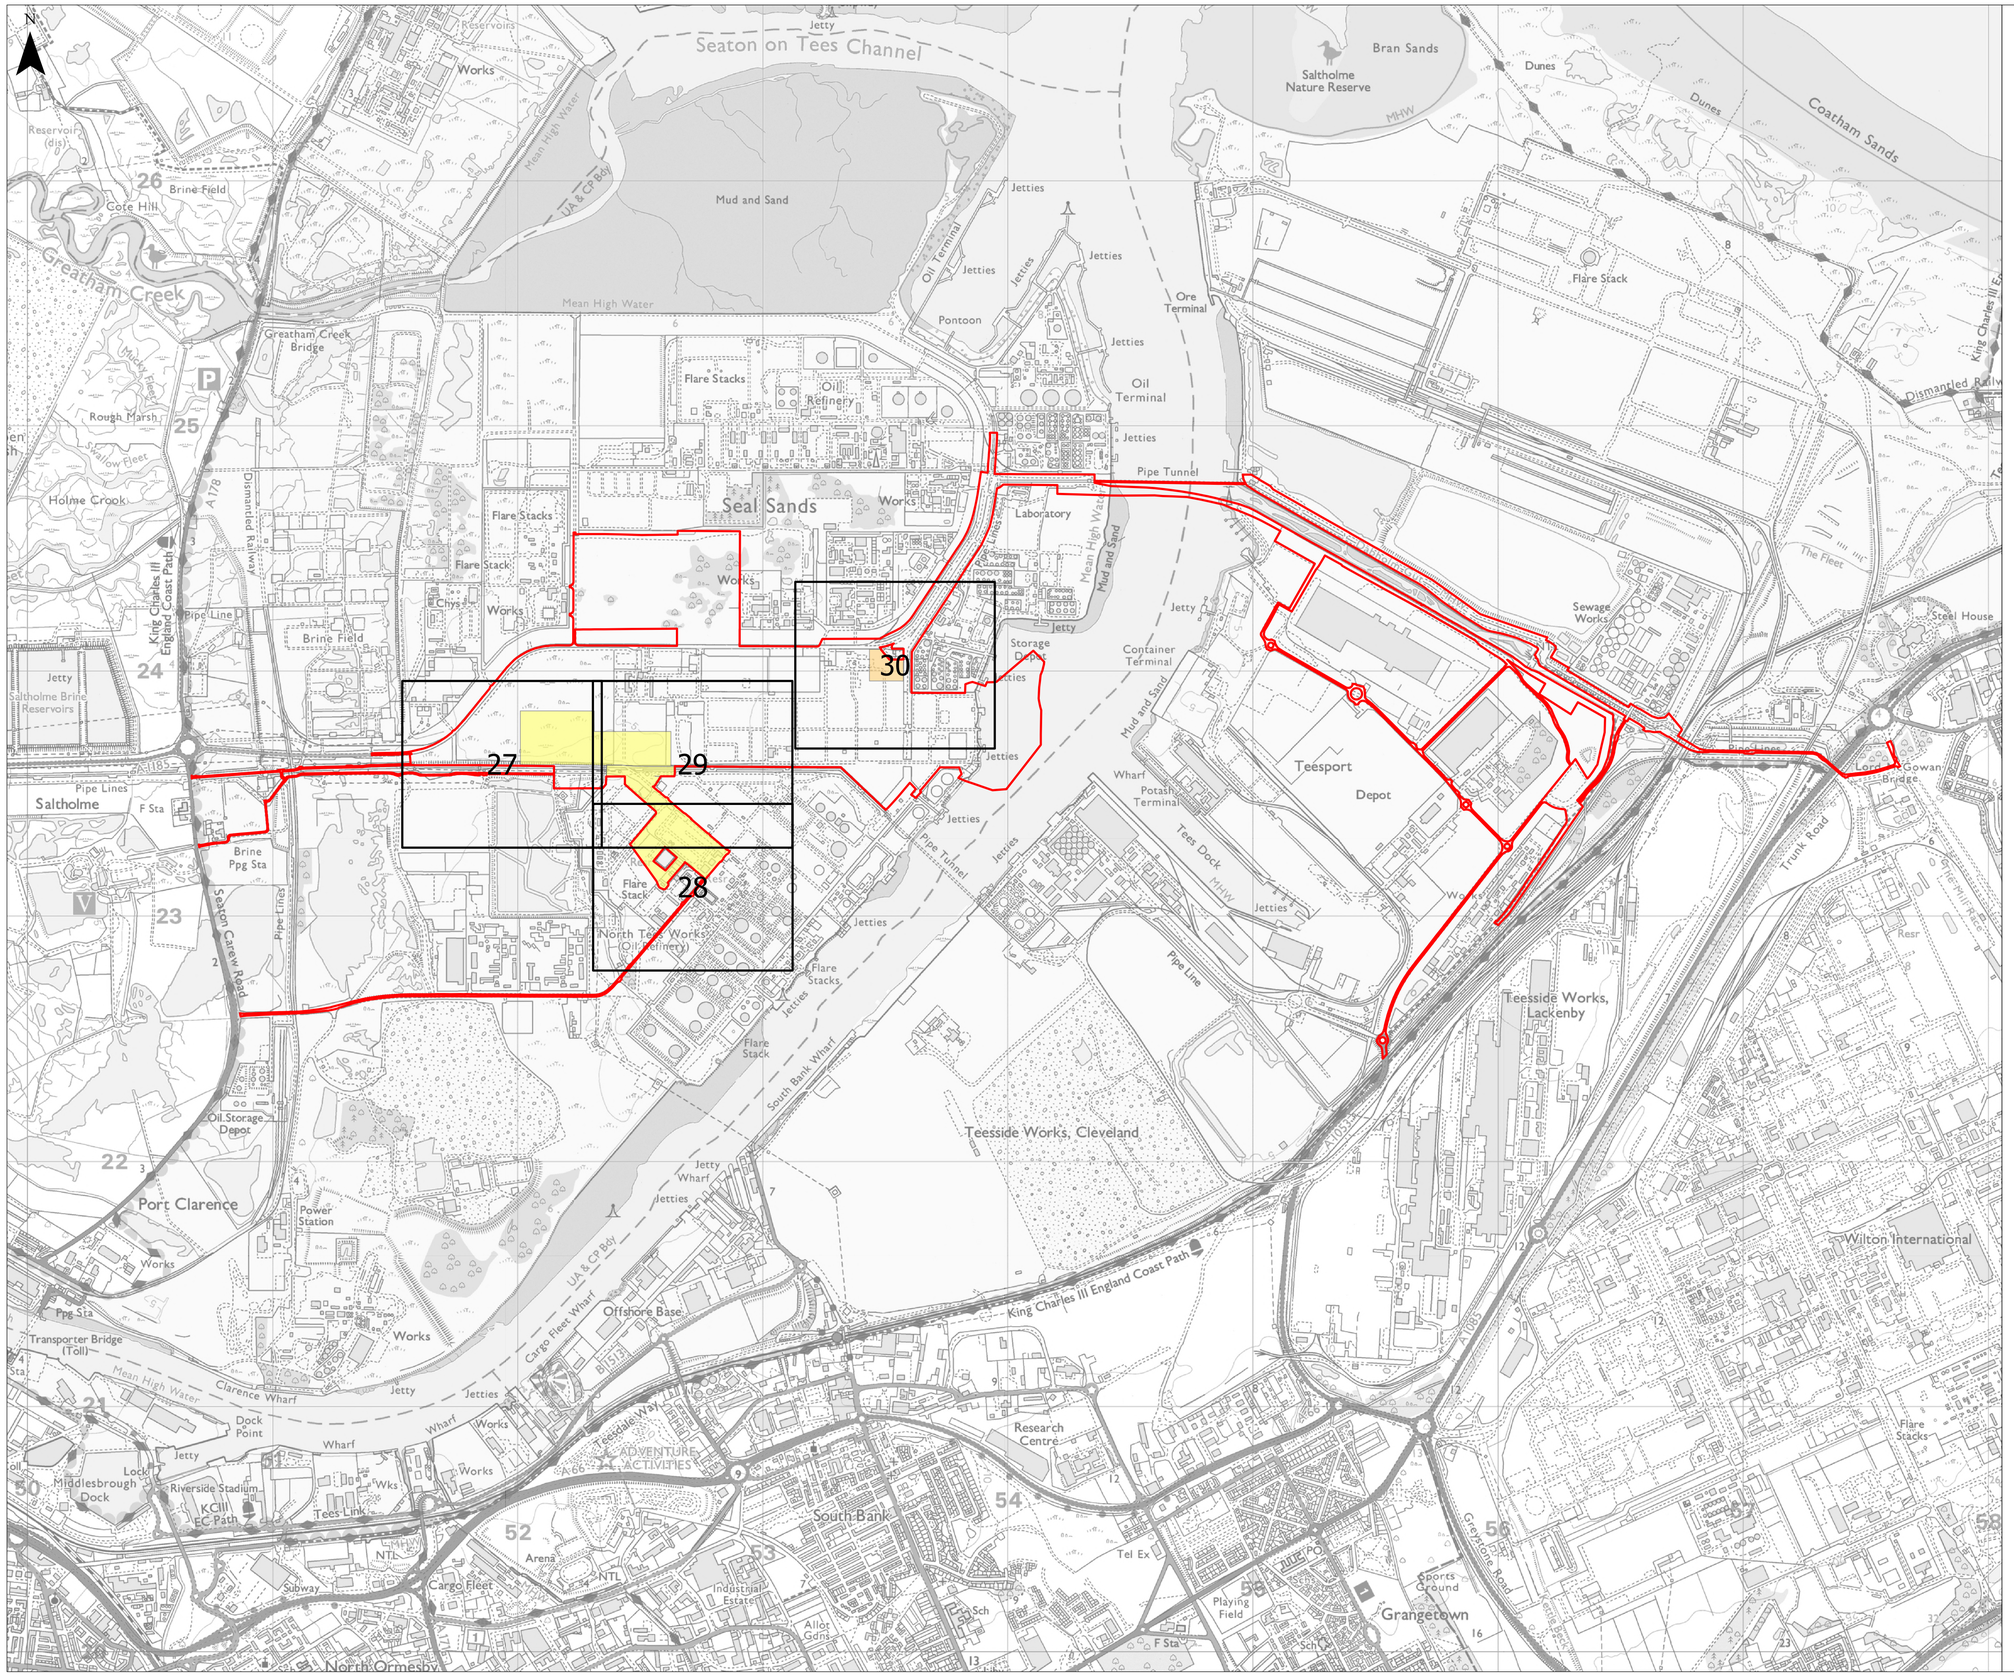

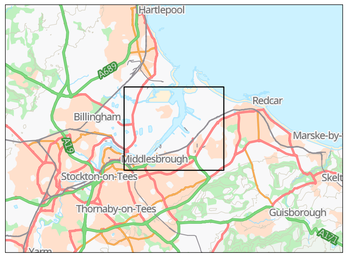

KEY

- Detailed Works Plan Sheet Number
- Order Limits

Work Number / Name

- Work No. 7A - Underground and overground cable connections to the existing North Bank Supply Point
- Work No. 7B - Electrical connection works

Supporting Information

Sheets 1-4 provide an overview of all work areas and illustrates how they interact across the scheme.

Sheets 5-18 comprise the Key Plans, identifying the location and coverage of each detailed plan sheet.

Sheets 19-67 contain the Detailed Plans, showing the full extent and boundaries of the individual work areas at a larger scale for ease of reference.

© Crown copyright and database rights 2026 Ordnance Survey AC0000808122. You are permitted to use this data solely to enable you to respond to, or interact with, the organisation that provided you with the data. You are not permitted to copy, sub-licence, distribute or sell any of this data to third parties in any form.

© Crown copyright material is reproduced with the permission of Land Registry under delegated authority from the Controller of HMSO. This material may not be copied distributed, sold or published without the formal permission of Land Registry. Only an official copy of a title plan or register obtained from the Land Registry may be used for legal or other official purposes.

May contain public sector information licensed under the Open Government Licence v3.0.

Contains OS data © Crown Copyright and database right 2026. Contains data from OS Zoomstack

1:12,500

Scale at A1 | British National Grid

0 200 400 600 800 1,000 Metres

Rev	Stat	Date	By	Chkd	Appd
00	S2	14/09/26	AC	JW	JW

Lighthouse GREEN FUELS

Ardent

PROJECT NAME

LIGHTHOUSE GREEN FUELS

FIGURE TITLE

2.4 WORKS PLANS KEY PLAN


WORKS NO. 7

SHEET 11 OF 67

DRAWING NUMBER / REFERENCE

ADR_LGF_WORKS_KEY_PLAN

SUITABILITY S2 | **SUITABILITY DESCRIPTION** DCO APPLICATION SUBMISSION

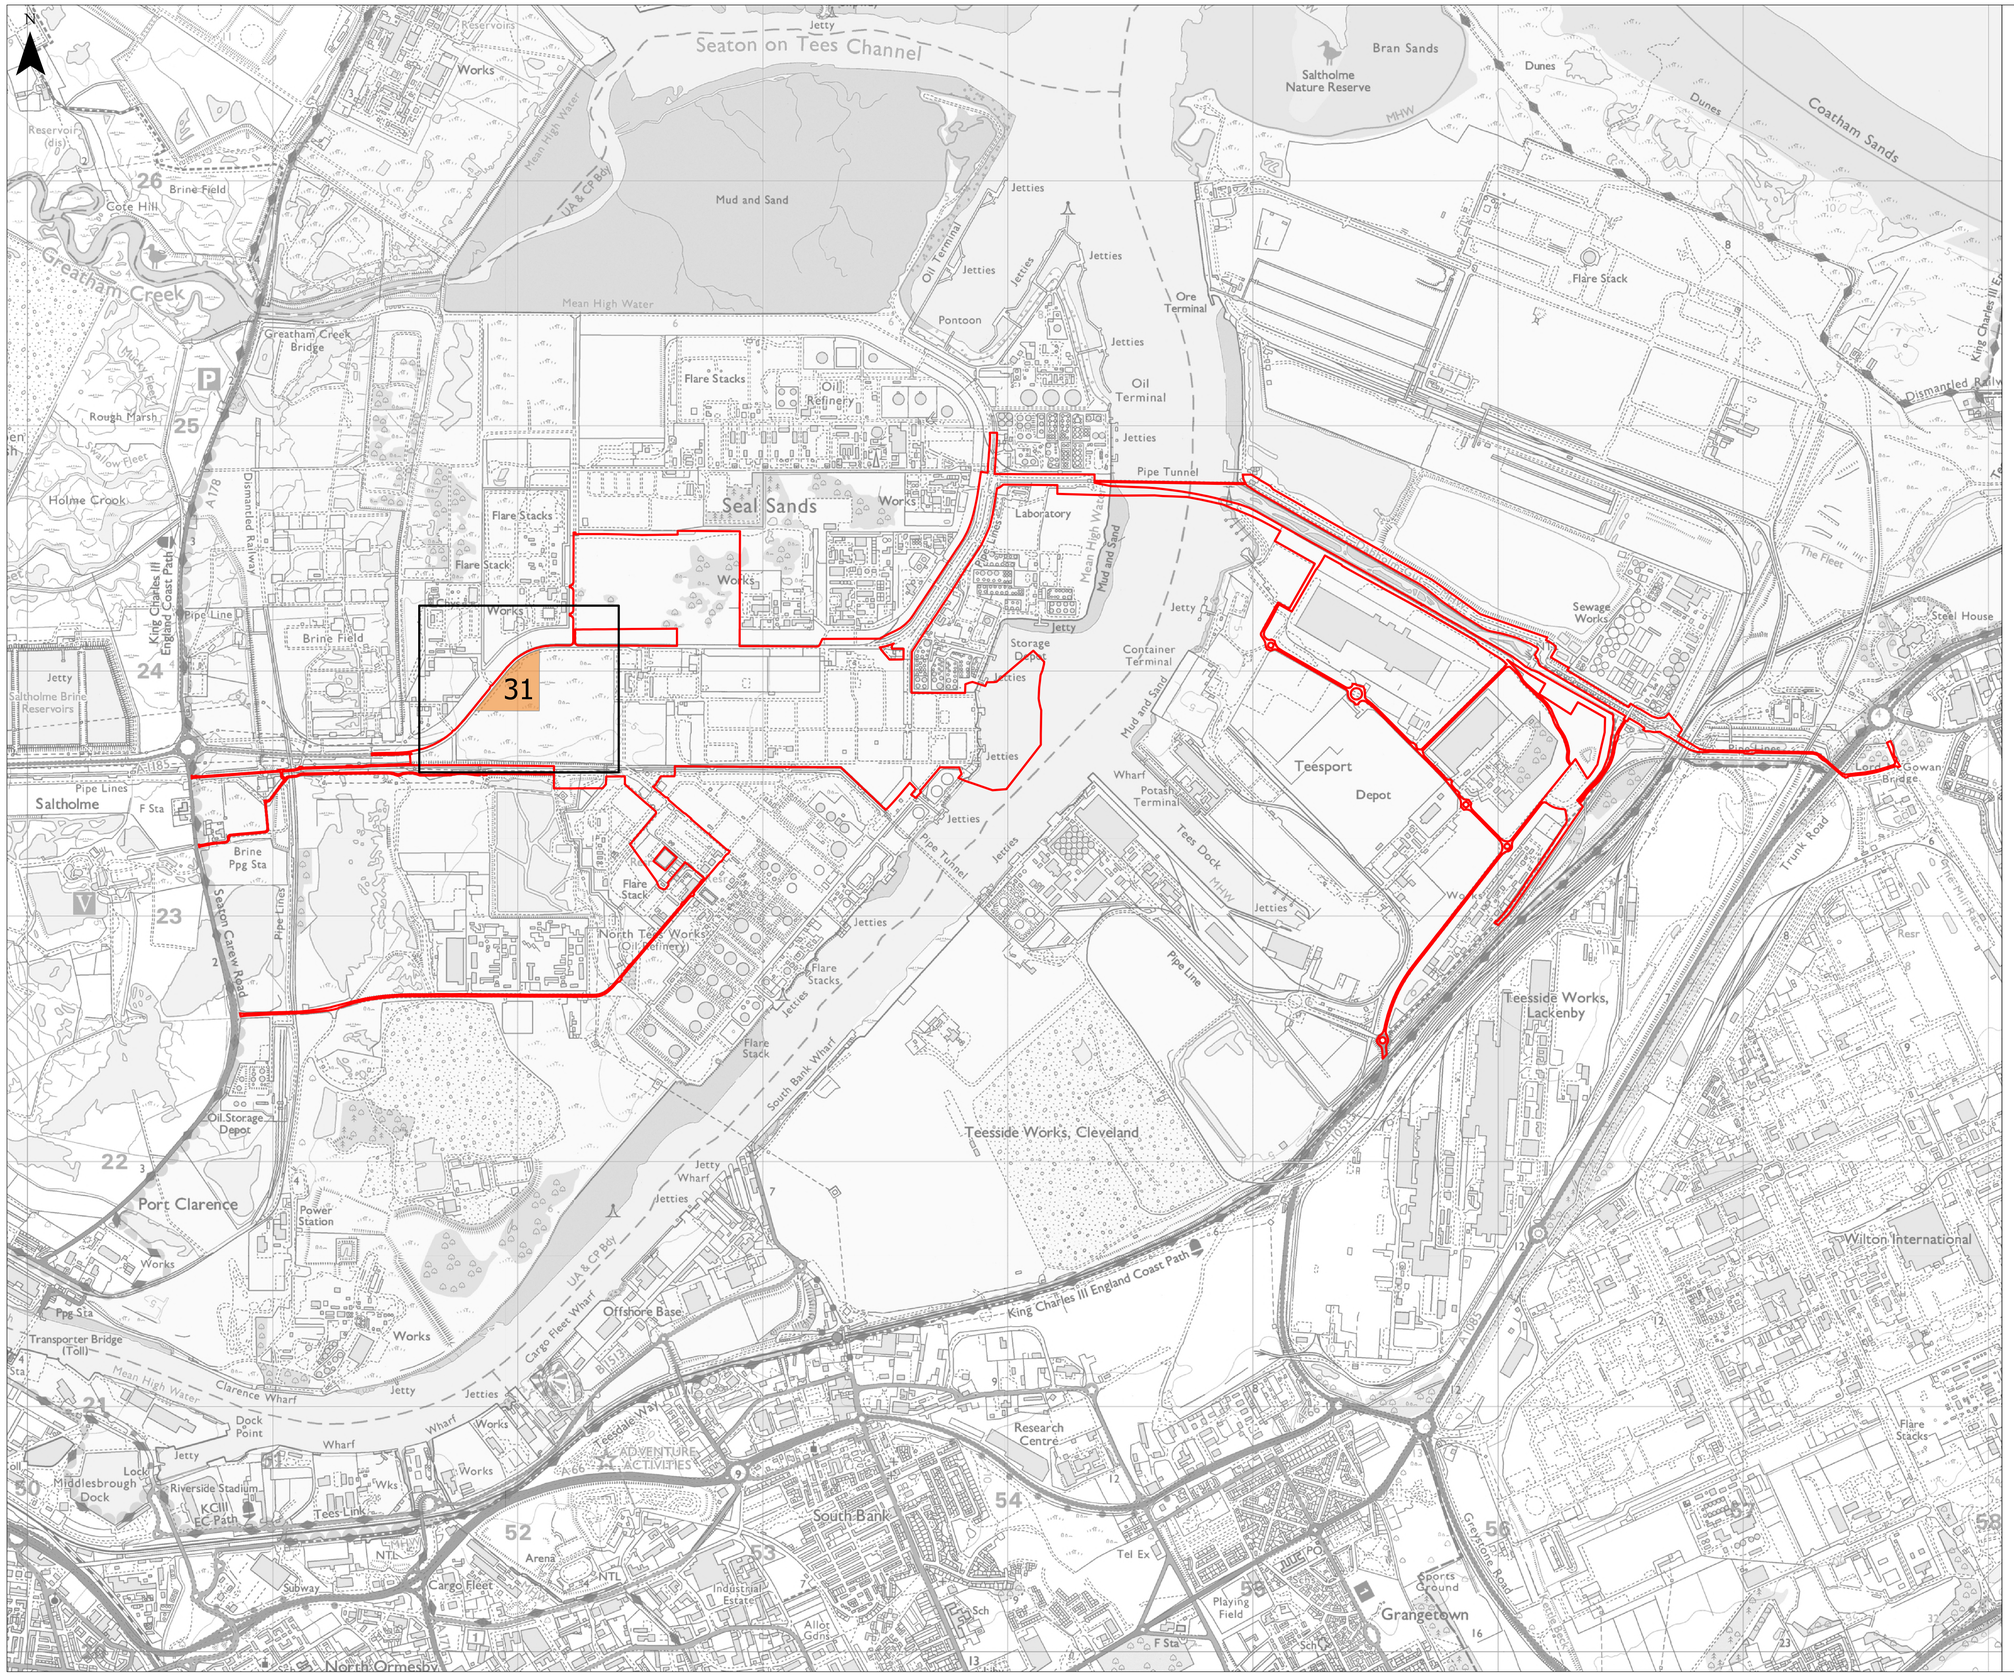

KEY

Detailed Works Plan Sheet Number

Order Limits

Work Number / Name

Work No. 8 - Natural Gas Connection Works

Supporting Information

Sheets 1-4 provide an overview of all work areas and illustrates how they interact across the scheme.

Sheets 5-18 comprise the Key Plans, identifying the location and coverage of each detailed plan sheet.

Sheets 19-67 contain the Detailed Plans, showing the full extent and boundaries of the individual work areas at a larger scale for ease of reference.

© Crown copyright and database rights 2026 Ordnance Survey AC0000808122. You are permitted to use this data solely to enable you to respond to, or interact with, the organisation that provided you with the data. You are not permitted to copy, sub-licence, distribute or sell any of this data to third parties in any form.

© Crown copyright material is reproduced with the permission of Land Registry under delegated authority from the Controller of HMSO. This material may not be copied distributed, sold or published without the formal permission of Land Registry. Only an official copy of a title plan or register obtained from the Land Registry may be used for legal or other official purposes.

May contain public sector information licensed under the Open Government Licence v3.0.

Contains OS data © Crown Copyright and database right 2026. Contains data from OS Zoomstack

1:12,500

Scale at A1 | British National Grid

0 200 400 600 800 1,000 Metres

Rev	Stat	Date	By	Chkd	Appd
00	S2	14/09/26	AC	JW	JW

Lighthouse GREEN FUELS

Ardent

PROJECT NAME

LIGHTHOUSE GREEN FUELS

FIGURE TITLE

2.4 WORKS PLANS KEY PLAN

WORKS NO. 8


SHEET 12 OF 67


DRAWING NUMBER / REFERENCE

ADR_LGF_WORKS_KEY_PLAN

SUITABILITY S2

SUITABILITY DESCRIPTION DCO APPLICATION SUBMISSION

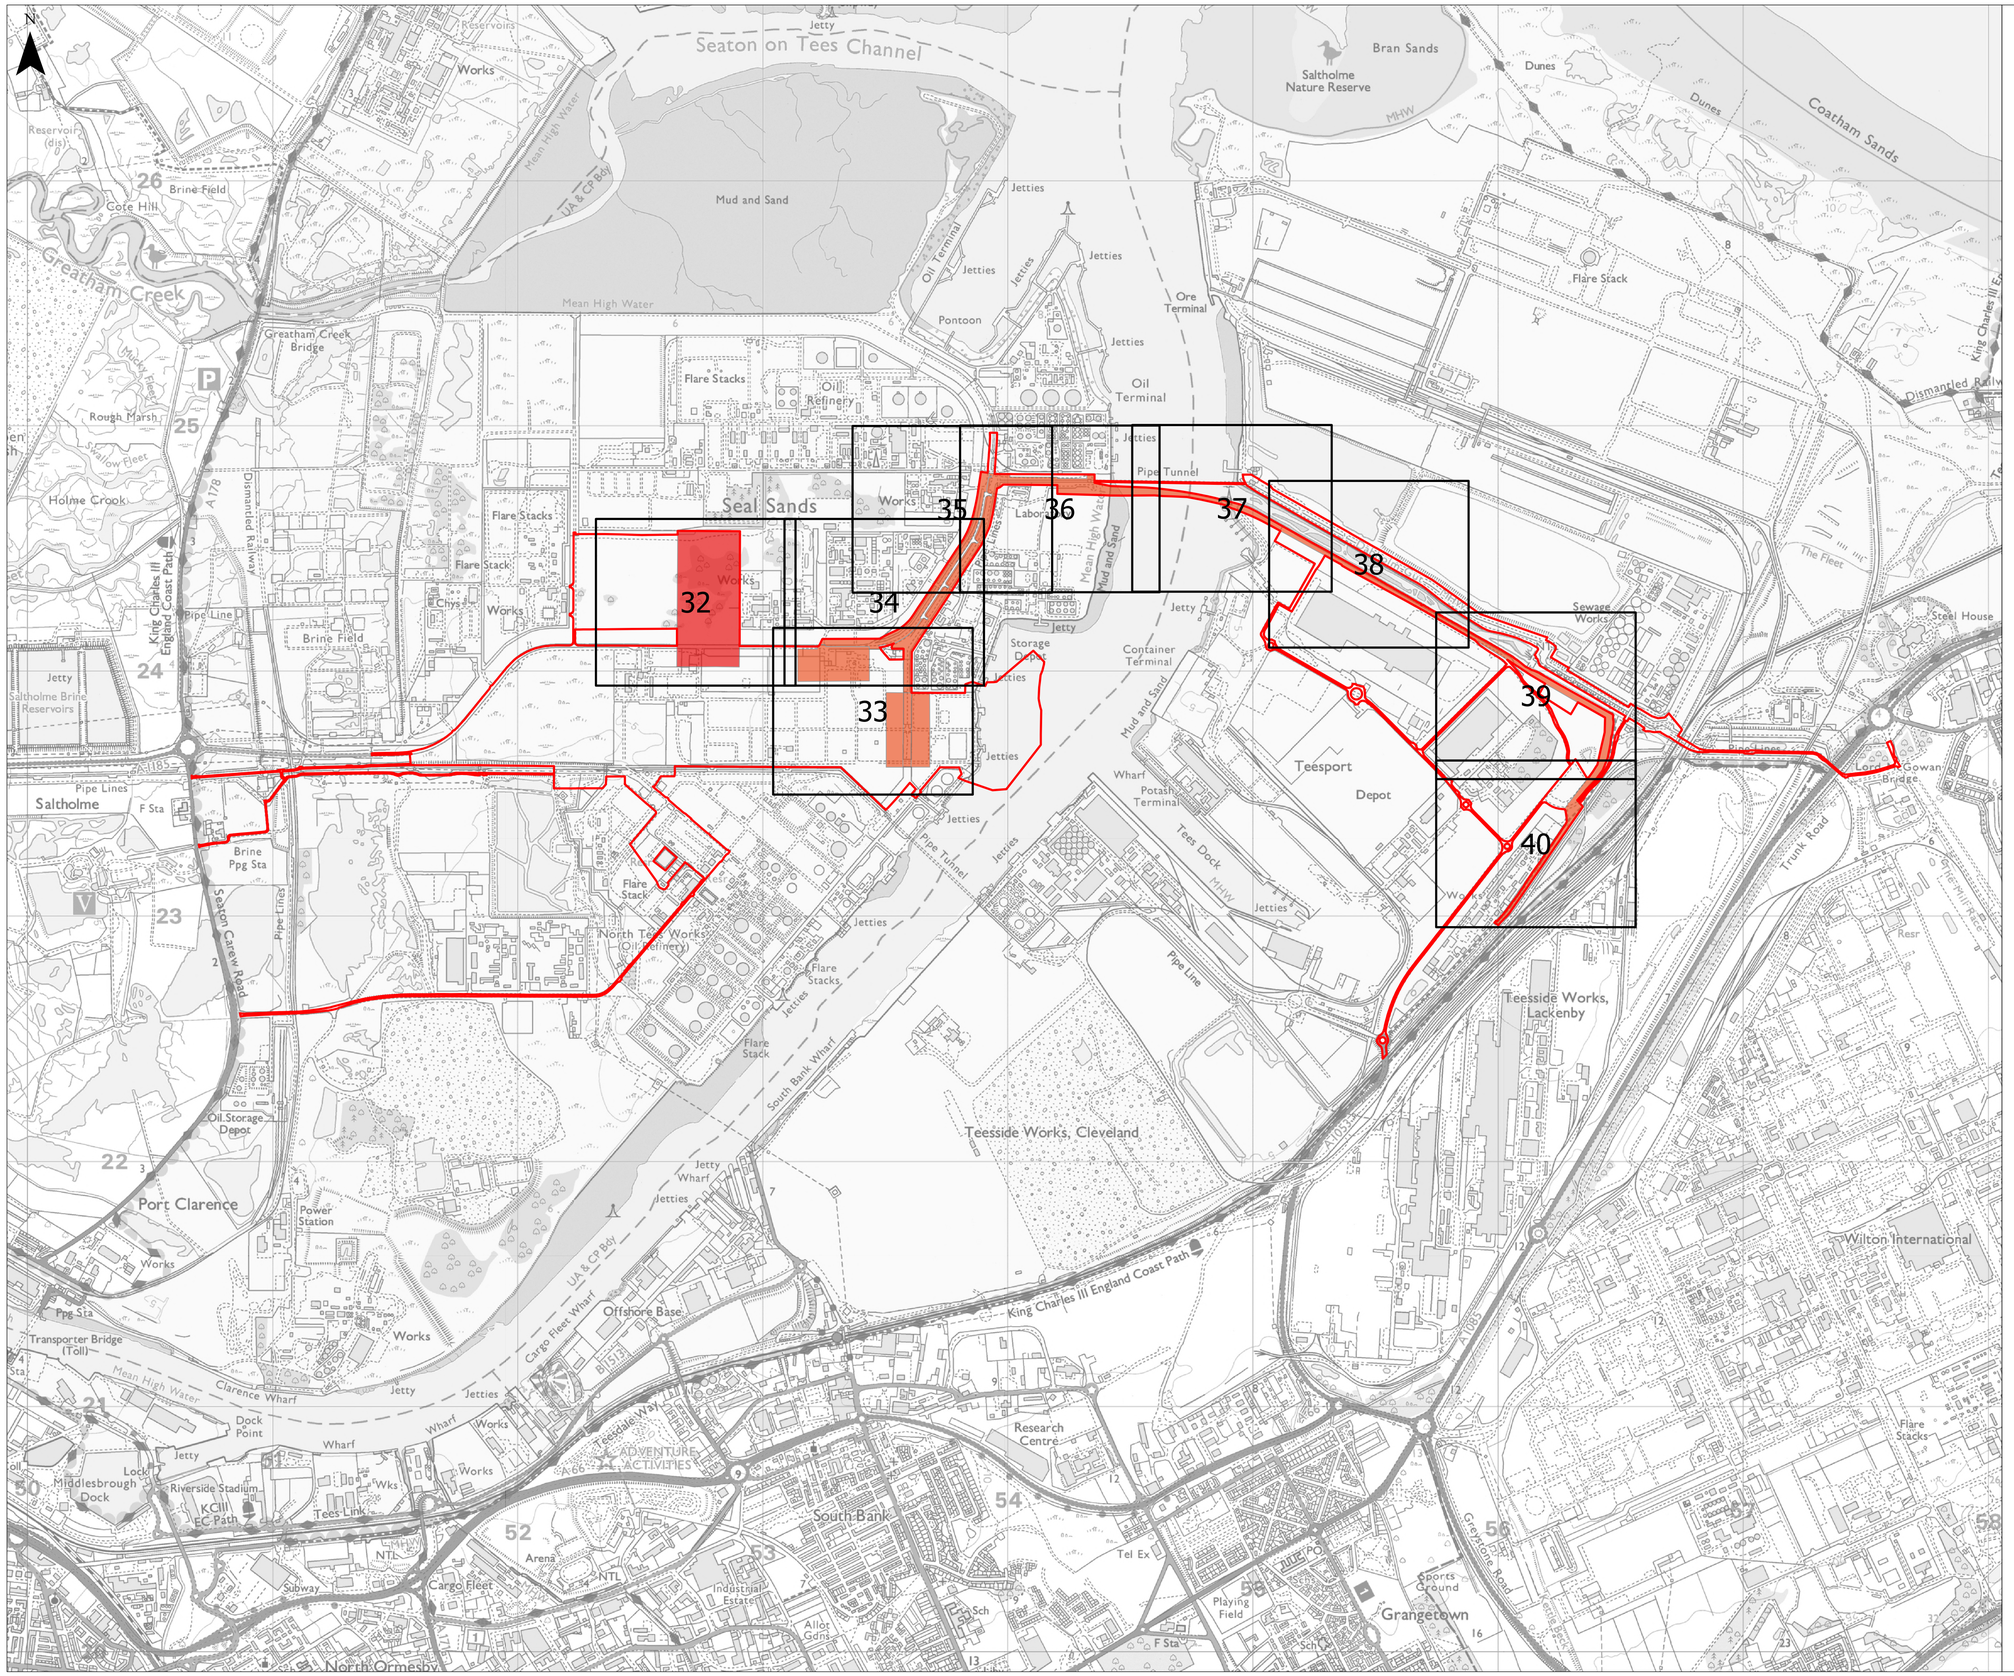

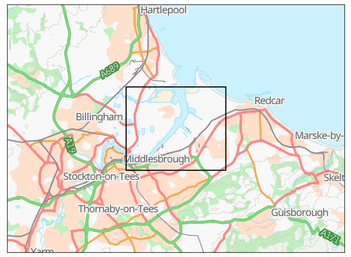

KEY

- Detailed Works Plan Sheet Number
- Order Limits

Work Number / Name

- Work No. 9A - Industrial Gases Connection Works
- Work No. 9B - Air Separation Unit Facility

Supporting Information

Sheets 1-4 provide an overview of all work areas and illustrates how they interact across the scheme.

Sheets 5-18 comprise the Key Plans, identifying the location and coverage of each detailed plan sheet.

Sheets 19-67 contain the Detailed Plans, showing the full extent and boundaries of the individual work areas at a larger scale for ease of reference.

© Crown copyright and database rights 2026 Ordnance Survey AC0000808122. You are permitted to use this data solely to enable you to respond to, or interact with, the organisation that provided you with the data. You are not permitted to copy, sub-licence, distribute or sell any of this data to third parties in any form.

© Crown copyright material is reproduced with the permission of Land Registry under delegated authority from the Controller of HMSO. This material may not be copied distributed, sold or published without the formal permission of Land Registry. Only an official copy of a title plan or register obtained from the Land Registry may be used for legal or other official purposes.

May contain public sector information licensed under the Open Government Licence v3.0.

Contains OS data © Crown Copyright and database right 2026. Contains data from OS Zoomstack

1:12,500

Scale at A1 I British National Grid

0 200 400 600 800 1,000 Metres

Rev	Stat	Date	By	Chkd	Appd
00	S2	14/09/26	AC	JW	JW

Lighthouse GREEN FUELS

Ardent

PROJECT NAME

LIGHTHOUSE GREEN FUELS

FIGURE TITLE

2.4 WORKS PLANS KEY PLAN

WORKS NO. 9


SHEET 13 OF 67


DRAWING NUMBER / REFERENCE

ADR_LGF_WORKS_KEY_PLAN

SUITABILITY S2

SUITABILITY DESCRIPTION DCO APPLICATION SUBMISSION

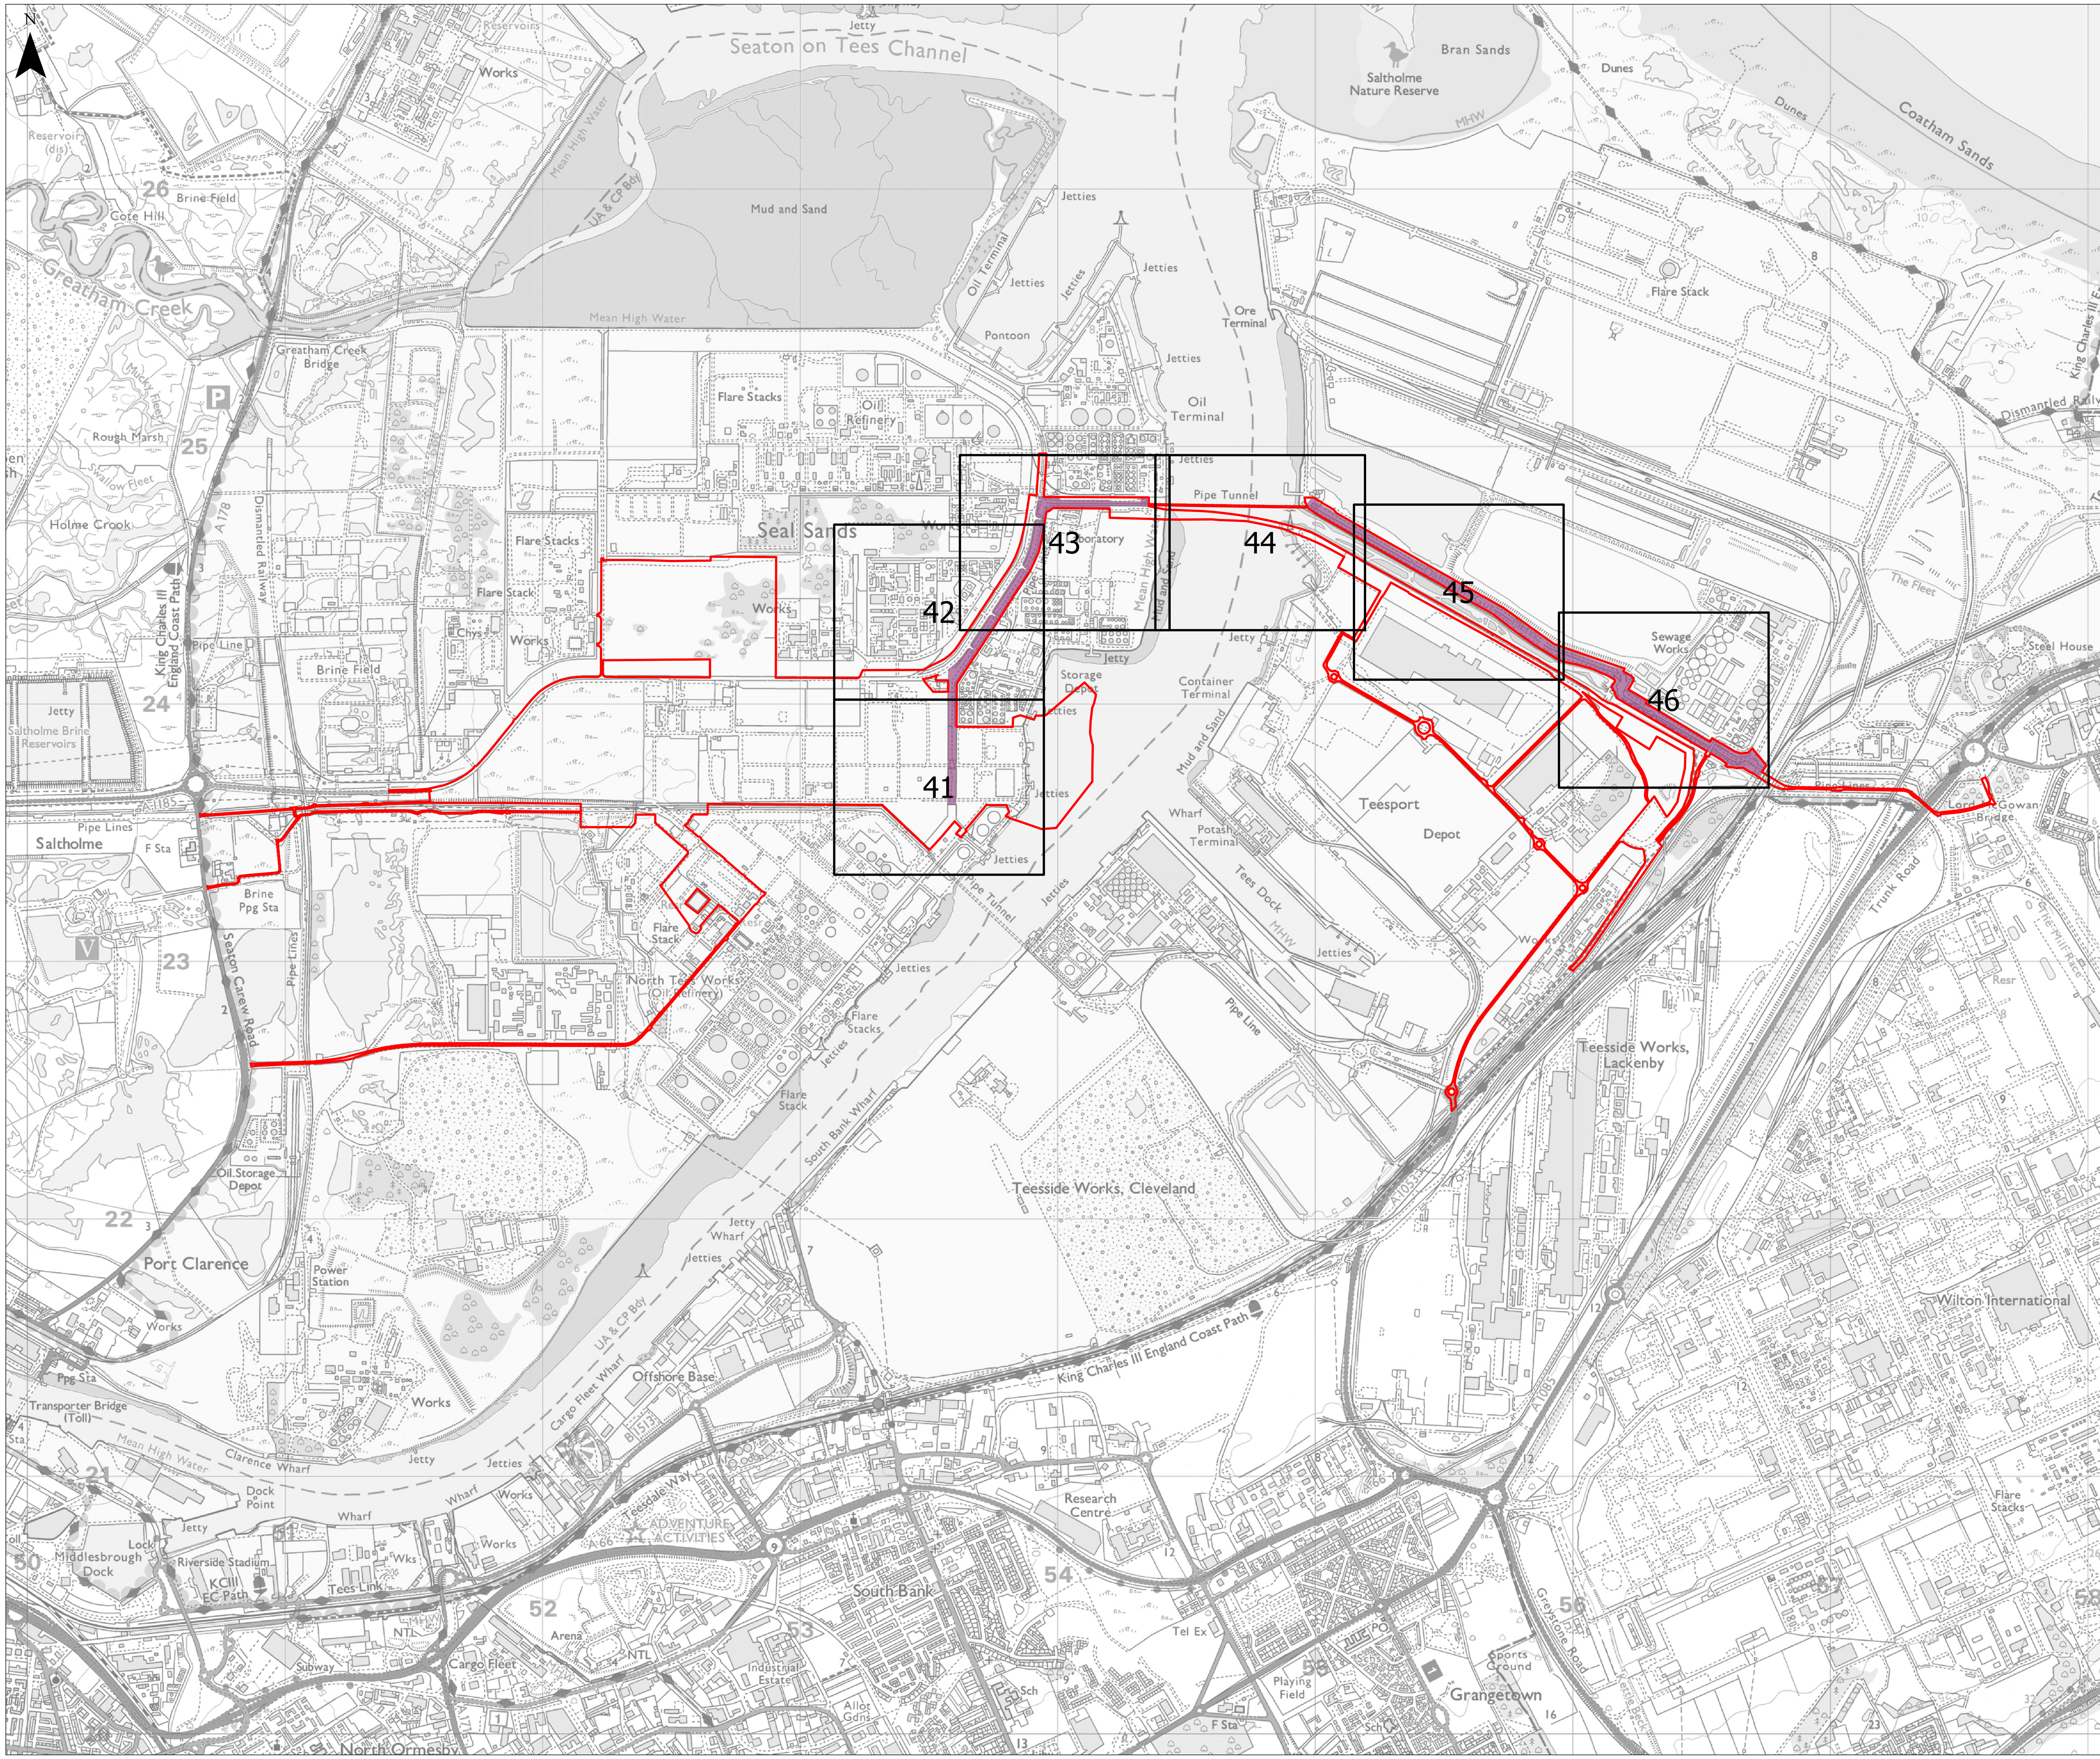

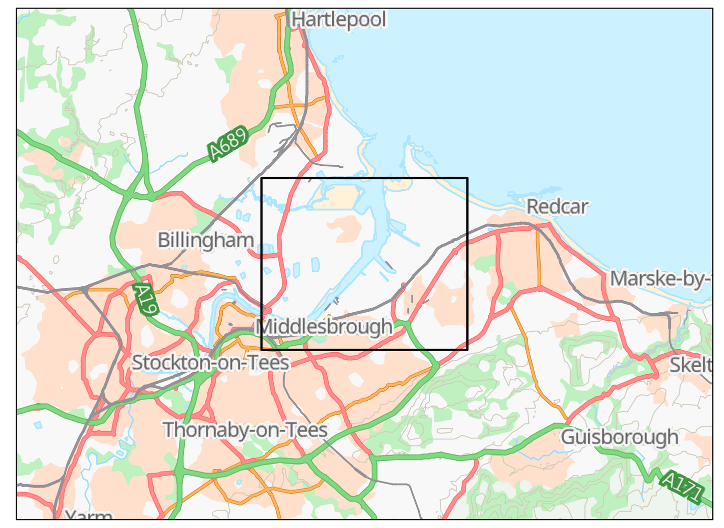

KEY

Detailed Works Plan Sheet Number

Order Limits

Work Number / Name

Work No. 10 - Replacement and new wastewater pipeline connection works

Supporting Information

Sheets 1-4 provide an overview of all work areas and illustrates how they interact across the scheme.

Sheets 5-18 comprise the Key Plans, identifying the location and coverage of each detailed plan sheet.

Sheets 19-67 contain the Detailed Plans, showing the full extent and boundaries of the individual work areas at a larger scale for ease of reference.

© Crown copyright and database rights 2026 Ordnance Survey AC0000808122. You are permitted to use this data solely to enable you to respond to, or interact with, the organisation that provided you with the data. You are not permitted to copy, sub-licence, distribute or sell any of this data to third parties in any form.

© Crown copyright material is reproduced with the permission of Land Registry under delegated authority from the Controller of HMSO. This material may not be copied distributed, sold or published without the formal permission of Land Registry. Only an official copy of a title plan or register obtained from the Land Registry may be used for legal or other official purposes.

May contain public sector information licensed under the Open Government Licence v3.0.

Contains OS data © Crown Copyright and database right 2026. Contains data from OS Zoomstack

1:12,500

Scale at A1 I British National Grid

0 200 400 600 800 1,000 Metres

Rev	Stat	Date	By	Chkd	Appd
00	S2	14/09/26	AC	JW	JW

Lighthouse GREEN FUELS

Ardent

PROJECT NAME

LIGHTHOUSE GREEN FUELS

FIGURE TITLE

2.4 WORKS PLANS KEY PLAN


WORKS NO. 10

SHEET 14 OF 67

DRAWING NUMBER / REFERENCE

ADR_LGF_WORKS_KEY_PLAN

SUITABILITY	SUITABILITY DESCRIPTION
S2	DCO APPLICATION SUBMISSION

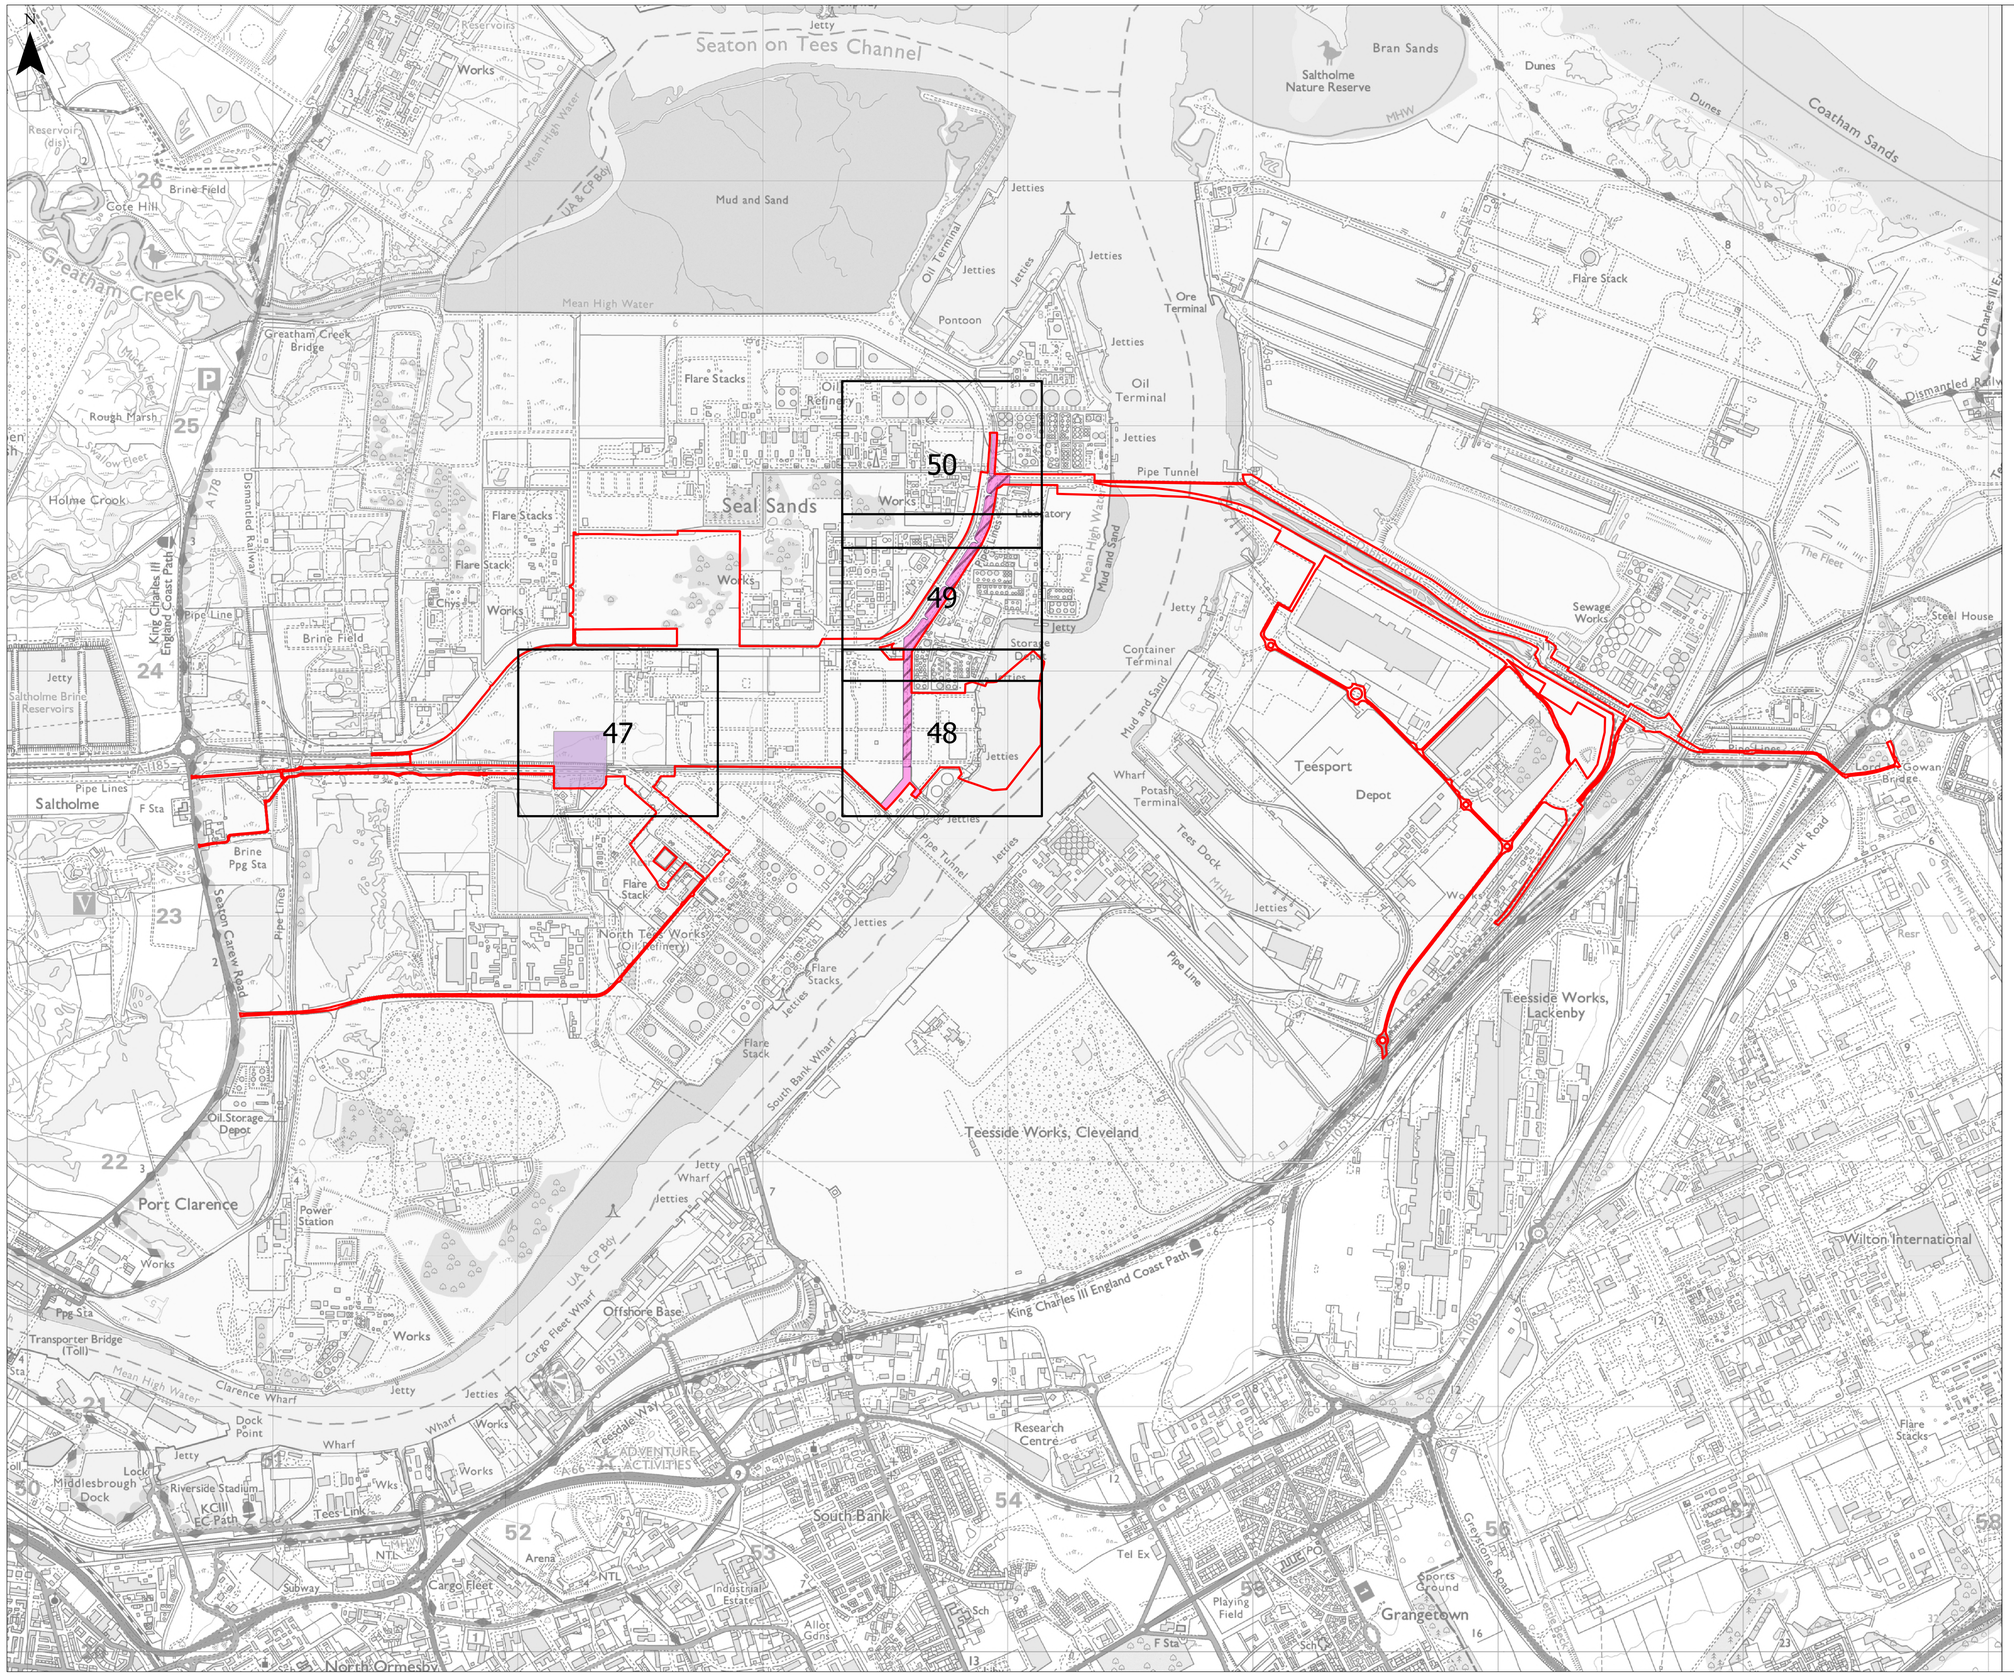

KEY

- Detailed Works Plan Sheet Number
- Order Limits

Work Number / Name

- Work No. 11B - Pipeline for the export of carbon dioxide to AGI C1 on the Northern Endurance Partnership Network
- Work No. 11C - Pipeline for the export of carbon dioxide to AGI C2 on the Northern Endurance Partnership Network
- Work No. 11A - Product Export Pipelines

Supporting Information

Sheets 1-4 provide an overview of all work areas and illustrates how they interact across the scheme.

Sheets 5-18 comprise the Key Plans, identifying the location and coverage of each detailed plan sheet.

Sheets 19-67 contain the Detailed Plans, showing the full extent and boundaries of the individual work areas at a larger scale for ease of reference.

© Crown copyright and database rights 2026 Ordnance Survey AC0000808122. You are permitted to use this data solely to enable you to respond to, or interact with, the organisation that provided you with the data. You are not permitted to copy, sub-licence, distribute or sell any of this data to third parties in any form.

© Crown copyright material is reproduced with the permission of Land Registry under delegated authority from the Controller of HMSO. This material may not be copied distributed, sold or published without the formal permission of Land Registry. Only an official copy of a title plan or register obtained from the Land Registry may be used for legal or other official purposes.

May contain public sector information licensed under the Open Government Licence v3.0.

Contains OS data © Crown Copyright and database right 2026. Contains data from OS Zoomstack

1:12,500

Scale at A1 | British National Grid

0 200 400 600 800 1,000 Metres

Rev	Stat	Date	By	Chkd	Appd
00	S2	14/09/26	AC	JW	JW

Lighthouse GREEN FUELS

Ardent

PROJECT NAME

LIGHTHOUSE GREEN FUELS

FIGURE TITLE

2.4 WORKS PLANS KEY PLAN


WORKS NO. 11


SHEET 15 OF 67

DRAWING NUMBER / REFERENCE

ADR_LGF_WORKS_KEY_PLAN

SUITABILITY S2 | **SUITABILITY DESCRIPTION** DCO APPLICATION SUBMISSION

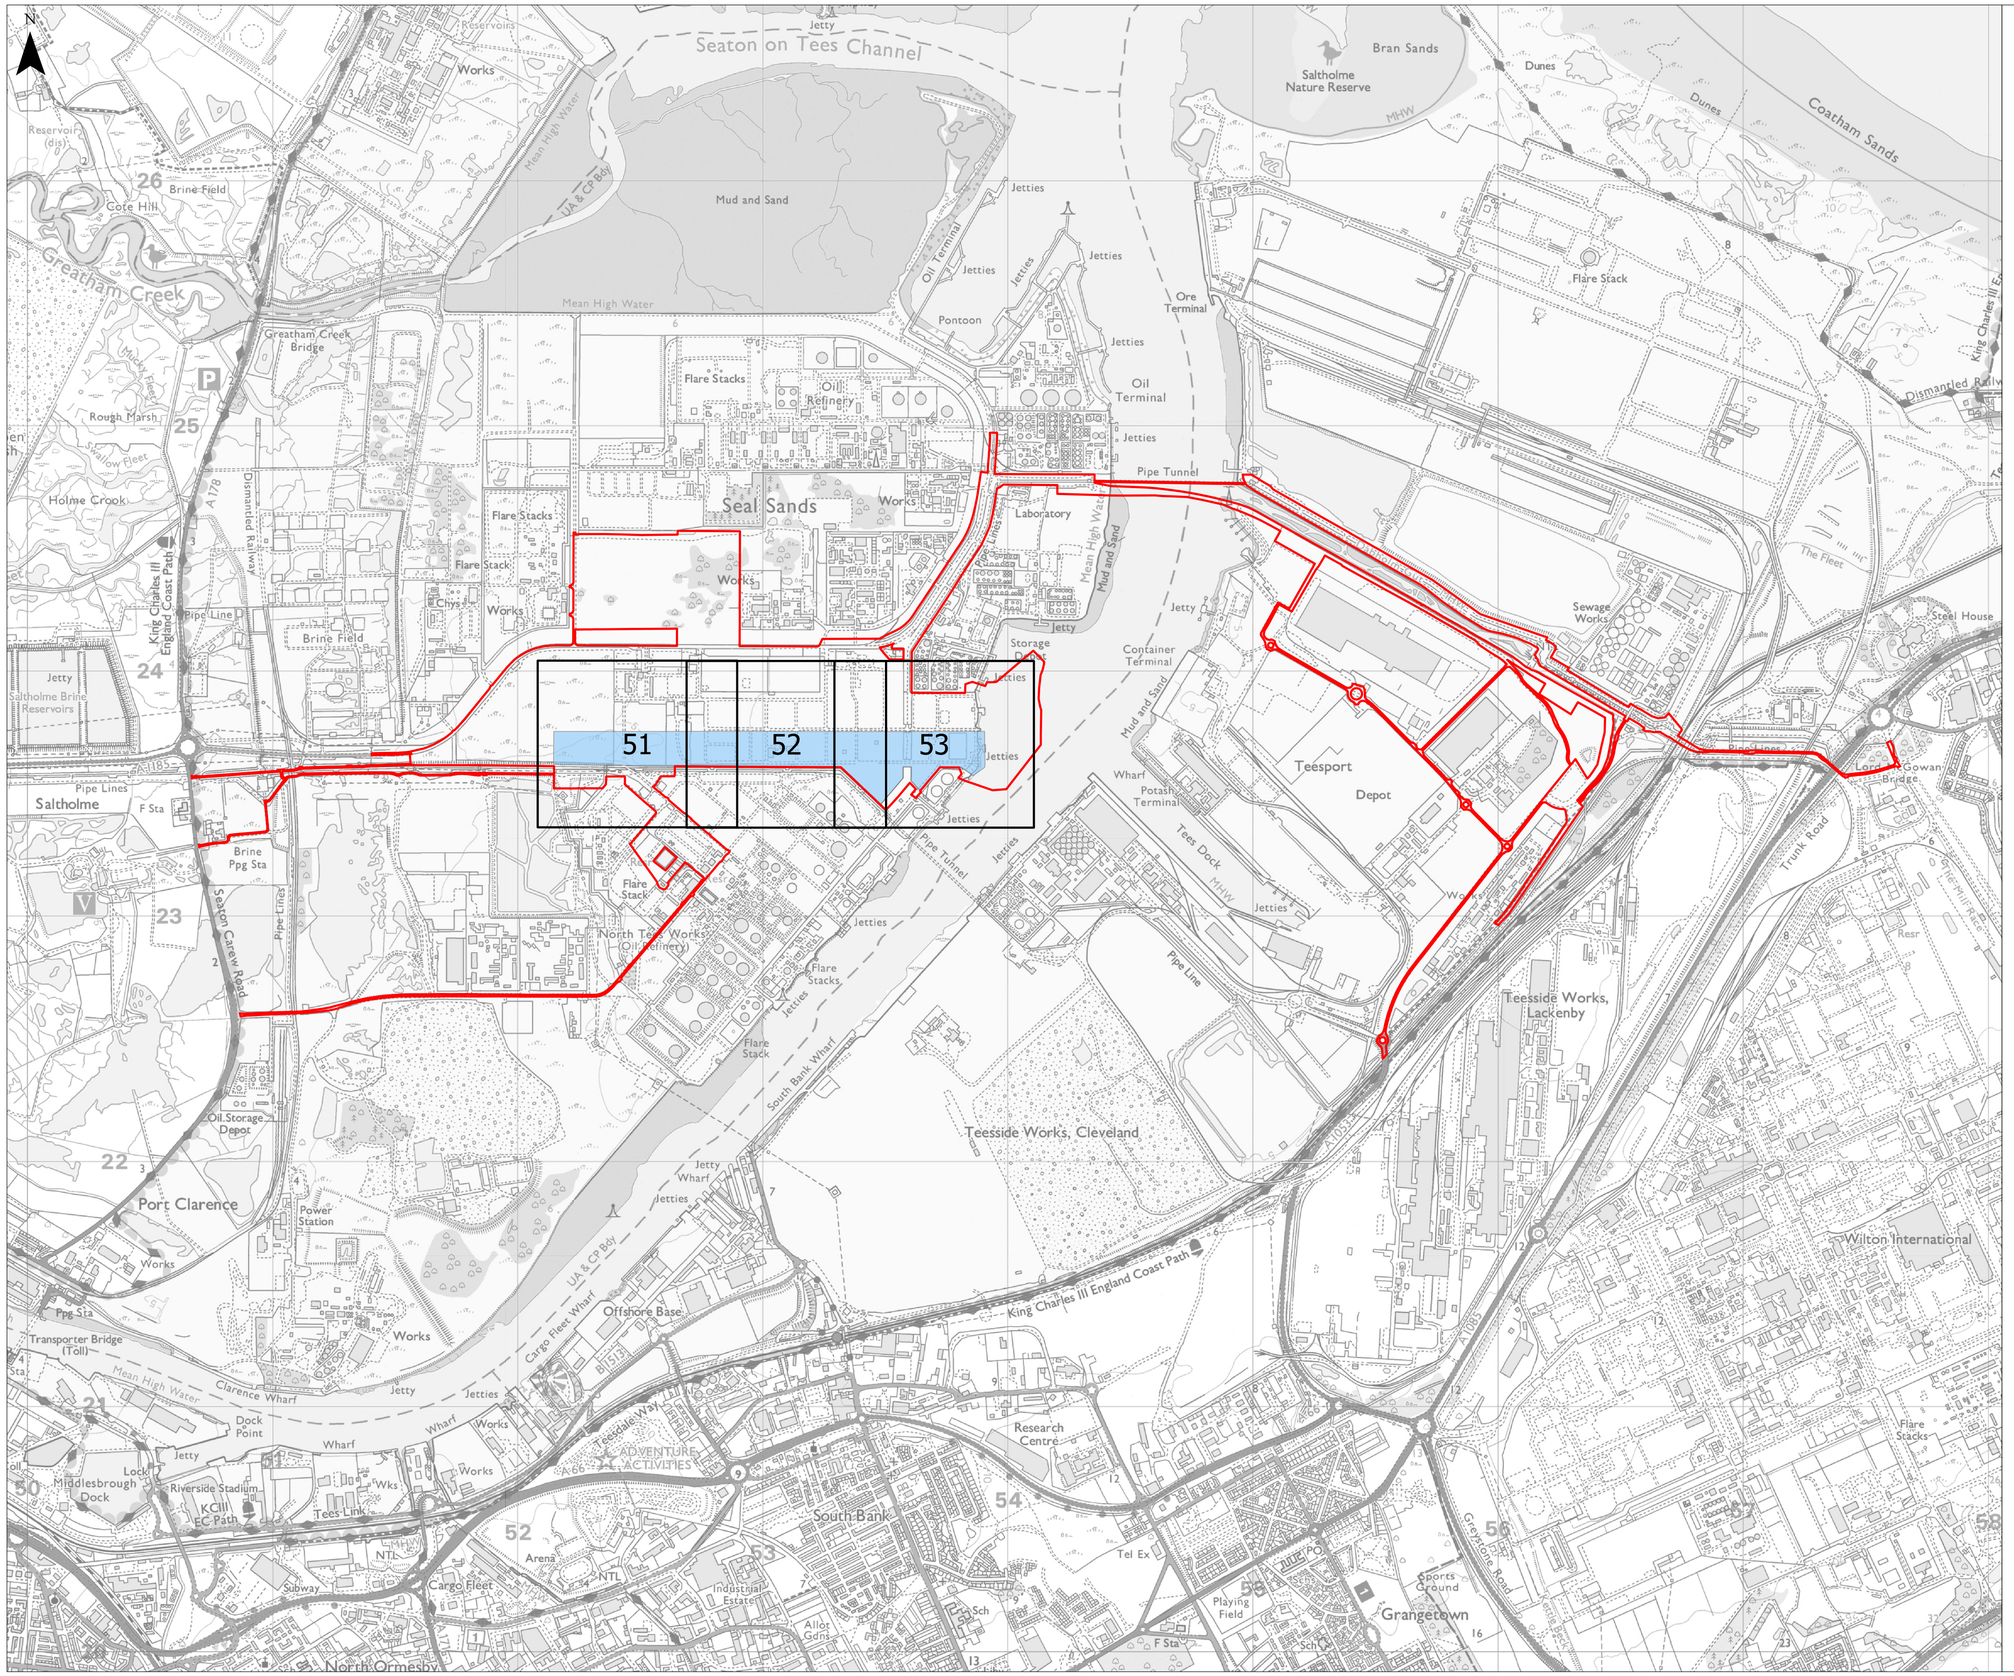

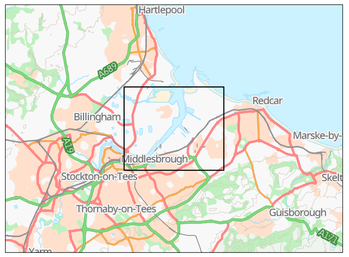

KEY

Detailed Works Plan Sheet Number

Order Limits

Work Number / Name

Work No. 12 - Surface Water Attenuation, Drainage and Discharge

Supporting Information

Sheets 1-4 provide an overview of all work areas and illustrates how they interact across the scheme.

Sheets 5-18 comprise the Key Plans, identifying the location and coverage of each detailed plan sheet.

Sheets 19-67 contain the Detailed Plans, showing the full extent and boundaries of the individual work areas at a larger scale for ease of reference.

© Crown copyright and database rights 2026 Ordnance Survey AC0000808122. You are permitted to use this data solely to enable you to respond to, or interact with, the organisation that provided you with the data. You are not permitted to copy, sub-licence, distribute or sell any of this data to third parties in any form.

© Crown copyright material is reproduced with the permission of Land Registry under delegated authority from the Controller of HMSO. This material may not be copied distributed, sold or published without the formal permission of Land Registry. Only an official copy of a title plan or register obtained from the Land Registry may be used for legal or other official purposes.

May contain public sector information licensed under the Open Government Licence v3.0.

Contains OS data © Crown Copyright and database right 2026. Contains data from OS Zoomstack

1:12,500

Scale at A1 | British National Grid

0 200 400 600 800 1,000 Metres

Rev	Stat	Date	By	Chkd	Appd
00	S2	14/09/26	AC	JW	JW

Lighthouse GREEN FUELS

Ardent

PROJECT NAME

LIGHTHOUSE GREEN FUELS

FIGURE TITLE

2.4 WORKS PLANS KEY PLAN

WORKS NO. 12


SHEET 16 OF 67


DRAWING NUMBER / REFERENCE

ADR_LGF_WORKS_KEY_PLAN

SUITABILITY S2

SUITABILITY DESCRIPTION DCO APPLICATION SUBMISSION

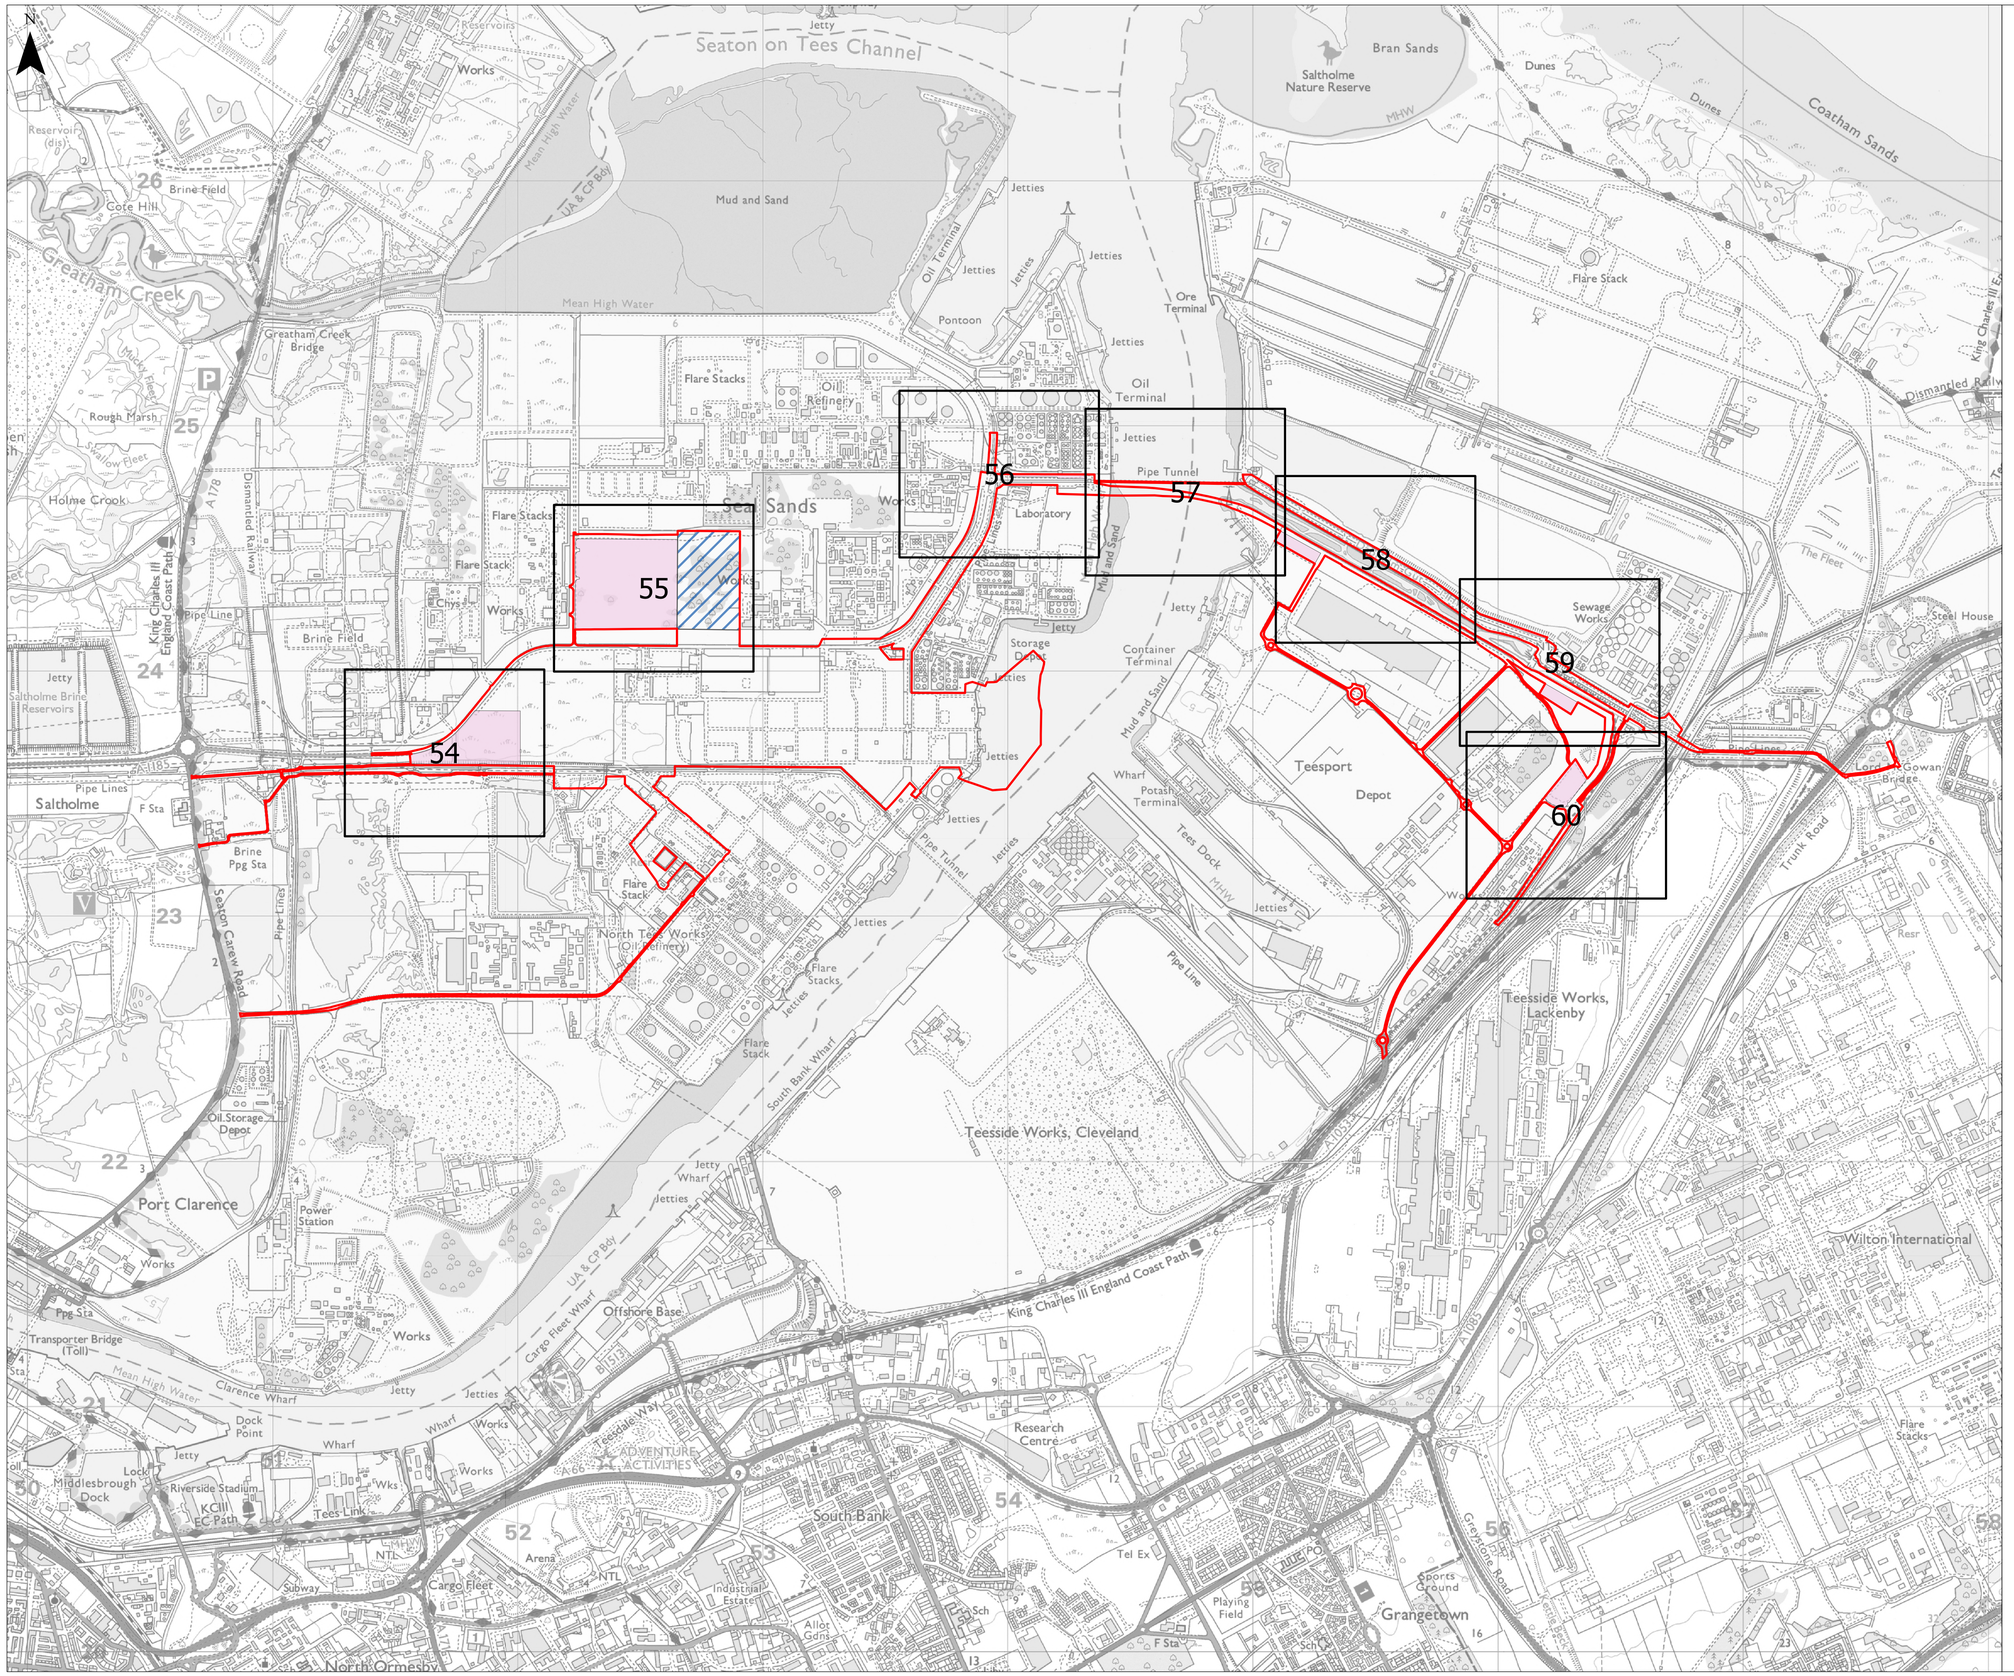

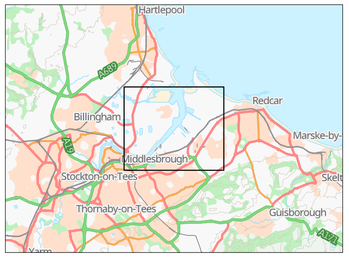

KEY

- Detailed Works Plan Sheet Number
- Order Limits

Work Number / Name

- Work No. 13A - Temporary Construction and Laydown Areas
- Work No. 13B - Permanent Laydown and Storage Area

Supporting Information

Sheets 1-4 provide an overview of all work areas and illustrates how they interact across the scheme.

Sheets 5-18 comprise the Key Plans, identifying the location and coverage of each detailed plan sheet.

Sheets 19-67 contain the Detailed Plans, showing the full extent and boundaries of the individual work areas at a larger scale for ease of reference.

© Crown copyright and database rights 2026 Ordnance Survey AC0000808122. You are permitted to use this data solely to enable you to respond to, or interact with, the organisation that provided you with the data. You are not permitted to copy, sub-licence, distribute or sell any of this data to third parties in any form.

© Crown copyright material is reproduced with the permission of Land Registry under delegated authority from the Controller of HMSO. This material may not be copied distributed, sold or published without the formal permission of Land Registry. Only an official copy of a title plan or register obtained from the Land Registry may be used for legal or other official purposes.

May contain public sector information licensed under the Open Government Licence v3.0.

Contains OS data © Crown Copyright and database right 2026. Contains data from OS Zoomstack

1:12,500

Scale at A1 I British National Grid

0 200 400 600 800 1,000 Metres

Rev	Stat	Date	By	Chkd	Appd
00	S2	14/09/26	AC	JW	JW

Lighthouse GREEN FUELS

Ardent

PROJECT NAME

LIGHTHOUSE GREEN FUELS

FIGURE TITLE

2.4 WORKS PLANS KEY PLAN


WORKS NO. 13

SHEET 17 OF 67

DRAWING NUMBER / REFERENCE

ADR_LGF_WORKS_KEY_PLAN

SUITABILITY	SUITABILITY DESCRIPTION
S2	DCO APPLICATION SUBMISSION

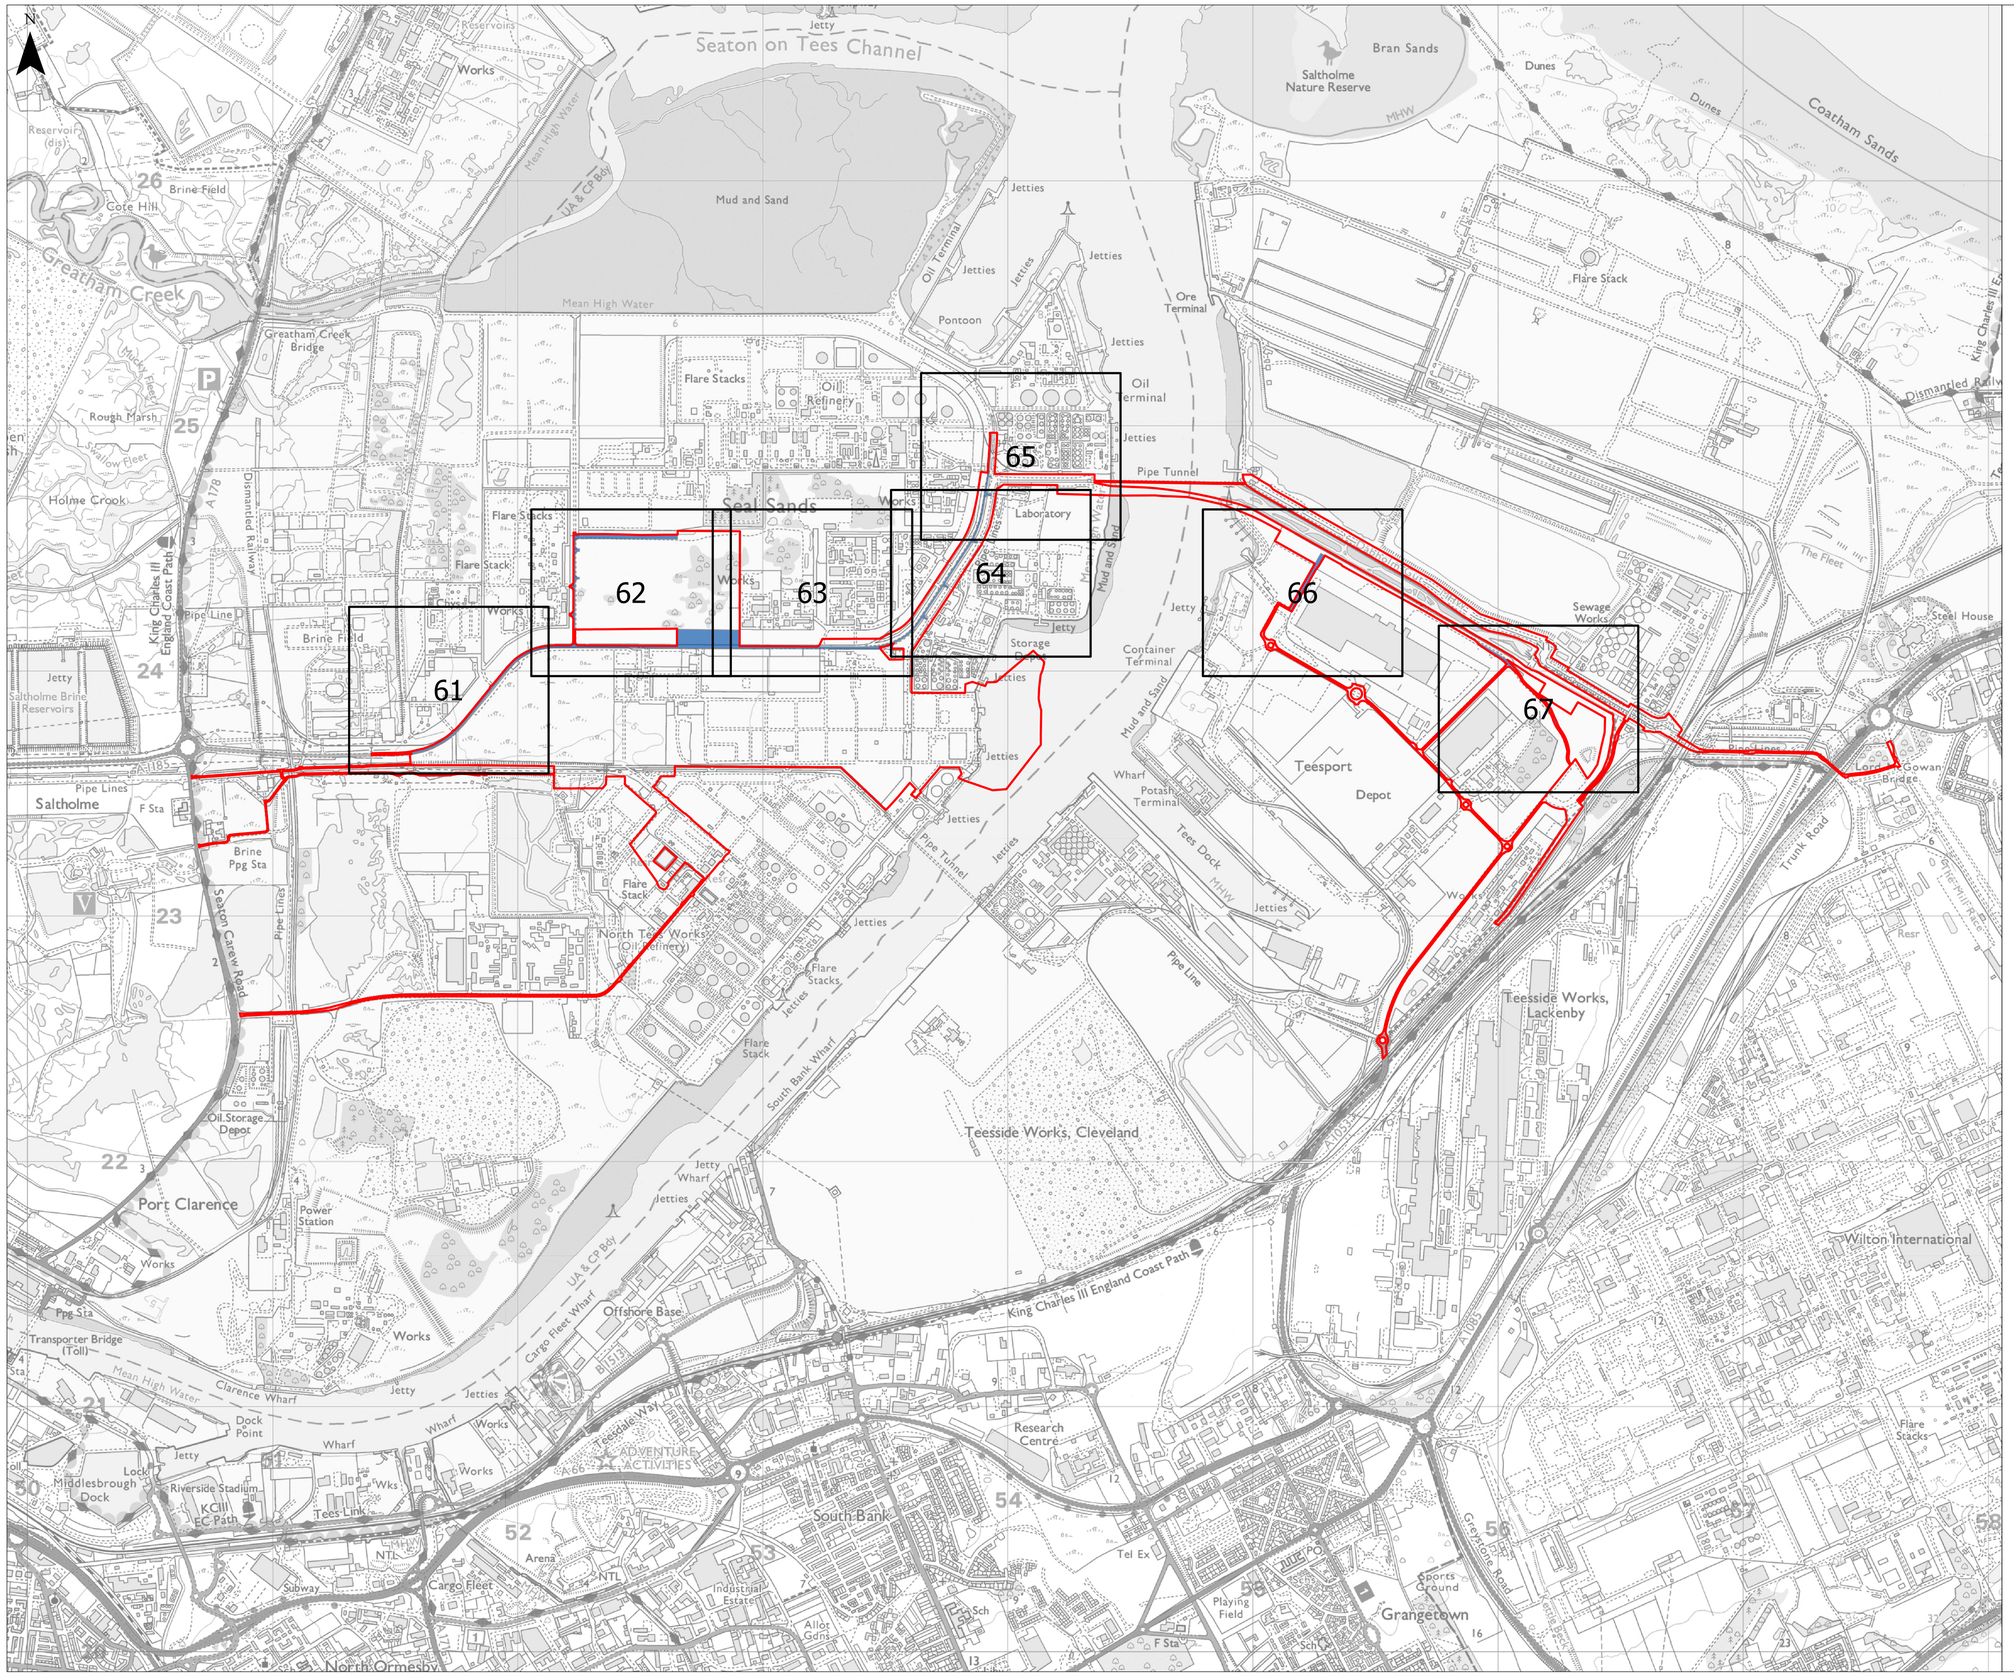

KEY

Detailed Works Plan Sheet Number

Order Limits

Work Number / Name

Work No. 14 - Access and Highway Improvements

Supporting Information

Sheets 1-4 provide an overview of all work areas and illustrates how they interact across the scheme.

Sheets 5-18 comprise the Key Plans, identifying the location and coverage of each detailed plan sheet.

Sheets 19-67 contain the Detailed Plans, showing the full extent and boundaries of the individual work areas at a larger scale for ease of reference.

© Crown copyright and database rights 2026 Ordnance Survey AC0000808122. You are permitted to use this data solely to enable you to respond to, or interact with, the organisation that provided you with the data. You are not permitted to copy, sub-licence, distribute or sell any of this data to third parties in any form.

© Crown copyright material is reproduced with the permission of Land Registry under delegated authority from the Controller of HMSO. This material may not be copied distributed, sold or published without the formal permission of Land Registry. Only an official copy of a title plan or register obtained from the Land Registry may be used for legal or other official purposes.

May contain public sector information licensed under the Open Government Licence v3.0.

Contains OS data © Crown Copyright and database right 2026. Contains data from OS Zoomstack

1:12,500

Scale at A1 | British National Grid

0 200 400 600 800 1,000 Metres

Rev	Stat	Date	By	Chkd	Appd
00	S2	14/09/26	AC	JW	JW

Lighthouse GREEN FUELS

Ardent

PROJECT NAME

LIGHTHOUSE GREEN FUELS

FIGURE TITLE

2.4 WORKS PLANS KEY PLAN


WORKS NO. 14


SHEET 18 OF 67

DRAWING NUMBER / REFERENCE

ADR_LGF_WORKS_KEY_PLAN

SUITABILITY S2 | **SUITABILITY DESCRIPTION** DCO APPLICATION SUBMISSION

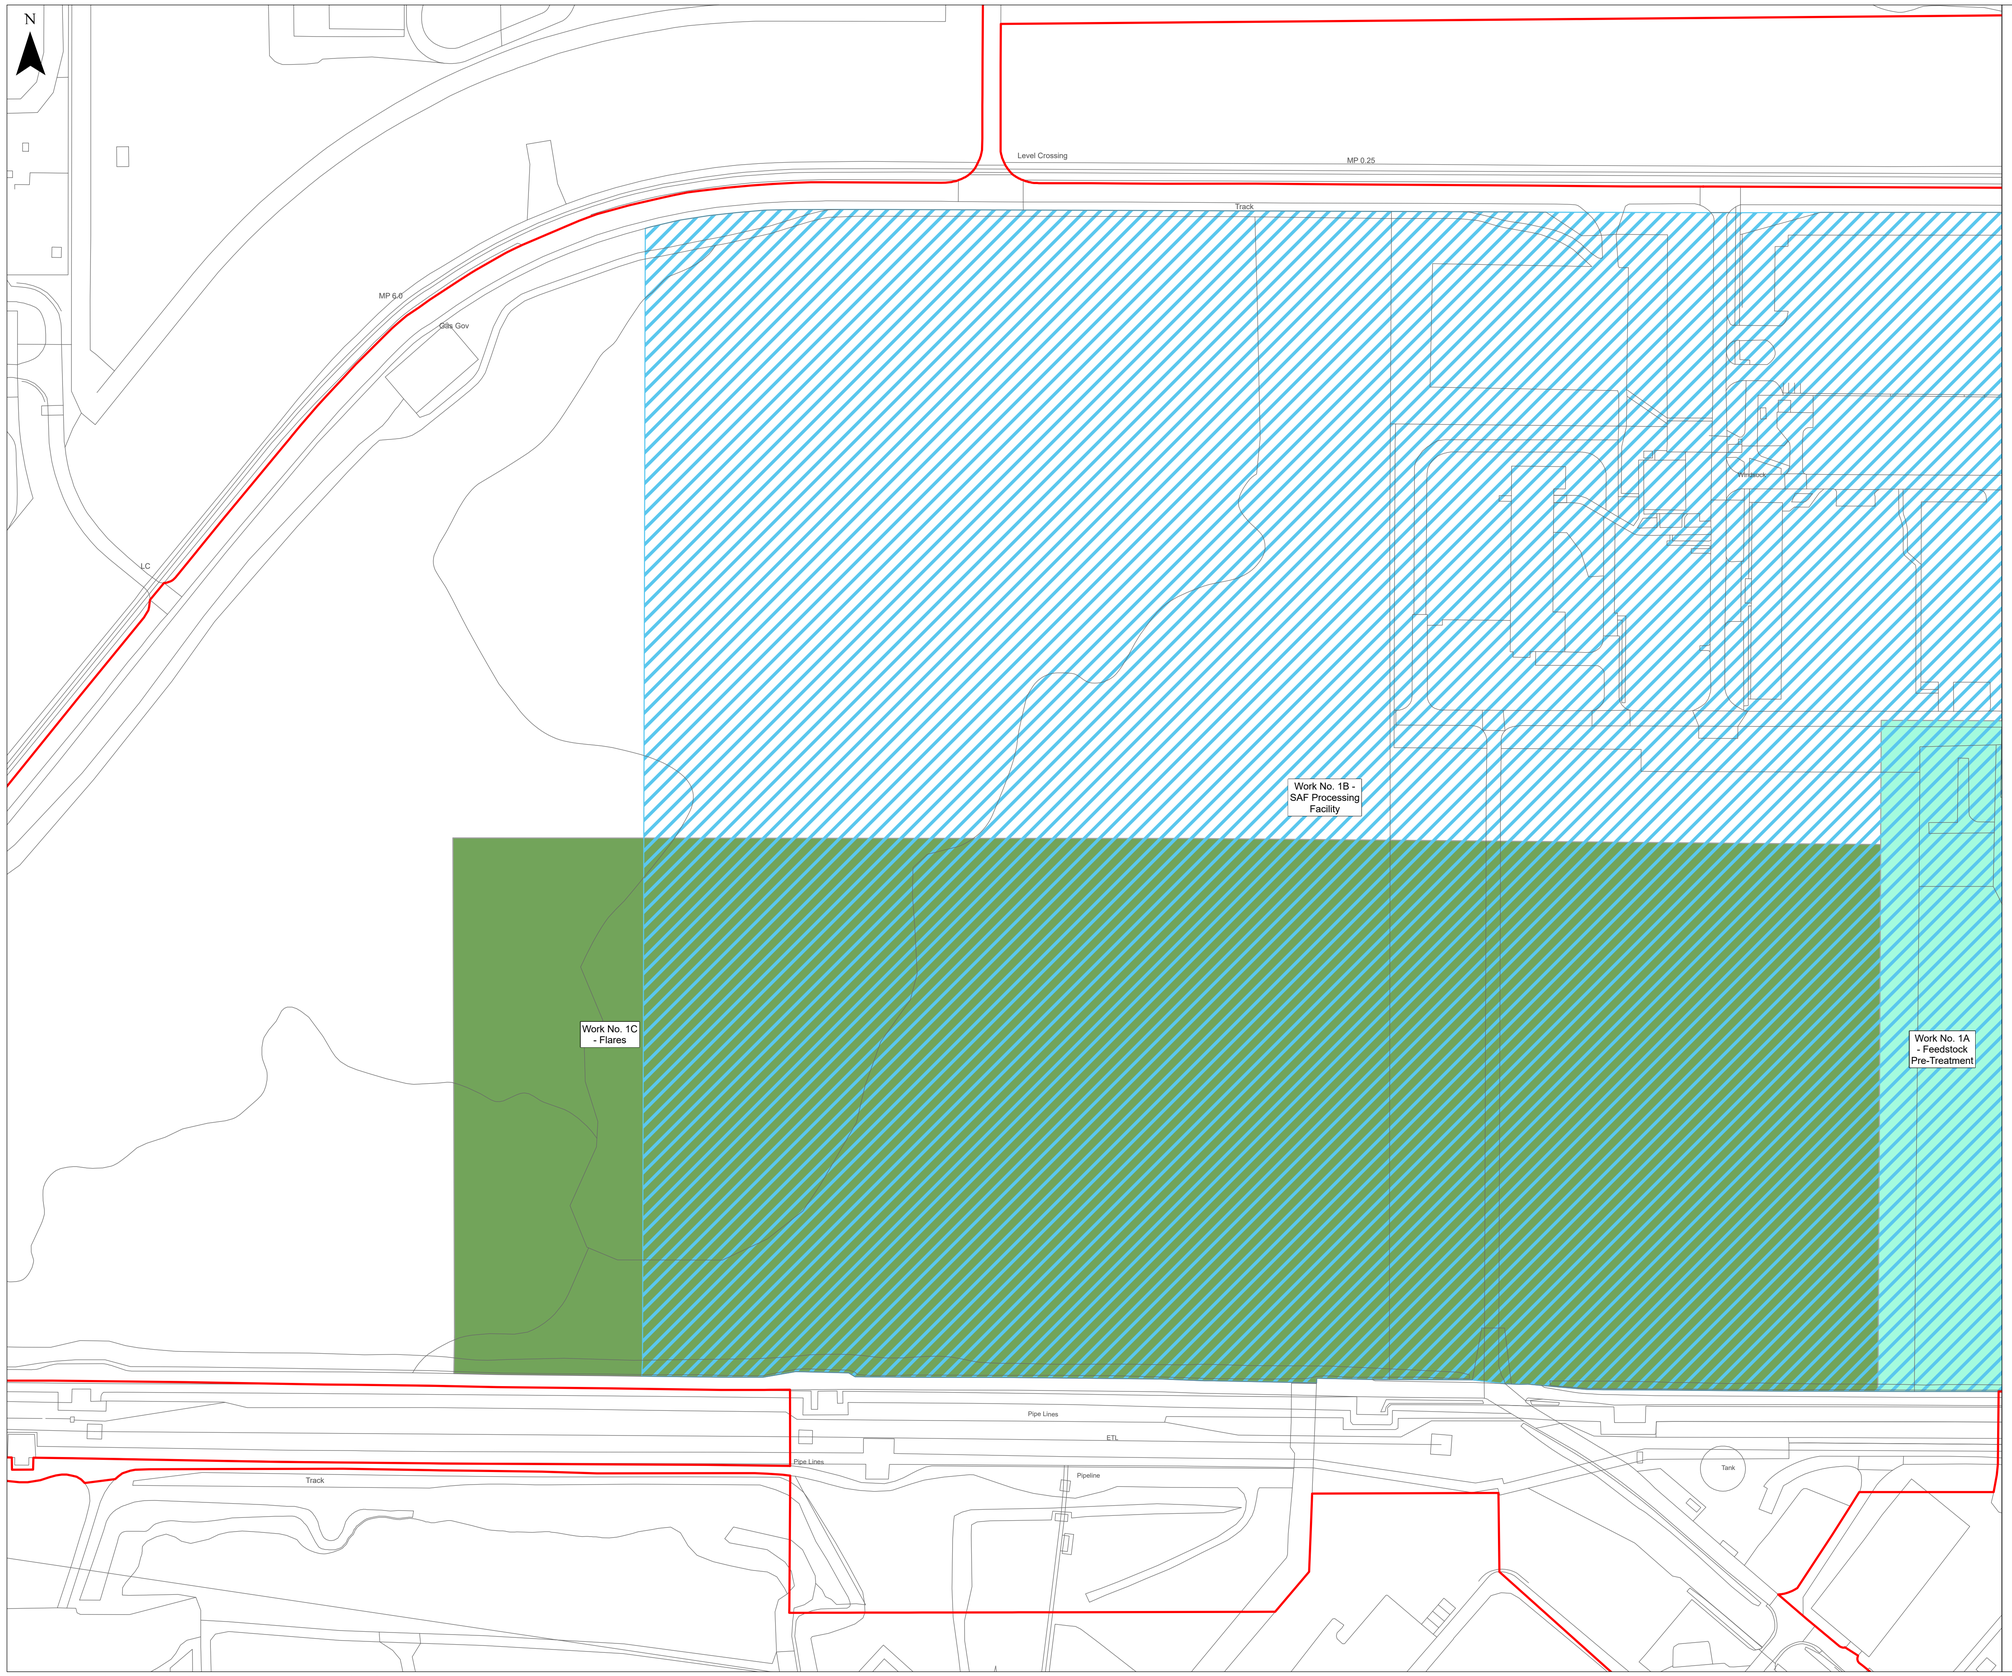

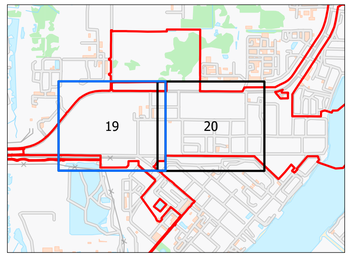

KEY

Order Limits

Work Number / Name

- Work No. 1A - Feedstock Pre-Treatment
- Work No. 1B - SAF Processing Facility
- Work No. 1C - Flare structures

Supporting Information

Sheets 1-4 provide an overview of all work areas and illustrates how they interact across the scheme.

Sheets 5-18 comprise the Key Plans, identifying the location and coverage of each detailed plan sheet.

Sheets 19-66 contain the Detailed Plans, showing the full extent and boundaries of the individual work areas at a larger scale for ease of reference.

© Crown copyright and database rights 2026 Ordnance Survey AC0000808122. You are permitted to use this data solely to enable you to respond to, or interact with, the organisation that provided you with the data. You are not permitted to copy, sub-licence, distribute or sell any of this data to third parties in any form.

© Crown copyright material is reproduced with the permission of Land Registry under delegated authority from the Controller of HMSO. This material may not be copied distributed, sold or published without the formal permission of Land Registry. Only an official copy of a title plan or register obtained from the Land Registry may be used for legal or other official purposes.

May contain public sector information licensed under the Open Government Licence v3.0.

Contains OS data © Crown Copyright and database right 2026. Contains data from OS Zoomstack

1:1,250

Scale at A1 | British National Grid

0 30 60 90 120 Metres

Rev	Stat	Date	By	Chkd	Appd
00	S2	14/09/26	AC	JW	JW

Lighthouse GREEN FUELS

Ardent

PROJECT NAME

LIGHTHOUSE GREEN FUELS

FIGURE TITLE


WORK NO. 1 SAF PRODUCTION FACILITY


SHEET 19 OF 67

DRAWING NUMBER / REFERENCE

ADR_LGF_WORKS_1

SUITABILITY S2 | **SUITABILITY DESCRIPTION** DCO APPLICATION SUBMISSION

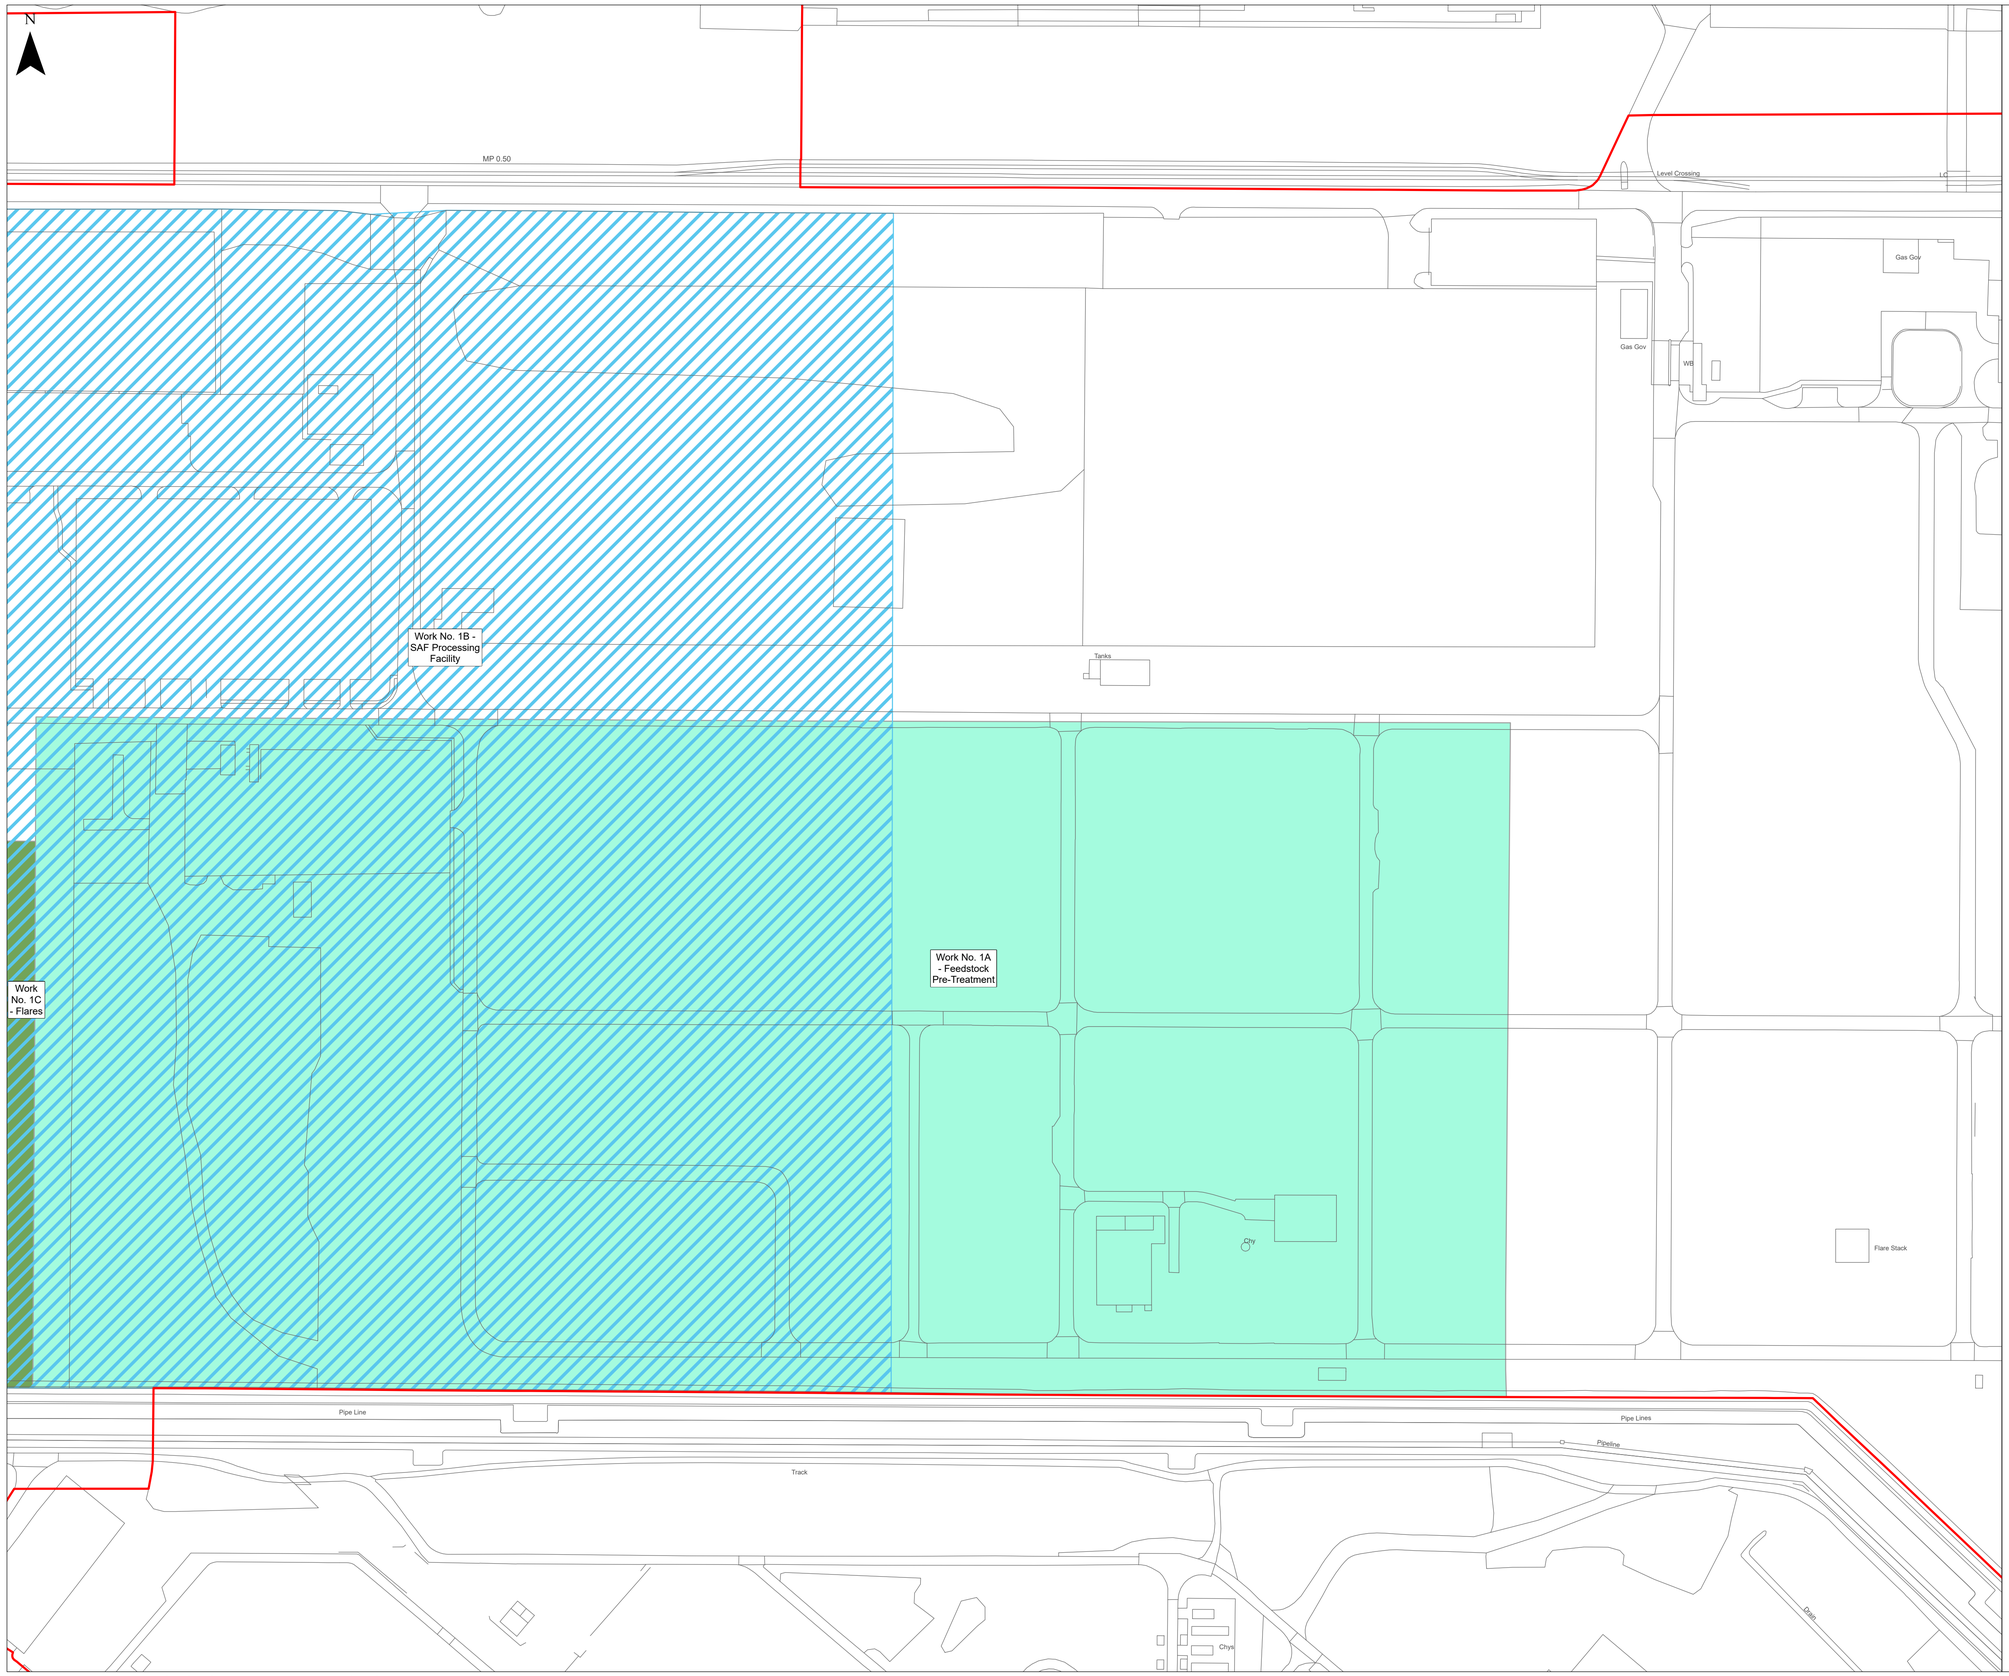

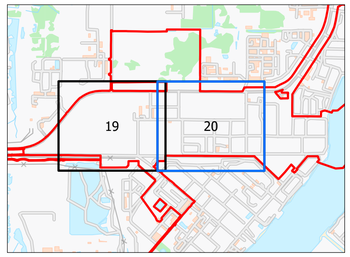

KEY

Order Limits

Work Number / Name

- Work No. 1A - Feedstock Pre-Treatment
- Work No. 1B - SAF Processing Facility
- Work No. 1C - Flare structures

Supporting Information

Sheets 1-4 provide an overview of all work areas and illustrates how they interact across the scheme.

Sheets 5-18 comprise the Key Plans, identifying the location and coverage of each detailed plan sheet.

Sheets 19-66 contain the Detailed Plans, showing the full extent and boundaries of the individual work areas at a larger scale for ease of reference.

© Crown copyright and database rights 2026 Ordnance Survey AC0000808122. You are permitted to use this data solely to enable you to respond to, or interact with, the organisation that provided you with the data. You are not permitted to copy, sub-licence, distribute or sell any of this data to third parties in any form.

© Crown copyright material is reproduced with the permission of Land Registry under delegated authority from the Controller of HMSO. This material may not be copied distributed, sold or published without the formal permission of Land Registry. Only an official copy of a title plan or register obtained from the Land Registry may be used for legal or other official purposes.

May contain public sector information licensed under the Open Government Licence v3.0.

Contains OS data © Crown Copyright and database right 2026. Contains data from OS Zoomstack

1:1,250

Scale at A1 | British National Grid

0 30 60 90 120 Metres

Rev	Stat	Date	By	Chkd	Appd
00	S2	14/09/26	AC	JW	JW

Lighthouse GREEN FUELS

Ardent

PROJECT NAME

LIGHTHOUSE GREEN FUELS

FIGURE TITLE

WORK NO. 1 SAF PRODUCTION FACILITY


SHEET 20 OF 67


DRAWING NUMBER / REFERENCE

ADR_LGF_WORKS_1

SUITABILITY S2

SUITABILITY DESCRIPTION DCO APPLICATION SUBMISSION

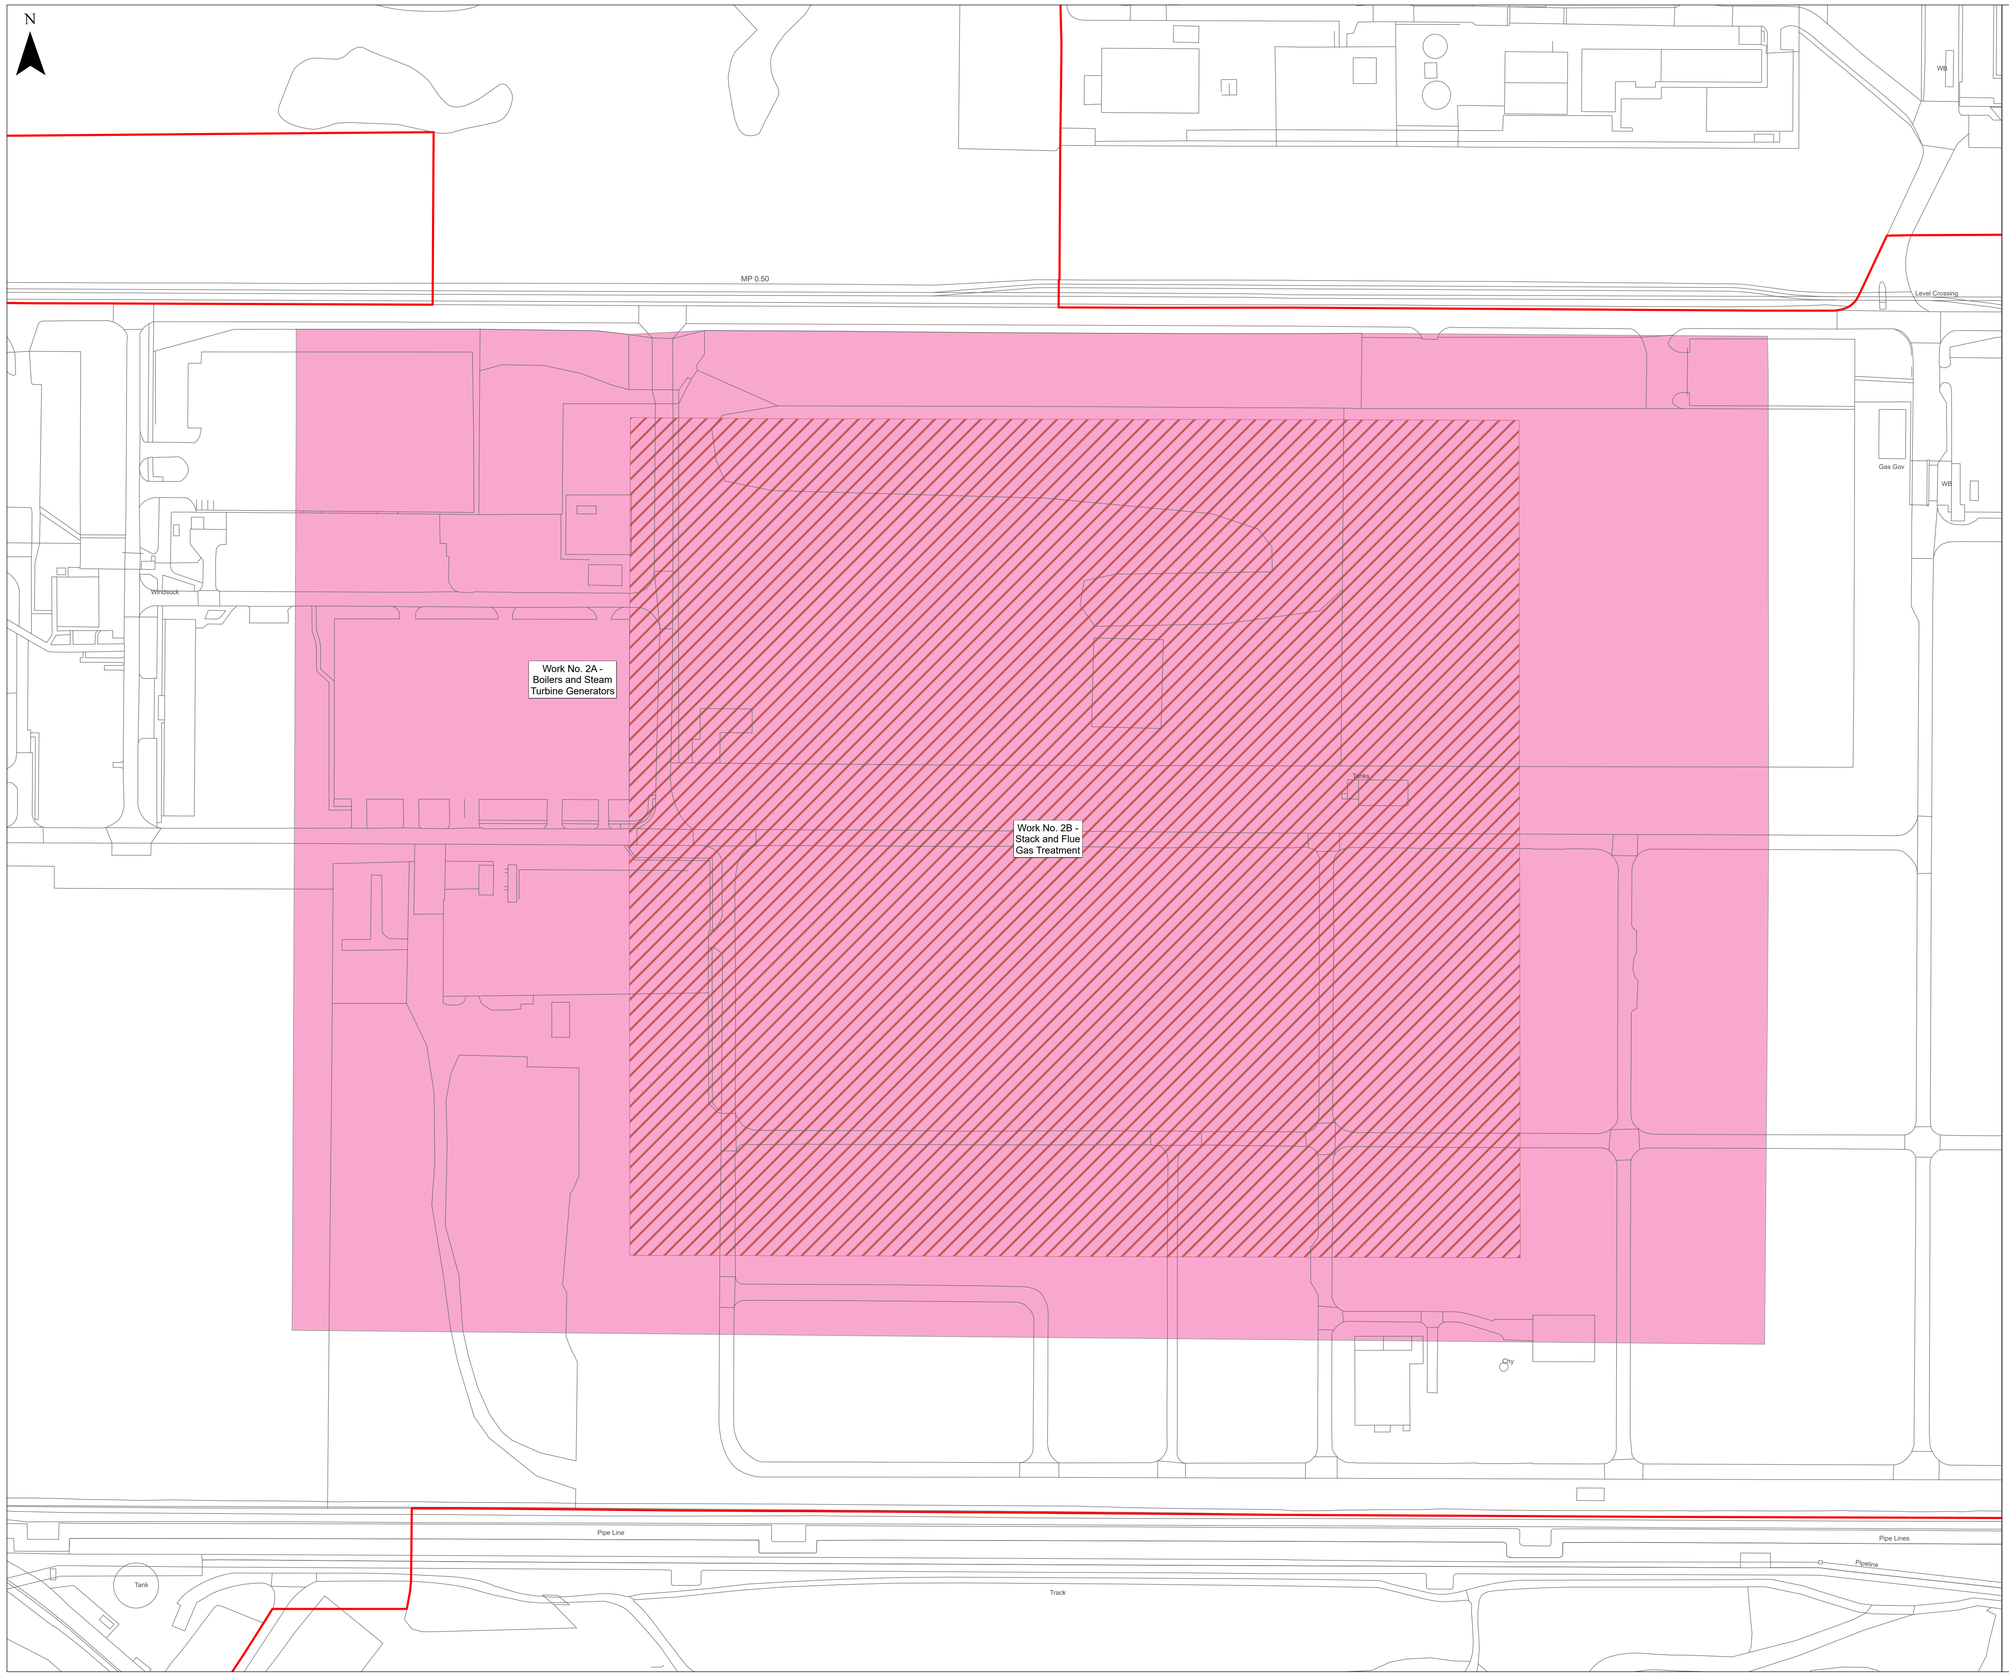

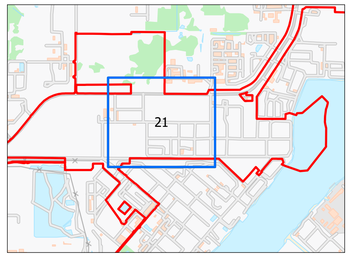

KEY

Order Limits

Work Number / Name

Work No. 2A - Boilers and Steam Turbine Generators

Work No. 2B - Stack and Flue Gas Treatment

Supporting Information

Sheets 1-4 provide an overview of all work areas and illustrates how they interact across the scheme.

Sheets 5-18 comprise the Key Plans, identifying the location and coverage of each detailed plan sheet.

Sheets 19-67 contain the Detailed Plans, showing the full extent and boundaries of the individual work areas at a larger scale for ease of reference.

© Crown copyright and database rights 2026 Ordnance Survey AC0000808122. You are permitted to use this data solely to enable you to respond to, or interact with, the organisation that provided you with the data. You are not permitted to copy, sub-licence, distribute or sell any of this data to third parties in any form.

© Crown copyright material is reproduced with the permission of Land Registry under delegated authority from the Controller of HMSO. This material may not be copied distributed, sold or published without the formal permission of Land Registry. Only an official copy of a title plan or register obtained from the Land Registry may be used for legal or other official purposes.

May contain public sector information licensed under the Open Government Licence v3.0.

Contains OS data © Crown Copyright and database right 2026.
Contains data from OS Zoomstack

1:1,250

Scale at A1 | British National Grid

0 30 60 90 120 Metres

Rev	Stat	Date	By	Chkd	Appd
00	S2	14/09/26	AC	JW	JW

Lighthouse GREEN FUELS

Ardent

PROJECT NAME

LIGHTHOUSE GREEN FUELS

FIGURE TITLE

WORK NO. 2 CHP PLANT


SHEET 21 OF 67


DRAWING NUMBER / REFERENCE

ADR_LGF_WORKS_2

SUITABILITY S2

SUITABILITY DESCRIPTION DCO APPLICATION SUBMISSION

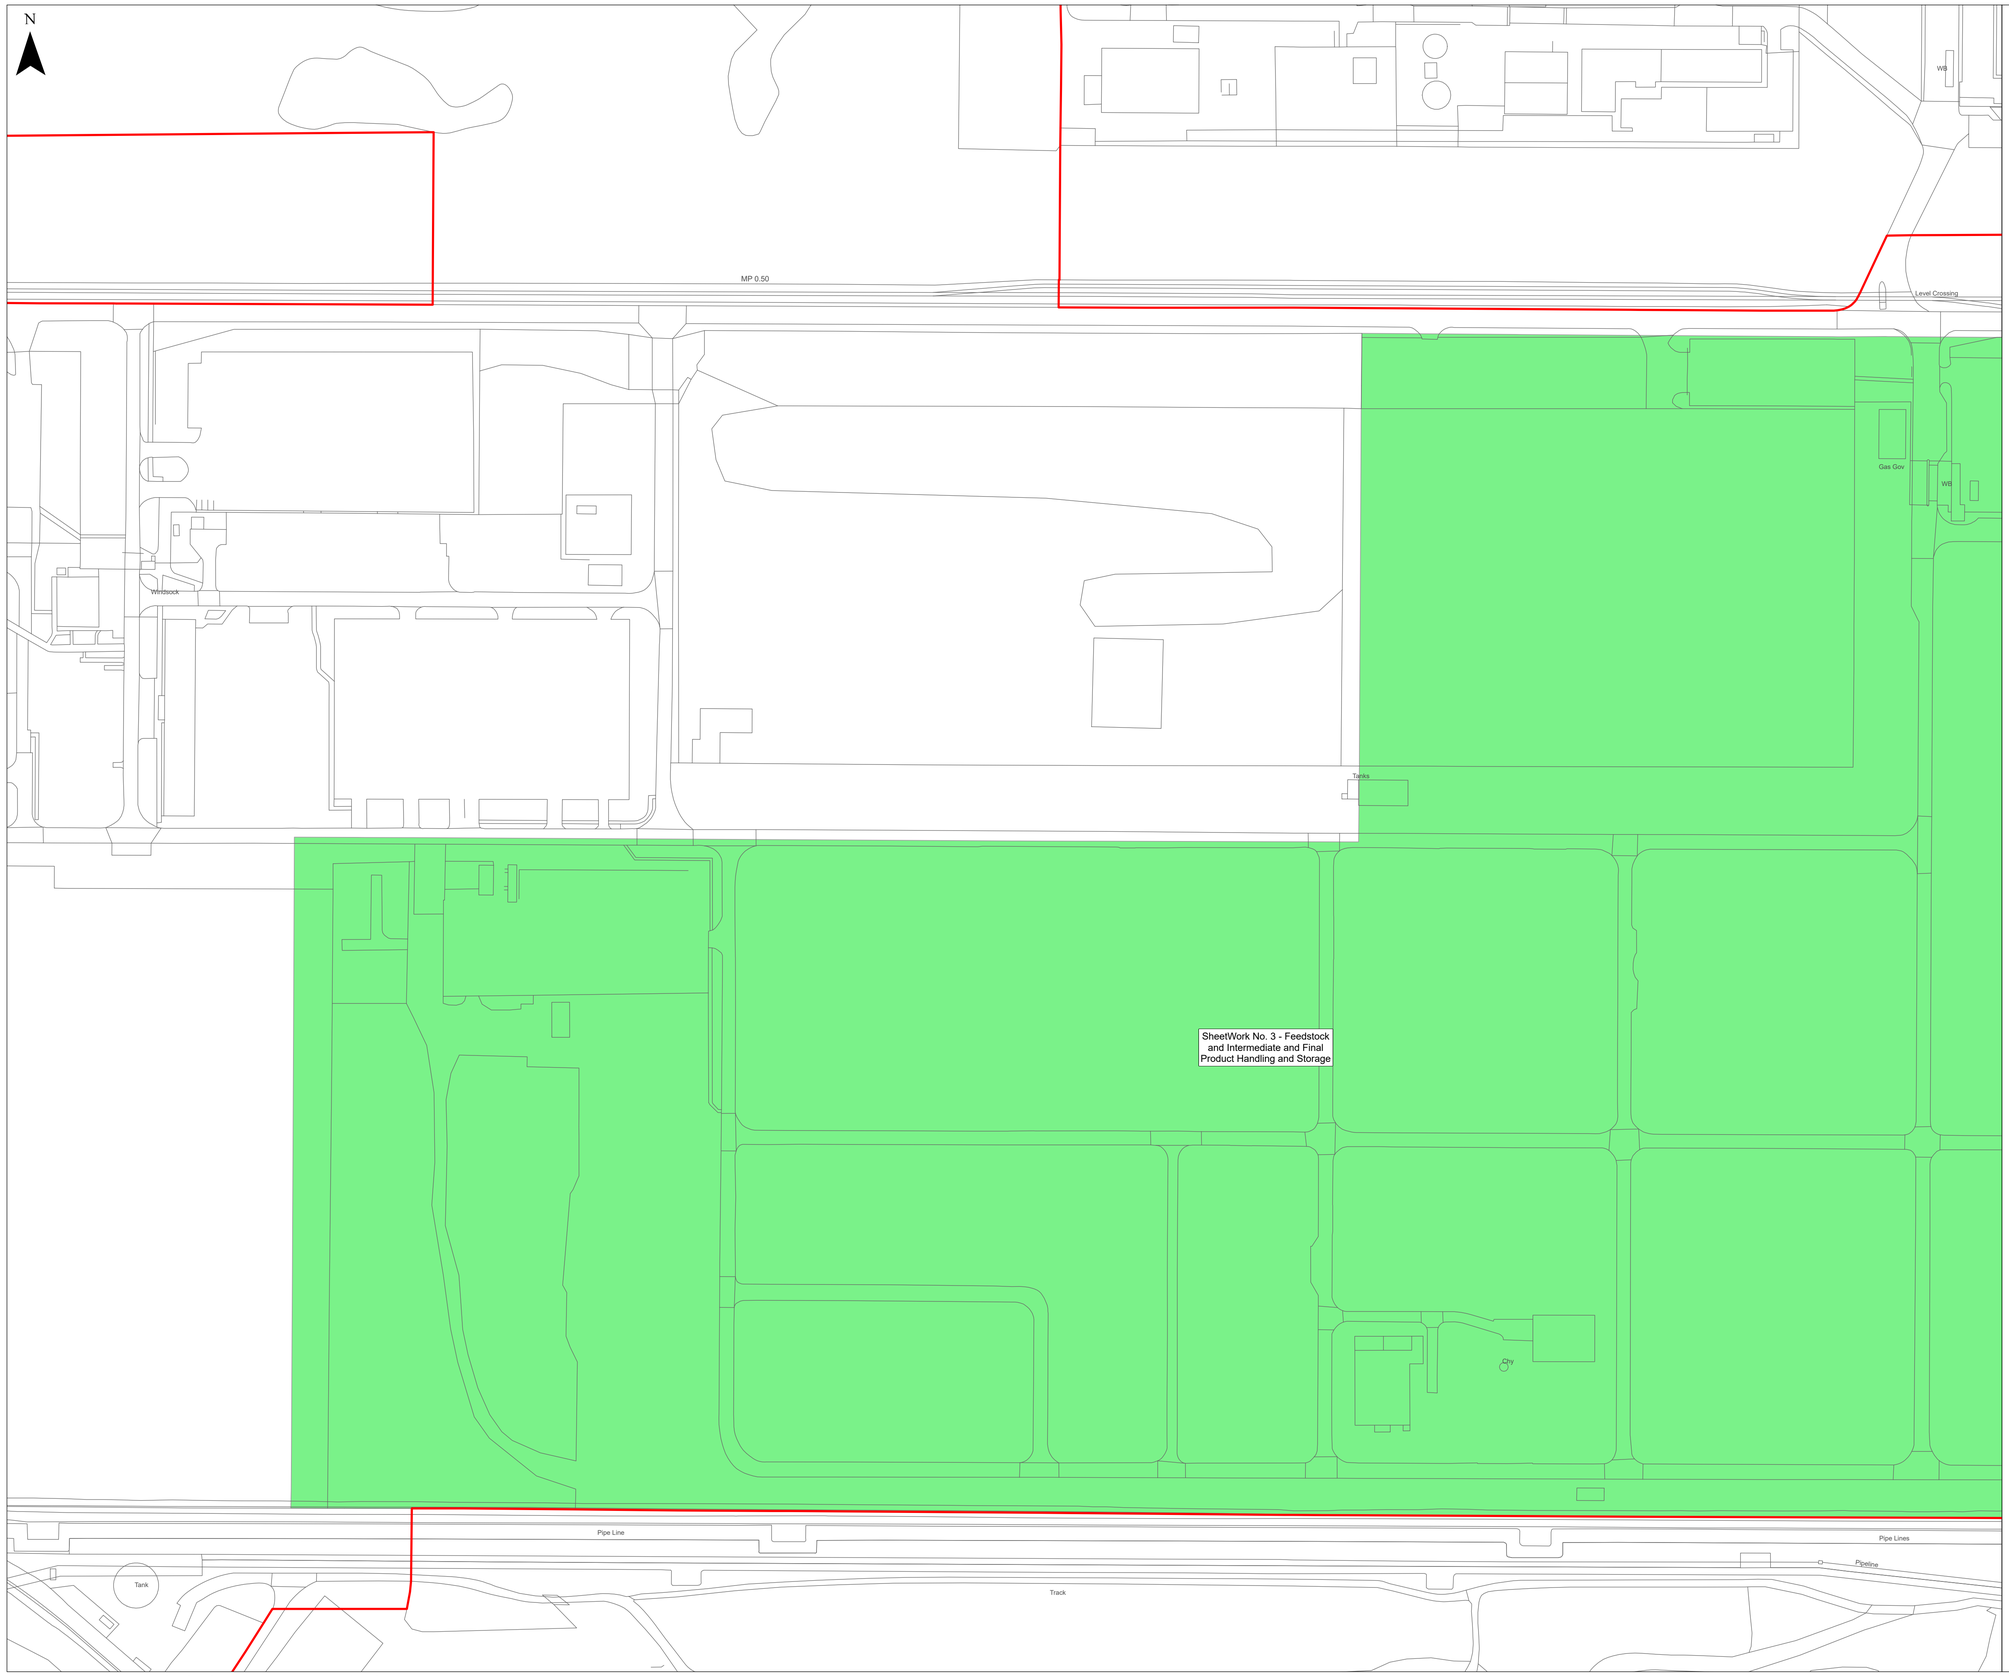

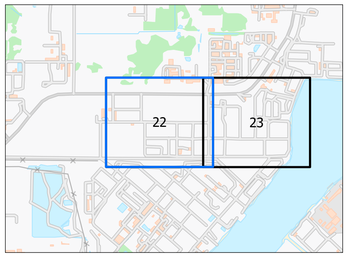

KEY

Order Limits

Work Number / Name

Work No. 3 - Feedstock and Final Product Handling and Storage

Supporting Information

Sheets 1-4 provide an overview of all work areas and illustrates how they interact across the scheme.

Sheets 5-18 comprise the Key Plans, identifying the location and coverage of each detailed plan sheet.

Sheets 19-67 contain the Detailed Plans, showing the full extent and boundaries of the individual work areas at a larger scale for ease of reference.

© Crown copyright and database rights 2026 Ordnance Survey AC0000808122. You are permitted to use this data solely to enable you to respond to, or interact with, the organisation that provided you with the data. You are not permitted to copy, sub-licence, distribute or sell any of this data to third parties in any form.

© Crown copyright material is reproduced with the permission of Land Registry under delegated authority from the Controller of HMSO. This material may not be copied distributed, sold or published without the formal permission of Land Registry. Only an official copy of a title plan or register obtained from the Land Registry may be used for legal or other official purposes.

May contain public sector information licensed under the Open Government Licence v3.0.

Contains OS data © Crown Copyright and database right 2026. Contains data from OS Zoomstack

1:1,250

Scale at A1 | British National Grid

0 30 60 90 120 Metres

Rev	Stat	Date	By	Chkd	Appd
00	S2	14/09/26	AC	JW	JW

Lighthouse GREEN FUELS

Ardent

PROJECT NAME

LIGHTHOUSE GREEN FUELS

FIGURE TITLE


WORK NO. 3 - FEEDSTOCK AND FINAL PRODUCT HANDLING AND STORAGE


SHEET 22 OF 67

DRAWING NUMBER / REFERENCE

ADR_LGF_WORKS_3

SUITABILITY	SUITABILITY DESCRIPTION
S2	DCO APPLICATION SUBMISSION

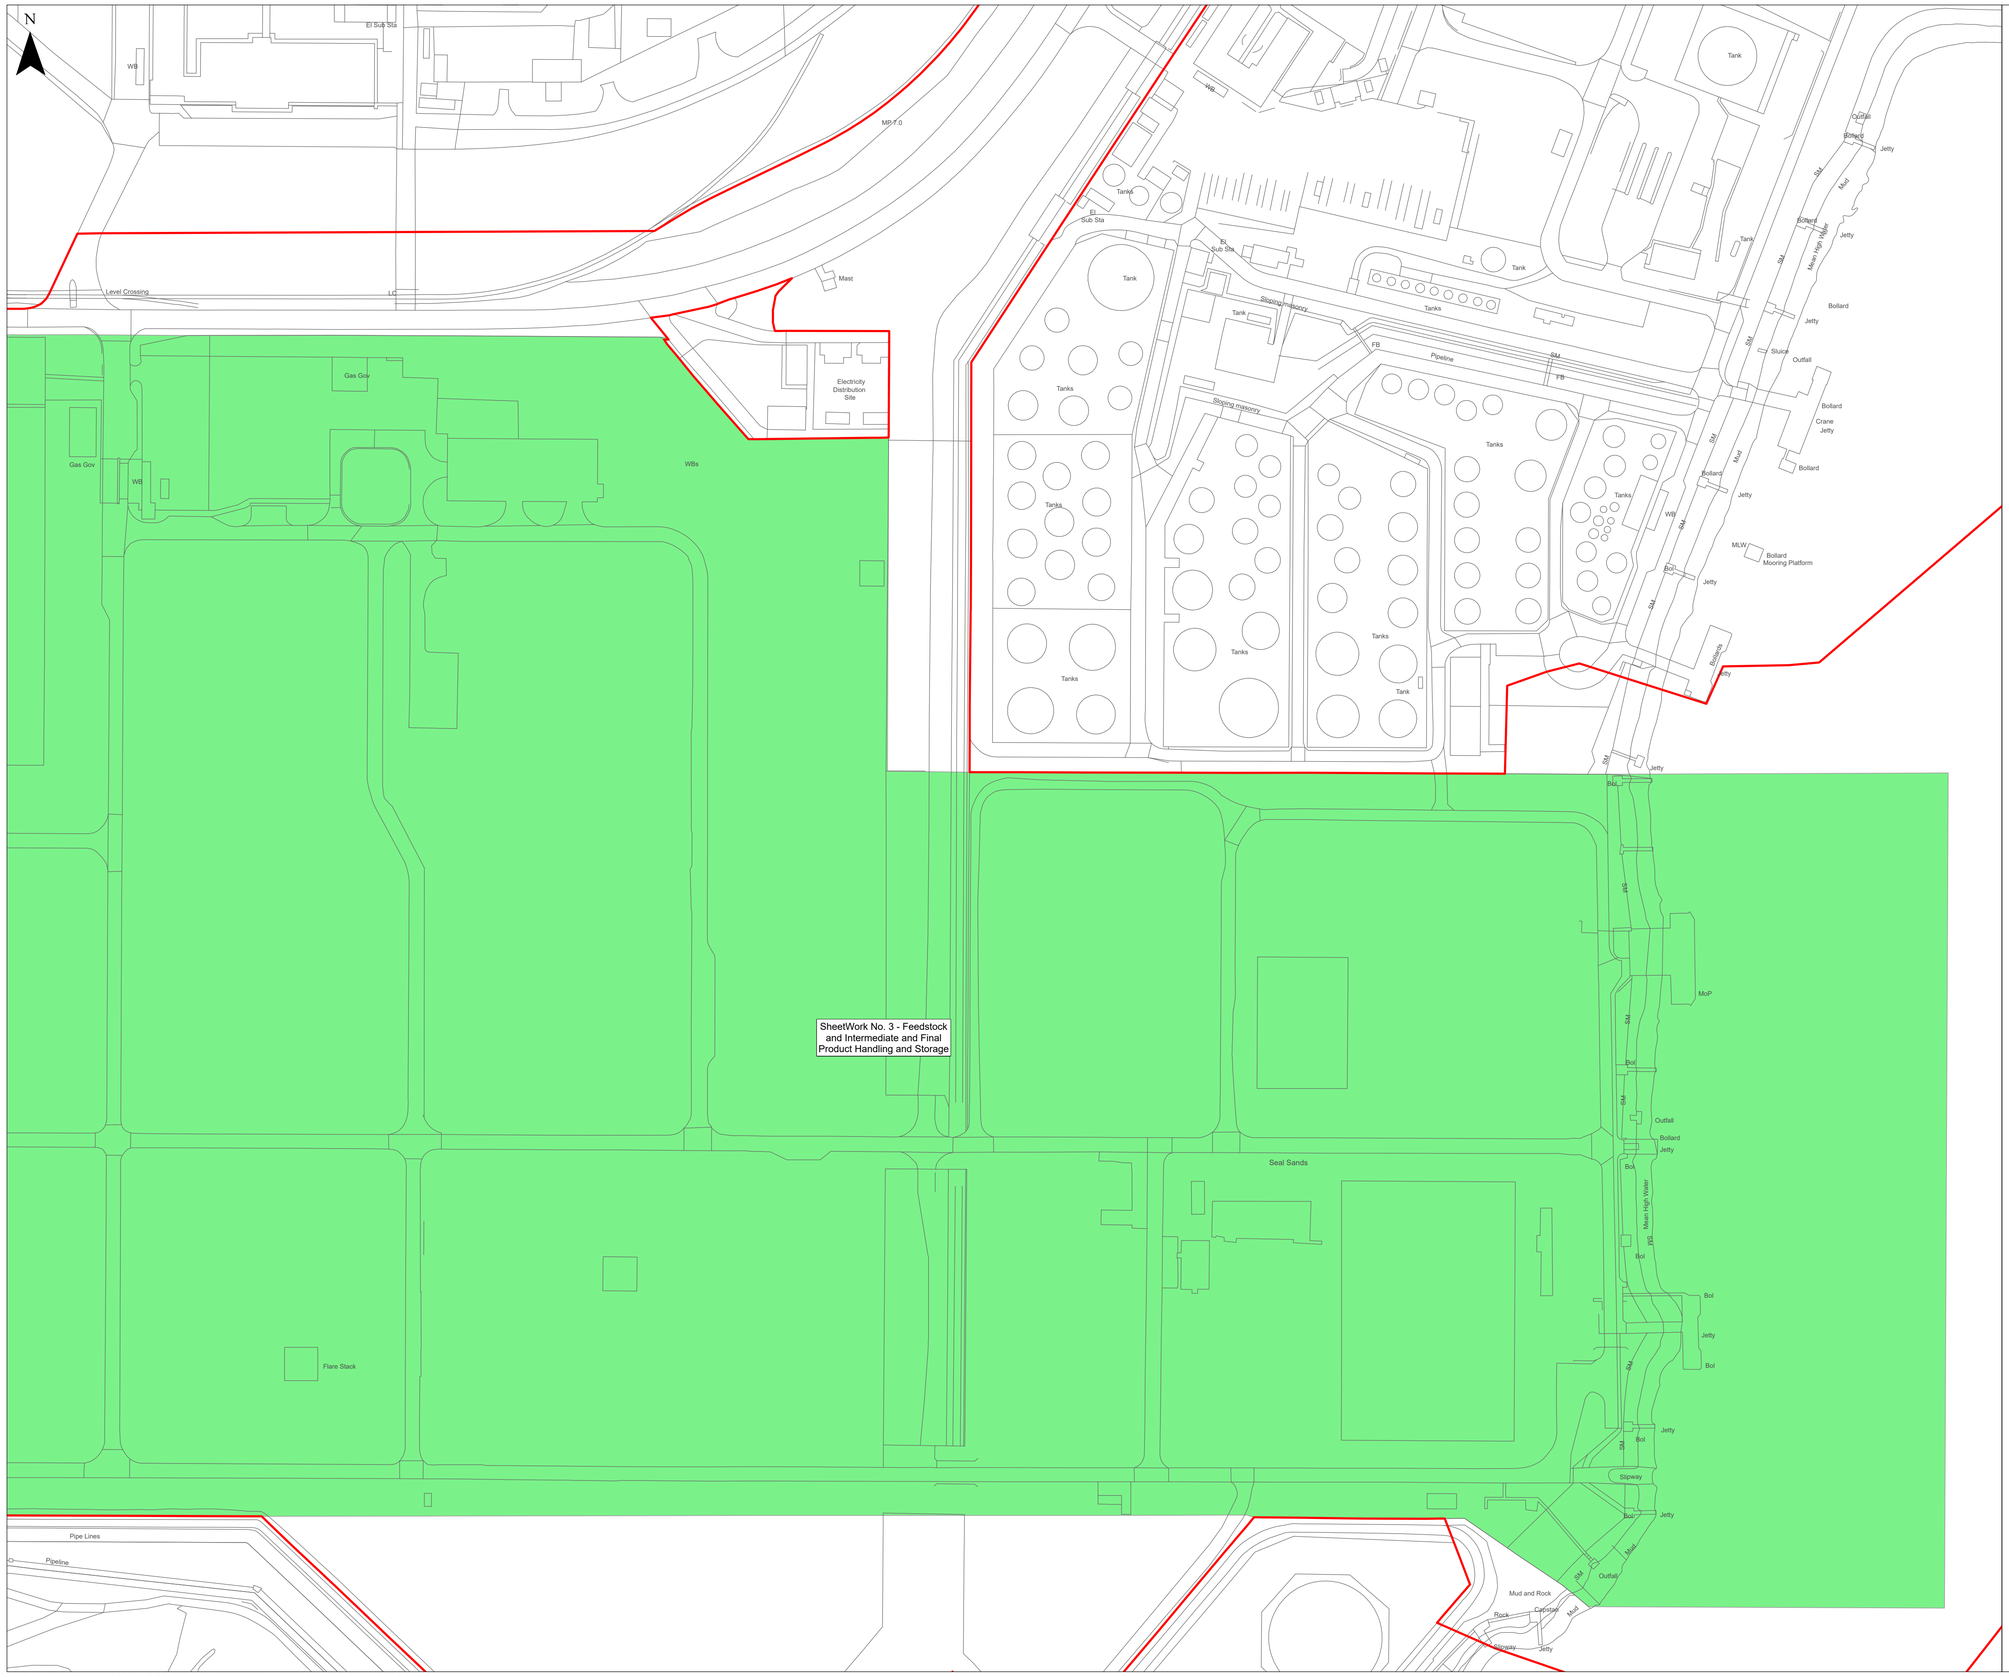

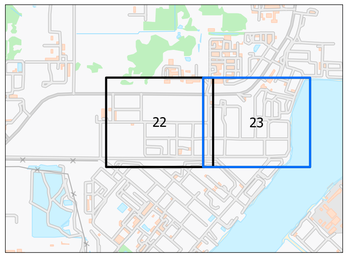

KEY

Order Limits

Work Number / Name

Work No. 3 - Feedstock and Final Product Handling and Storage

Supporting Information

Sheets 1-4 provide an overview of all work areas and illustrates how they interact across the scheme.

Sheets 5-18 comprise the Key Plans, identifying the location and coverage of each detailed plan sheet.

Sheets 19-67 contain the Detailed Plans, showing the full extent and boundaries of the individual work areas at a larger scale for ease of reference.

© Crown copyright and database rights 2026 Ordnance Survey AC0000808122. You are permitted to use this data solely to enable you to respond to, or interact with, the organisation that provided you with the data. You are not permitted to copy, sub-licence, distribute or sell any of this data to third parties in any form.

© Crown copyright material is reproduced with the permission of Land Registry under delegated authority from the Controller of HMSO. This material may not be copied distributed, sold or published without the formal permission of Land Registry. Only an official copy of a title plan or register obtained from the Land Registry may be used for legal or other official purposes.

May contain public sector information licensed under the Open Government Licence v3.0.

Contains OS data © Crown Copyright and database right 2026. Contains data from OS Zoomstack

1:1,250

Scale at A1 | British National Grid

0 30 60 90 120 Metres

Rev	Stat	Date	By	Chkd	Appd
00	S2	14/09/26	AC	JW	JW

Lighthouse GREEN FUELS

Ardent

PROJECT NAME

LIGHTHOUSE GREEN FUELS

FIGURE TITLE


WORK NO. 3 - FEEDSTOCK AND FINAL PRODUCT HANDLING AND STORAGE


SHEET 23 OF 67

DRAWING NUMBER / REFERENCE

ADR_LGF_WORKS_3

SUITABILITY S2 | **SUITABILITY DESCRIPTION** DCO APPLICATION SUBMISSION

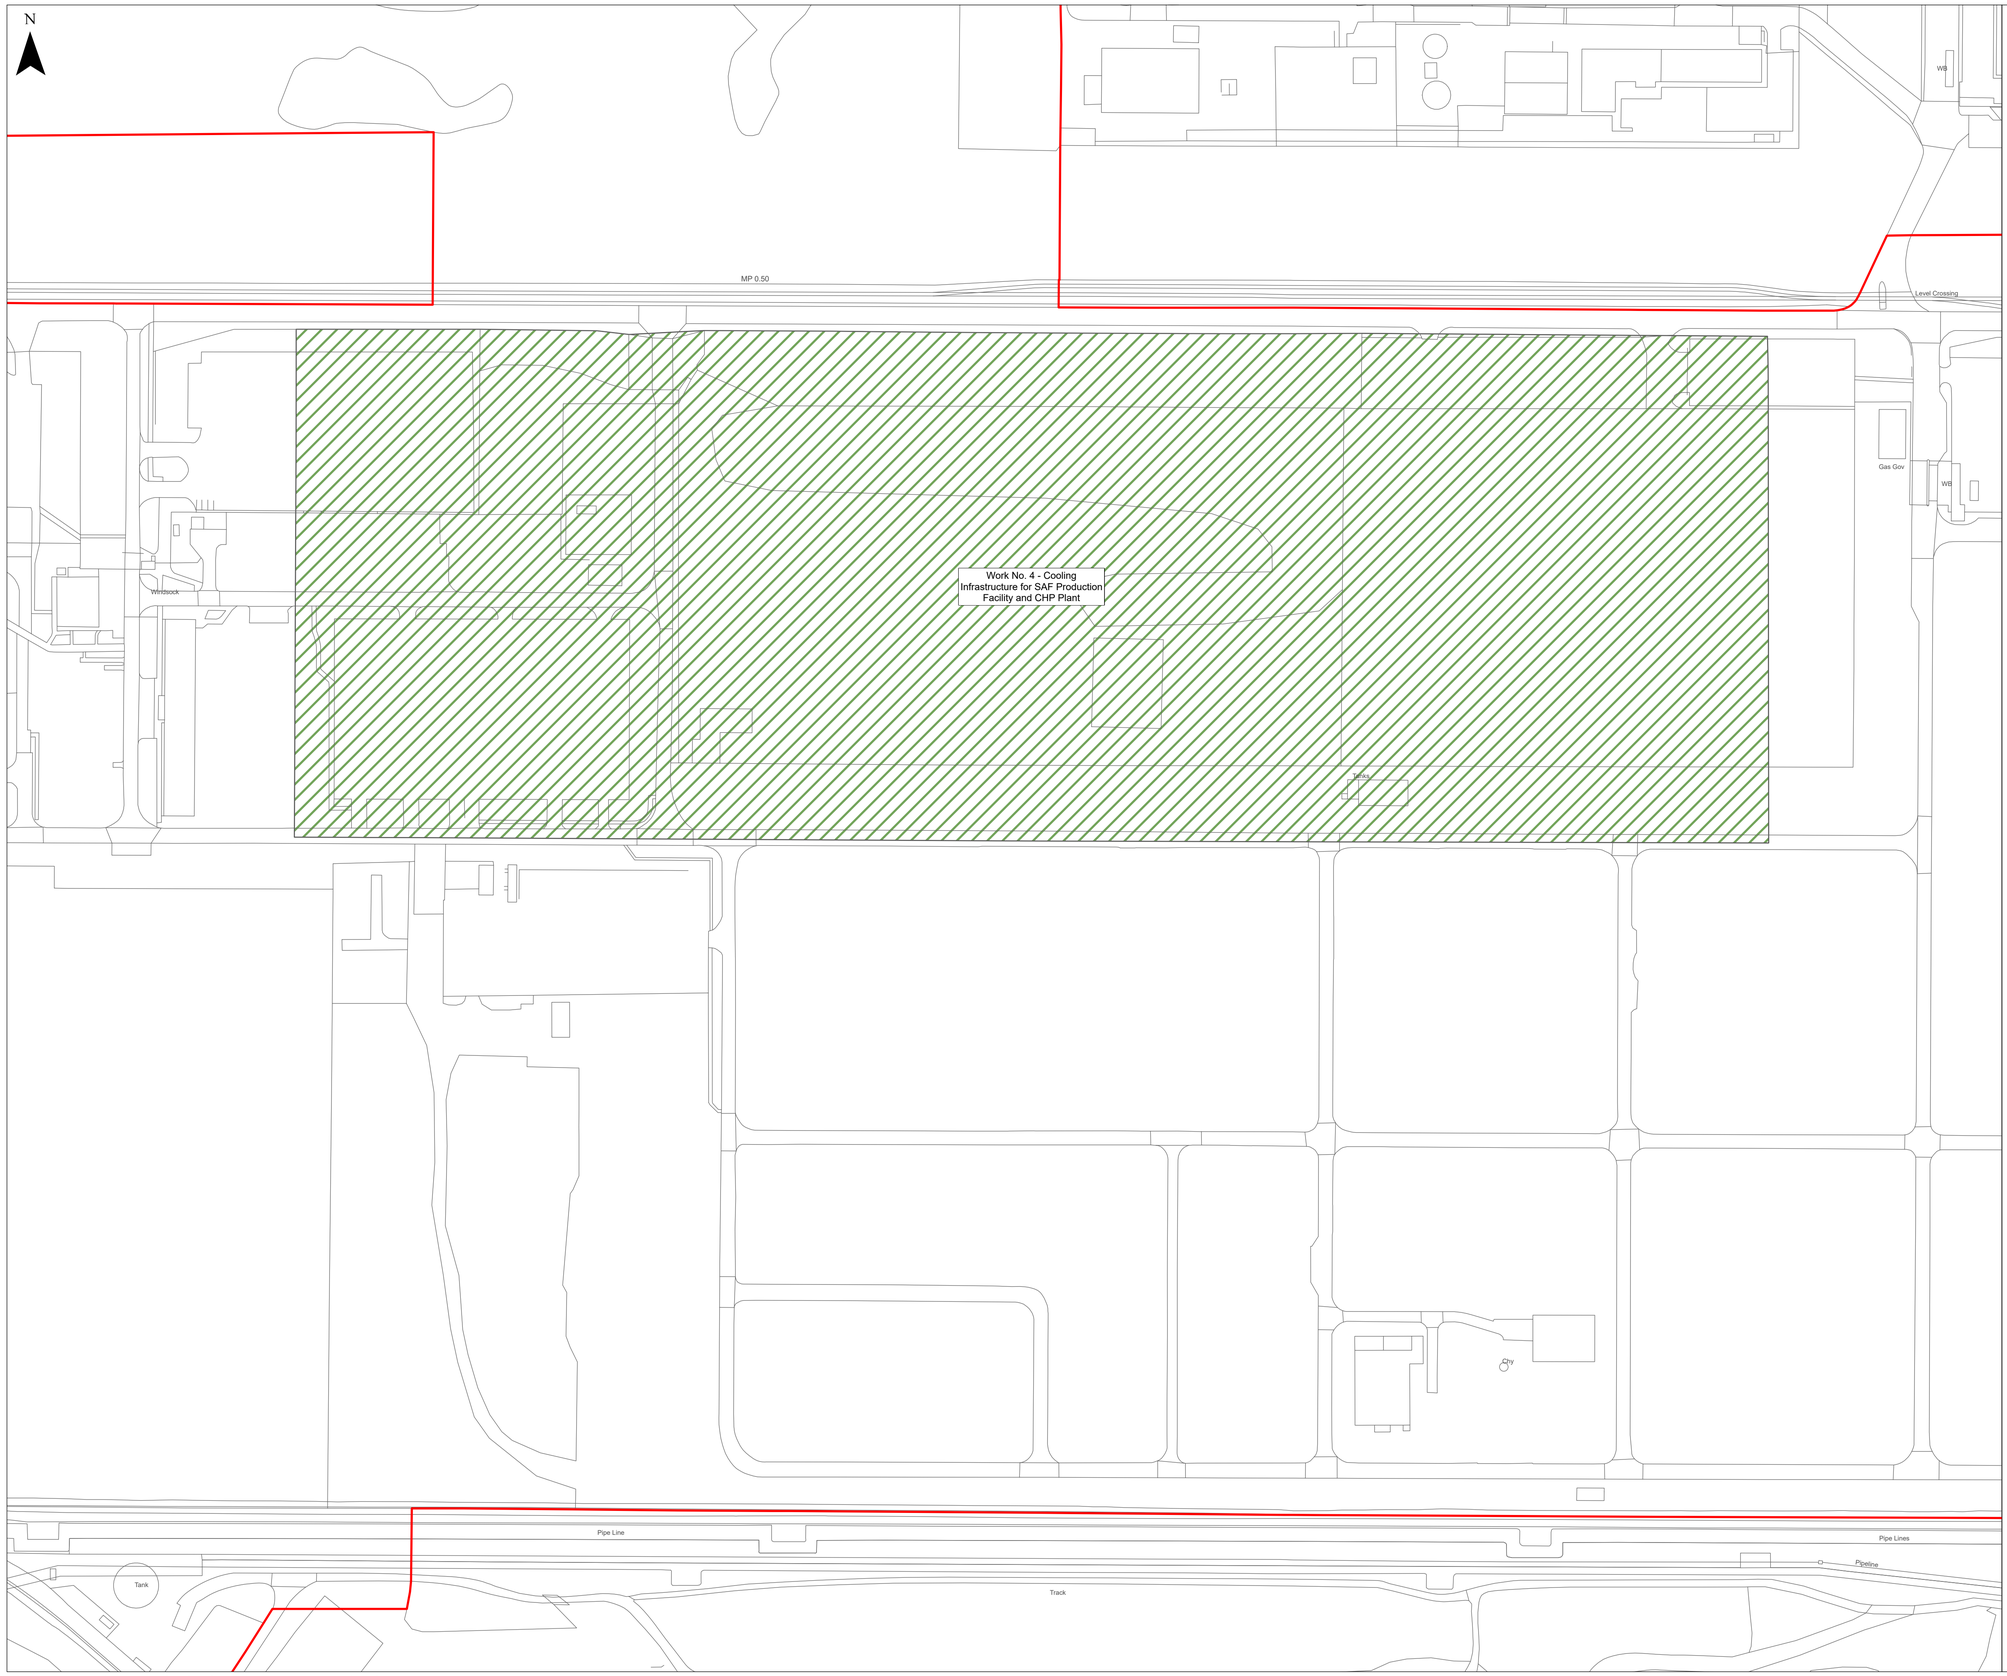

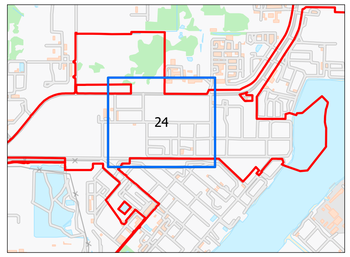

KEY

Order Limits

Work Number / Name

Work No. 4 - Cooling Infrastructure for SAF Production Facility and CHP Plant

Supporting Information

Sheets 1-4 provide an overview of all work areas and illustrates how they interact across the scheme.

Sheets 5-18 comprise the Key Plans, identifying the location and coverage of each detailed plan sheet.

Sheets 19-67 contain the Detailed Plans, showing the full extent and boundaries of the individual work areas at a larger scale for ease of reference.

© Crown copyright and database rights 2026 Ordnance Survey AC0000808122. You are permitted to use this data solely to enable you to respond to, or interact with, the organisation that provided you with the data. You are not permitted to copy, sub-licence, distribute or sell any of this data to third parties in any form.

© Crown copyright material is reproduced with the permission of Land Registry under delegated authority from the Controller of HMSO. This material may not be copied distributed, sold or published without the formal permission of Land Registry. Only an official copy of a title plan or register obtained from the Land Registry may be used for legal or other official purposes.

May contain public sector information licensed under the Open Government Licence v3.0.

Contains OS data © Crown Copyright and database right 2026.
Contains data from OS Zoomstack

1:1,250

Scale at A1 | British National Grid

0 30 60 90 120 Metres

Rev	Stat	Date	By	Chkd	Appd
00	S2	14/09/26	AC	JW	JW

Lighthouse GREEN FUELS

Ardent

PROJECT NAME

LIGHTHOUSE GREEN FUELS

FIGURE TITLE


WORK NO. 4 - COOLING INFRASTRUCTURE FOR SAF PLANT AND CHP PRODUCTION FACILITY


SHEET 24 OF 67

DRAWING NUMBER / REFERENCE

ADR_LGF_WORKS_4

SUITABILITY S2 | **SUITABILITY DESCRIPTION** DCO APPLICATION SUBMISSION

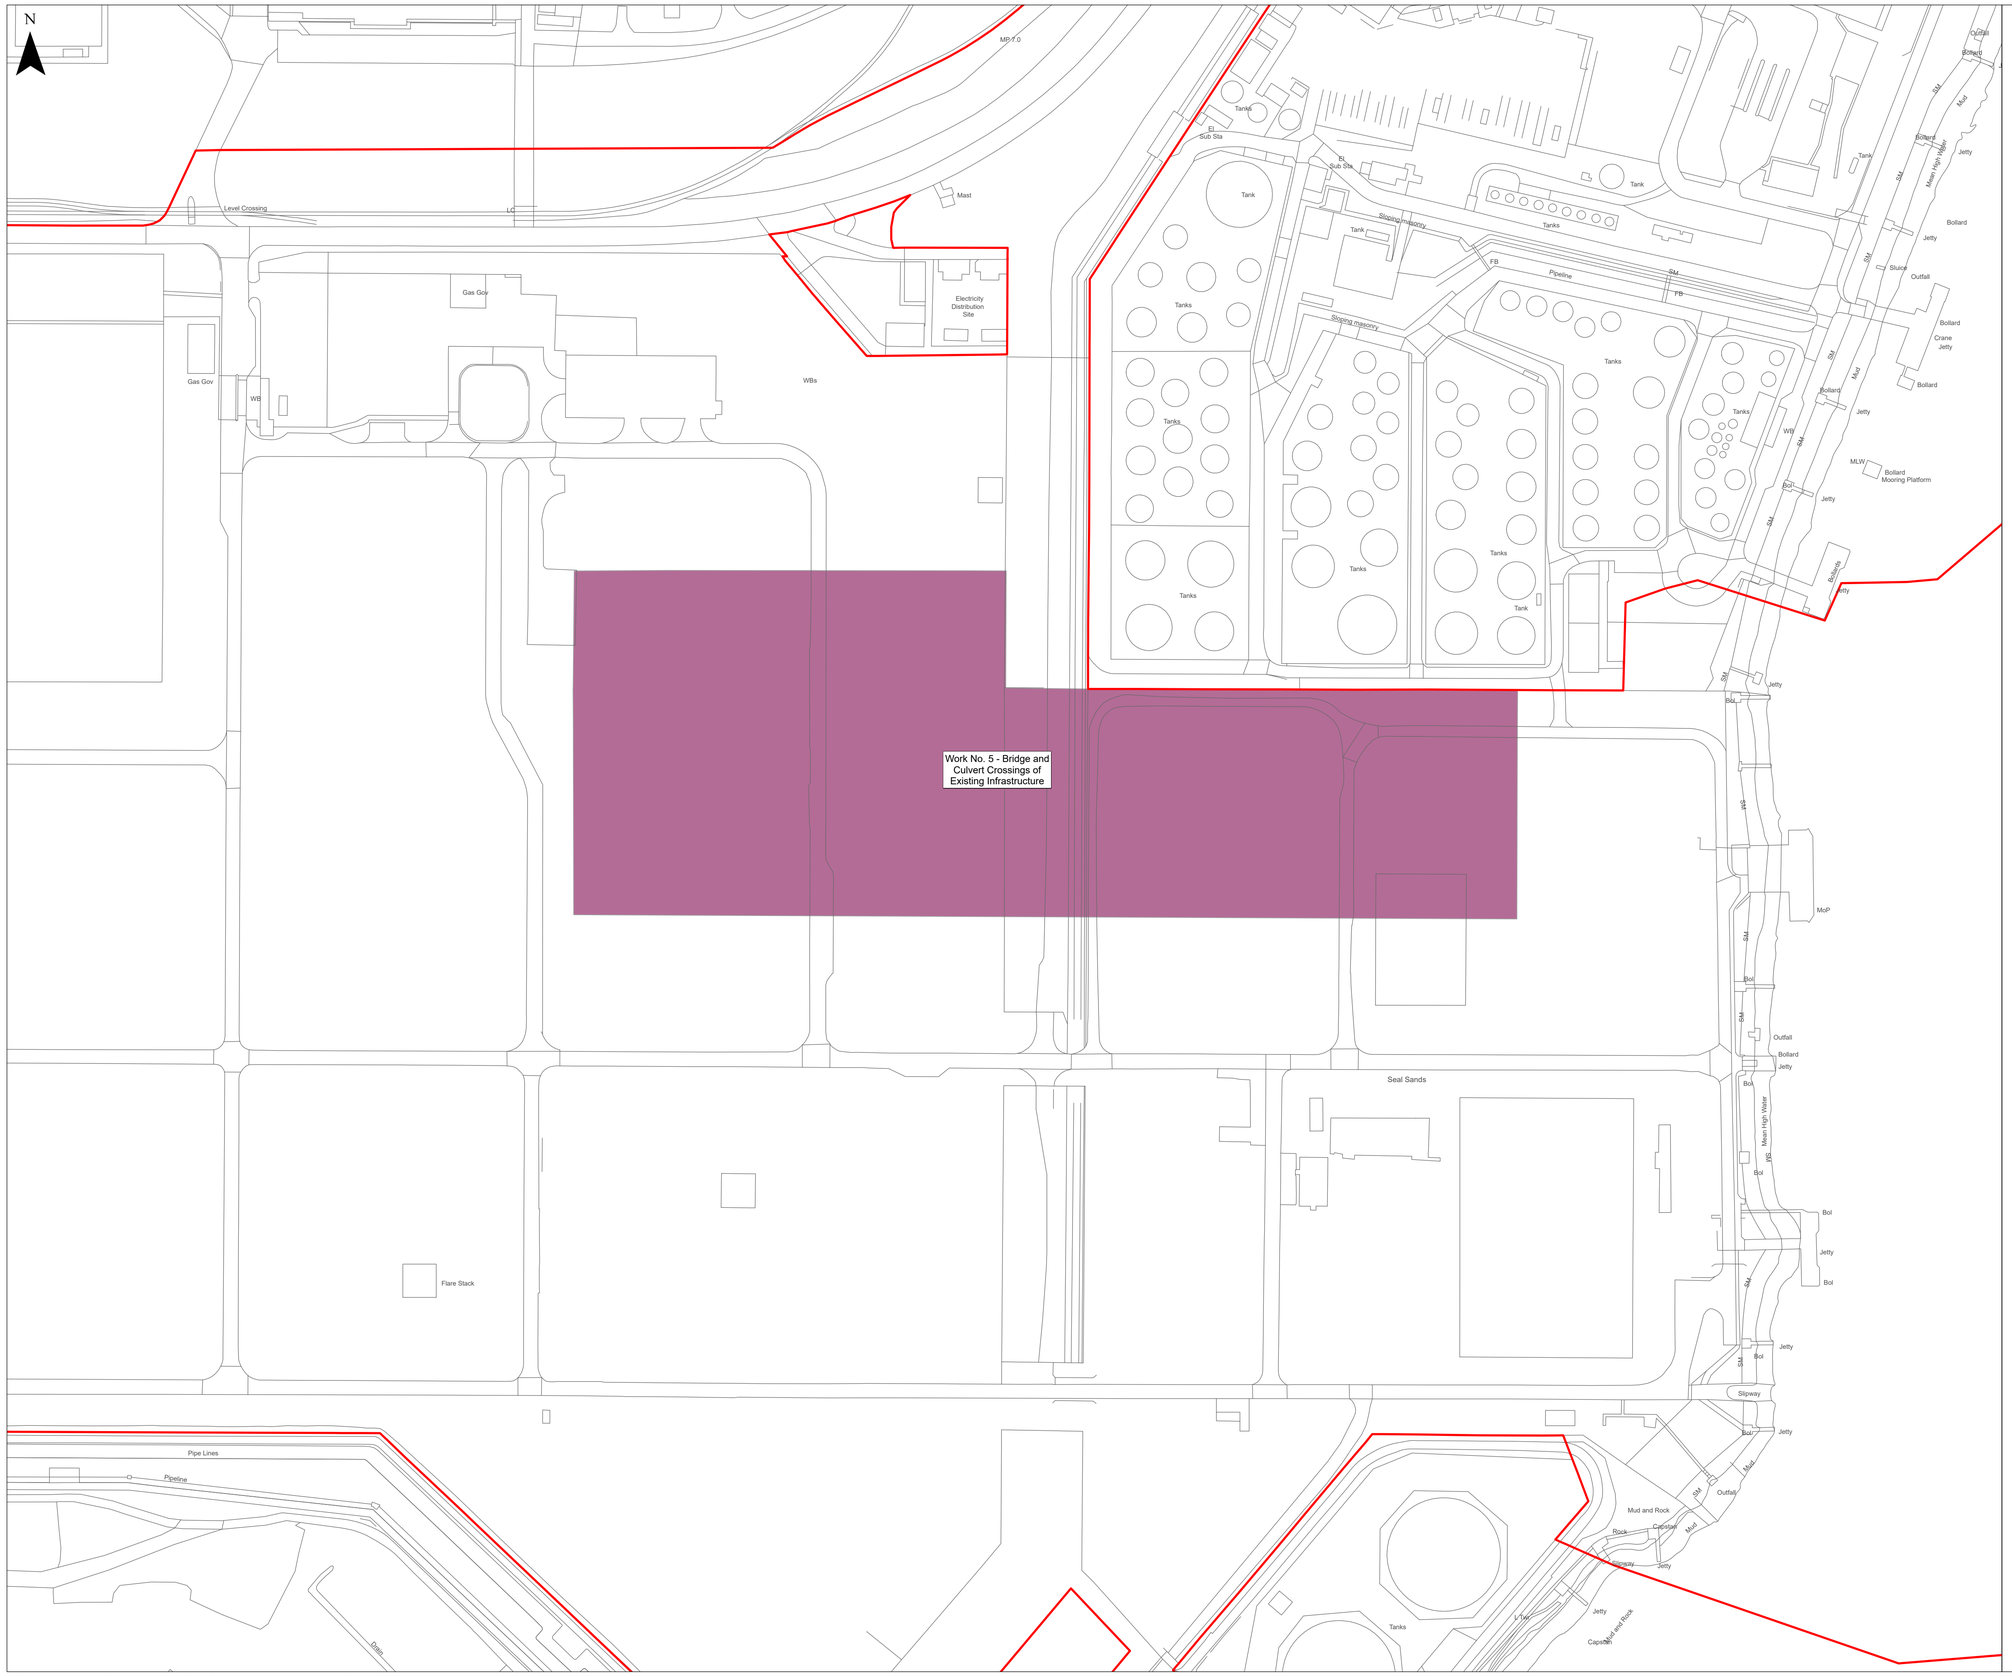

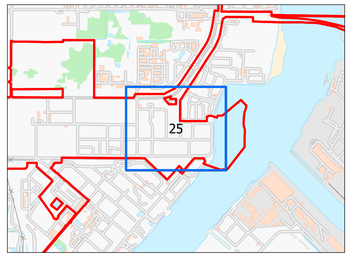

KEY

Order Limits

Work Number / Name

Work No. 5 - Bridge and Culvert Crossings of Existing Infrastructure

Supporting Information

Sheets 1-4 provide an overview of all work areas and illustrates how they interact across the scheme.

Sheets 5-18 comprise the Key Plans, identifying the location and coverage of each detailed plan sheet.

Sheets 19-67 contain the Detailed Plans, showing the full extent and boundaries of the individual work areas at a larger scale for ease of reference.

© Crown copyright and database rights 2026 Ordnance Survey AC0000808122. You are permitted to use this data solely to enable you to respond to, or interact with, the organisation that provided you with the data. You are not permitted to copy, sub-licence, distribute or sell any of this data to third parties in any form.

© Crown copyright material is reproduced with the permission of Land Registry under delegated authority from the Controller of HMSO. This material may not be copied distributed, sold or published without the formal permission of Land Registry. Only an official copy of a title plan or register obtained from the Land Registry may be used for legal or other official purposes.

May contain public sector information licensed under the Open Government Licence v3.0.

Contains OS data © Crown Copyright and database right 2026. Contains data from OS Zoomstack

1:1,250

Scale at A1 | British National Grid

0 30 60 90 120 Metres

Rev	Stat	Date	By	Chkd	Appd
00	S2	14/09/26	AC	JW	JW

Lighthouse GREEN FUELS

Ardent

PROJECT NAME

LIGHTHOUSE GREEN FUELS

FIGURE TITLE


WORK NO. 5 - BRIDGE AND CULVERT CROSSINGS OF EXISTING INFRASTRUCTURE


SHEET 25 OF 67

DRAWING NUMBER / REFERENCE

ADR_LGF_WORKS_5

SUITABILITY S2 | **SUITABILITY DESCRIPTION** DCO APPLICATION SUBMISSION

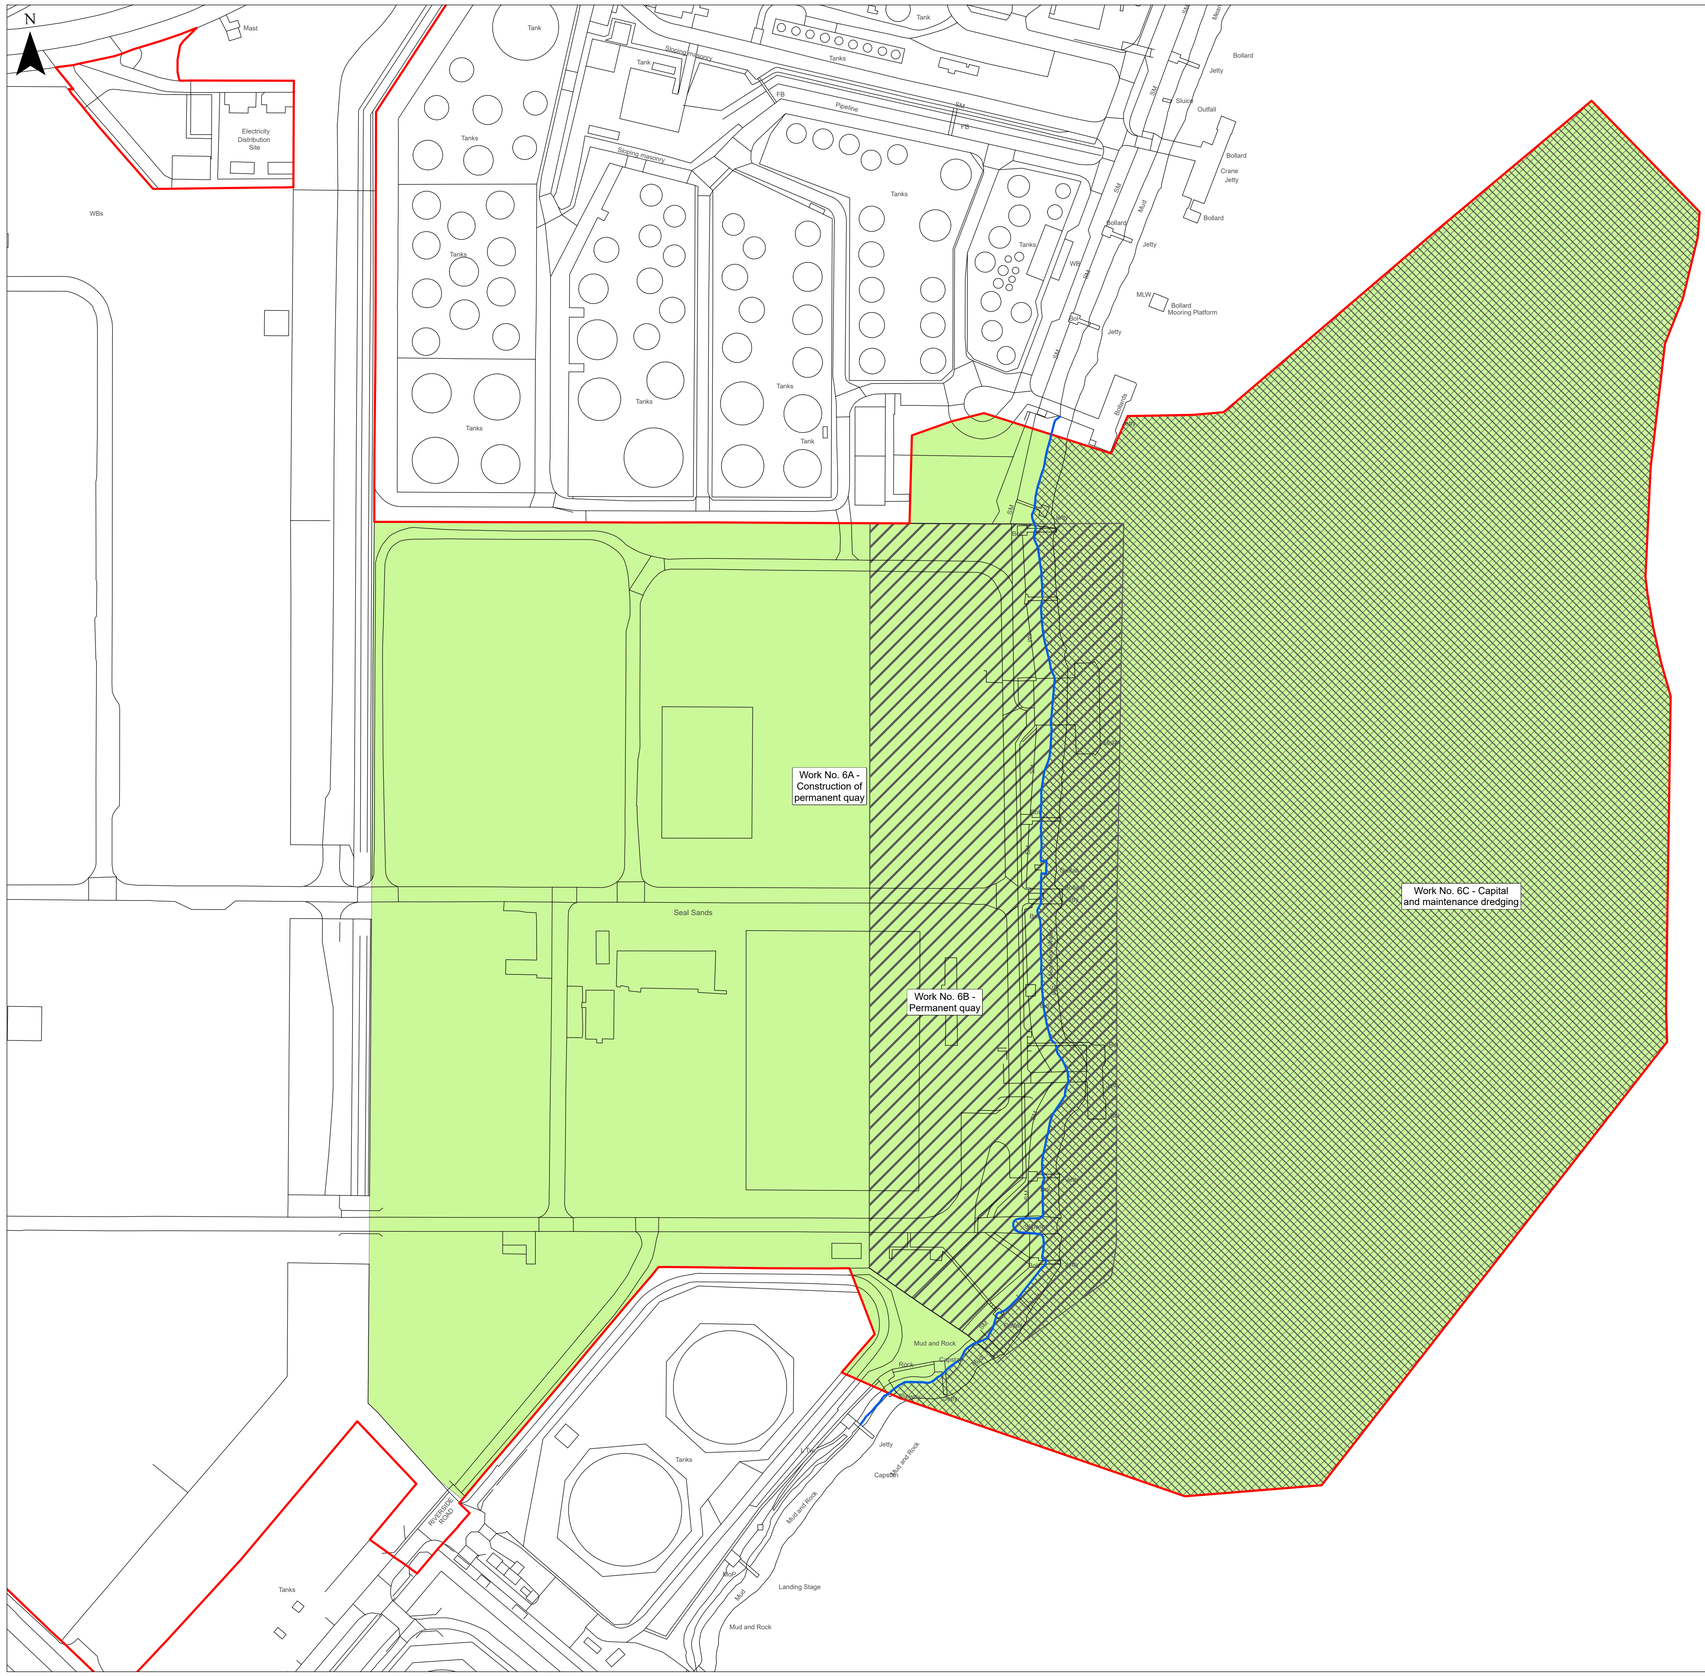

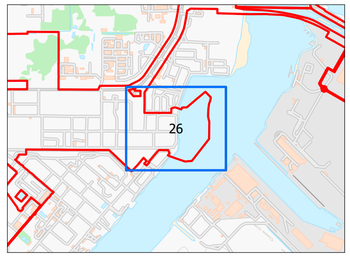

KEY

Order Limits

Mean High Water

Work Number / Name

Work No. 6A - Construction of permanent quay

Work No. 6B - Permanent quay

Work No. 6C - Capital and maintenance dredging

Supporting Information

Sheets 1-4 provide an overview of all work areas and illustrates how they interact across the scheme.

Sheets 5-18 comprise the Key Plans, identifying the location and coverage of each detailed plan sheet.

Sheets 19-67 contain the Detailed Plans, showing the full extent and boundaries of the individual work areas at a larger scale for ease of reference.

© Crown copyright and database rights 2026 Ordnance Survey AC0000808122. You are permitted to use this data solely to enable you to respond to, or interact with, the organisation that provided you with the data. You are not permitted to copy, sub-licence, distribute or sell any of this data to third parties in any form.

© Crown copyright material is reproduced with the permission of Land Registry under delegated authority from the Controller of HMSO. This material may not be copied distributed, sold or published without the formal permission of Land Registry. Only an official copy of a title plan or register obtained from the Land Registry may be used for legal or other official purposes.

May contain public sector information licensed under the Open Government Licence v3.0.

Contains OS data © Crown Copyright and database right 2026. Contains data from OS Zoomstack

1:1,250

Scale at A1 | British National Grid

0 30 60 90 120 Metres

Rev	Stat	Date	By	Chkd	Appd
00	S2	14/09/26	AC	JW	JW

Lighthouse GREEN FUELS

Ardent

PROJECT NAME

LIGHTHOUSE GREEN FUELS

FIGURE TITLE


WORK NO. 6 - MARINE INFRASTRUCTURE


SHEET 26 OF 67

DRAWING NUMBER / REFERENCE

ADR_LGF_WORKS_6

SUITABILITY	SUITABILITY DESCRIPTION
S2	DCO APPLICATION SUBMISSION

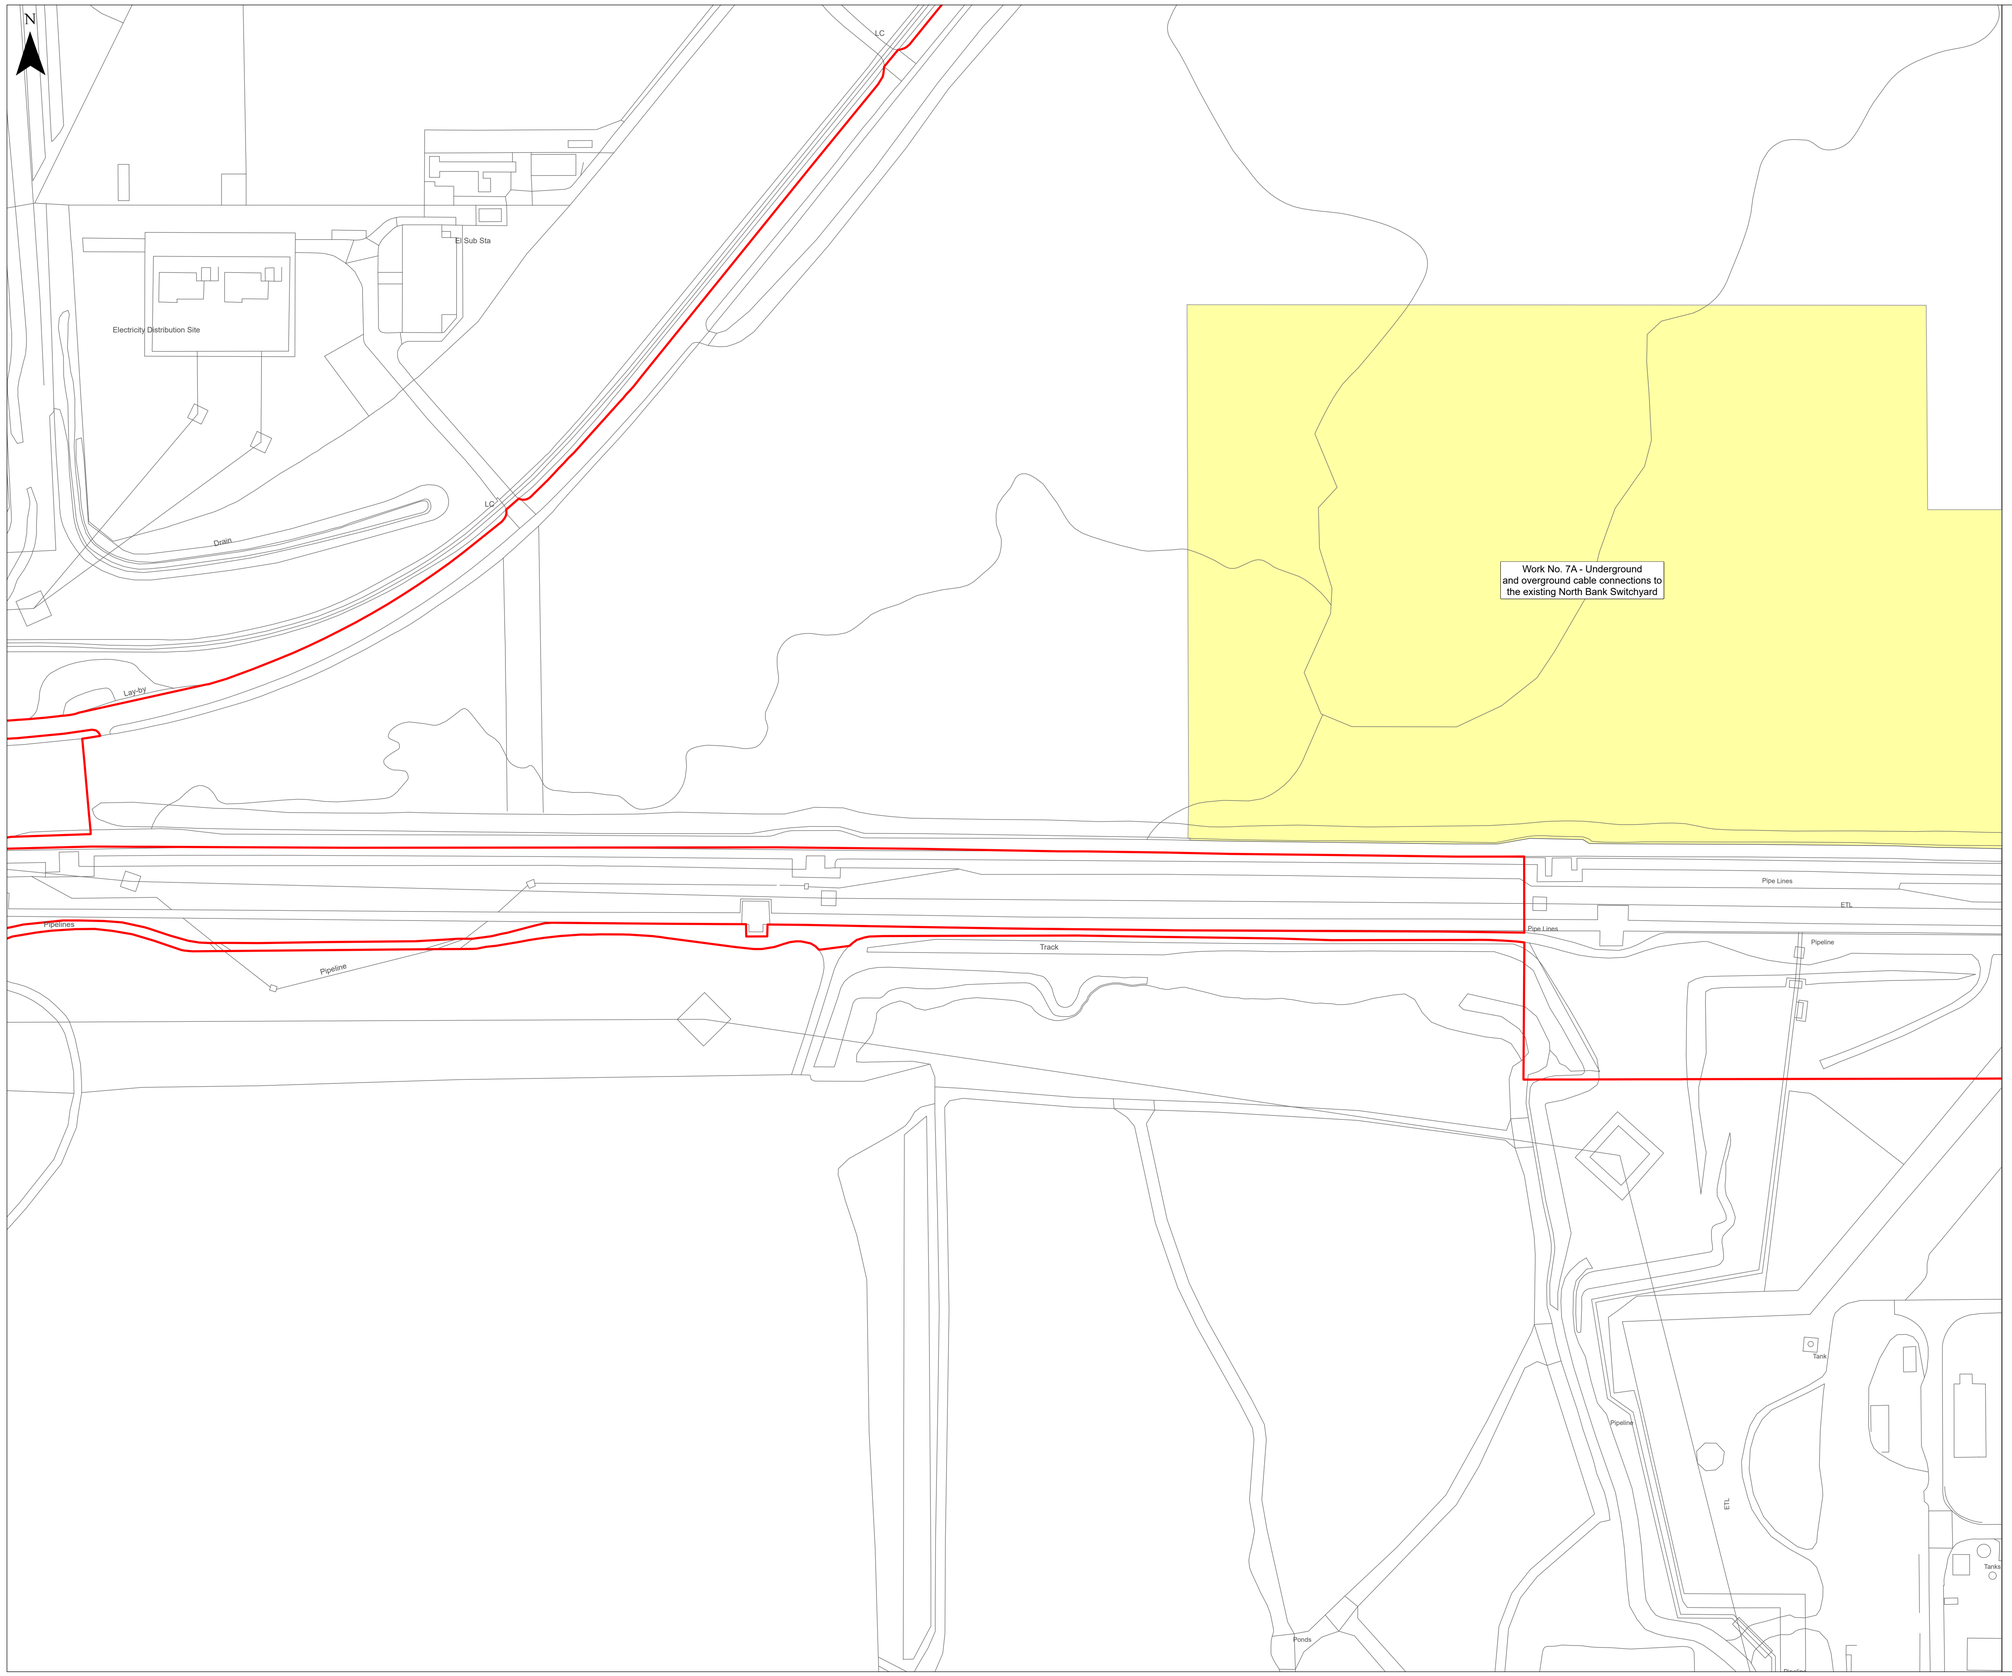

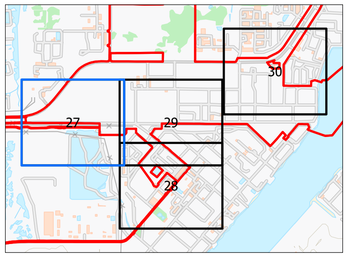

KEY

Order Limits

Work Number / Name

Work No. 7A - Underground and overground cable connections to the existing North Bank Supply Point

Supporting Information

Sheets 1-4 provide an overview of all work areas and illustrates how they interact across the scheme.

Sheets 5-18 comprise the Key Plans, identifying the location and coverage of each detailed plan sheet.

Sheets 19-67 contain the Detailed Plans, showing the full extent and boundaries of the individual work areas at a larger scale for ease of reference.

© Crown copyright and database rights 2026 Ordnance Survey AC0000808122. You are permitted to use this data solely to enable you to respond to, or interact with, the organisation that provided you with the data. You are not permitted to copy, sub-licence, distribute or sell any of this data to third parties in any form.

© Crown copyright material is reproduced with the permission of Land Registry under delegated authority from the Controller of HMSO. This material may not be copied distributed, sold or published without the formal permission of Land Registry. Only an official copy of a title plan or register obtained from the Land Registry may be used for legal or other official purposes.

May contain public sector information licensed under the Open Government Licence v3.0.

Contains OS data © Crown Copyright and database right 2026. Contains data from OS Zoomstack

1:1,250

Scale at A1 | British National Grid

0 30 60 90 120 Metres

Rev	Stat	Date	By	Chkd	Appd
00	S2	14/09/26	AC	JW	JW

Lighthouse GREEN FUELS

Ardent

PROJECT NAME

LIGHTHOUSE GREEN FUELS

FIGURE TITLE


WORK NO. 7 - ELECTRICAL CONNECTION WORKS


SHEET 27 OF 67

DRAWING NUMBER / REFERENCE

ADR_LGF_WORKS_7

SUITABILITY S2 | **SUITABILITY DESCRIPTION** DCO APPLICATION SUBMISSION

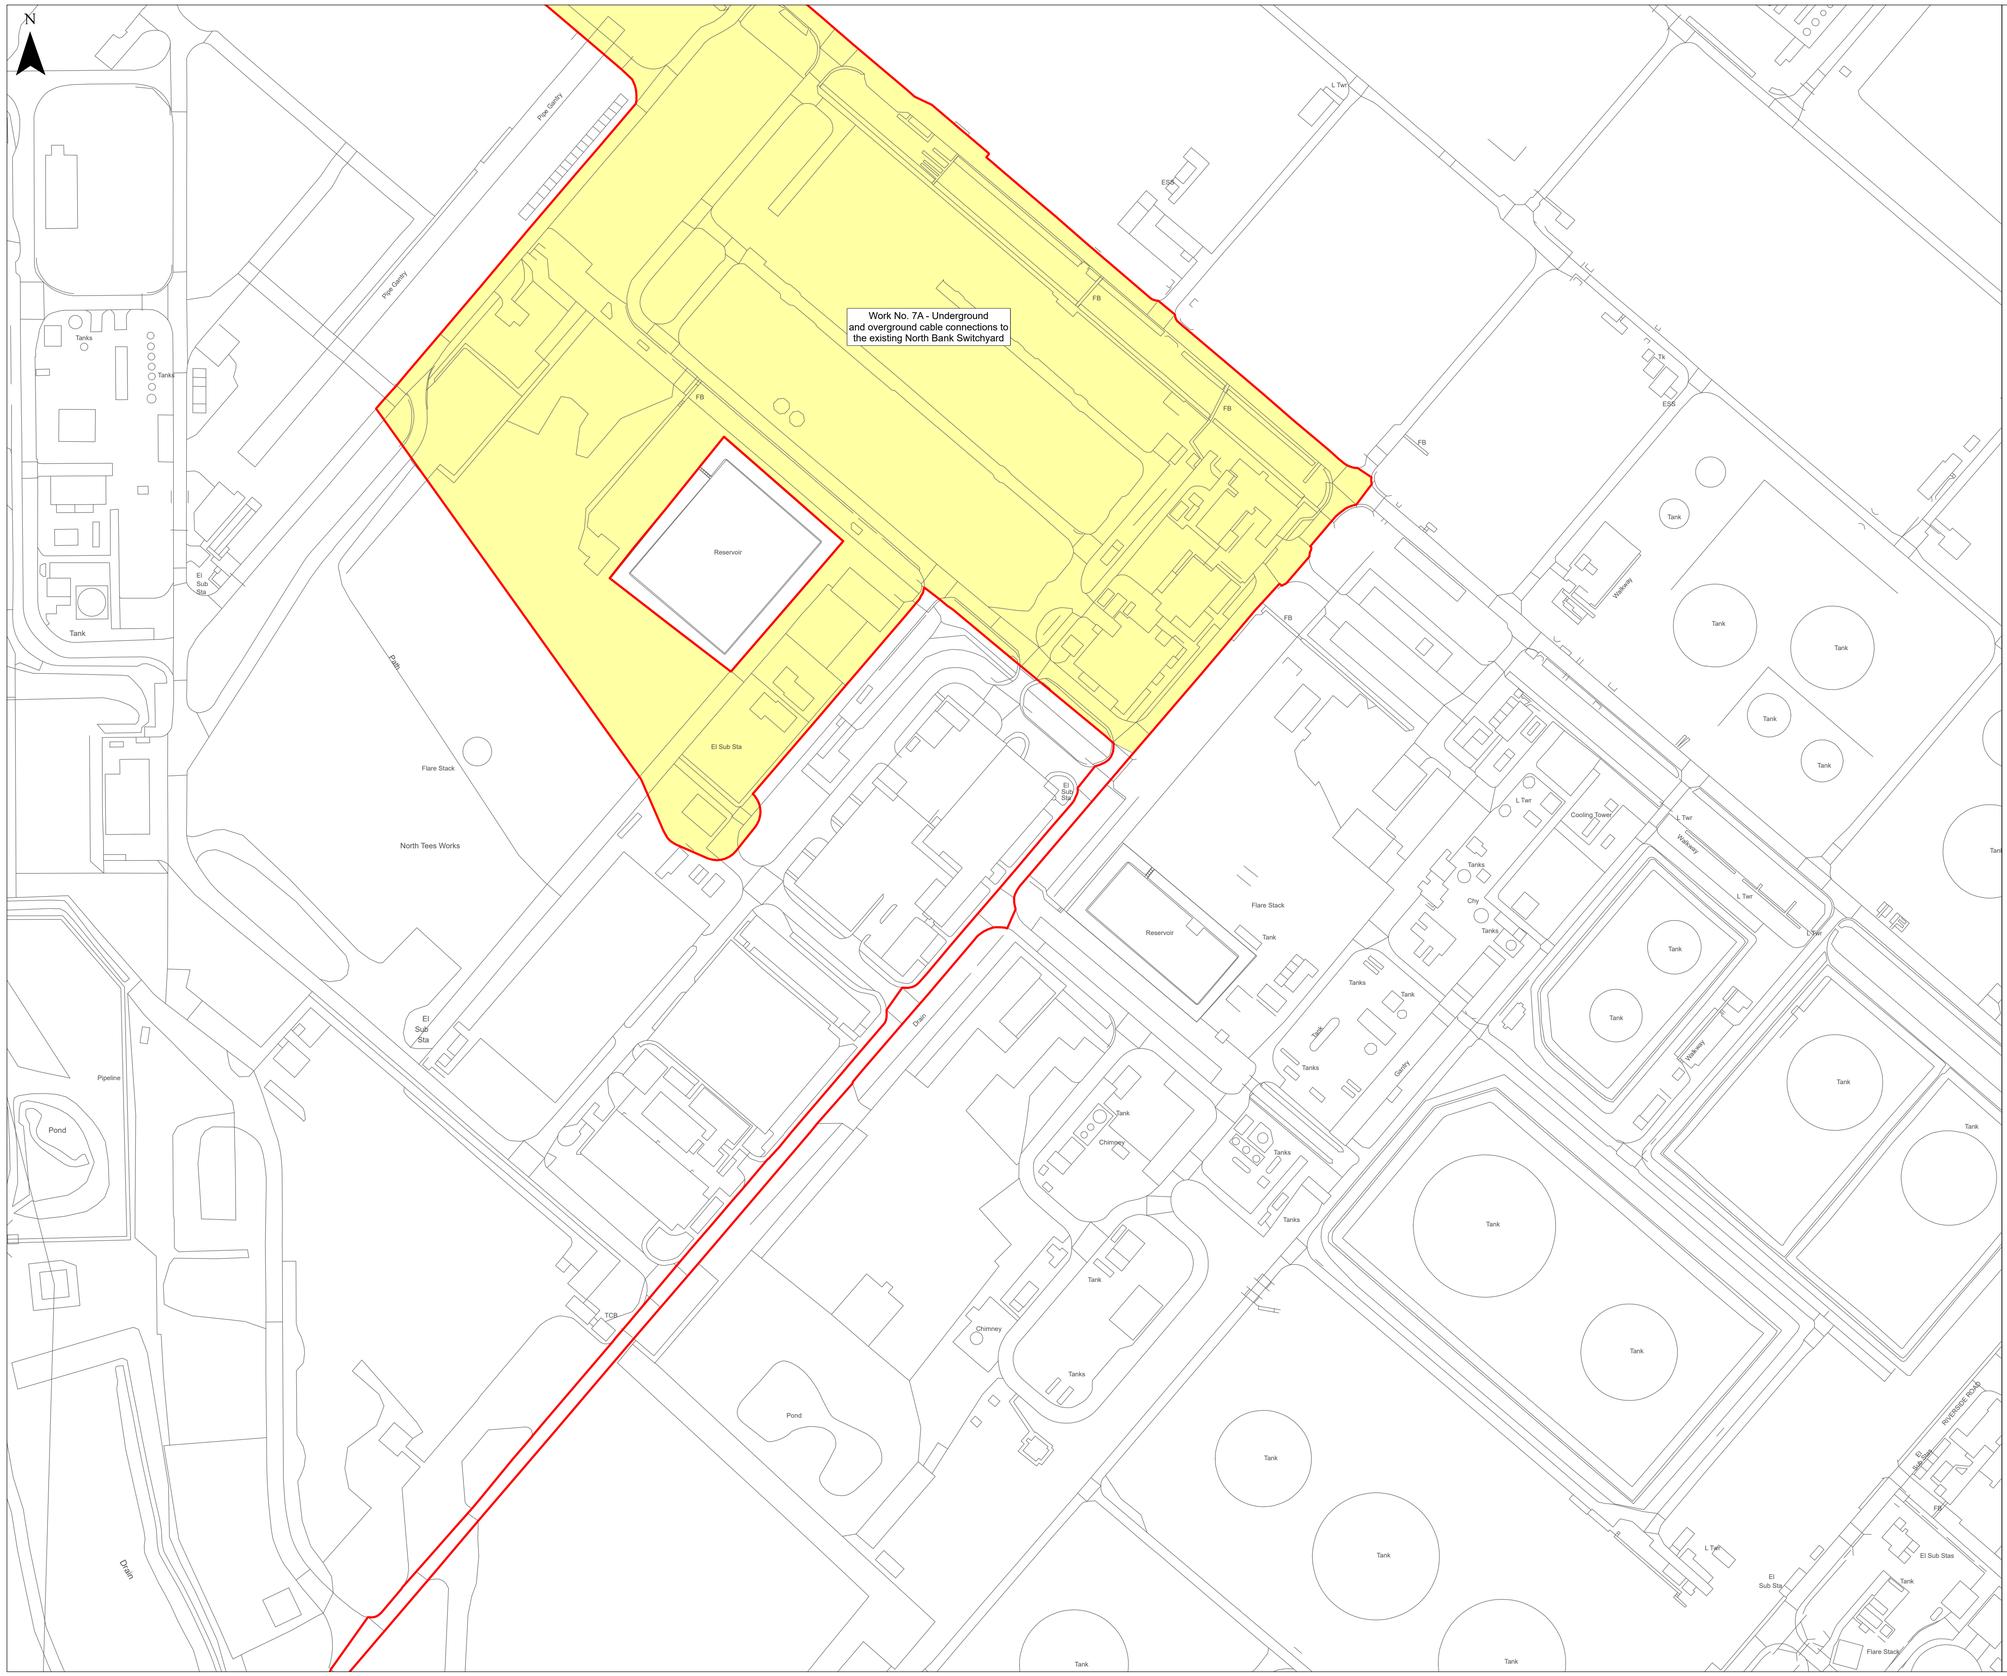

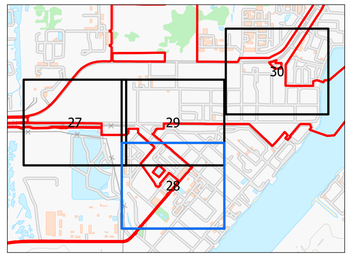

KEY

Order Limits

Work Number / Name

Work No. 7A - Underground and overground cable connections to the existing North Bank Supply Point

Supporting Information

Sheets 1-4 provide an overview of all work areas and illustrates how they interact across the scheme.

Sheets 5-18 comprise the Key Plans, identifying the location and coverage of each detailed plan sheet.

Sheets 19-67 contain the Detailed Plans, showing the full extent and boundaries of the individual work areas at a larger scale for ease of reference.

© Crown copyright and database rights 2026 Ordnance Survey AC0000808122. You are permitted to use this data solely to enable you to respond to, or interact with, the organisation that provided you with the data. You are not permitted to copy, sub-licence, distribute or sell any of this data to third parties in any form.

© Crown copyright material is reproduced with the permission of Land Registry under delegated authority from the Controller of HMSO. This material may not be copied distributed, sold or published without the formal permission of Land Registry. Only an official copy of a title plan or register obtained from the Land Registry may be used for legal or other official purposes.

May contain public sector information licensed under the Open Government Licence v3.0.

Contains OS data © Crown Copyright and database right 2026. Contains data from OS Zoomstack

1:1,250

Scale at A1 | British National Grid

0 30 60 90 120 Metres

Rev	Stat	Date	By	Chkd	Appd
00	S2	14/09/26	AC	JW	JW

Lighthouse GREEN FUELS

Ardent

PROJECT NAME

LIGHTHOUSE GREEN FUELS

FIGURE TITLE

WORK NO. 7 - ELECTRICAL CONNECTION WORKS


SHEET 28 OF 67


DRAWING NUMBER / REFERENCE

ADR_LGF_WORKS_7

SUITABILITY S2

SUITABILITY DESCRIPTION DCO APPLICATION SUBMISSION

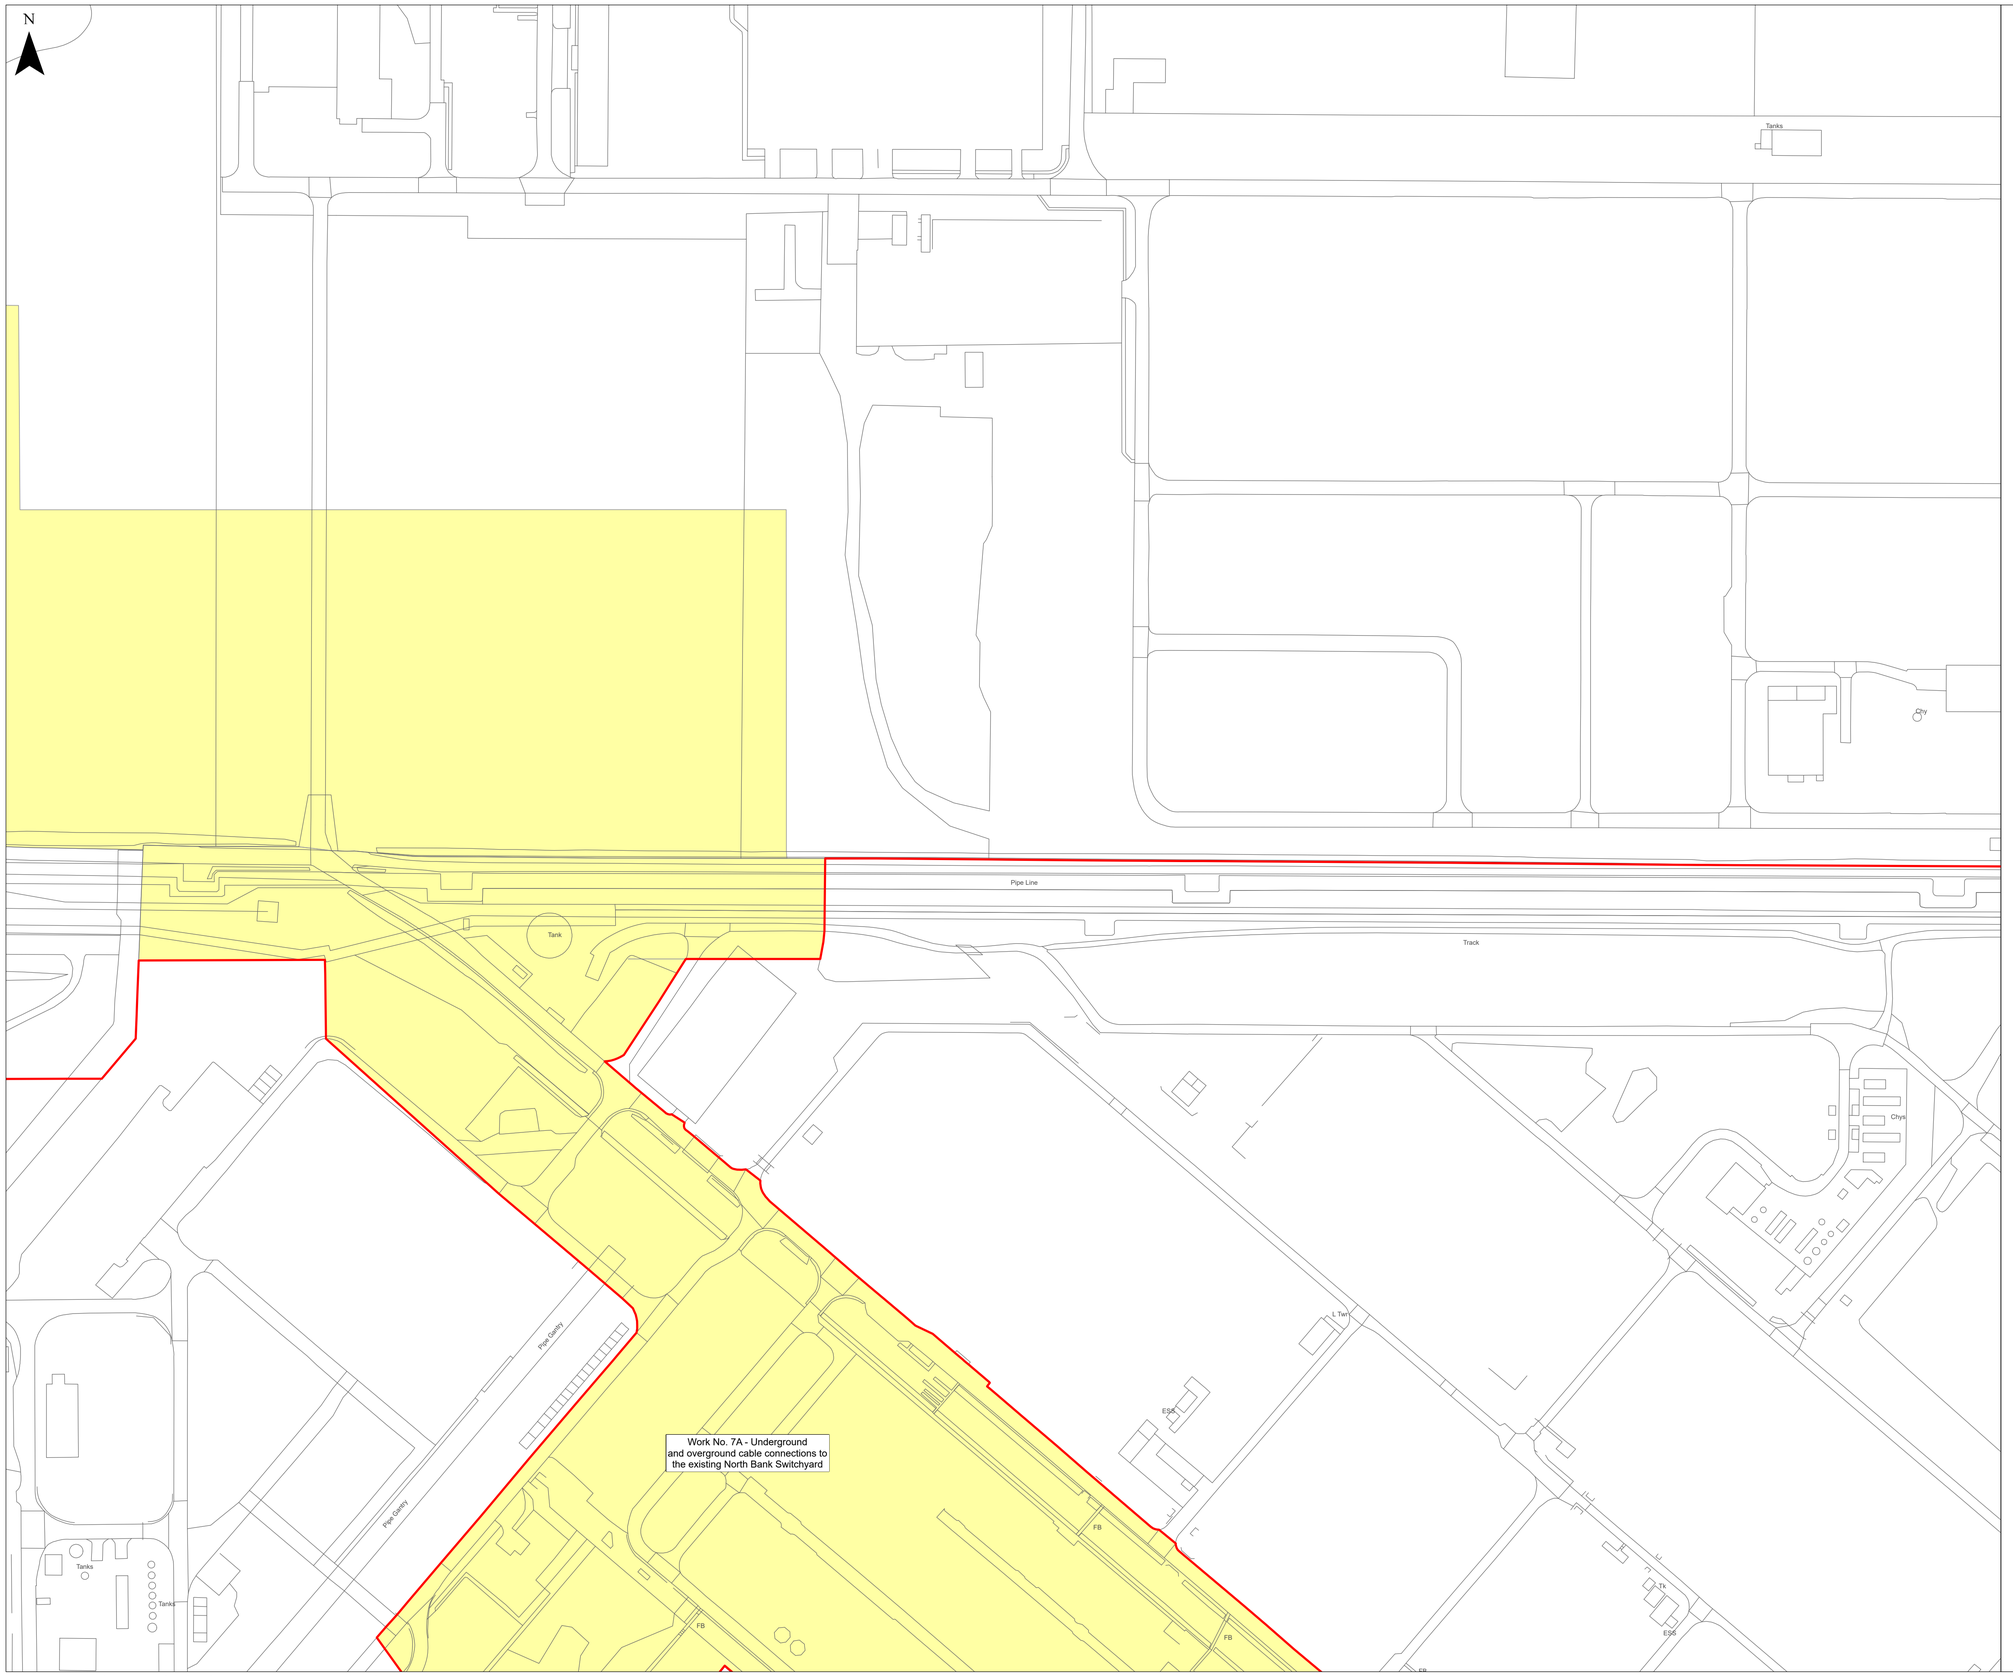

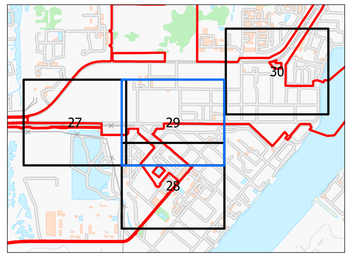

KEY

Order Limits

Work Number / Name

Work No. 7A - Underground and overground cable connections to the existing North Bank Supply Point

Supporting Information

Sheets 1-4 provide an overview of all work areas and illustrates how they interact across the scheme.

Sheets 5-18 comprise the Key Plans, identifying the location and coverage of each detailed plan sheet.

Sheets 19-67 contain the Detailed Plans, showing the full extent and boundaries of the individual work areas at a larger scale for ease of reference.

© Crown copyright and database rights 2026 Ordnance Survey AC0000808122. You are permitted to use this data solely to enable you to respond to, or interact with, the organisation that provided you with the data. You are not permitted to copy, sub-licence, distribute or sell any of this data to third parties in any form.

© Crown copyright material is reproduced with the permission of Land Registry under delegated authority from the Controller of HMSO. This material may not be copied distributed, sold or published without the formal permission of Land Registry. Only an official copy of a title plan or register obtained from the Land Registry may be used for legal or other official purposes.

May contain public sector information licensed under the Open Government Licence v3.0.

Contains OS data © Crown Copyright and database right 2026. Contains data from OS Zoomstack

1:1,250

Scale at A1 l British National Grid

0 30 60 90 120 Metres

Rev	Stat	Date	By	Chkd	Appd
00	S2	14/09/26	AC	JW	JW

Lighthouse GREEN FUELS

Ardent

PROJECT NAME

LIGHTHOUSE GREEN FUELS

FIGURE TITLE

WORK NO. 7 - ELECTRICAL CONNECTION WORKS


SHEET 29 OF 67


DRAWING NUMBER / REFERENCE

ADR_LGF_WORKS_7

SUITABILITY S2

SUITABILITY DESCRIPTION DCO APPLICATION SUBMISSION

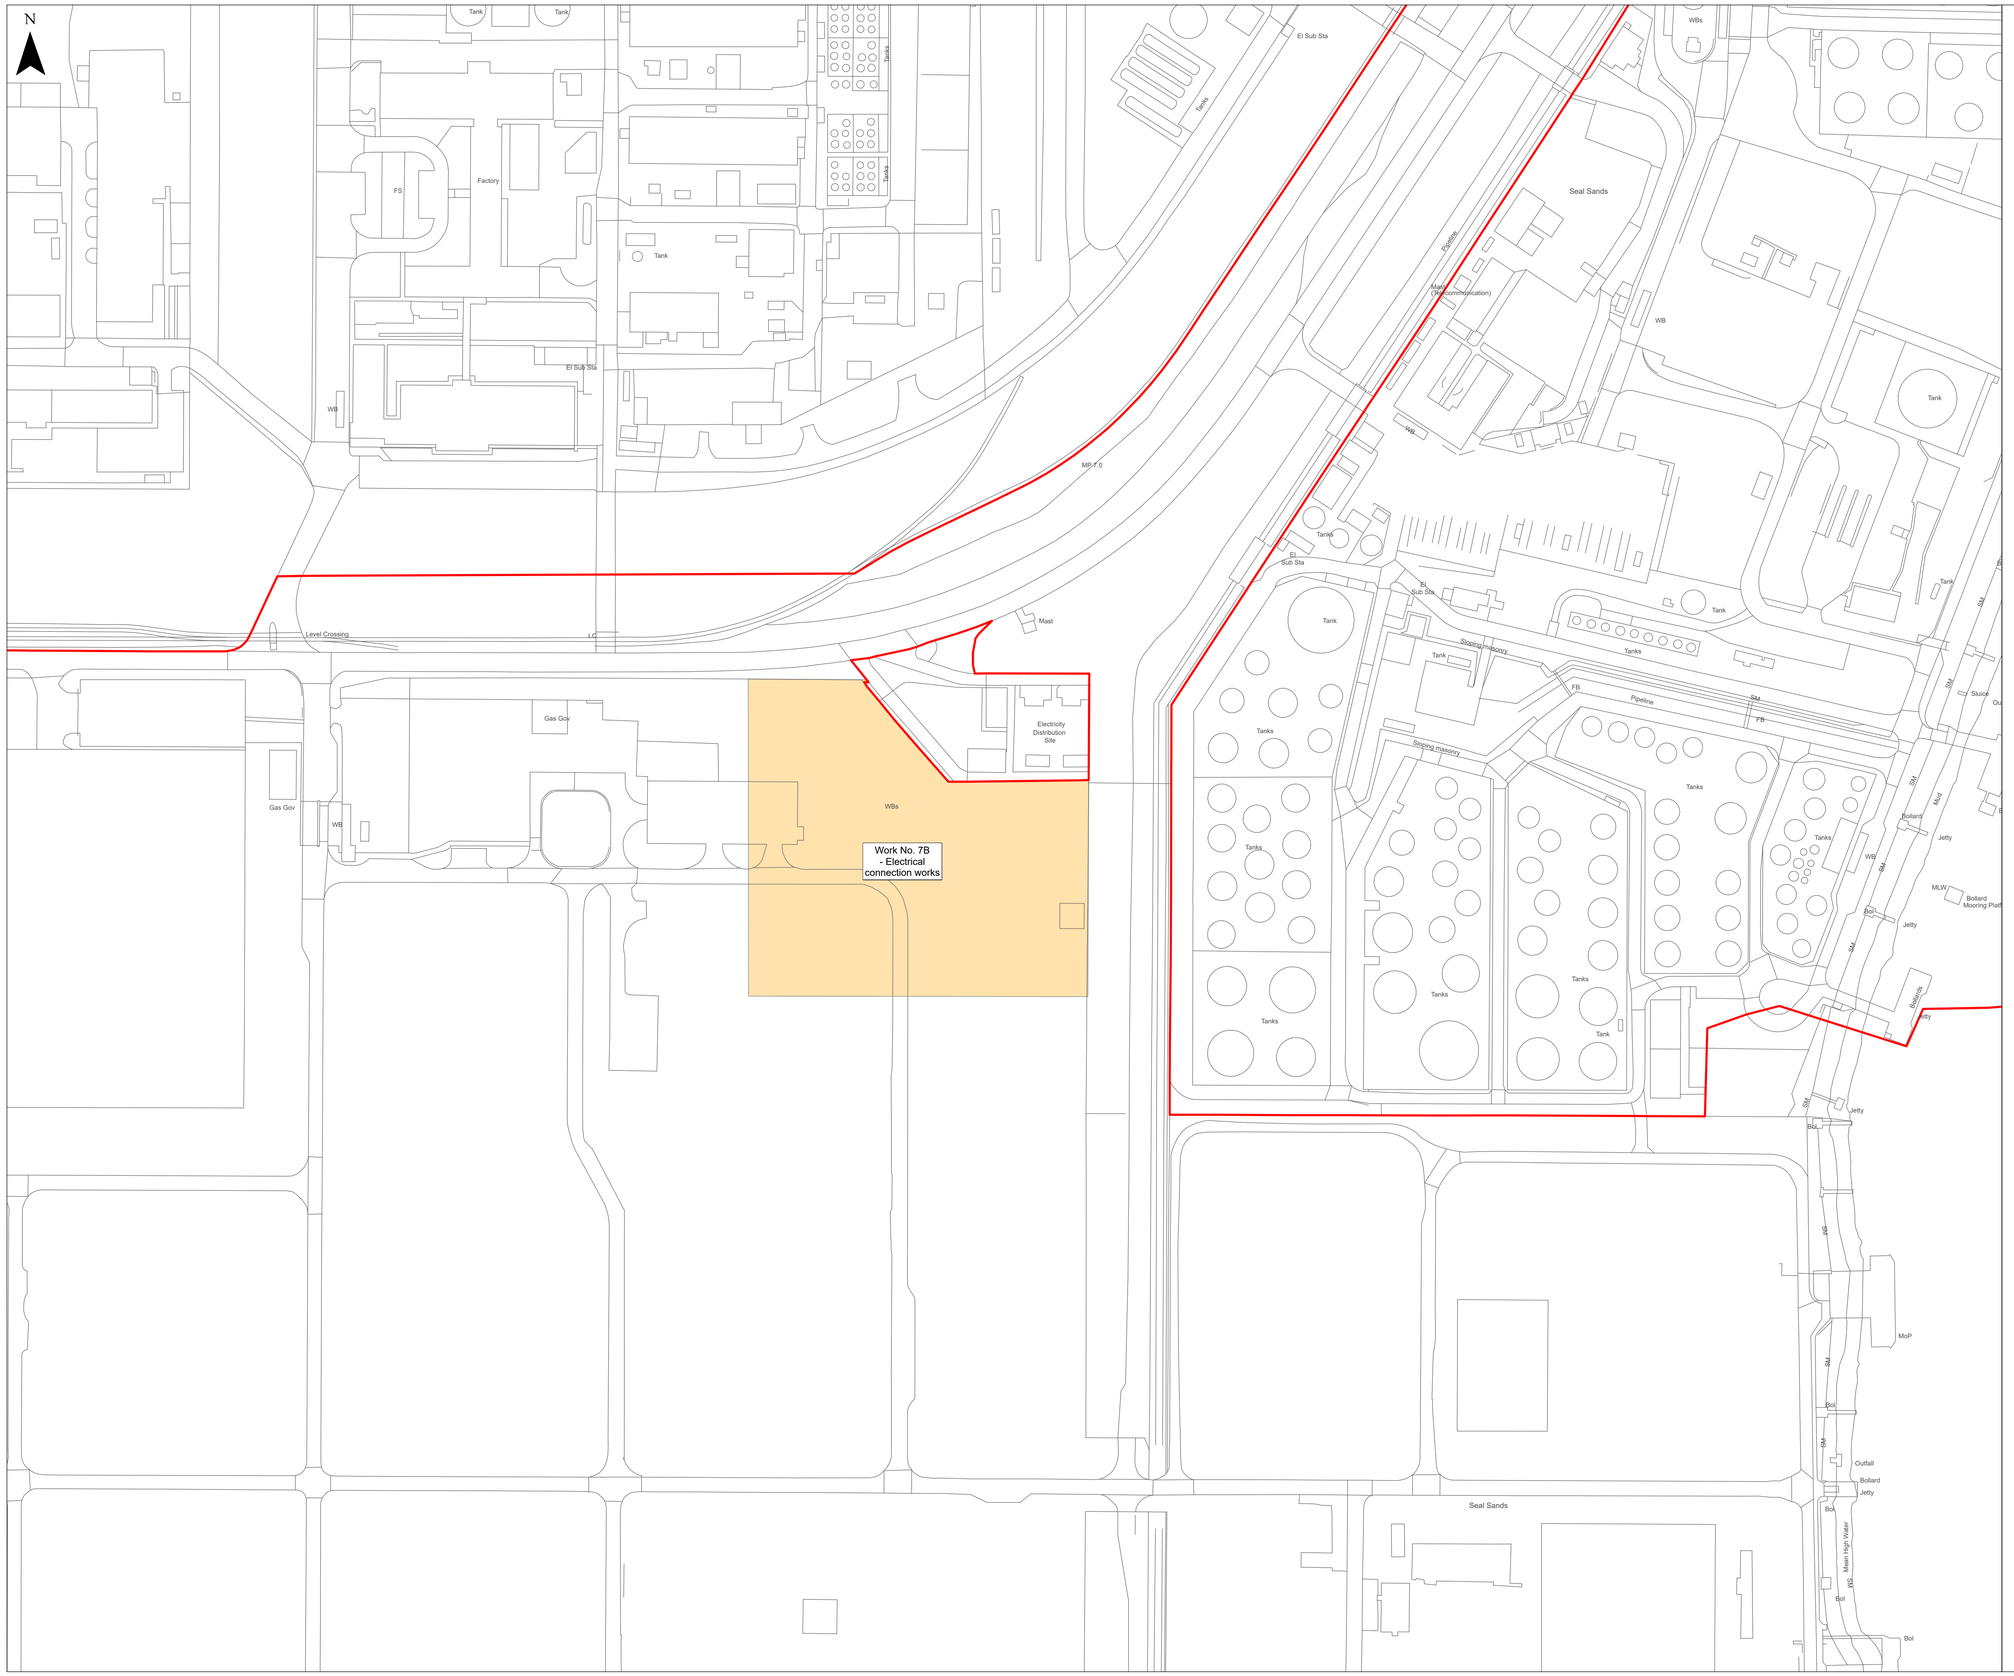

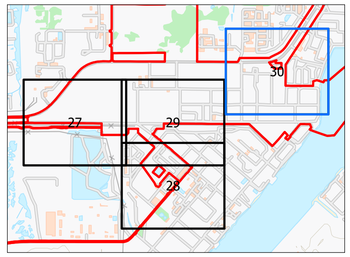

KEY

Order Limits

Work Number / Name

Work No. 7B - Electrical connection works

Supporting Information

Sheets 1-4 provide an overview of all work areas and illustrates how they interact across the scheme.

Sheets 5-18 comprise the Key Plans, identifying the location and coverage of each detailed plan sheet.

Sheets 19-67 contain the Detailed Plans, showing the full extent and boundaries of the individual work areas at a larger scale for ease of reference.

© Crown copyright and database rights 2026 Ordnance Survey AC0000808122. You are permitted to use this data solely to enable you to respond to, or interact with, the organisation that provided you with the data. You are not permitted to copy, sub-licence, distribute or sell any of this data to third parties in any form.

© Crown copyright material is reproduced with the permission of Land Registry under delegated authority from the Controller of HMSO. This material may not be copied distributed, sold or published without the formal permission of Land Registry. Only an official copy of a title plan or register obtained from the Land Registry may be used for legal or other official purposes.

May contain public sector information licensed under the Open Government Licence v3.0.

Contains OS data © Crown Copyright and database right 2026.
Contains data from OS Zoomstack

1:1,250

Scale at A1 | British National Grid

0 30 60 90 120 Metres

Rev	Stat	Date	By	Chkd	Appd
00	S2	14/09/26	AC	JW	JW

Lighthouse GREEN FUELS

Ardent

PROJECT NAME

LIGHTHOUSE GREEN FUELS

FIGURE TITLE

WORK NO. 7 - ELECTRICAL CONNECTION WORKS


SHEET 30 OF 67


DRAWING NUMBER / REFERENCE

ADR_LGF_WORKS_7

SUITABILITY S2

SUITABILITY DESCRIPTION DCO APPLICATION SUBMISSION

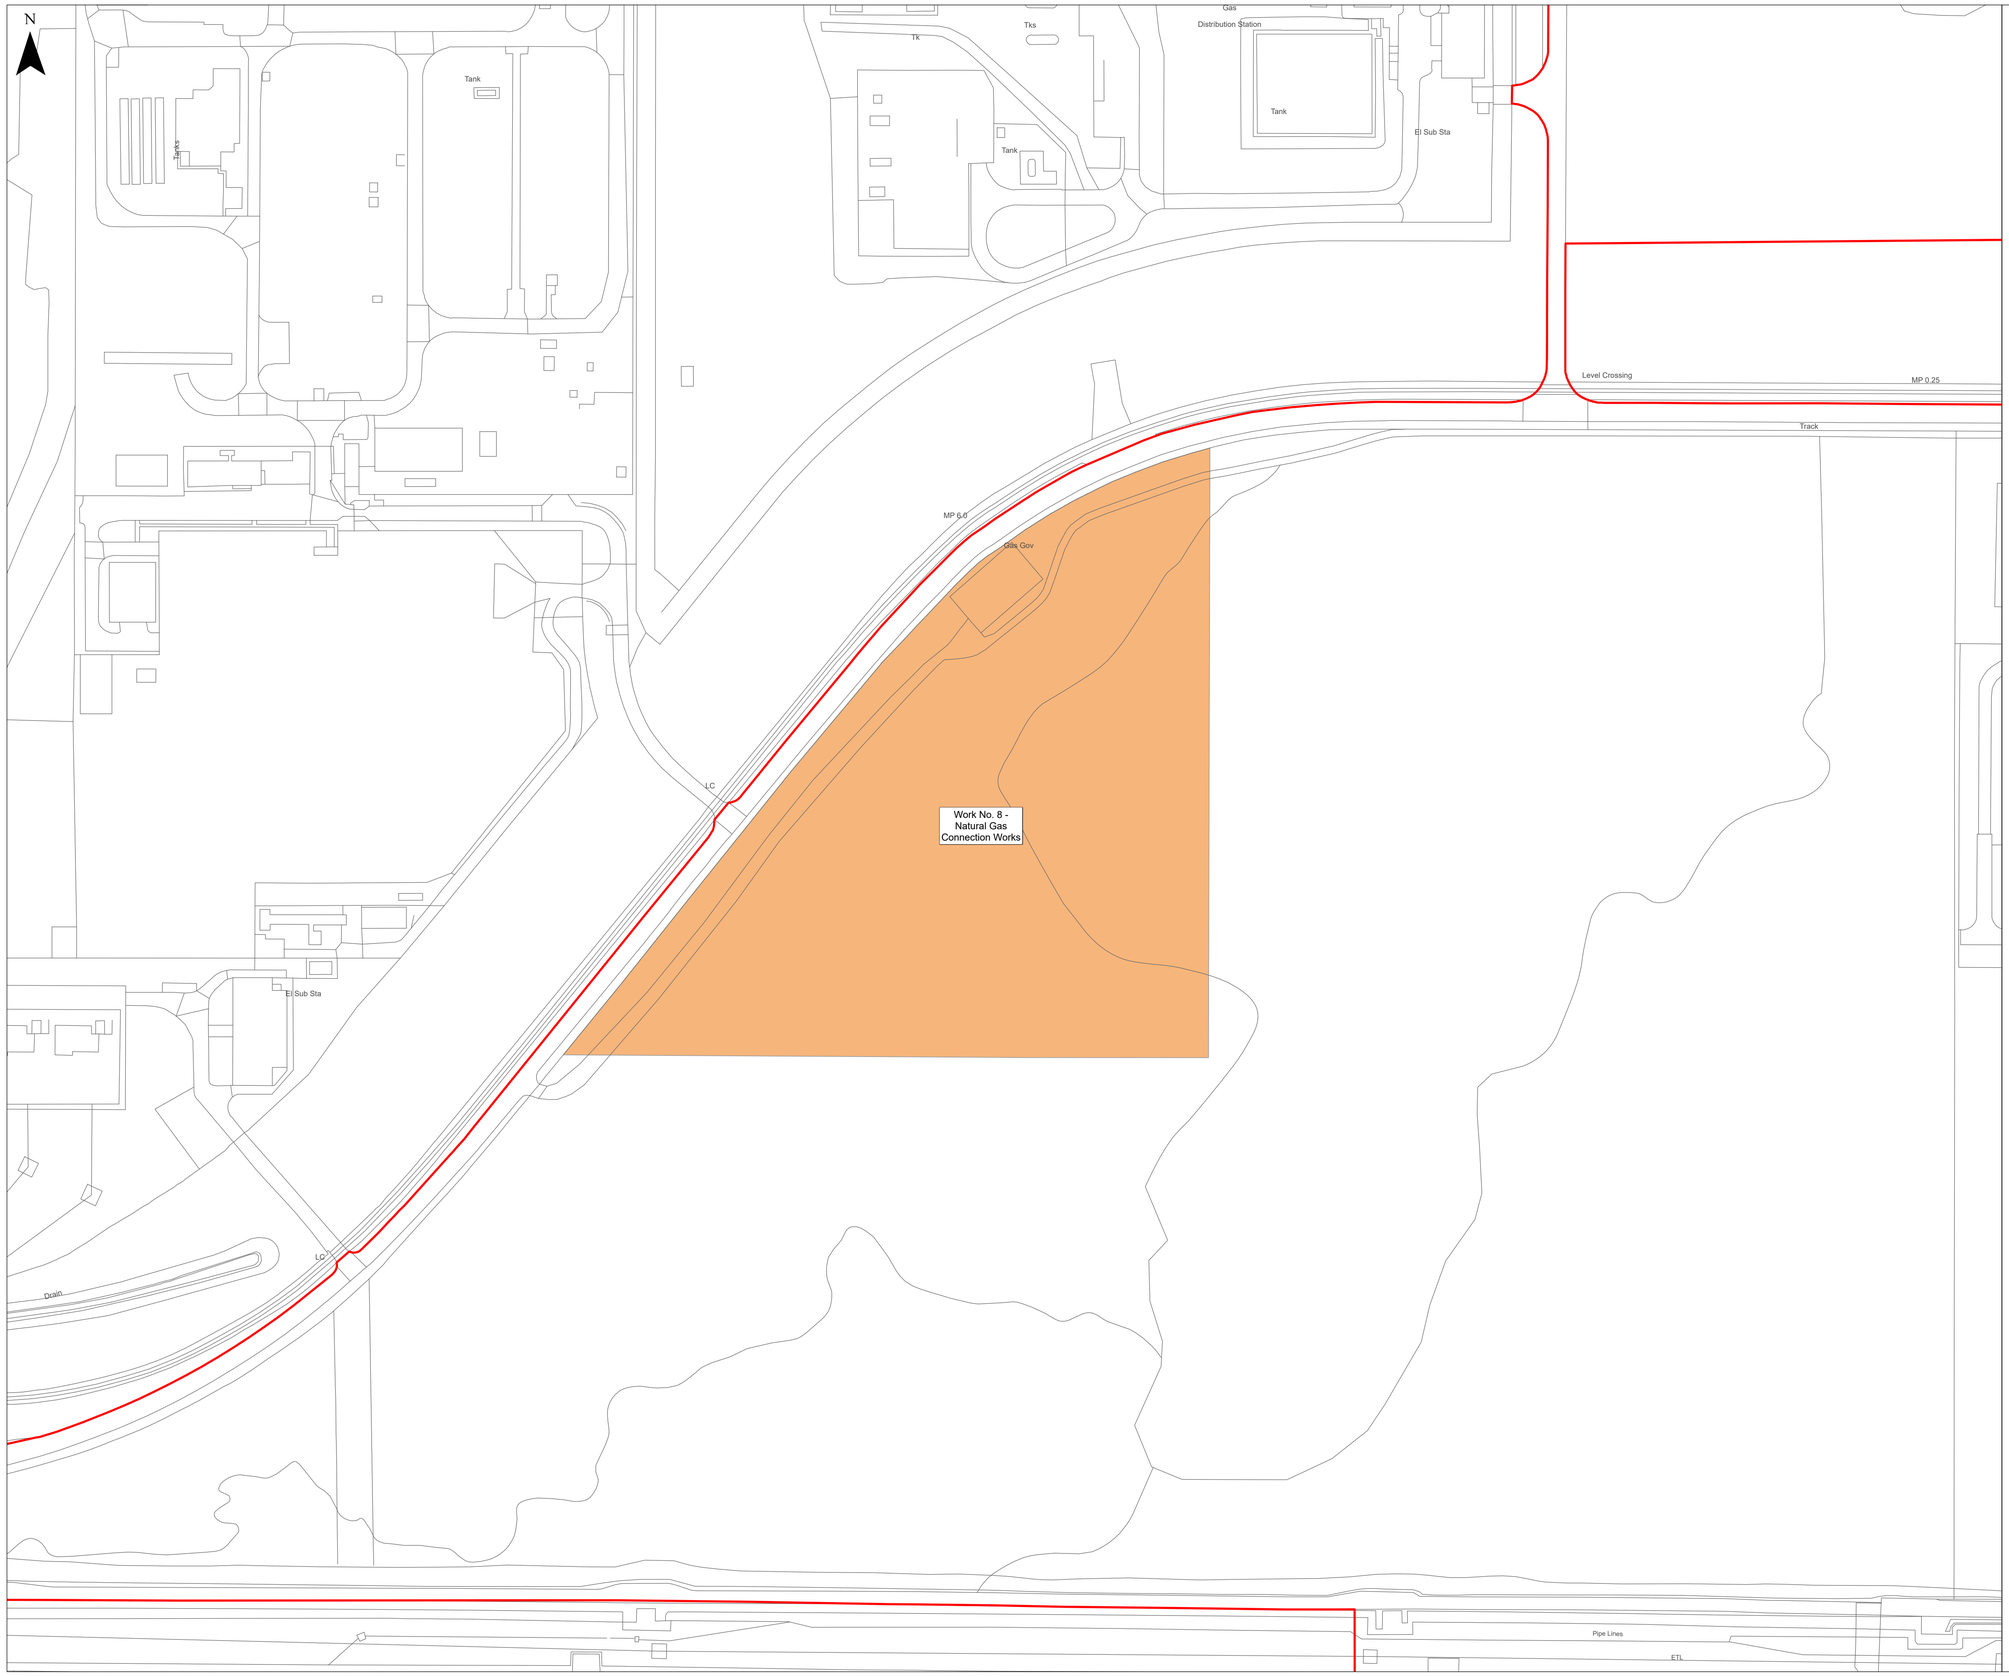

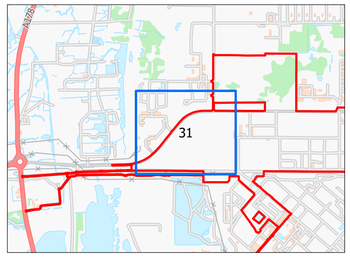

KEY

Order Limits

Work Number / Name

Work No. 8 - Natural Gas Connection Works

Supporting Information

Sheets 1-4 provide an overview of all work areas and illustrates how they interact across the scheme.

Sheets 5-18 comprise the Key Plans, identifying the location and coverage of each detailed plan sheet.

Sheets 19-67 contain the Detailed Plans, showing the full extent and boundaries of the individual work areas at a larger scale for ease of reference.

© Crown copyright and database rights 2026 Ordnance Survey AC0000808122. You are permitted to use this data solely to enable you to respond to, or interact with, the organisation that provided you with the data. You are not permitted to copy, sub-licence, distribute or sell any of this data to third parties in any form.

© Crown copyright material is reproduced with the permission of Land Registry under delegated authority from the Controller of HMSO. This material may not be copied distributed, sold or published without the formal permission of Land Registry. Only an official copy of a title plan or register obtained from the Land Registry may be used for legal or other official purposes.

May contain public sector information licensed under the Open Government Licence v3.0.

Contains OS data © Crown Copyright and database right 2026. Contains data from OS Zoomstack

1:1,250

Scale at A1 I British National Grid

0 30 60 90 120 Metres

Rev	Stat	Date	By	Chkd	Appd
00	S2	14/09/26	AC	JW	JW

Lighthouse GREEN FUELS

Ardent

PROJECT NAME

LIGHTHOUSE GREEN FUELS

FIGURE TITLE


WORK NO. 8 - NATURAL GAS CONNECTION WORKS


SHEET 31 OF 67

DRAWING NUMBER / REFERENCE

ADR_LGF_WORKS_8

SUITABILITY	SUITABILITY DESCRIPTION
S2	DCO APPLICATION SUBMISSION

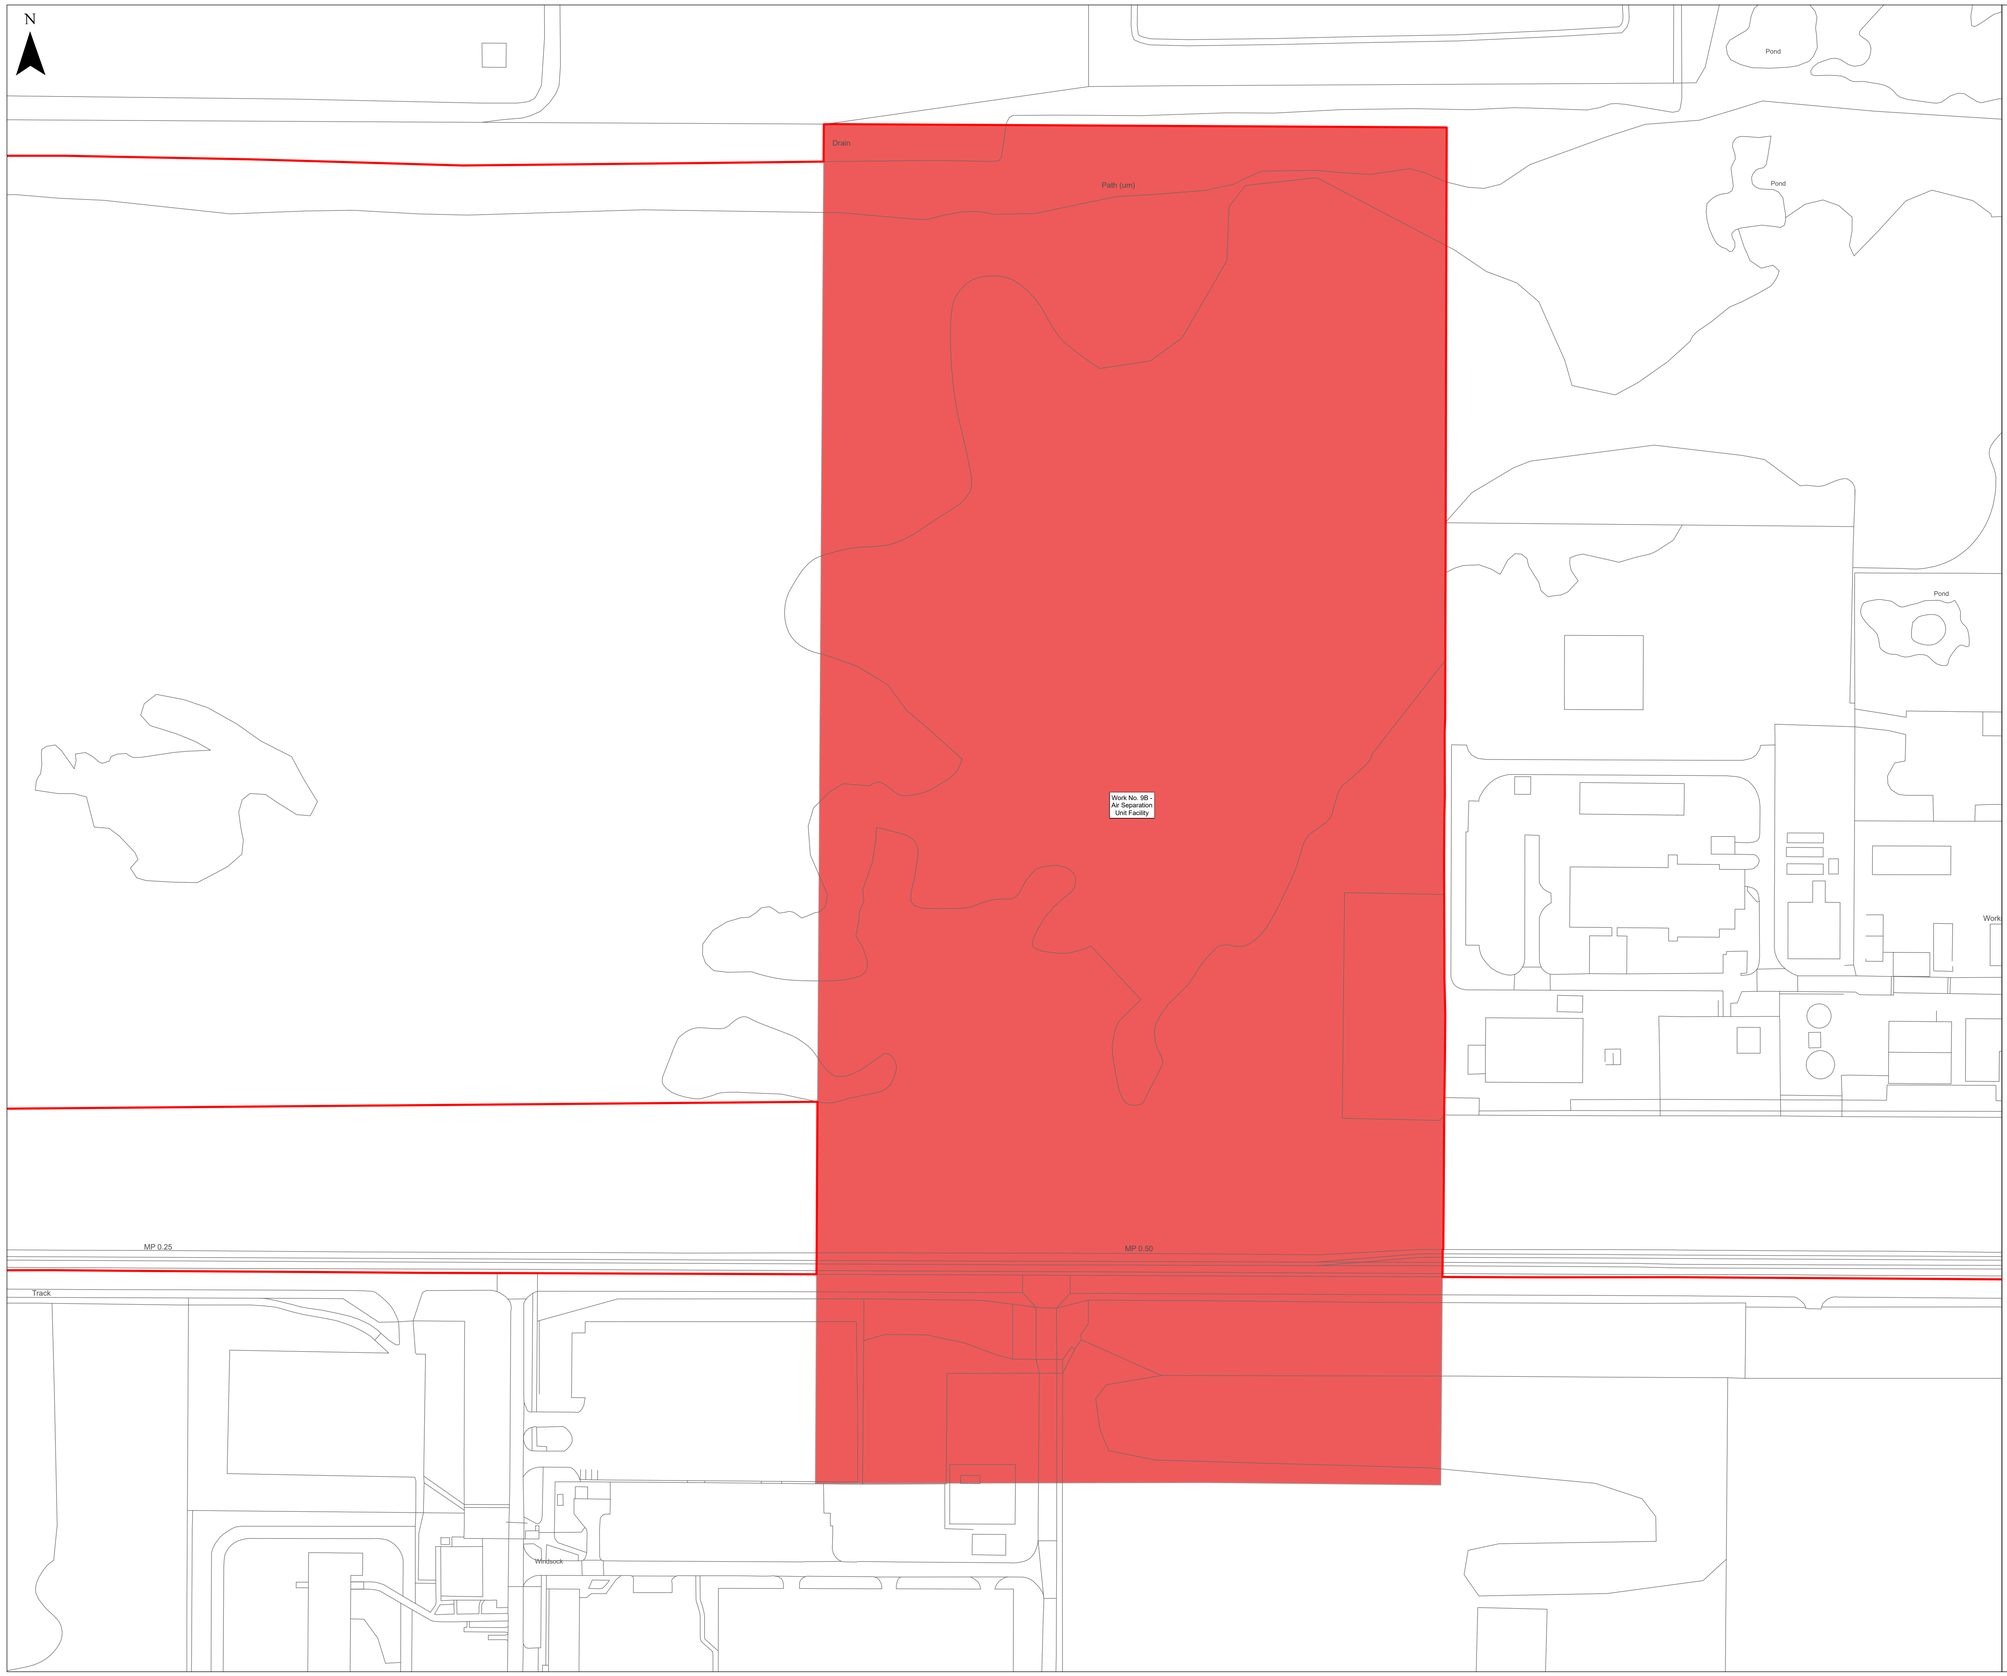

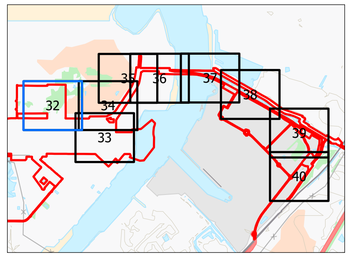

KEY

Order Limits

Work Number / Name

Work No. 9B - Air Separation Unit Facility

Supporting Information

Sheets 1-4 provide an overview of all work areas and illustrates how they interact across the scheme.

Sheets 5-18 comprise the Key Plans, identifying the location and coverage of each detailed plan sheet.

Sheets 19-67 contain the Detailed Plans, showing the full extent and boundaries of the individual work areas at a larger scale for ease of reference.

© Crown copyright and database rights 2026 Ordnance Survey AC0000808122. You are permitted to use this data solely to enable you to respond to, or interact with, the organisation that provided you with the data. You are not permitted to copy, sub-licence, distribute or sell any of this data to third parties in any form.

© Crown copyright material is reproduced with the permission of Land Registry under delegated authority from the Controller of HMSO. This material may not be copied distributed, sold or published without the formal permission of Land Registry. Only an official copy of a title plan or register obtained from the Land Registry may be used for legal or other official purposes.

May contain public sector information licensed under the Open Government Licence v3.0.

Contains OS data © Crown Copyright and database right 2026. Contains data from OS Zoomstack

1:1,250

Scale at A1 | British National Grid

Metres

0 30 60 90 120

Rev	Stat	Date	By	Chkd	Appd
00	S2	14/09/26	AC	JW	JW

Lighthouse GREEN FUELS

Ardent

PROJECT NAME

LIGHTHOUSE GREEN FUELS

FIGURE TITLE


WORK NO. 9 – SUPPLY OF INDUSTRIAL GASES


SHEET 32 OF 67

DRAWING NUMBER / REFERENCE

ADR_LGF_WORKS_9

SUITABILITY	SUITABILITY DESCRIPTION
S2	DCO APPLICATION SUBMISSION

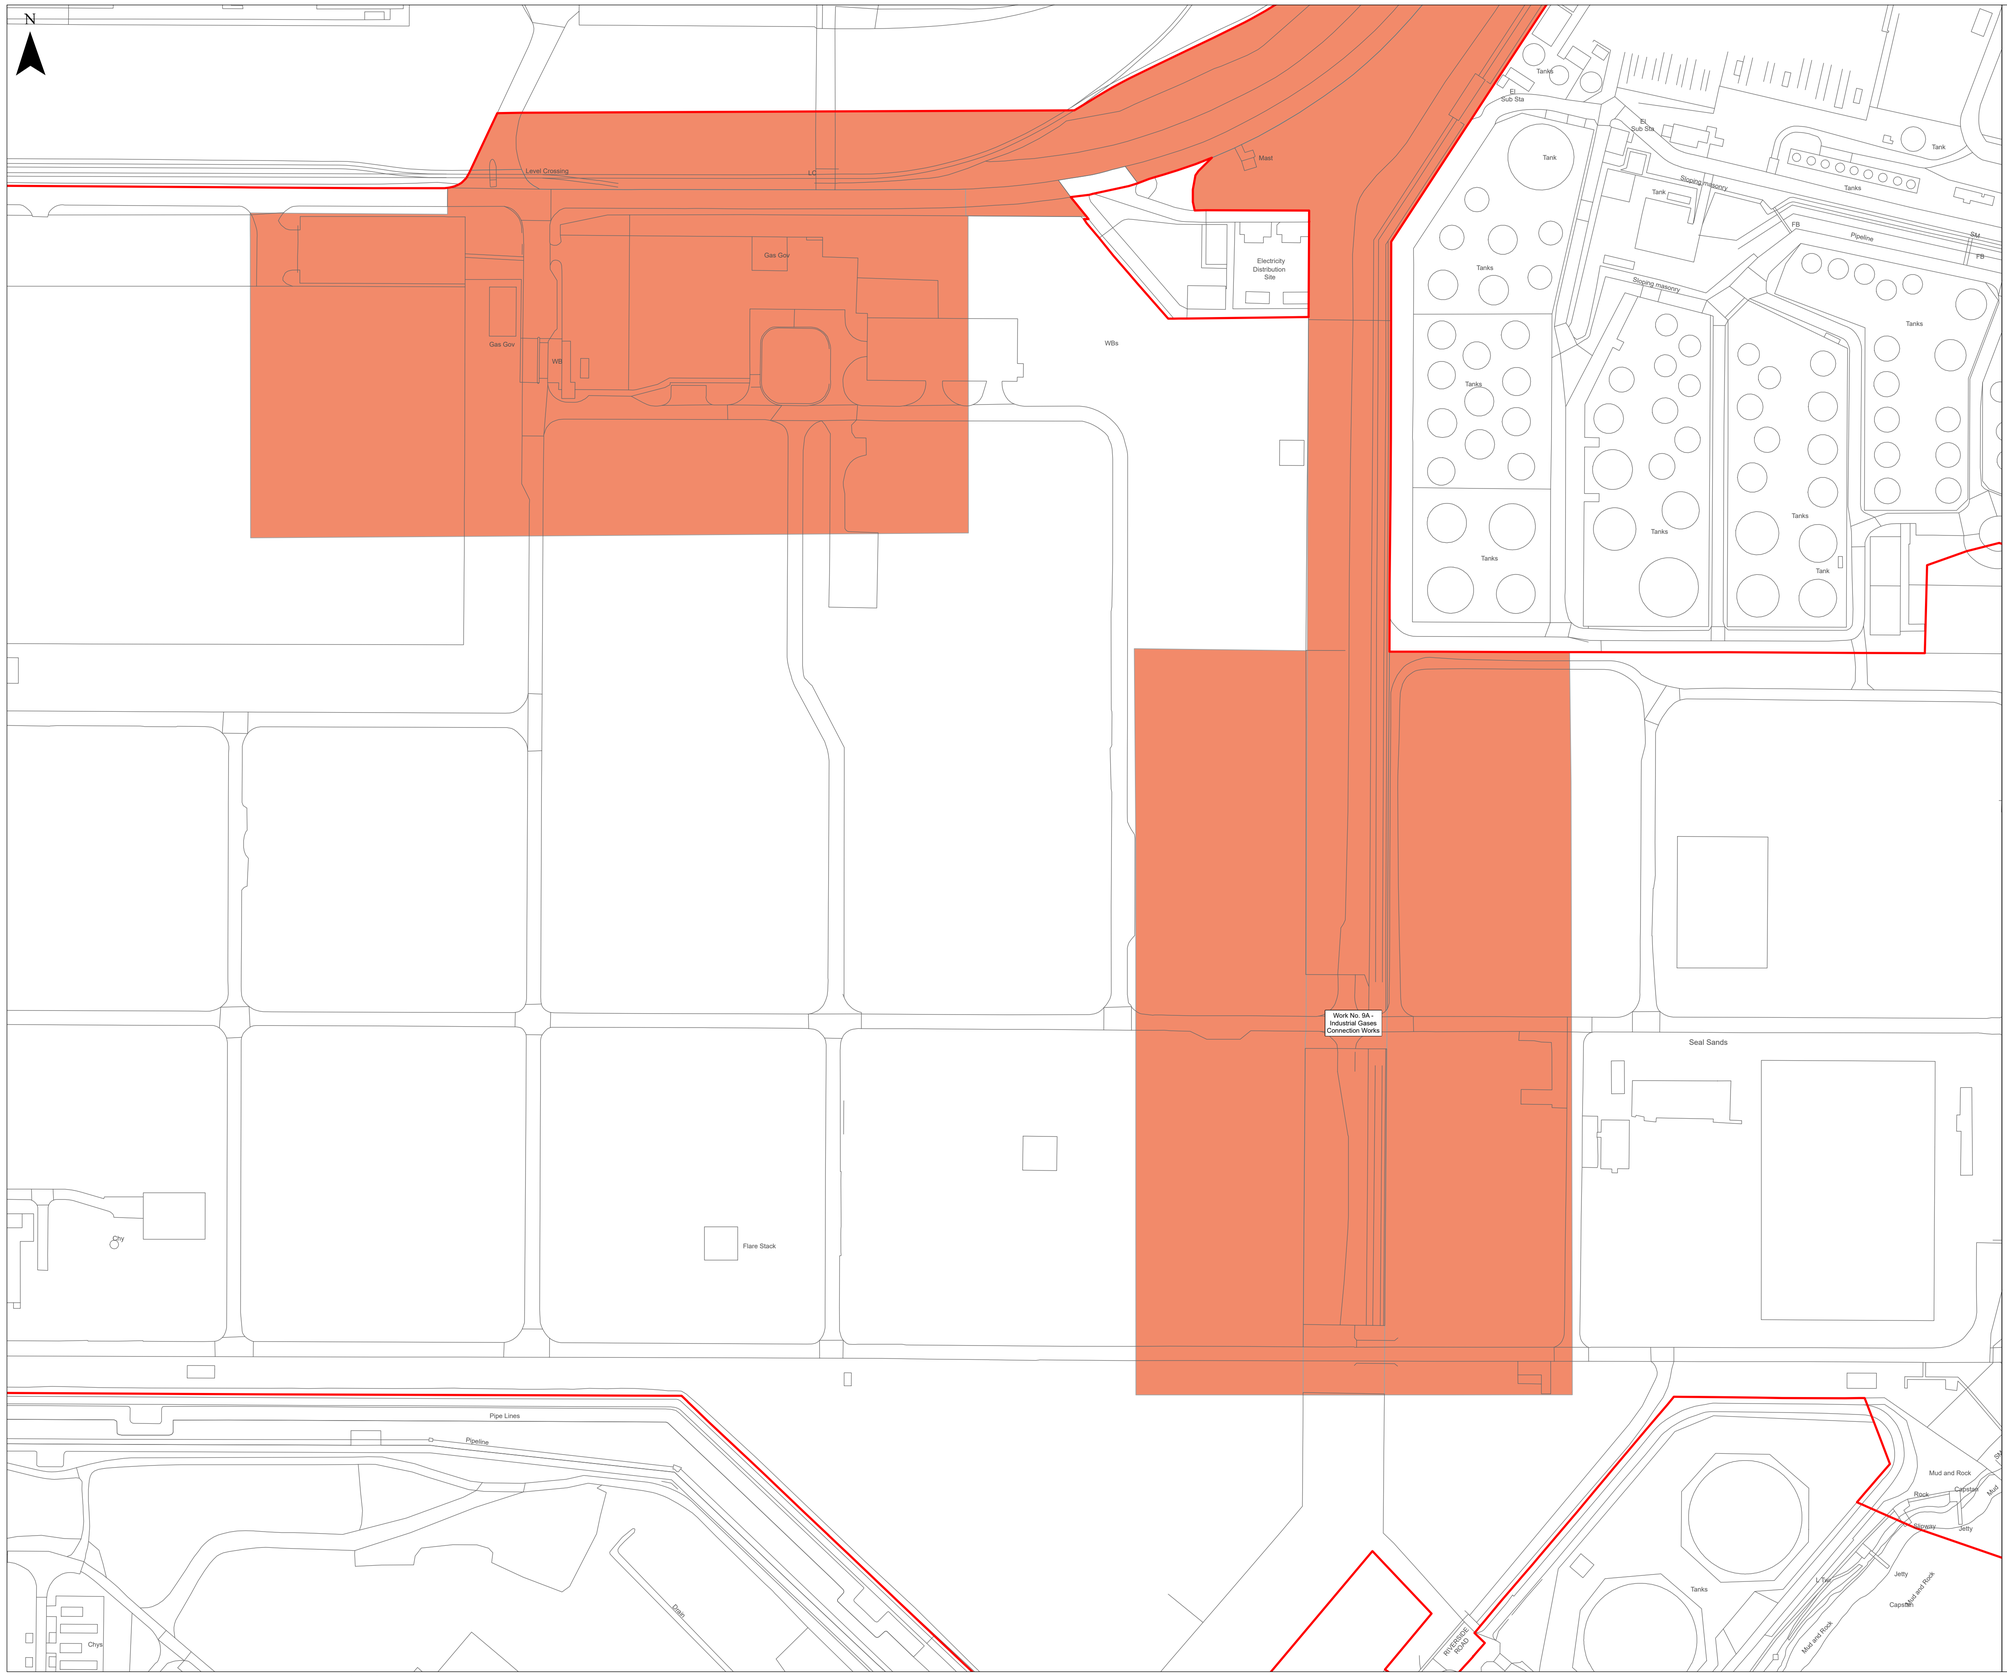

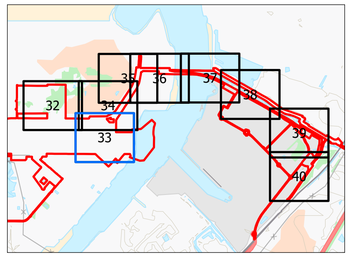

KEY

Order Limits

Work Number / Name

Work No. 9A - Industrial Gases Connection Works

Supporting Information

Sheets 1-4 provide an overview of all work areas and illustrates how they interact across the scheme.

Sheets 5-18 comprise the Key Plans, identifying the location and coverage of each detailed plan sheet.

Sheets 19-67 contain the Detailed Plans, showing the full extent and boundaries of the individual work areas at a larger scale for ease of reference.

© Crown copyright and database rights 2026 Ordnance Survey AC0000808122. You are permitted to use this data solely to enable you to respond to, or interact with, the organisation that provided you with the data. You are not permitted to copy, sub-licence, distribute or sell any of this data to third parties in any form.

© Crown copyright material is reproduced with the permission of Land Registry under delegated authority from the Controller of HMSO. This material may not be copied distributed, sold or published without the formal permission of Land Registry. Only an official copy of a title plan or register obtained from the Land Registry may be used for legal or other official purposes.

May contain public sector information licensed under the Open Government Licence v3.0.

Contains OS data © Crown Copyright and database right 2026. Contains data from OS Zoomstack

1:1,250

Scale at A1 | British National Grid

0 30 60 90 120 Metres

Rev	Stat	Date	By	Chkd	Appd
00	S2	14/09/26	AC	JW	JW

Lighthouse GREEN FUELS

Ardent

PROJECT NAME

LIGHTHOUSE GREEN FUELS

FIGURE TITLE


WORK NO. 9 – SUPPLY OF INDUSTRIAL GASES


SHEET 33 OF 67

DRAWING NUMBER / REFERENCE

ADR_LGF_WORKS_9

SUITABILITY	SUITABILITY DESCRIPTION
S2	DCO APPLICATION SUBMISSION

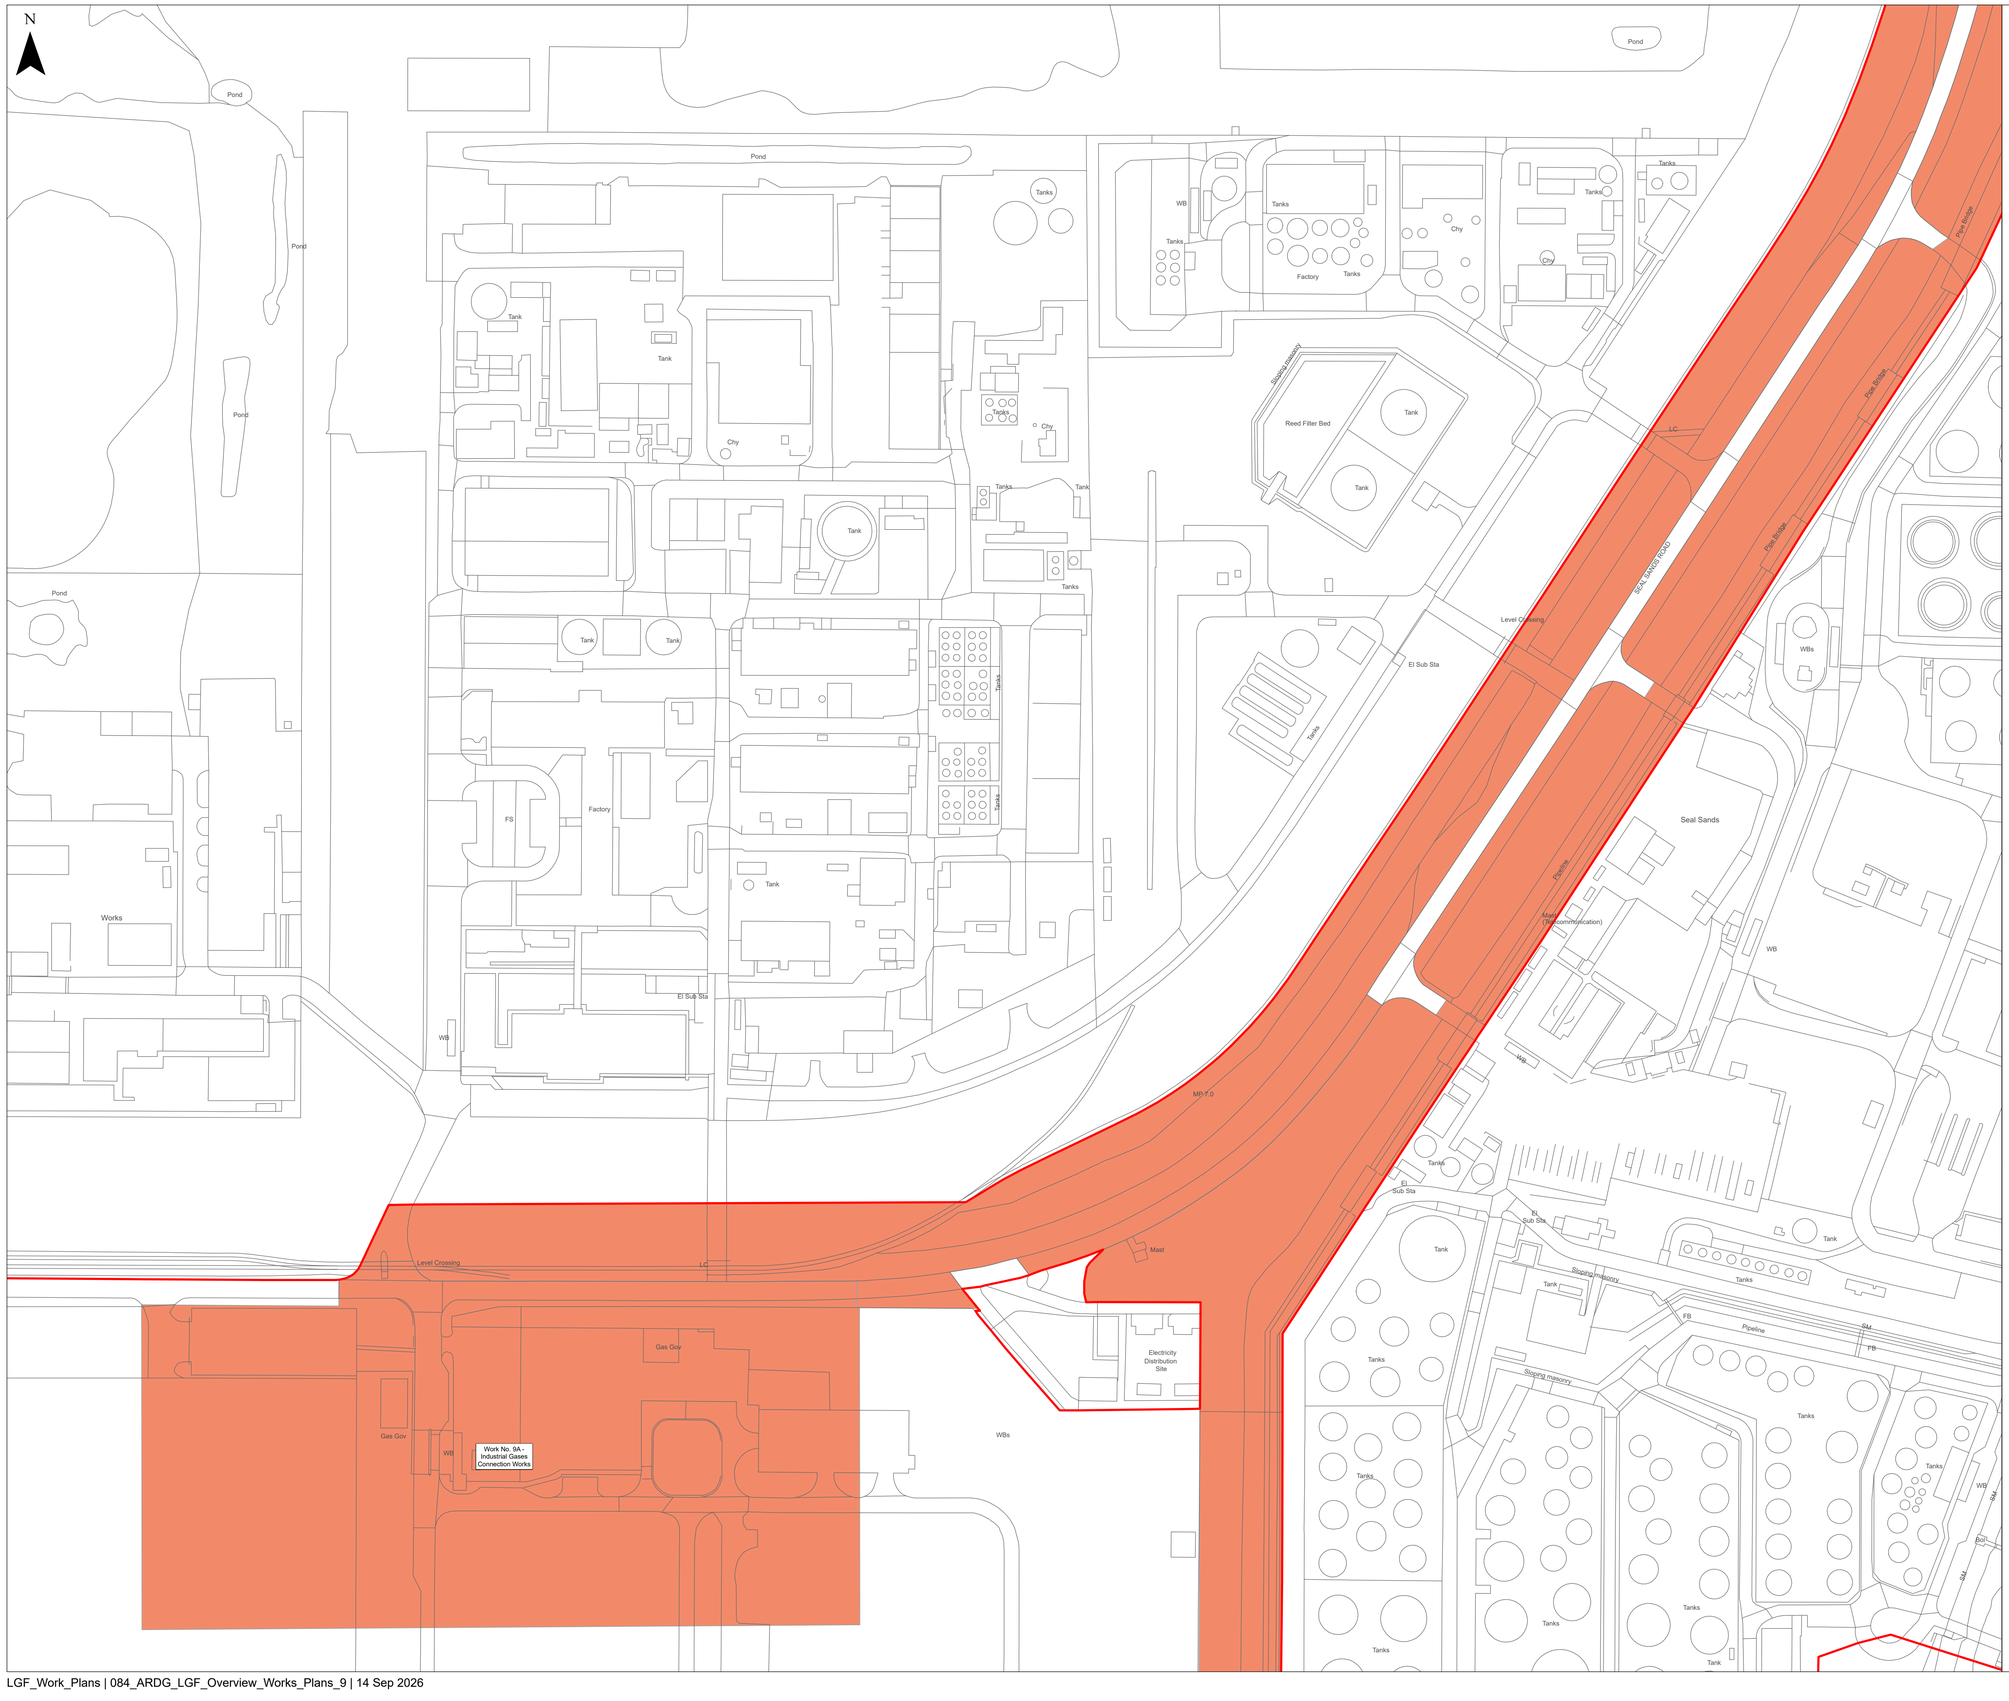

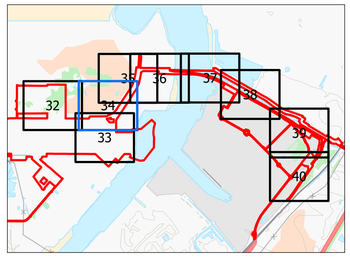

KEY

Order Limits

Work Number / Name

Work No. 9A - Industrial Gases Connection Works

Supporting Information

Sheets 1-4 provide an overview of all work areas and illustrates how they interact across the scheme.

Sheets 5-18 comprise the Key Plans, identifying the location and coverage of each detailed plan sheet.

Sheets 19-67 contain the Detailed Plans, showing the full extent and boundaries of the individual work areas at a larger scale for ease of reference.

© Crown copyright and database rights 2026 Ordnance Survey AC0000808122. You are permitted to use this data solely to enable you to respond to, or interact with, the organisation that provided you with the data. You are not permitted to copy, sub-licence, distribute or sell any of this data to third parties in any form.

© Crown copyright material is reproduced with the permission of Land Registry under delegated authority from the Controller of HMSO. This material may not be copied distributed, sold or published without the formal permission of Land Registry. Only an official copy of a title plan or register obtained from the Land Registry may be used for legal or other official purposes.

May contain public sector information licensed under the Open Government Licence v3.0.

Contains OS data © Crown Copyright and database right 2026. Contains data from OS Zoomstack

1:1,250

Scale at A1 | British National Grid

0 30 60 90 120 Metres

Rev	Stat	Date	By	Chkd	Appd
00	S2	14/09/26	AC	JW	JW

Lighthouse GREEN FUELS

Ardent

PROJECT NAME

LIGHTHOUSE GREEN FUELS

FIGURE TITLE


WORK NO. 9 – SUPPLY OF INDUSTRIAL GASES


SHEET 34 OF 67

DRAWING NUMBER / REFERENCE

ADR_LGF_WORKS_9

SUITABILITY	SUITABILITY DESCRIPTION
S2	DCO APPLICATION SUBMISSION

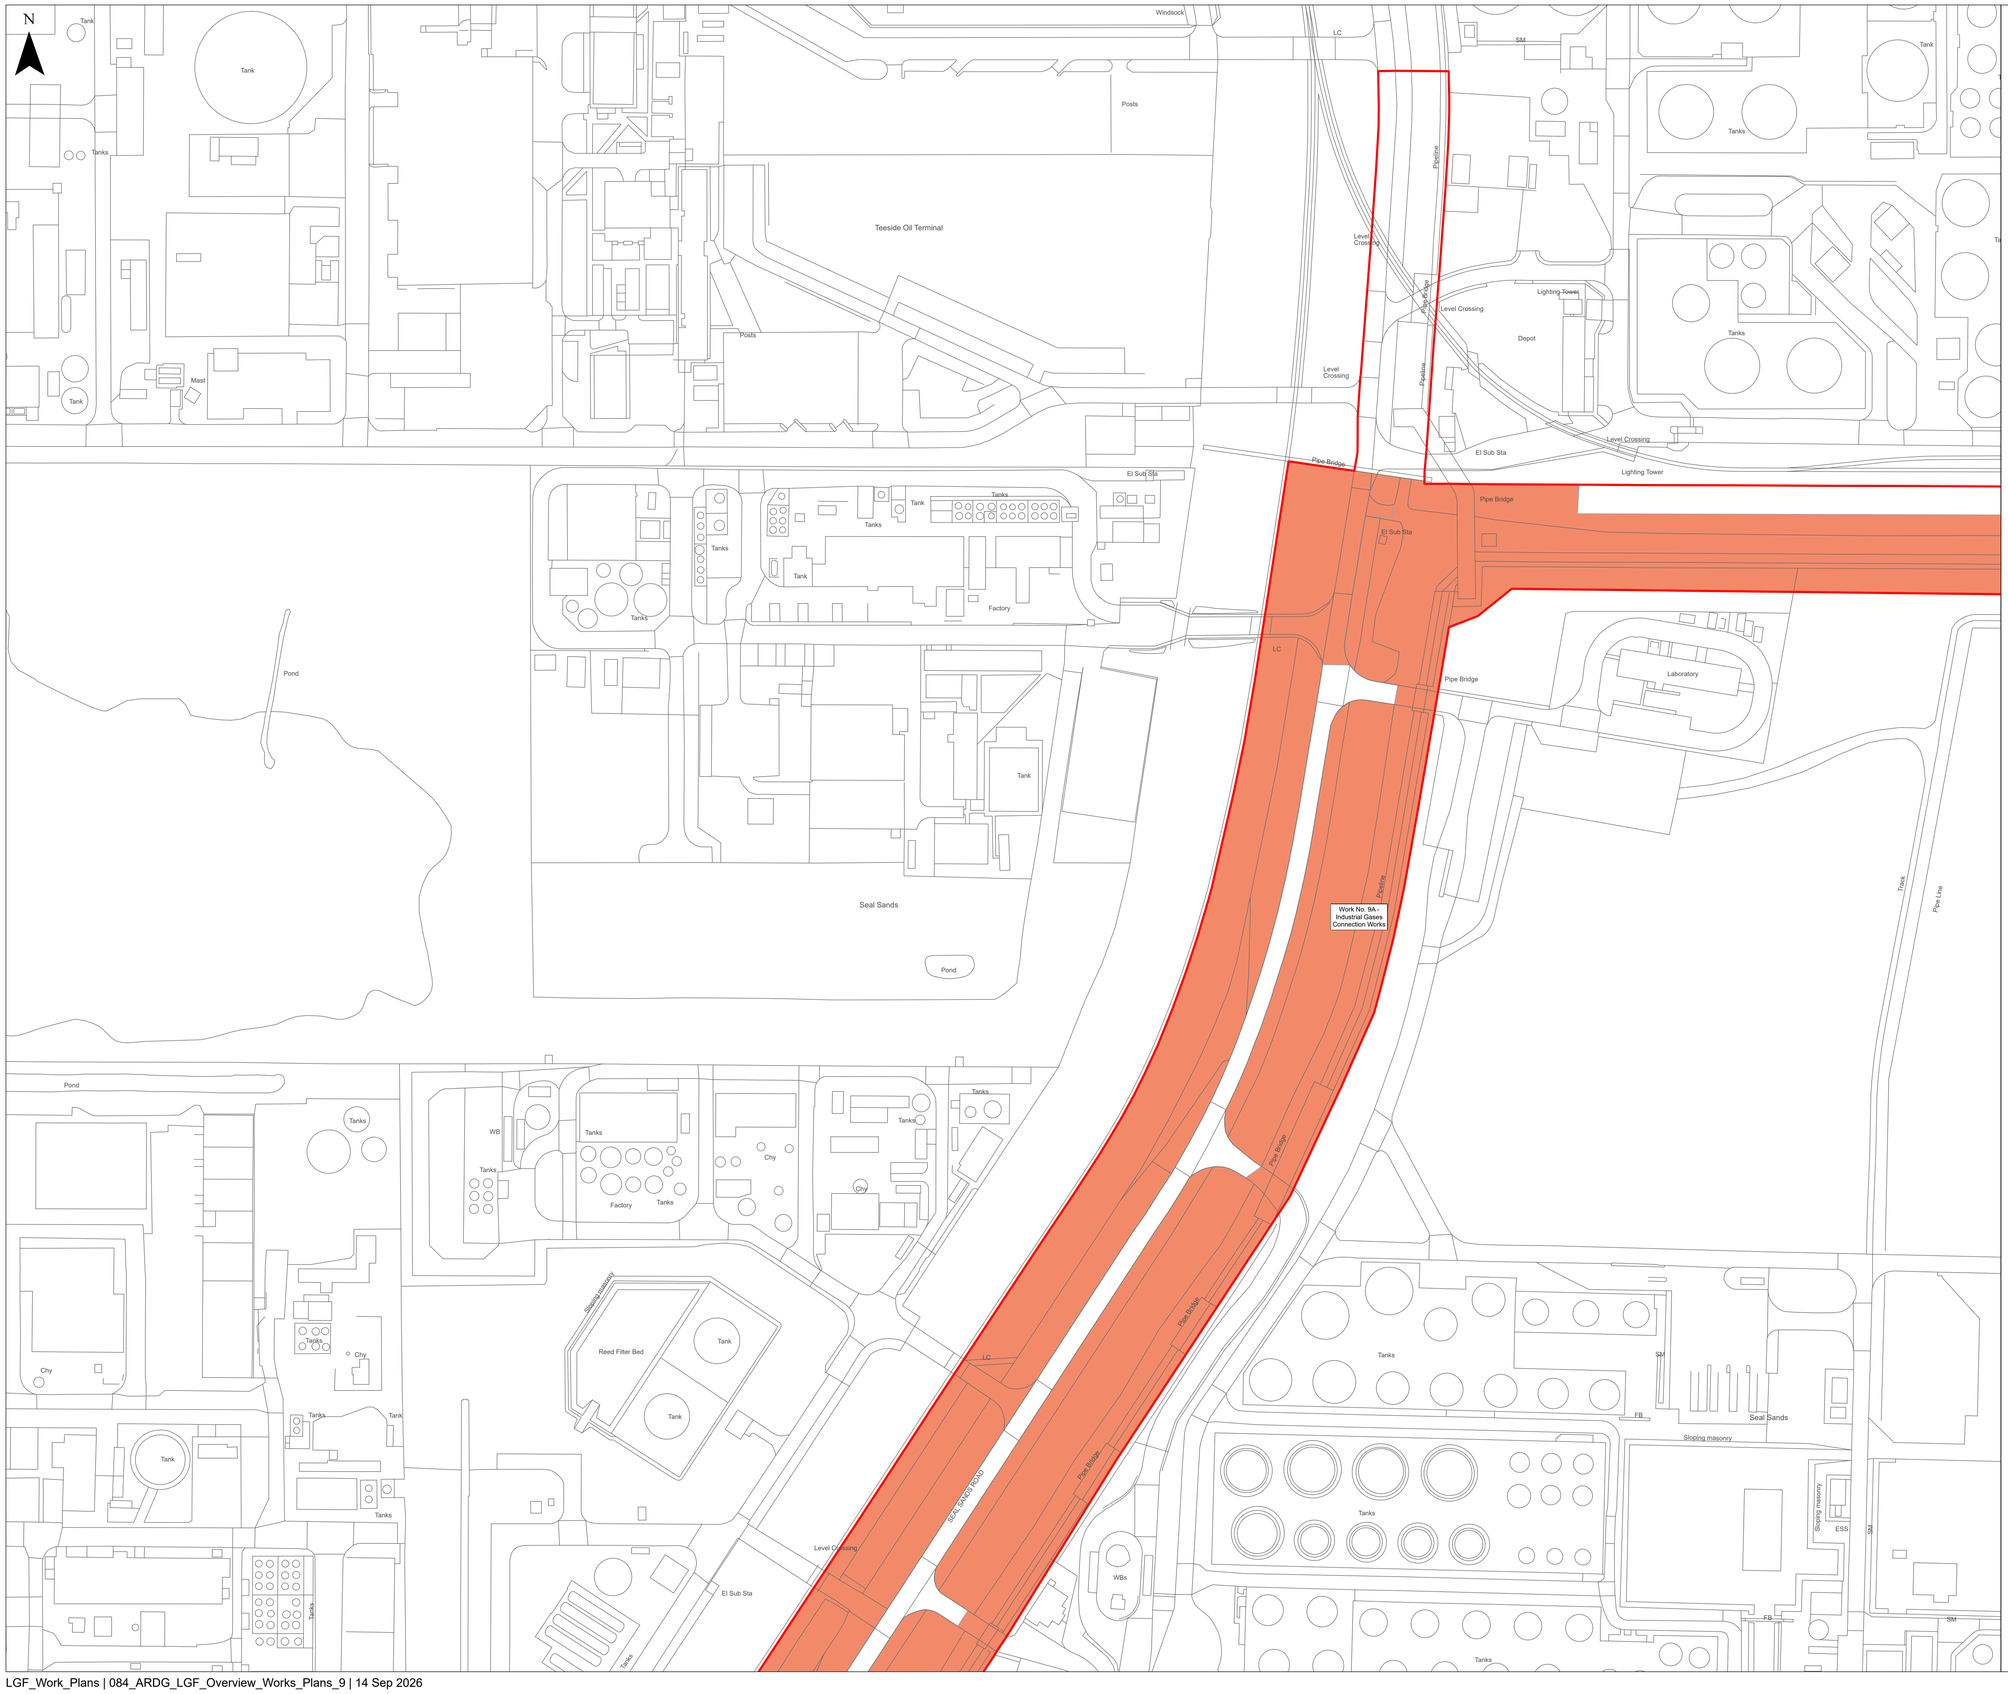

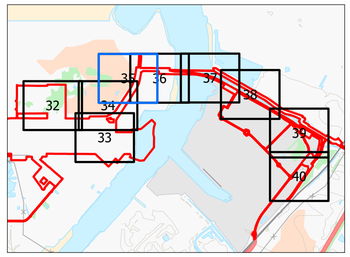

KEY

Order Limits

Work Number / Name

Work No. 9A - Industrial Gases Connection Works

Supporting Information

Sheets 1-4 provide an overview of all work areas and illustrates how they interact across the scheme.

Sheets 5-18 comprise the Key Plans, identifying the location and coverage of each detailed plan sheet.

Sheets 19-67 contain the Detailed Plans, showing the full extent and boundaries of the individual work areas at a larger scale for ease of reference.

© Crown copyright and database rights 2026 Ordnance Survey AC0000808122. You are permitted to use this data solely to enable you to respond to, or interact with, the organisation that provided you with the data. You are not permitted to copy, sub-licence, distribute or sell any of this data to third parties in any form.

© Crown copyright material is reproduced with the permission of Land Registry under delegated authority from the Controller of HMSO. This material may not be copied distributed, sold or published without the formal permission of Land Registry. Only an official copy of a title plan or register obtained from the Land Registry may be used for legal or other official purposes.

May contain public sector information licensed under the Open Government Licence v3.0.

Contains OS data © Crown Copyright and database right 2026. Contains data from OS Zoomstack

1:1,250

Scale at A1 | British National Grid

0 30 60 90 120 Metres

Rev	Stat	Date	By	Chkd	Appd
00	S2	14/09/26	AC	JW	JW

Lighthouse GREEN FUELS

Ardent

PROJECT NAME

LIGHTHOUSE GREEN FUELS

FIGURE TITLE


WORK NO. 9 – SUPPLY OF INDUSTRIAL GASES


SHEET 35 OF 67

DRAWING NUMBER / REFERENCE

ADR_LGF_WORKS_9

SUITABILITY S2 | **SUITABILITY DESCRIPTION** DCO APPLICATION SUBMISSION

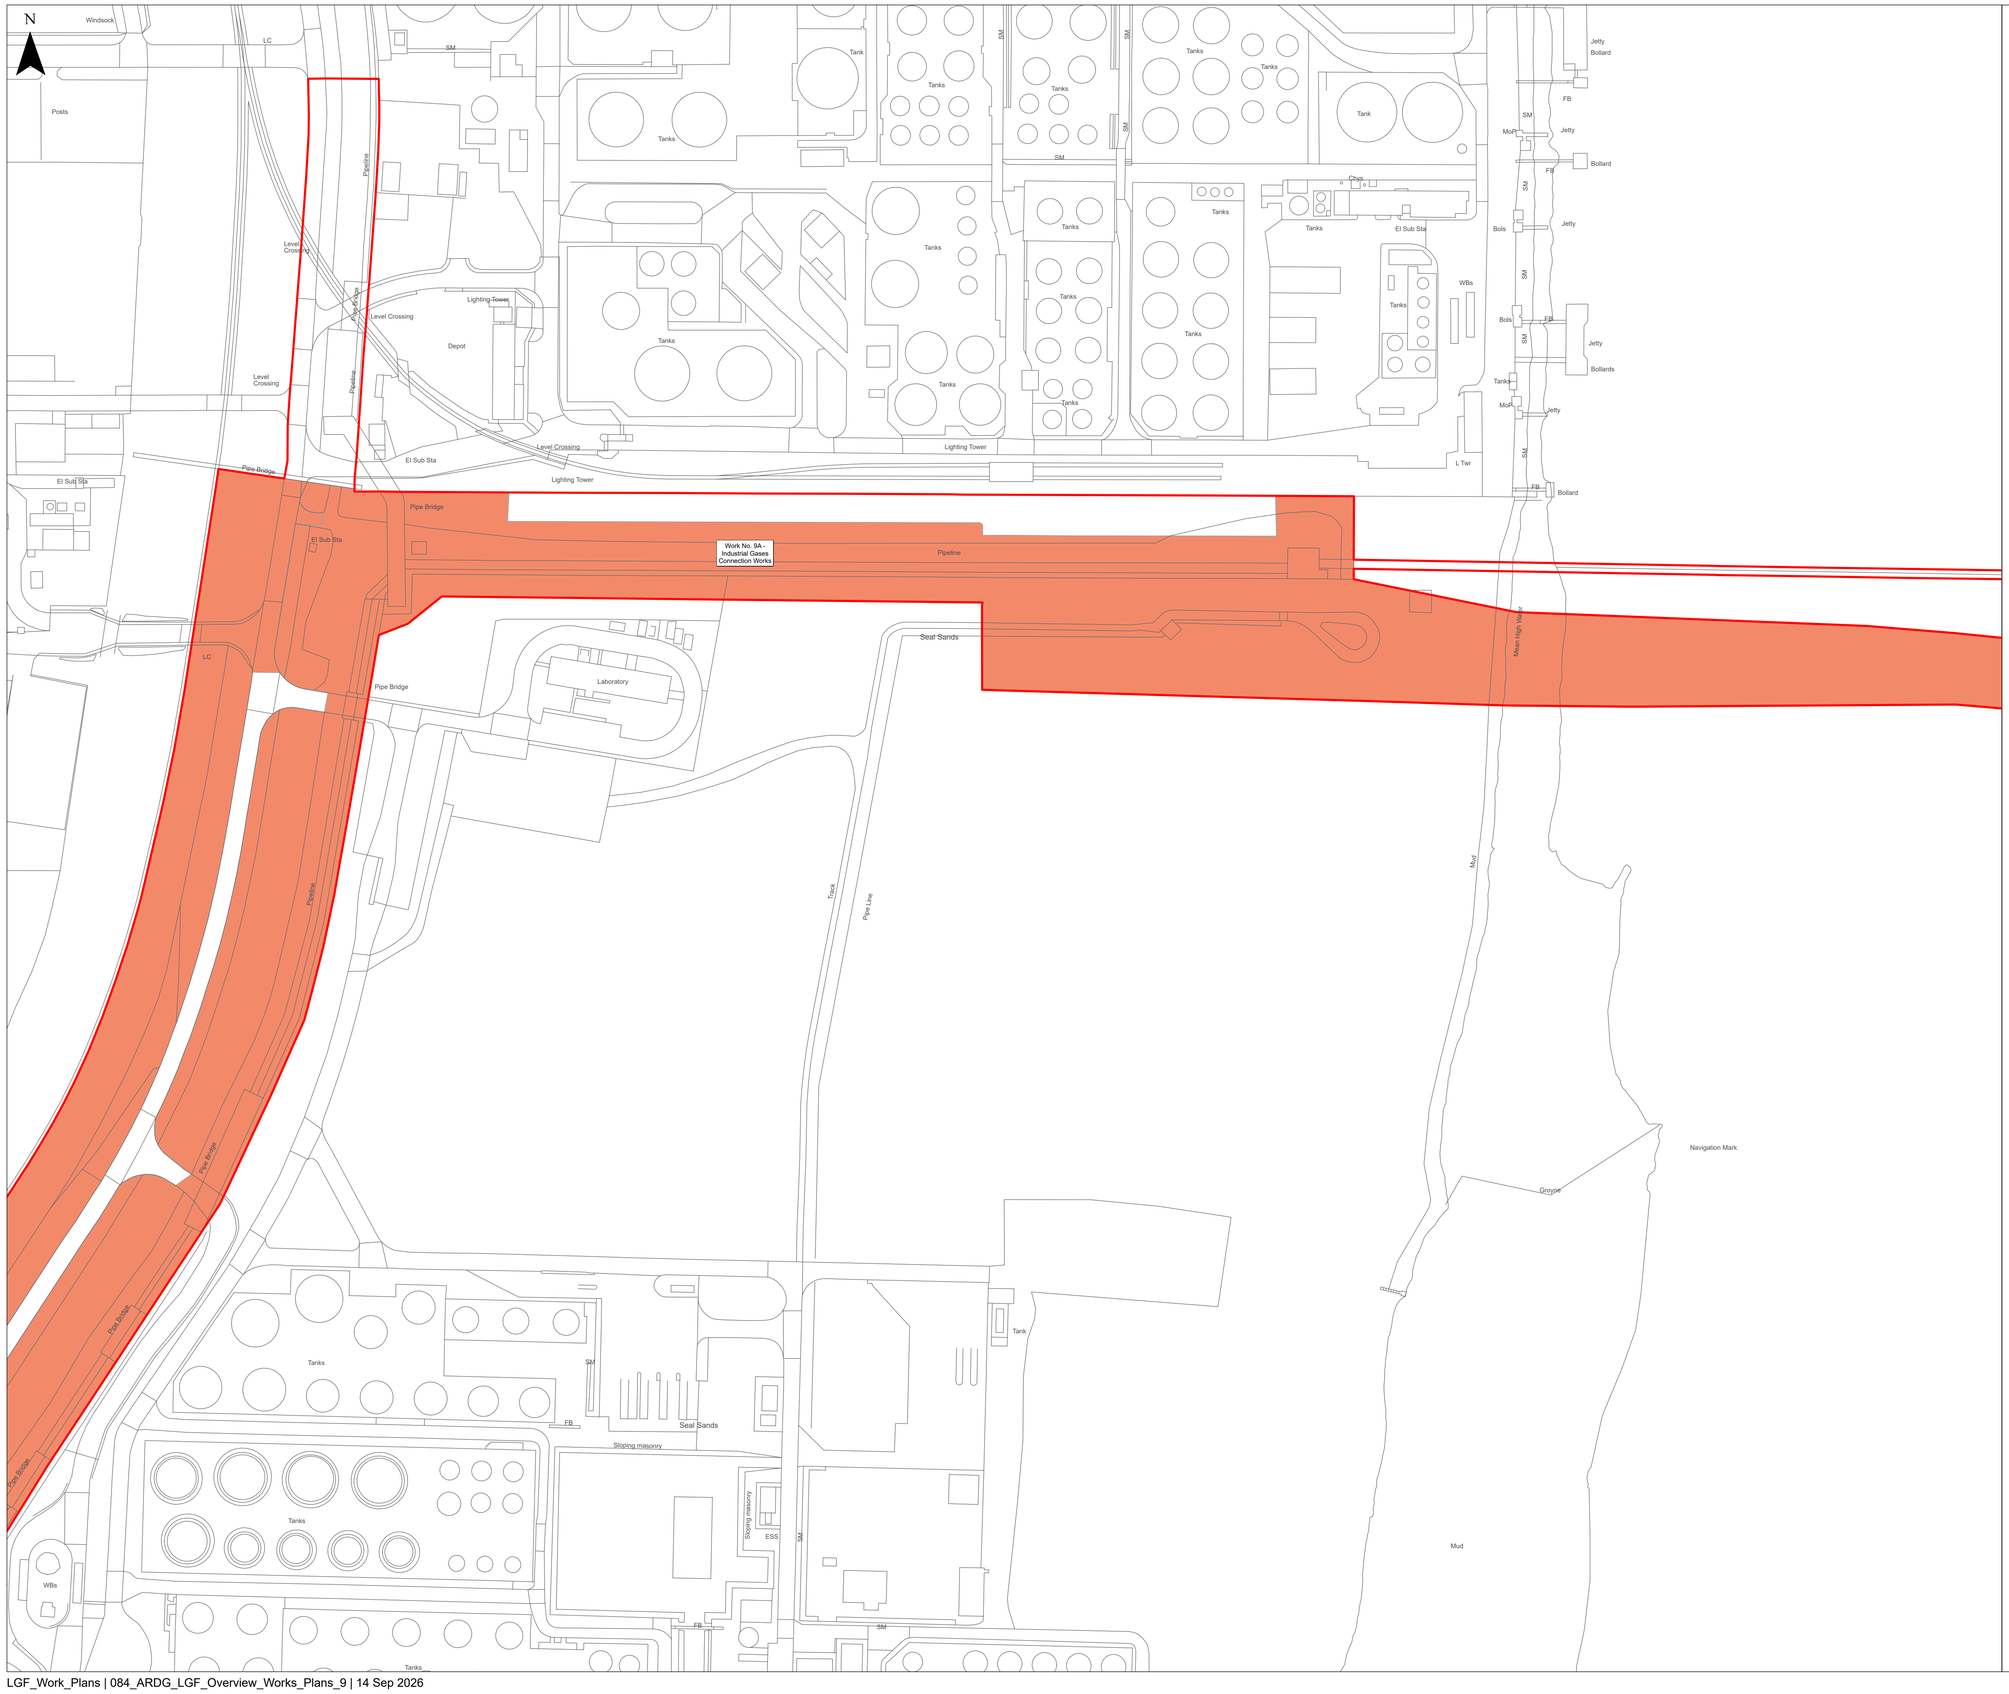

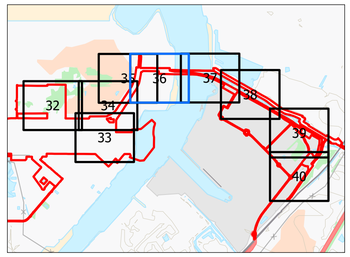

KEY

Order Limits

Work Number / Name

Work No. 9A - Industrial Gases Connection Works

Supporting Information

Sheets 1-4 provide an overview of all work areas and illustrates how they interact across the scheme.

Sheets 5-18 comprise the Key Plans, identifying the location and coverage of each detailed plan sheet.

Sheets 19-67 contain the Detailed Plans, showing the full extent and boundaries of the individual work areas at a larger scale for ease of reference.

© Crown copyright and database rights 2026 Ordnance Survey AC0000808122. You are permitted to use this data solely to enable you to respond to, or interact with, the organisation that provided you with the data. You are not permitted to copy, sub-licence, distribute or sell any of this data to third parties in any form.

© Crown copyright material is reproduced with the permission of Land Registry under delegated authority from the Controller of HMSO. This material may not be copied distributed, sold or published without the formal permission of Land Registry. Only an official copy of a title plan or register obtained from the Land Registry may be used for legal or other official purposes.

May contain public sector information licensed under the Open Government Licence v3.0.

Contains OS data © Crown Copyright and database right 2026.
Contains data from OS Zoomstack

1:1,250

Scale at A1 | British National Grid

0 30 60 90 120 Metres

Rev	Stat	Date	By	Chkd	Appd
00	S2	14/09/26	AC	JW	JW

Lighthouse GREEN FUELS

Ardent

PROJECT NAME

LIGHTHOUSE GREEN FUELS

FIGURE TITLE

WORK NO. 9 – SUPPLY OF INDUSTRIAL GASES


SHEET 36 OF 67

DRAWING NUMBER / REFERENCE

ADR_LGF_WORKS_9

SUITABILITY S2 | **SUITABILITY DESCRIPTION** DCO APPLICATION SUBMISSION



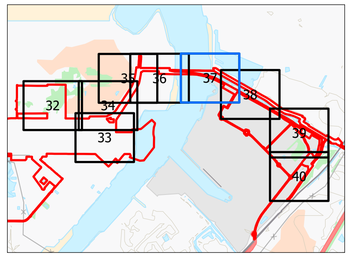

KEY

Order Limits

Work Number / Name

Work No. 9A - Industrial Gases Connection Works

Supporting Information

Sheets 1-4 provide an overview of all work areas and illustrates how they interact across the scheme.

Sheets 5-18 comprise the Key Plans, identifying the location and coverage of each detailed plan sheet.

Sheets 19-67 contain the Detailed Plans, showing the full extent and boundaries of the individual work areas at a larger scale for ease of reference.

© Crown copyright and database rights 2026 Ordnance Survey AC0000808122. You are permitted to use this data solely to enable you to respond to, or interact with, the organisation that provided you with the data. You are not permitted to copy, sub-licence, distribute or sell any of this data to third parties in any form.

© Crown copyright material is reproduced with the permission of Land Registry under delegated authority from the Controller of HMSO. This material may not be copied distributed, sold or published without the formal permission of Land Registry. Only an official copy of a title plan or register obtained from the Land Registry may be used for legal or other official purposes.

May contain public sector information licensed under the Open Government Licence v3.0.

Contains OS data © Crown Copyright and database right 2026.
Contains data from OS Zoomstack

1:1,250

Scale at A1 | British National Grid

0 30 60 90 120 Metres

Rev	Stat	Date	By	Chkd	Appd
00	S2	14/09/26	AC	JW	JW

Lighthouse GREEN FUELS

Ardent

PROJECT NAME

LIGHTHOUSE GREEN FUELS

FIGURE TITLE

WORK NO. 9 – SUPPLY OF INDUSTRIAL GASES

SHEET 37 OF 67


DRAWING NUMBER / REFERENCE

ADR_LGF_WORKS_9

SUITABILITY S2

SUITABILITY DESCRIPTION DCO APPLICATION SUBMISSION



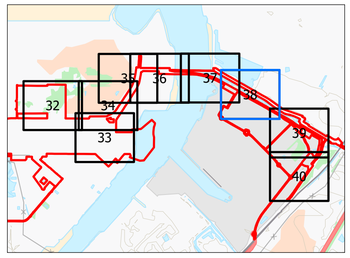

KEY

Order Limits

Work Number / Name

Work No. 9A - Industrial Gases Connection Works

Supporting Information

Sheets 1-4 provide an overview of all work areas and illustrates how they interact across the scheme.

Sheets 5-18 comprise the Key Plans, identifying the location and coverage of each detailed plan sheet.

Sheets 19-67 contain the Detailed Plans, showing the full extent and boundaries of the individual work areas at a larger scale for ease of reference.

© Crown copyright and database rights 2026 Ordnance Survey AC0000808122. You are permitted to use this data solely to enable you to respond to, or interact with, the organisation that provided you with the data. You are not permitted to copy, sub-licence, distribute or sell any of this data to third parties in any form.

© Crown copyright material is reproduced with the permission of Land Registry under delegated authority from the Controller of HMSO. This material may not be copied distributed, sold or published without the formal permission of Land Registry. Only an official copy of a title plan or register obtained from the Land Registry may be used for legal or other official purposes.

May contain public sector information licensed under the Open Government Licence v3.0.

Contains OS data © Crown Copyright and database right 2026. Contains data from OS Zoomstack

1:1,250

Scale at A1 | British National Grid

0 30 60 90 120 Metres

Rev	Stat	Date	By	Chkd	Appd
00	S2	14/09/26	AC	JW	JW

Lighthouse GREEN FUELS

Ardent

PROJECT NAME

LIGHTHOUSE GREEN FUELS

FIGURE TITLE

WORK NO. 9 – SUPPLY OF INDUSTRIAL GASES


SHEET 38 OF 67


DRAWING NUMBER / REFERENCE

ADR_LGF_WORKS_9

SUITABILITY S2

SUITABILITY DESCRIPTION DCO APPLICATION SUBMISSION

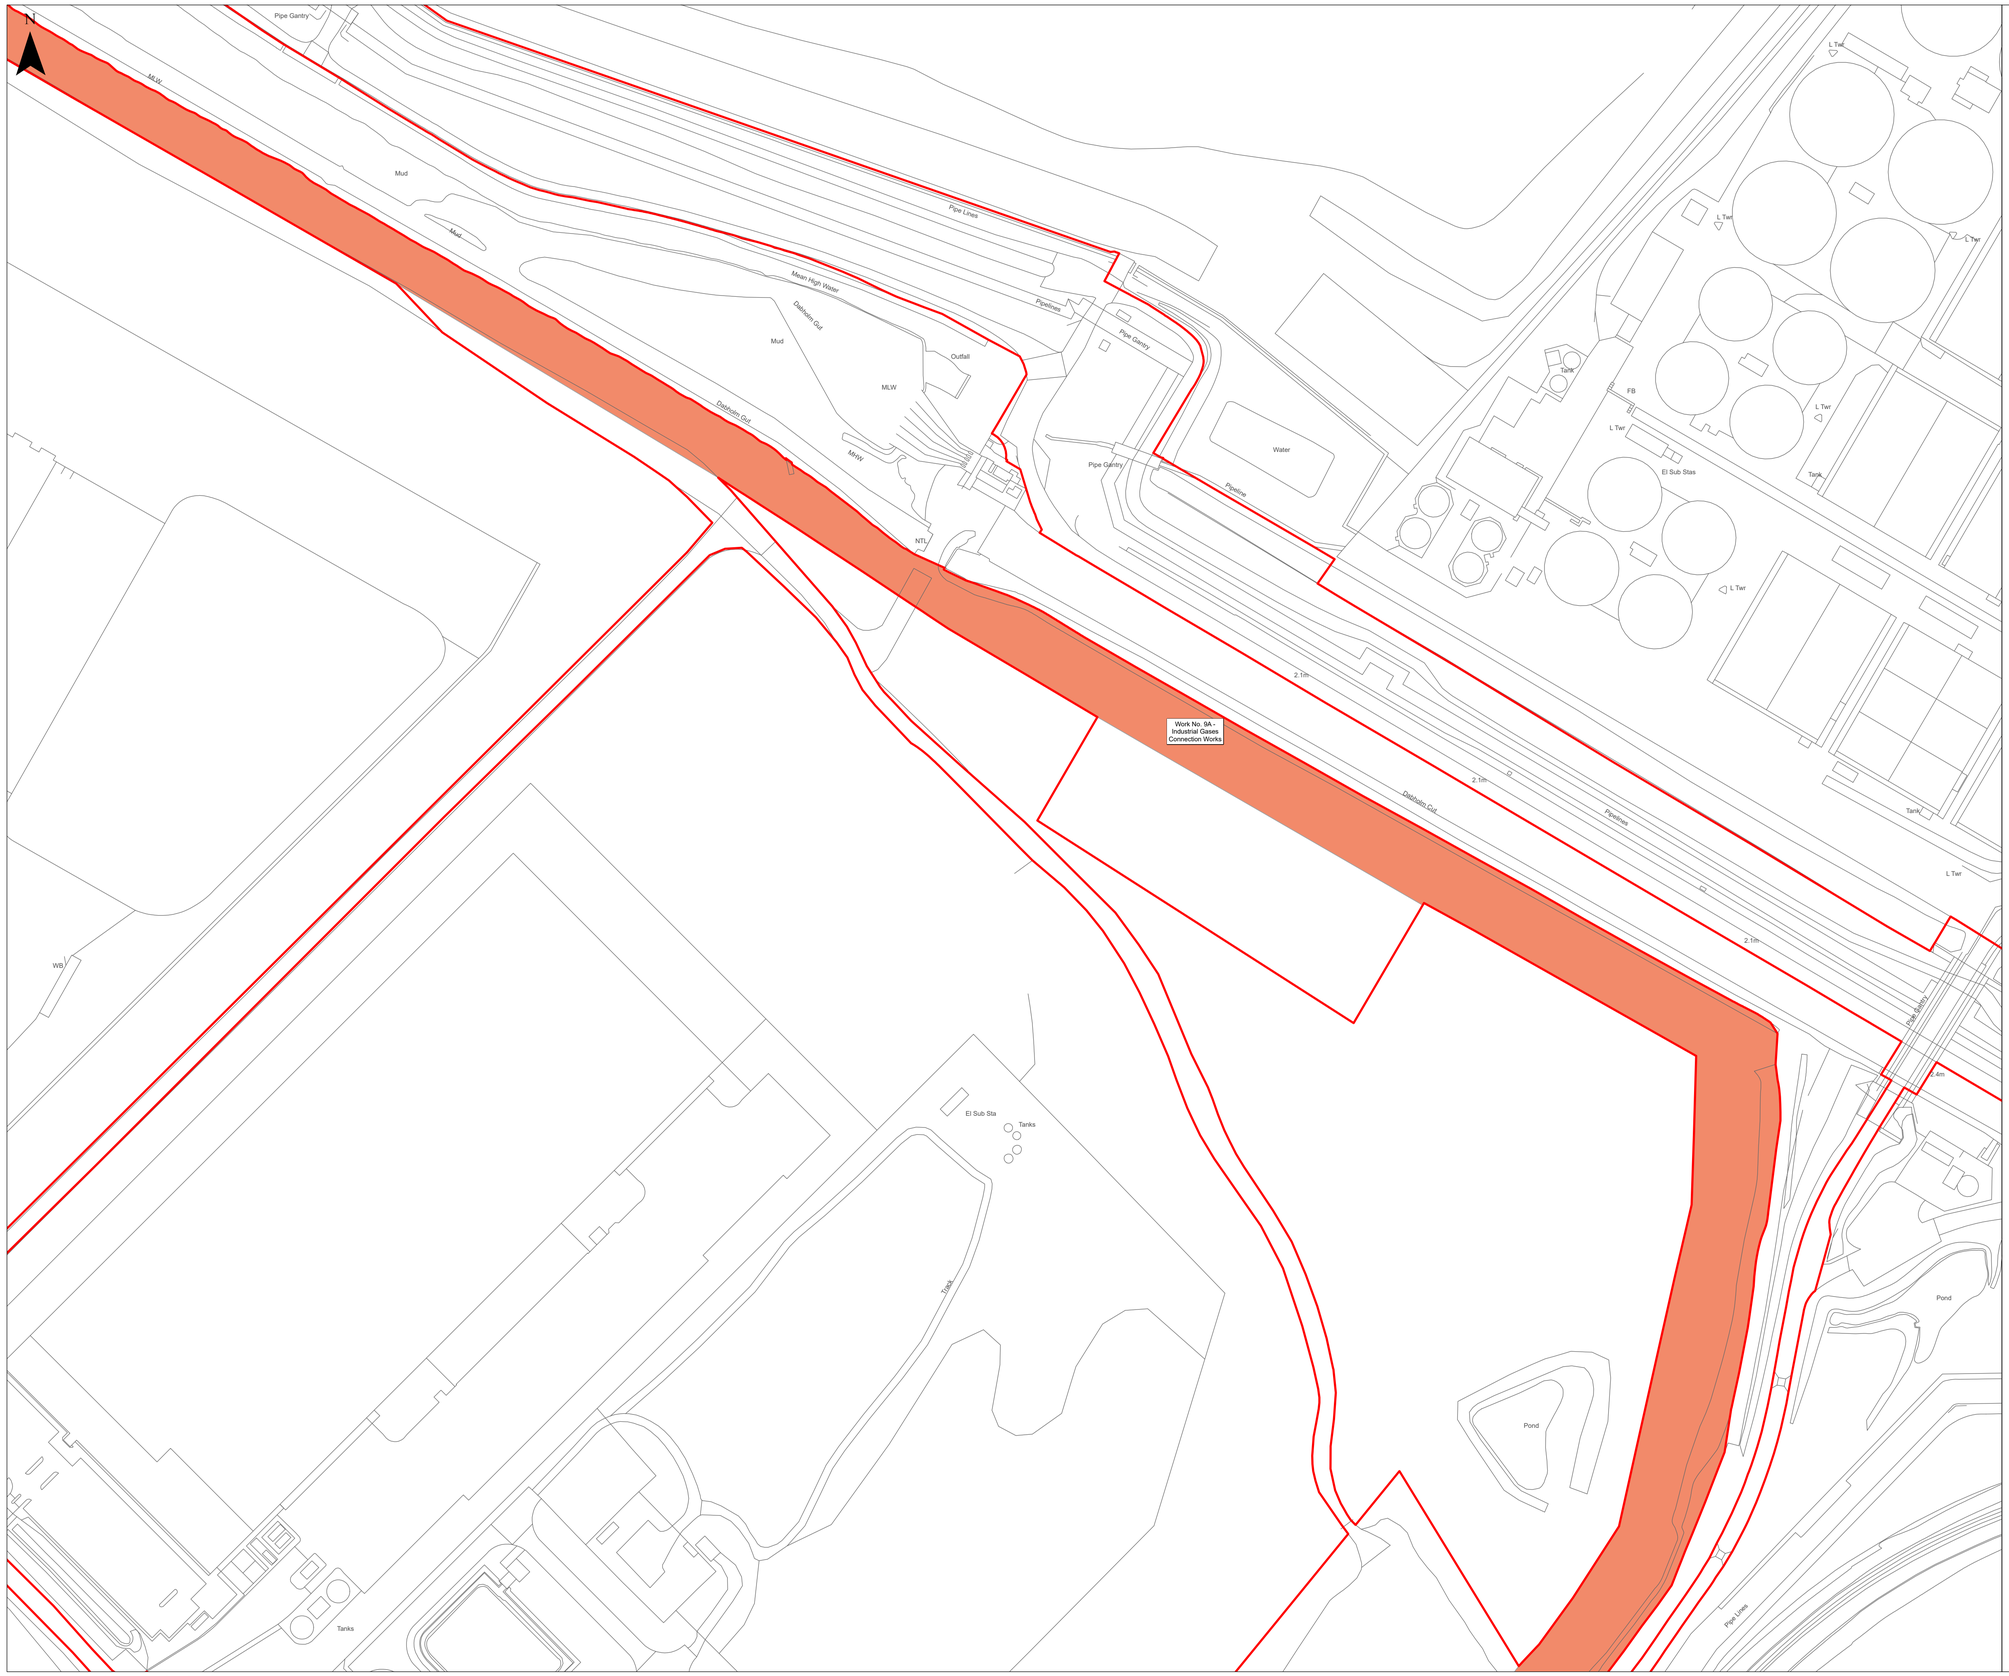

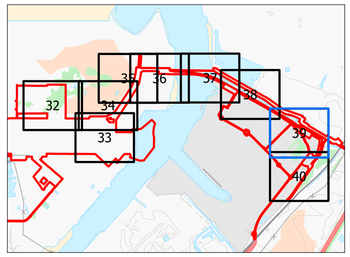

KEY

Order Limits

Work Number / Name

Work No. 9A - Industrial Gases Connection Works

Supporting Information

Sheets 1-4 provide an overview of all work areas and illustrates how they interact across the scheme.

Sheets 5-18 comprise the Key Plans, identifying the location and coverage of each detailed plan sheet.

Sheets 19-67 contain the Detailed Plans, showing the full extent and boundaries of the individual work areas at a larger scale for ease of reference.

© Crown copyright and database rights 2026 Ordnance Survey AC0000808122. You are permitted to use this data solely to enable you to respond to, or interact with, the organisation that provided you with the data. You are not permitted to copy, sub-licence, distribute or sell any of this data to third parties in any form.

© Crown copyright material is reproduced with the permission of Land Registry under delegated authority from the Controller of HMSO. This material may not be copied distributed, sold or published without the formal permission of Land Registry. Only an official copy of a title plan or register obtained from the Land Registry may be used for legal or other official purposes.

May contain public sector information licensed under the Open Government Licence v3.0.

Contains OS data © Crown Copyright and database right 2026. Contains data from OS Zoomstack

1:1,250

Scale at A1 l British National Grid

0 30 60 90 120 Metres

Rev	Stat	Date	By	Chkd	Appd
00	S2	14/09/26	AC	JW	JW

Lighthouse GREEN FUELS

Ardent

PROJECT NAME

LIGHTHOUSE GREEN FUELS

FIGURE TITLE


WORK NO. 9 – SUPPLY OF INDUSTRIAL GASES


SHEET 39 OF 67

DRAWING NUMBER / REFERENCE

ADR_LGF_WORKS_9

SUITABILITY S2 | **SUITABILITY DESCRIPTION** DCO APPLICATION SUBMISSION

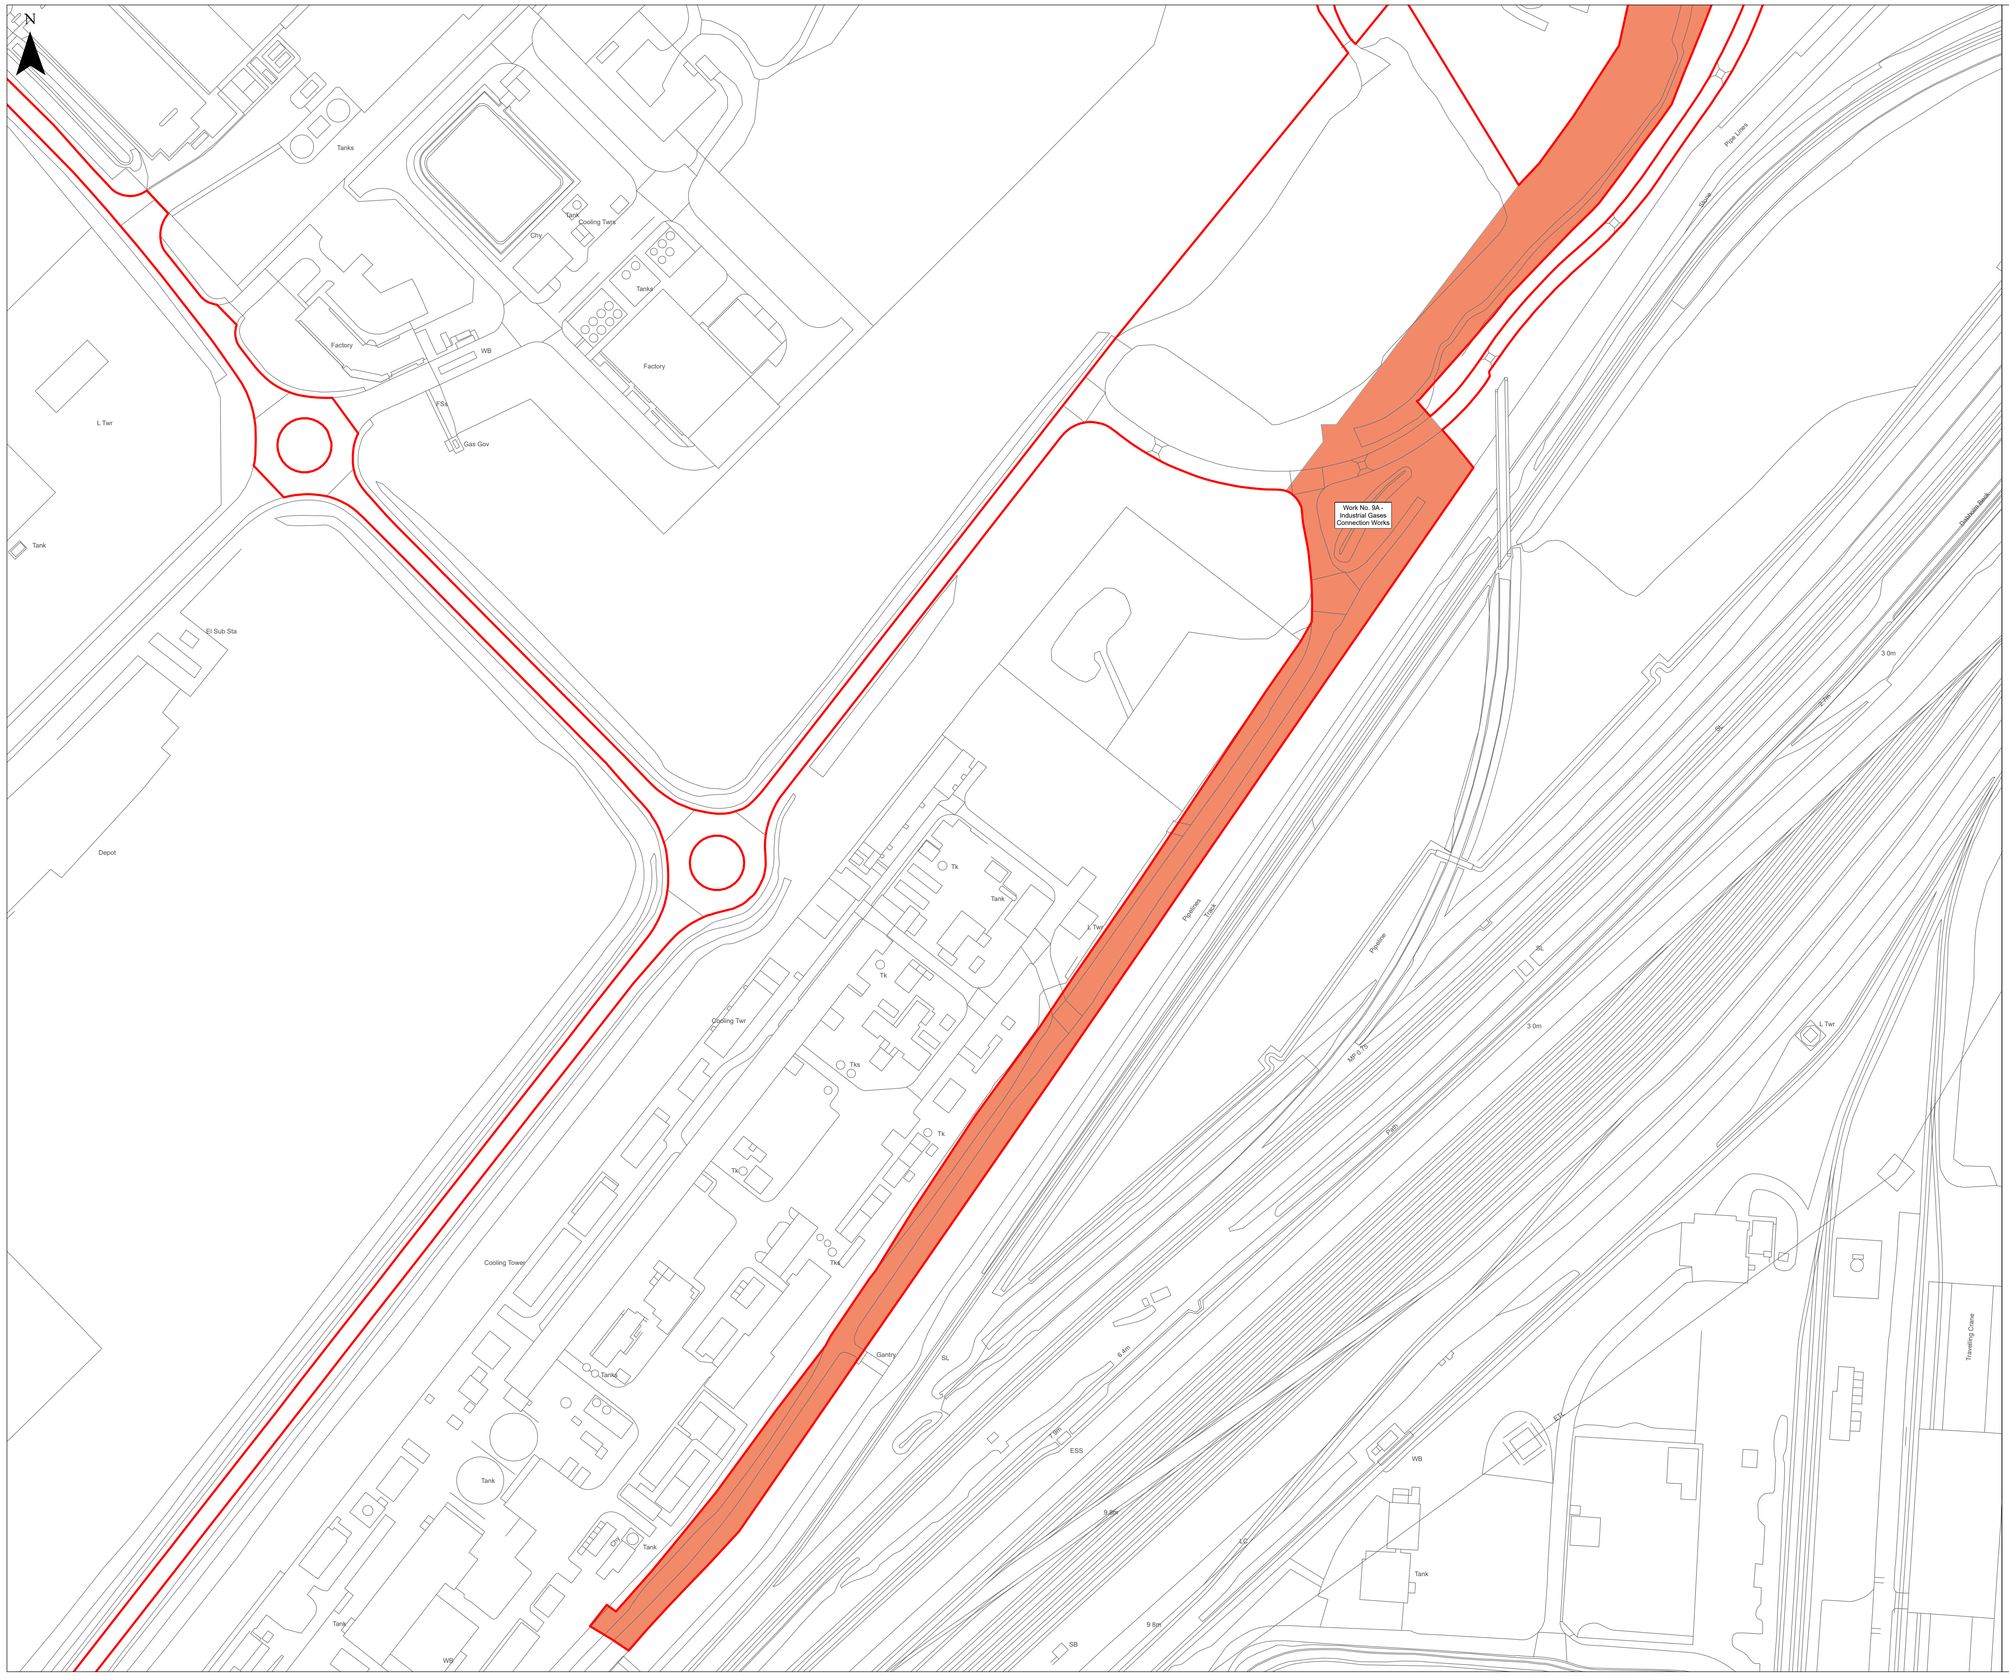

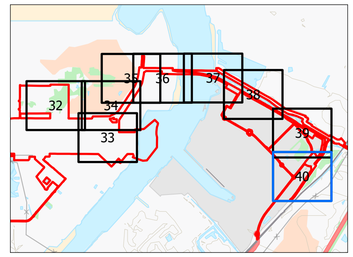

KEY

Order Limits

Work Number / Name

Work No. 9A - Industrial Gases Connection Works

Supporting Information

Sheets 1-4 provide an overview of all work areas and illustrates how they interact across the scheme.

Sheets 5-18 comprise the Key Plans, identifying the location and coverage of each detailed plan sheet.

Sheets 19-67 contain the Detailed Plans, showing the full extent and boundaries of the individual work areas at a larger scale for ease of reference.

© Crown copyright and database rights 2026 Ordnance Survey AC0000808122. You are permitted to use this data solely to enable you to respond to, or interact with, the organisation that provided you with the data. You are not permitted to copy, sub-licence, distribute or sell any of this data to third parties in any form.

© Crown copyright material is reproduced with the permission of Land Registry under delegated authority from the Controller of HMSO. This material may not be copied distributed, sold or published without the formal permission of Land Registry. Only an official copy of a title plan or register obtained from the Land Registry may be used for legal or other official purposes.

May contain public sector information licensed under the Open Government Licence v3.0.

Contains OS data © Crown Copyright and database right 2026. Contains data from OS Zoomstack

1:1,250

Scale at A1 | British National Grid

0 30 60 90 120 Metres

Rev	Stat	Date	By	Chkd	Appd
00	S2	14/09/26	AC	JW	JW

Lighthouse GREEN FUELS

Ardent

PROJECT NAME

LIGHTHOUSE GREEN FUELS

FIGURE TITLE

WORK NO. 9 – SUPPLY OF INDUSTRIAL GASES


SHEET 40 OF 67


DRAWING NUMBER / REFERENCE

ADR_LGF_WORKS_9

SUITABILITY S2

SUITABILITY DESCRIPTION DCO APPLICATION SUBMISSION

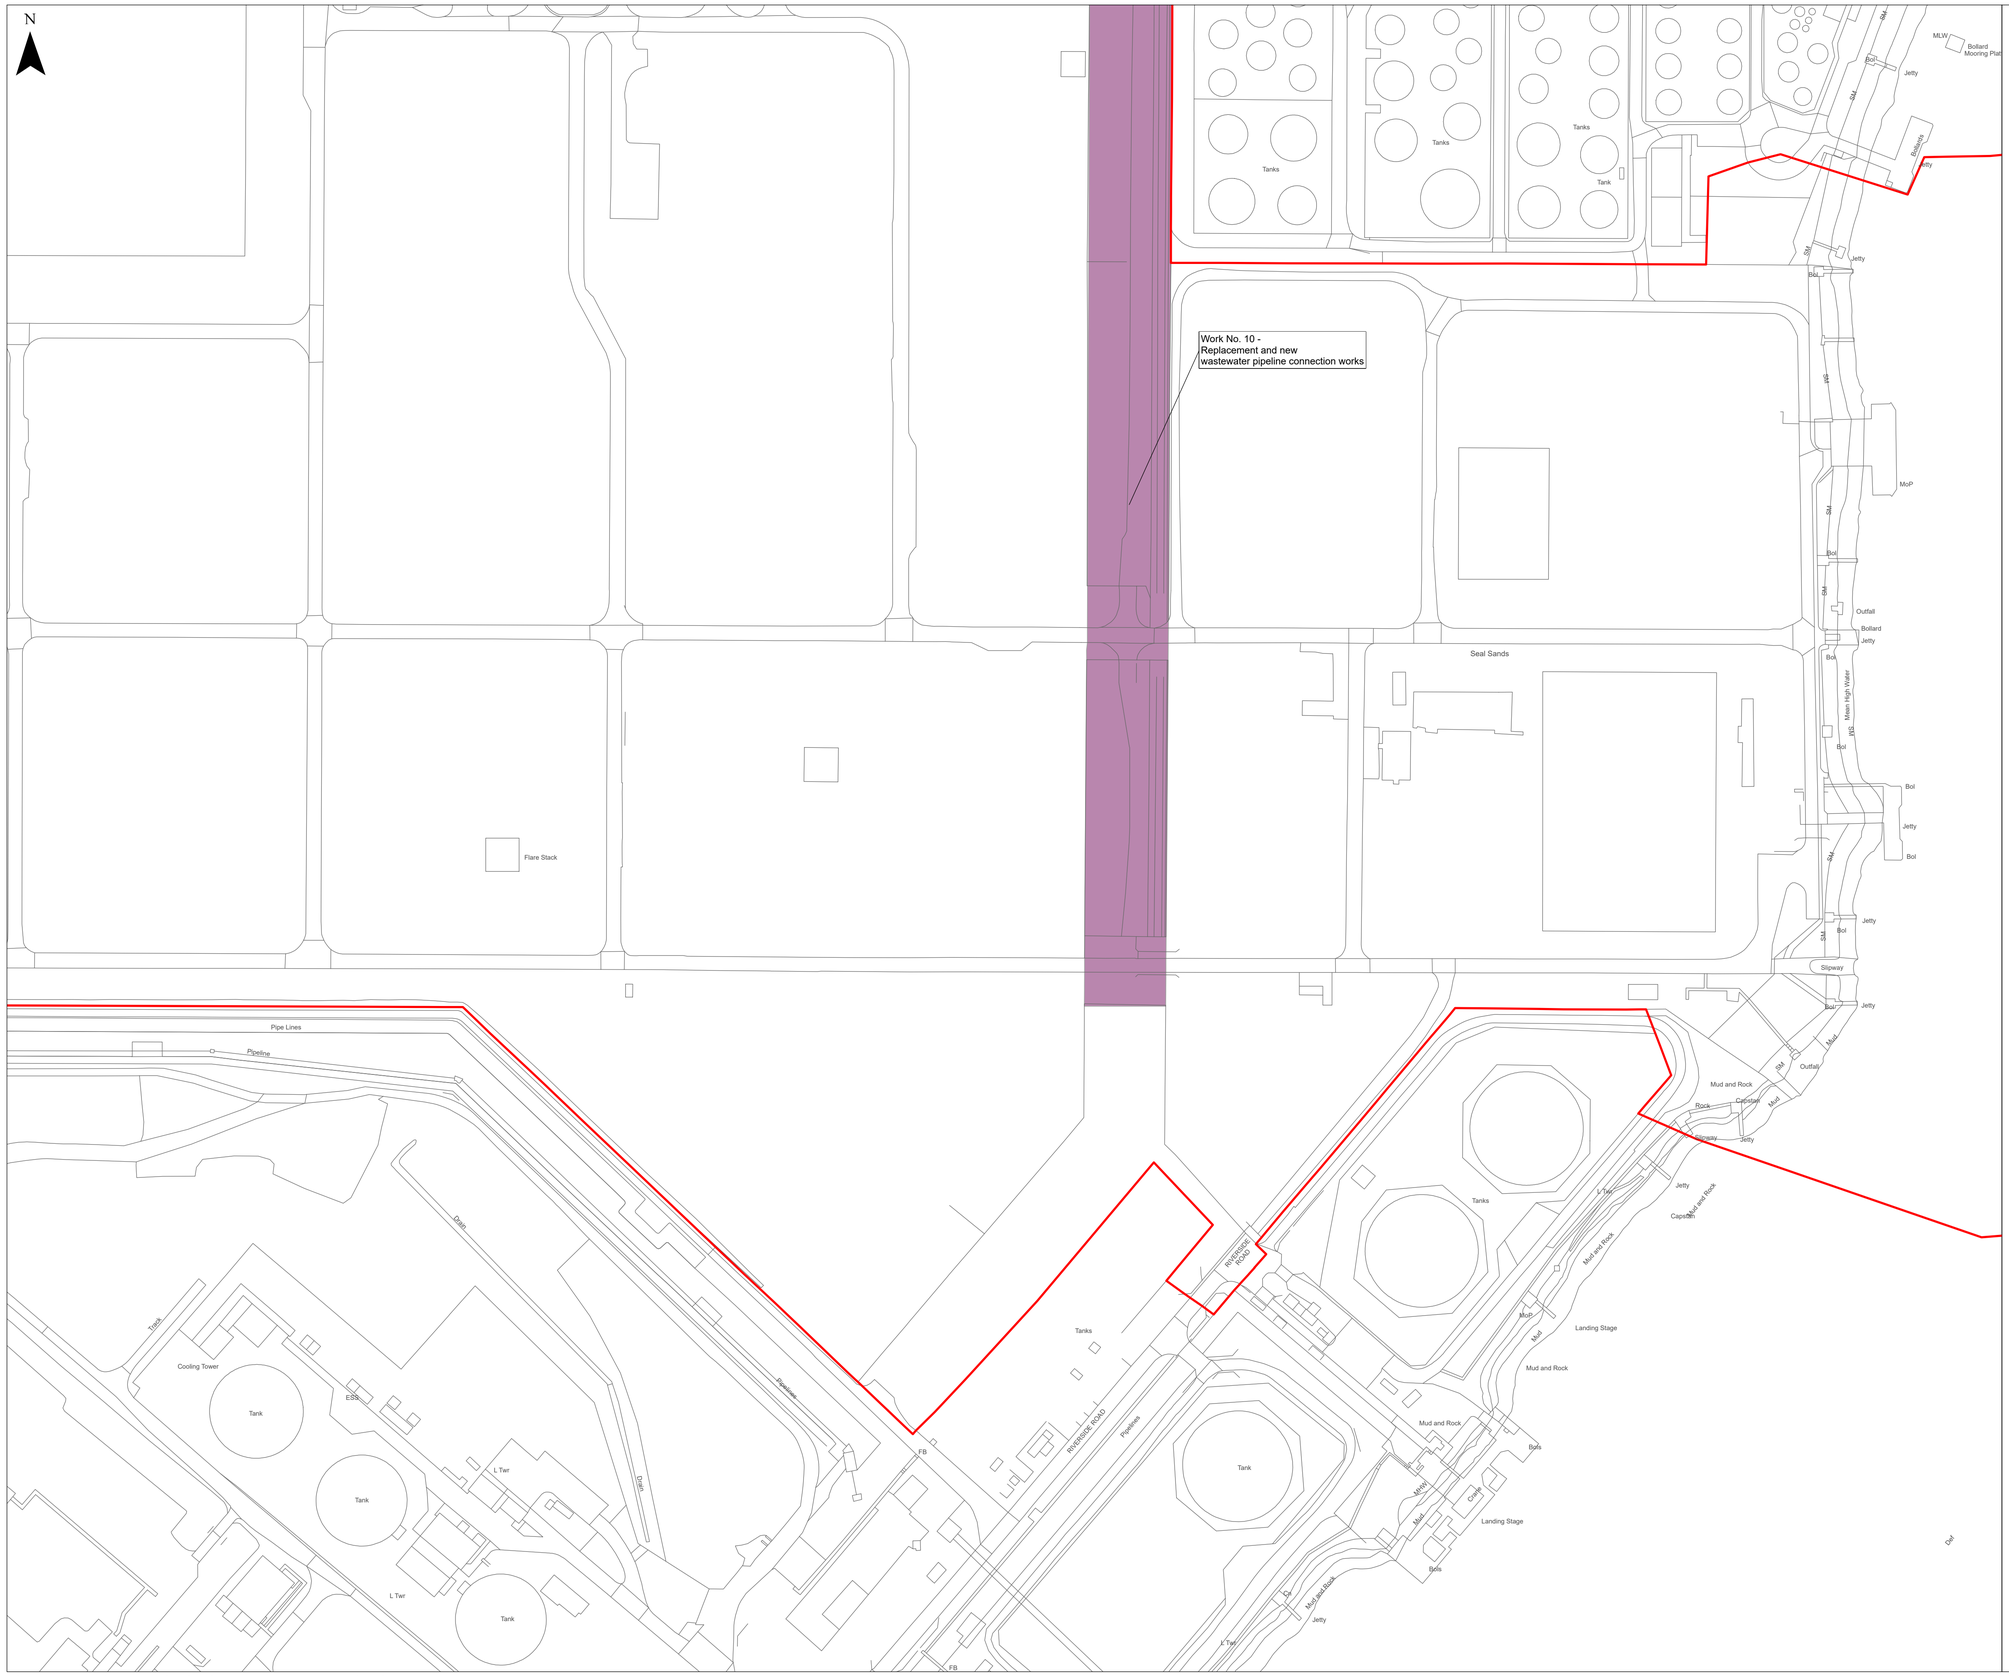

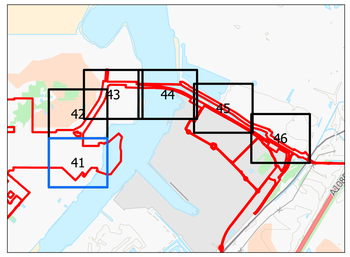

KEY

Order Limits

Work Number / Name

Work No. 10 - Replacement and new wastewater pipeline connection works

Supporting Information

Sheets 1-4 provide an overview of all work areas and illustrates how they interact across the scheme.

Sheets 5-18 comprise the Key Plans, identifying the location and coverage of each detailed plan sheet.

Sheets 19-67 contain the Detailed Plans, showing the full extent and boundaries of the individual work areas at a larger scale for ease of reference.

© Crown copyright and database rights 2026 Ordnance Survey AC0000808122. You are permitted to use this data solely to enable you to respond to, or interact with, the organisation that provided you with the data. You are not permitted to copy, sub-licence, distribute or sell any of this data to third parties in any form.

© Crown copyright material is reproduced with the permission of Land Registry under delegated authority from the Controller of HMSO. This material may not be copied distributed, sold or published without the formal permission of Land Registry. Only an official copy of a title plan or register obtained from the Land Registry may be used for legal or other official purposes.

May contain public sector information licensed under the Open Government Licence v3.0.

Contains OS data © Crown Copyright and database right 2026.
Contains data from OS Zoomstack

1:1,250

Scale at A1 | British National Grid

0 30 60 90 120 Metres

Rev	Stat	Date	By	Chkd	Appd
00	S2	14/09/26	AC	JW	JW

Lighthouse GREEN FUELS

Ardent

PROJECT NAME

LIGHTHOUSE GREEN FUELS

FIGURE TITLE

WORK NO. 10 - REPLACEMENT AND NEW WASTEWATER PIPELINE CONNECTION WORKS


SHEET 41 OF 67

DRAWING NUMBER / REFERENCE

ADR_LGF_WORKS_10

SUITABILITY	SUITABILITY DESCRIPTION
S2	DCO APPLICATION SUBMISSION



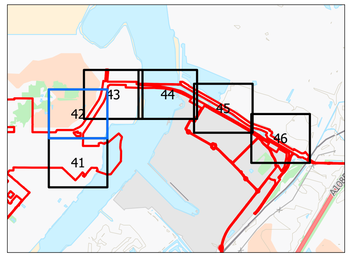

KEY

Order Limits

Work Number / Name

Work No. 10 - Replacement and new wastewater pipeline connection works

Supporting Information

Sheets 1-4 provide an overview of all work areas and illustrates how they interact across the scheme.

Sheets 5-18 comprise the Key Plans, identifying the location and coverage of each detailed plan sheet.

Sheets 19-67 contain the Detailed Plans, showing the full extent and boundaries of the individual work areas at a larger scale for ease of reference.

© Crown copyright and database rights 2026 Ordnance Survey AC0000808122. You are permitted to use this data solely to enable you to respond to, or interact with, the organisation that provided you with the data. You are not permitted to copy, sub-licence, distribute or sell any of this data to third parties in any form.

© Crown copyright material is reproduced with the permission of Land Registry under delegated authority from the Controller of HMSO. This material may not be copied distributed, sold or published without the formal permission of Land Registry. Only an official copy of a title plan or register obtained from the Land Registry may be used for legal or other official purposes.

May contain public sector information licensed under the Open Government Licence v3.0.

Contains OS data © Crown Copyright and database right 2026. Contains data from OS Zoomstack

1:1,250

Scale at A1 | British National Grid

0 30 60 90 120 Metres

Rev	Stat	Date	By	Chkd	Appd
00	S2	14/09/26	AC	JW	JW

Lighthouse GREEN FUELS

Ardent

PROJECT NAME

LIGHTHOUSE GREEN FUELS

FIGURE TITLE


WORK NO. 10 - REPLACEMENT AND NEW WASTEWATER PIPELINE CONNECTION WORKS


SHEET 42 OF 67

DRAWING NUMBER / REFERENCE

ADR_LGF_WORKS_10

SUITABILITY S2 | **SUITABILITY DESCRIPTION** DCO APPLICATION SUBMISSION

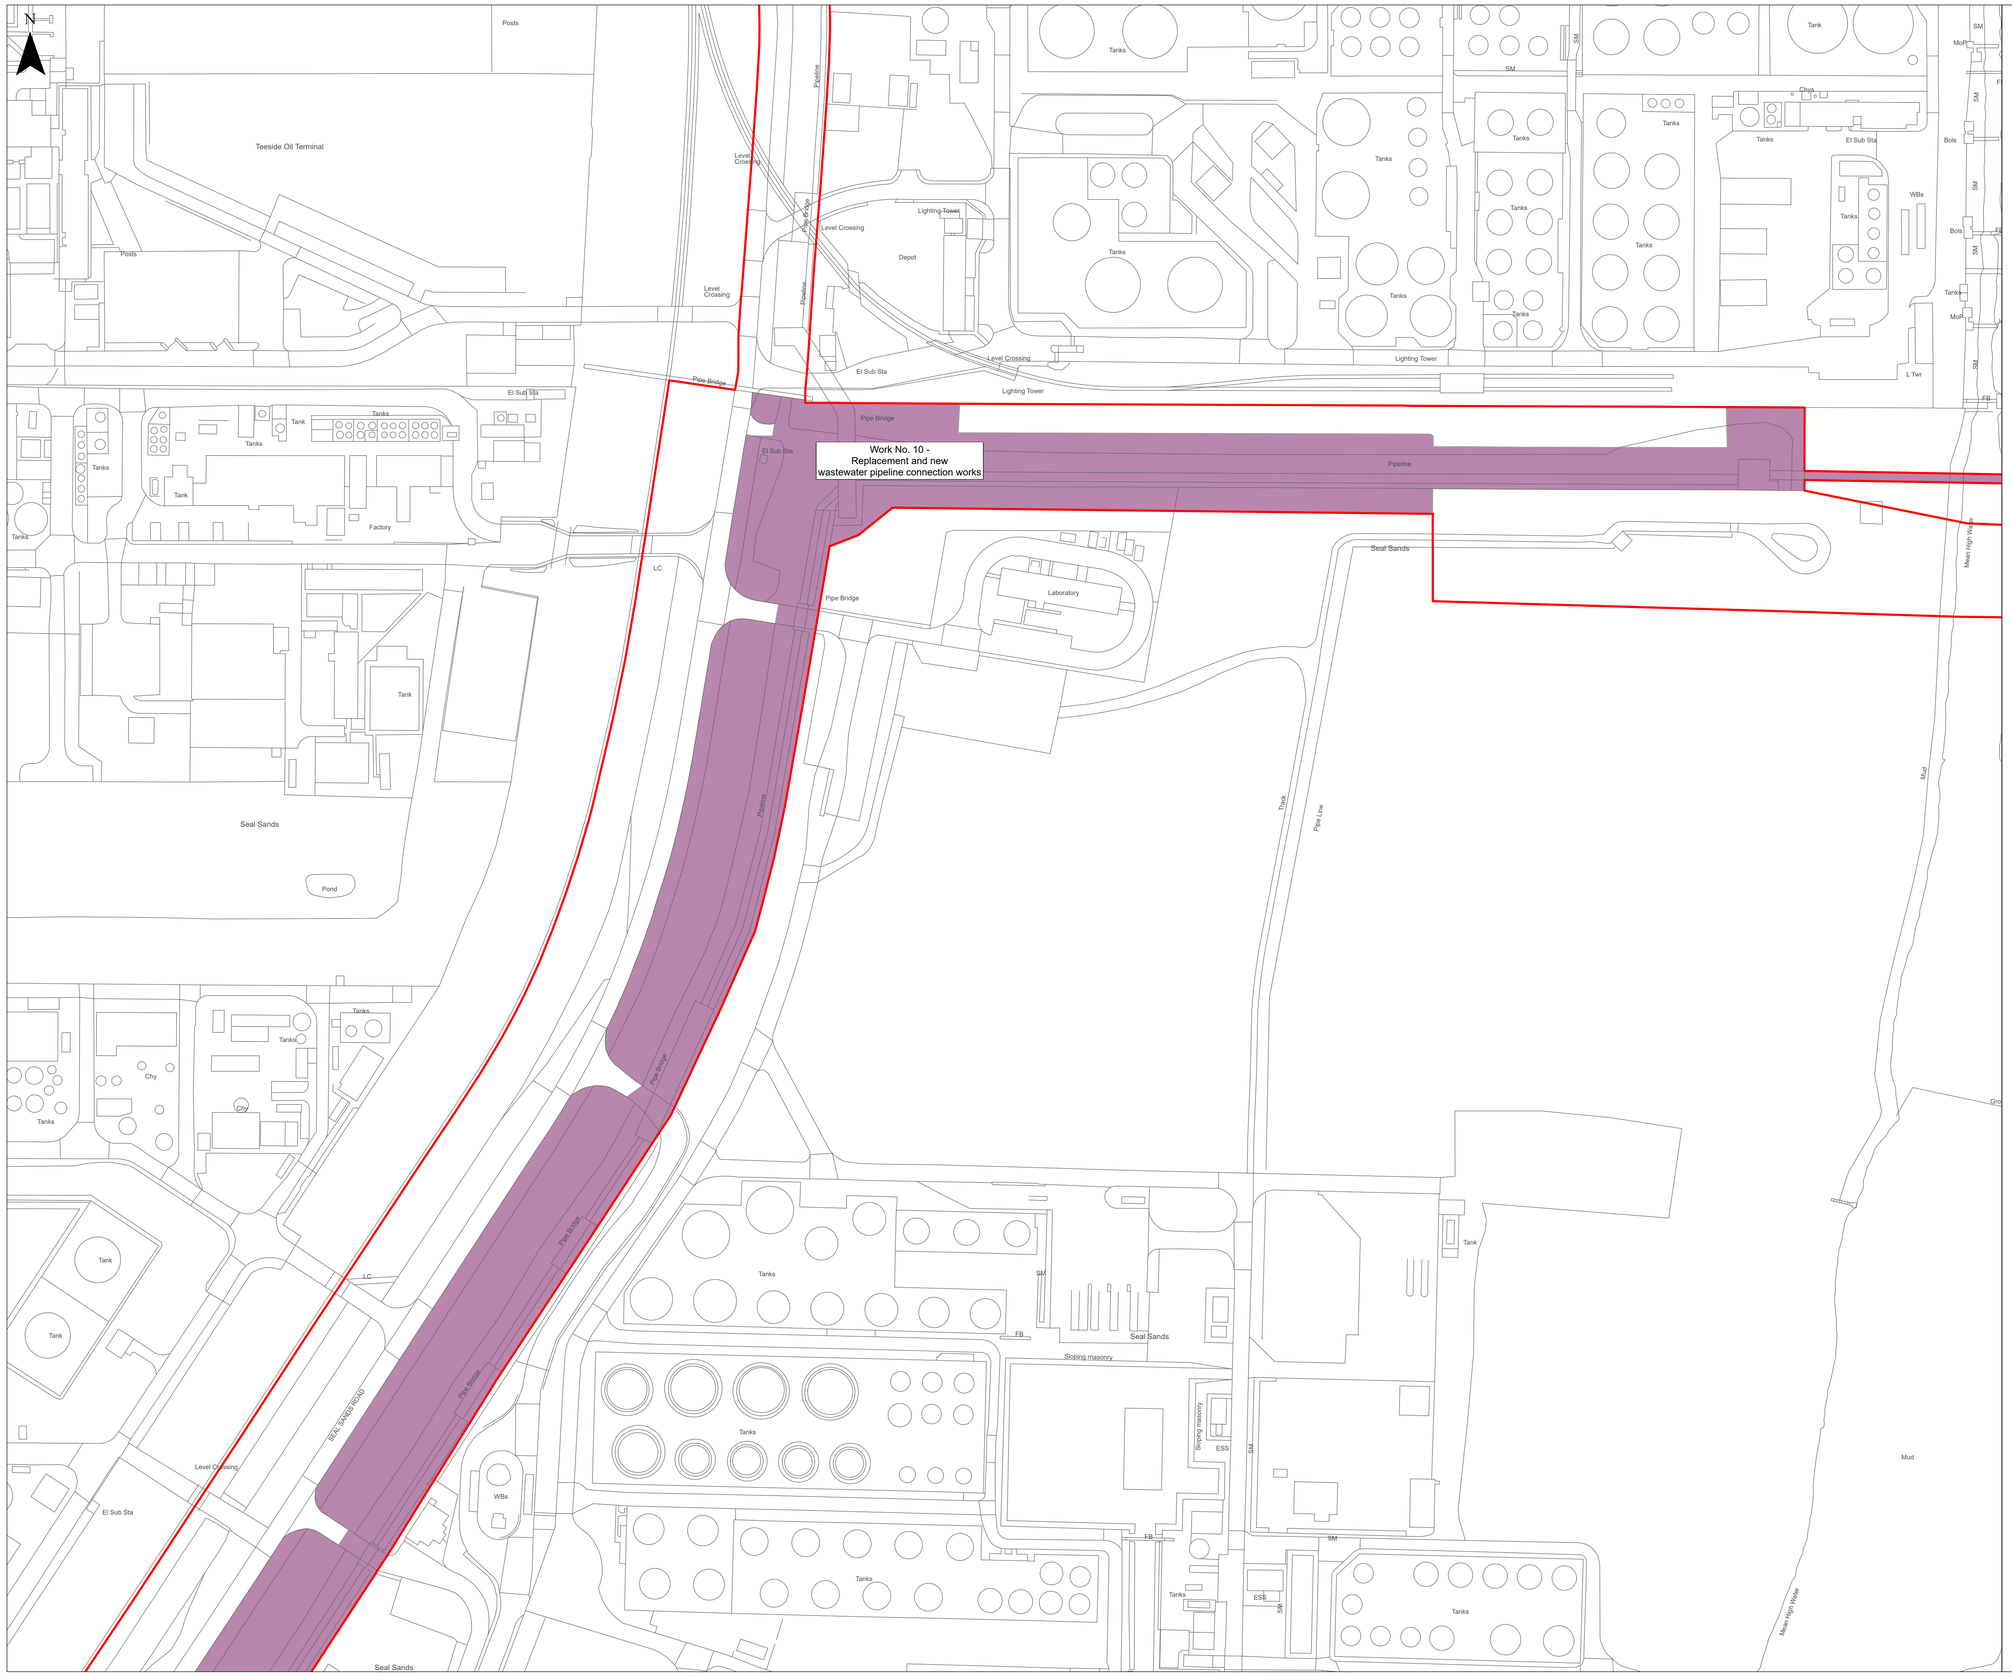

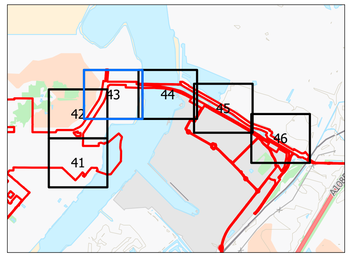

KEY

Order Limits

Work Number / Name

Work No. 10 - Replacement and new wastewater pipeline connection works

Supporting Information

Sheets 1-4 provide an overview of all work areas and illustrates how they interact across the scheme.

Sheets 5-18 comprise the Key Plans, identifying the location and coverage of each detailed plan sheet.

Sheets 19-67 contain the Detailed Plans, showing the full extent and boundaries of the individual work areas at a larger scale for ease of reference.

© Crown copyright and database rights 2026 Ordnance Survey AC0000808122. You are permitted to use this data solely to enable you to respond to, or interact with, the organisation that provided you with the data. You are not permitted to copy, sub-licence, distribute or sell any of this data to third parties in any form.

© Crown copyright material is reproduced with the permission of Land Registry under delegated authority from the Controller of HMSO. This material may not be copied distributed, sold or published without the formal permission of Land Registry. Only an official copy of a title plan or register obtained from the Land Registry may be used for legal or other official purposes.

May contain public sector information licensed under the Open Government Licence v3.0.

Contains OS data © Crown Copyright and database right 2026. Contains data from OS Zoomstack

1:1,250

Scale at A1 | British National Grid

0 30 60 90 120 Metres

Rev	Stat	Date	By	Chkd	Appd
00	S2	14/09/26	AC	JW	JW

Lighthouse GREEN FUELS

Ardent

PROJECT NAME

LIGHTHOUSE GREEN FUELS

FIGURE TITLE

WORK NO. 10 - REPLACEMENT AND NEW WASTEWATER PIPELINE CONNECTION WORKS

SHEET 43 OF 67


DRAWING NUMBER / REFERENCE

ADR_LGF_WORKS_10

SUITABILITY S2

SUITABILITY DESCRIPTION DCO APPLICATION SUBMISSION



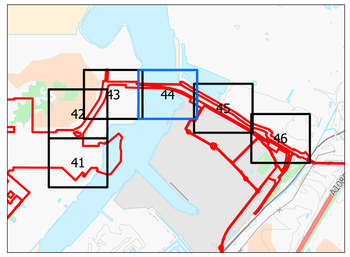

KEY

Order Limits

Work Number / Name

Work No. 10 - Replacement and new wastewater pipeline connection works

Supporting Information

Sheets 1-4 provide an overview of all work areas and illustrates how they interact across the scheme.

Sheets 5-18 comprise the Key Plans, identifying the location and coverage of each detailed plan sheet.

Sheets 19-67 contain the Detailed Plans, showing the full extent and boundaries of the individual work areas at a larger scale for ease of reference.

© Crown copyright and database rights 2026 Ordnance Survey AC0000808122. You are permitted to use this data solely to enable you to respond to, or interact with, the organisation that provided you with the data. You are not permitted to copy, sub-licence, distribute or sell any of this data to third parties in any form.

© Crown copyright material is reproduced with the permission of Land Registry under delegated authority from the Controller of HMSO. This material may not be copied distributed, sold or published without the formal permission of Land Registry. Only an official copy of a title plan or register obtained from the Land Registry may be used for legal or other official purposes.

May contain public sector information licensed under the Open Government Licence v3.0.

Contains OS data © Crown Copyright and database right 2026. Contains data from OS Zoomstack

1:1,250

Scale at A1 | British National Grid

0 30 60 90 120 Metres

Rev	Stat	Date	By	Chkd	Appd
00	S2	14/09/26	AC	JW	JW

Lighthouse GREEN FUELS

Ardent

PROJECT NAME

LIGHTHOUSE GREEN FUELS

FIGURE TITLE

WORK NO. 10 - REPLACEMENT AND NEW WASTEWATER PIPELINE CONNECTION WORKS


SHEET 44 OF 67

DRAWING NUMBER / REFERENCE

ADR_LGF_WORKS_10

SUITABILITY S2 | **SUITABILITY DESCRIPTION** DCO APPLICATION SUBMISSION



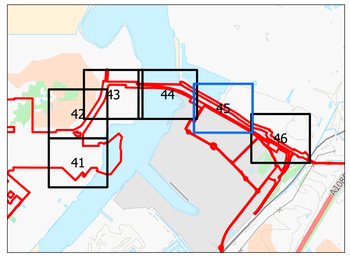

KEY

Order Limits

Work Number / Name

Work No. 10 - Replacement and new wastewater pipeline connection works

Supporting Information

Sheets 1-4 provide an overview of all work areas and illustrates how they interact across the scheme.

Sheets 5-18 comprise the Key Plans, identifying the location and coverage of each detailed plan sheet.

Sheets 19-67 contain the Detailed Plans, showing the full extent and boundaries of the individual work areas at a larger scale for ease of reference.

© Crown copyright and database rights 2026 Ordnance Survey AC0000808122. You are permitted to use this data solely to enable you to respond to, or interact with, the organisation that provided you with the data. You are not permitted to copy, sub-licence, distribute or sell any of this data to third parties in any form.

© Crown copyright material is reproduced with the permission of Land Registry under delegated authority from the Controller of HMSO. This material may not be copied distributed, sold or published without the formal permission of Land Registry. Only an official copy of a title plan or register obtained from the Land Registry may be used for legal or other official purposes.

May contain public sector information licensed under the Open Government Licence v3.0.

Contains OS data © Crown Copyright and database right 2026. Contains data from OS Zoomstack

1:1,250

Scale at A1 | British National Grid

0 30 60 90 120 Metres

Rev	Stat	Date	By	Chkd	Appd
00	S2	14/09/26	AC	JW	JW

Lighthouse GREEN FUELS

Ardent

PROJECT NAME

LIGHTHOUSE GREEN FUELS

FIGURE TITLE

WORK NO. 10 - REPLACEMENT AND NEW WASTEWATER PIPELINE CONNECTION WORKS


SHEET 45 OF 67


DRAWING NUMBER / REFERENCE

ADR_LGF_WORKS_10

SUITABILITY S2

SUITABILITY DESCRIPTION DCO APPLICATION SUBMISSION

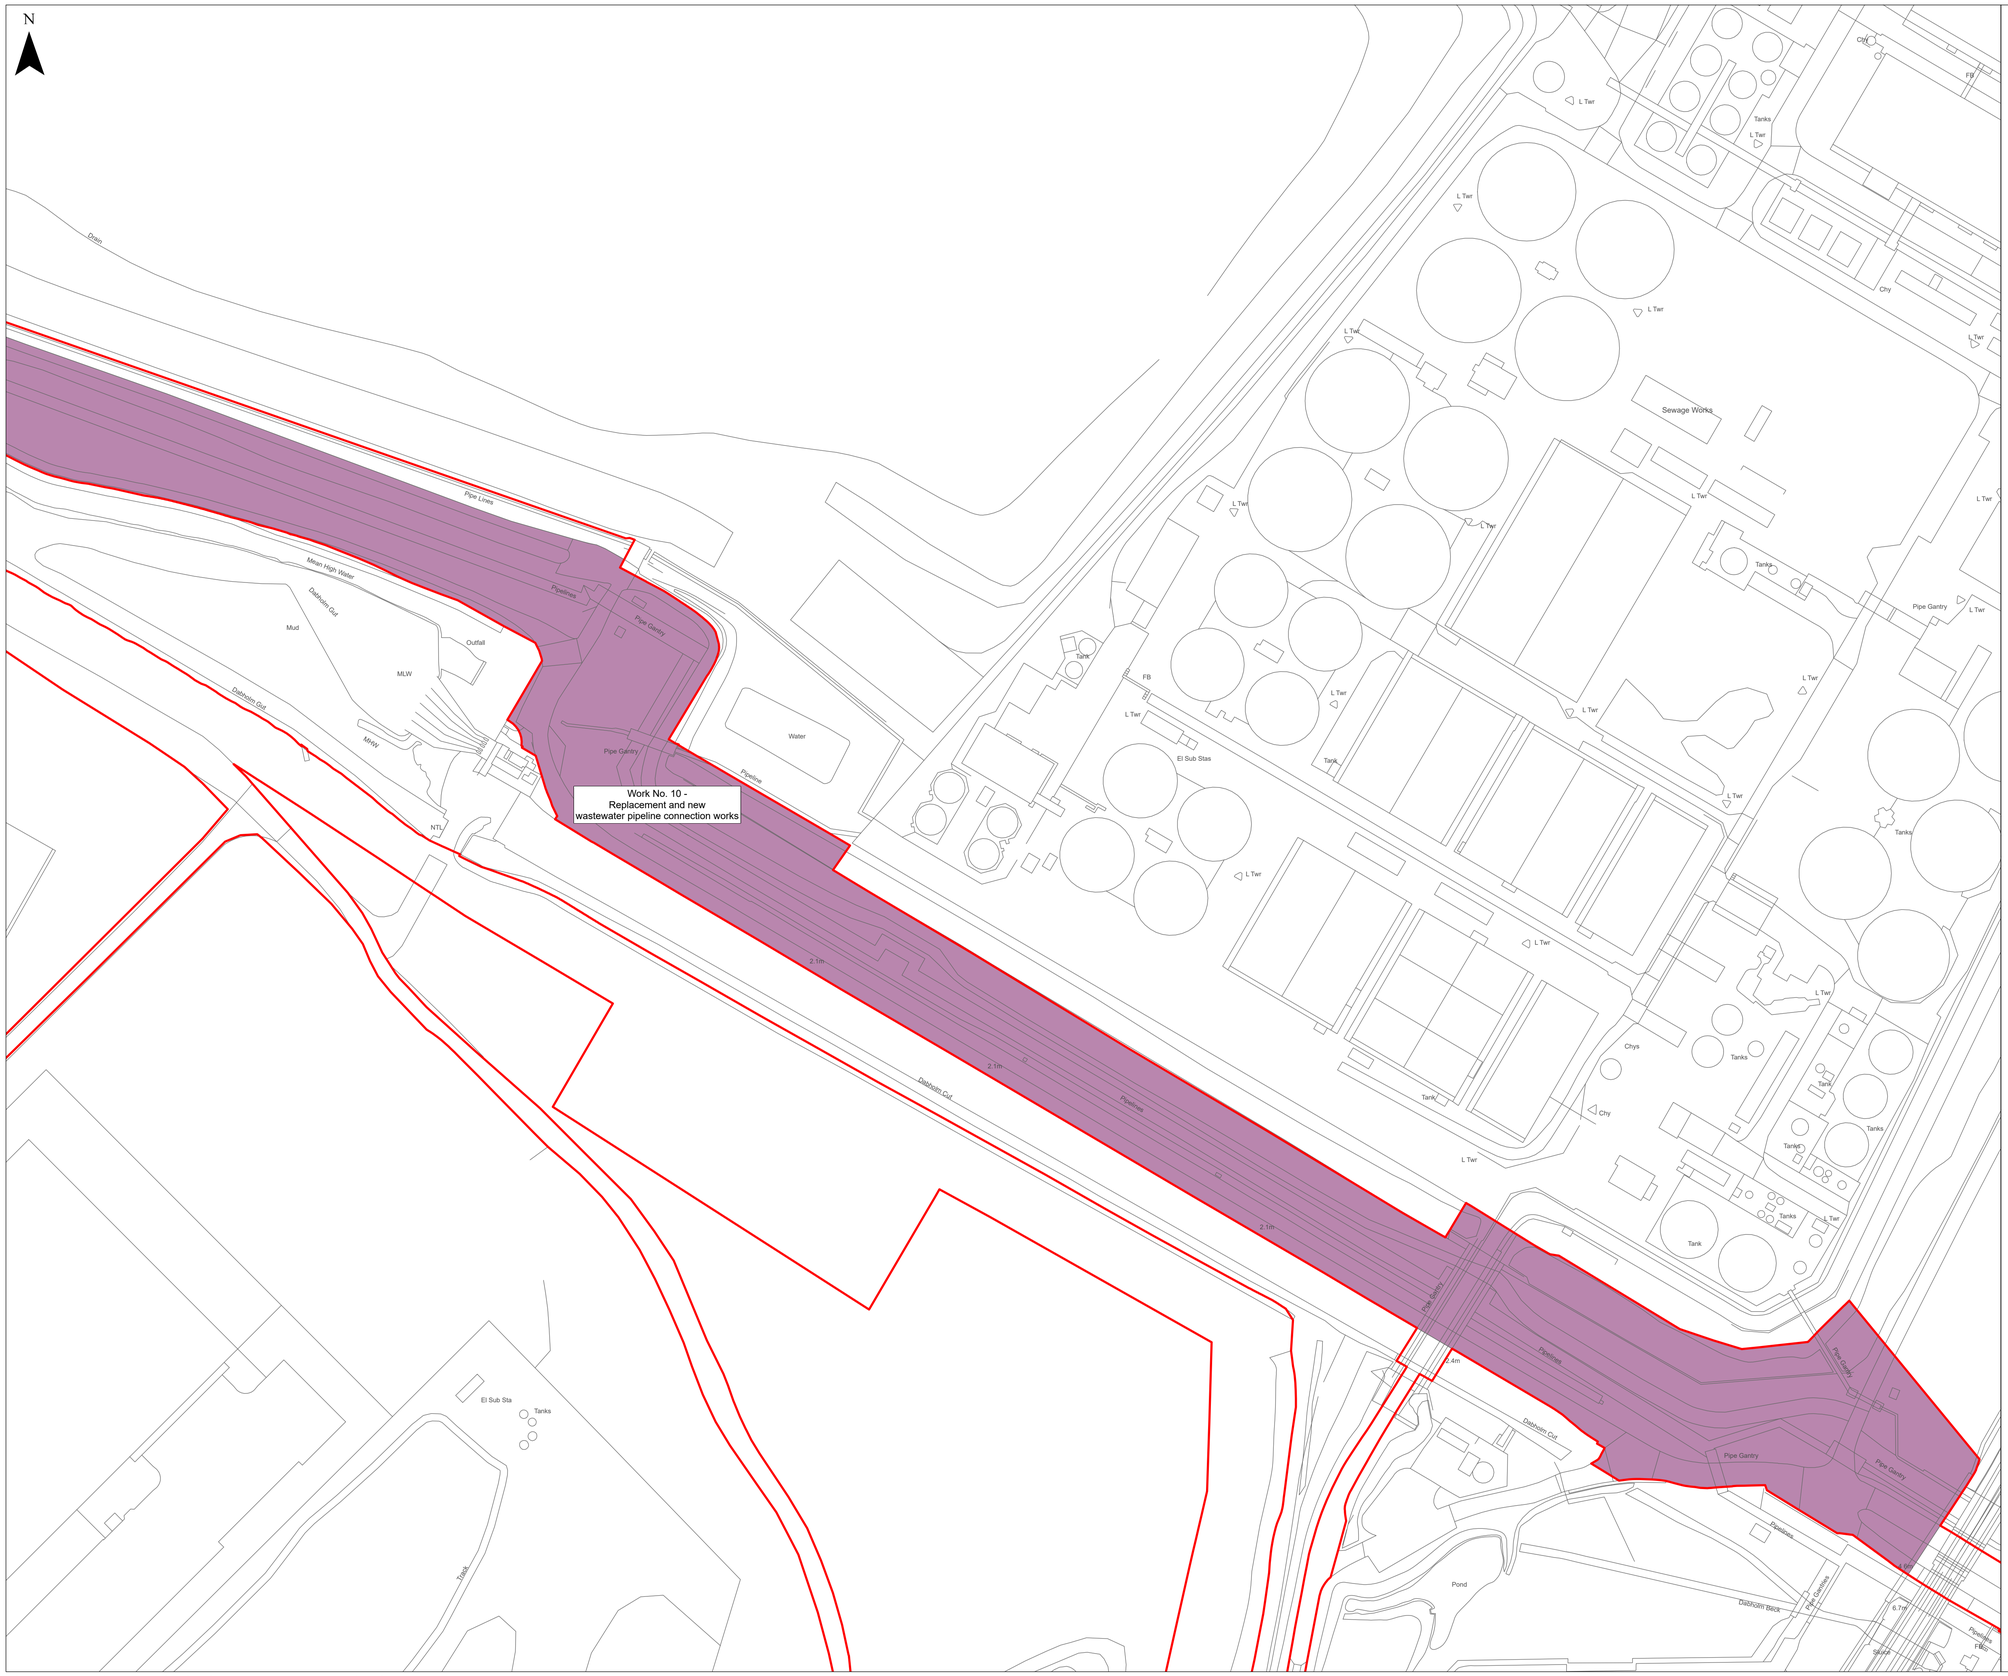

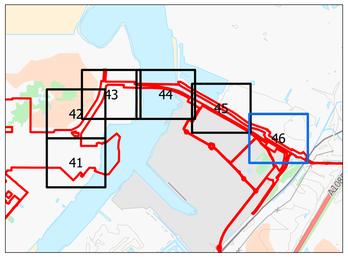

KEY

Order Limits

Work Number / Name

Work No. 10 - Replacement and new wastewater pipeline connection works

Supporting Information

Sheets 1-4 provide an overview of all work areas and illustrates how they interact across the scheme.

Sheets 5-18 comprise the Key Plans, identifying the location and coverage of each detailed plan sheet.

Sheets 19-67 contain the Detailed Plans, showing the full extent and boundaries of the individual work areas at a larger scale for ease of reference.

© Crown copyright and database rights 2026 Ordnance Survey AC0000808122. You are permitted to use this data solely to enable you to respond to, or interact with, the organisation that provided you with the data. You are not permitted to copy, sub-licence, distribute or sell any of this data to third parties in any form.

© Crown copyright material is reproduced with the permission of Land Registry under delegated authority from the Controller of HMSO. This material may not be copied distributed, sold or published without the formal permission of Land Registry. Only an official copy of a title plan or register obtained from the Land Registry may be used for legal or other official purposes.

May contain public sector information licensed under the Open Government Licence v3.0.

Contains OS data © Crown Copyright and database right 2026. Contains data from OS Zoomstack

1:1,250

Scale at A1 | British National Grid

0 30 60 90 120 Metres

Rev	Stat	Date	By	Chkd	Appd
00	S2	14/09/26	AC	JW	JW

Lighthouse GREEN FUELS

Ardent

PROJECT NAME

LIGHTHOUSE GREEN FUELS

FIGURE TITLE


WORK NO. 10 - REPLACEMENT AND NEW WASTEWATER PIPELINE CONNECTION WORKS


SHEET 46 OF 67

DRAWING NUMBER / REFERENCE

ADR_LGF_WORKS_10

SUITABILITY S2 | **SUITABILITY DESCRIPTION** DCO APPLICATION SUBMISSION

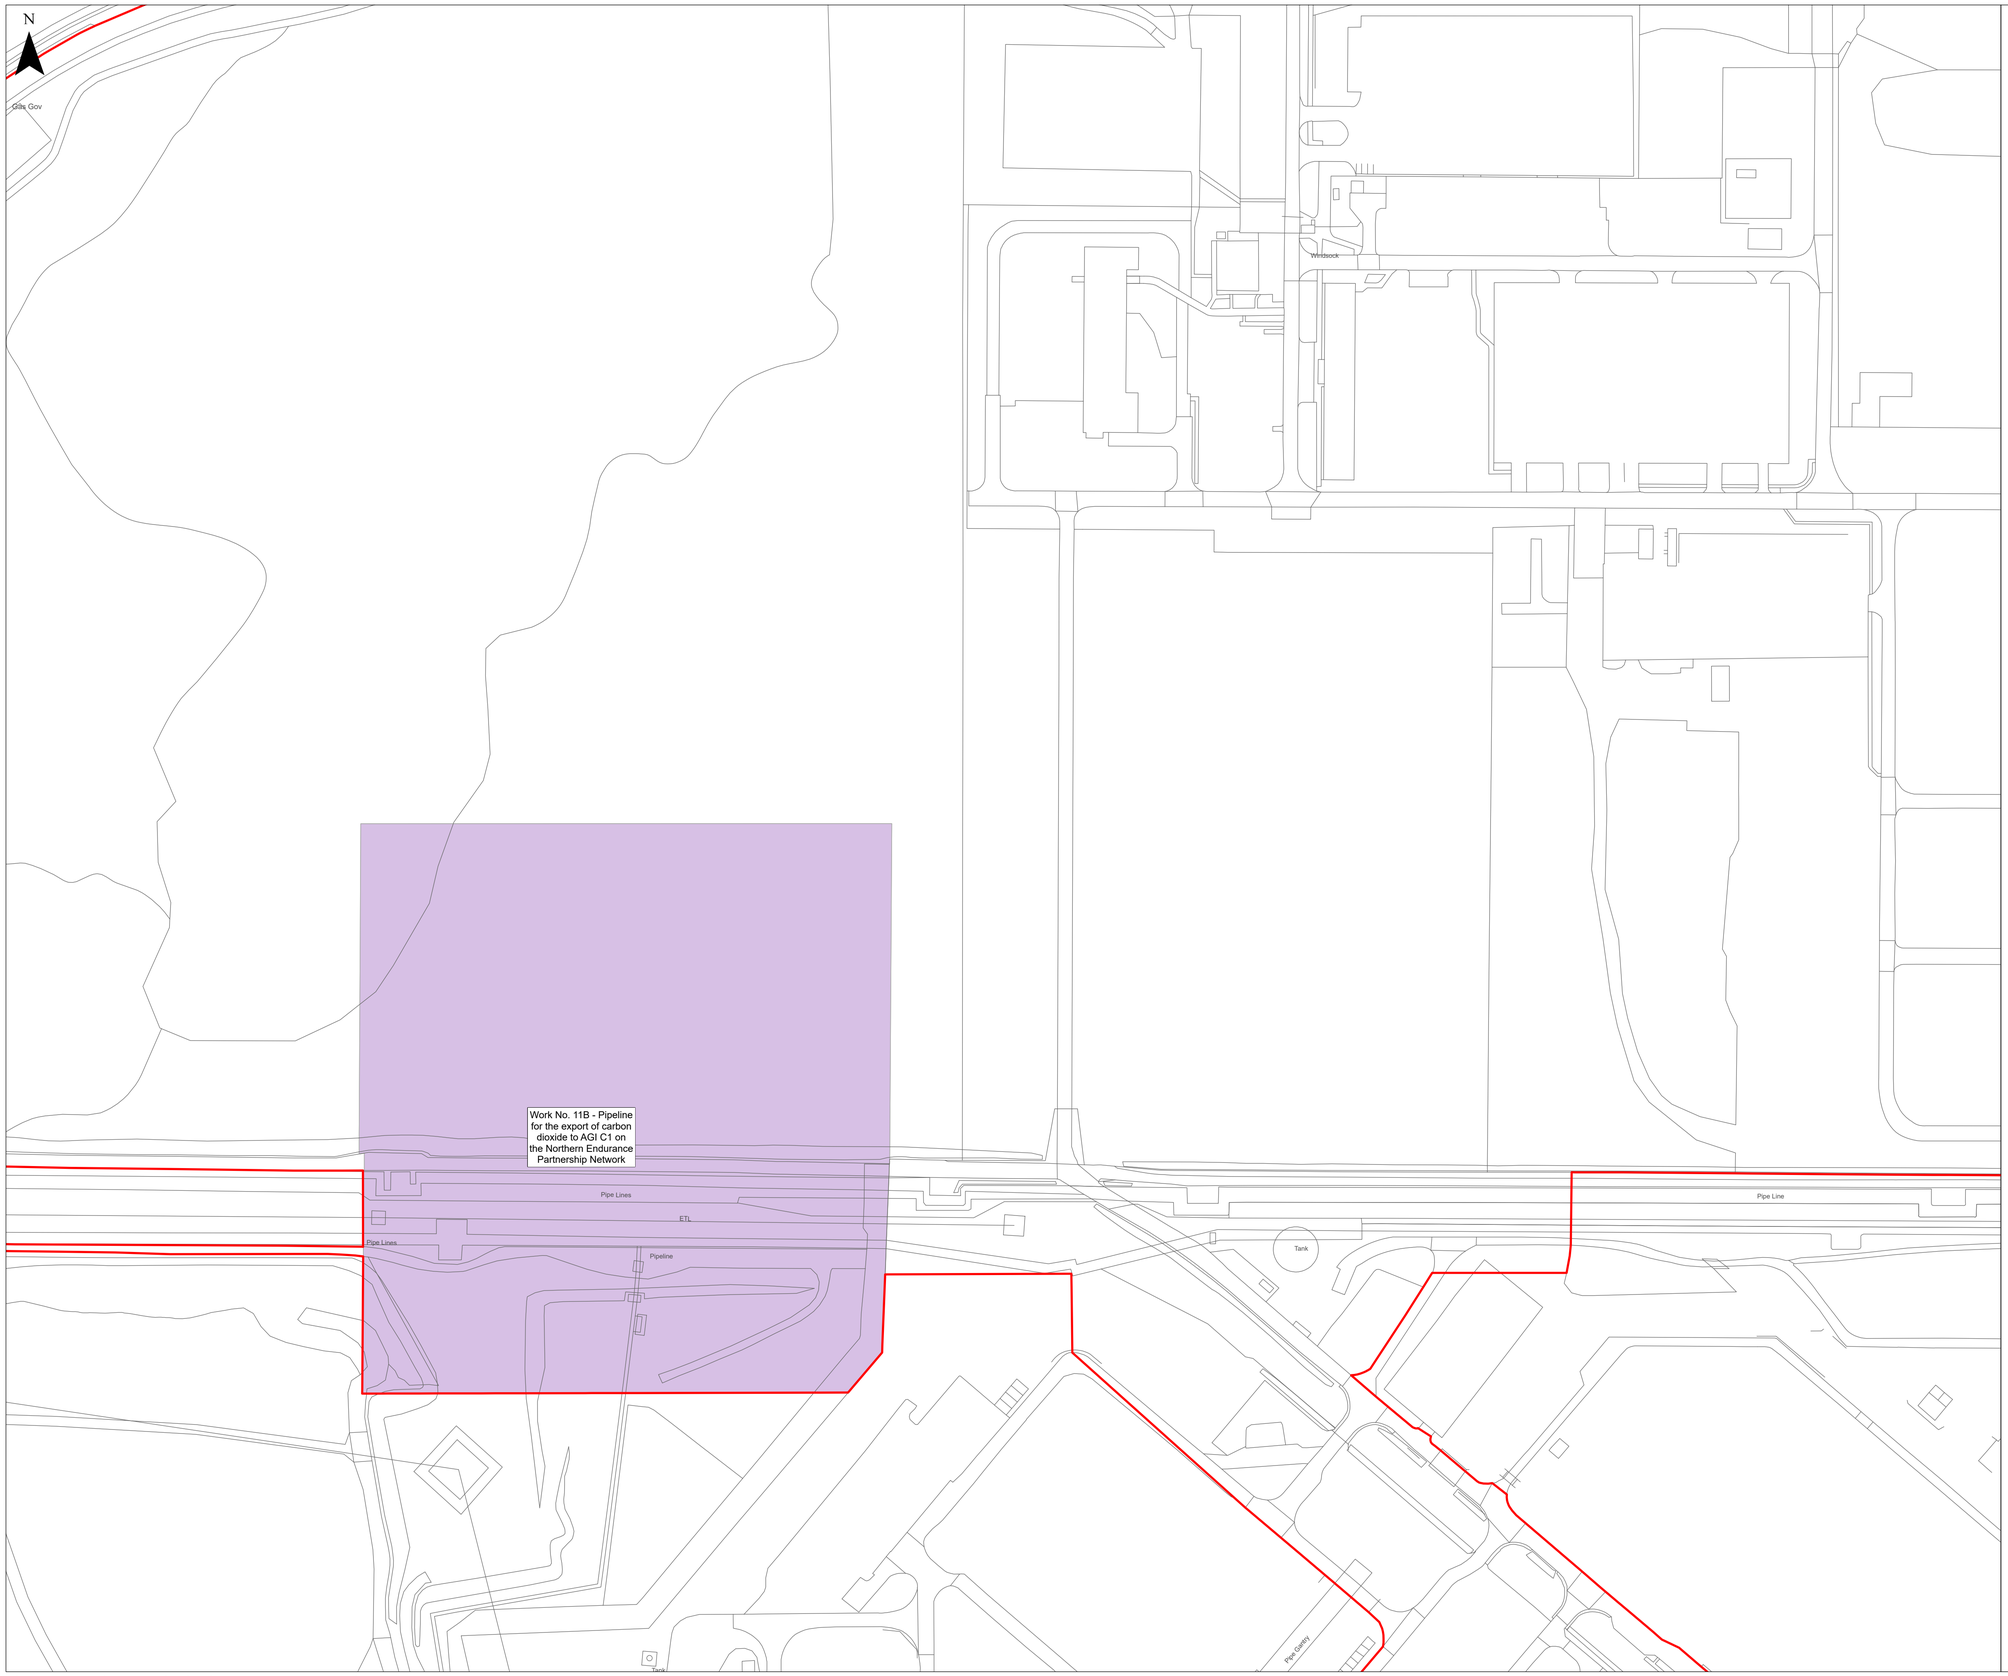

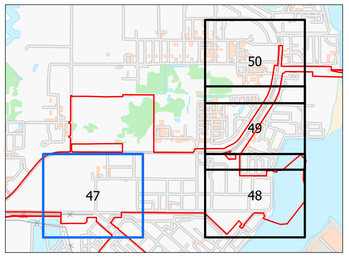

KEY

Order Limits

Work Number / Name

Work No. 11B - Pipeline for the export of carbon dioxide to AGI C1 on the Northern Endurance Partnership Network

Supporting Information

Sheets 1-4 provide an overview of all work areas and illustrates how they interact across the scheme.

Sheets 5-18 comprise the Key Plans, identifying the location and coverage of each detailed plan sheet.

Sheets 19-67 contain the Detailed Plans, showing the full extent and boundaries of the individual work areas at a larger scale for ease of reference.

© Crown copyright and database rights 2026 Ordnance Survey AC0000808122. You are permitted to use this data solely to enable you to respond to, or interact with, the organisation that provided you with the data. You are not permitted to copy, sub-licence, distribute or sell any of this data to third parties in any form.

© Crown copyright material is reproduced with the permission of Land Registry under delegated authority from the Controller of HMSO. This material may not be copied distributed, sold or published without the formal permission of Land Registry. Only an official copy of a title plan or register obtained from the Land Registry may be used for legal or other official purposes.

May contain public sector information licensed under the Open Government Licence v3.0.

Contains OS data © Crown Copyright and database right 2026. Contains data from OS Zoomstack

1:1,250

Scale at A1 | British National Grid

0 30 60 90 120 Metres

Rev	Stat	Date	By	Chkd	Appd
00	S2	14/09/26	AC	JW	JW

Lighthouse GREEN FUELS

Ardent

PROJECT NAME

LIGHTHOUSE GREEN FUELS

FIGURE TITLE


WORK NO. 11 - EXPORT CONNECTION WORKS


SHEET 47 OF 66

DRAWING NUMBER / REFERENCE

ADR_LGF_WORKS_11

SUITABILITY S2 | **SUITABILITY DESCRIPTION** DCO APPLICATION SUBMISSION

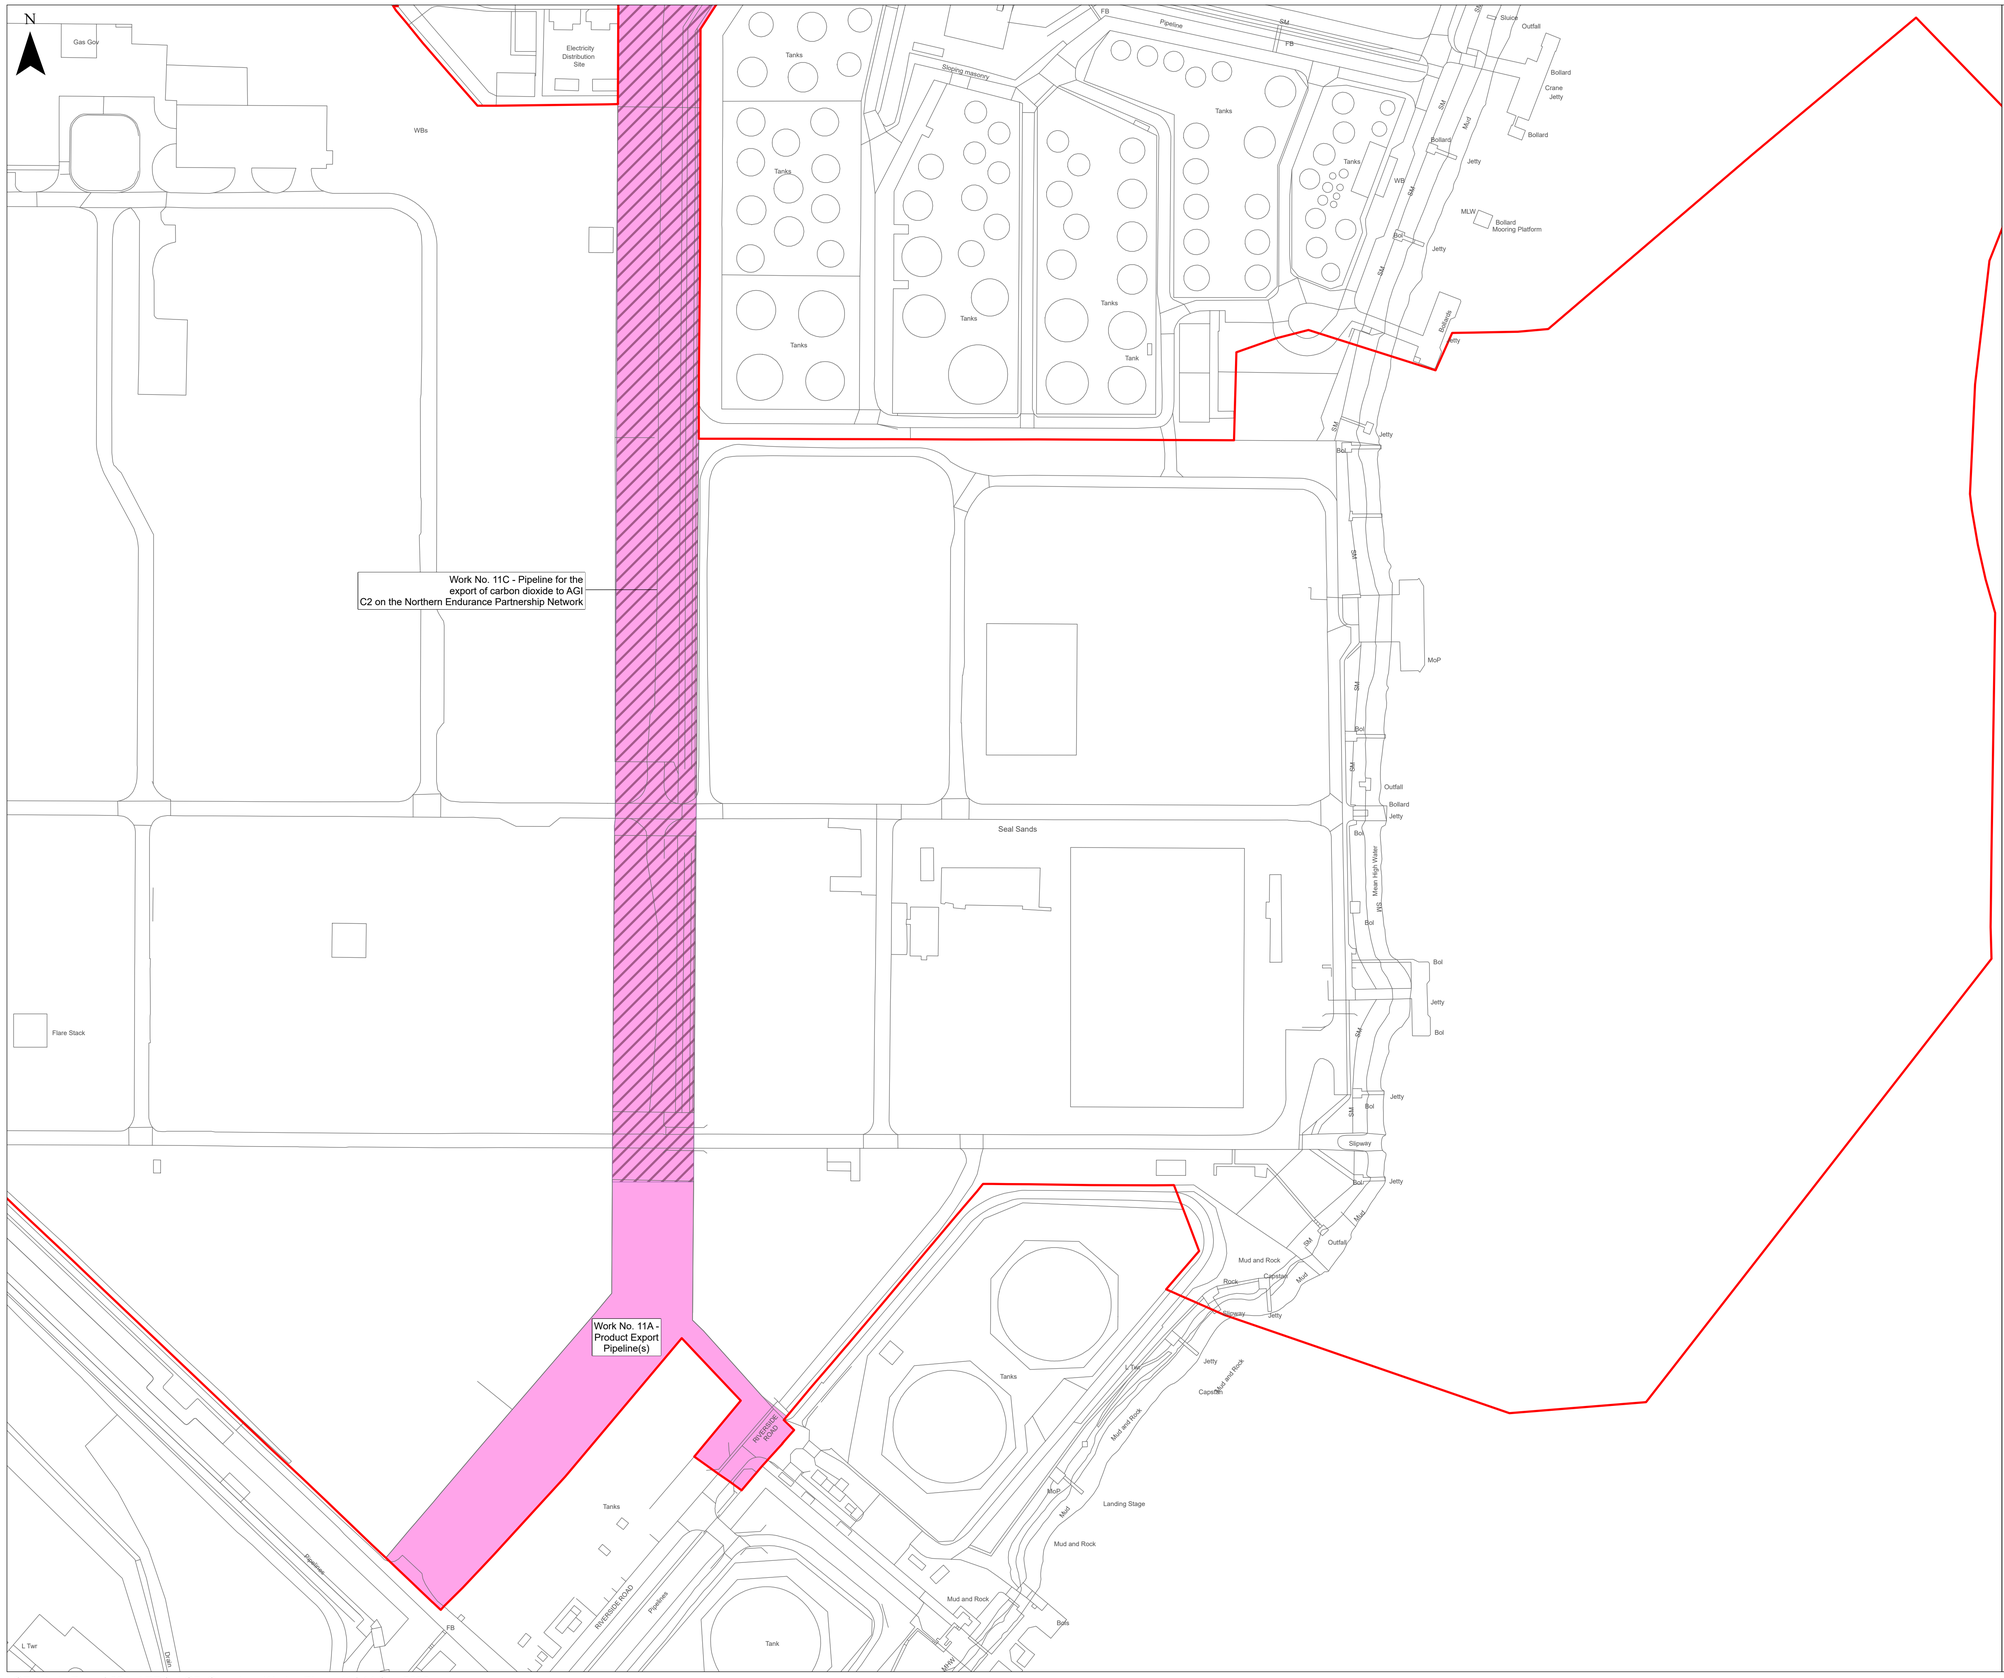

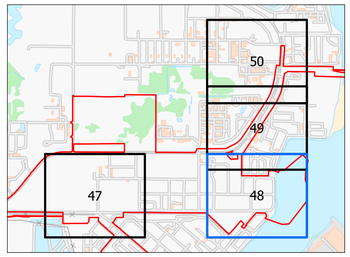

KEY

Order Limits

Work Number / Name

Work No. 11A - Product Export Pipelines

Work No. 11C - Pipeline for the export of carbon dioxide to AGI C2 on the Northern Endurance Partnership Network

Supporting Information

Sheets 1-4 provide an overview of all work areas and illustrates how they interact across the scheme.

Sheets 5-18 comprise the Key Plans, identifying the location and coverage of each detailed plan sheet.

Sheets 19-67 contain the Detailed Plans, showing the full extent and boundaries of the individual work areas at a larger scale for ease of reference.

© Crown copyright and database rights 2026 Ordnance Survey AC0000808122. You are permitted to use this data solely to enable you to respond to, or interact with, the organisation that provided you with the data. You are not permitted to copy, sub-licence, distribute or sell any of this data to third parties in any form.

© Crown copyright material is reproduced with the permission of Land Registry under delegated authority from the Controller of HMSO. This material may not be copied distributed, sold or published without the formal permission of Land Registry. Only an official copy of a title plan or register obtained from the Land Registry may be used for legal or other official purposes.

May contain public sector information licensed under the Open Government Licence v3.0.

Contains OS data © Crown Copyright and database right 2026. Contains data from OS Zoomstack

1:1,250

Scale at A1 l British National Grid

0 30 60 90 120 Metres

Rev	Stat	Date	By	Chkd	Appd
00	S2	14/09/26	AC	JW	JW

Lighthouse GREEN FUELS

Ardent

PROJECT NAME

LIGHTHOUSE GREEN FUELS

FIGURE TITLE


WORK NO. 11 - EXPORT CONNECTION WORKS


SHEET 48 OF 66

DRAWING NUMBER / REFERENCE

ADR_LGF_WORKS_11

SUITABILITY S2 | **SUITABILITY DESCRIPTION** DCO APPLICATION SUBMISSION

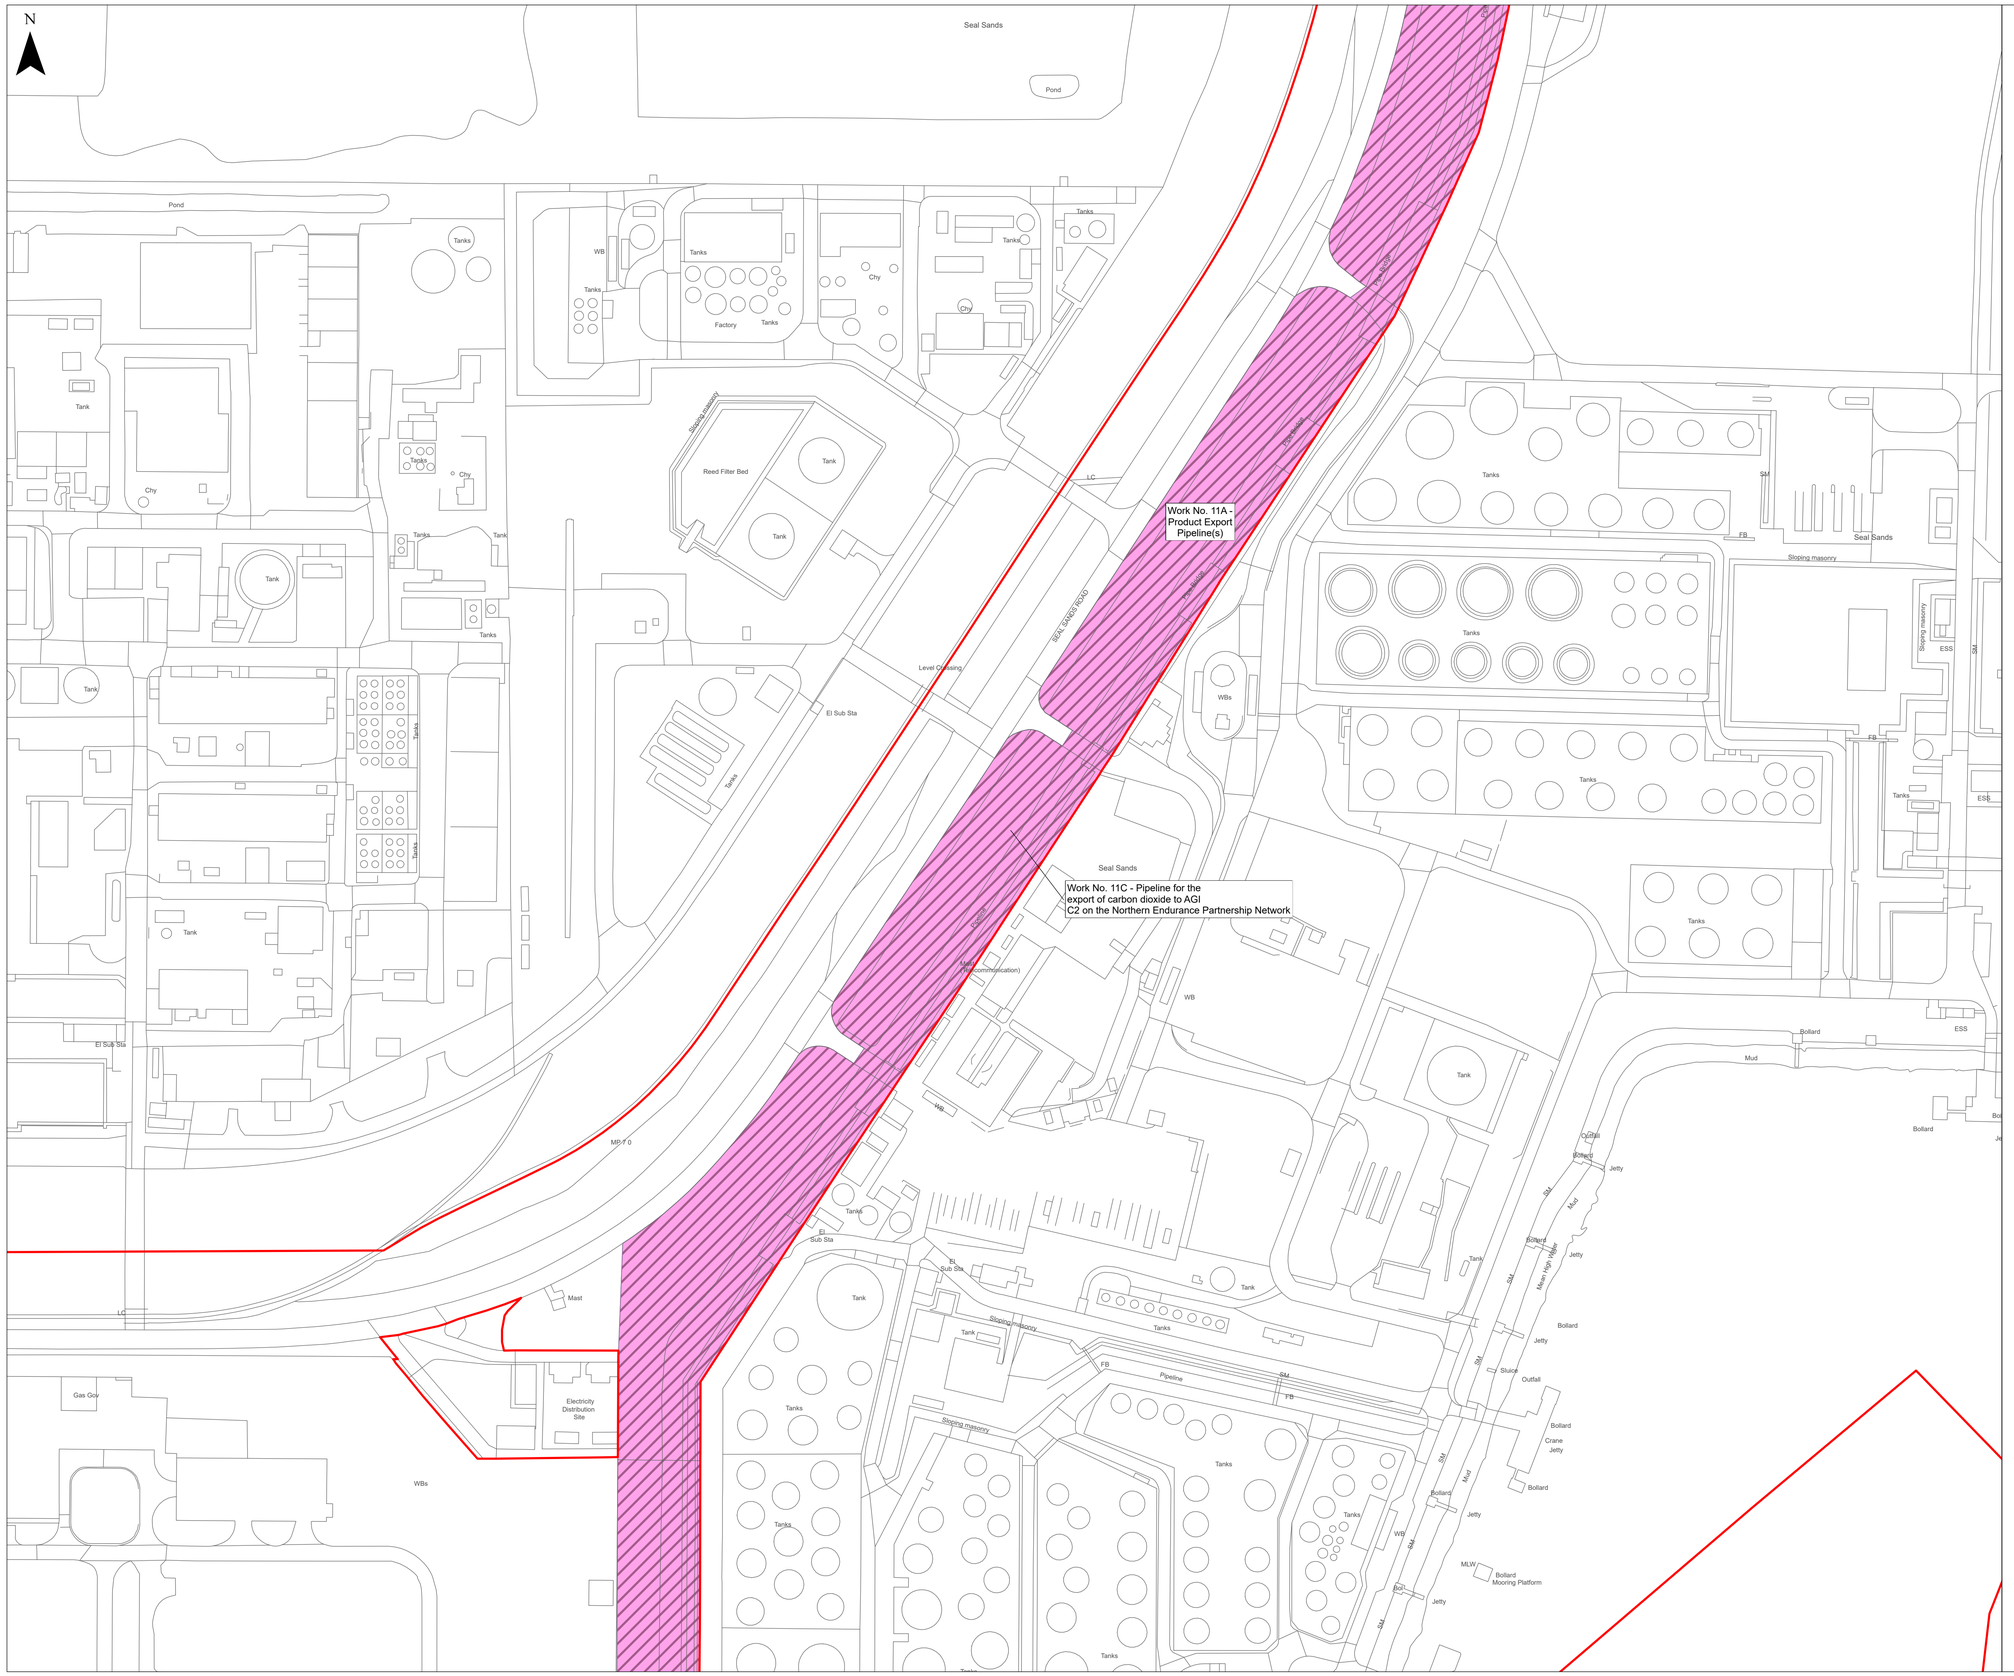

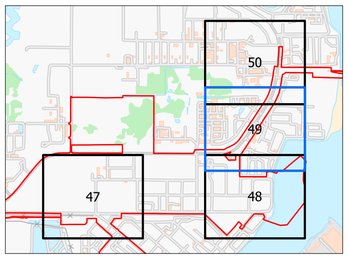

KEY

Order Limits

Work Number / Name

Work No. 11A - Product Export Pipelines

Work No. 11C - Pipeline for the export of carbon dioxide to AGI C2 on the Northern Endurance Partnership Network

Supporting Information

Sheets 1-4 provide an overview of all work areas and illustrates how they interact across the scheme.

Sheets 5-18 comprise the Key Plans, identifying the location and coverage of each detailed plan sheet.

Sheets 19-67 contain the Detailed Plans, showing the full extent and boundaries of the individual work areas at a larger scale for ease of reference.

© Crown copyright and database rights 2026 Ordnance Survey AC0000808122. You are permitted to use this data solely to enable you to respond to, or interact with, the organisation that provided you with the data. You are not permitted to copy, sub-licence, distribute or sell any of this data to third parties in any form.

© Crown copyright material is reproduced with the permission of Land Registry under delegated authority from the Controller of HMSO. This material may not be copied distributed, sold or published without the formal permission of Land Registry. Only an official copy of a title plan or register obtained from the Land Registry may be used for legal or other official purposes.

May contain public sector information licensed under the Open Government Licence v3.0.

Contains OS data © Crown Copyright and database right 2026. Contains data from OS Zoomstack

1:1,250

Scale at A1 I British National Grid

0 30 60 90 120 Metres

Rev	Stat	Date	By	Chkd	Appd
00	S2	14/09/26	AC	JW	JW

Lighthouse GREEN FUELS

Ardent

PROJECT NAME

LIGHTHOUSE GREEN FUELS

FIGURE TITLE

WORK NO. 11 - EXPORT CONNECTION WORKS


SHEET 49 OF 66


DRAWING NUMBER / REFERENCE

ADR_LGF_WORKS_11

SUITABILITY S2

SUITABILITY DESCRIPTION DCO APPLICATION SUBMISSION

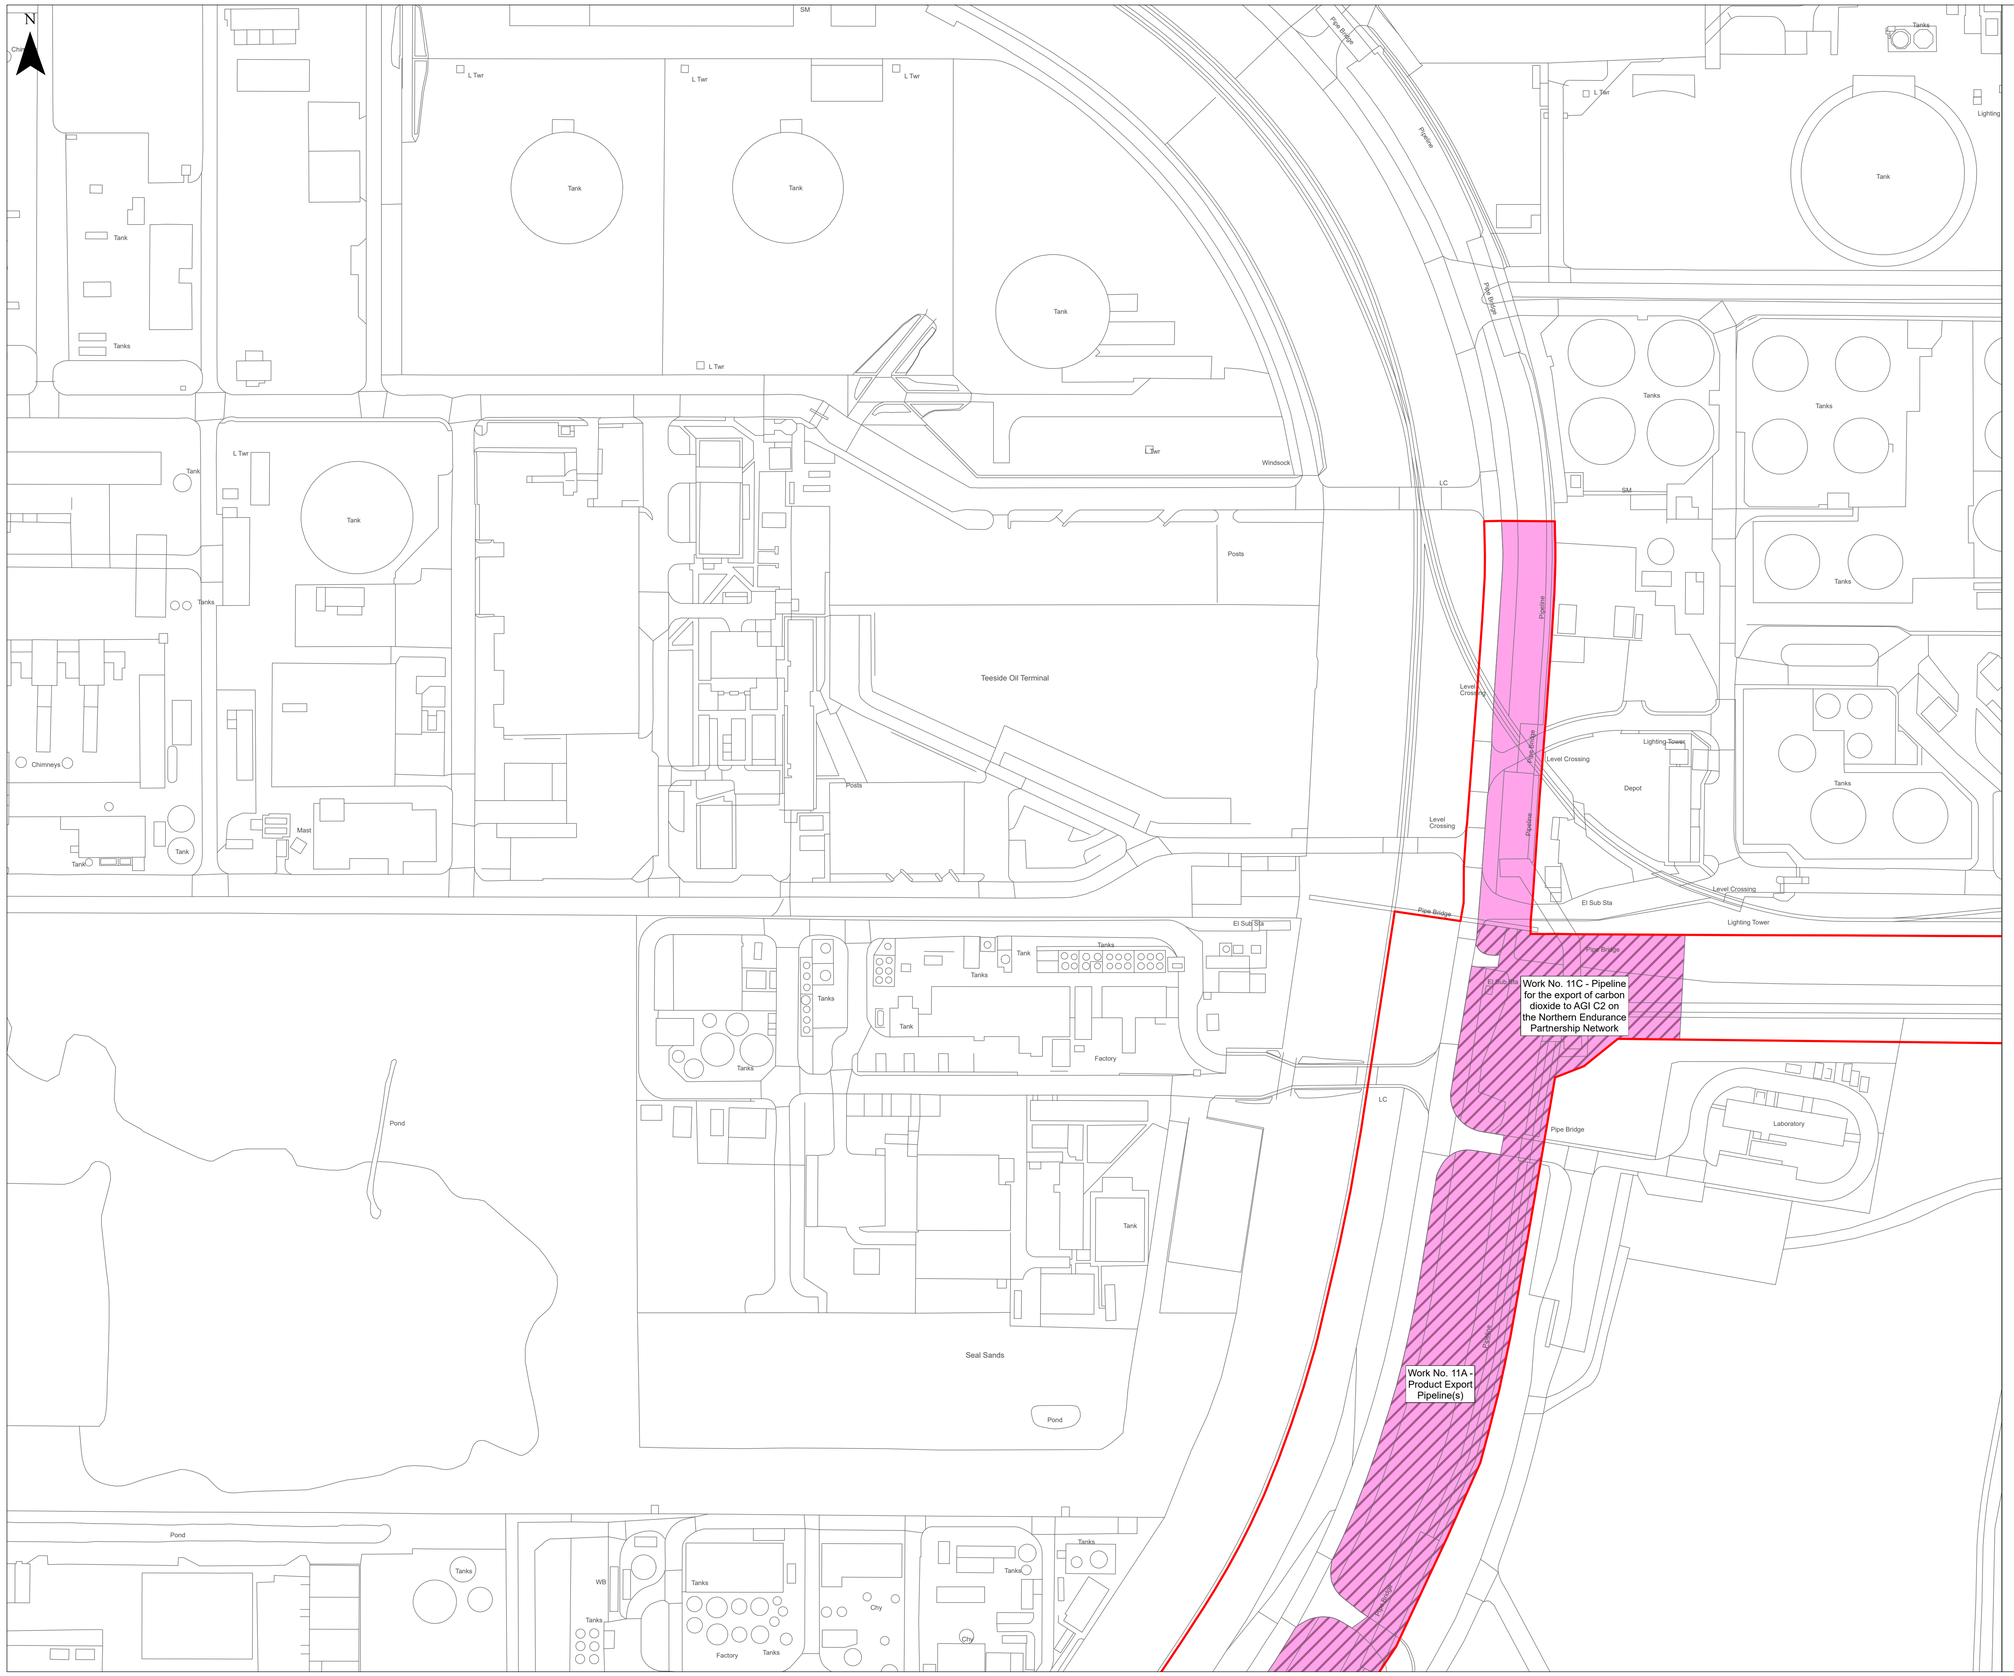

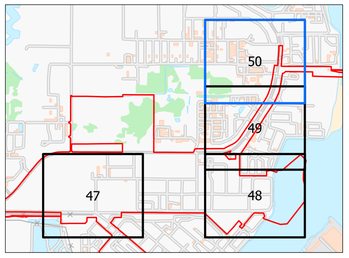

KEY

Order Limits

Work Number / Name

Work No. 11A - Product Export Pipelines

Work No. 11C - Pipeline for the export of carbon dioxide to AGI C2 on the Northern Endurance Partnership Network

Supporting Information

Sheets 1-4 provide an overview of all work areas and illustrates how they interact across the scheme.

Sheets 5-18 comprise the Key Plans, identifying the location and coverage of each detailed plan sheet.

Sheets 19-67 contain the Detailed Plans, showing the full extent and boundaries of the individual work areas at a larger scale for ease of reference.

© Crown copyright and database rights 2026 Ordnance Survey AC0000808122. You are permitted to use this data solely to enable you to respond to, or interact with, the organisation that provided you with the data. You are not permitted to copy, sub-licence, distribute or sell any of this data to third parties in any form.

© Crown copyright material is reproduced with the permission of Land Registry under delegated authority from the Controller of HMSO. This material may not be copied distributed, sold or published without the formal permission of Land Registry. Only an official copy of a title plan or register obtained from the Land Registry may be used for legal or other official purposes.

May contain public sector information licensed under the Open Government Licence v3.0.

Contains OS data © Crown Copyright and database right 2026. Contains data from OS Zoomstack

1:1,250

Scale at A1 l British National Grid

0 30 60 90 120 Metres

Rev	Stat	Date	By	Chkd	Appd
00	S2	14/09/26	AC	JW	JW

Lighthouse GREEN FUELS

Ardent

PROJECT NAME

LIGHTHOUSE GREEN FUELS

FIGURE TITLE

WORK NO. 11 - EXPORT CONNECTION WORKS

SHEET 50 OF 66

DRAWING NUMBER / REFERENCE

ADR_LGF_WORKS_11

SUITABILITY S2 | **SUITABILITY DESCRIPTION** DCO APPLICATION SUBMISSION

N

Windsock

Work No. 12 - Surface Water Attenuation and Discharge

Pipe Lines

ETL

Pipe Lines

Pipeline

Pipe Line

Tank


Tank

Pipeline

Pipe Gantry

L Twr

ESA

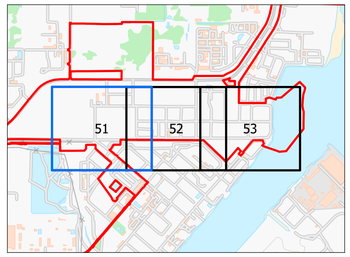

KEY

Order Limits

Work Number / Name

Work No. 12 - Surface Water Attenuation, Drainage and Discharge

Supporting Information

Sheets 1-4 provide an overview of all work areas and illustrates how they interact across the scheme.

Sheets 5-18 comprise the Key Plans, identifying the location and coverage of each detailed plan sheet.

Sheets 19-67 contain the Detailed Plans, showing the full extent and boundaries of the individual work areas at a larger scale for ease of reference.

© Crown copyright and database rights 2026 Ordnance Survey AC0000808122. You are permitted to use this data solely to enable you to respond to, or interact with, the organisation that provided you with the data. You are not permitted to copy, sub-licence, distribute or sell any of this data to third parties in any form.

© Crown copyright material is reproduced with the permission of Land Registry under delegated authority from the Controller of HMSO. This material may not be copied distributed, sold or published without the formal permission of Land Registry. Only an official copy of a title plan or register obtained from the Land Registry may be used for legal or other official purposes.

May contain public sector information licensed under the Open Government Licence v3.0.

Contains OS data © Crown Copyright and database right 2026. Contains data from OS Zoomstack

1:1,250

Scale at A1 I British National Grid

0 30 60 90 120 Metres

Rev	Stat	Date	By	Chkd	Appd
00	S2	14/09/26	AC	JW	JW

Lighthouse GREEN FUELS

Ardent

PROJECT NAME

LIGHTHOUSE GREEN FUELS

FIGURE TITLE


WORK NO. 12 - SURFACE WATER ATTENUATION, DRAINAGE AND DISCHARGE


SHEET 51 OF 67

DRAWING NUMBER / REFERENCE

ADR_LGF_WORKS_12

SUITABILITY S2 | **SUITABILITY DESCRIPTION** DCO APPLICATION SUBMISSION

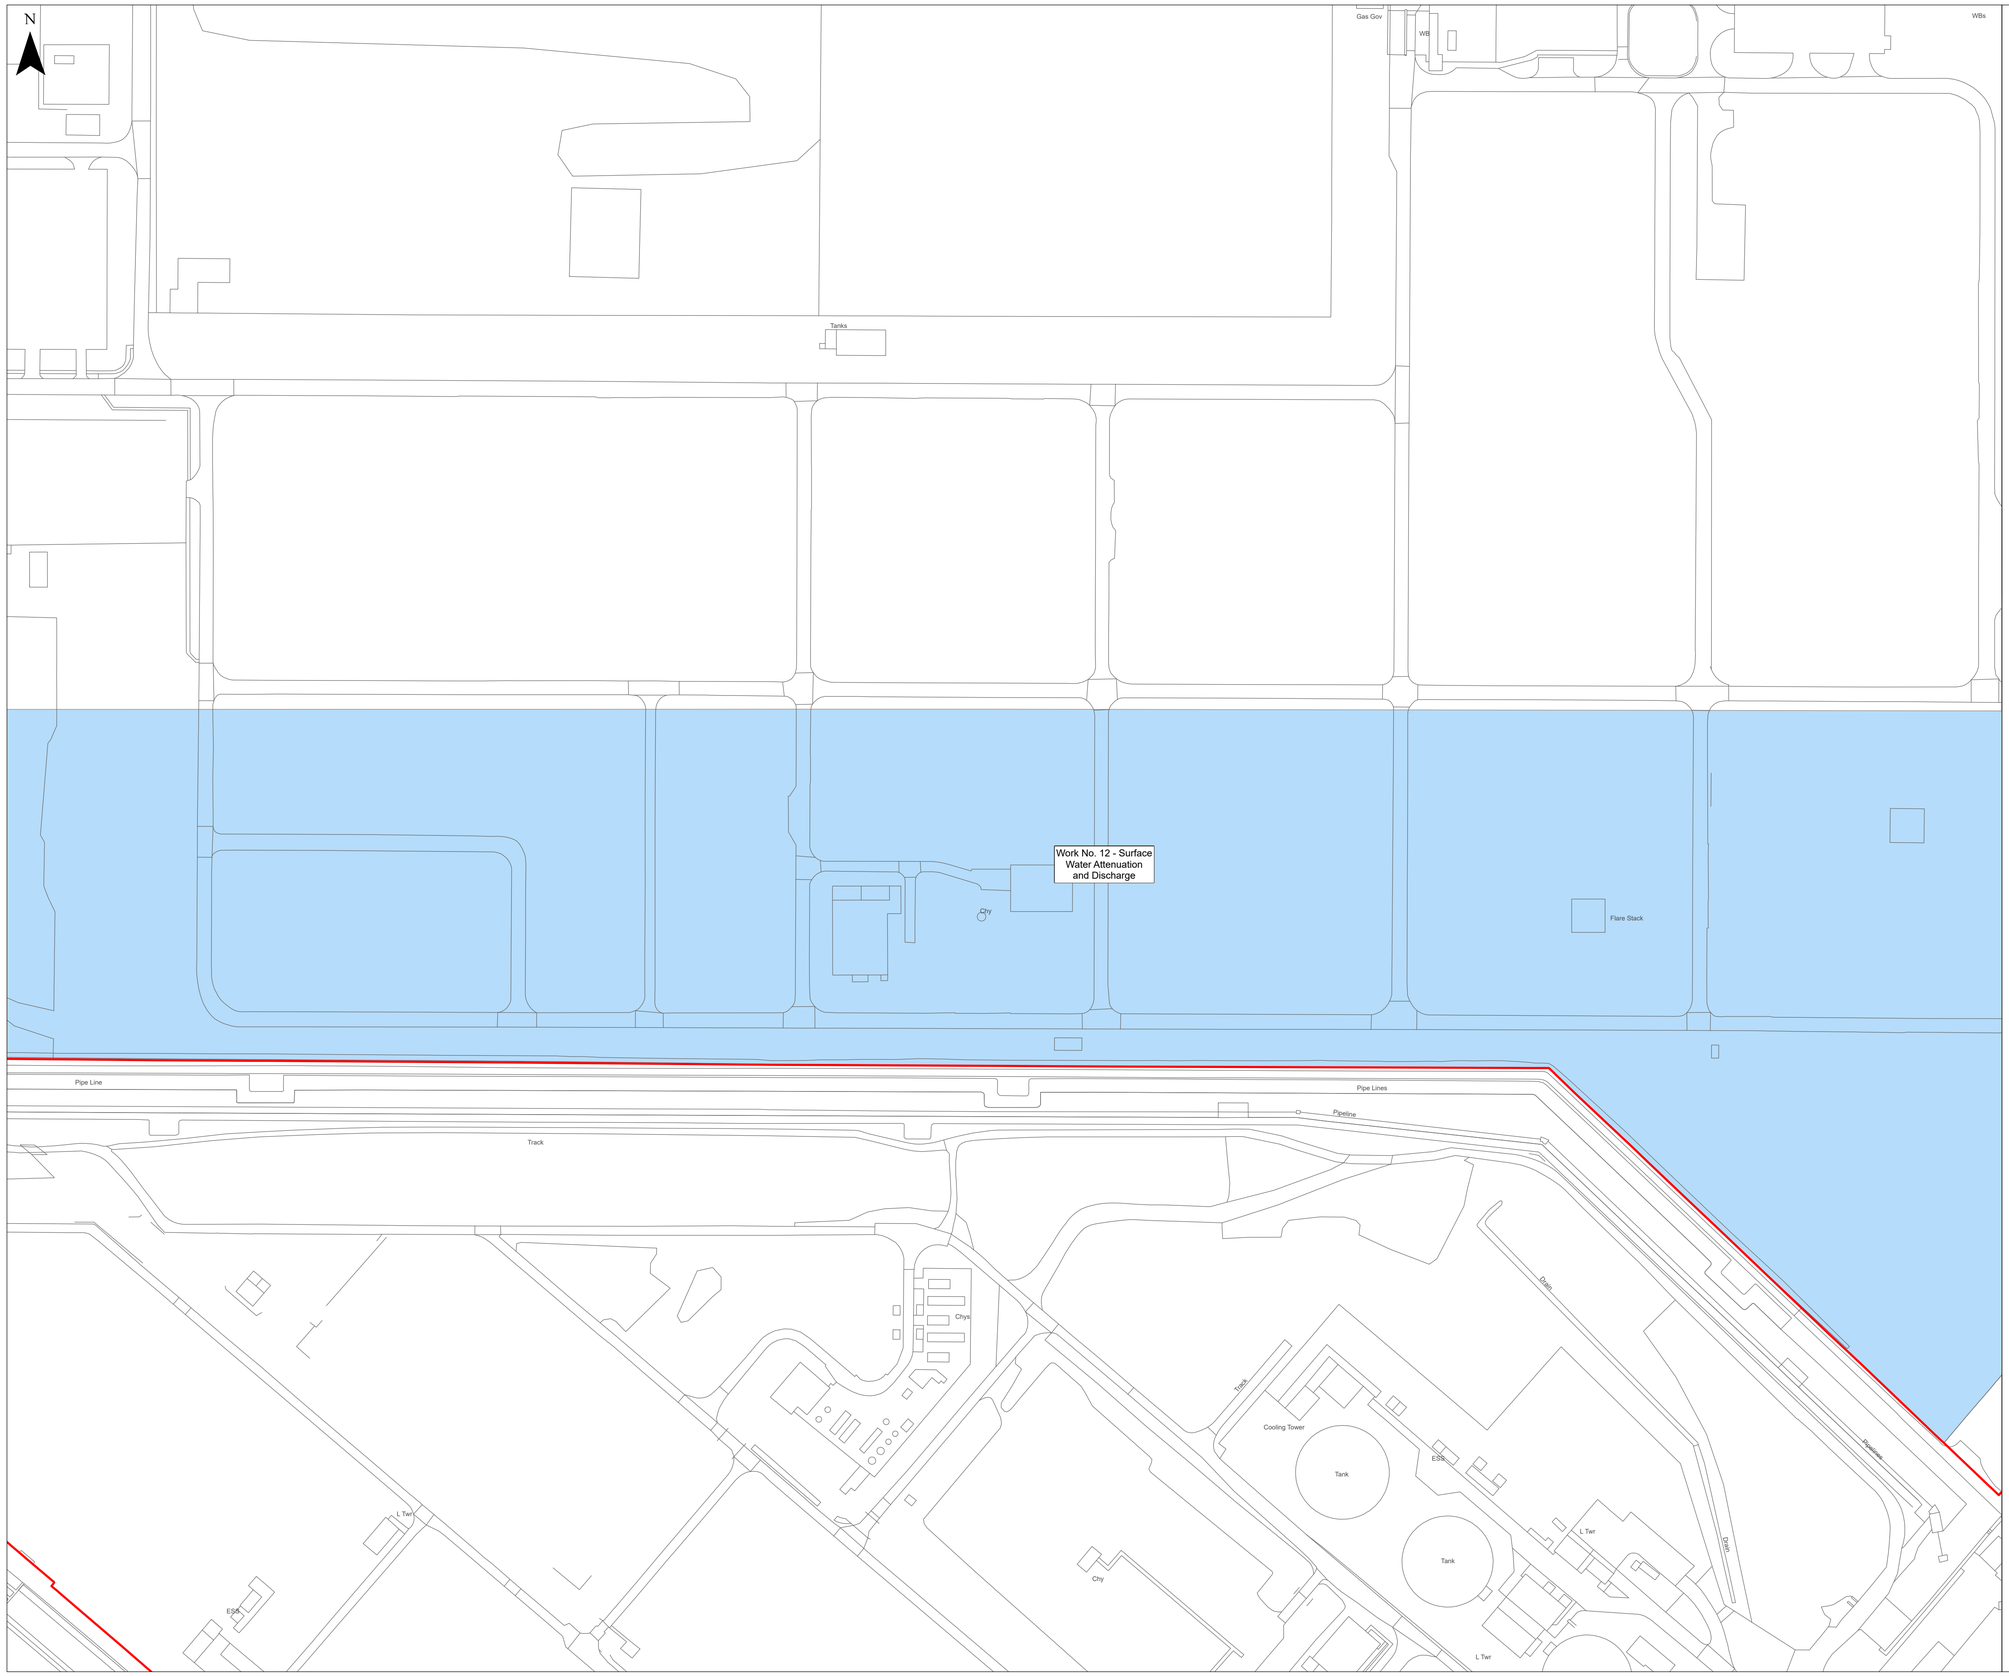

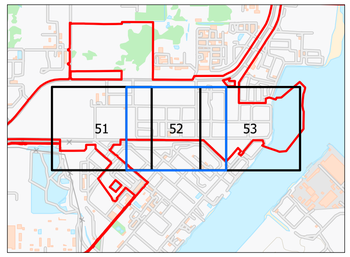

KEY

Order Limits

Work Number / Name

Work No. 12 - Surface Water Attenuation, Drainage and Discharge

Supporting Information

Sheets 1-4 provide an overview of all work areas and illustrates how they interact across the scheme.

Sheets 5-18 comprise the Key Plans, identifying the location and coverage of each detailed plan sheet.

Sheets 19-67 contain the Detailed Plans, showing the full extent and boundaries of the individual work areas at a larger scale for ease of reference.

© Crown copyright and database rights 2026 Ordnance Survey AC0000808122. You are permitted to use this data solely to enable you to respond to, or interact with, the organisation that provided you with the data. You are not permitted to copy, sub-licence, distribute or sell any of this data to third parties in any form.

© Crown copyright material is reproduced with the permission of Land Registry under delegated authority from the Controller of HMSO. This material may not be copied distributed, sold or published without the formal permission of Land Registry. Only an official copy of a title plan or register obtained from the Land Registry may be used for legal or other official purposes.

May contain public sector information licensed under the Open Government Licence v3.0.

Contains OS data © Crown Copyright and database right 2026.
Contains data from OS Zoomstack

1:1,250

Scale at A1 I British National Grid

0 30 60 90 120 Metres

Rev	Stat	Date	By	Chkd	Appd
00	S2	14/09/26	AC	JW	JW

Lighthouse GREEN FUELS

Ardent

PROJECT NAME

LIGHTHOUSE GREEN FUELS

FIGURE TITLE

WORK NO. 12 - SURFACE WATER ATTENUATION, DRAINAGE AND DISCHARGE


SHEET 52 OF 67


DRAWING NUMBER / REFERENCE

ADR_LGF_WORKS_12

SUITABILITY S2

SUITABILITY DESCRIPTION DCO APPLICATION SUBMISSION

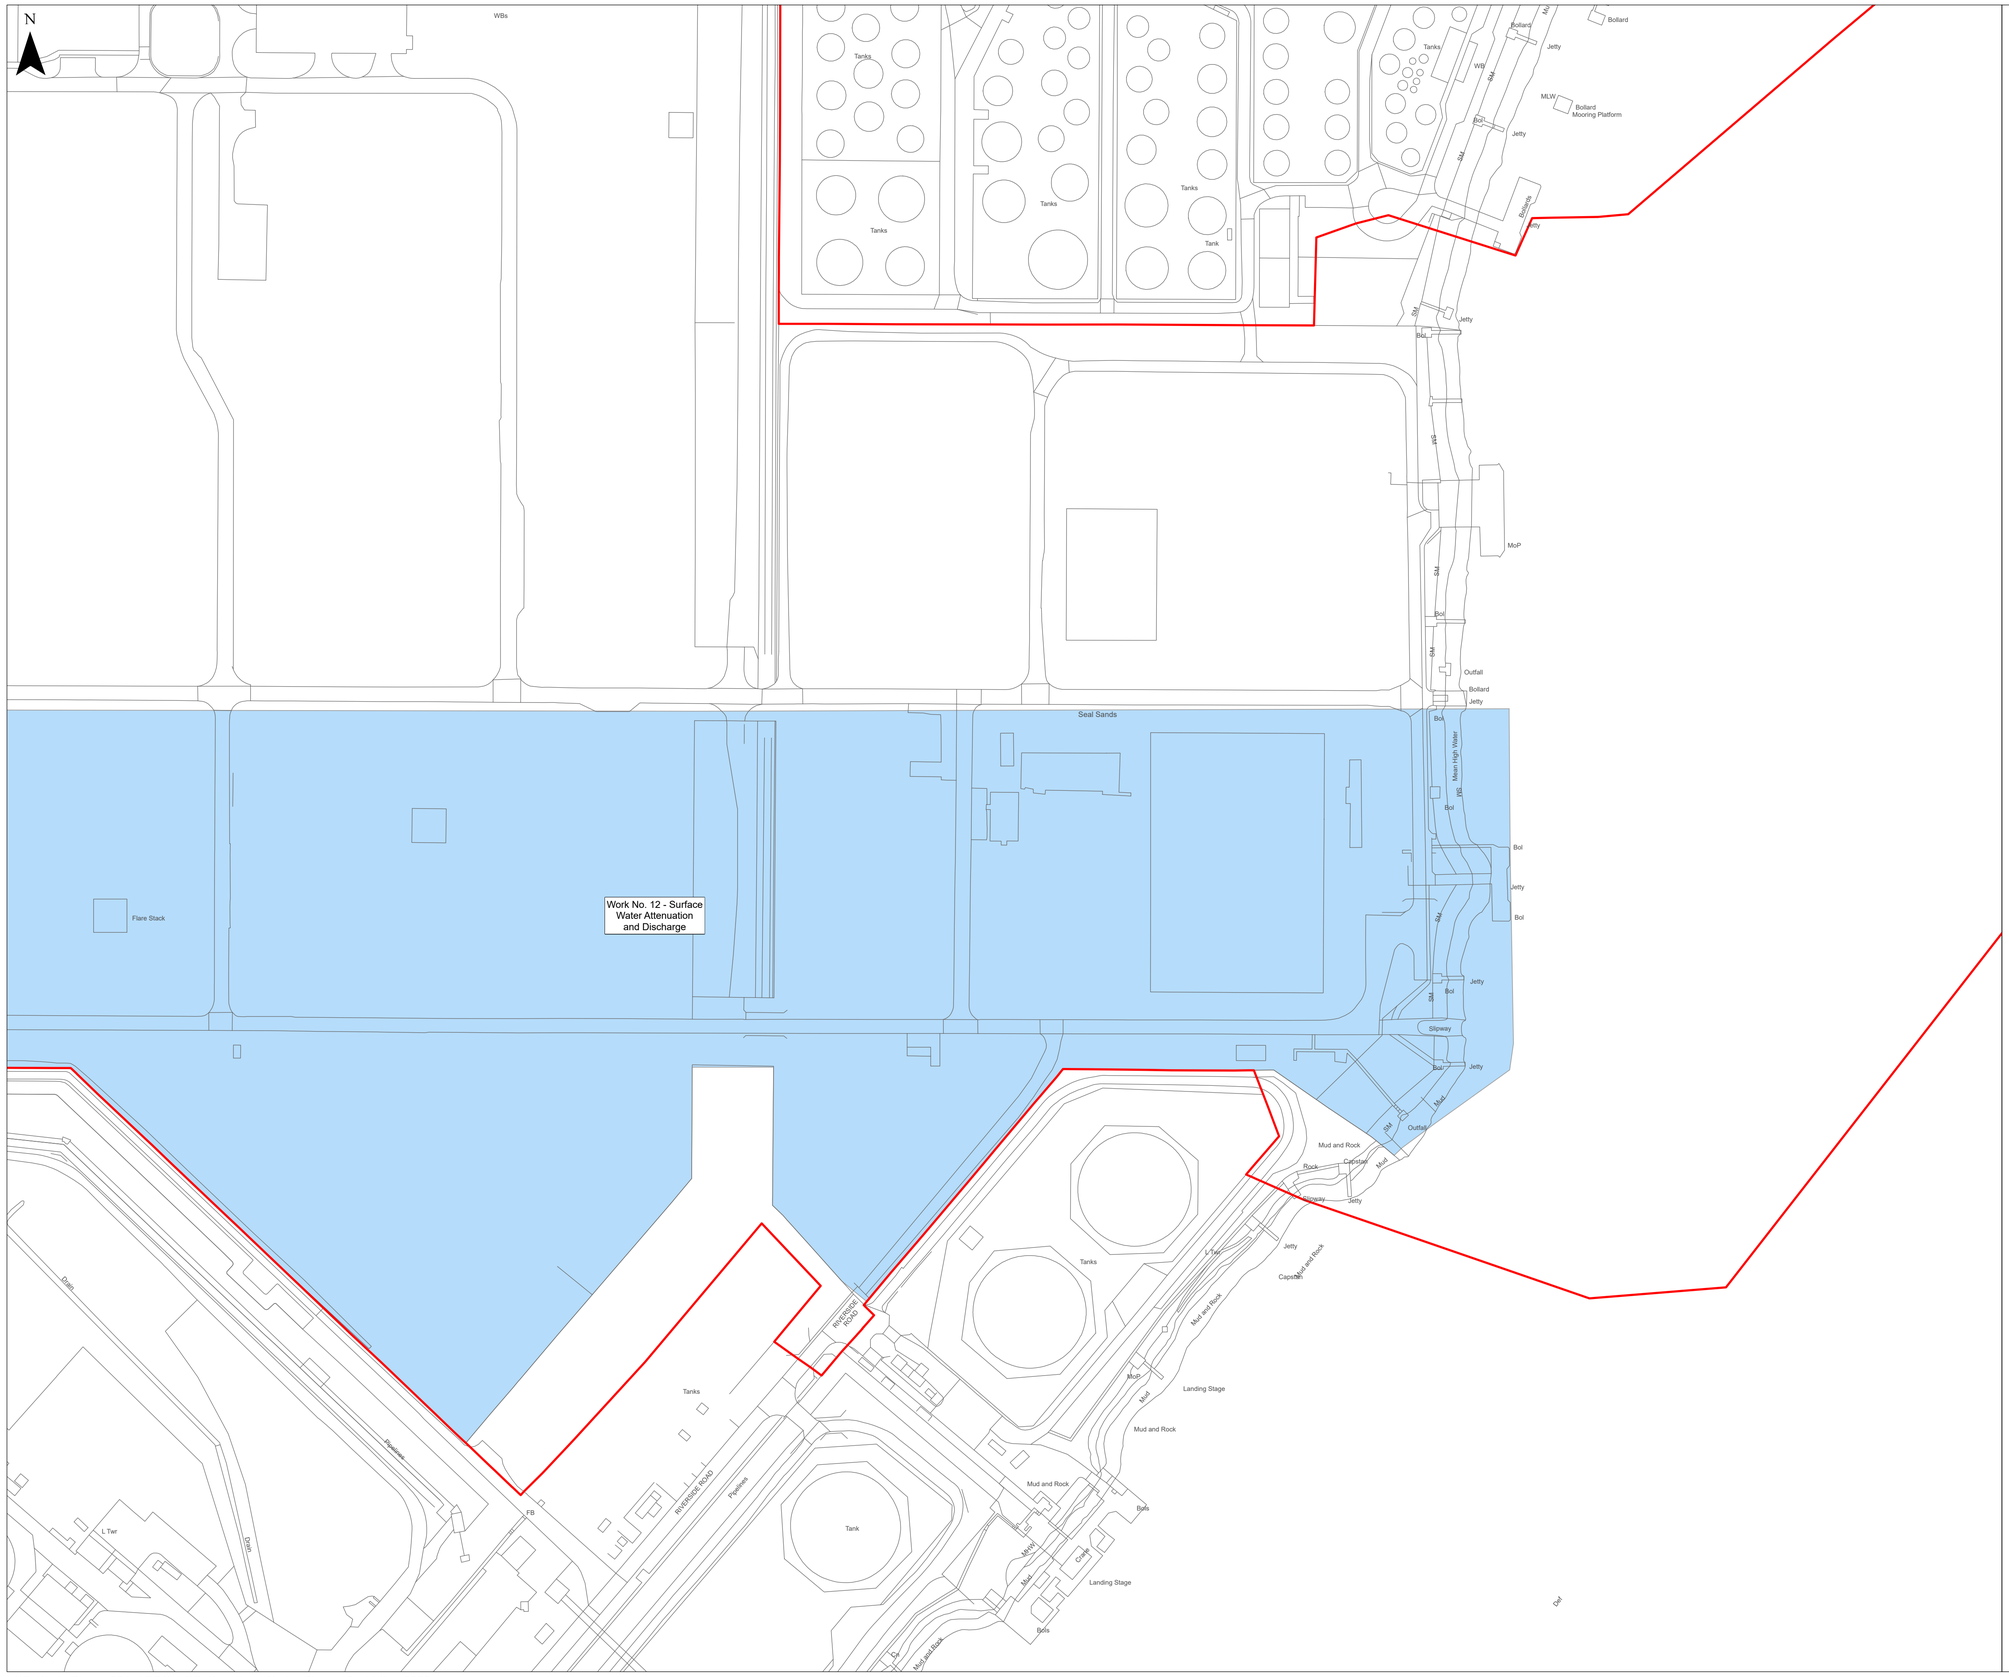

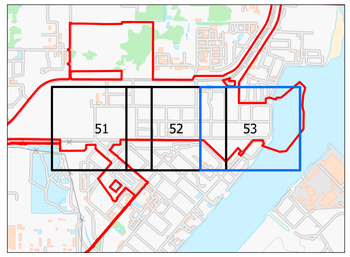

KEY

Order Limits

Work Number / Name

Work No. 12 - Surface Water Attenuation, Drainage and Discharge

Supporting Information

Sheets 1-4 provide an overview of all work areas and illustrates how they interact across the scheme.

Sheets 5-18 comprise the Key Plans, identifying the location and coverage of each detailed plan sheet.

Sheets 19-67 contain the Detailed Plans, showing the full extent and boundaries of the individual work areas at a larger scale for ease of reference.

© Crown copyright and database rights 2026 Ordnance Survey AC0000808122. You are permitted to use this data solely to enable you to respond to, or interact with, the organisation that provided you with the data. You are not permitted to copy, sub-licence, distribute or sell any of this data to third parties in any form.

© Crown copyright material is reproduced with the permission of Land Registry under delegated authority from the Controller of HMSO. This material may not be copied distributed, sold or published without the formal permission of Land Registry. Only an official copy of a title plan or register obtained from the Land Registry may be used for legal or other official purposes.

May contain public sector information licensed under the Open Government Licence v3.0.

Contains OS data © Crown Copyright and database right 2026.
Contains data from OS Zoomstack

1:1,250

Scale at A1 I British National Grid

0 30 60 90 120 Metres

Rev	Stat	Date	By	Chkd	Appd
00	S2	14/09/26	AC	JW	JW

Lighthouse GREEN FUELS

Ardent

PROJECT NAME

LIGHTHOUSE GREEN FUELS

FIGURE TITLE


WORK NO. 12 - SURFACE WATER ATTENUATION, DRAINAGE AND DISCHARGE


SHEET 53 OF 67

DRAWING NUMBER / REFERENCE

ADR_LGF_WORKS_12

SUITABILITY	SUITABILITY DESCRIPTION
S2	DCO APPLICATION SUBMISSION

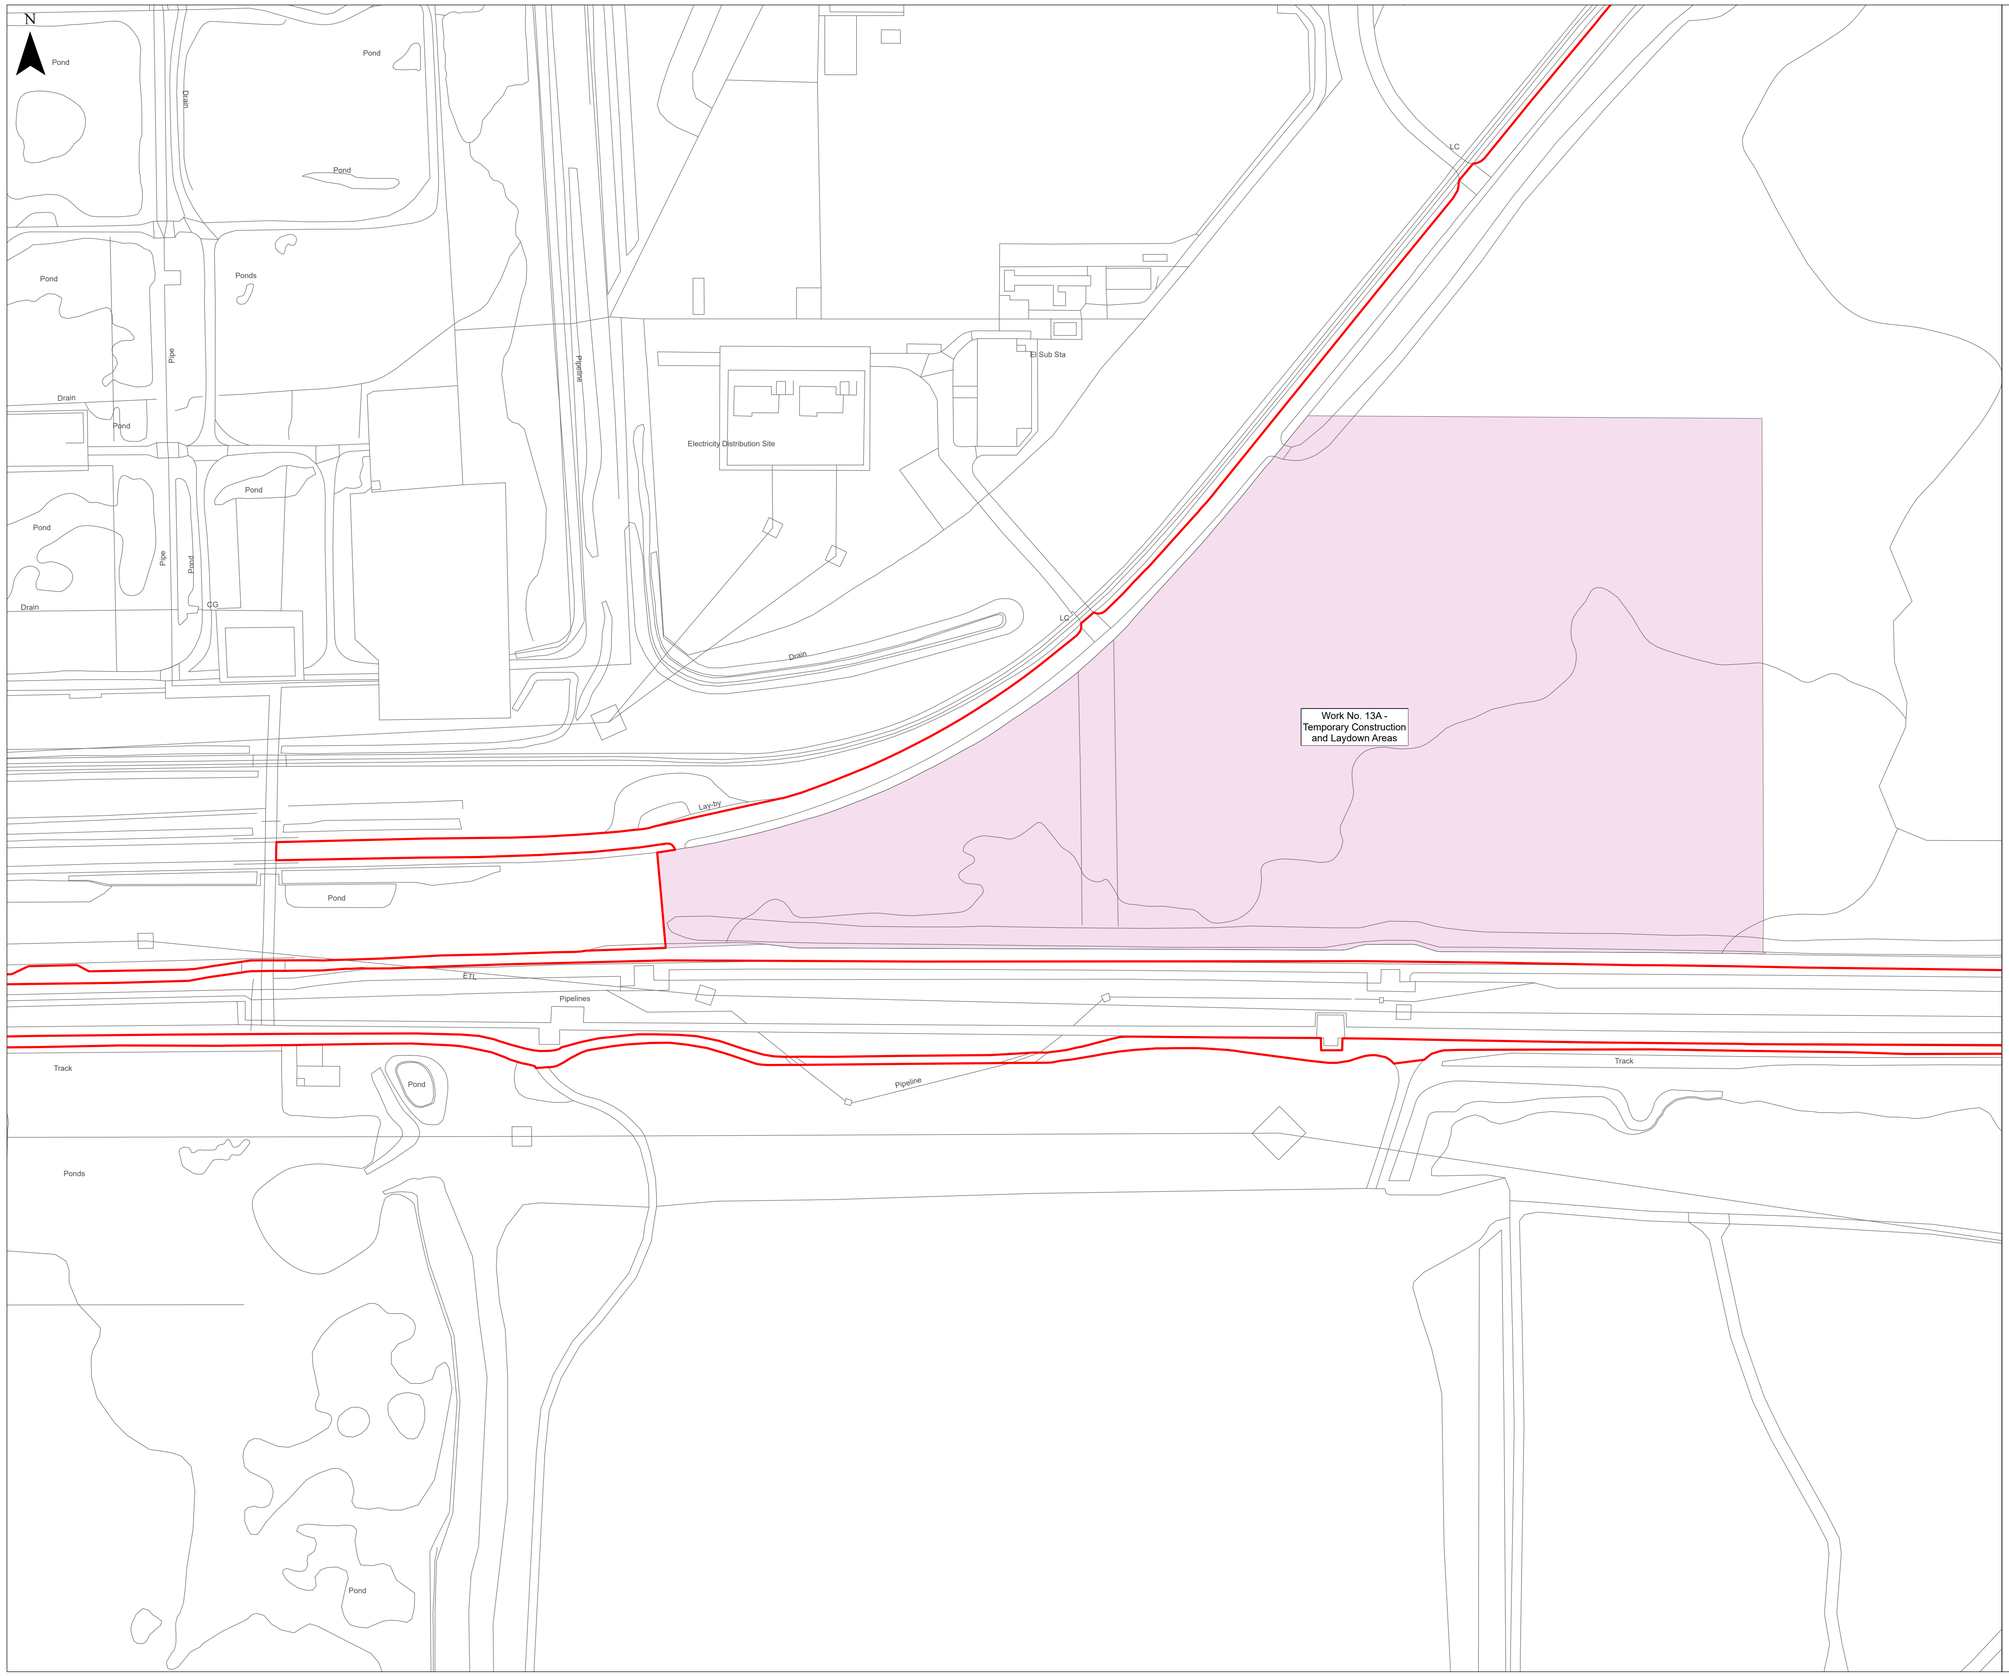

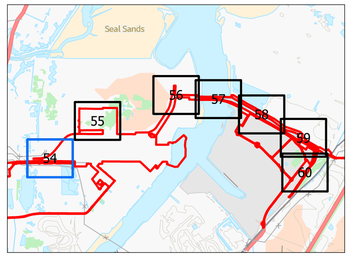

KEY

Order Limits

Work Number / Name

Work No. 13A - Temporary Construction and Laydown Areas

Supporting Information

Sheets 1-4 provide an overview of all work areas and illustrates how they interact across the scheme.

Sheets 5-18 comprise the Key Plans, identifying the location and coverage of each detailed plan sheet.

Sheets 19-67 contain the Detailed Plans, showing the full extent and boundaries of the individual work areas at a larger scale for ease of reference.

© Crown copyright and database rights 2026 Ordnance Survey AC0000808122. You are permitted to use this data solely to enable you to respond to, or interact with, the organisation that provided you with the data. You are not permitted to copy, sub-licence, distribute or sell any of this data to third parties in any form.

© Crown copyright material is reproduced with the permission of Land Registry under delegated authority from the Controller of HMSO. This material may not be copied distributed, sold or published without the formal permission of Land Registry. Only an official copy of a title plan or register obtained from the Land Registry may be used for legal or other official purposes.

May contain public sector information licensed under the Open Government Licence v3.0.

Contains OS data © Crown Copyright and database right 2026.
Contains data from OS Zoomstack

1:1,250

Scale at A1 | British National Grid

0 30 60 90 120 Metres

Rev	Stat	Date	By	Chkd	Appd
00	S2	14/09/26	AC	JW	JW

Lighthouse GREEN FUELS

Ardent

PROJECT NAME

LIGHTHOUSE GREEN FUELS

FIGURE TITLE


WORK NO. 13 - CONSTRUCTION AND LAYDOWN AREAS


SHEET 54 OF 67

DRAWING NUMBER / REFERENCE

ADR_LGF_WORKS_13

SUITABILITY S2 | **SUITABILITY DESCRIPTION** DCO APPLICATION SUBMISSION

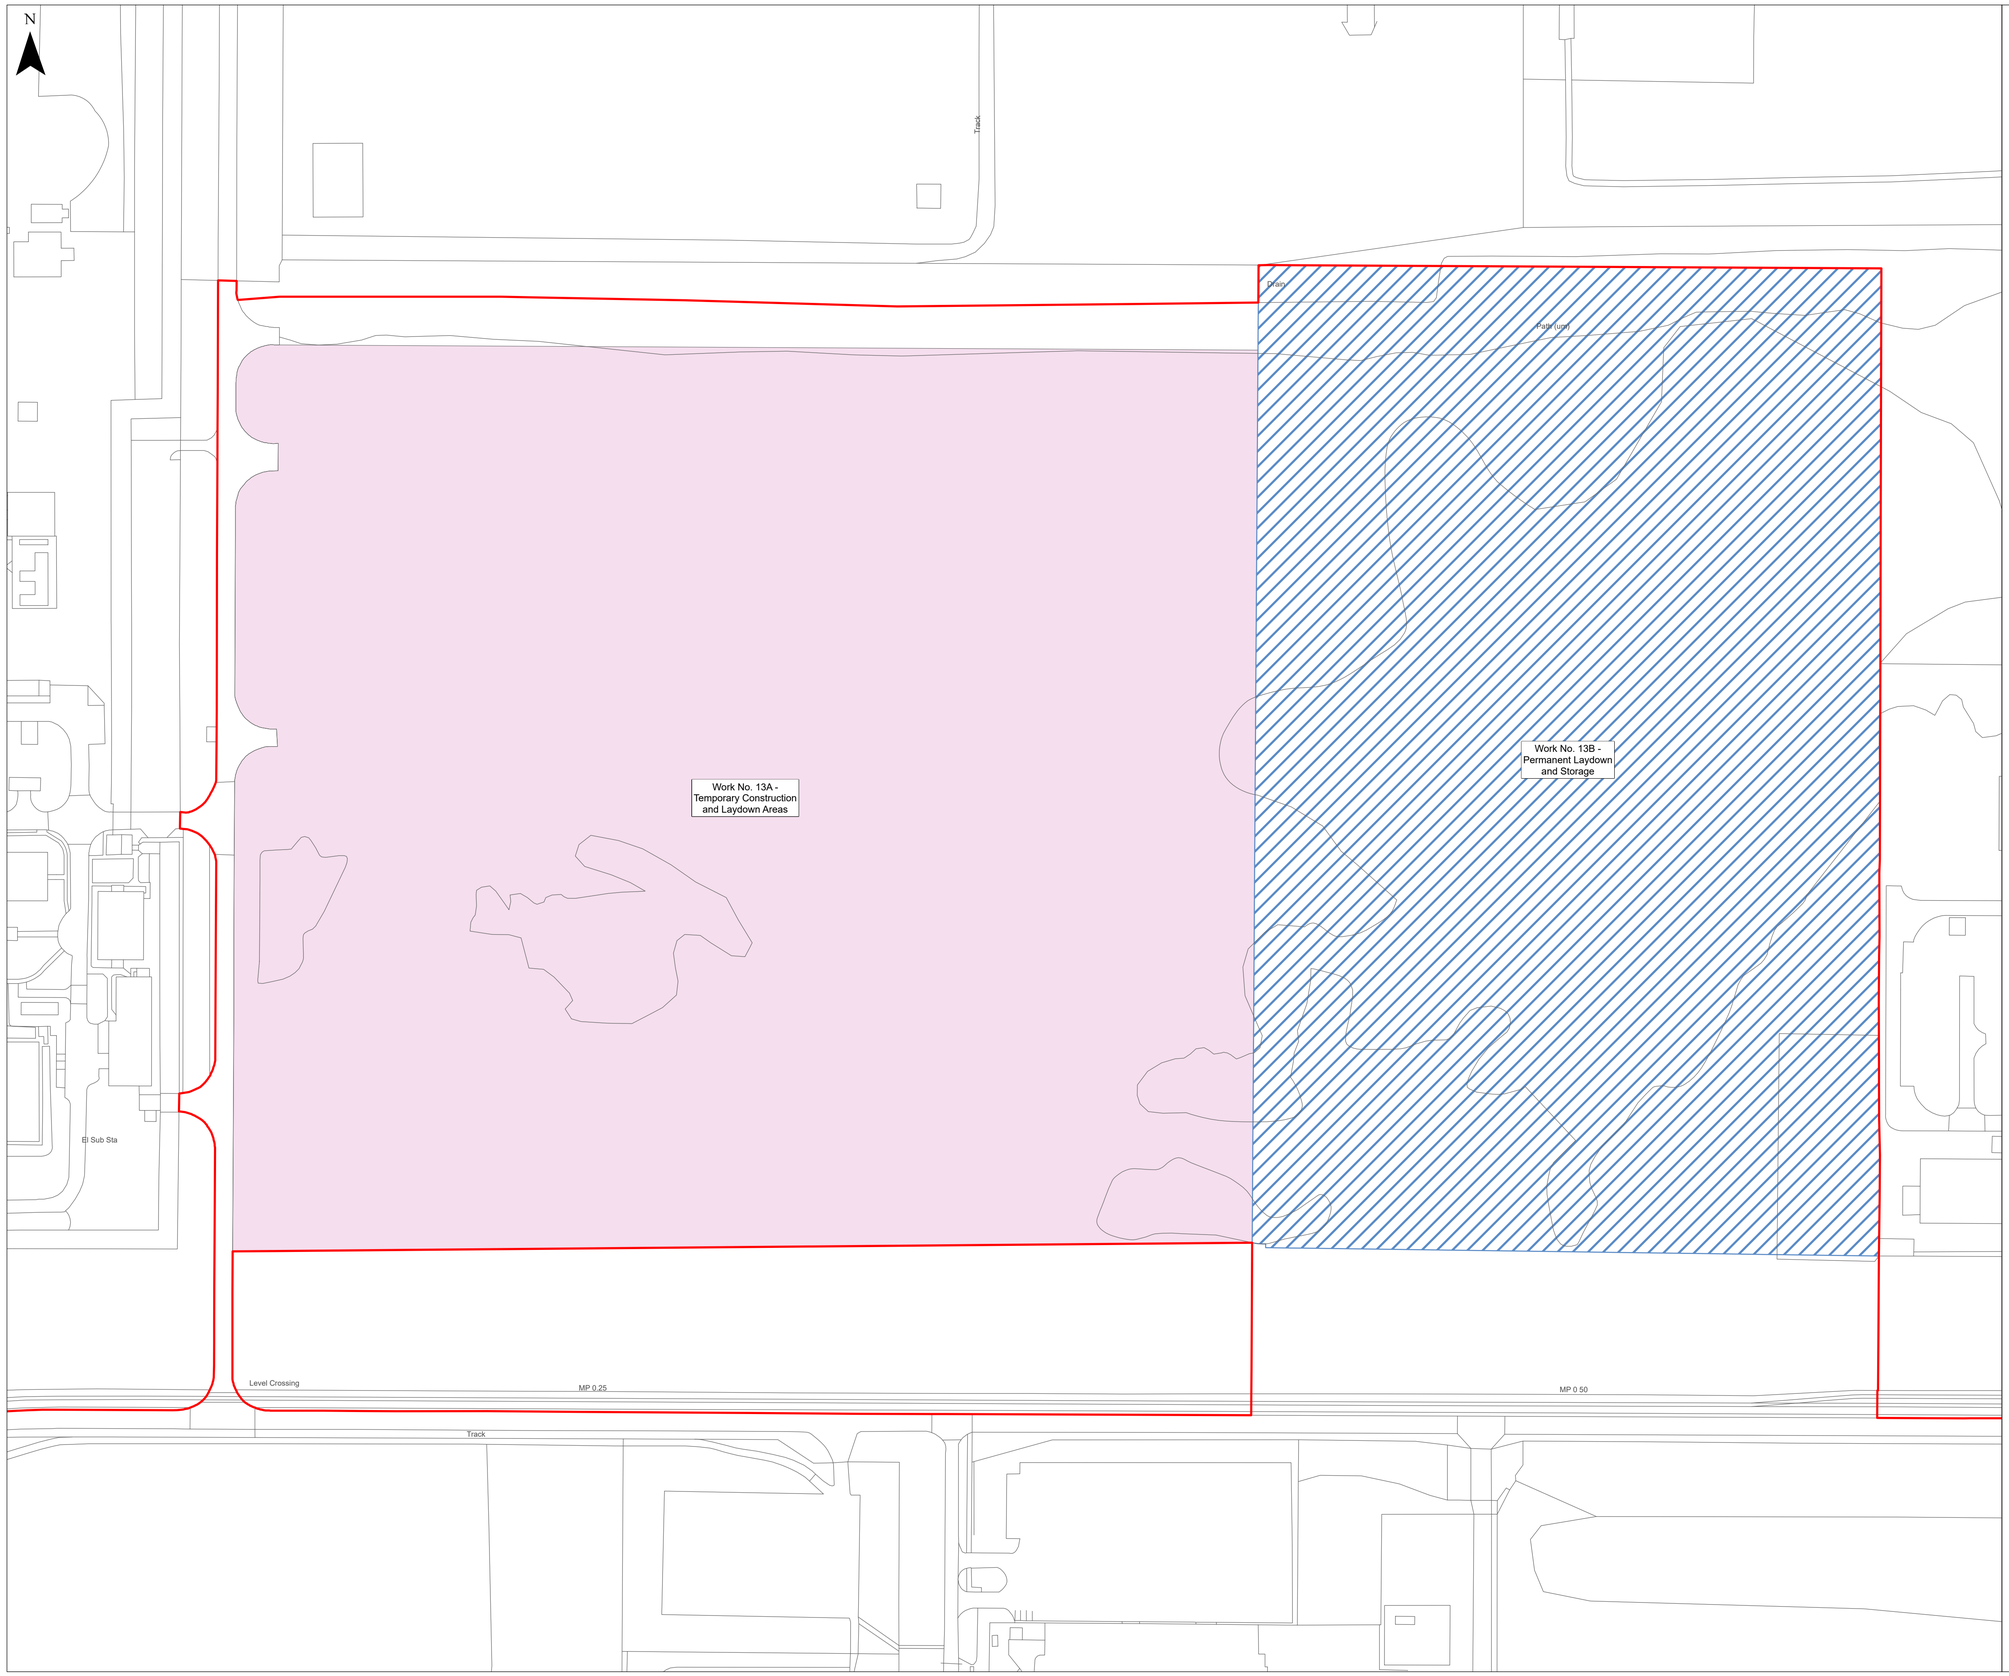

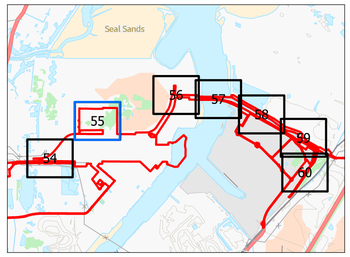

KEY

Order Limits

Work Number / Name

Work No. 13A - Temporary Construction and Laydown Areas

Work No. 13B - Permanent Laydown and Storage Area

Supporting Information

Sheets 1-4 provide an overview of all work areas and illustrates how they interact across the scheme.

Sheets 5-18 comprise the Key Plans, identifying the location and coverage of each detailed plan sheet.

Sheets 19-67 contain the Detailed Plans, showing the full extent and boundaries of the individual work areas at a larger scale for ease of reference.

© Crown copyright and database rights 2026 Ordnance Survey AC0000808122. You are permitted to use this data solely to enable you to respond to, or interact with, the organisation that provided you with the data. You are not permitted to copy, sub-licence, distribute or sell any of this data to third parties in any form.

© Crown copyright material is reproduced with the permission of Land Registry under delegated authority from the Controller of HMSO. This material may not be copied distributed, sold or published without the formal permission of Land Registry. Only an official copy of a title plan or register obtained from the Land Registry may be used for legal or other official purposes.

May contain public sector information licensed under the Open Government Licence v3.0.

Contains OS data © Crown Copyright and database right 2026. Contains data from OS Zoomstack

1:1,250

Scale at A1 | British National Grid

0 30 60 90 120 Metres

Rev	Stat	Date	By	Chkd	Appd
00	S2	14/09/26	AC	JW	JW

Lighthouse GREEN FUELS

Ardent

PROJECT NAME

LIGHTHOUSE GREEN FUELS

FIGURE TITLE


WORK NO. 13 - CONSTRUCTION AND LAYDOWN AREAS


SHEET 55 OF 67

DRAWING NUMBER / REFERENCE

ADR_LGF_WORKS_13

SUITABILITY S2 | **SUITABILITY DESCRIPTION** DCO APPLICATION SUBMISSION

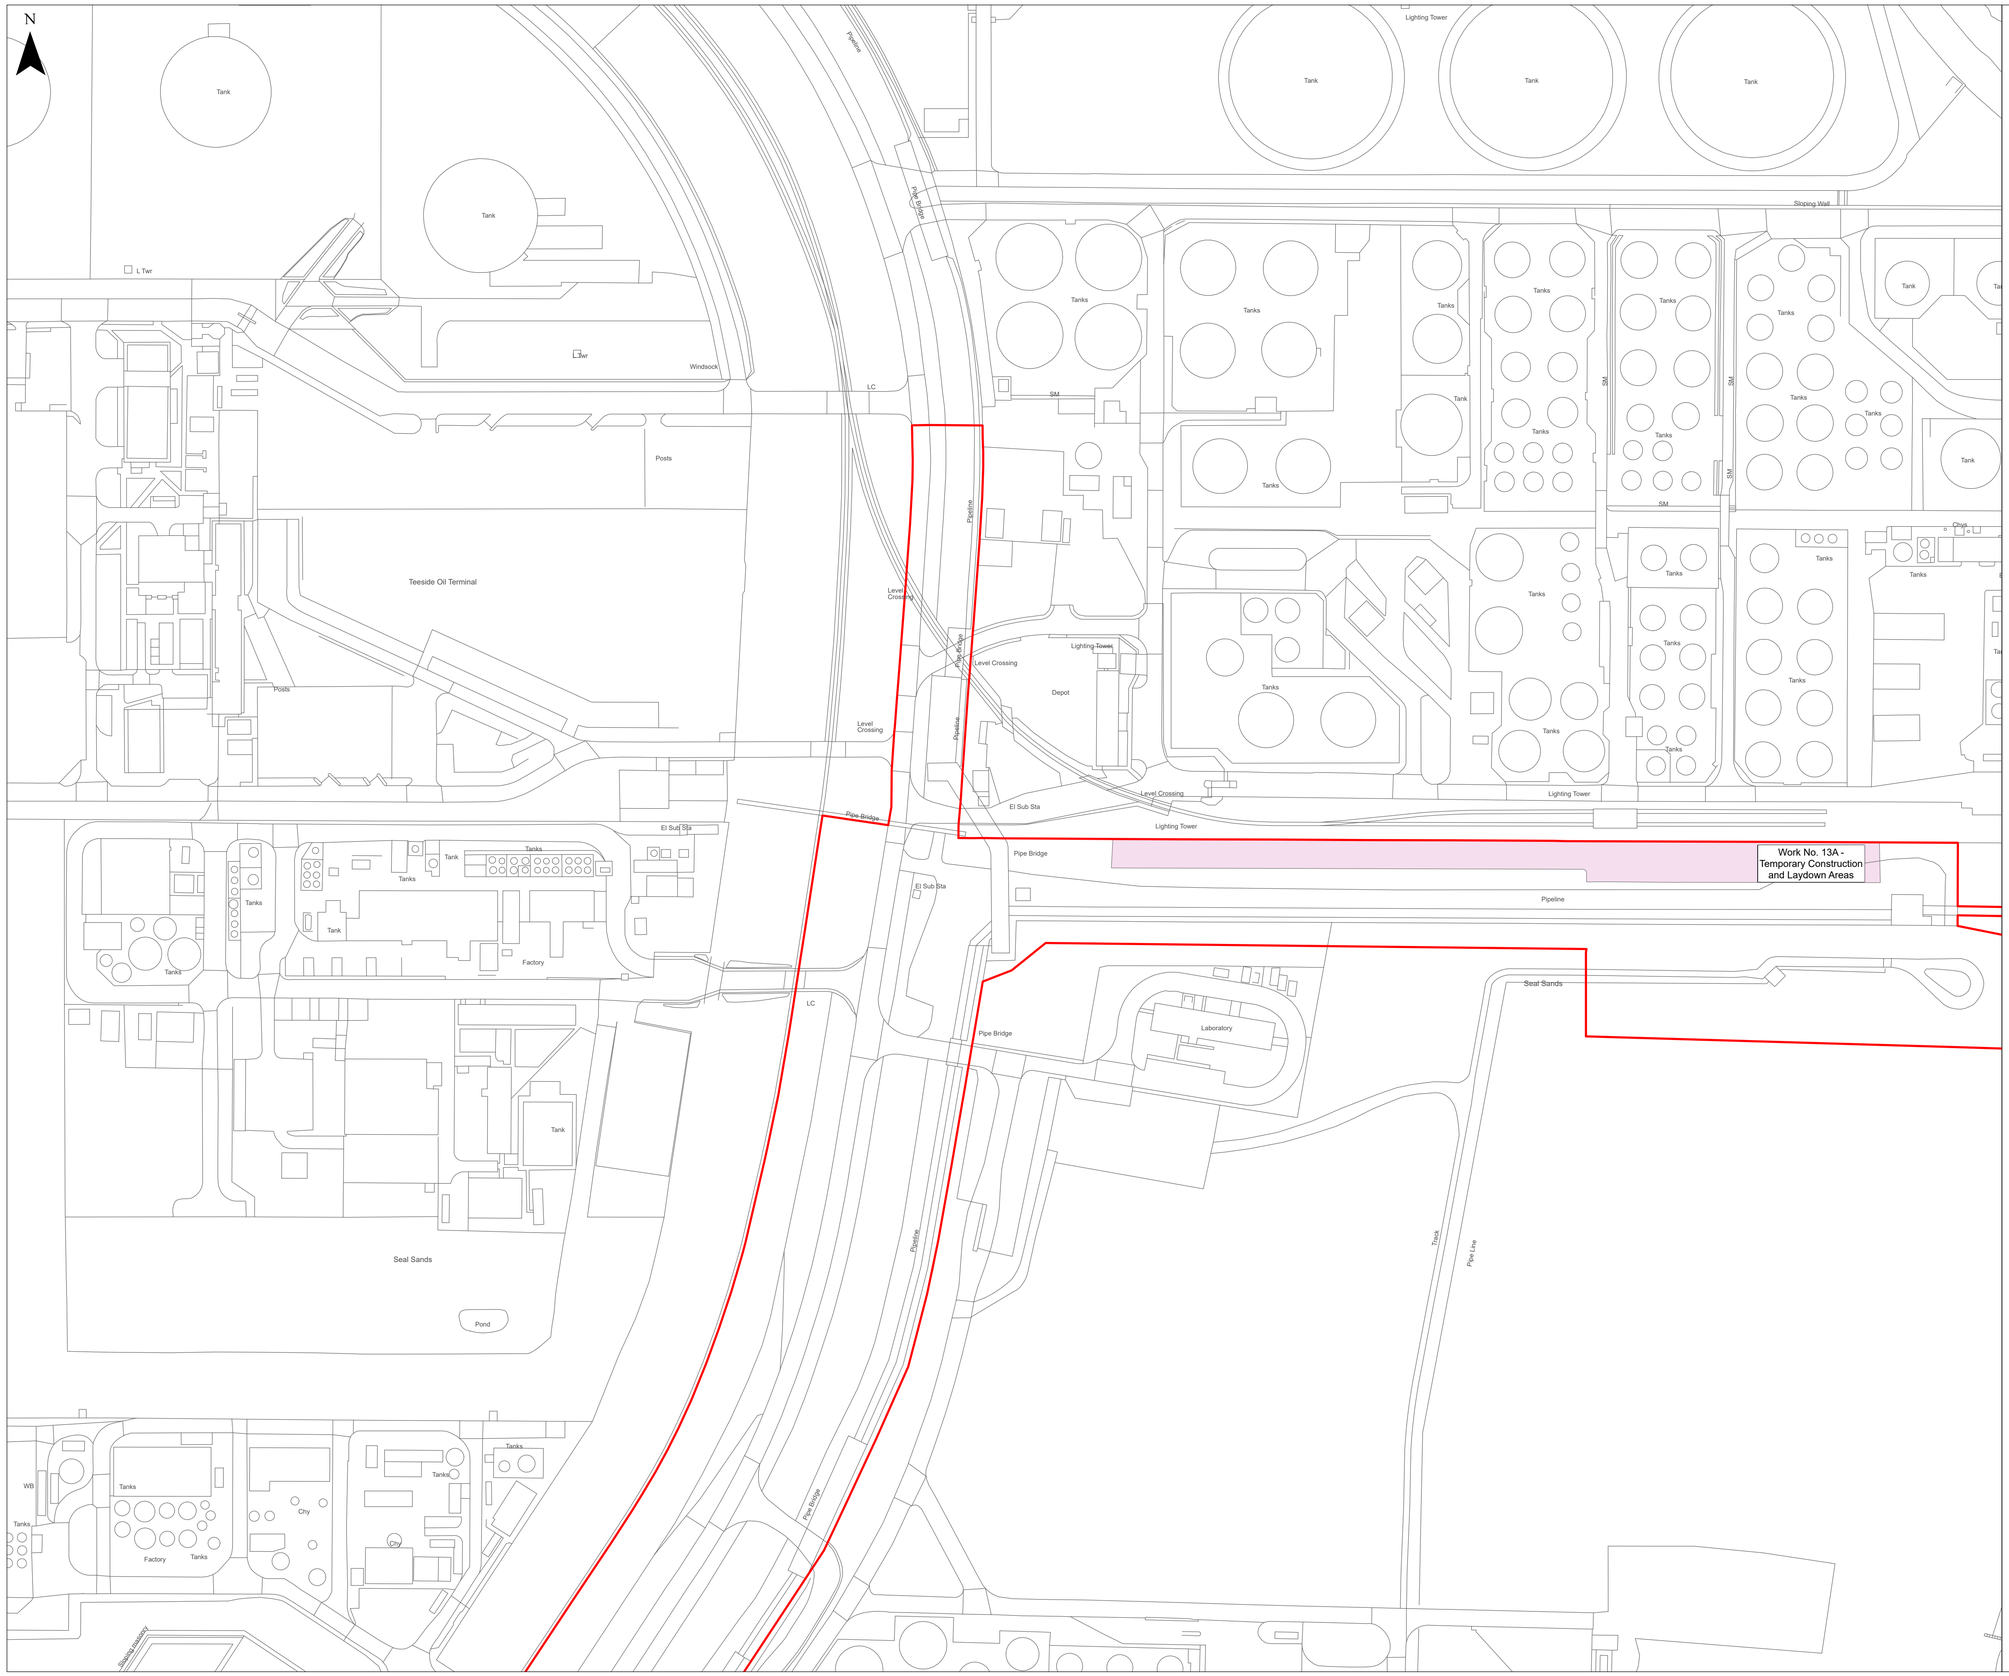

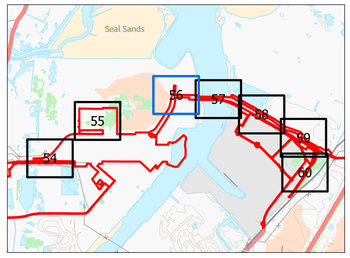

KEY

Order Limits

Work Number / Name

Work No. 13A - Temporary Construction and Laydown Areas

Supporting Information

Sheets 1-4 provide an overview of all work areas and illustrates how they interact across the scheme.

Sheets 5-18 comprise the Key Plans, identifying the location and coverage of each detailed plan sheet.

Sheets 19-67 contain the Detailed Plans, showing the full extent and boundaries of the individual work areas at a larger scale for ease of reference.

© Crown copyright and database rights 2026 Ordnance Survey AC0000808122. You are permitted to use this data solely to enable you to respond to, or interact with, the organisation that provided you with the data. You are not permitted to copy, sub-licence, distribute or sell any of this data to third parties in any form.

© Crown copyright material is reproduced with the permission of Land Registry under delegated authority from the Controller of HMSO. This material may not be copied distributed, sold or published without the formal permission of Land Registry. Only an official copy of a title plan or register obtained from the Land Registry may be used for legal or other official purposes.

May contain public sector information licensed under the Open Government Licence v3.0.

Contains OS data © Crown Copyright and database right 2026. Contains data from OS Zoomstack

1:1,250

Scale at A1 | British National Grid

0 30 60 90 120 Metres

Rev	Stat	Date	By	Chkd	Appd
00	S2	14/09/26	AC	JW	JW

Lighthouse GREEN FUELS

Ardent

PROJECT NAME

LIGHTHOUSE GREEN FUELS

FIGURE TITLE

WORK NO. 13 - CONSTRUCTION AND LAYDOWN AREAS

SHEET 56 OF 67


DRAWING NUMBER / REFERENCE

ADR_LGF_WORKS_13

SUITABILITY S2

SUITABILITY DESCRIPTION DCO APPLICATION SUBMISSION



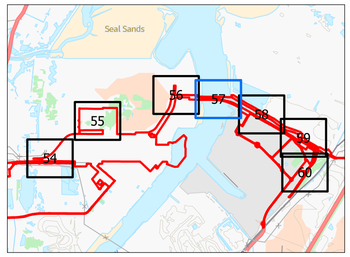

KEY

Order Limits

Work Number / Name

Work No. 13A - Temporary Construction and Laydown Areas

Supporting Information

Sheets 1-4 provide an overview of all work areas and illustrates how they interact across the scheme.

Sheets 5-18 comprise the Key Plans, identifying the location and coverage of each detailed plan sheet.

Sheets 19-67 contain the Detailed Plans, showing the full extent and boundaries of the individual work areas at a larger scale for ease of reference.

© Crown copyright and database rights 2026 Ordnance Survey AC0000808122. You are permitted to use this data solely to enable you to respond to, or interact with, the organisation that provided you with the data. You are not permitted to copy, sub-licence, distribute or sell any of this data to third parties in any form.

© Crown copyright material is reproduced with the permission of Land Registry under delegated authority from the Controller of HMSO. This material may not be copied distributed, sold or published without the formal permission of Land Registry. Only an official copy of a title plan or register obtained from the Land Registry may be used for legal or other official purposes.

May contain public sector information licensed under the Open Government Licence v3.0.

Contains OS data © Crown Copyright and database right 2026. Contains data from OS Zoomstack

1:1,250

Scale at A1 | British National Grid

Metres
0 30 60 90 120

Rev	Stat	Date	By	Chkd	Appd
00	S2	14/09/26	AC	JW	JW

Lighthouse GREEN FUELS

Ardent

PROJECT NAME

LIGHTHOUSE GREEN FUELS

FIGURE TITLE

WORK NO. 13 - CONSTRUCTION AND LAYDOWN AREAS


SHEET 57 OF 67

DRAWING NUMBER / REFERENCE

ADR_LGF_WORKS_13

SUITABILITY S2 | **SUITABILITY DESCRIPTION** DCO APPLICATION SUBMISSION



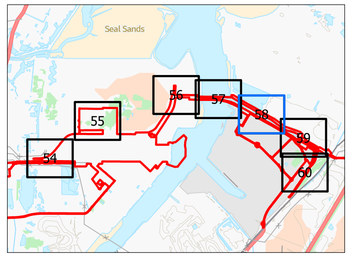

KEY

Order Limits

Work Number / Name

Work No. 13A - Temporary Construction and Laydown Areas

Supporting Information

Sheets 1-4 provide an overview of all work areas and illustrates how they interact across the scheme.

Sheets 5-18 comprise the Key Plans, identifying the location and coverage of each detailed plan sheet.

Sheets 19-67 contain the Detailed Plans, showing the full extent and boundaries of the individual work areas at a larger scale for ease of reference.

© Crown copyright and database rights 2026 Ordnance Survey AC0000808122. You are permitted to use this data solely to enable you to respond to, or interact with, the organisation that provided you with the data. You are not permitted to copy, sub-licence, distribute or sell any of this data to third parties in any form.

© Crown copyright material is reproduced with the permission of Land Registry under delegated authority from the Controller of HMSO. This material may not be copied distributed, sold or published without the formal permission of Land Registry. Only an official copy of a title plan or register obtained from the Land Registry may be used for legal or other official purposes.

May contain public sector information licensed under the Open Government Licence v3.0.

Contains OS data © Crown Copyright and database right 2026. Contains data from OS Zoomstack

1:1,250

Scale at A1 | British National Grid

0 30 60 90 120 Metres

Rev	Stat	Date	By	Chkd	Appd
00	S2	14/09/26	AC	JW	JW

Lighthouse GREEN FUELS

Ardent

PROJECT NAME

LIGHTHOUSE GREEN FUELS

FIGURE TITLE


WORK NO. 13 - CONSTRUCTION AND LAYDOWN AREAS


SHEET 58 OF 67

DRAWING NUMBER / REFERENCE

ADR_LGF_WORKS_13

SUITABILITY S2 | **SUITABILITY DESCRIPTION** DCO APPLICATION SUBMISSION

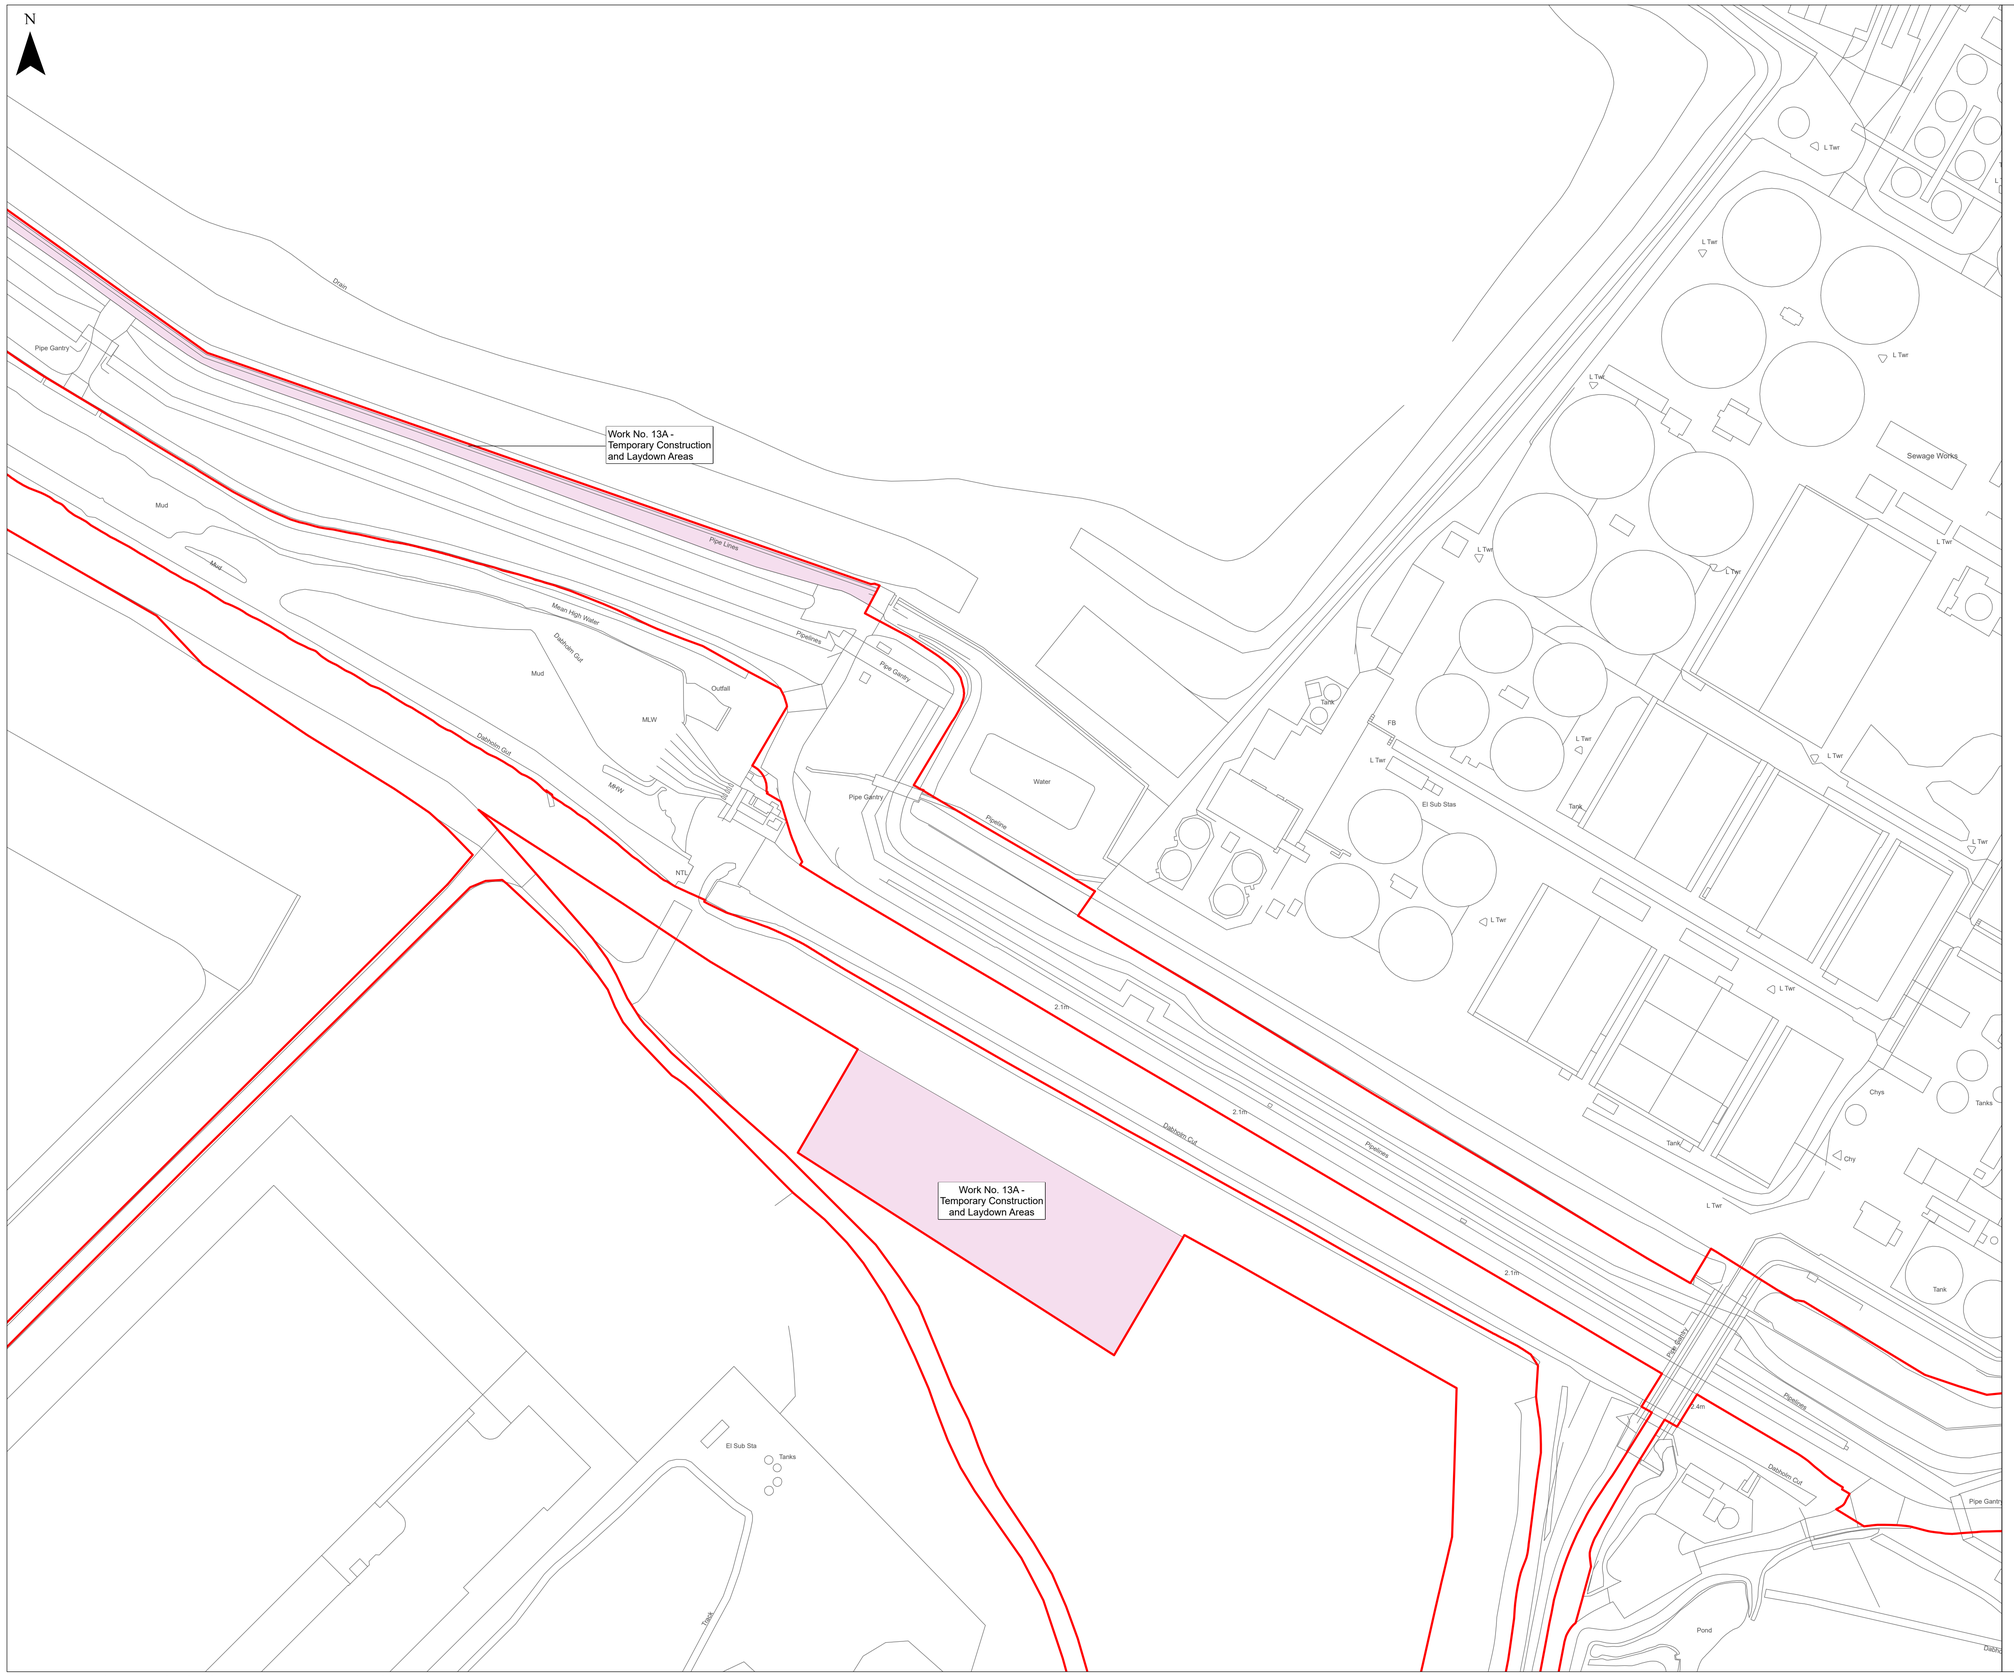

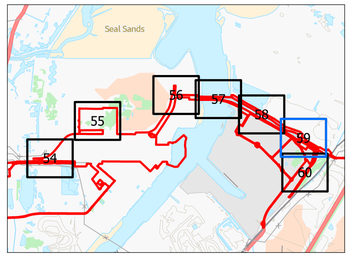

KEY

Order Limits

Work Number / Name

Work No. 13A - Temporary Construction and Laydown Areas

Supporting Information

Sheets 1-4 provide an overview of all work areas and illustrates how they interact across the scheme.

Sheets 5-18 comprise the Key Plans, identifying the location and coverage of each detailed plan sheet.

Sheets 19-67 contain the Detailed Plans, showing the full extent and boundaries of the individual work areas at a larger scale for ease of reference.

© Crown copyright and database rights 2026 Ordnance Survey AC0000808122. You are permitted to use this data solely to enable you to respond to, or interact with, the organisation that provided you with the data. You are not permitted to copy, sub-licence, distribute or sell any of this data to third parties in any form.

© Crown copyright material is reproduced with the permission of Land Registry under delegated authority from the Controller of HMSO. This material may not be copied distributed, sold or published without the formal permission of Land Registry. Only an official copy of a title plan or register obtained from the Land Registry may be used for legal or other official purposes.

May contain public sector information licensed under the Open Government Licence v3.0.

Contains OS data © Crown Copyright and database right 2026. Contains data from OS Zoomstack

1:1,250

Scale at A1 I British National Grid

0 30 60 90 120 Metres

Rev	Stat	Date	By	Chkd	Appd
00	S2	14/09/26	AC	JW	JW

Lighthouse GREEN FUELS

Ardent

PROJECT NAME

LIGHTHOUSE GREEN FUELS

FIGURE TITLE

WORK NO. 13 - CONSTRUCTION AND LAYDOWN AREAS


SHEET 59 OF 67

DRAWING NUMBER / REFERENCE

ADR_LGF_WORKS_13

SUITABILITY S2

SUITABILITY DESCRIPTION DCO APPLICATION SUBMISSION

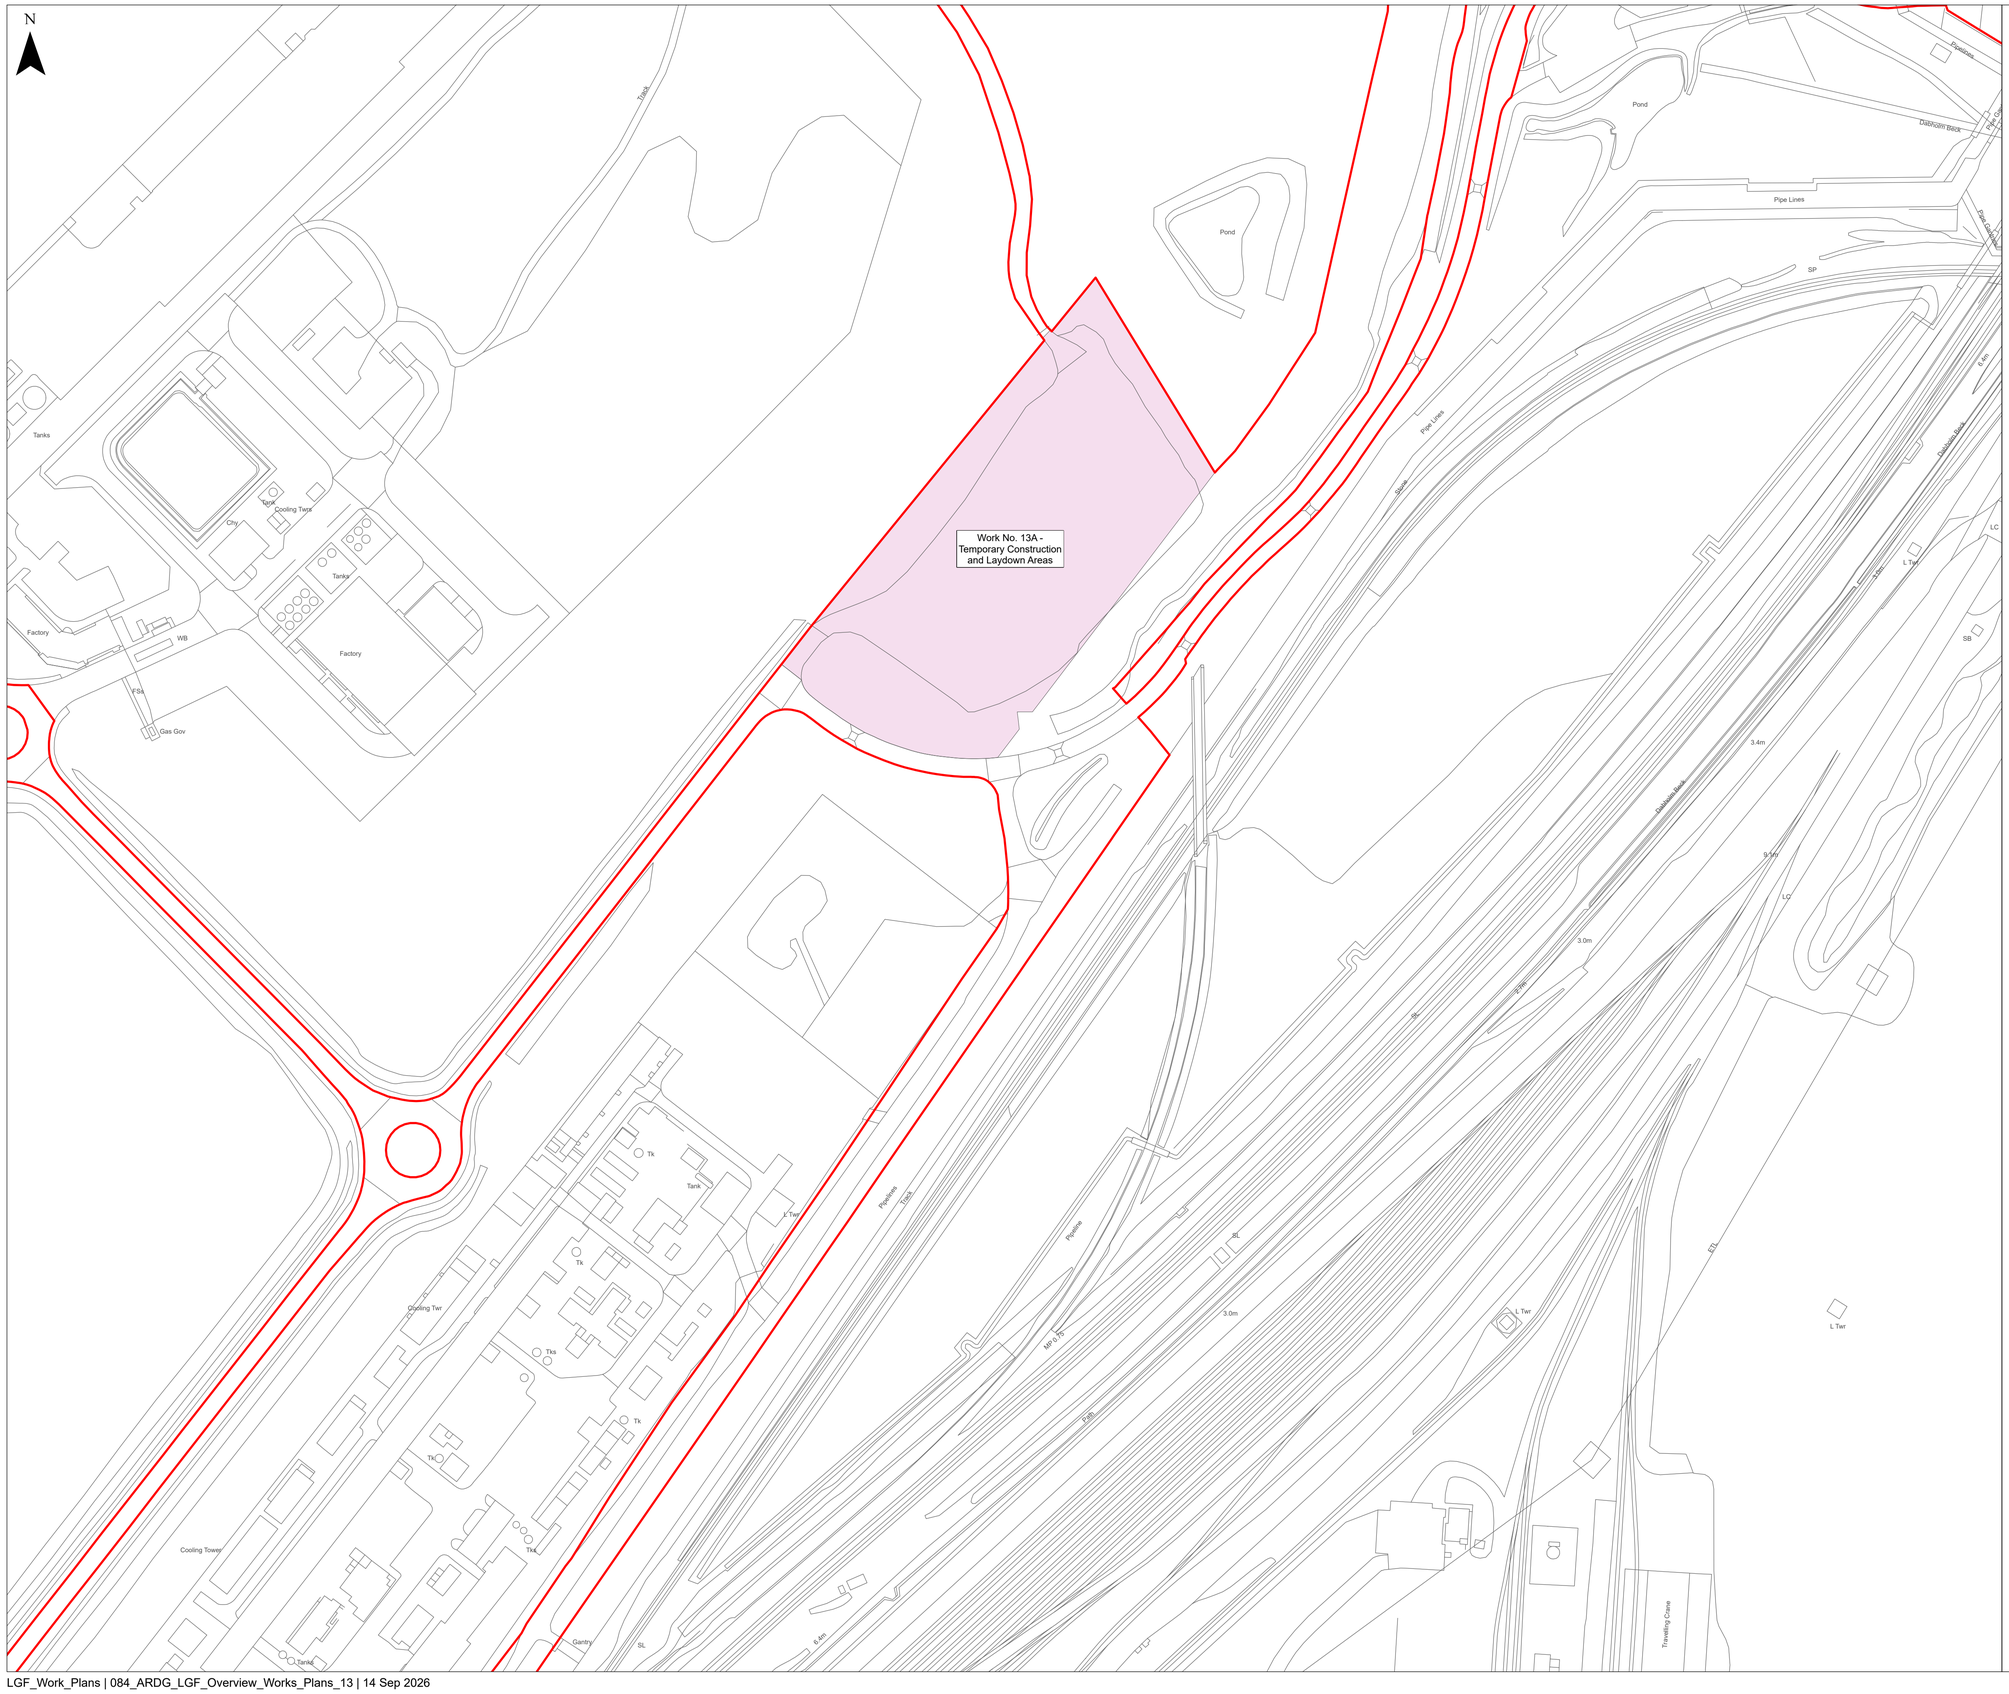

KEY

Order Limits

Work Number / Name

Work No. 13A - Temporary Construction and Laydown Areas

Supporting Information

Sheets 1-4 provide an overview of all work areas and illustrates how they interact across the scheme.

Sheets 5-18 comprise the Key Plans, identifying the location and coverage of each detailed plan sheet.

Sheets 19-67 contain the Detailed Plans, showing the full extent and boundaries of the individual work areas at a larger scale for ease of reference.

© Crown copyright and database rights 2026 Ordnance Survey AC0000808122. You are permitted to use this data solely to enable you to respond to, or interact with, the organisation that provided you with the data. You are not permitted to copy, sub-licence, distribute or sell any of this data to third parties in any form.

© Crown copyright material is reproduced with the permission of Land Registry under delegated authority from the Controller of HMSO. This material may not be copied distributed, sold or published without the formal permission of Land Registry. Only an official copy of a title plan or register obtained from the Land Registry may be used for legal or other official purposes.

May contain public sector information licensed under the Open Government Licence v3.0.

Contains OS data © Crown Copyright and database right 2026.
Contains data from OS Zoomstack

1:1,250

Scale at A1 I British National Grid

0 30 60 90 120 Metres

Rev	Stat	Date	By	Chkd	Appd
00	S2	14/09/26	AC	JW	JW

Lighthouse GREEN FUELS

Ardent

PROJECT NAME

LIGHTHOUSE GREEN FUELS

FIGURE TITLE

WORK NO. 13 - CONSTRUCTION AND LAYDOWN AREAS


SHEET 60 OF 67


DRAWING NUMBER / REFERENCE

ADR_LGF_WORKS_13

SUITABILITY S2

SUITABILITY DESCRIPTION DCO APPLICATION SUBMISSION

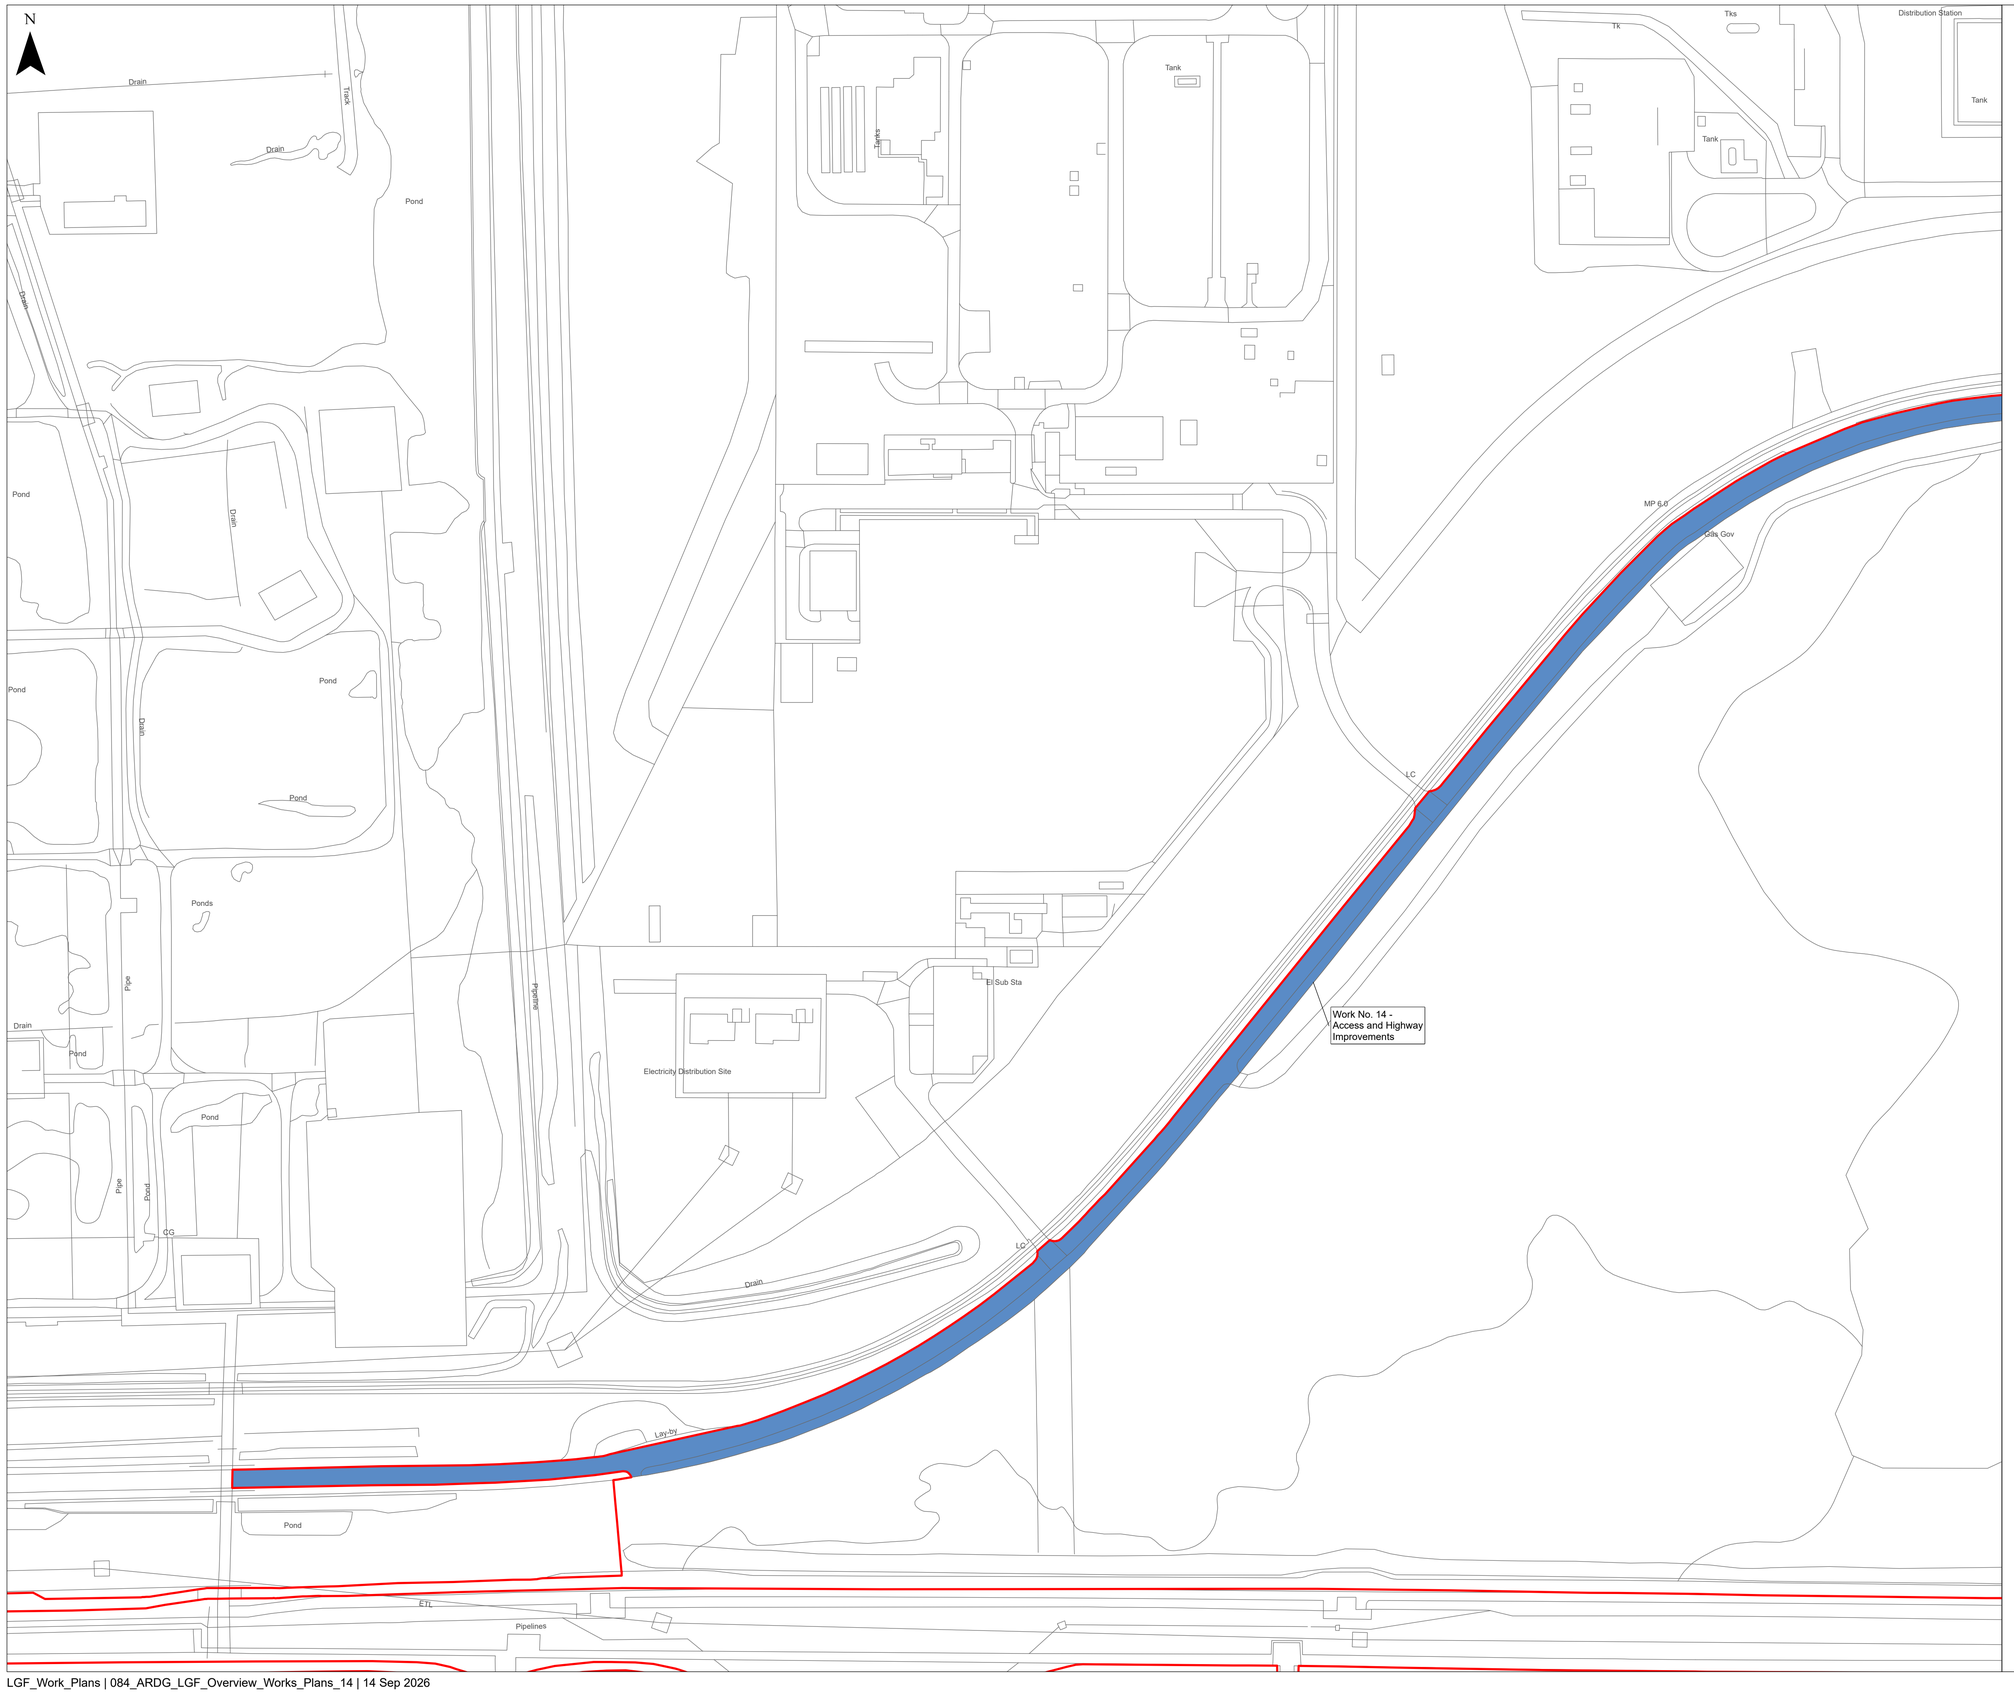

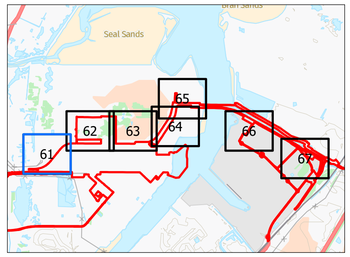

KEY

Order Limits

Work Number / Name

Work No. 14 - Access and Highway Improvements

Supporting Information

Sheets 1-4 provide an overview of all work areas and illustrates how they interact across the scheme.

Sheets 5-18 comprise the Key Plans, identifying the location and coverage of each detailed plan sheet.

Sheets 19-67 contain the Detailed Plans, showing the full extent and boundaries of the individual work areas at a larger scale for ease of reference.

© Crown copyright and database rights 2026 Ordnance Survey AC0000808122. You are permitted to use this data solely to enable you to respond to, or interact with, the organisation that provided you with the data. You are not permitted to copy, sub-licence, distribute or sell any of this data to third parties in any form.

© Crown copyright material is reproduced with the permission of Land Registry under delegated authority from the Controller of HMSO. This material may not be copied distributed, sold or published without the formal permission of Land Registry. Only an official copy of a title plan or register obtained from the Land Registry may be used for legal or other official purposes.

May contain public sector information licensed under the Open Government Licence v3.0.

Contains OS data © Crown Copyright and database right 2026.
Contains data from OS Zoomstack

1:1,250

Scale at A1 | British National Grid

0 30 60 90 120 Metres

Rev	Stat	Date	By	Chkd	Appd
00	S2	14/09/26	AC	JW	JW

Lighthouse GREEN FUELS

Ardent

PROJECT NAME

LIGHTHOUSE GREEN FUELS

FIGURE TITLE

WORK NO. 14 - ACCESS WORKS AND PRIVATE STREET IMPROVEMENTS


SHEET 61 OF 67


DRAWING NUMBER / REFERENCE

ADR_LGF_WORKS_14

SUITABILITY S2

SUITABILITY DESCRIPTION DCO APPLICATION SUBMISSION

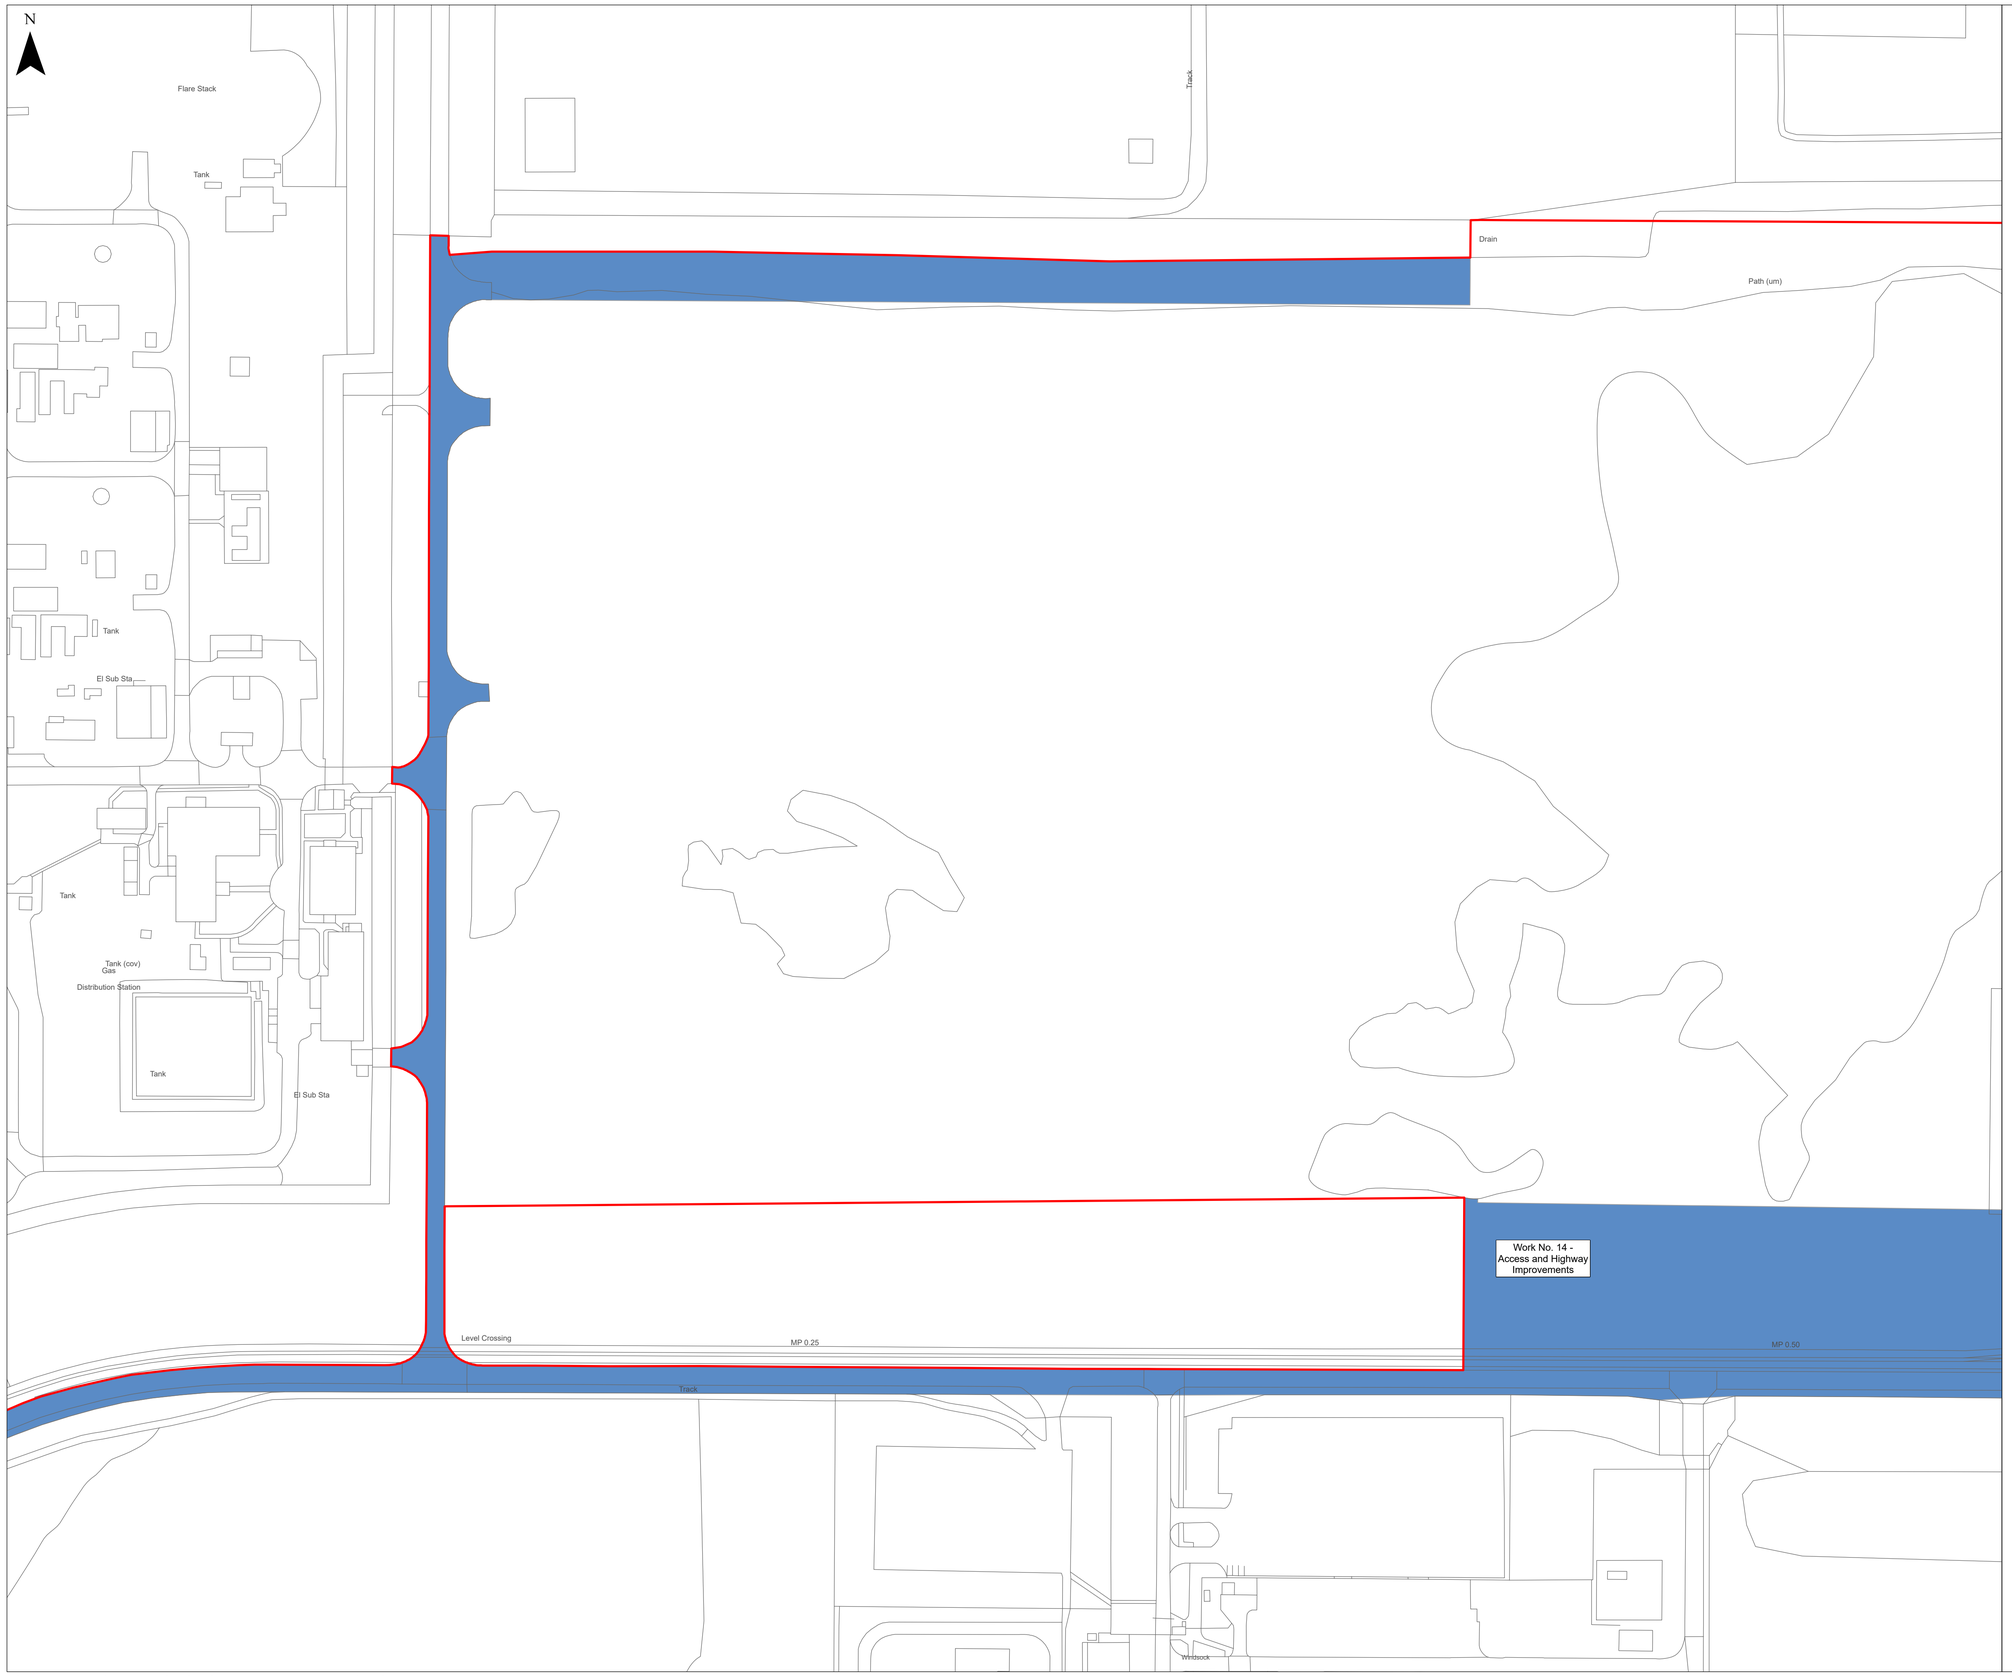

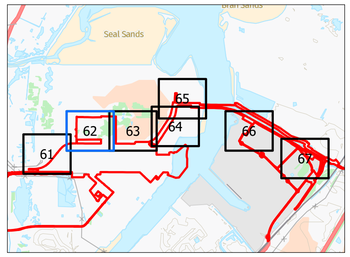

KEY

Order Limits

Work Number / Name

Work No. 14 - Access and Highway Improvements

Supporting Information

Sheets 1-4 provide an overview of all work areas and illustrates how they interact across the scheme.

Sheets 5-18 comprise the Key Plans, identifying the location and coverage of each detailed plan sheet.

Sheets 19-67 contain the Detailed Plans, showing the full extent and boundaries of the individual work areas at a larger scale for ease of reference.

© Crown copyright and database rights 2026 Ordnance Survey AC0000808122. You are permitted to use this data solely to enable you to respond to, or interact with, the organisation that provided you with the data. You are not permitted to copy, sub-licence, distribute or sell any of this data to third parties in any form.

© Crown copyright material is reproduced with the permission of Land Registry under delegated authority from the Controller of HMSO. This material may not be copied distributed, sold or published without the formal permission of Land Registry. Only an official copy of a title plan or register obtained from the Land Registry may be used for legal or other official purposes.

May contain public sector information licensed under the Open Government Licence v3.0.

Contains OS data © Crown Copyright and database right 2026.
Contains data from OS Zoomstack

1:1,250

Scale at A1 | British National Grid

0 30 60 90 120 Metres

Rev	Stat	Date	By	Chkd	Appd
00	S2	14/09/26	AC	JW	JW

Lighthouse GREEN FUELS

Ardent

PROJECT NAME

LIGHTHOUSE GREEN FUELS

FIGURE TITLE


WORK NO. 14 - ACCESS WORKS AND PRIVATE STREET IMPROVEMENTS


SHEET 62 OF 67

DRAWING NUMBER / REFERENCE

ADR_LGF_WORKS_14

SUITABILITY S2 | **SUITABILITY DESCRIPTION** DCO APPLICATION SUBMISSION

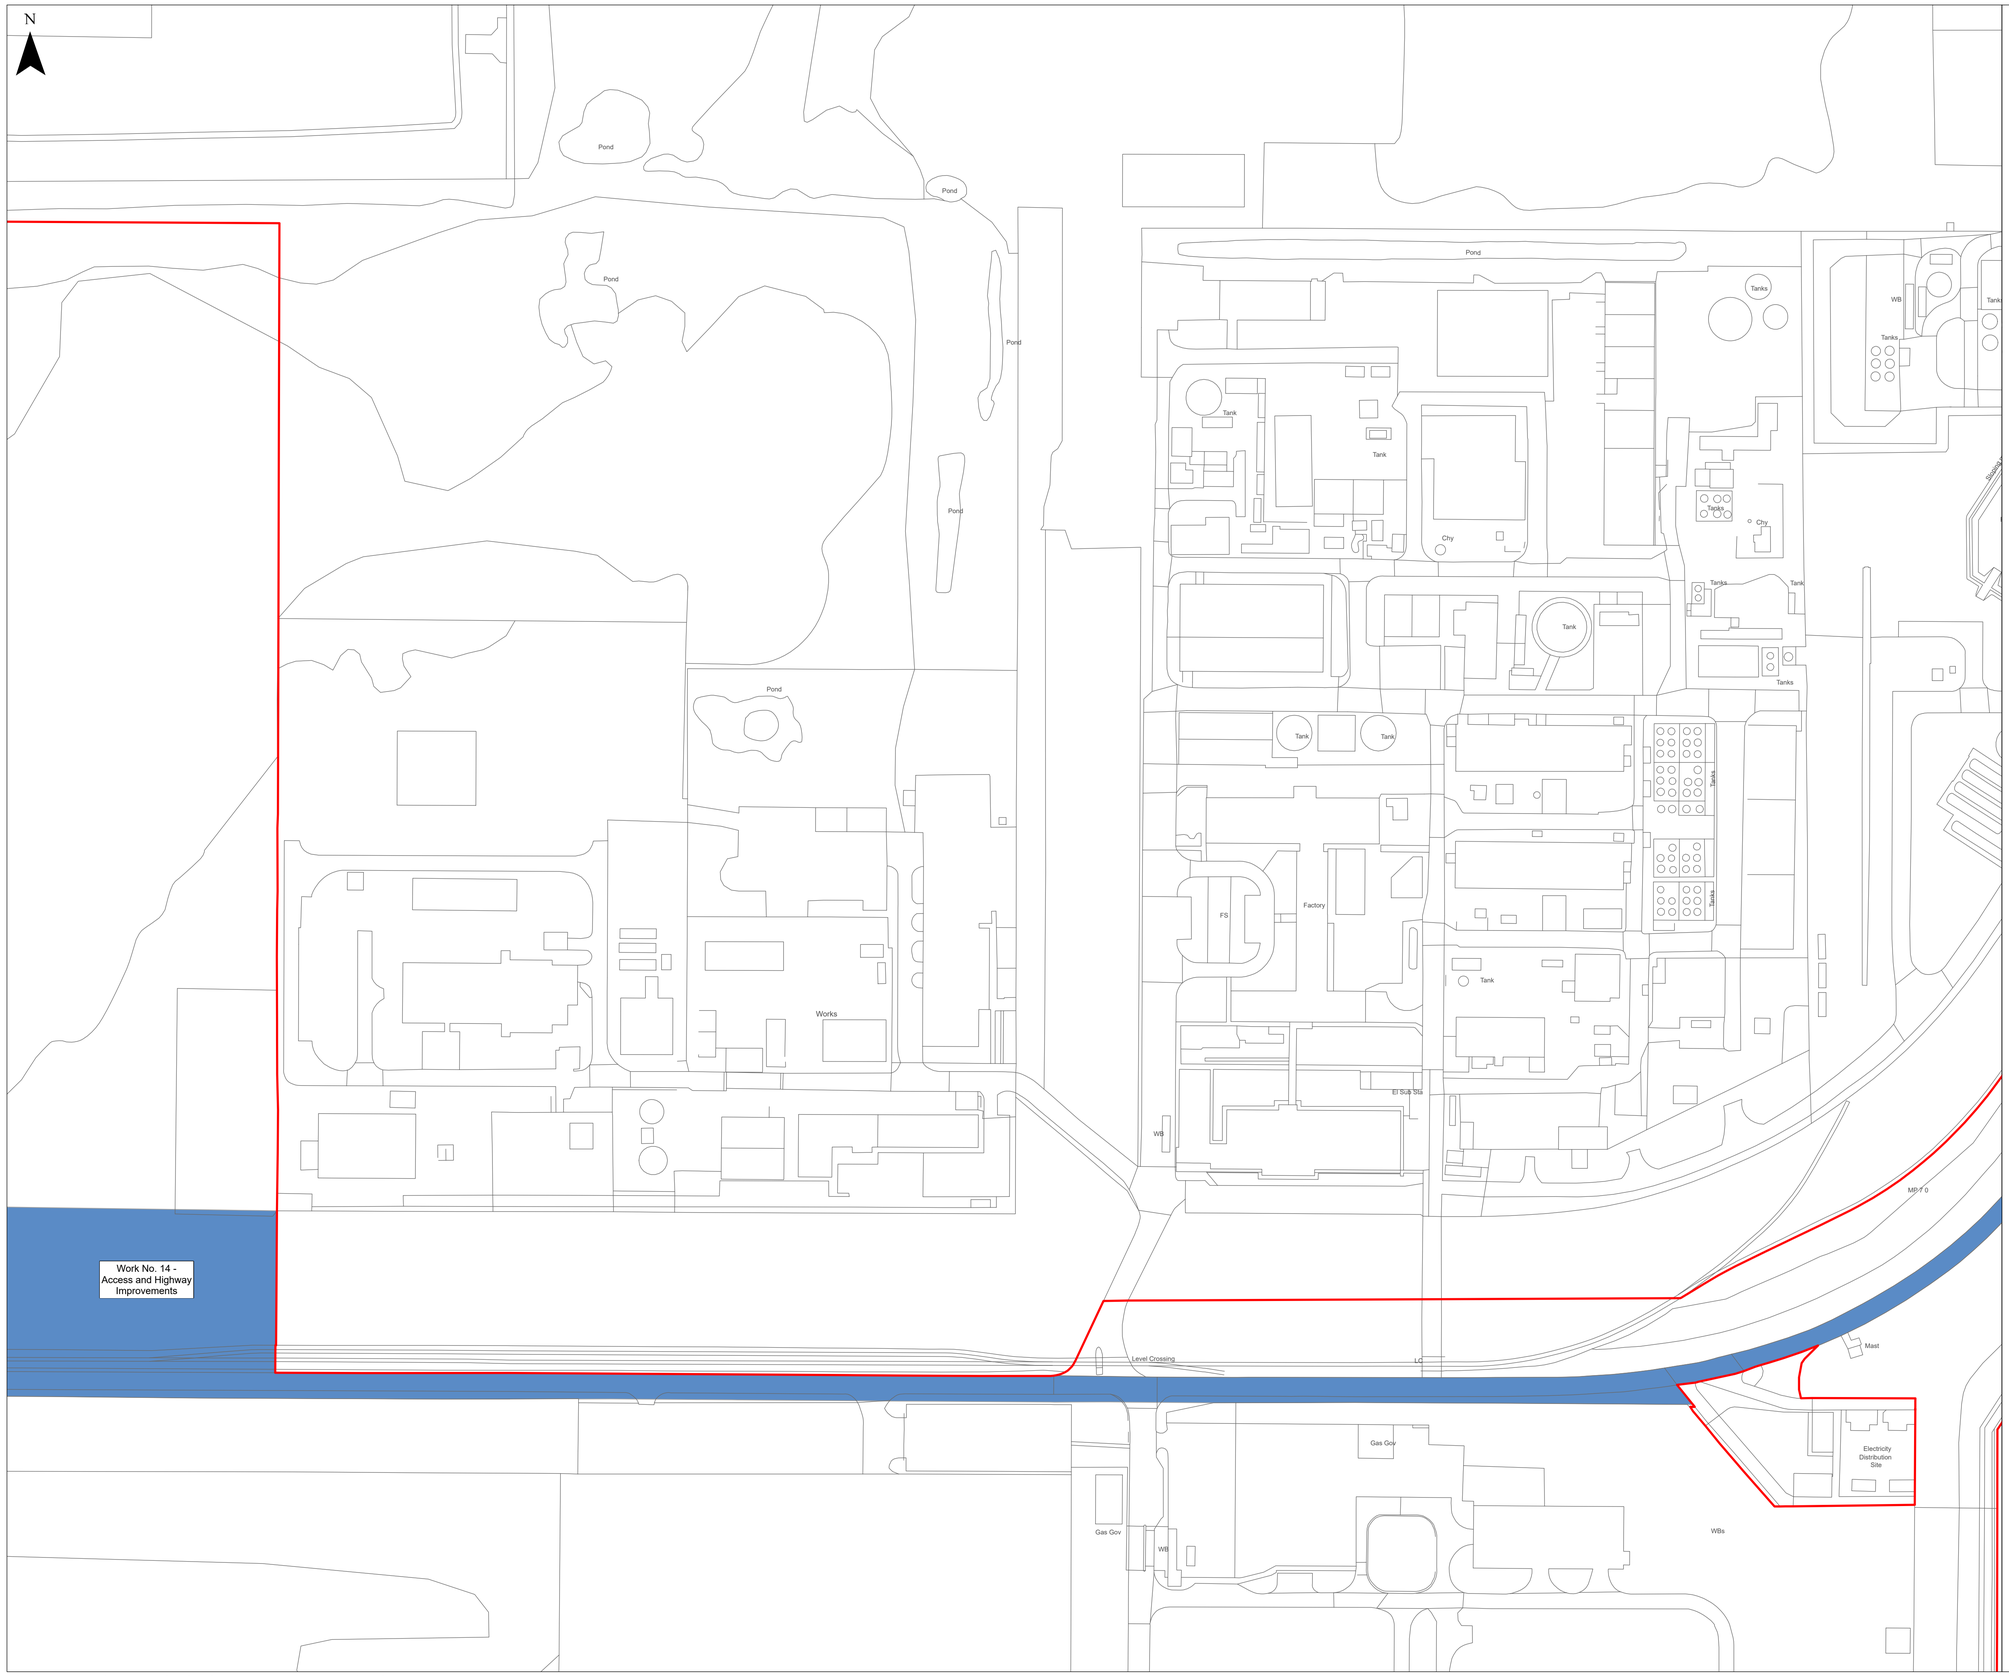

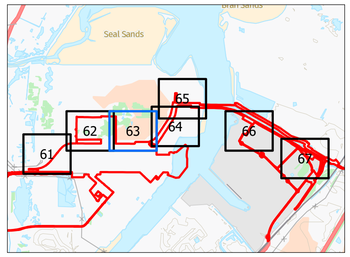

KEY

Order Limits

Work Number / Name

Work No. 14 - Access and Highway Improvements

Supporting Information

Sheets 1-4 provide an overview of all work areas and illustrates how they interact across the scheme.

Sheets 5-18 comprise the Key Plans, identifying the location and coverage of each detailed plan sheet.

Sheets 19-67 contain the Detailed Plans, showing the full extent and boundaries of the individual work areas at a larger scale for ease of reference.

© Crown copyright and database rights 2026 Ordnance Survey AC0000808122. You are permitted to use this data solely to enable you to respond to, or interact with, the organisation that provided you with the data. You are not permitted to copy, sub-licence, distribute or sell any of this data to third parties in any form.

© Crown copyright material is reproduced with the permission of Land Registry under delegated authority from the Controller of HMSO. This material may not be copied distributed, sold or published without the formal permission of Land Registry. Only an official copy of a title plan or register obtained from the Land Registry may be used for legal or other official purposes.

May contain public sector information licensed under the Open Government Licence v3.0.

Contains OS data © Crown Copyright and database right 2026. Contains data from OS Zoomstack

1:1,250

Scale at A1 I British National Grid

0 30 60 90 120 Metres

Rev	Stat	Date	By	Chkd	Appd
00	S2	14/09/26	AC	JW	JW

Lighthouse GREEN FUELS

Ardent

PROJECT NAME

LIGHTHOUSE GREEN FUELS

FIGURE TITLE

WORK NO. 14 - ACCESS WORKS AND PRIVATE STREET IMPROVEMENTS


SHEET 63 OF 67

DRAWING NUMBER / REFERENCE

ADR_LGF_WORKS_14

SUITABILITY S2 | **SUITABILITY DESCRIPTION** DCO APPLICATION SUBMISSION



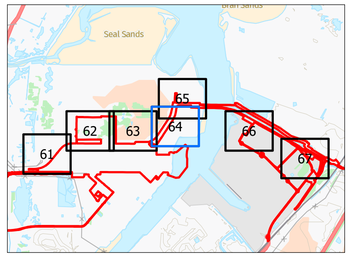

KEY

Order Limits

Work Number / Name

Work No. 14 - Access and Highway Improvements

Supporting Information

Sheets 1-4 provide an overview of all work areas and illustrates how they interact across the scheme.

Sheets 5-18 comprise the Key Plans, identifying the location and coverage of each detailed plan sheet.

Sheets 19-67 contain the Detailed Plans, showing the full extent and boundaries of the individual work areas at a larger scale for ease of reference.

© Crown copyright and database rights 2026 Ordnance Survey AC0000808122. You are permitted to use this data solely to enable you to respond to, or interact with, the organisation that provided you with the data. You are not permitted to copy, sub-licence, distribute or sell any of this data to third parties in any form.

© Crown copyright material is reproduced with the permission of Land Registry under delegated authority from the Controller of HMSO. This material may not be copied distributed, sold or published without the formal permission of Land Registry. Only an official copy of a title plan or register obtained from the Land Registry may be used for legal or other official purposes.

May contain public sector information licensed under the Open Government Licence v3.0.

Contains OS data © Crown Copyright and database right 2026. Contains data from OS Zoomstack

1:1,250

Scale at A1 | British National Grid

0 30 60 90 120 Metres

Rev	Stat	Date	By	Chkd	Appd
00	S2	14/09/26	AC	JW	JW

Lighthouse GREEN FUELS

Ardent

PROJECT NAME

LIGHTHOUSE GREEN FUELS

FIGURE TITLE


WORK NO. 14 - ACCESS WORKS AND PRIVATE STREET IMPROVEMENTS


SHEET 64 OF 67

DRAWING NUMBER / REFERENCE

ADR_LGF_WORKS_14

SUITABILITY	SUITABILITY DESCRIPTION
S2	DCO APPLICATION SUBMISSION

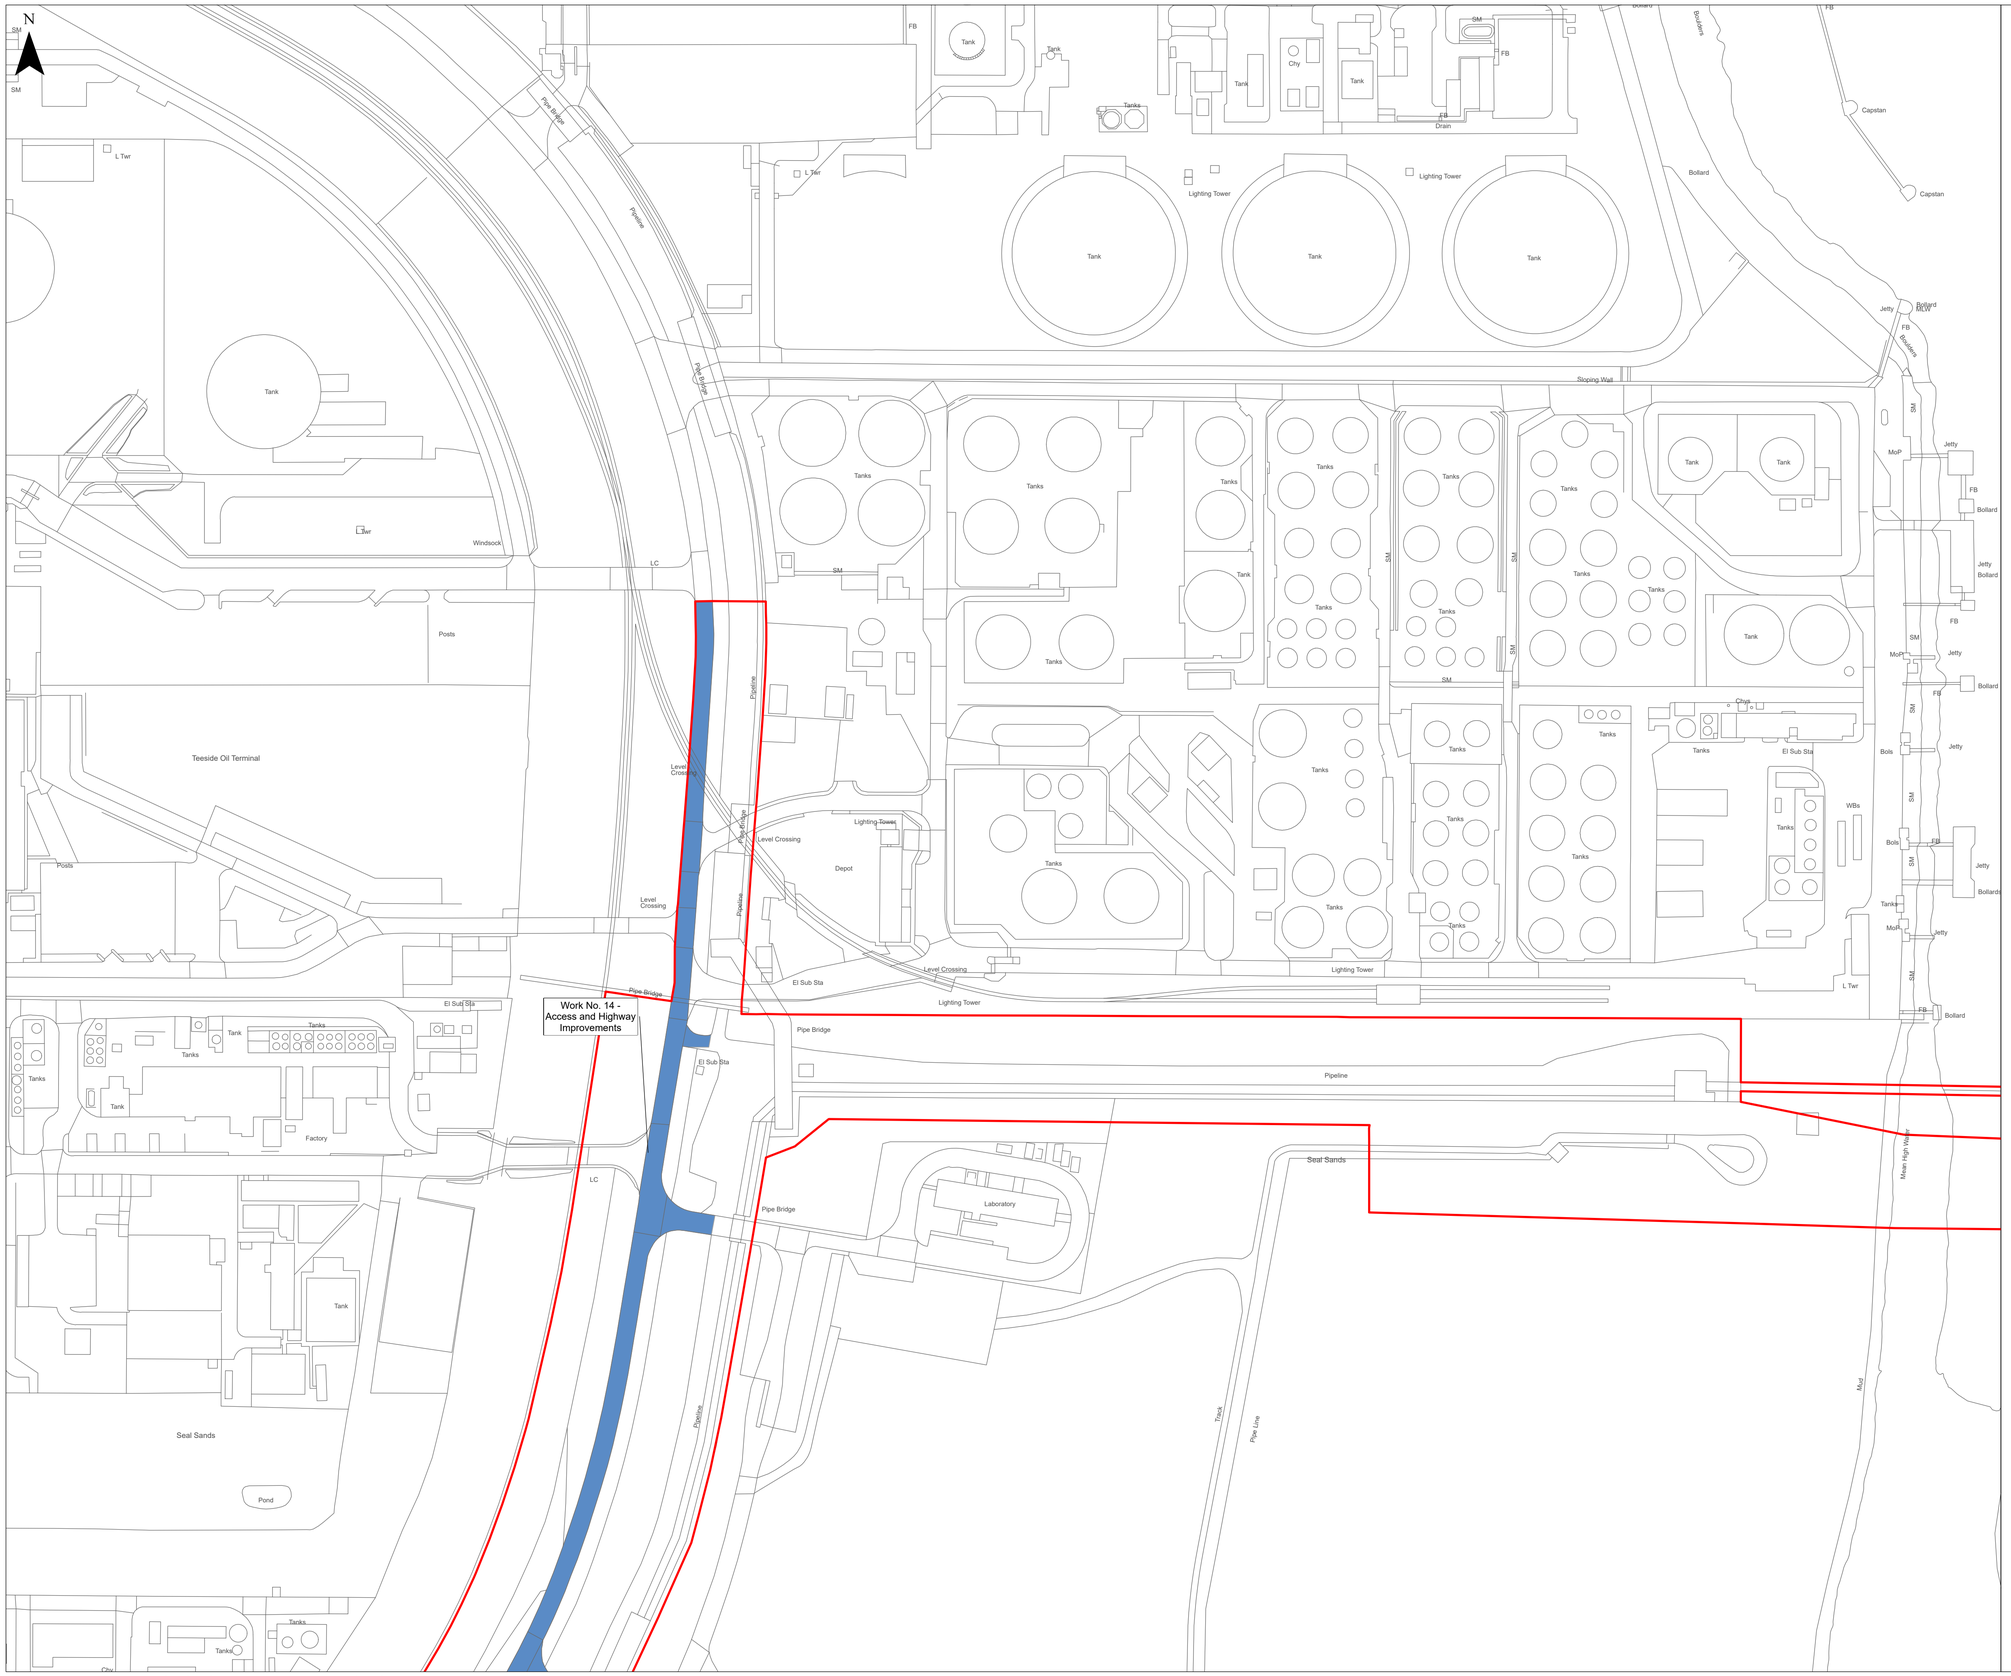

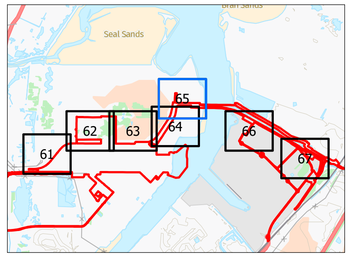

KEY

Order Limits

Work Number / Name

Work No. 14 - Access and Highway Improvements

Supporting Information

Sheets 1-4 provide an overview of all work areas and illustrates how they interact across the scheme.

Sheets 5-18 comprise the Key Plans, identifying the location and coverage of each detailed plan sheet.

Sheets 19-67 contain the Detailed Plans, showing the full extent and boundaries of the individual work areas at a larger scale for ease of reference.

© Crown copyright and database rights 2026 Ordnance Survey AC0000808122. You are permitted to use this data solely to enable you to respond to, or interact with, the organisation that provided you with the data. You are not permitted to copy, sub-licence, distribute or sell any of this data to third parties in any form.

© Crown copyright material is reproduced with the permission of Land Registry under delegated authority from the Controller of HMSO. This material may not be copied distributed, sold or published without the formal permission of Land Registry. Only an official copy of a title plan or register obtained from the Land Registry may be used for legal or other official purposes.

May contain public sector information licensed under the Open Government Licence v3.0.

Contains OS data © Crown Copyright and database right 2026. Contains data from OS Zoomstack

1:1,250

Scale at A1 | British National Grid

0 30 60 90 120 Metres

Rev	Stat	Date	By	Chkd	Appd
00	S2	14/09/26	AC	JW	JW

Lighthouse GREEN FUELS

Ardent

PROJECT NAME

LIGHTHOUSE GREEN FUELS

FIGURE TITLE


WORK NO. 14 - ACCESS WORKS AND PRIVATE STREET IMPROVEMENTS


SHEET 65 OF 67

DRAWING NUMBER / REFERENCE

ADR_LGF_WORKS_14

SUITABILITY S2 | **SUITABILITY DESCRIPTION** DCO APPLICATION SUBMISSION

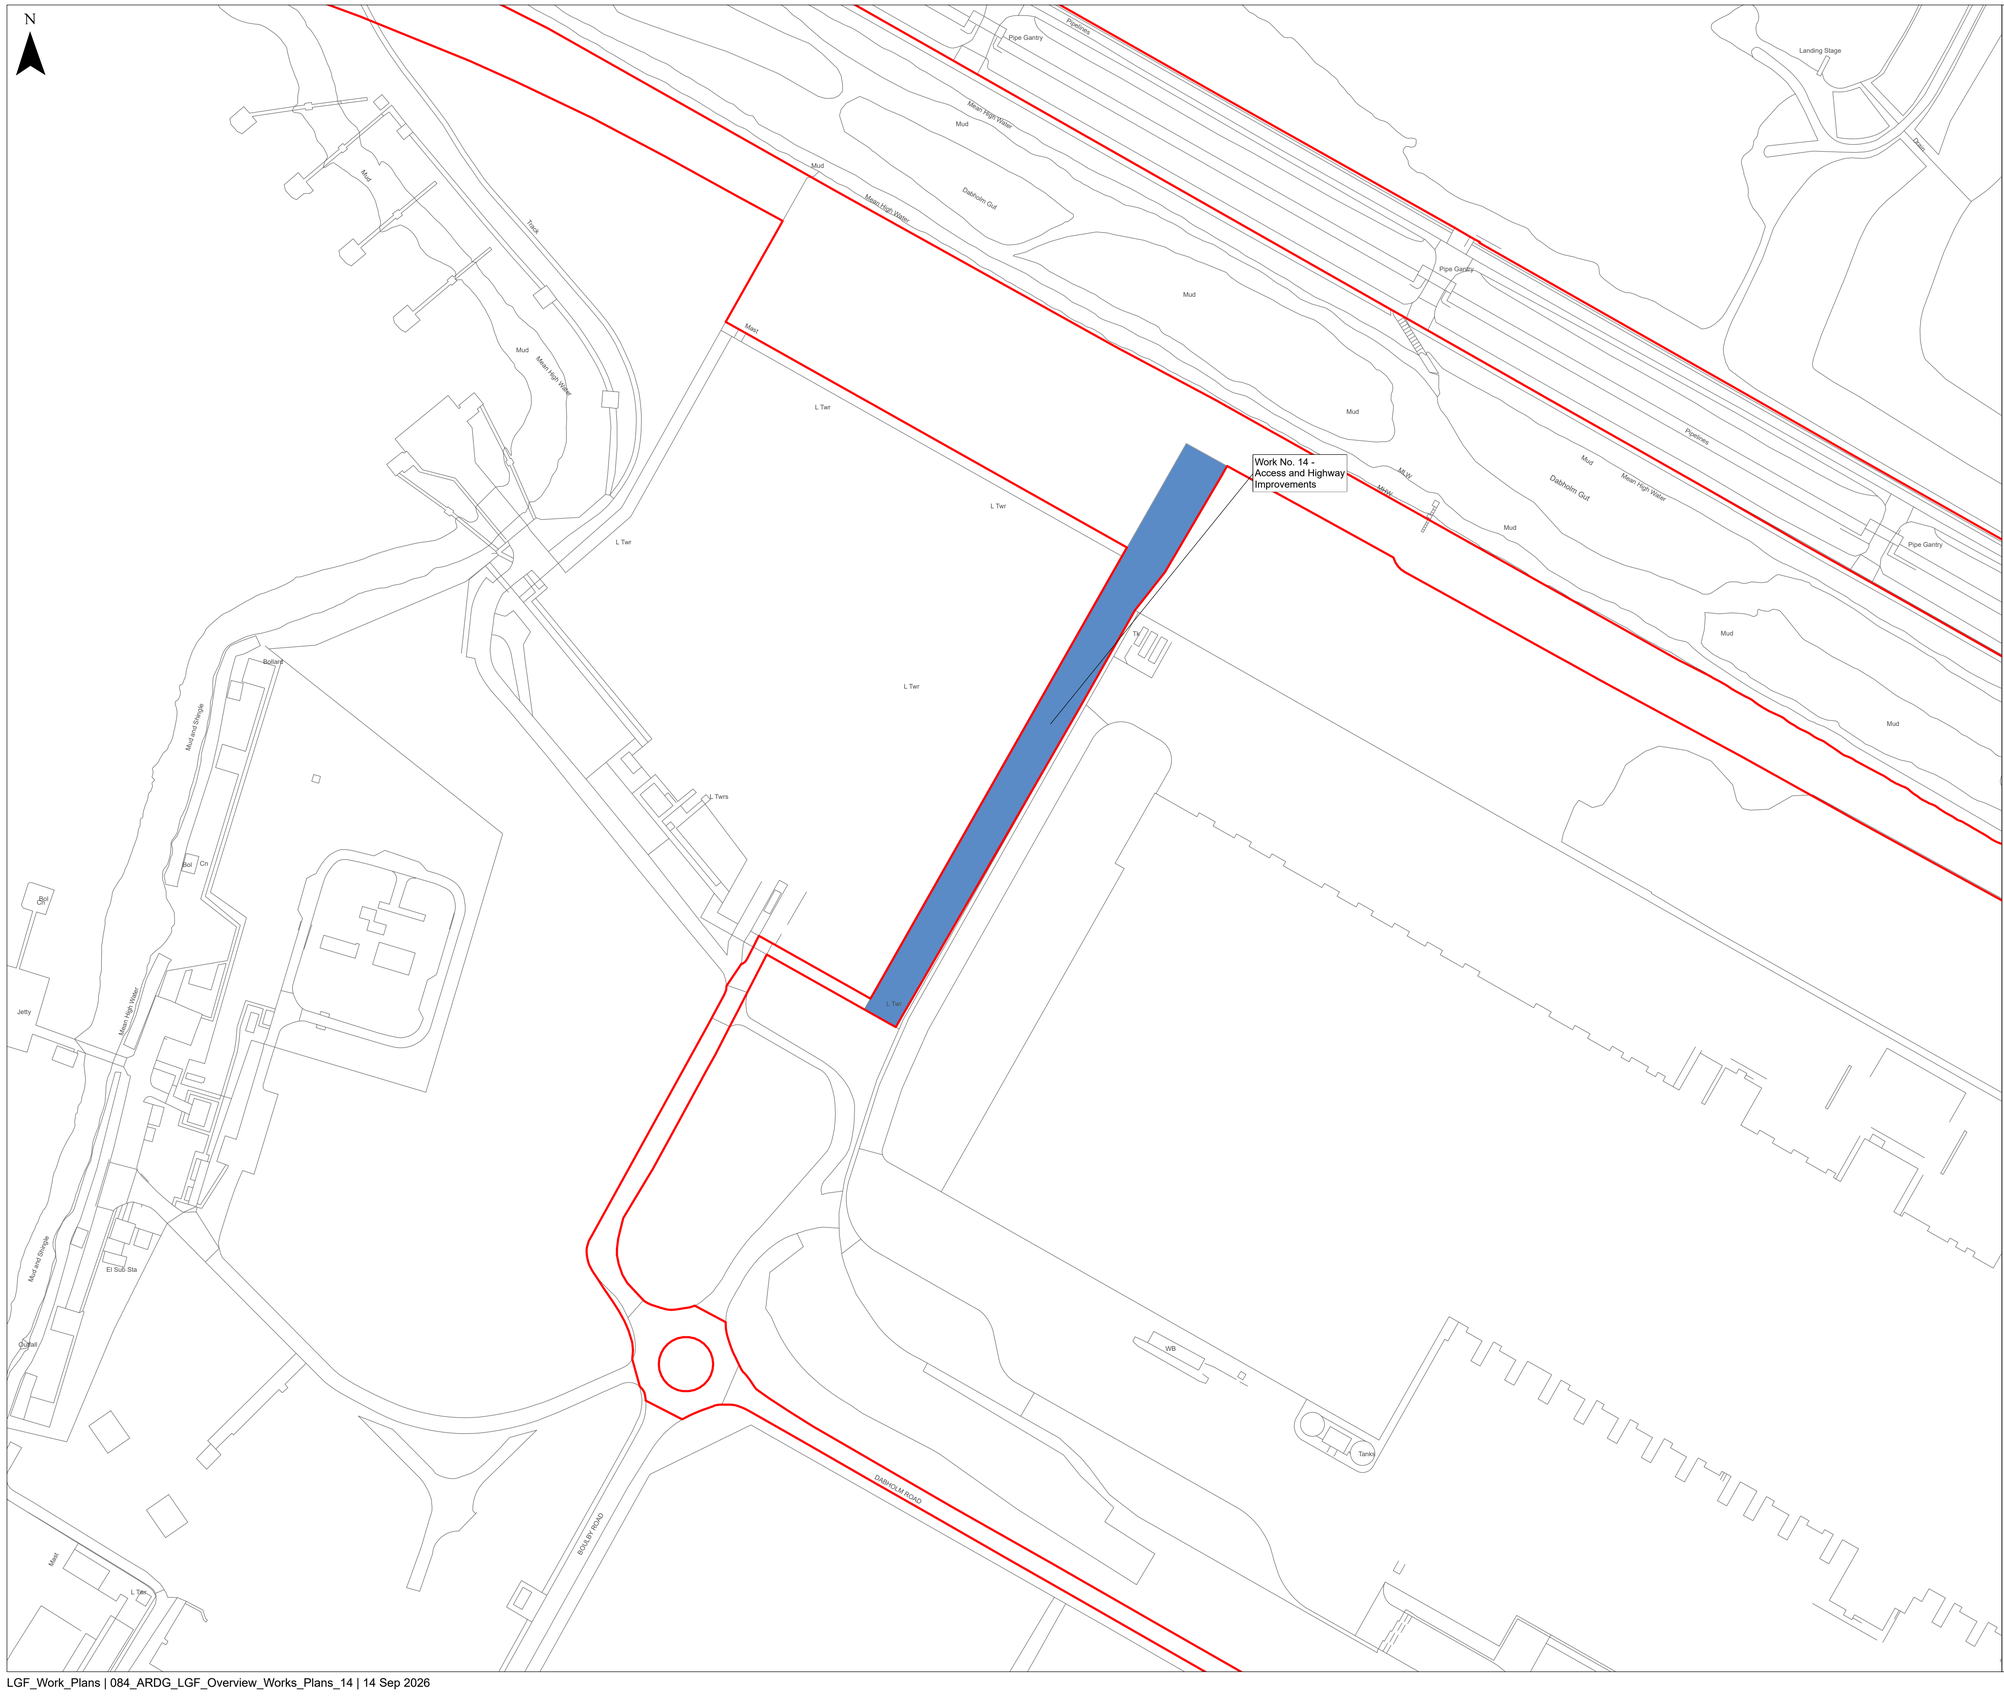

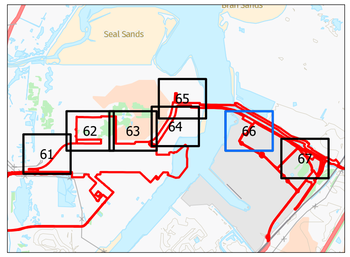

KEY

Order Limits

Work Number / Name

Work No. 14 - Access and Highway Improvements

Supporting Information

Sheets 1-4 provide an overview of all work areas and illustrates how they interact across the scheme.

Sheets 5-18 comprise the Key Plans, identifying the location and coverage of each detailed plan sheet.

Sheets 19-67 contain the Detailed Plans, showing the full extent and boundaries of the individual work areas at a larger scale for ease of reference.

© Crown copyright and database rights 2026 Ordnance Survey AC0000808122. You are permitted to use this data solely to enable you to respond to, or interact with, the organisation that provided you with the data. You are not permitted to copy, sub-licence, distribute or sell any of this data to third parties in any form.

© Crown copyright material is reproduced with the permission of Land Registry under delegated authority from the Controller of HMSO. This material may not be copied distributed, sold or published without the formal permission of Land Registry. Only an official copy of a title plan or register obtained from the Land Registry may be used for legal or other official purposes.

May contain public sector information licensed under the Open Government Licence v3.0.

Contains OS data © Crown Copyright and database right 2026.
Contains data from OS Zoomstack

1:1,250

Scale at A1 | British National Grid

0 30 60 90 120 Metres

Rev	Stat	Date	By	Chkd	Appd
00	S2	14/09/26	AC	JW	JW

Lighthouse GREEN FUELS

Ardent

PROJECT NAME

LIGHTHOUSE GREEN FUELS

FIGURE TITLE


WORK NO. 14 - ACCESS WORKS AND PRIVATE STREET IMPROVEMENTS


SHEET 66 OF 67

DRAWING NUMBER / REFERENCE

ADR_LGF_WORKS_14

SUITABILITY S2 | **SUITABILITY DESCRIPTION** DCO APPLICATION SUBMISSION

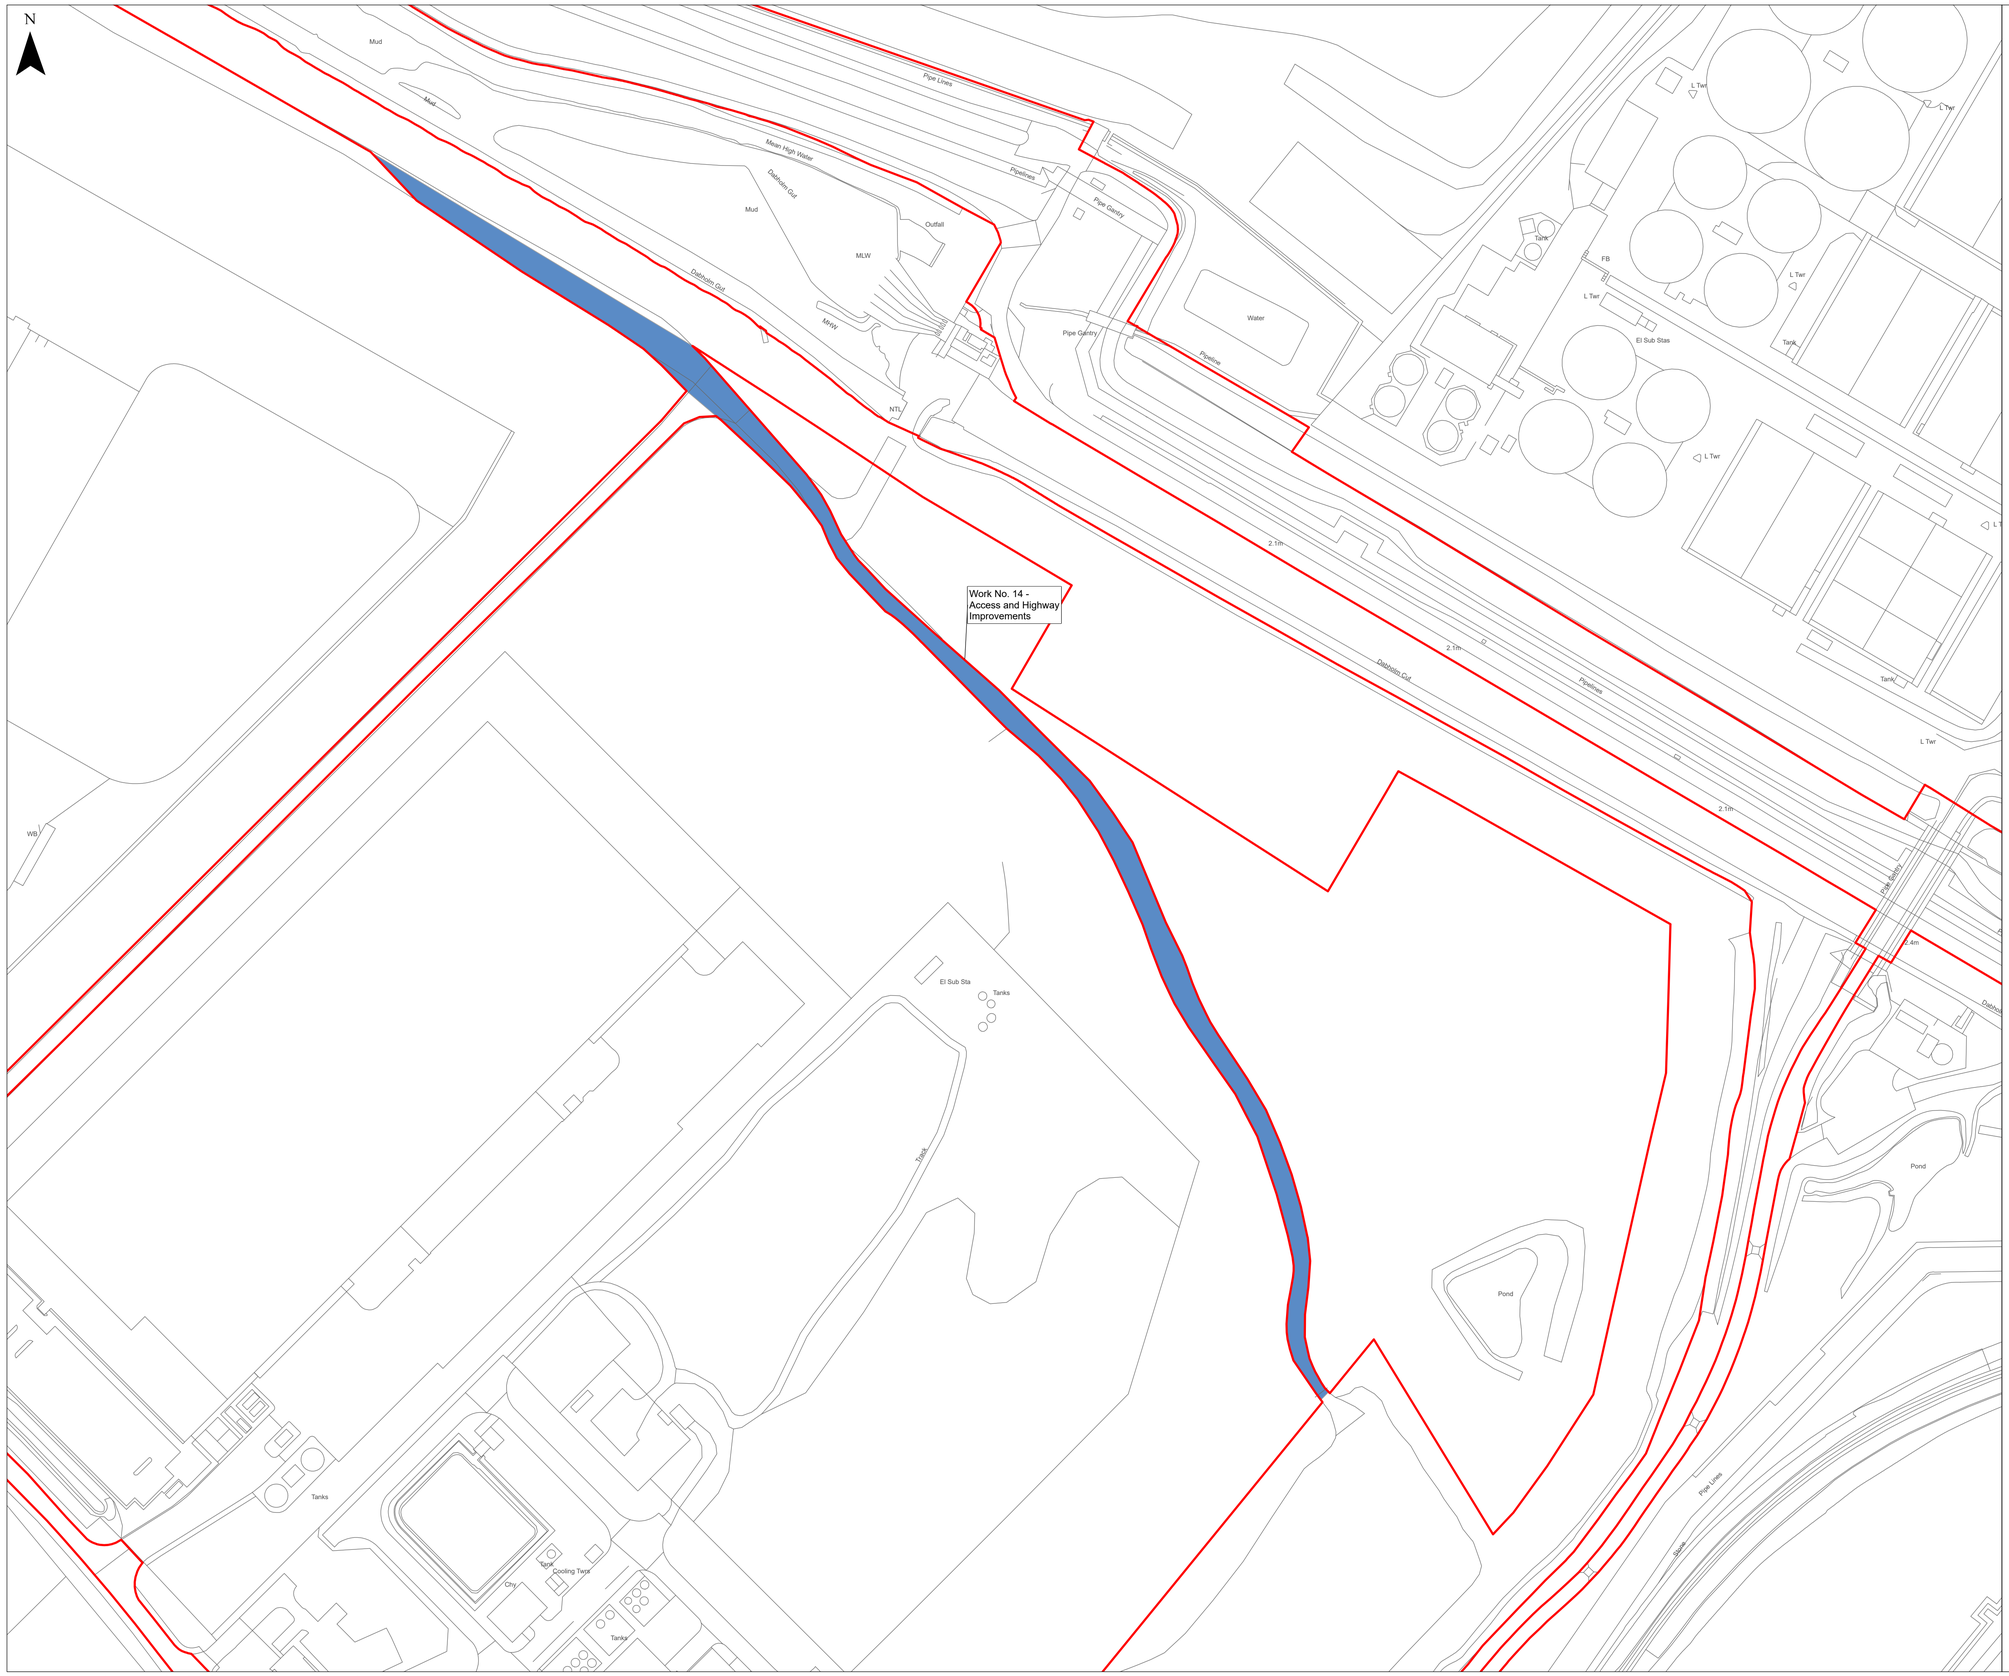

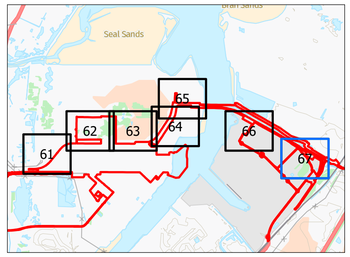

KEY

Order Limits

Work Number / Name

Work No. 14 - Access and Highway Improvements

Supporting Information

Sheets 1-4 provide an overview of all work areas and illustrates how they interact across the scheme.

Sheets 5-18 comprise the Key Plans, identifying the location and coverage of each detailed plan sheet.

Sheets 19-67 contain the Detailed Plans, showing the full extent and boundaries of the individual work areas at a larger scale for ease of reference.

© Crown copyright and database rights 2026 Ordnance Survey AC0000808122. You are permitted to use this data solely to enable you to respond to, or interact with, the organisation that provided you with the data. You are not permitted to copy, sub-licence, distribute or sell any of this data to third parties in any form.

© Crown copyright material is reproduced with the permission of Land Registry under delegated authority from the Controller of HMSO. This material may not be copied distributed, sold or published without the formal permission of Land Registry. Only an official copy of a title plan or register obtained from the Land Registry may be used for legal or other official purposes.

May contain public sector information licensed under the Open Government Licence v3.0.

Contains OS data © Crown Copyright and database right 2026.
Contains data from OS Zoomstack

1:1,250

Scale at A1 l British National Grid

0 30 60 90 120 Metres

Rev	Stat	Date	By	Chkd	Appd
00	S2	14/09/26	AC	JW	JW

Lighthouse GREEN FUELS

Ardent

PROJECT NAME

LIGHTHOUSE GREEN FUELS

FIGURE TITLE

WORK NO. 14 - ACCESS WORKS AND PRIVATE STREET IMPROVEMENTS

SHEET 67 OF 67

DRAWING NUMBER / REFERENCE

ADR_LGF_WORKS_14

SUITABILITY	SUITABILITY DESCRIPTION
S2	DCO APPLICATION SUBMISSION

Lighthouse
GREEN FUELS

www.lighthousegreenfuels.co.uk