SOMERSET

ENERGY PARK

Planning Inspectorate Reference: EN0110039

Environmental Impact Assessment Scoping Report - Figures

October 2026



Table Of Contents

Part 1	
Figure 1-1	Proposed Development Location Plan
Figure 1-2	Zonal Masterplan
Figure 2-1a	Environmental Constraints
Figure 2-1b	Environmental Constraints
Figure 2-2	Scoping Site Boundary on Aerial Imagery

Part 2	
Figure 8-1	Designated Heritage Assets within 3 km
Figure 8-2	Designated Heritage Assets within 3-5 km
Figure 8-3	Non-Designated Heritage Assets within 1 km

Part 3	
Figure 9-1	Sites within the UK National Site Network
Figure 9-2	Statutory Designated Nature Conservation Sites
Figure 9-3	Locations of Priority Habitats
Figure 9-4	Local Record Centre Protected and Priority Species Records
Figure 9-5	Habitats within the Scoping Site Boundary

Part 4	
Figure 10-1	Main river nomenclature
Figure 10-2	Surface water features and their attributes
Figure 10-3	Groundwater features and their attributes
Figure 10-4	Fluvial and tidal flood risk


Part 5	
Figure 10-5	Surface water flood risk areas

Part 6	
Figure 10-6	Artificial and reservoir flood risk
Figure 10-7	Superficial geology
Figure 10-8	Bedrock geology
Figure 10-9	Water Framework Directive (WFD) surface and transitional Waterbodies
Figure 10-10	Sensitive sites
Figure 10-11	Nutrient neutrality screening assessment: CORINE existing land use
Figure 10-12	Nutrient neutrality screening assessment: CROME existing crop map

Part 7	
Figure 11-1	Landscape and Visual Study Area
Figure 11-2	Landform
Figure 11-3	Landscape Designation and PRoW
Figure 11-4	Landscape Character
Figure 11-5	ZTV and Preliminary Viewpoint Locations
Figure 12-1	Noise and Vibration Sensitive Receptors
Figure 13-1	Study Area for Socio-Economic Receptors
Figure 14-1	Predictive Agricultural Land Classification (ALC)
Figure 14-2	Soil Associations
Figure 15-1	Existing Walking, Cycling and Railway Network
Figure 15-2	Bus Routes and Bus Stops
Figure 17-1	Air Quality Monitoring Locations
Figure 17-2	Ground Conditions Study Area

Revision: 0 Drawn: EH Checked: DH Approved: RM Date: 2026-10-21

Filename: L:\ENV\60766150_Somerset_Energy_Park\02_Maps\Scoping Report\Chapter 1 - Introduction\SOM_SCO_Introduction.aprx

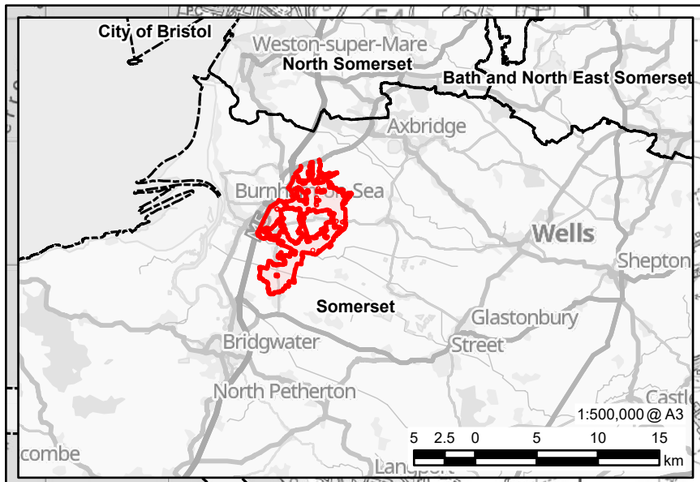

This drawing has been prepared for the use of AECOM's client. It may not be used, modified, reproduced or relied upon by third parties, except as agreed by AECOM or as required by law. AECOM accepts no responsibility, and denies any liability whatsoever, to any party that uses or relies on this drawing without AECOM's express written consent. Do not scale this document. All measurements must be obtained from the stated dimensions.

PROJECT

SOMERSET ENERGY PARK

LEGEND

- Scoping Site Boundary
- Point of Connection
- Unitary Authority Boundary

NOTES

© Crown copyright and database rights 2026 Ordnance Survey AC0000808122. Contains OS data © Crown Copyright and database right 2026. Contains data from OS Zoomstack.

ISSUE PURPOSE

Scoping Report

PROJECT NUMBER

60766150


FIGURE TITLE

Proposed Development Location Plan

FIGURE NUMBER

Figure 1-1

Revision: 0 Drawn: LDA Design Checked: AECOM Approved: Somerset Energy Park Limited Date: 2026-10-19

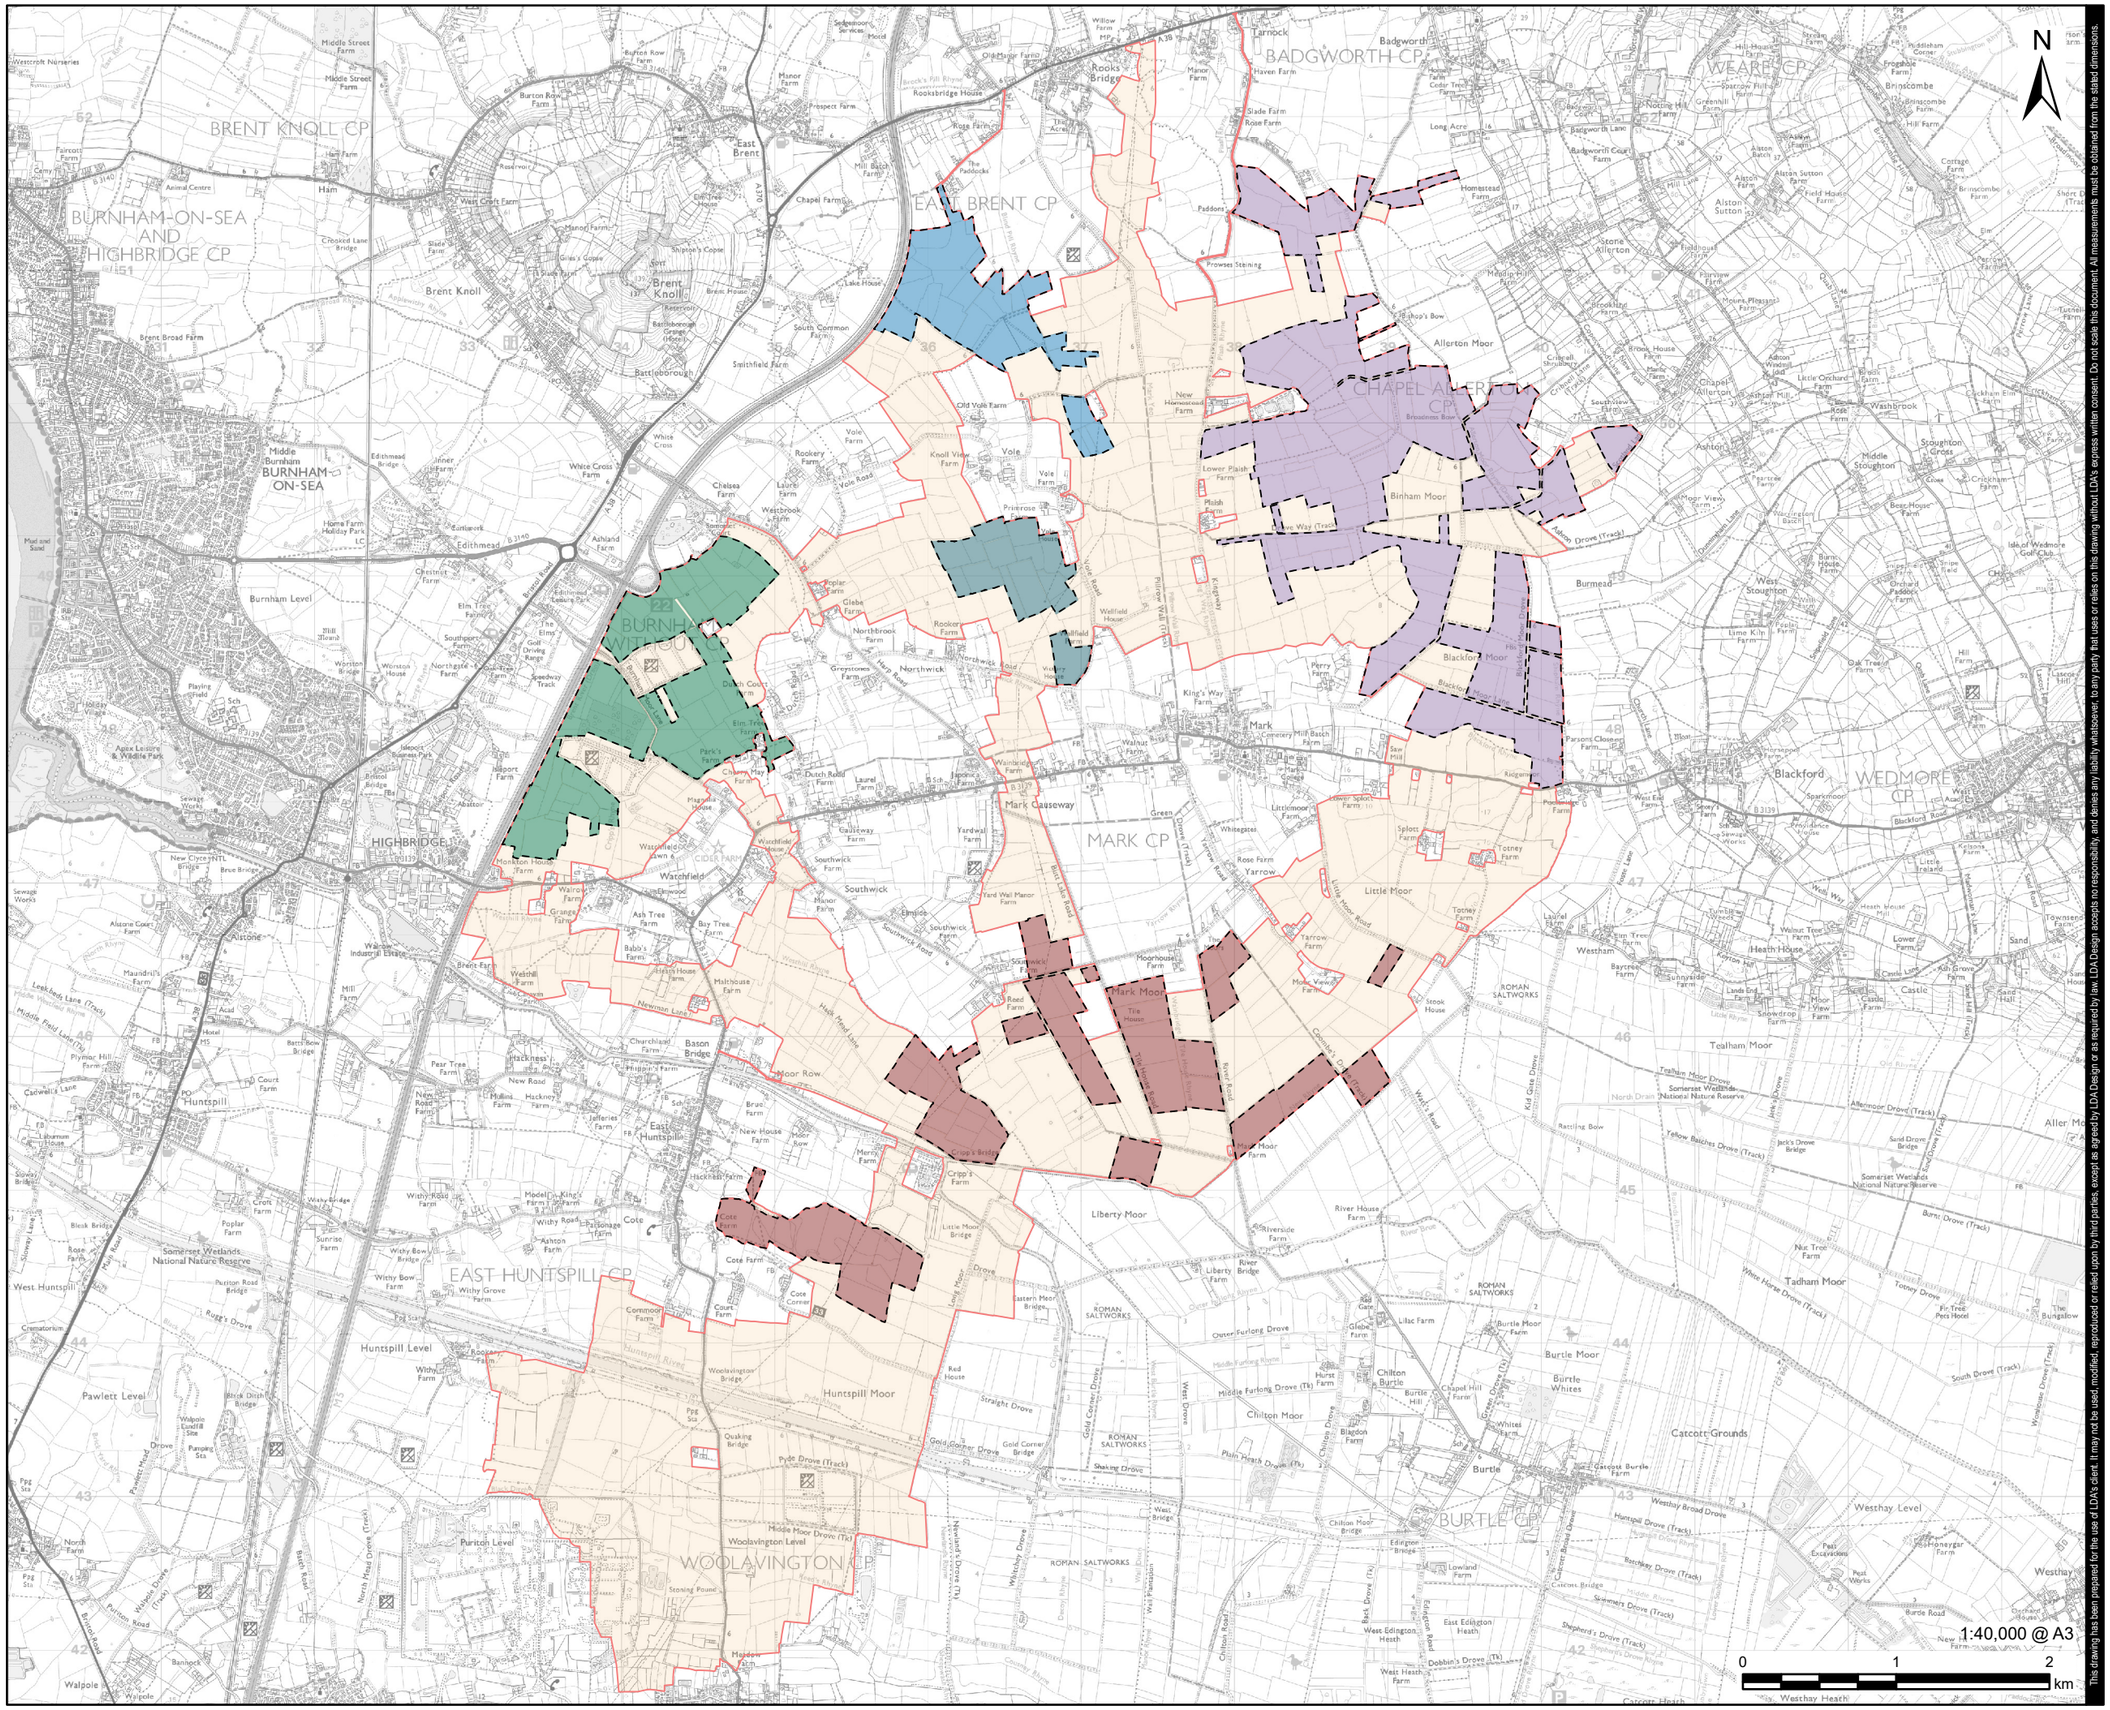

This drawing has been prepared for the use of LDA's client. It may not be used, modified, reproduced or relied upon by third parties, except as agreed by LDA Design or as required by law. LDA Design accepts no responsibility, and denies any liability whatsoever, to any party that uses or relies on this drawing without LDA's express written consent. Do not scale this document. All measurements must be obtained from the stated dimensions.

PROJECT

SOMERSET ENERGY PARK

LEGEND

- Scoping Site Boundary
- Energy Park

  Development Areas comprising photovoltaic (PV) panels and associated infrastructure – including, but not limited to, substations, inverters, and Battery Energy Storage Systems (BESS) – and landscape and ecological mitigation / enhancement land.
  - Northern Development Area
  - Eastern Development Area
  - Central Development Area
  - Western Development Area
  - Southern Development Area
- Connection and Access Infrastructure Corridor

  Search areas for Inter-Array and Grid Connections, as well as Access Tracks and associated infrastructure to construct and connect the Proposed Development to the public highway.

NOTES

1. This drawing is for illustrative purposes only and should not be used for construction.
2. Ordnance Survey (OS) 1:25,000 scale mapping has been used as the base map.
3. Feature locations are indicative only. Exact locations to be confirmed on site.
4. Additional features not shown on the OS base mapping may be present within the Site.

Ordnance Survey material by permission of Ordnance Survey on behalf of the Controller of HMSO © Crown Copyright. All rights reserved 2026. Reference number AC0000808122 (LDA Design). OS Open data / © Natural England / © DEFRA / © DECC / © Historic England/ © Environment Agency. Contains Ordnance Survey data.

ISSUE PURPOSE

Scoping Report

PROJECT NUMBER

10589

FIGURE TITLE

Zonal Masterplan


FIGURE NUMBER

Figure 1-2

Filename: Z:\10589_Somerset_Energy_Park\8gis\Projects\10589_Zonal_Masterplan.aprx

Revision: 0 Drawn: AG Checked: DH Approved: JD Date: 2026-10-20

Filename: L:\ENV\60766150_Somerset_Energy_Park\02_Maps\Scoping Report\Chapter 2 - Site Description\SOM_SCO_SiteDescription.aprx

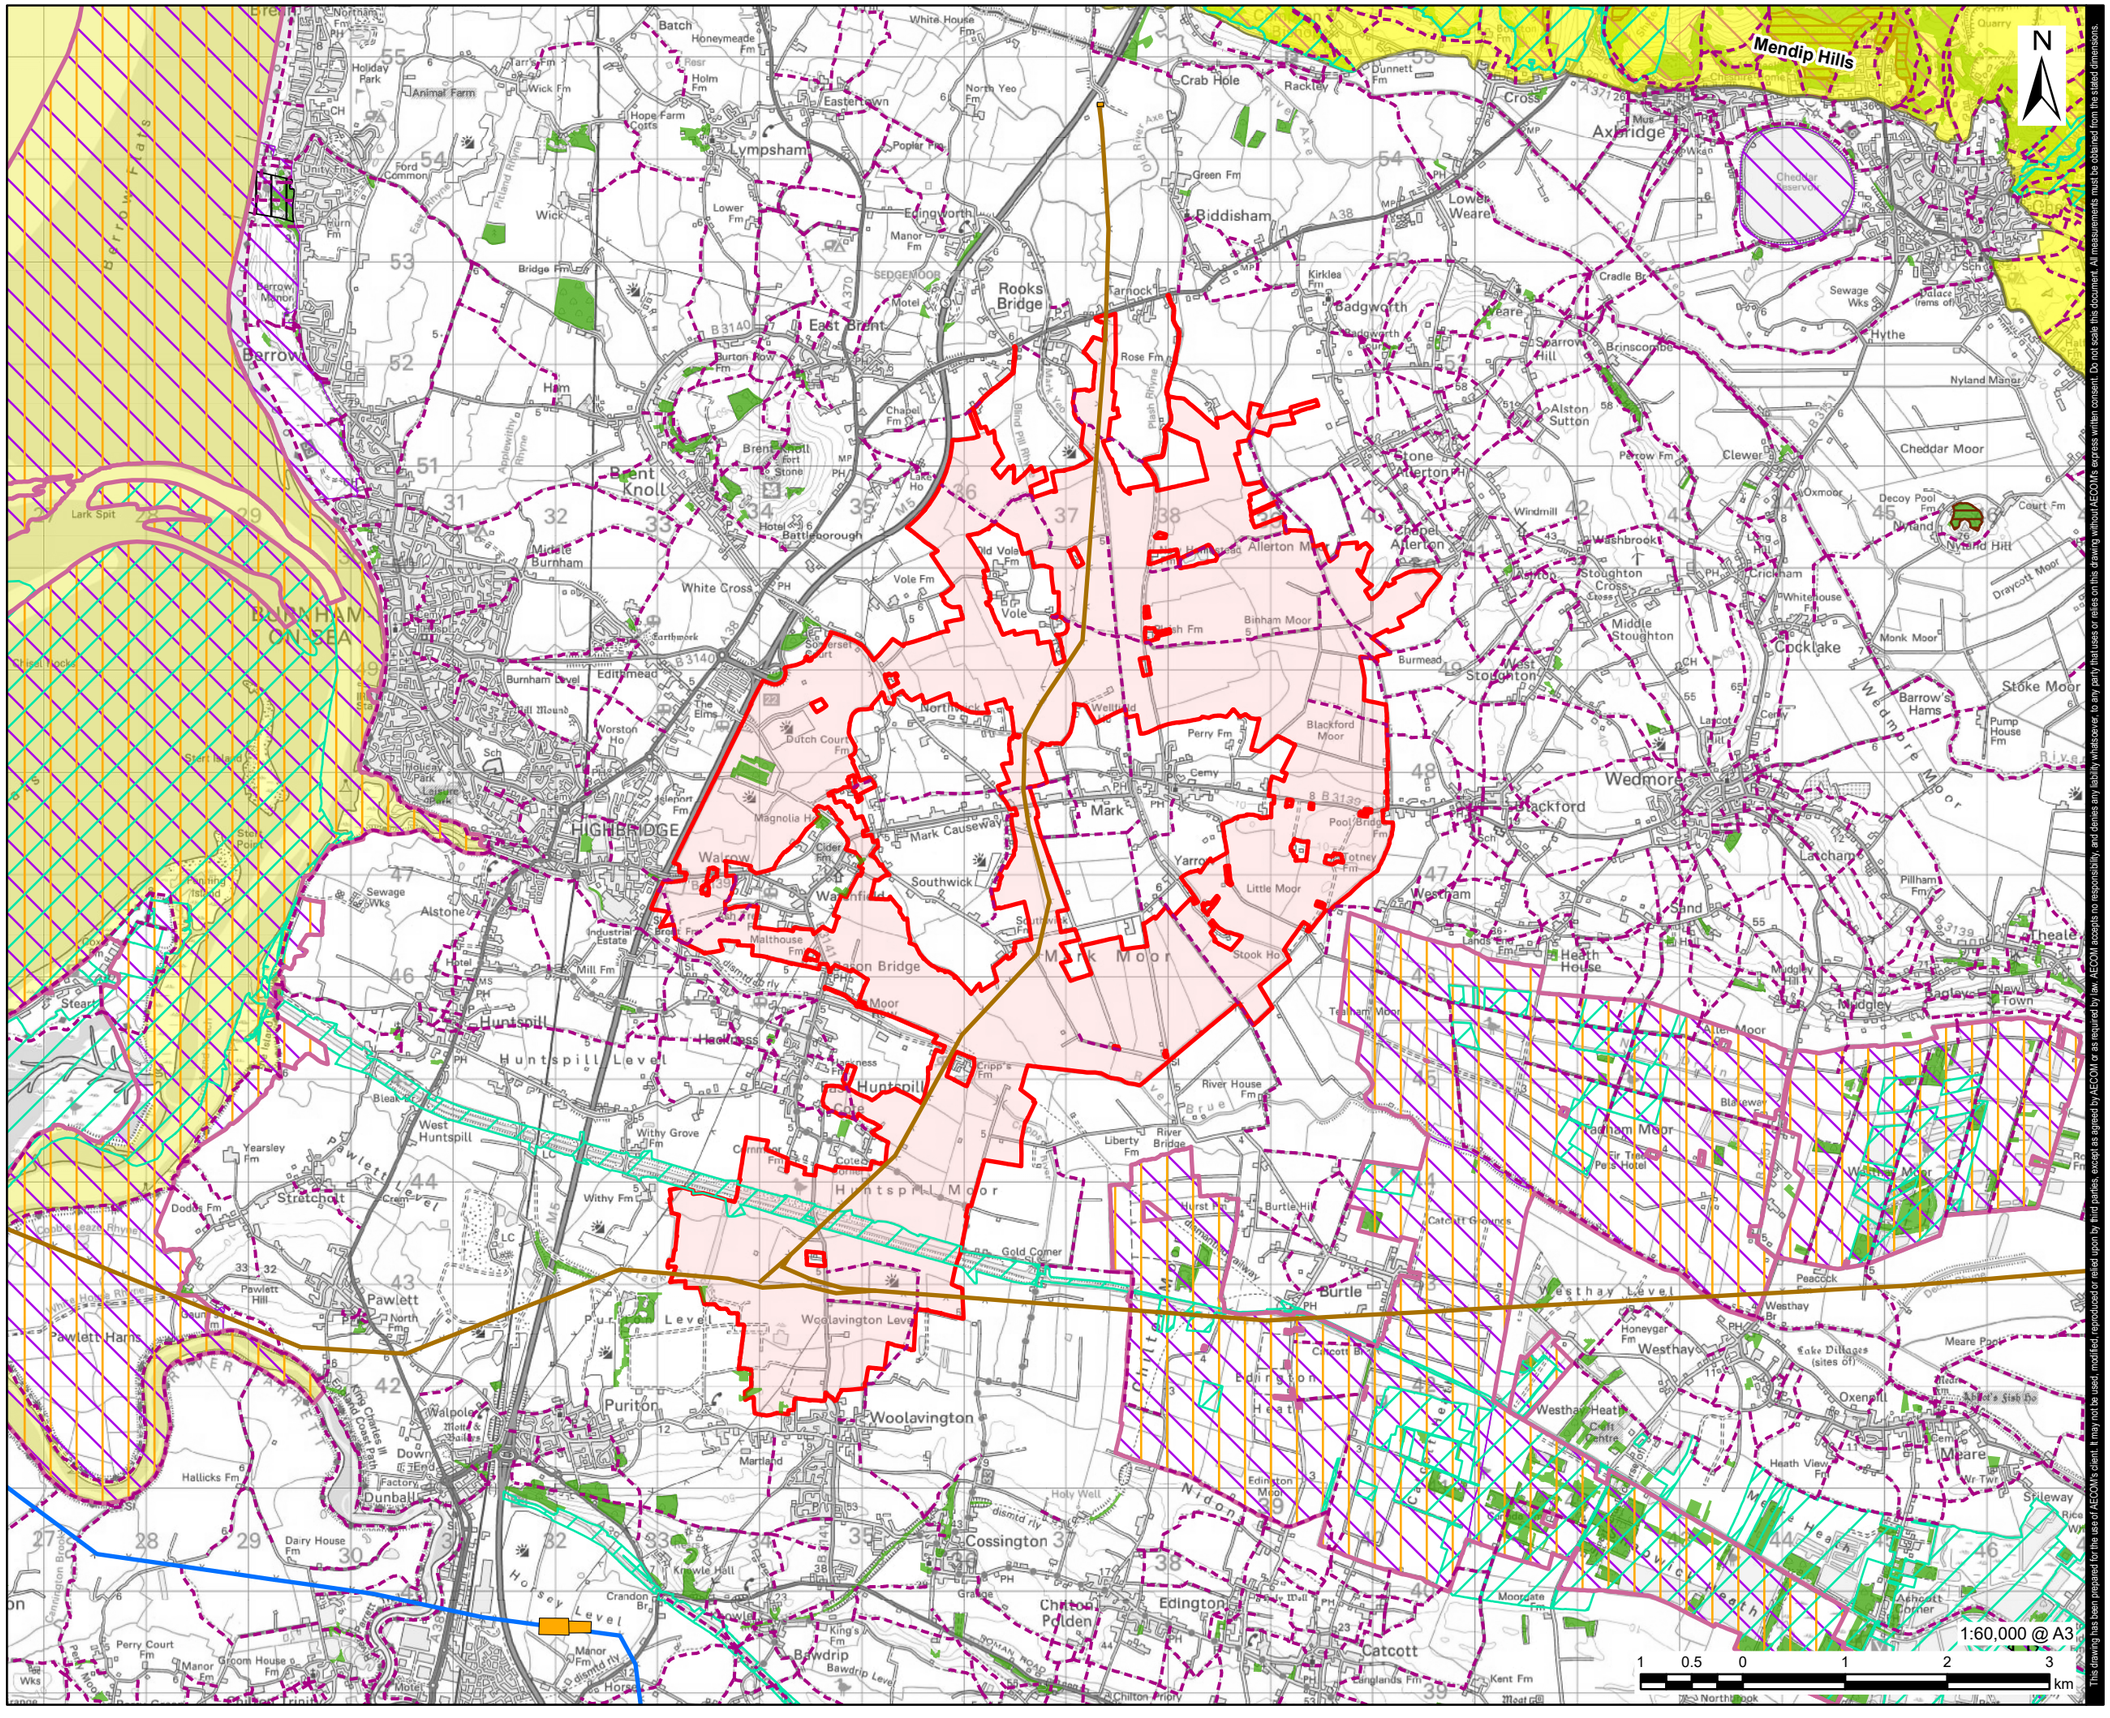

PROJECT

SOMERSET ENERGY PARK

LEGEND

- Scoping Site Boundary
- Local Nature Reserve[1]
- National Grid Substation
- 275kV Overhead Line
- National Grid 400kV Overhead Line
- Public Rights of Way
- Country Park
- Air Quality Management Areas
- Ancient Woodland
- National Landscape
- Ramsar Sites
- Special Protection Area (SPA)
- Site of Special Scientific Interest (SSSI)
- Special Area of Conservation (SAC)
- National Nature Reserve (NNR)

National Forest Inventory 2022

- Non woodland
- Woodland

NOTES

1. This national dataset is “indicative” not “definitive”. Definitive information can only be provided by individual local authorities and you should refer directly to their information for all purposes that require the most up to date and complete dataset.

© Crown copyright and database rights 2026 Ordnance Survey AC0000808122.
© National Grid UK. Contains public sector information licensed under the Open Government Licence v3.3.
© Natural England copyright. © Crown copyright and database right 2025. Contains, or is based on, information supplied by the Forestry Commission. © Crown copyright and database right 2022 Ordnance Survey [AC0000814847]. © Crown copyright and database right 2025 licenced under Defra's Public Sector Mapping Agreement with Ordnance Survey (licence No. 100022861). © Essex County Council 2026.

ISSUE PURPOSE

Scoping Report

PROJECT NUMBER

60766150

FIGURE TITLE


Environmental Constraints
Sheet 1 of 2

FIGURE NUMBER

Figure 2-1a

Revision: 0 Drawn: AG Checked: DH Approved: JD Date: 2026-10-20

Filename: L:\ENV\60766150_Somerset_Energy_Park\02_Maps\Scoping Report\Chapter 2 - Site Description\SOM_SCO_SiteDescription.aprx

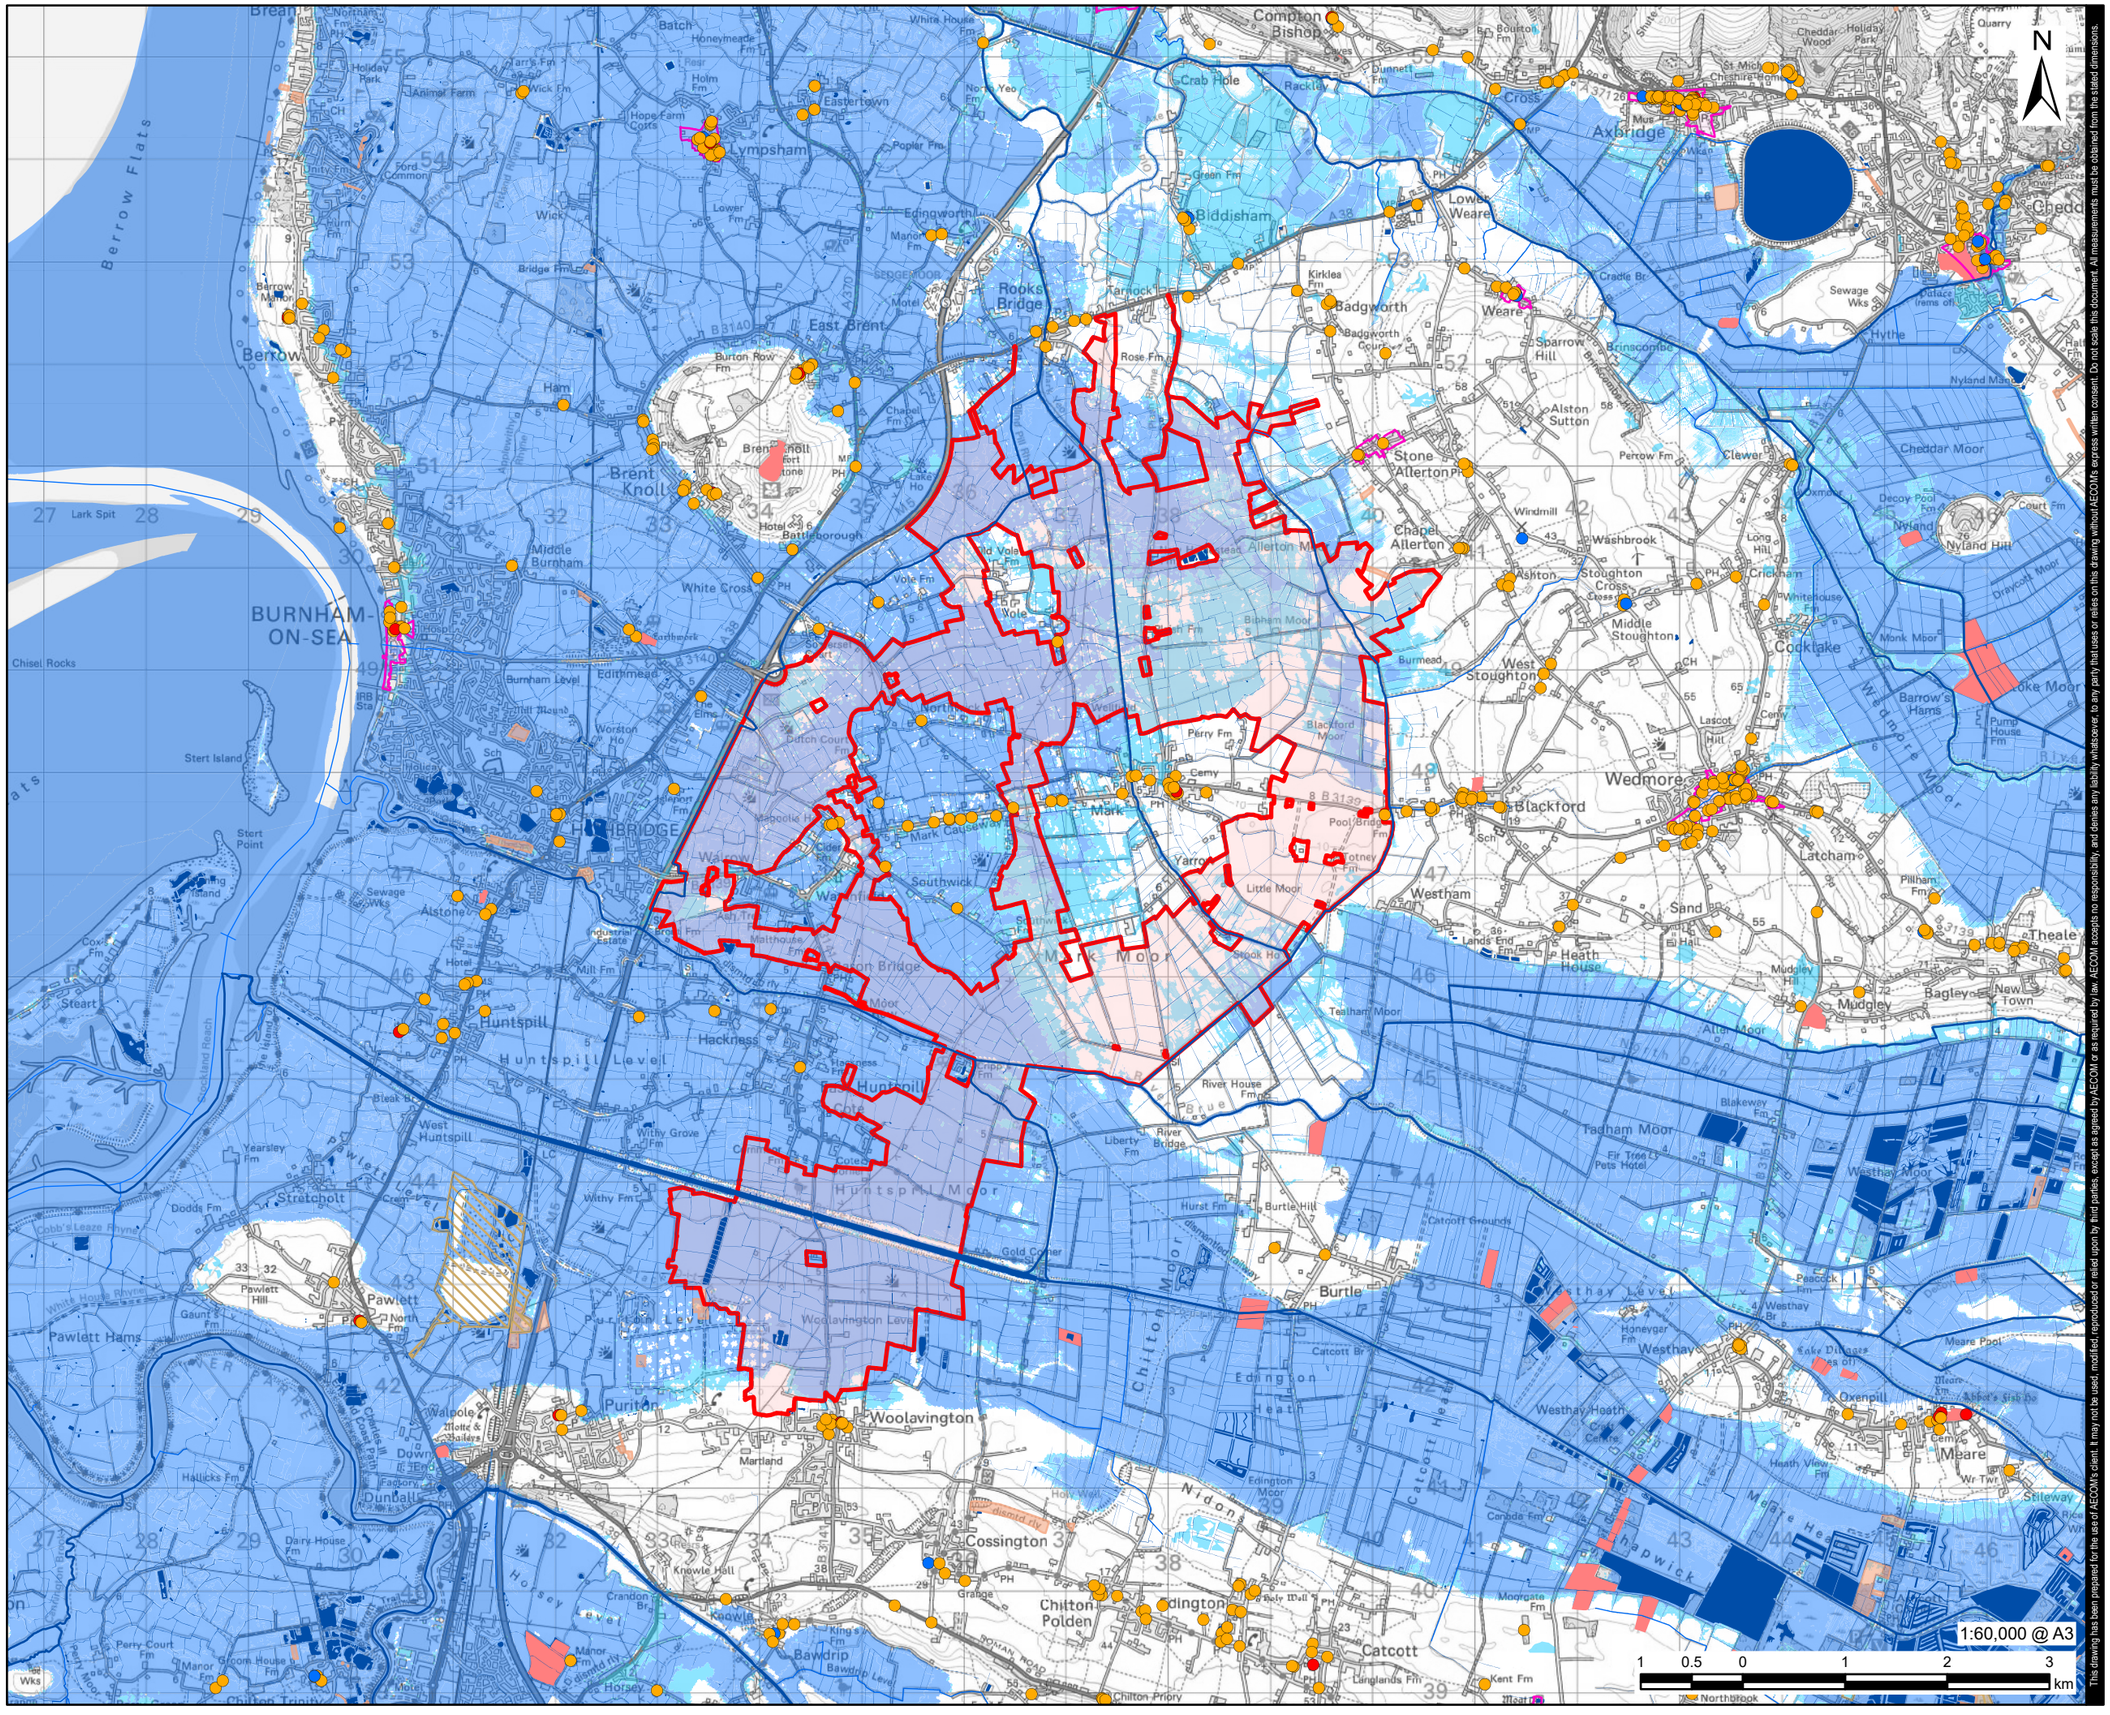

PROJECT

SOMERSET ENERGY PARK

LEGEND

- Scoping Site Boundary
- Listed Building - Grade I
- Listed Building - Grade II*
- Listed Building - Grade II
- Registered Parks and Garden
- Scheduled Monument
- Registered Historic Battlefield
- Conservation Area
- Authorised Landfill Site
- Historic Landfill
- Surface Water
- Statutory Main River
- Other Watercourses
- Flood Zone 2
- Flood Zone 3

NOTES

© Crown copyright and database rights 2026 Ordnance Survey AC0000808122. Contains OS data © Crown copyright and database right 2026.
© Historic England and Local Planning Authorities 2025. Contains Ordnance Survey data © Crown copyright and database right 2025. Released under OGL.
© Crown Copyright 2025. Contains Ordnance Survey data © Crown copyright and database right 2025. Released under OGL.
© Environment Agency copyright and/or database right 2024. All rights reserved. Contains information © Local Authorities.
© Environment Agency copyright and/or database right 2015. All rights reserved.
© Environment Agency copyright and/or database right 2025. All rights reserved.

ISSUE PURPOSE

Scoping Report

PROJECT NUMBER

60766150

FIGURE TITLE

Environmental Constraints
Sheet 2 of 2


FIGURE NUMBER

Figure 2-1b

This drawing has been prepared for the use of AECOM's client. It may not be used, modified, reproduced or relied upon by third parties, except as agreed by AECOM or as required by law. AECOM accepts no responsibility, and denies any liability whatsoever, to any party that uses or relies on this drawing without AECOM's express written consent. Do not scale this document. All measurements must be obtained from the stated dimensions.

Revision: 0 Drawn: AG Checked: DH Approved: RM Date: 2026-10-21

Filename: L:\ENV\60766150_Somerset_Energy_Park\02_Maps\Scoping Report\Chapter 2 - Site Description\SOM_SCO_Scheme.aprx

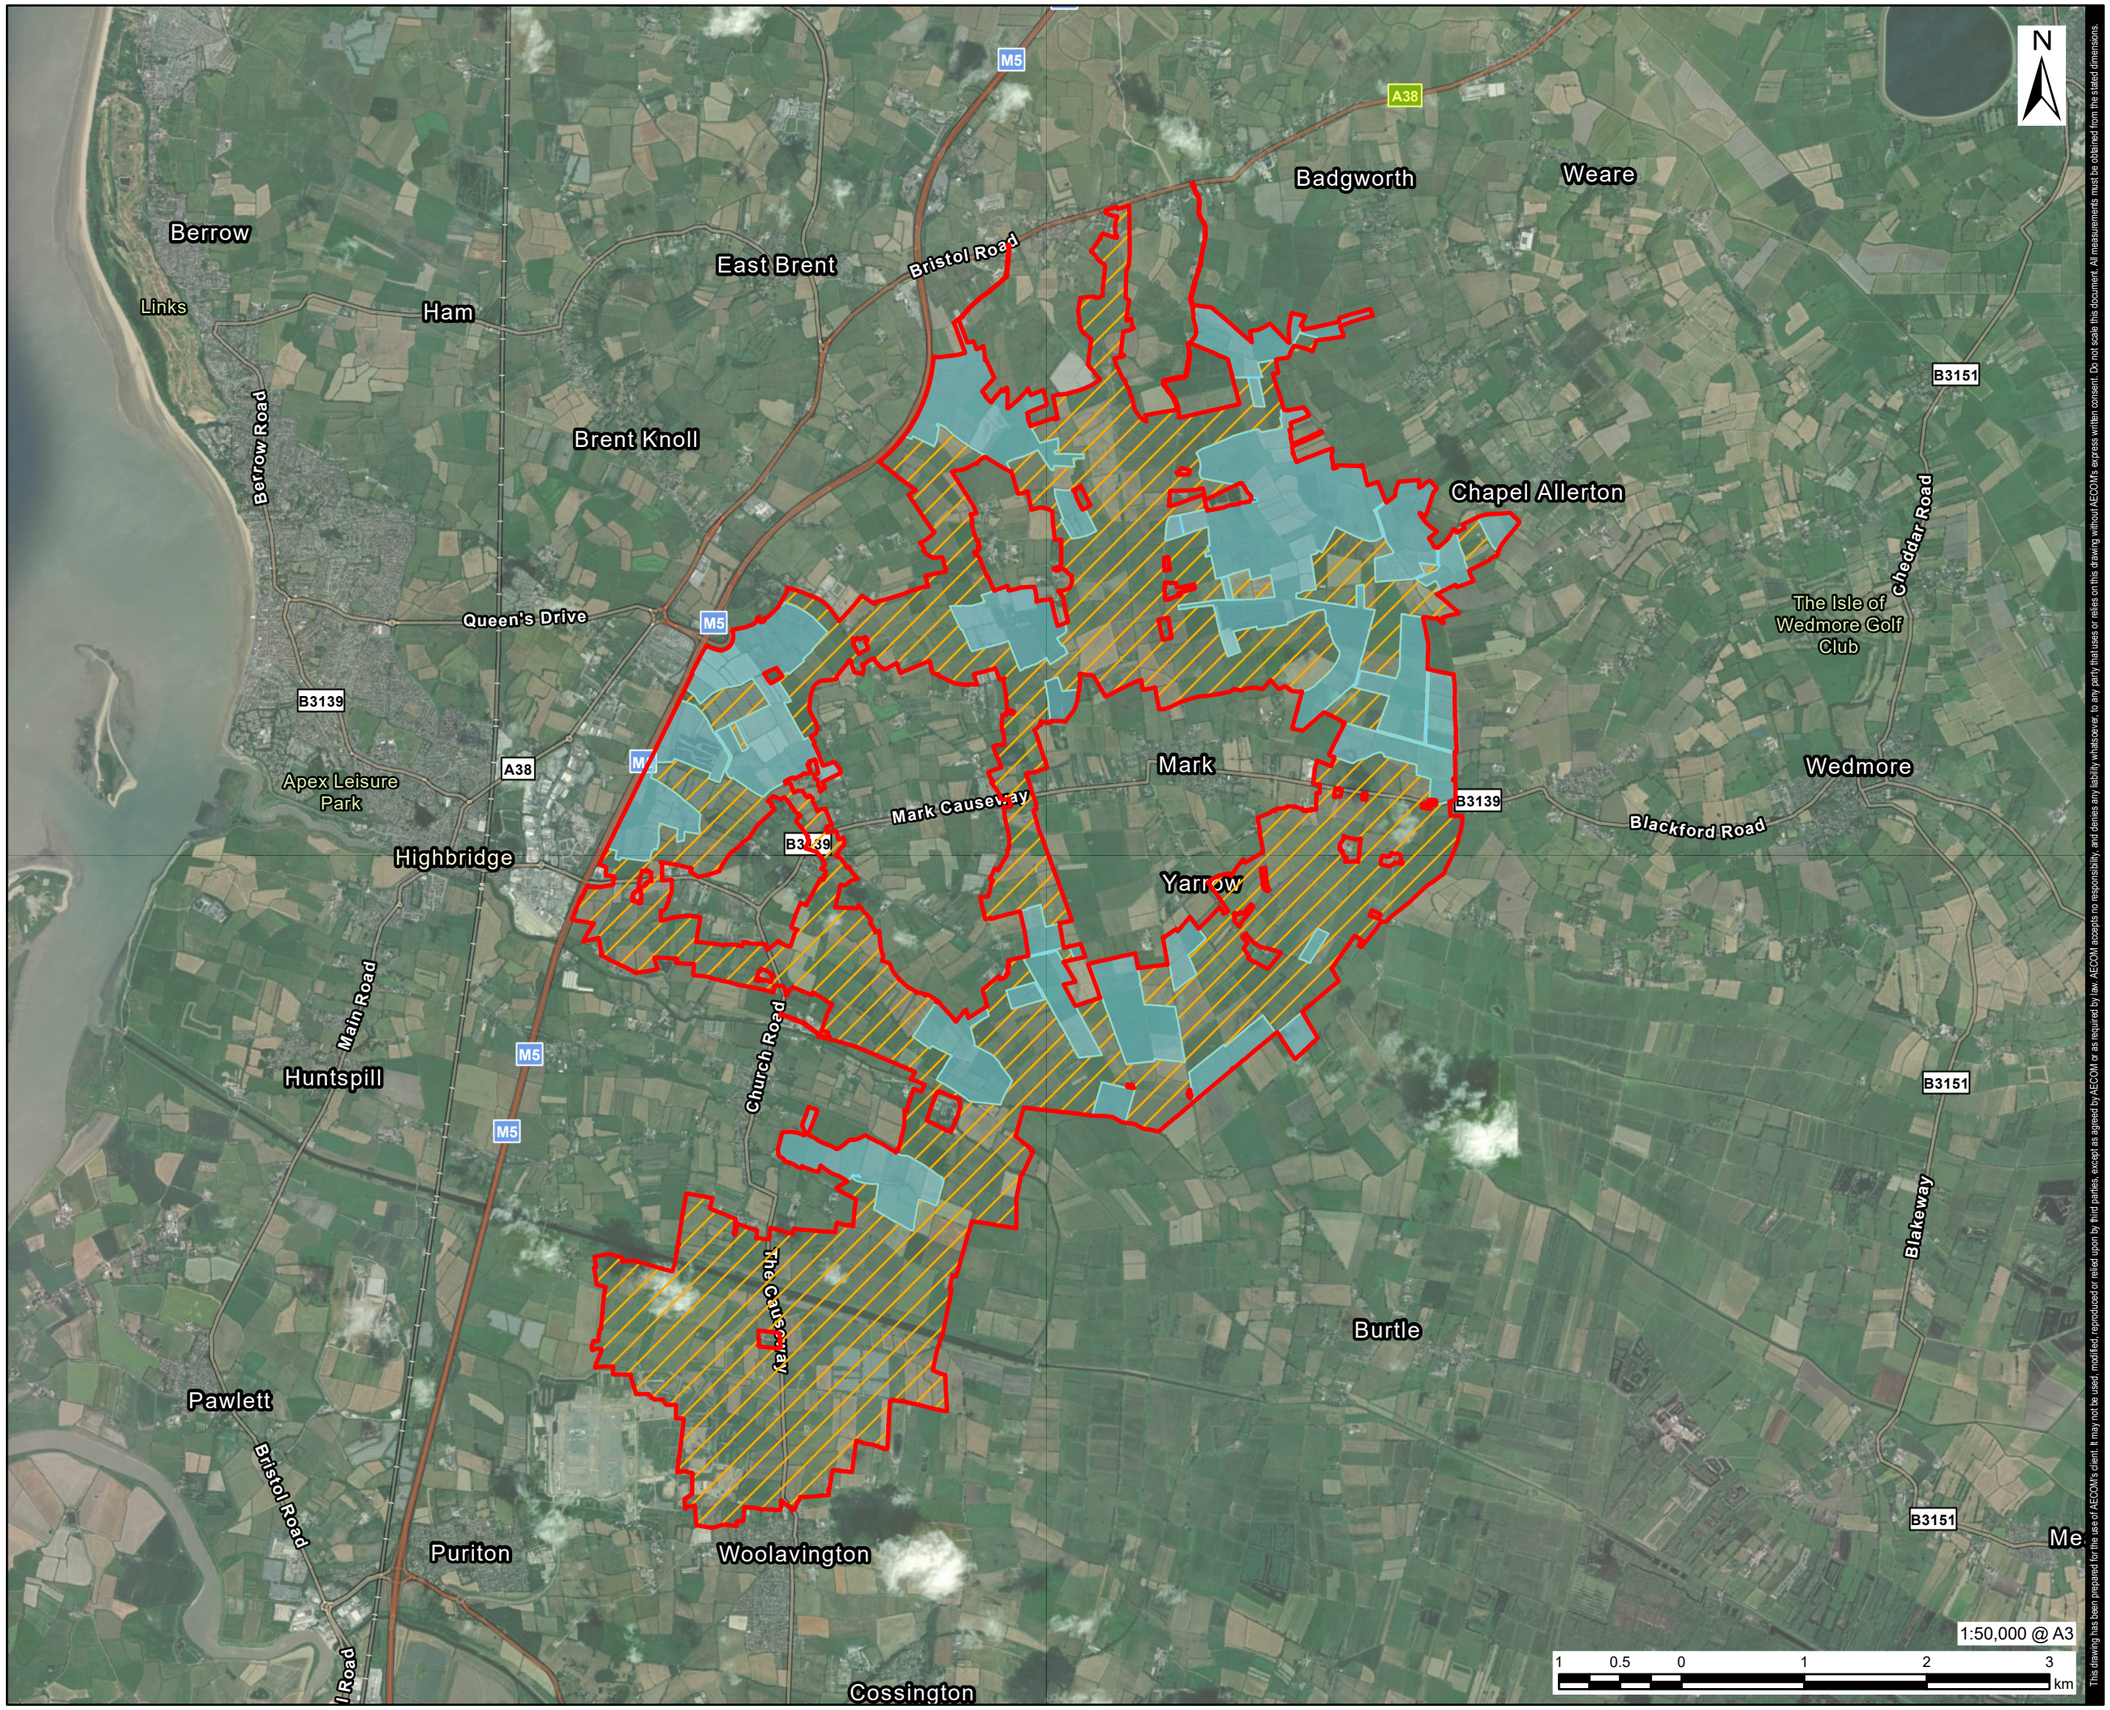

This drawing has been prepared for the use of AECOM's client. It may not be used, modified, reproduced or relied upon by third parties, except as agreed by AECOM or as required by law. AECOM accepts no responsibility, and denies any liability whatsoever, to any party that uses or relies on this drawing without AECOM's express written consent. Do not scale this document. All measurements must be obtained from the stated dimensions.

PROJECT

SOMERSET ENERGY PARK

LEGEND

- Scoping Site Boundary
- Energy Park
- Connection & Access Infrastructure Corridors

NOTES

Sources: Esri, TomTom, Garmin, FAO, NOAA, USGS, © OpenStreetMap contributors, and the GIS User Community, Microsoft, Vantor, Contains OS data © Crown Copyright and database right 2026. Contains data from OS Zoomstack

ISSUE PURPOSE

Scoping Report

PROJECT NUMBER

60766150

FIGURE TITLE

Scoping Site Boundary on Aerial Imagery

FIGURE NUMBER

Figure 2-2