




Planning Inspectorate Reference: EN0110047

Environmental Impact Assessment Scoping Report
Volume III: Figures – Chapter 5
September 2026



FIGURE 5-1A: COMMITTED DEVELOPMENTS LONG LIST

Z:\10403.WEST_OXFORD_SOLAR_DCO\GIS\PROJECTS\10403_EIA_SCOPING_INTRO.CHAPTERS.FIGURES.APRX

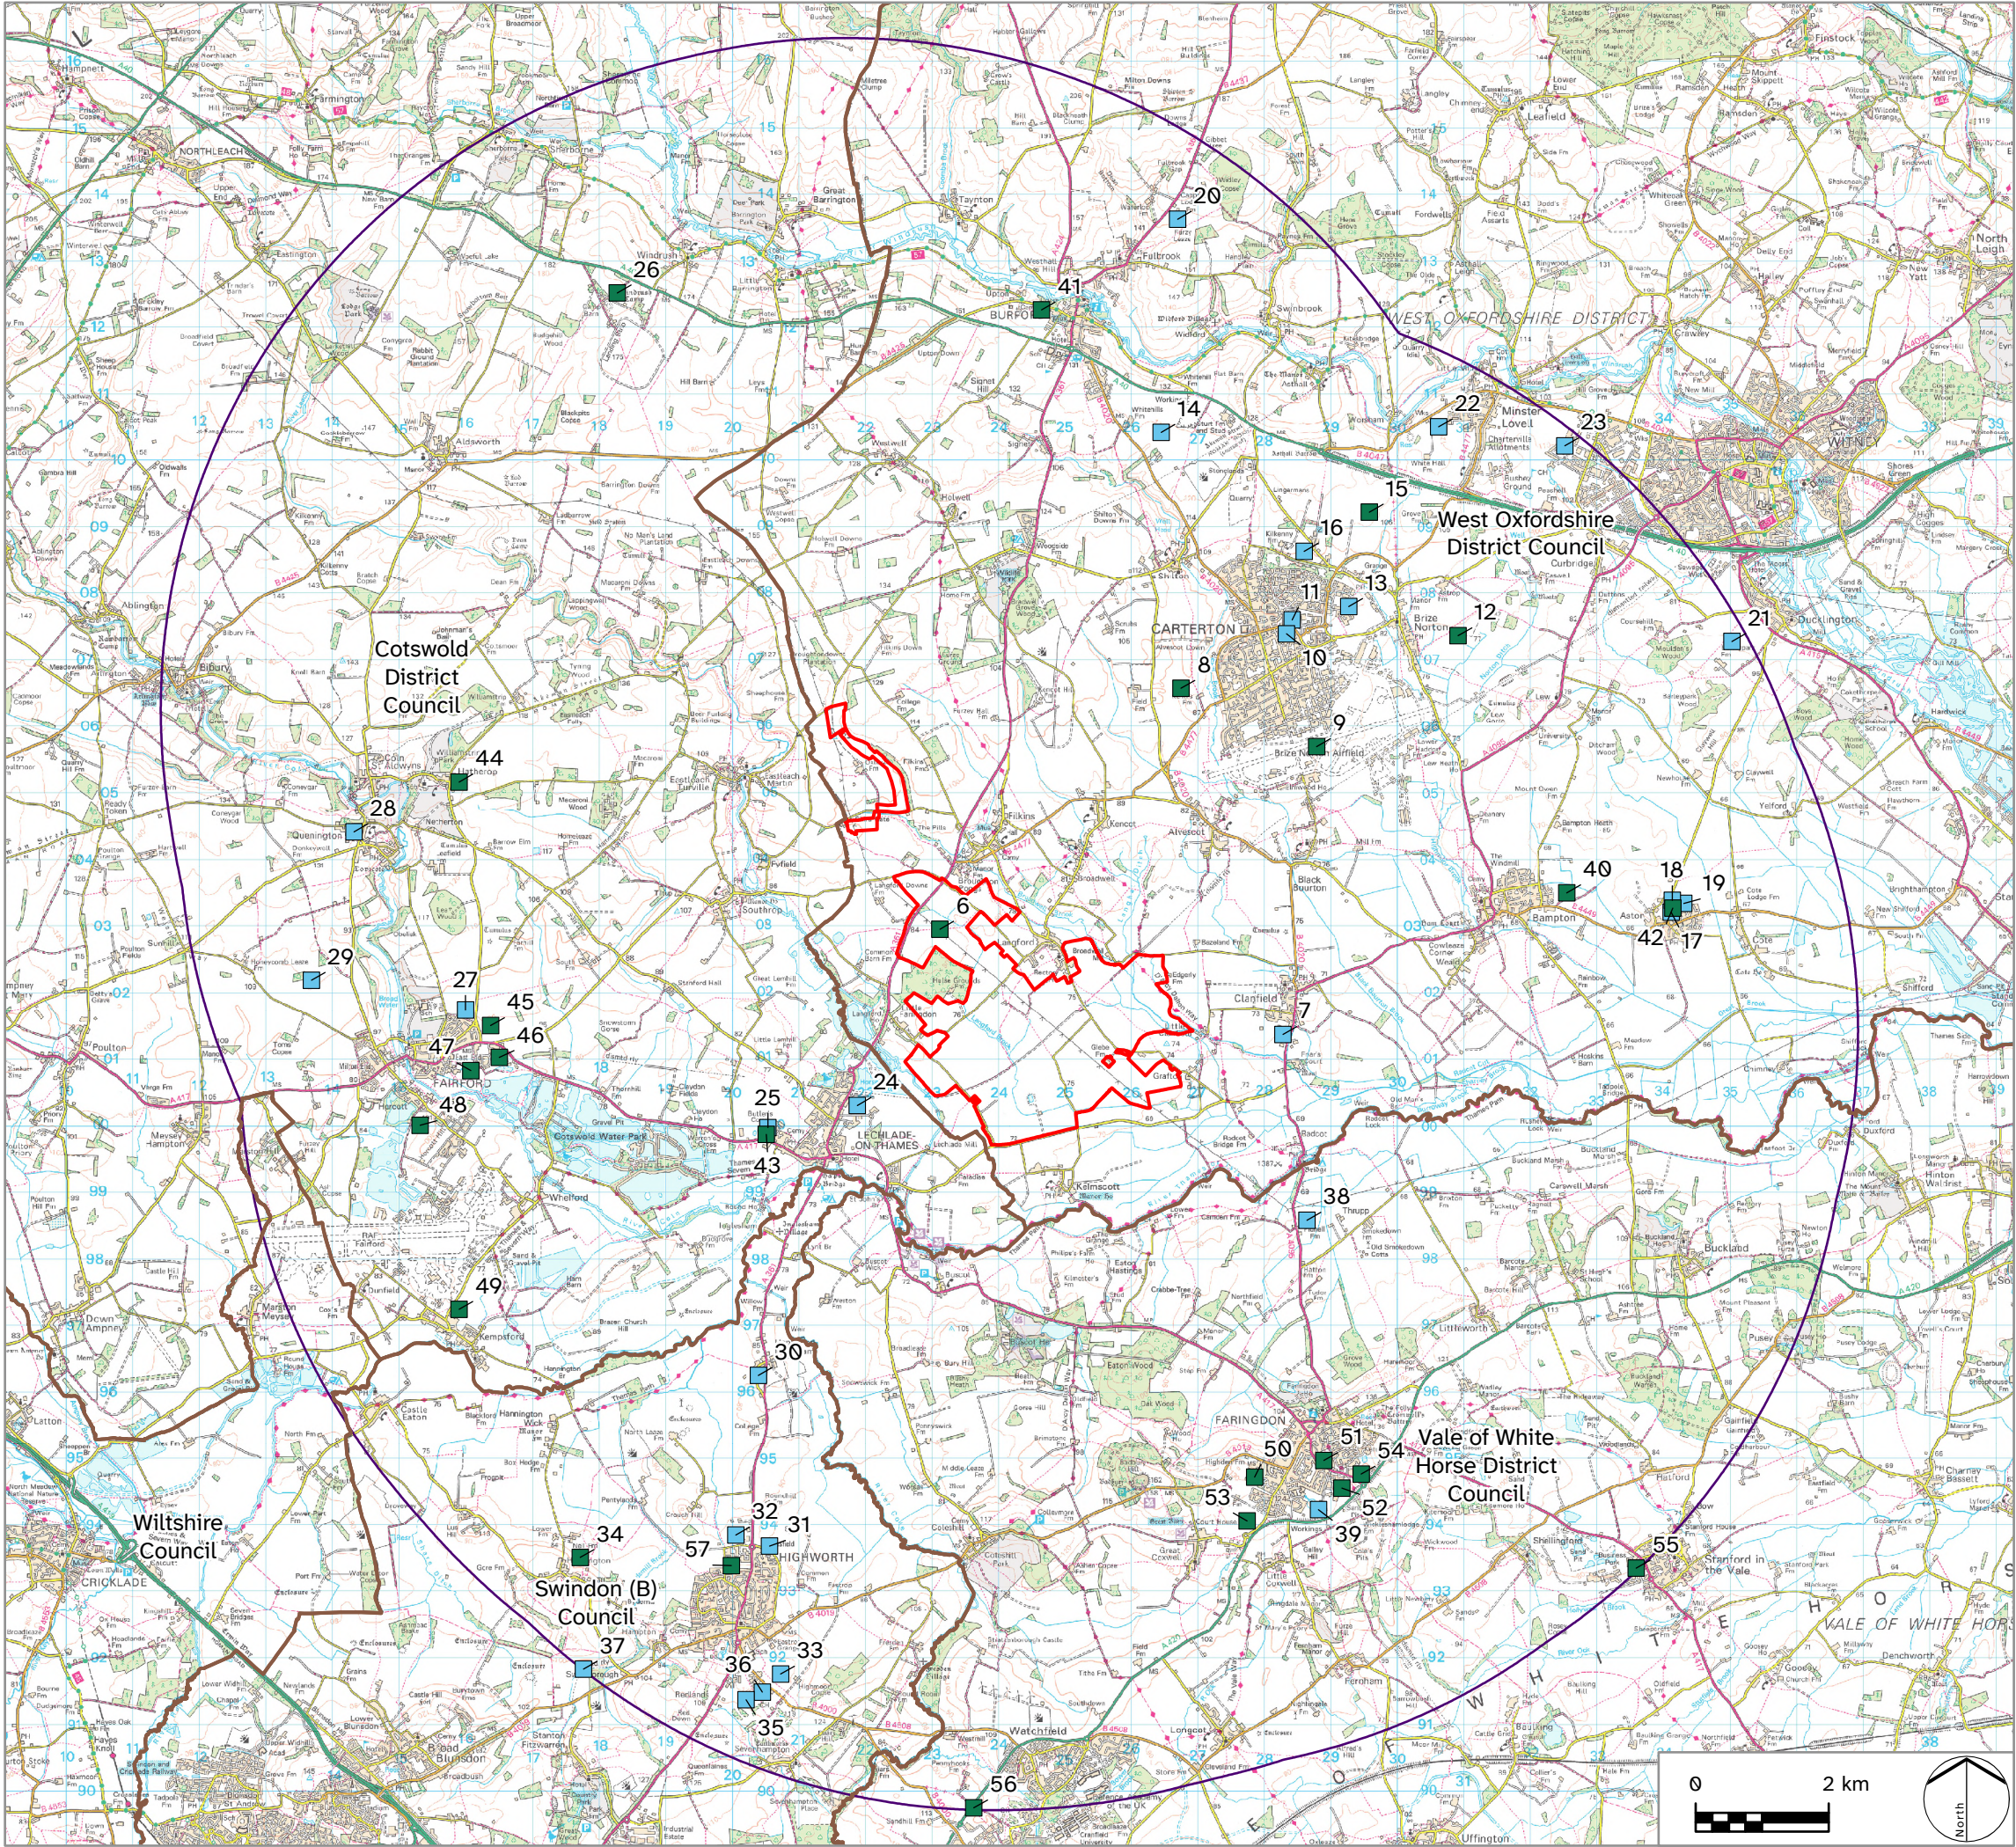

- LEGEND
- DCO Site Boundary
 - Study Area (10 km)
 - Local Authority Boundary

Committed Developments Long List

- Tier 1
- Tier 3

Committed Developments Long List numbering refers to the scheme ID numbers presented in Table 1-1 of Appendix 5-1: Cumulative Effects Assessment Long List.

Four NSIP schemes that are included within the Long List but are located further than 10km away from the Site are not presented on this Figure. Refer to Appendix 5-1: Cumulative Effects Assessment Long List for details.



PROJECT TITLE
WEST OXFORDSHIRE ENERGY PARK

DRAWING TITLE
Figure 5-1A: Committed Developments Long List

ISSUED BY	Oxford	T:	01865 887 050
DATE	25.09.26	DRAWN	AW
SCALE @A3	1:100,000	CHECKED	CB
STATUS	Final	APPROVED	KN

DWG. NO. 10403_5-1A


No dimensions are to be scaled from this drawing.
All dimensions are to be checked on site.
Area measurements for indicative purposes only.

© LDA Design Consulting Ltd. Quality Assured to BS EN ISO 9001 : 2015

Sources: Ordnance Survey, Low Carbon. Approximate locations of Committed Developments Long List schemes have been sourced from the planning portals of West Oxfordshire District Council, Cotswold District Council, Vale of White Horse District Council, and Swindon Council, as well as the West Oxfordshire Draft Local Plan 2043, Cotswold District Local Plan 2026 to 2043, Vale of White Horse District Council Local Plan 2031, and Swindon Local Plan 2023-2043 (Consultation Draft)

FIGURE 5-1B: COMMITTED DEVELOPMENTS LONG LIST WITH NSIPS

Z:\10403.WEST_OXFORD_SOLAR.DCO\GIS\PROJECTS\10403_EIA_SCOPING_INTRO.CHAPTERS.FIGURES\APRX

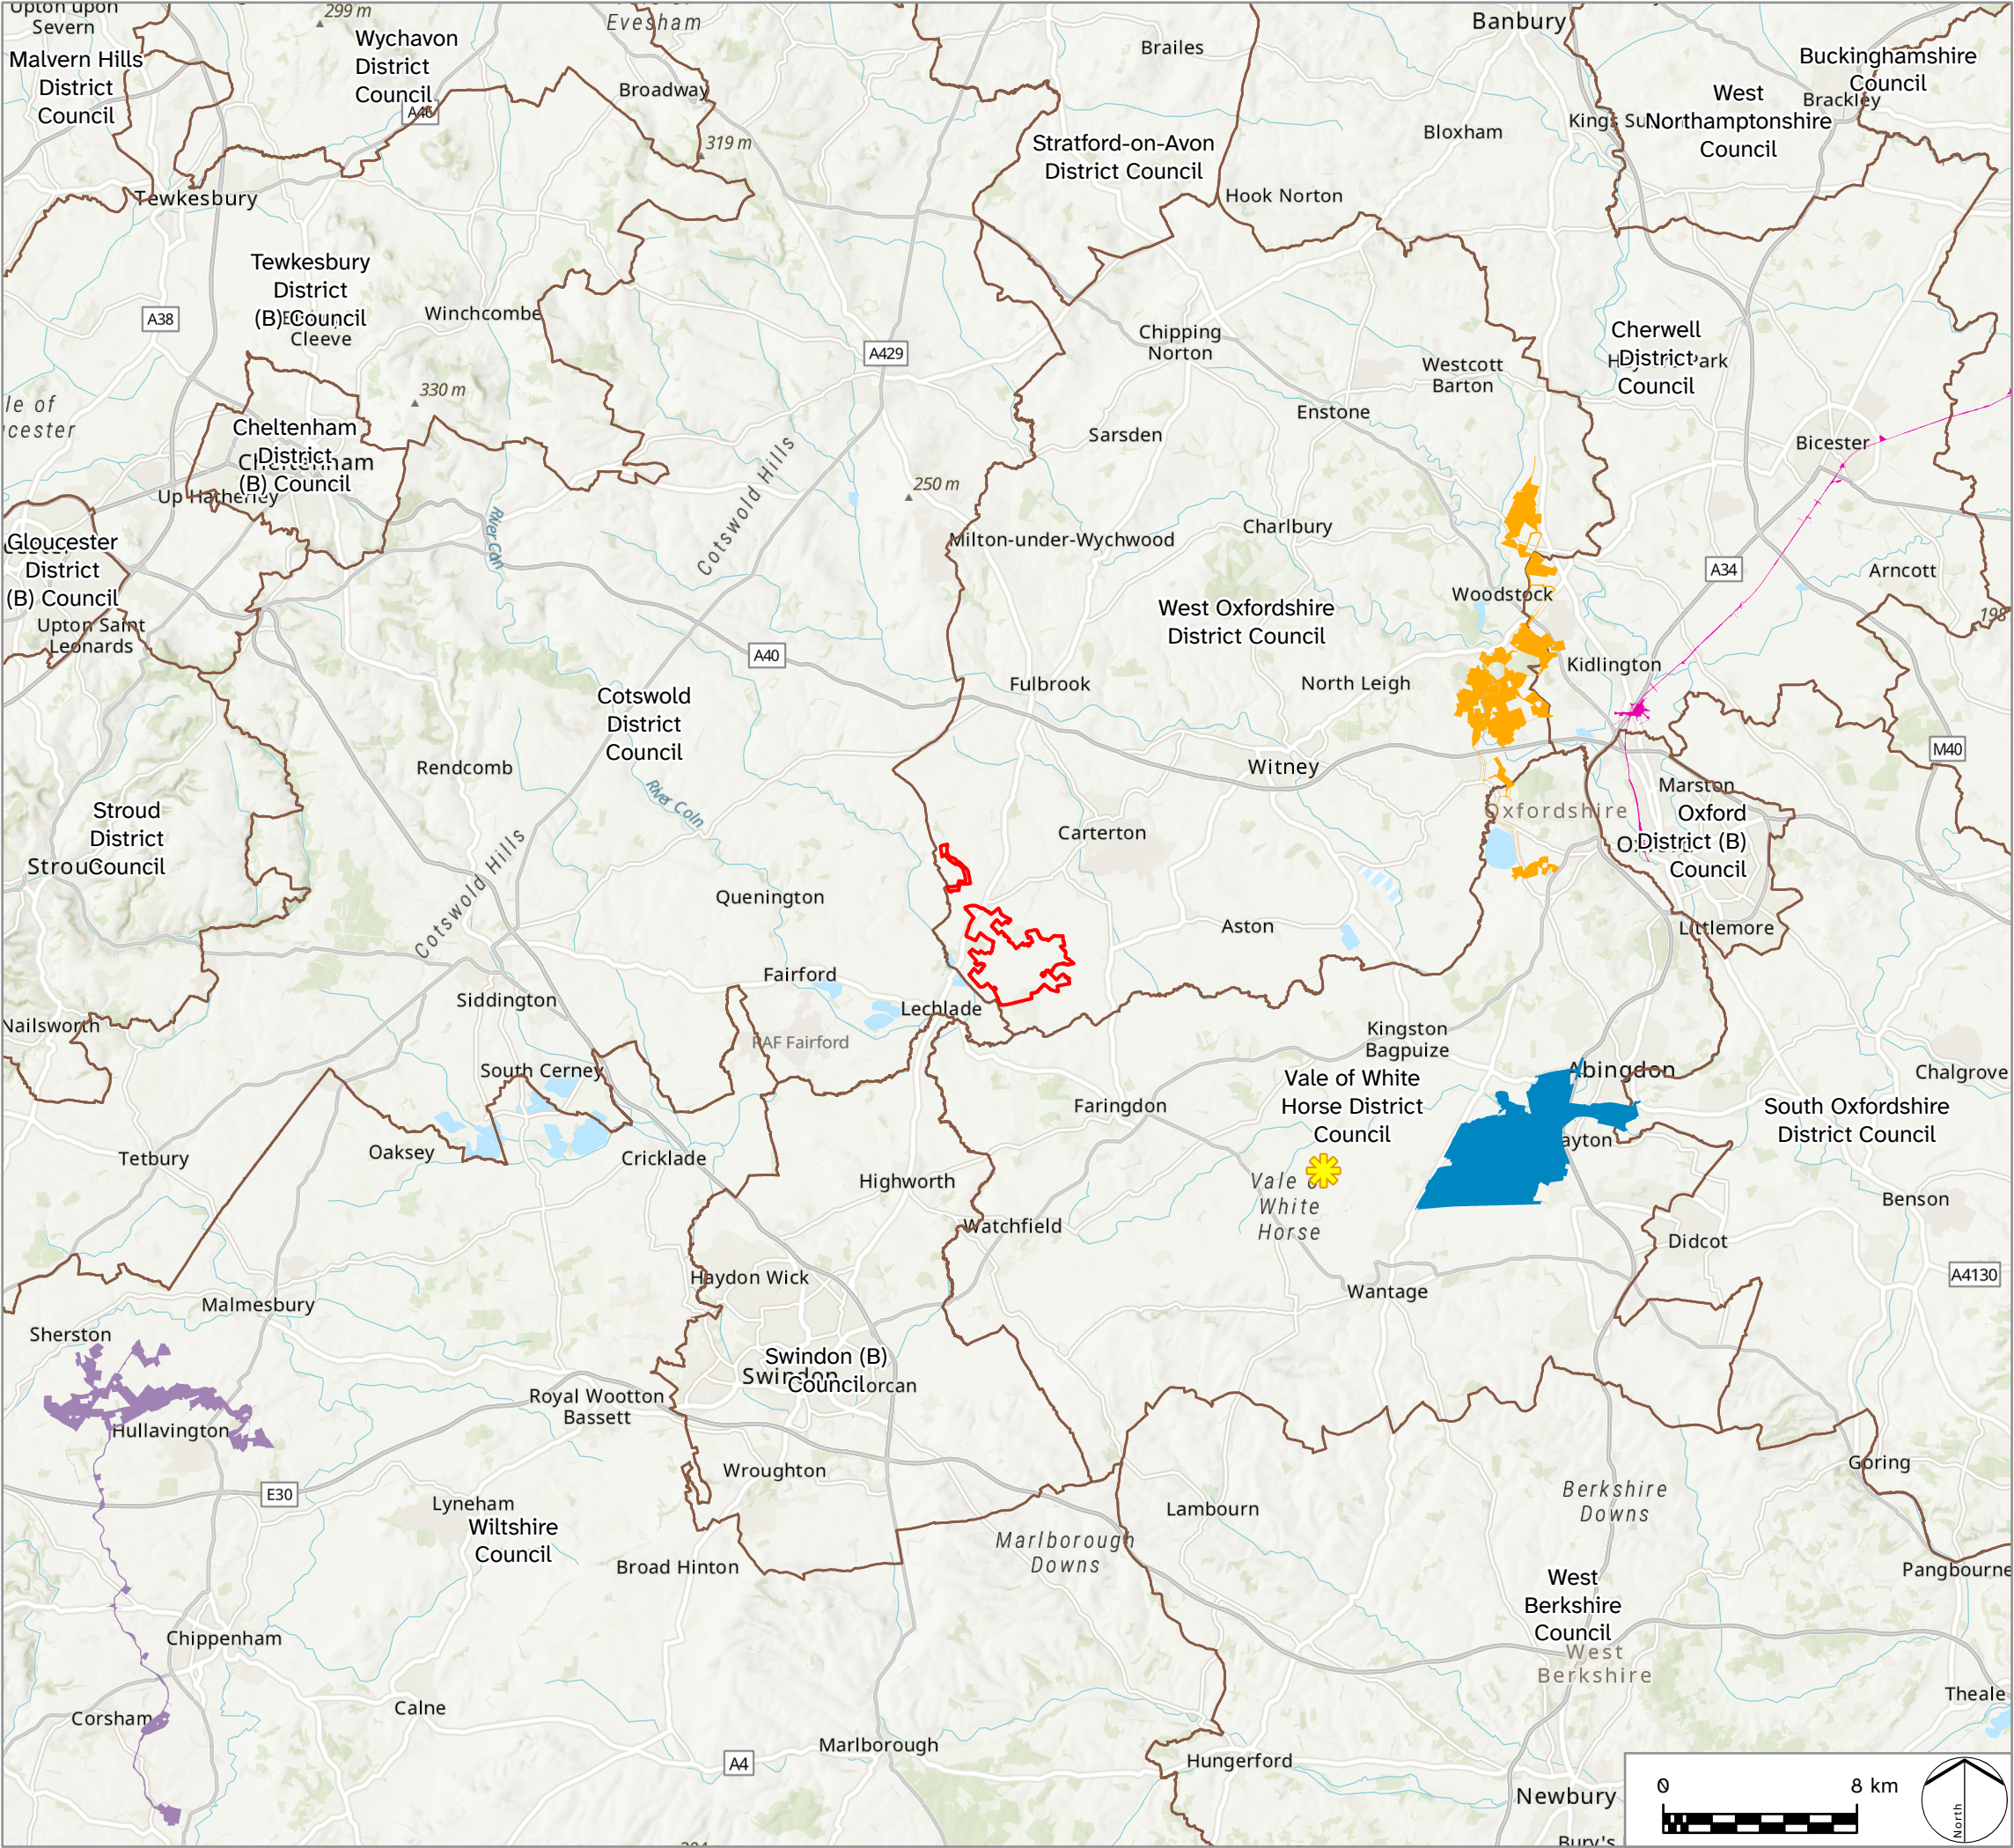

LEGEND

DCO Site Boundary

Local Authority Boundary

Committed Developments Long List numbering refers to the scheme ID numbers presented in Table 1-1 of Appendix 5-1: Cumulative Effects Assessment Long List.

*Only westernmost scheme boundary extents are shown for East West Rail - Bedford to Cambridge and Western Improvements



PROJECT TITLE
WEST OXFORDSHIRE ENERGY PARK

DRAWING TITLE
Figure 5-1B: Committed Developments Long List (NSIPs)

ISSUED BY	Oxford	T:	01865 887 050
DATE	25.09.26	DRAWN	AW
SCALE @A3	1:275,000	CHECKED	CB
STATUS	Final	APPROVED	KN

DWG. NO. 10403_5-1B

No dimensions are to be scaled from this drawing.
All dimensions are to be checked on site.
Area measurements for indicative purposes only.

© LDA Design Consulting Ltd. Quality Assured to BS EN ISO 9001 : 2015

Sources: Ordnance Survey, Low Carbon. Boundaries for schemes 02-05 have been downloaded from the Planning Inspectorate portal. Approximate location of Cearn Solar Farm informed by project website.