Longmarsh Green Energy

EPL Norfolk Limited

Scoping Report

Appendix A: Figures (Part 1)

PINS reference: EN0110048
Revision: 02
Document reference: 0.3
Date: October 2026

Appendix A Part 1: Contents

Revision	Drawing Number	Description
1	Figure 1-1	Site Location Plan.
1	Figure 1-2a	Areas of the Site.
1	Figure 1-2b	Walpole Substation.
1	Figure 1-2c	Western Cable Route.
1	Figure 1-2d	Western Site.
1	Figure 1-2e	Eastern Cable Route.
1	Figure 1-2f	Eastern Site.
1	Figure 1-3	Layout Plan.
1	Figure 6-1	Transport Study Area.
1	Figure 6-2	Cycle Routes.
1	Figure 6-3a	ProW Routes (Western Extents of the Site).
1	Figure 6-3b	ProW Routes (Central Extents of the Site).
1	Figure 6-3c	ProW Routes (Eastern Extents of the Site).
2	Figure 7-1	Department of Environment, Food and Rural Affairs (DEFRA) R4 Road and Rail - Daytime dB LAeq, 16h.
2	Figure 7-2	DEFRA R4 Road and Rail - Night dB LAeq, 8h.
2	Figure 7-3	Construction Noise Assessment Study Area.
2	Figure 7-4	Operational Noise Assessment Study Area.
1	Figure 8-1	Air Quality Management Areas (AQMAs) at Railway Road, King's Lynn.
1	Figure 8-2	AQMAs at Wisbeach.
1	Figure 8-3a	Local Air Quality Monitoring Sites (All).
1	Figure 8-3b	Local Air Quality Monitoring Sites (King's Lynn).
1	Figure 9-1a	European and Nationally Ecological Designated Sites – Special Protection Areas (SPAs).
1	Figure 9-1b	European and Nationally Ecological Designated Sites – Ramsar sites.
1	Figure 9-1c	European and Nationally Ecological Designated Sites – Special Areas of Conservation (SACs).
1	Figure 9-1d	Sites of Special Scientific Interest (SSSIs).
4	Figure 10-1a	Site Location Plan.

4	Figure 10-1b	Western Extents of the Site.
4	Figure 10-1c	Eastern Extents of the Site.
4	Figure 10-1d	Key Plan.
4	Figure 10-2a	Designations Historical and Cultural (Western Extents of the Site).
4	Figure 10-2b	Designations Historical and Cultural (Eastern Extents of the Site).
4	Figure 10-2c	Designations Landscape and Ecology (Western Extents of the Site).
4	Figure 10-2d	Designations Landscape and Ecology (Eastern Extents of the Site).
4	Figure 10-3a	Public Access (Western Extents of the Site).
4	Figure 10-3b	Public Access (Eastern Extents of the Site).
4	Figure 10-4	National Landscape Character Areas (Site).
4	Figure 10-5a	Local Landscape Character Areas (Western Extents of the Site).
4	Figure 10-5b	Local Landscape Character Areas (Eastern Extents of the Site).
4	Figure 10-6	Topography (Site).
4	Figure 10-7a	Zone of Theoretical Visibility (ZTV) Screening: Solar PV Panels & BESS Units & Substation.
4	Figure 10-7b	ZTV Screening: Solar PV Panels (Main Site) and BESS Units & Substation (Eastern Site) (Western Extents of the Site).
4	Figure 10-7c	ZTV Screening: Solar PV Panels (Main Site) and BESS Units & Substation (Eastern Site) (Eastern Extents of the Site).
4	Figure 10-7d	ZTV Screening: Data Centre Campus / BESS Units and Substations (Overall Site).
4	Figure 10-7e	ZTV Screening: Data Centre Campus / BESS Units and Substations (Western Extents of the Site).
4	Figure 10-7f	ZTV Screening: Data Centre Campus / BESS Units and Substations (Eastern Extents of the Site).
4	Figure 10-7g	ZTV Screening: Walpole Substation (Western Extents of the Site).
4	Figure 10-7h	ZTV Screening: Overhead Lines (Western Cable Route).
4	Figure 10-7i	ZTV Screening: Overhead Lines (Eastern Cable Route).
4	Figure 10-7j	ZTV Screening: Overhead Lines (Overall Site).

Legend

Site Boundary

0 2,000 4,000 m



GENERAL NOTES:

1. This drawing is to be read in conjunction with all engineer's, architect's or other relevant drawings and specifications.

2. All dimensions and levels are subject to detailed design.

3. All works to be carried out in compliance with the requirements of the relevant statutory authorities and regulations.

Drawing Notes

The site boundary is for indicative purposes only and requires confirmation on site.

Revision History

Rev	Date	Detail
01	28/09/2026	First Revision

Copyright of Logika Group. Figured dimensions shall be taken in preference to scaling. The contractor shall check all dimensions on site before commencing work.

Project/Location

Longmarsh Green Energy

Drawing title

Site Location Plan

Drawing status

FOR INFORMATION


Client

evolution power

Consultant

Logika GROUP

Drawing Number	Revision
Figure 1-1	01

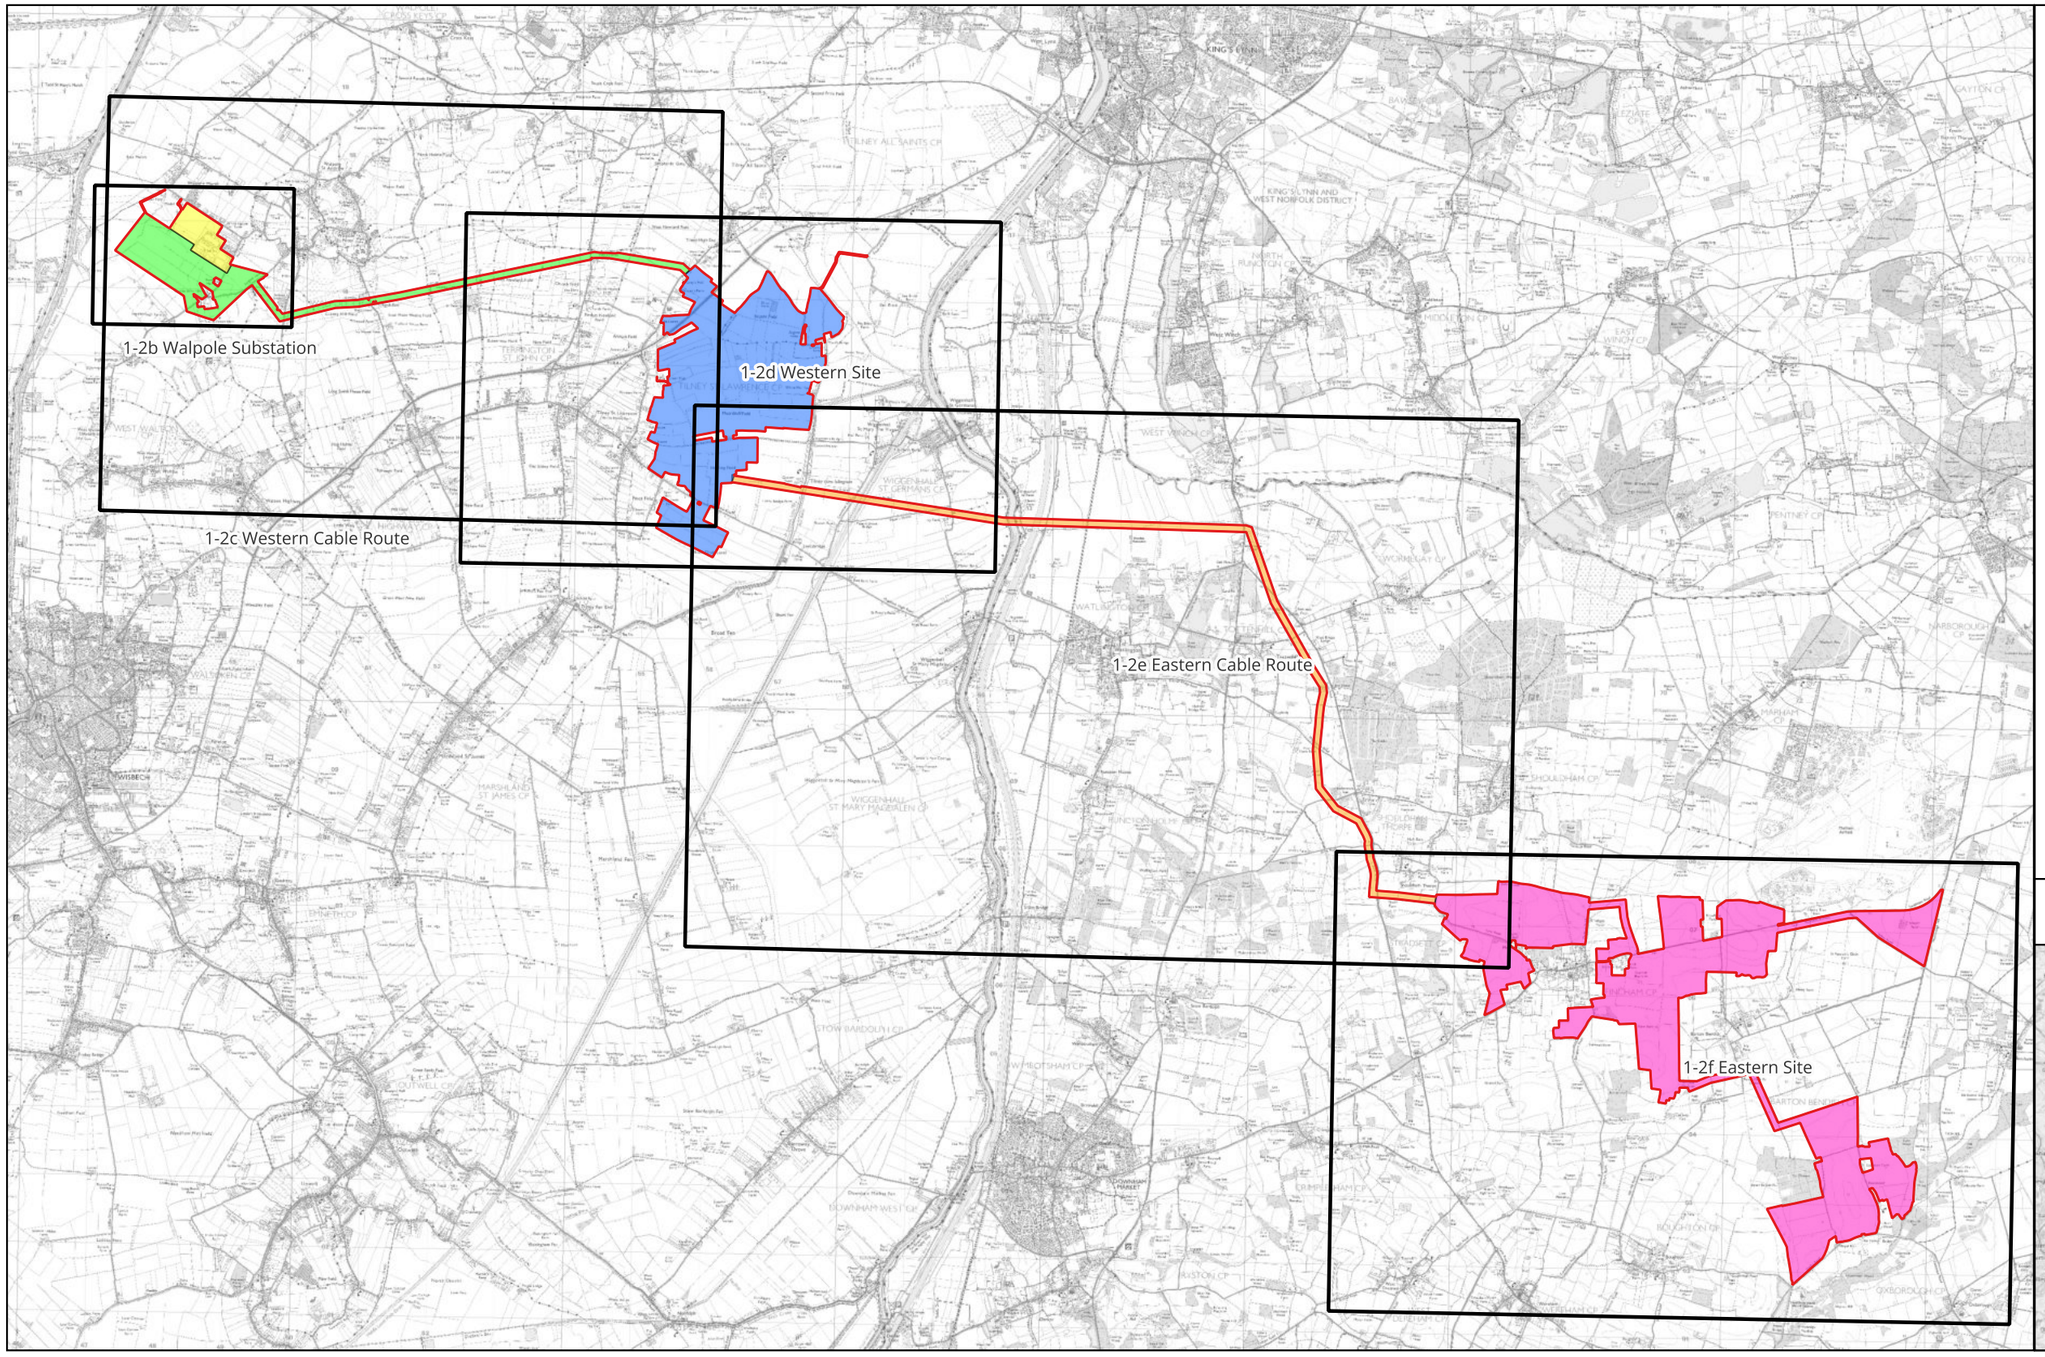

Legend

Site Boundary

0 2,000 4,000 m



GENERAL NOTES:

1. This drawing is to be read in conjunction with all engineer's, architect's or other relevant drawings and specifications.

2. All dimensions and levels are subject to detailed design.

3. All works to be carried out in compliance with the requirements of the relevant statutory authorities and regulations.

Drawing Notes

The site boundary is for indicative purposes only and requires confirmation on site.

Revision History

Rev	Date	Detail
01	13/10/2026	First Revision

Copyright of Logika Group. Figured dimensions shall be taken in preference to scaling. The contractor shall check all dimensions on site before commencing work.

Project/Location

Longmarsh Green Energy

Drawing title

Areas of the Site

Drawing status

FOR INFORMATION

Client

evolution power

Consultant


Logika GROUP

Drawing Number

1-2a

Revision


01

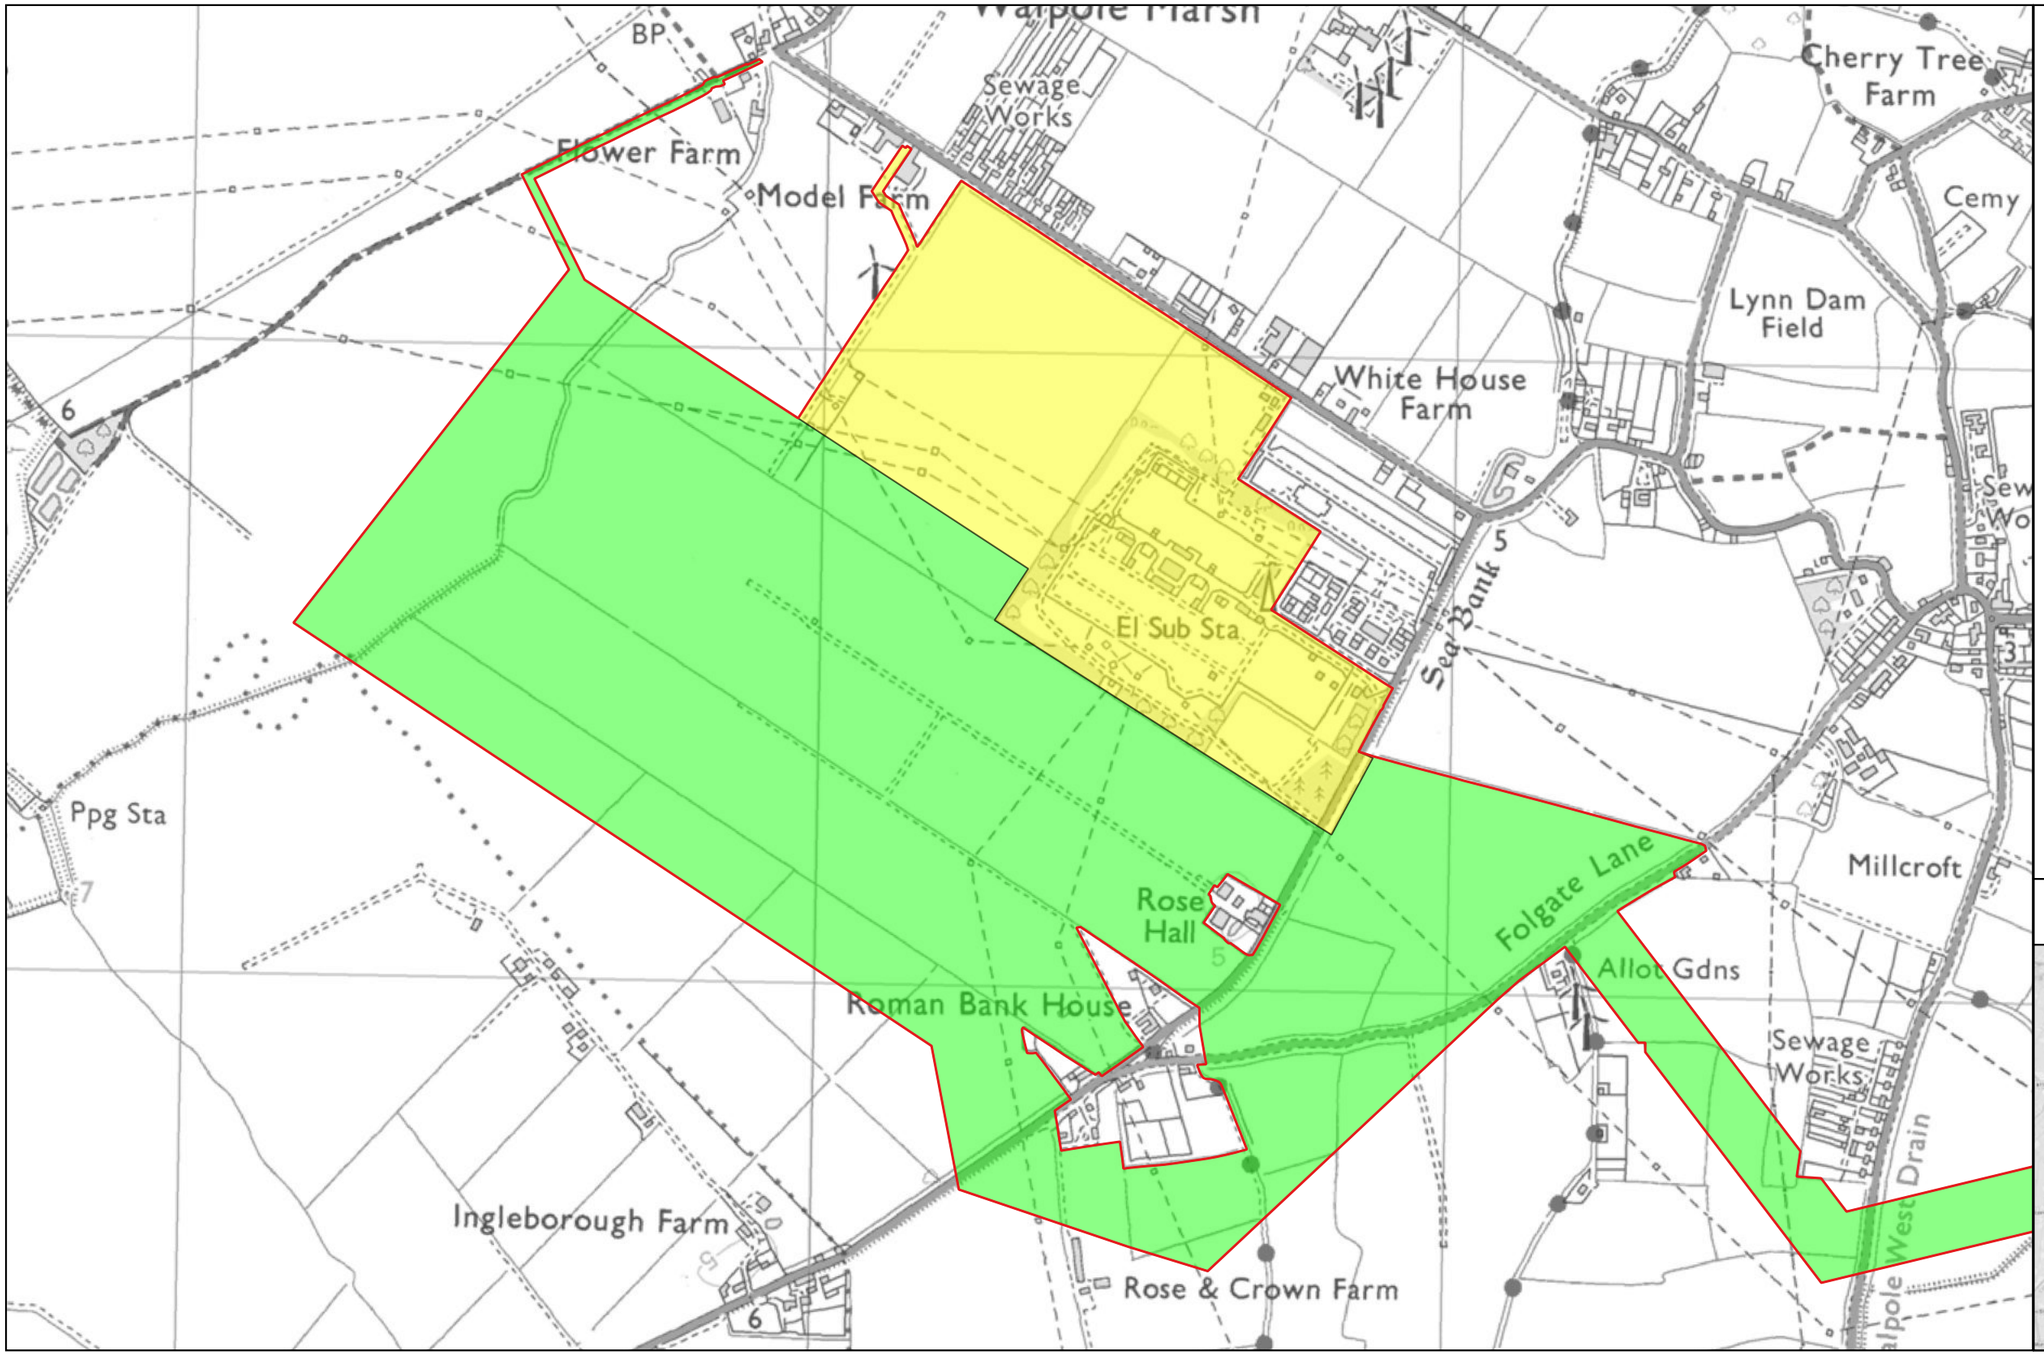

Legend

- Site Boundary
- Walpole Substation
- Western Cable Route

0 300 600 m

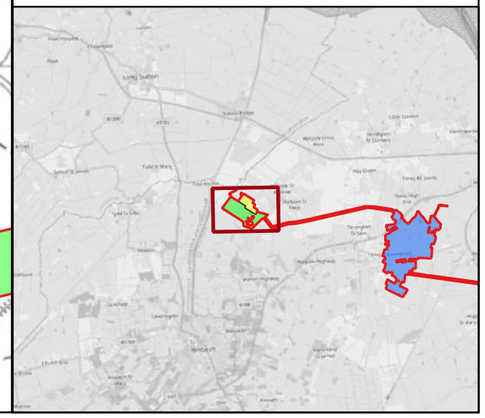

GENERAL NOTES:

1. This drawing is to be read in conjunction with all engineer's, architect's or other relevant drawings and specifications.
2. All dimensions and levels are subject to detailed design.
3. All works to be carried out in compliance with the requirements of the relevant statutory authorities and regulations.

Drawing Notes

The site boundary is for indicative purposes only and requires confirmation on site.

Revision History

Rev	Date	Detail
01	13/10/2026	First Revision

Copyright of Logika Group. Figured dimensions shall be taken in preference to scaling. The contractor shall check all dimensions on site before commencing work.

Project/Location
Longmarsh Green Energy

Drawing title
Walpole Substation


Drawing status
FOR INFORMATION

Client
evolution power

Consultant
Logika GROUP

Drawing Number
1-2b


Revision
01

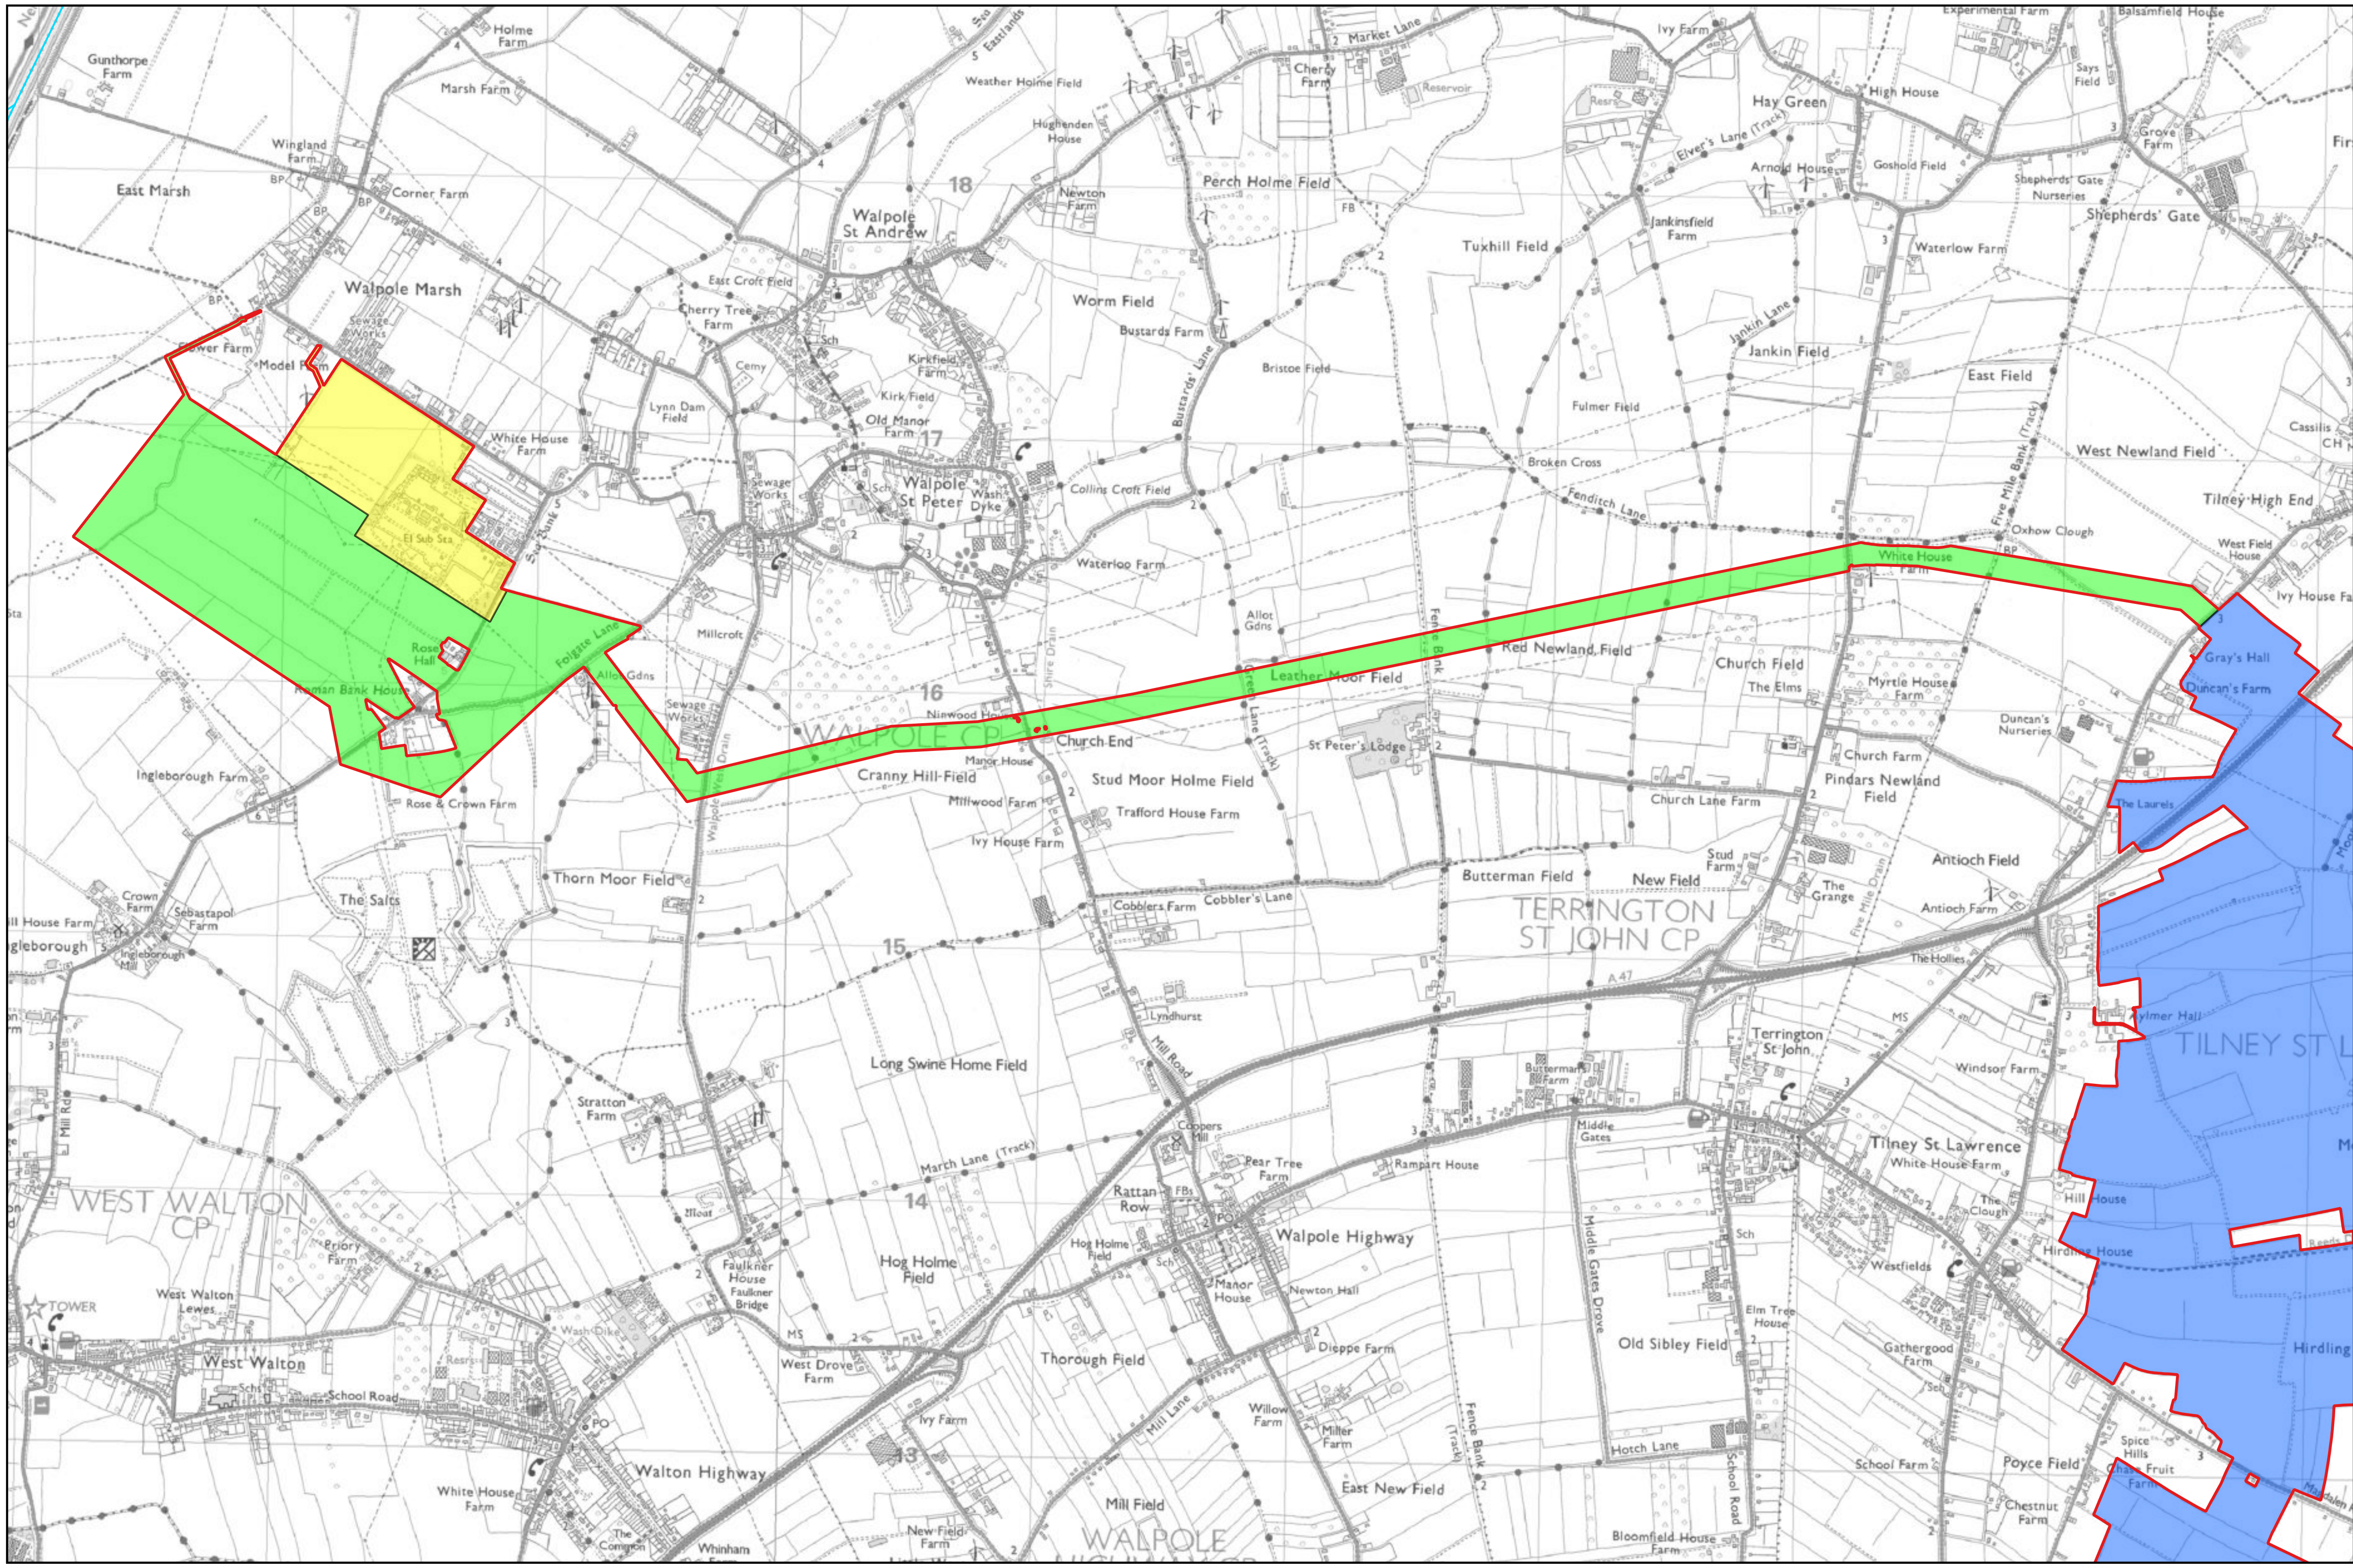

Legend

- Site Boundary
- Walpole Substation
- Western Cable Route
- Western Site

0 900 1,800 m

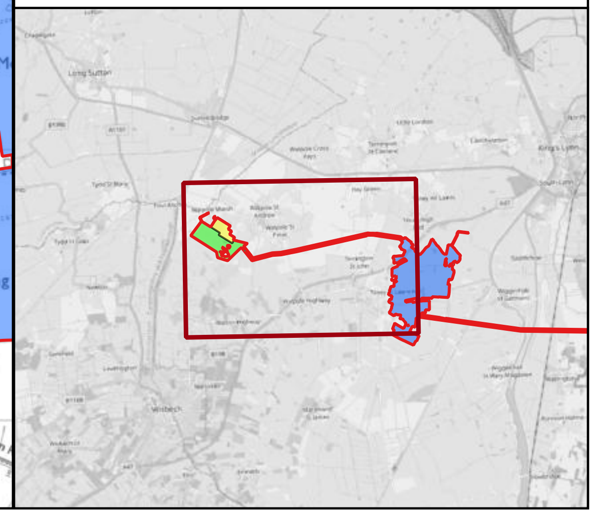

GENERAL NOTES:

1. This drawing is to be read in conjunction with all engineer's, architect's or other relevant drawings and specifications.

2. All dimensions and levels are subject to detailed design.

3. All works to be carried out in compliance with the requirements of the relevant statutory authorities and regulations.

Drawing Notes

The site boundary is for indicative purposes only and requires confirmation on site.

Revision History

Rev	Date	Detail
01	13/10/2026	First Revision

Copyright of Logika Group. Figured dimensions shall be taken in preference to scaling. The contractor shall check all dimensions on site before commencing work.

Project/Location
Longmarsh Green Energy

Drawing title
Western Cable Route


Drawing status
FOR INFORMATION

Client
evolution power

Consultant
Logika GROUP

Drawing Number
1-2c

Revision
01

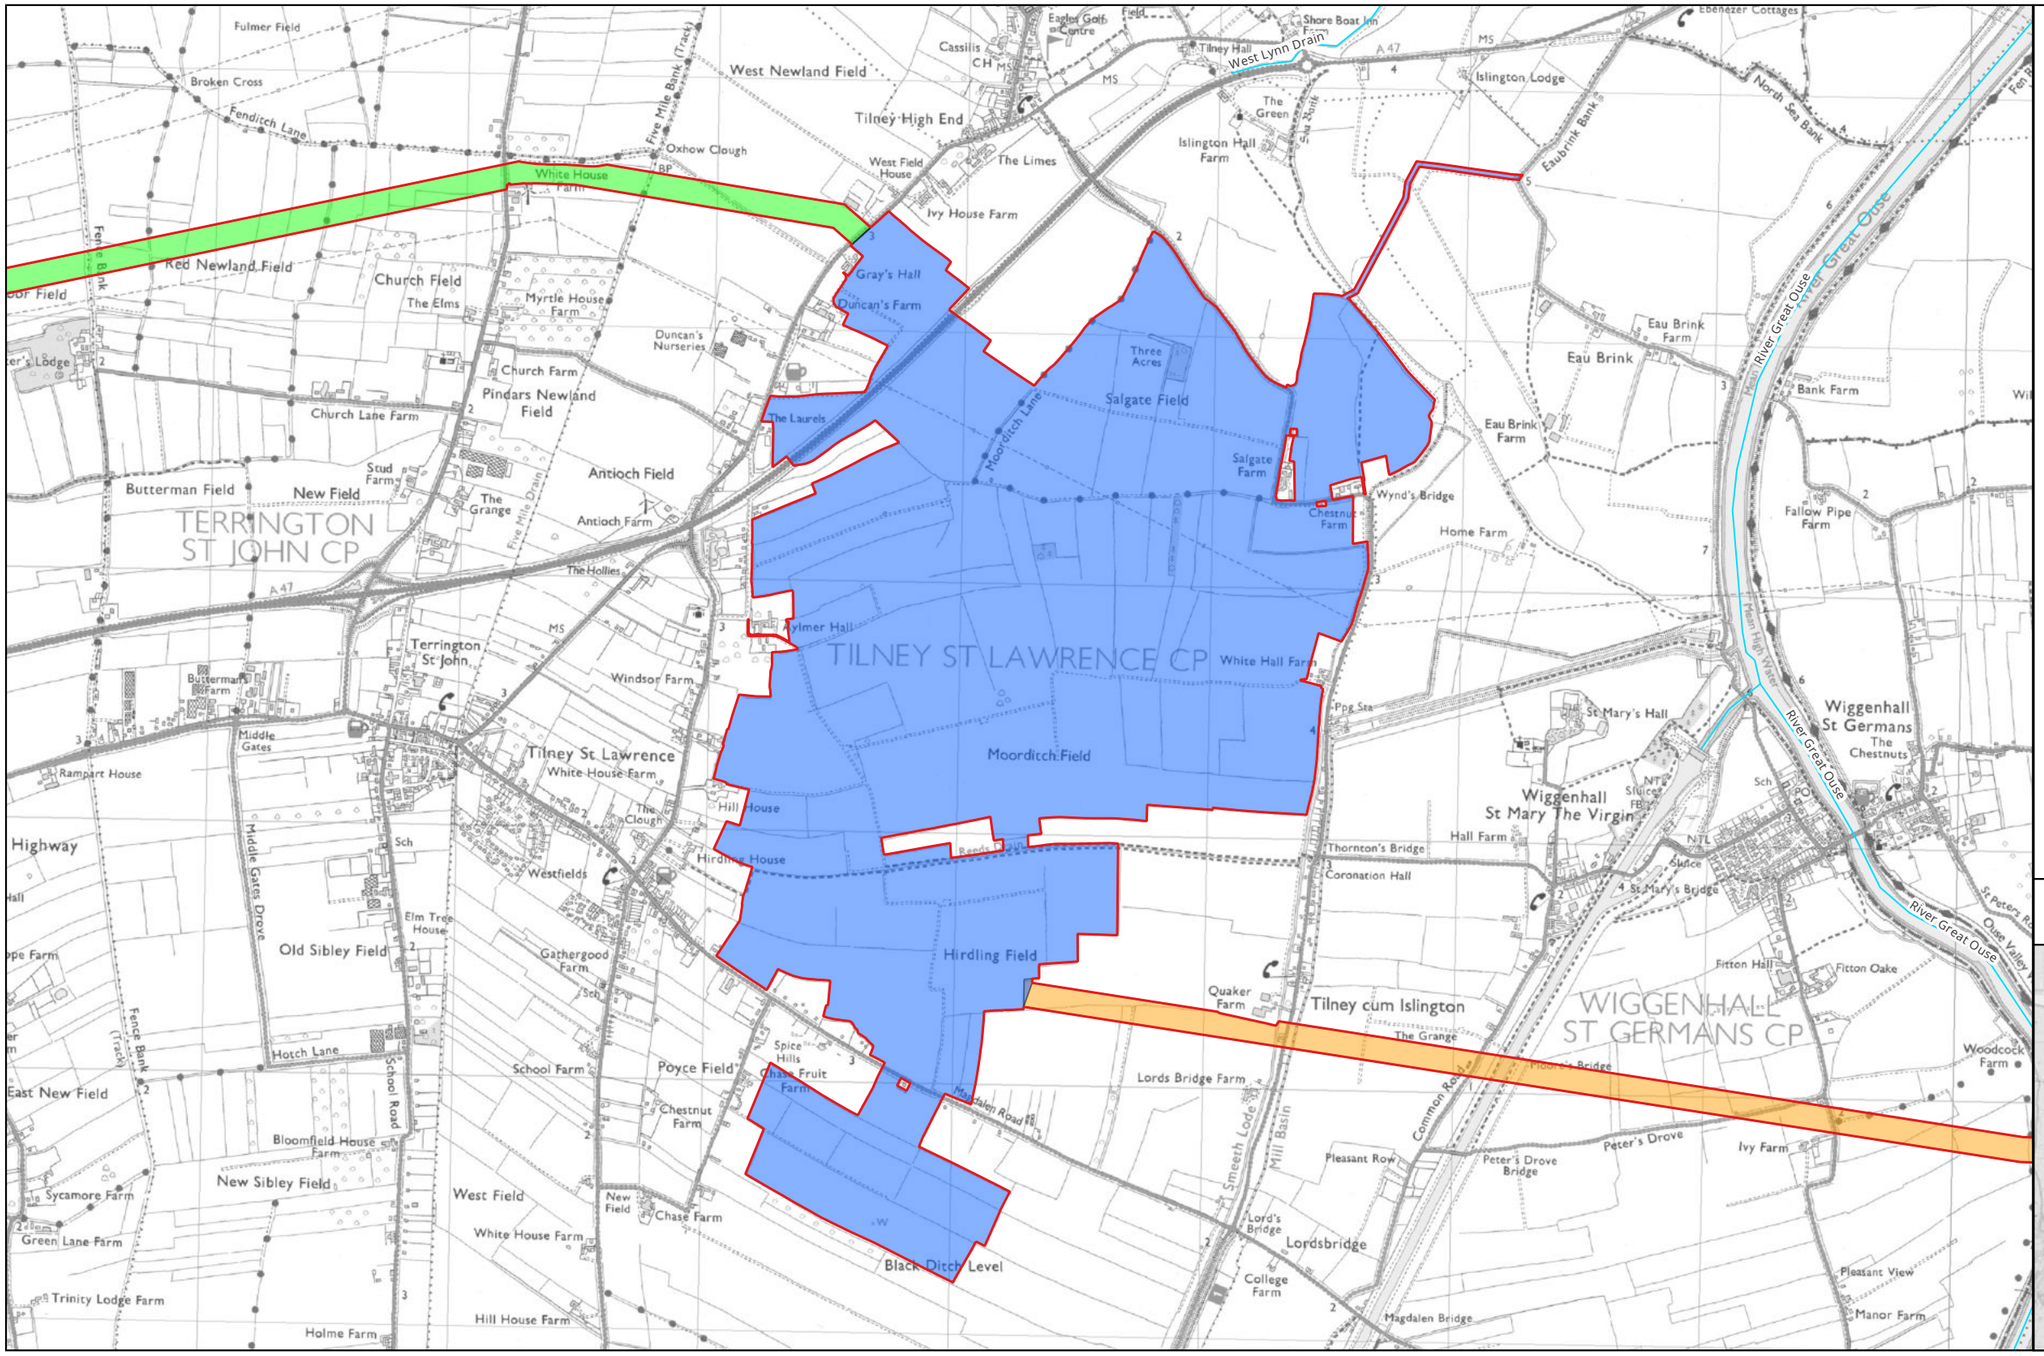

GENERAL NOTES:

1. This drawing is to be read in conjunction with all engineer's, architect's or other relevant drawings and specifications.

2. All dimensions and levels are subject to detailed design.

3. All works to be carried out in compliance with the requirements of the relevant statutory authorities and regulations.

Drawing Notes

The site boundary is for indicative purposes only and requires confirmation on site.

Revision History

Rev	Date	Detail
01	13/10/2026	First Revision

Copyright of Logika Group. Figured dimensions shall be taken in preference to scaling. The contractor shall check all dimensions on site before commencing work.

Project/Location
Longmarsh Green Energy

Drawing title
Western Site

Drawing status
FOR INFORMATION

Client
evolution power

Consultant
Logika GROUP

Drawing Number	Revision
1-2d	01

Legend

- Site Boundary
- Eastern Site
- Eastern Cable Route
- Western Site

0 1,000 2,000 m

GENERAL NOTES:

1. This drawing is to be read in conjunction with all engineer's, architect's or other relevant drawings and specifications.

2. All dimensions and levels are subject to detailed design.

3. All works to be carried out in compliance with the requirements of the relevant statutory authorities and regulations.

Drawing Notes

The site boundary is for indicative purposes only and requires confirmation on site.

Revision History

Rev	Date	Detail
01	13/10/2026	First Revision

Copyright of Logika Group. Figured dimensions shall be taken in preference to scaling. The contractor shall check all dimensions on site before commencing work.

Project/Location
Longmarsh Green Energy

Drawing title
Eastern Cable Route


Drawing status
FOR INFORMATION

Client
evolution power

Consultant
Logika GROUP

Drawing Number
1-2e

Revision
01

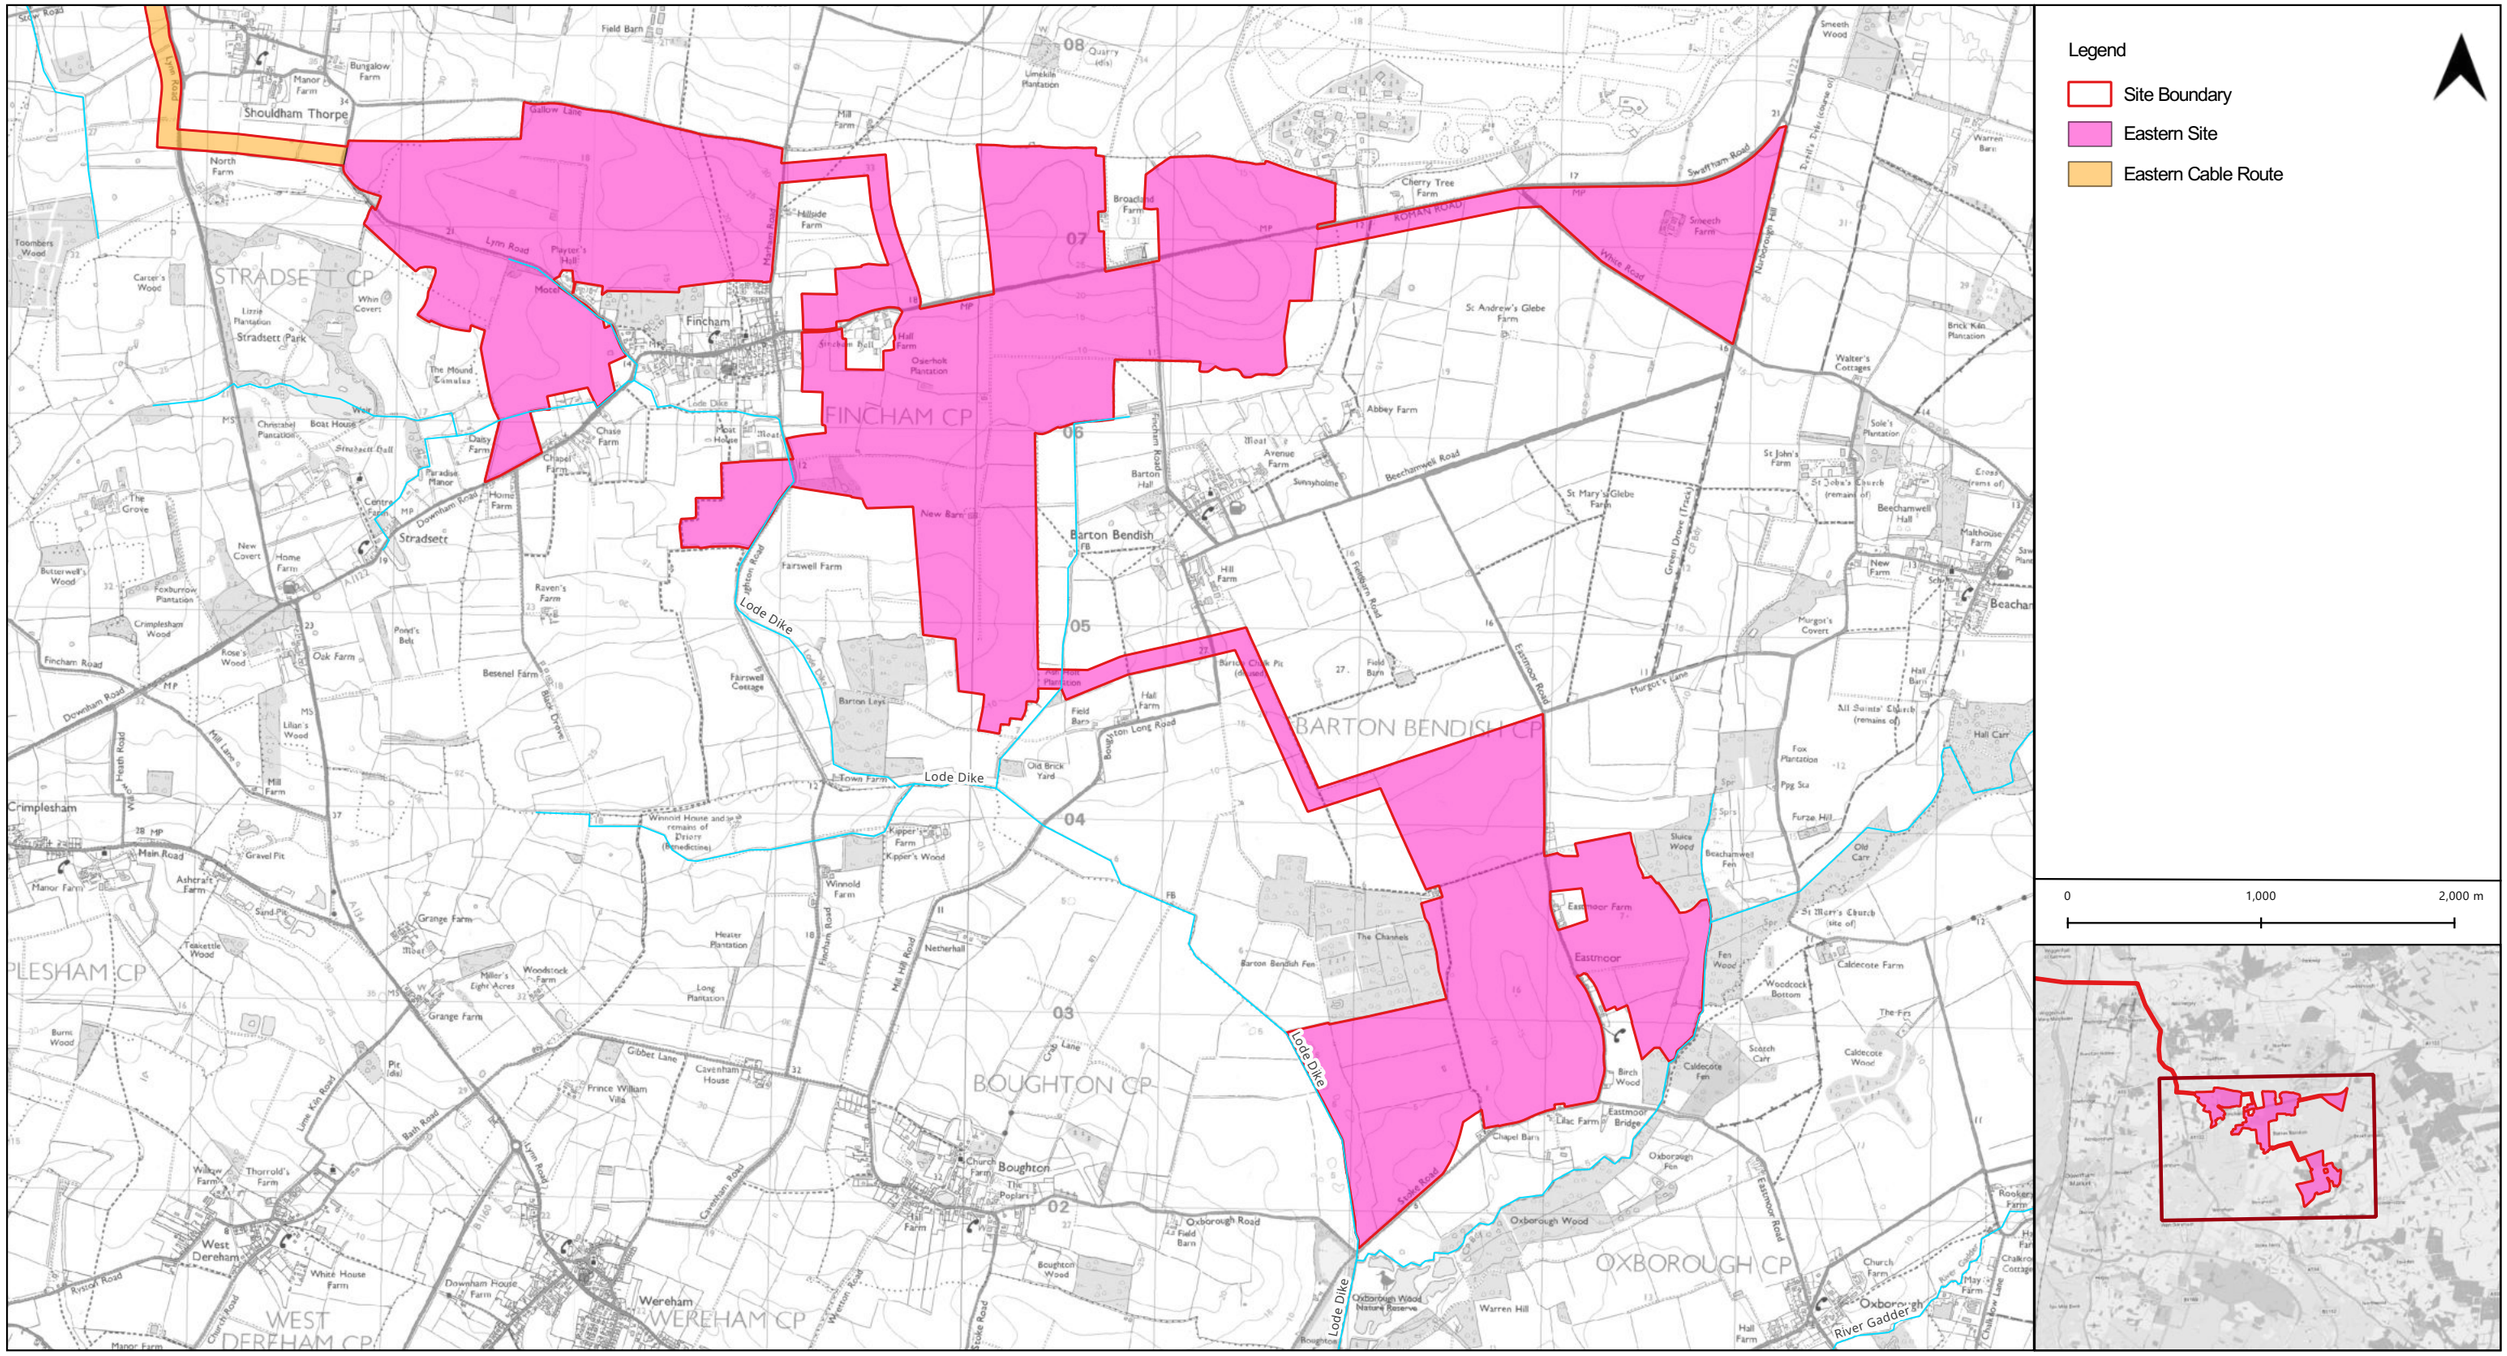

GENERAL NOTES:

1. This drawing is to be read in conjunction with all engineer's, architect's or other relevant drawings and specifications.

2. All dimensions and levels are subject to detailed design.

3. All works to be carried out in compliance with the requirements of the relevant statutory authorities and regulations.

Drawing Notes

The site boundary is for indicative purposes only and requires confirmation on site.

Revision History

Rev	Date	Detail
01	13/10/2026	First Revision

Copyright of Logika Group. Figured dimensions shall be taken in preference to scaling. The contractor shall check all dimensions on site before commencing work.

Project/Location
Longmarsh Green Energy


Drawing title
Eastern Site

Drawing status
FOR INFORMATION

Client
evolution power

Consultant
Logika GROUP

Drawing Number	Revision
1-2f	01

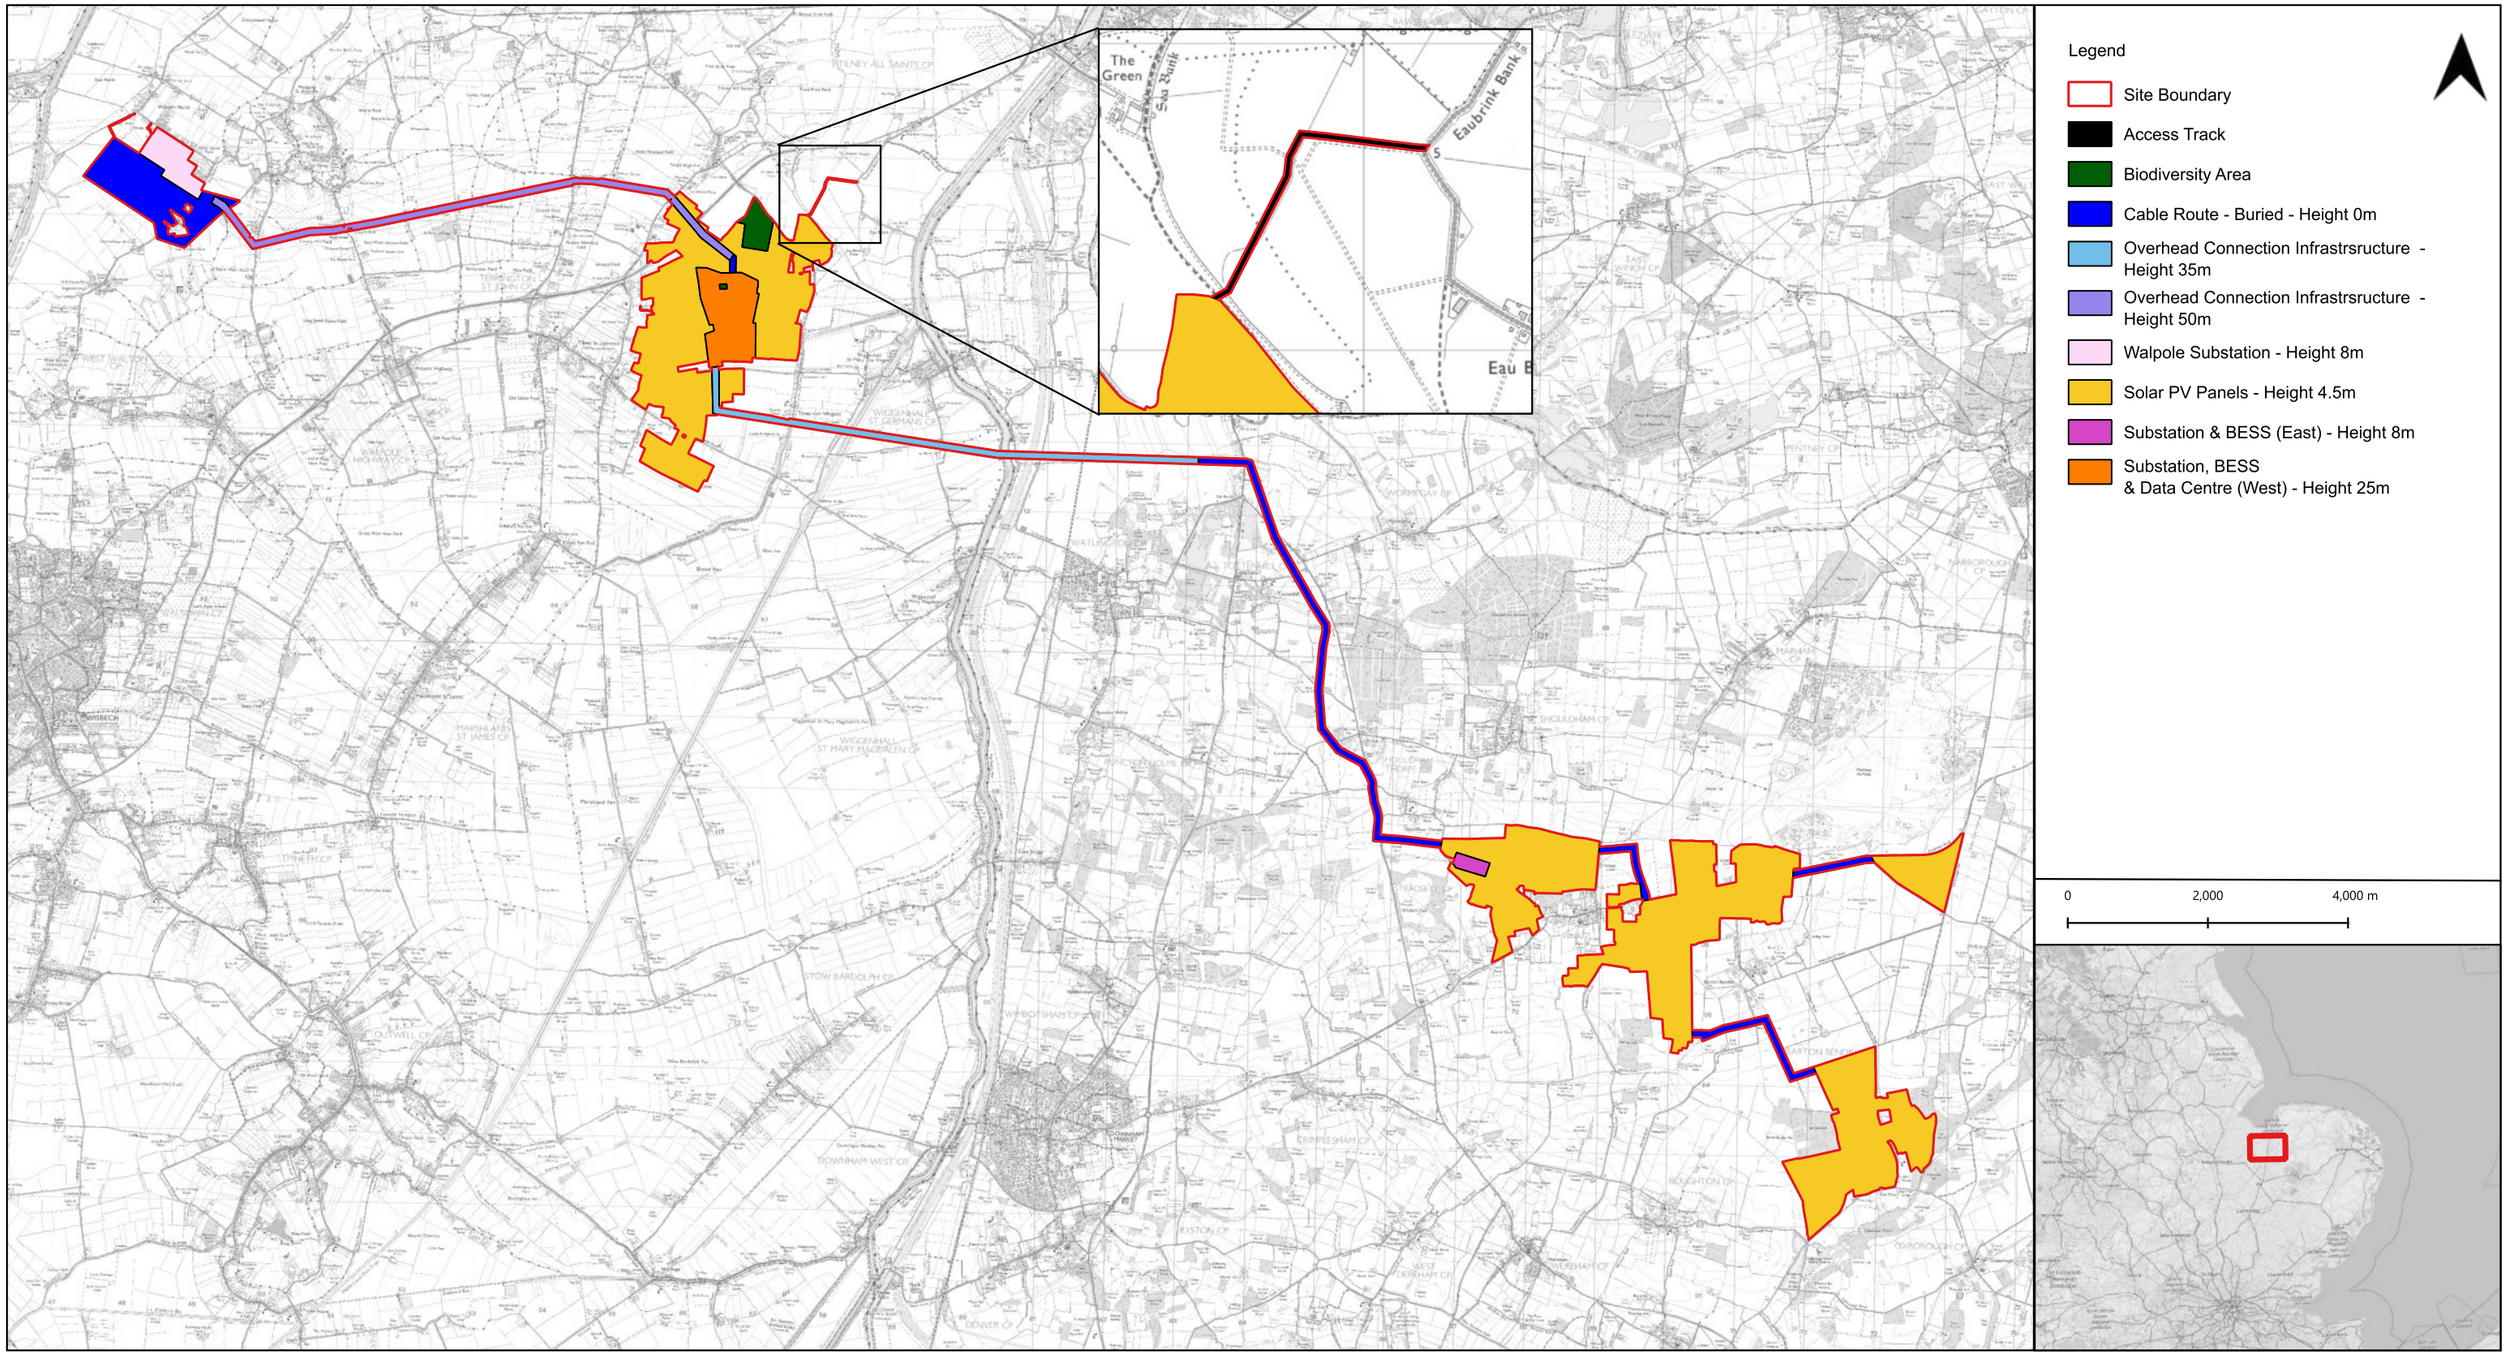

GENERAL NOTES:

1. This drawing is to be read in conjunction with all engineer's, architect's or other relevant drawings and specifications.

2. All dimensions and levels are subject to detailed design.

3. All works to be carried out in compliance with the requirements of the relevant statutory authorities and regulations.

Drawing Notes

The site boundary is for indicative purposes only and requires confirmation on site.

Revision History

Rev	Date	Detail
01	13/10/2026	First Revision

Copyright of Logika Group. Figured dimensions shall be taken in preference to scaling. The contractor shall check all dimensions on site before commencing work.

Project/Location
Longmarsh Green Energy

Drawing title
Layout Plan


Drawing status
FOR INFORMATION

Client
evolution power

Consultant
Logika GROUP

Drawing Number
Figure 1-3

Revision
01

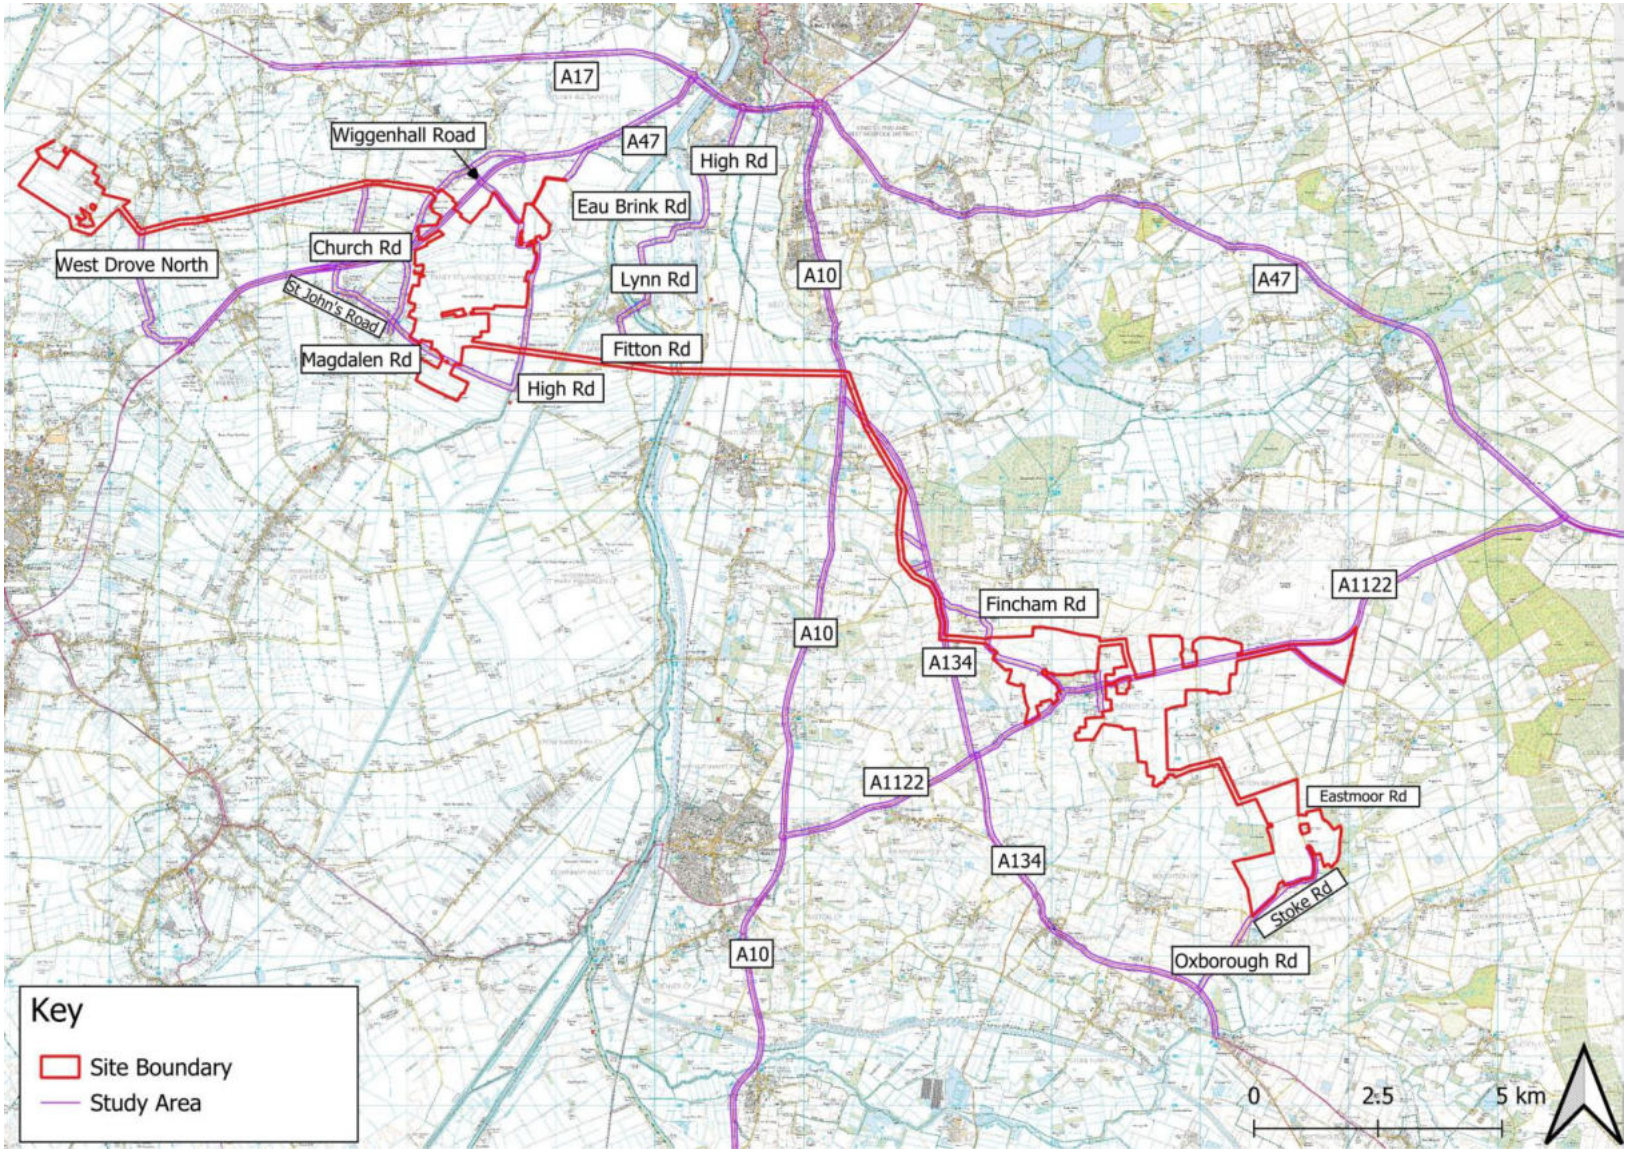

GENERAL NOTES:

1. This drawing is to be read in conjunction with all engineer's, architect's or other relevant drawings and specifications.
2. All dimensions and levels are subject to detailed design.
3. All works to be carried out in compliance with the requirements of the relevant statutory authorities and regulations.

Drawing Notes:

The site boundary is for indicative purposes only and requires confirmation on site.

Revision History

Rev	Date	Detail
1	12.10.26	Final

Copyright of Logika Group. Figured dimensions shall be taken in preference to scaling. The contractor shall check all dimensions on site before commencing work.

Project/Location
Longmarsh Green Energy

Drawing title
Transport Study Area


Drawing status
FOR INFORMATION

Client
evolution power

Consultant
Logika GROUP

Drawing number
Figure 6-1

Revision
01

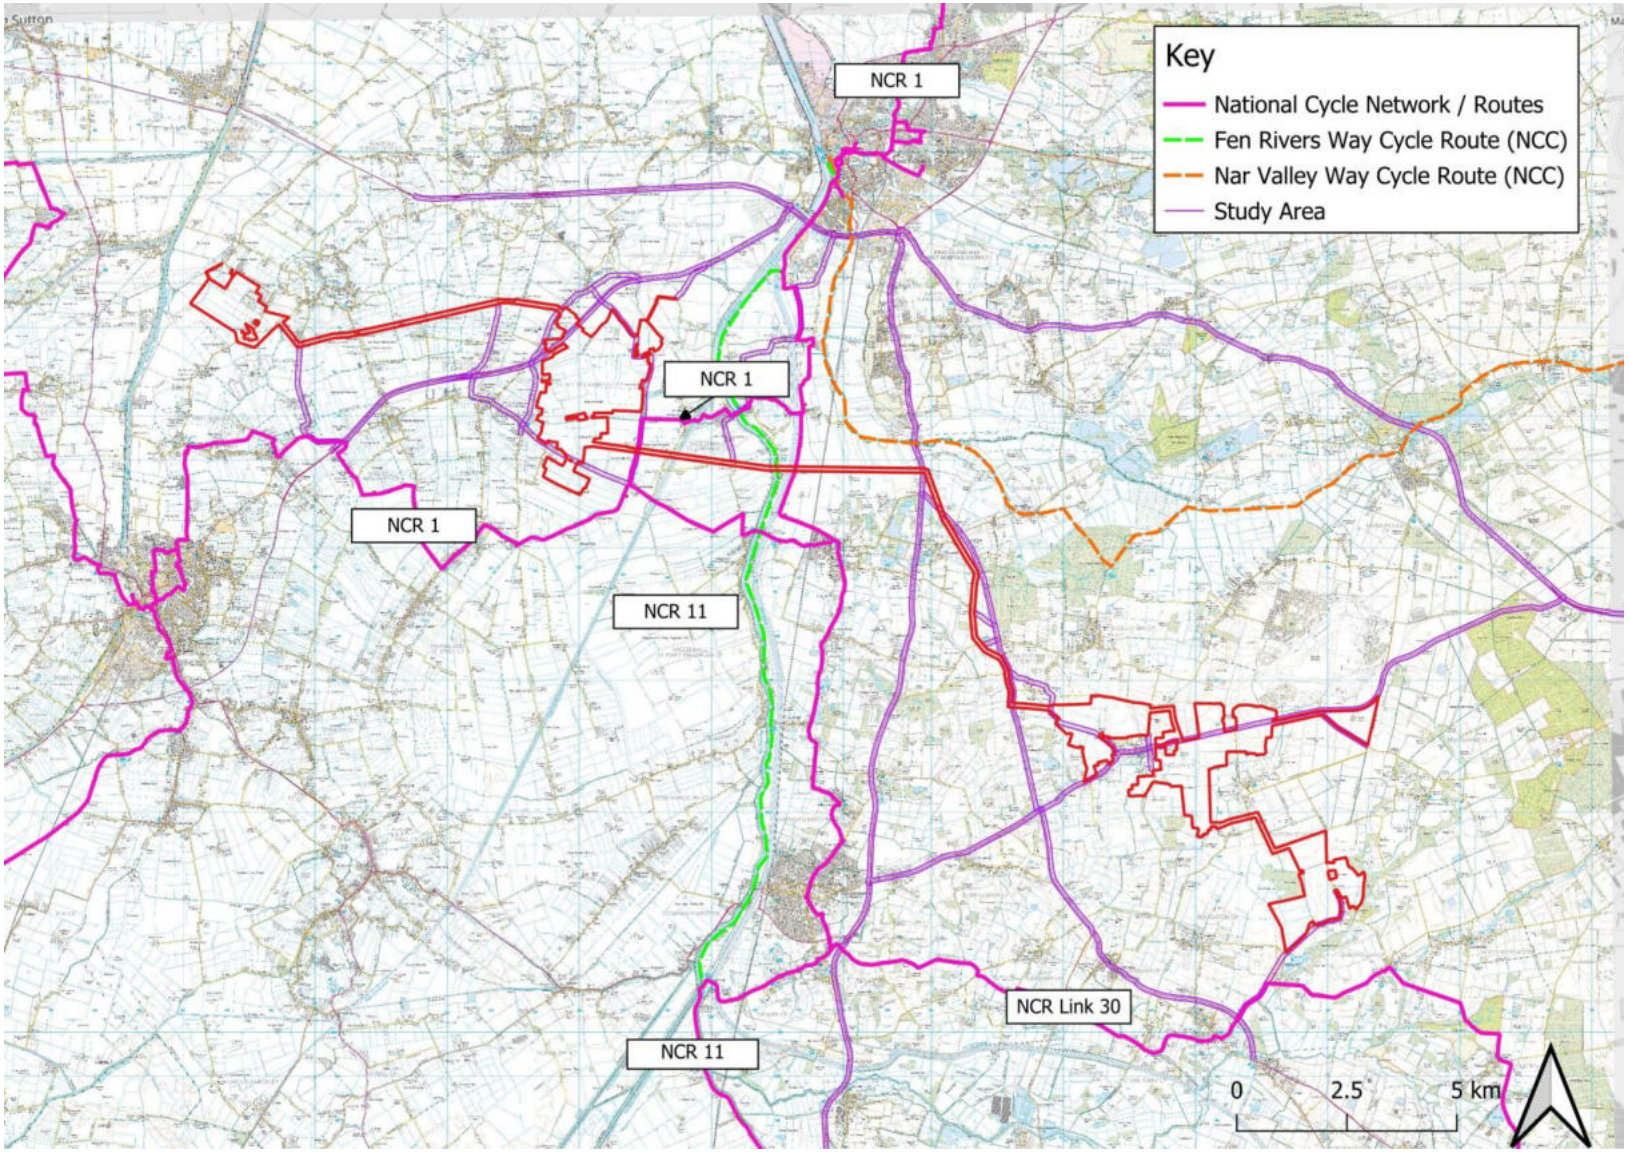

GENERAL NOTES:

1. This drawing is to be read in conjunction with all engineer's, architect's or other relevant drawings and specifications.
2. All dimensions and levels are subject to detailed design.
3. All works to be carried out in compliance with the requirements of the relevant statutory authorities and regulations.

Drawing Notes:

The site boundary is for indicative purposes only and requires confirmation on site.

Revision History

Rev	Date	Detail
1	12.10.26	Final

Copyright of Logika Group. Figured dimensions shall be taken in preference to scaling. The contractor shall check all dimensions on site before commencing work.

Project/Location
Longmarsh Green Energy

Drawing title
Cycle Routes


Drawing status
FOR INFORMATION

Client
evolution power

Consultant
Logika GROUP

Drawing number
Figure 6-2

Revision
01

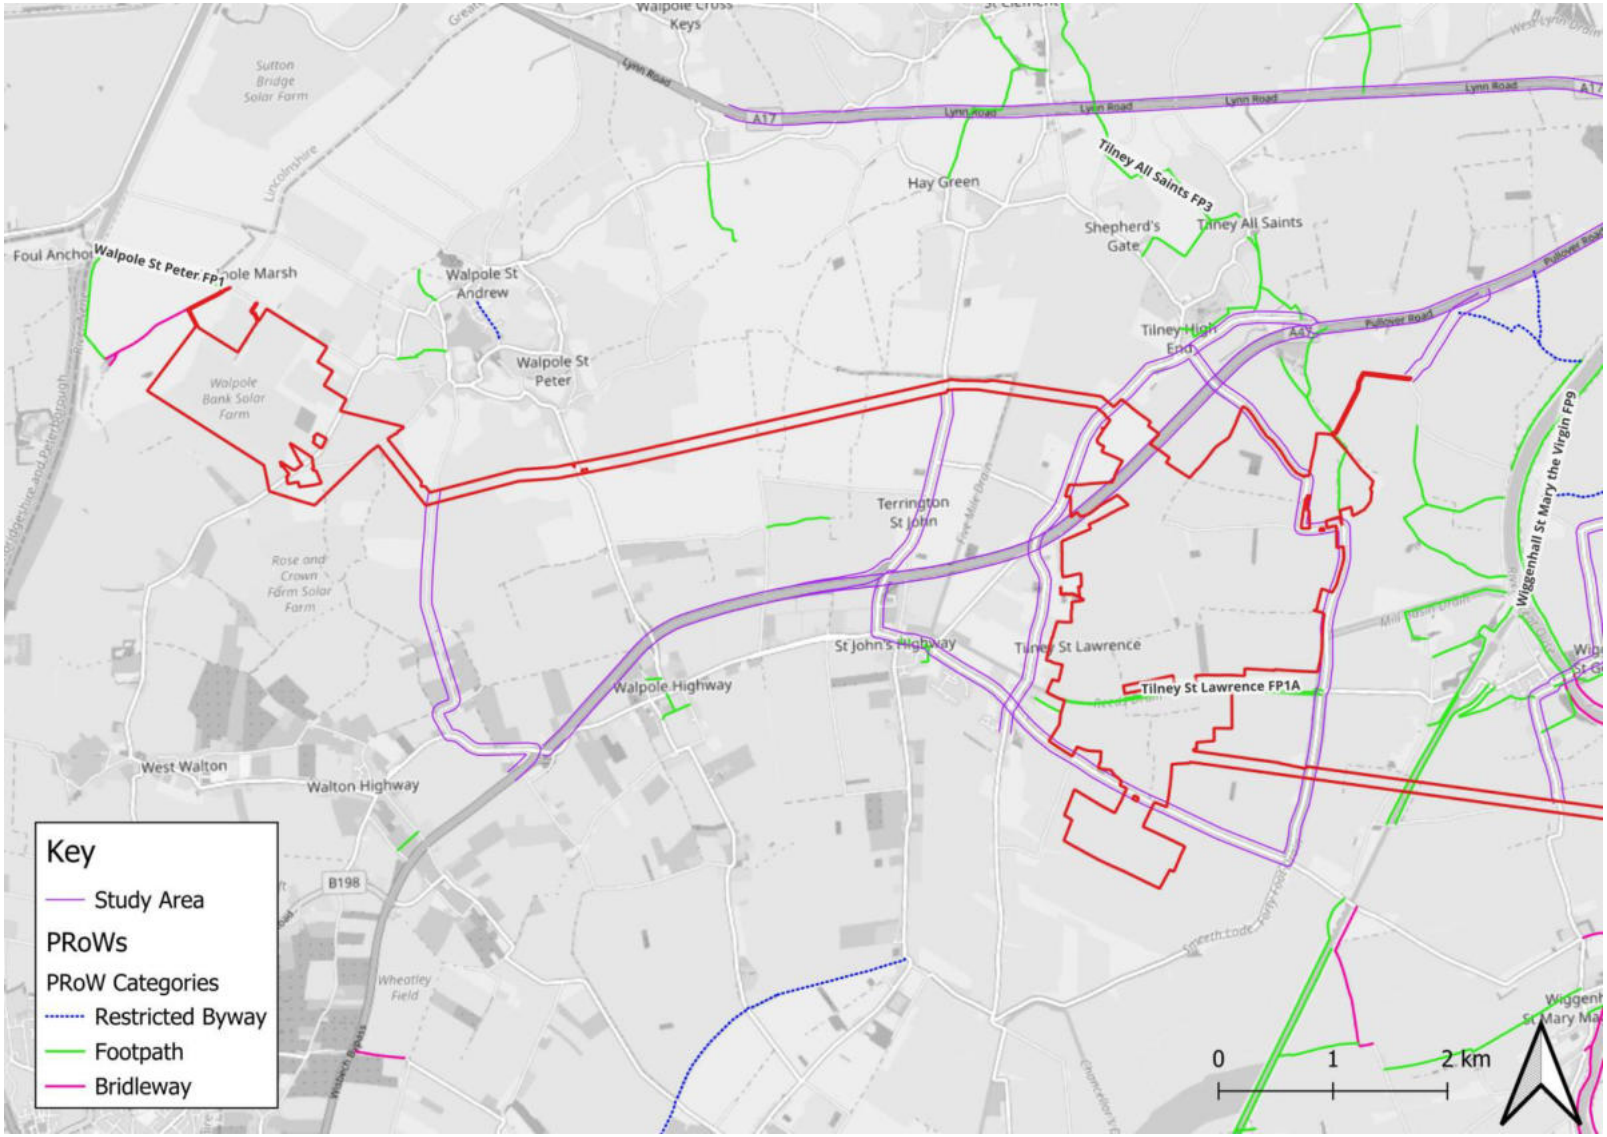

GENERAL NOTES:

1. This drawing is to be read in conjunction with all engineer's, architect's or other relevant drawings and specifications.
2. All dimensions and levels are subject to detailed design.
3. All works to be carried out in compliance with the requirements of the relevant statutory authorities and regulations.

Drawing Notes:

The site boundary is for indicative purposes only and requires confirmation on site.

Revision History

Rev	Date	Detail
1	12.10.26	Final

Copyright of Logika Group. Figured dimensions shall be taken in preference to scaling. The contractor shall check all dimensions on site before commencing work.

Project/Location
Longmarsh Green Energy


Drawing title
Figure 6-3a: PRoW Routes (Western Extents of the Site)

Drawing status
FOR INFORMATION

Client
evolution power

Consultant
Logika GROUP

Drawing number **Revision**
Figure 6-3 a 01

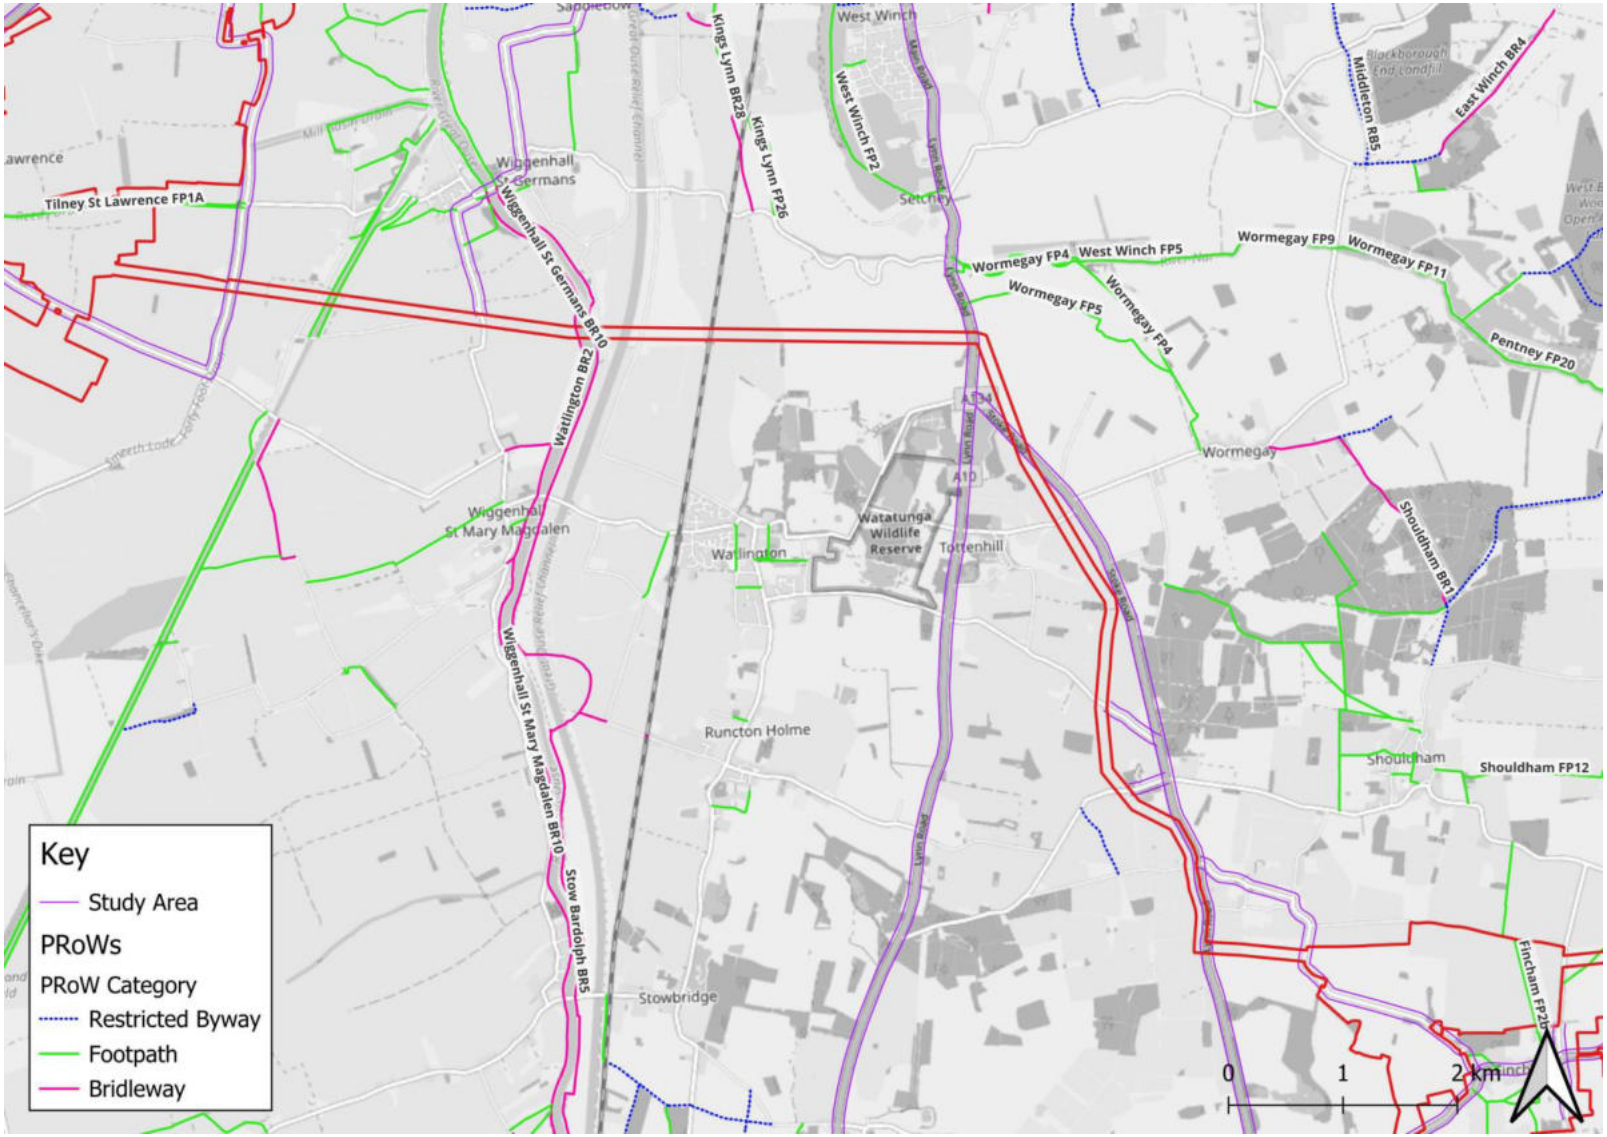

GENERAL NOTES:

1. This drawing is to be read in conjunction with all engineer's, architect's or other relevant drawings and specifications.
2. All dimensions and levels are subject to detailed design.
3. All works to be carried out in compliance with the requirements of the relevant statutory authorities and regulations.

Drawing Notes:

The site boundary is for indicative purposes only and requires confirmation on site.

Revision History

Rev	Date	Detail
1	12.10.26	Final

Copyright of Logika Group. Figured dimensions shall be taken in preference to scaling. The contractor shall check all dimensions on site before commencing work.

Project/Location
Longmarsh Green Energy


Drawing title
Figure 6-3b: PRoW Routes (Central Extents of the Site)

Drawing status
FOR INFORMATION

Client
evolution power

Consultant
Logika GROUP

Drawing number **Revision**
Figure 6-3 b 01

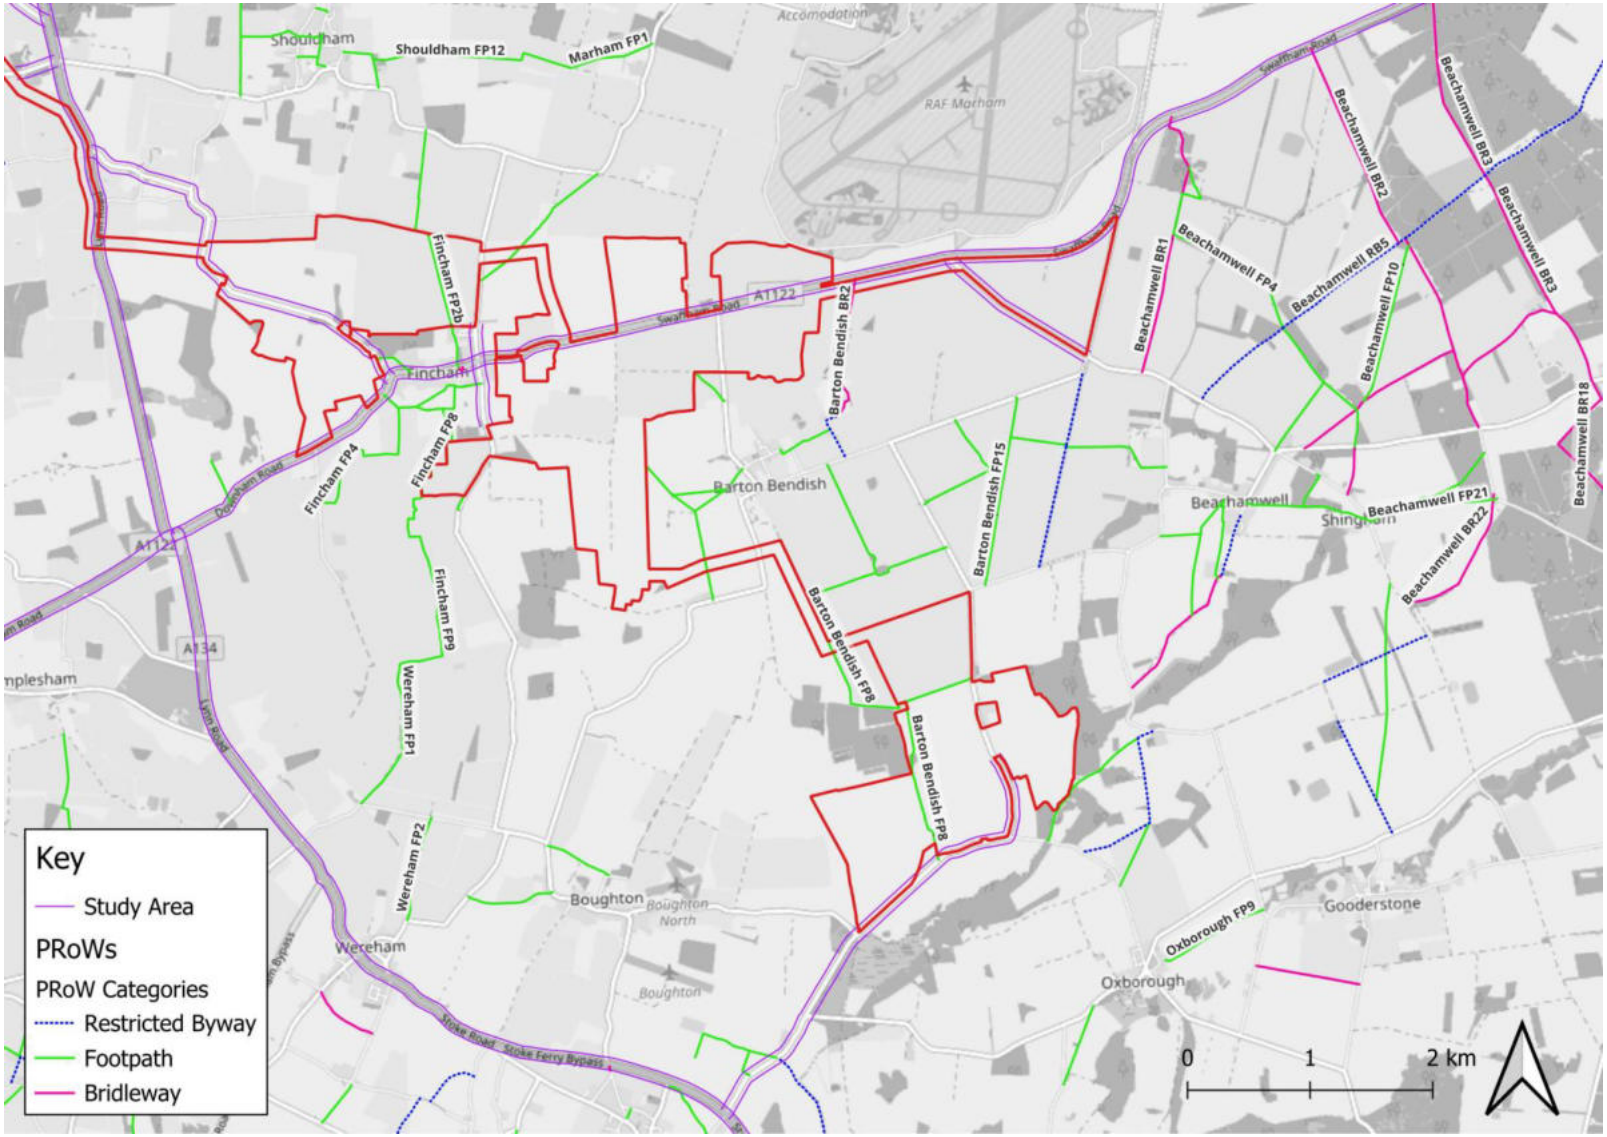

GENERAL NOTES:

1. This drawing is to be read in conjunction with all engineer's, architect's or other relevant drawings and specifications.
2. All dimensions and levels are subject to detailed design.
3. All works to be carried out in compliance with the requirements of the relevant statutory authorities and regulations.

Drawing Notes:

The site boundary is for indicative purposes only and requires confirmation on site.

Revision History

Rev	Date	Detail
1	12.10.26	Final

Copyright of Logika Group. Figured dimensions shall be taken in preference to scaling. The contractor shall check all dimensions on site before commencing work.

Project/Location
Longmarsh Green Energy

Drawing title

Figure 6-3c: PRoW Routes (Eastern Extents of the Site)

Drawing status

FOR INFORMATION

Client


evolution power

Consultant

Logika GROUP

Drawing number **Revision**

Figure 6-3 c 01

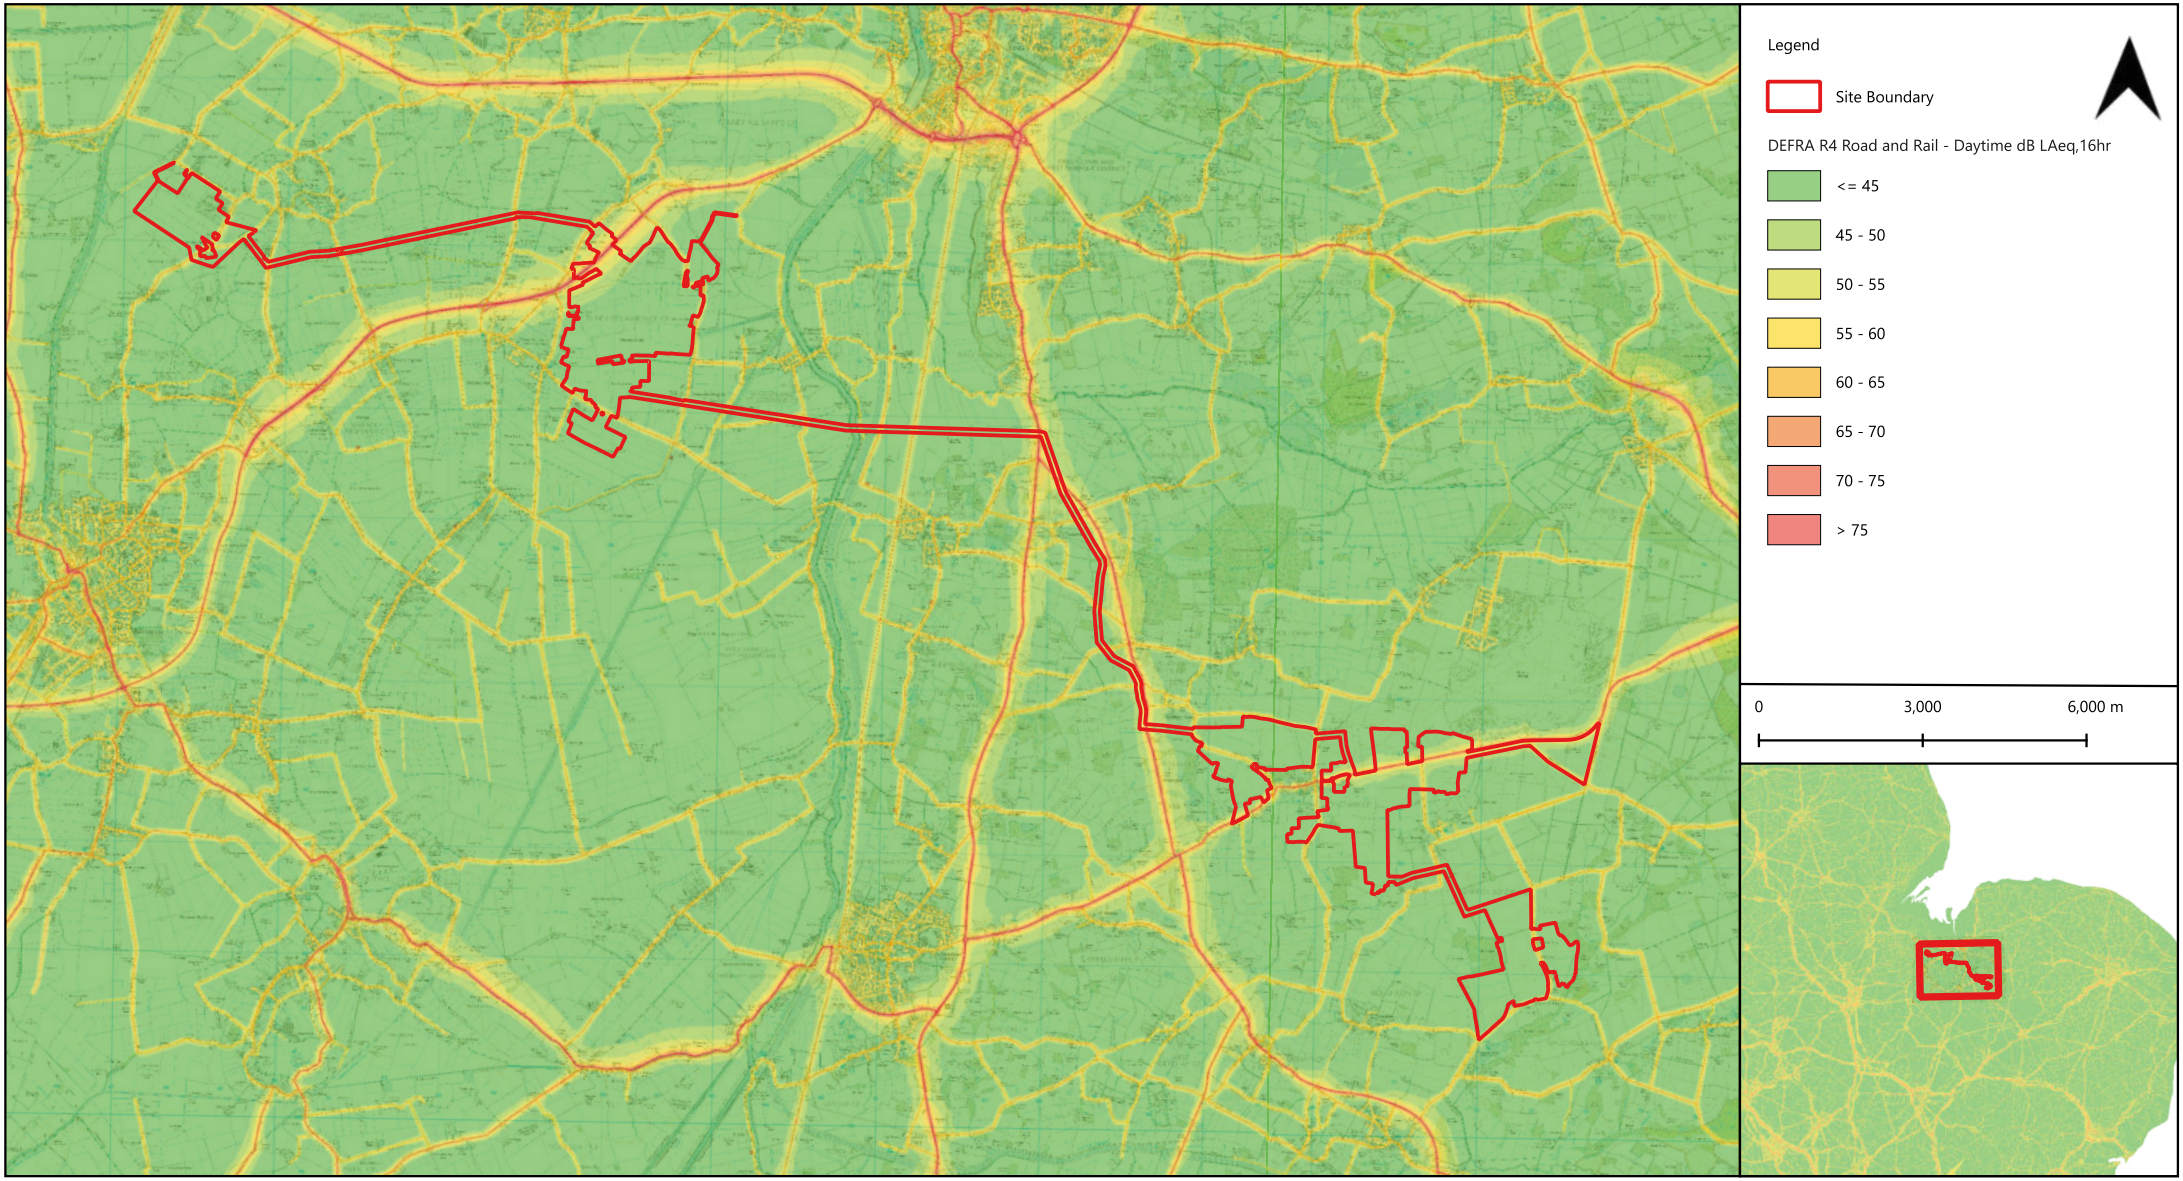

GENERAL NOTES:

1. This drawing is to be read in conjunction with all engineer's, architect's or other relevant drawings and specifications.

2. All dimensions and levels are subject to detailed design.

3. All works to be carried out in compliance with the requirements of the relevant statutory authorities and regulations.

Drawing Notes:

The site boundary is for indicative purposes only and requires confirmation on site.

Revision History

Rev	Date	Detail
02	25 09 26	Final

Copyright of Logika Group. Figured dimensions shall be taken in preference to scaling. The contractor shall check all dimensions on site before commencing work.

Project/Location

Longmarsh Green Energy

Drawing title

DEFRA R4 Road and Rail - Daytime dB LAeq,16h

Drawing status

Final


Client

evolution power

Consultant

Logika GROUP

Drawing Number	Revision
Figure 7-1	02

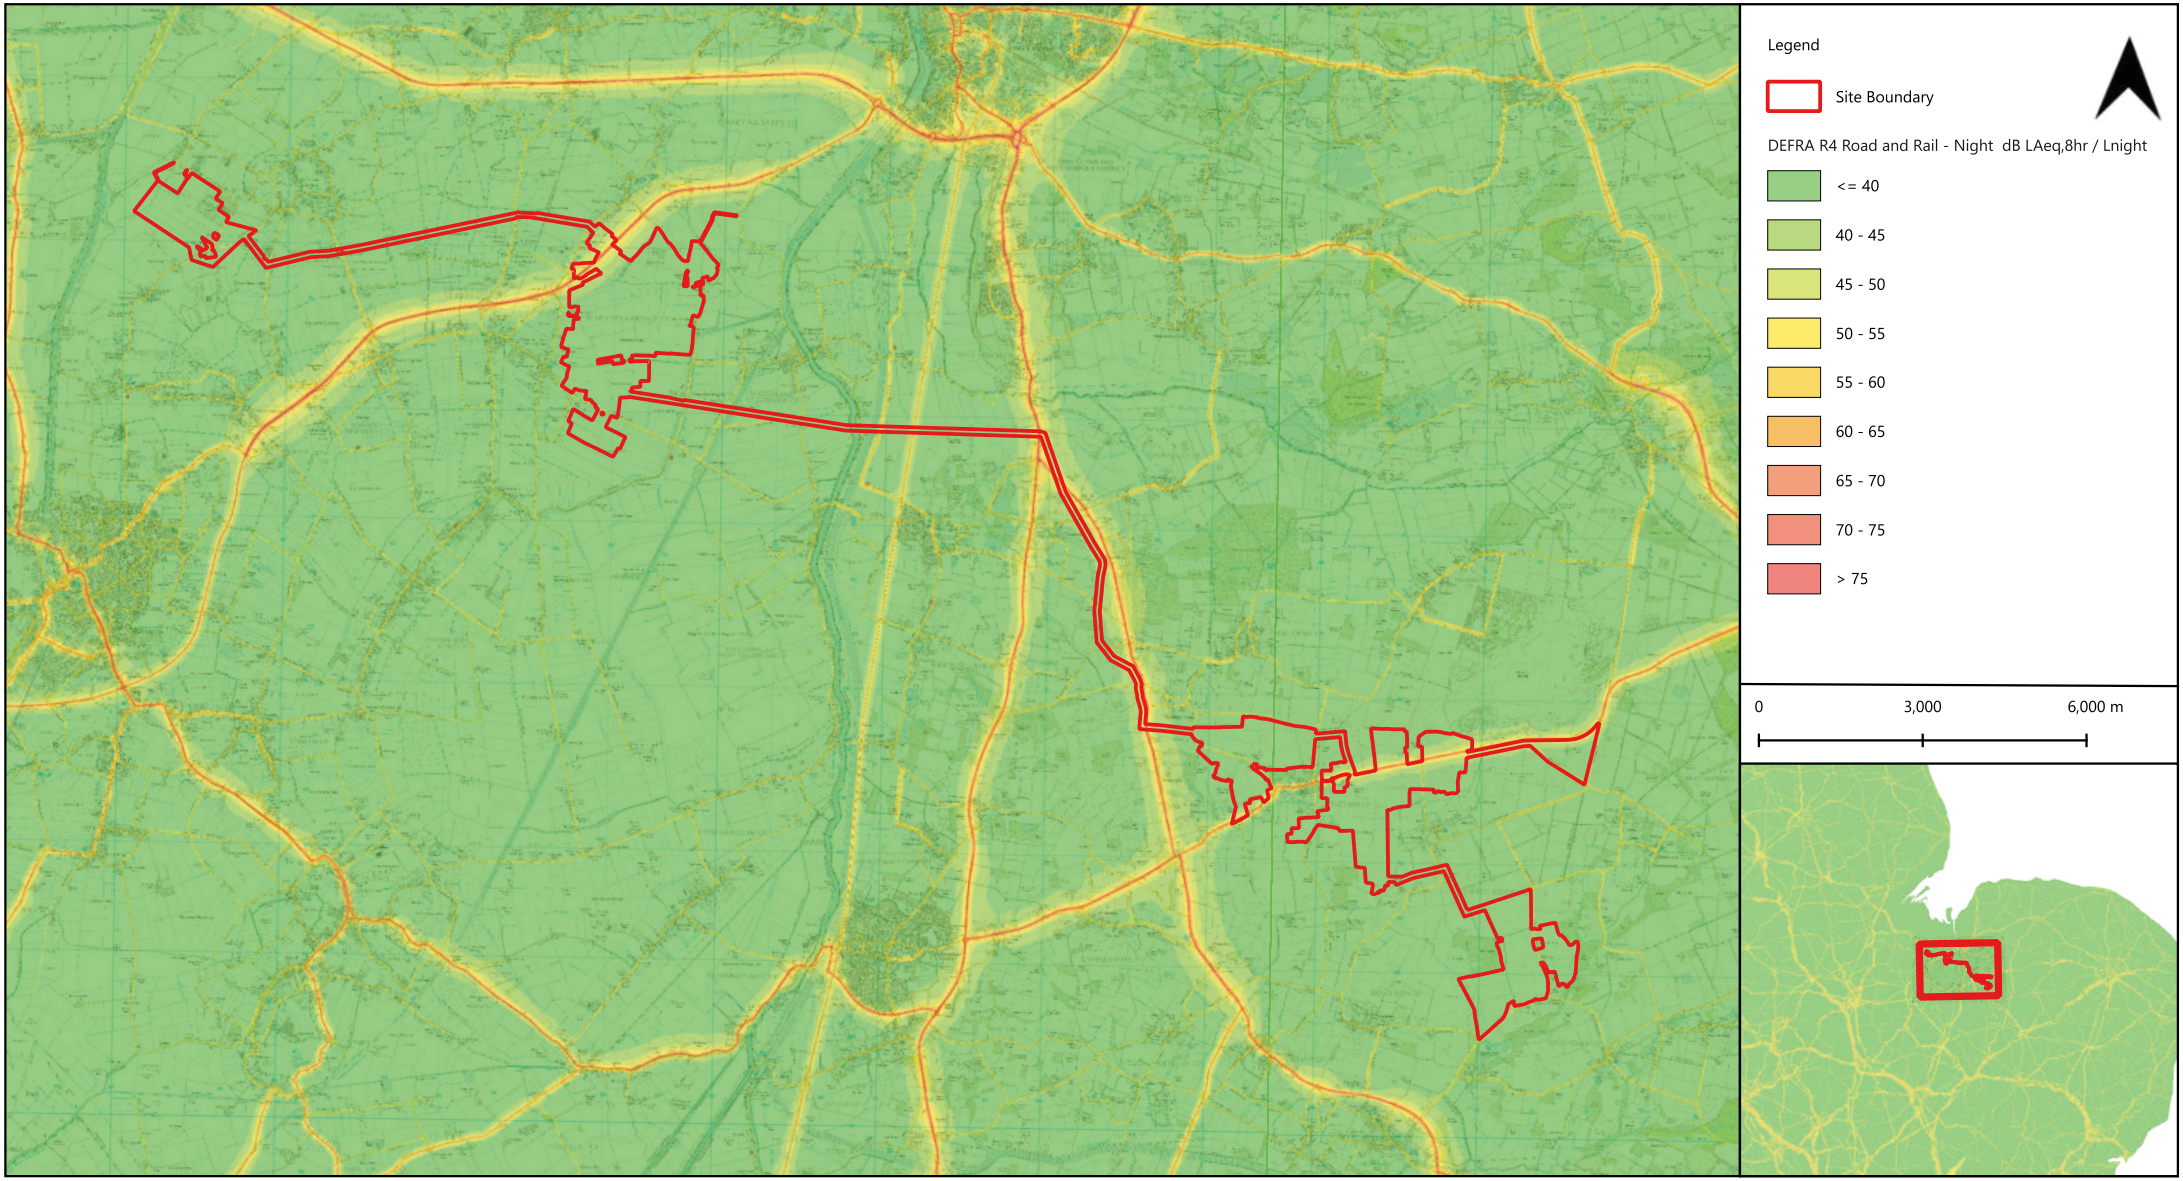

GENERAL NOTES:

1. This drawing is to be read in conjunction with all engineer's, architect's or other relevant drawings and specifications.

2. All dimensions and levels are subject to detailed design.

3. All works to be carried out in compliance with the requirements of the relevant statutory authorities and regulations.

Drawing Notes:

The site boundary is for indicative purposes only and requires confirmation on site.

Revision History

Rev	Date	Detail
02	25 09 26	Final

Copyright of Logika Group. Figured dimensions shall be taken in preference to scaling. The contractor shall check all dimensions on site before commencing work.

Project/Location

Longmarsh Green Energy

Drawing title

DEFRA R4 Road and Rail - Night dB LAeq,8h

Drawing status

Final


Client

evolution power

Consultant

Logika GROUP

Drawing Number	Revision
Figure 7-2	02

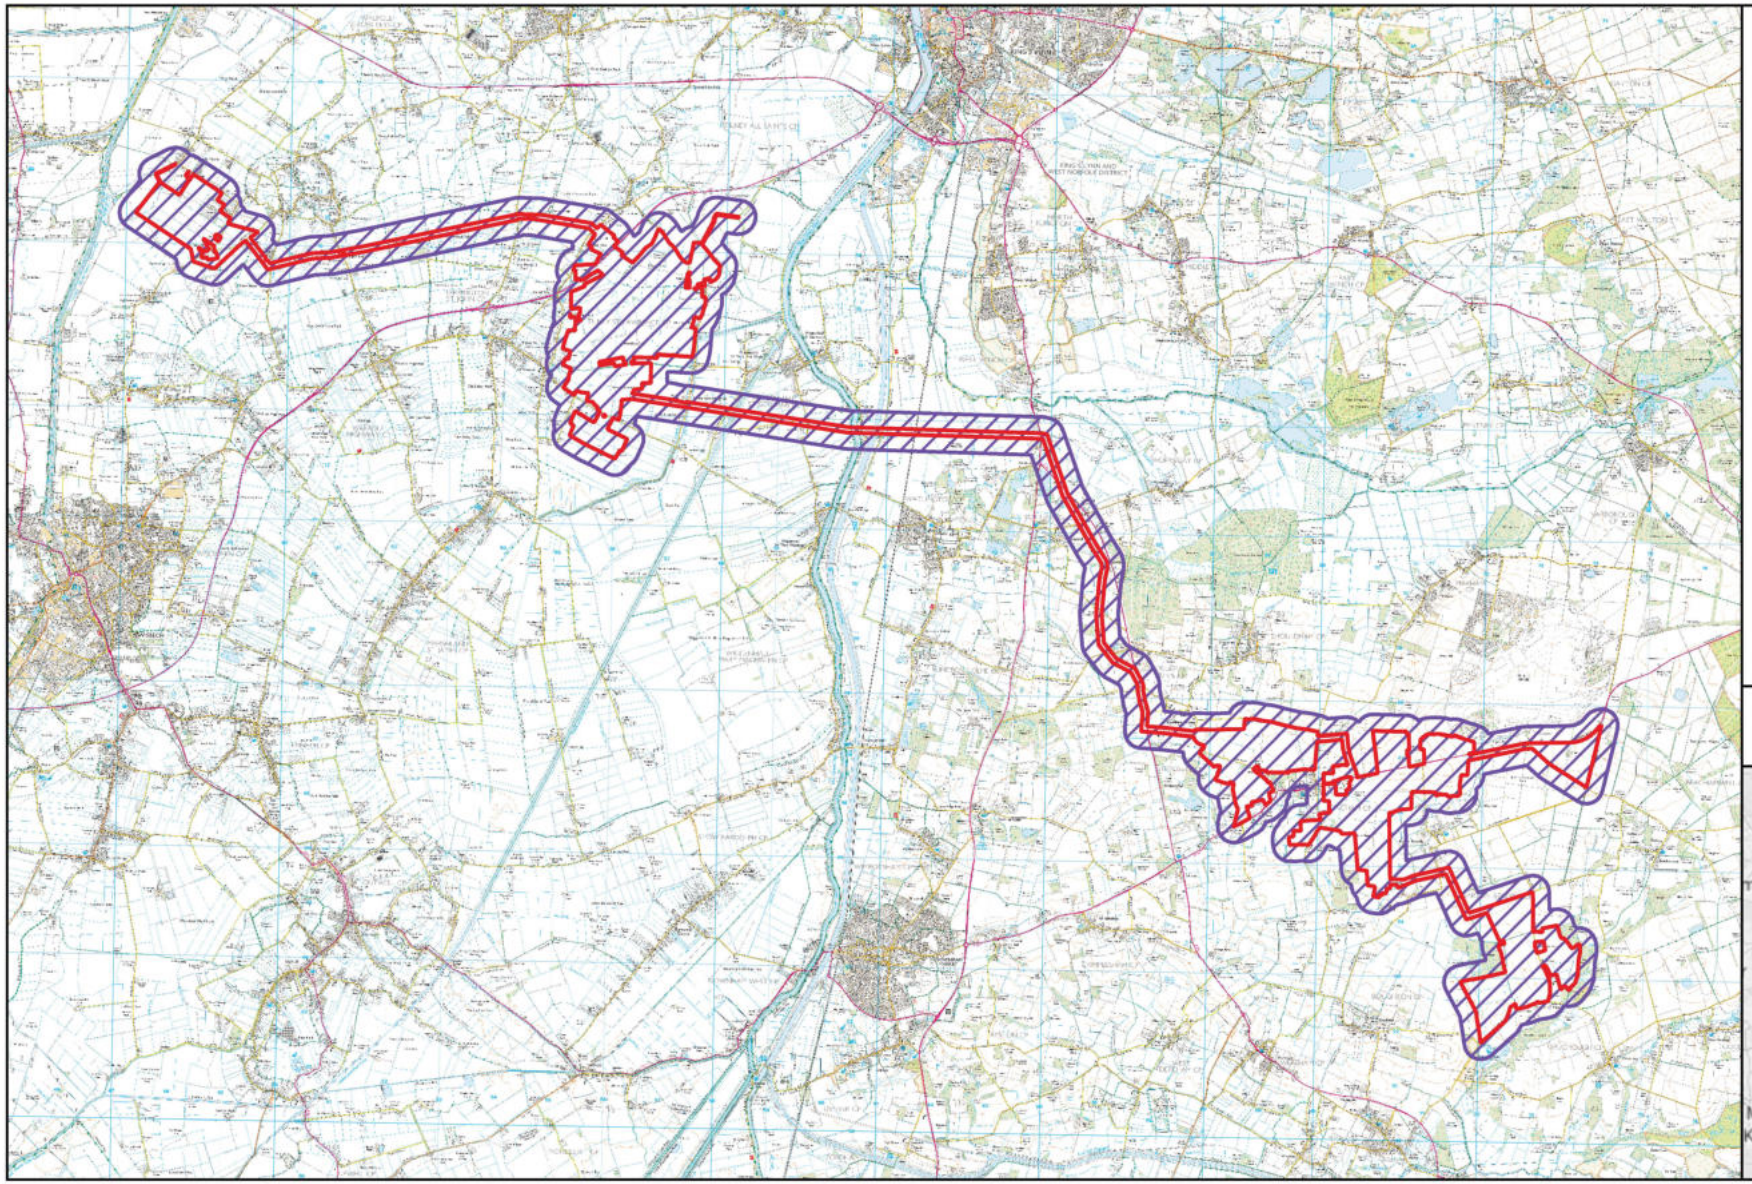

Legend

Site Boundary

Construction Noise Assessment Study Area

0 3,000 6,000 m



GENERAL NOTES:

1. This drawing is to be read in conjunction with all engineer's, architect's or other relevant drawings and specifications.

2. All dimensions and levels are subject to detailed design.

3. All works to be carried out in compliance with the requirements of the relevant statutory authorities and regulations.

Drawing Notes:

The site boundary is for indicative purposes only and requires confirmation on site.

Revision History

Rev	Date	Detail
02	25 09 26	Final

Copyright of Logika Group. Figured dimensions shall be taken in preference to scaling. The contractor shall check all dimensions on site before commencing work.

Project/Location

Longmarsh Green Energy

Drawing title

Construction Noise Assessment Study Area

Drawing status

Final


Client

evolution power

Consultant

Logika GROUP

Drawing Number	Revision
Figure 7-3	02

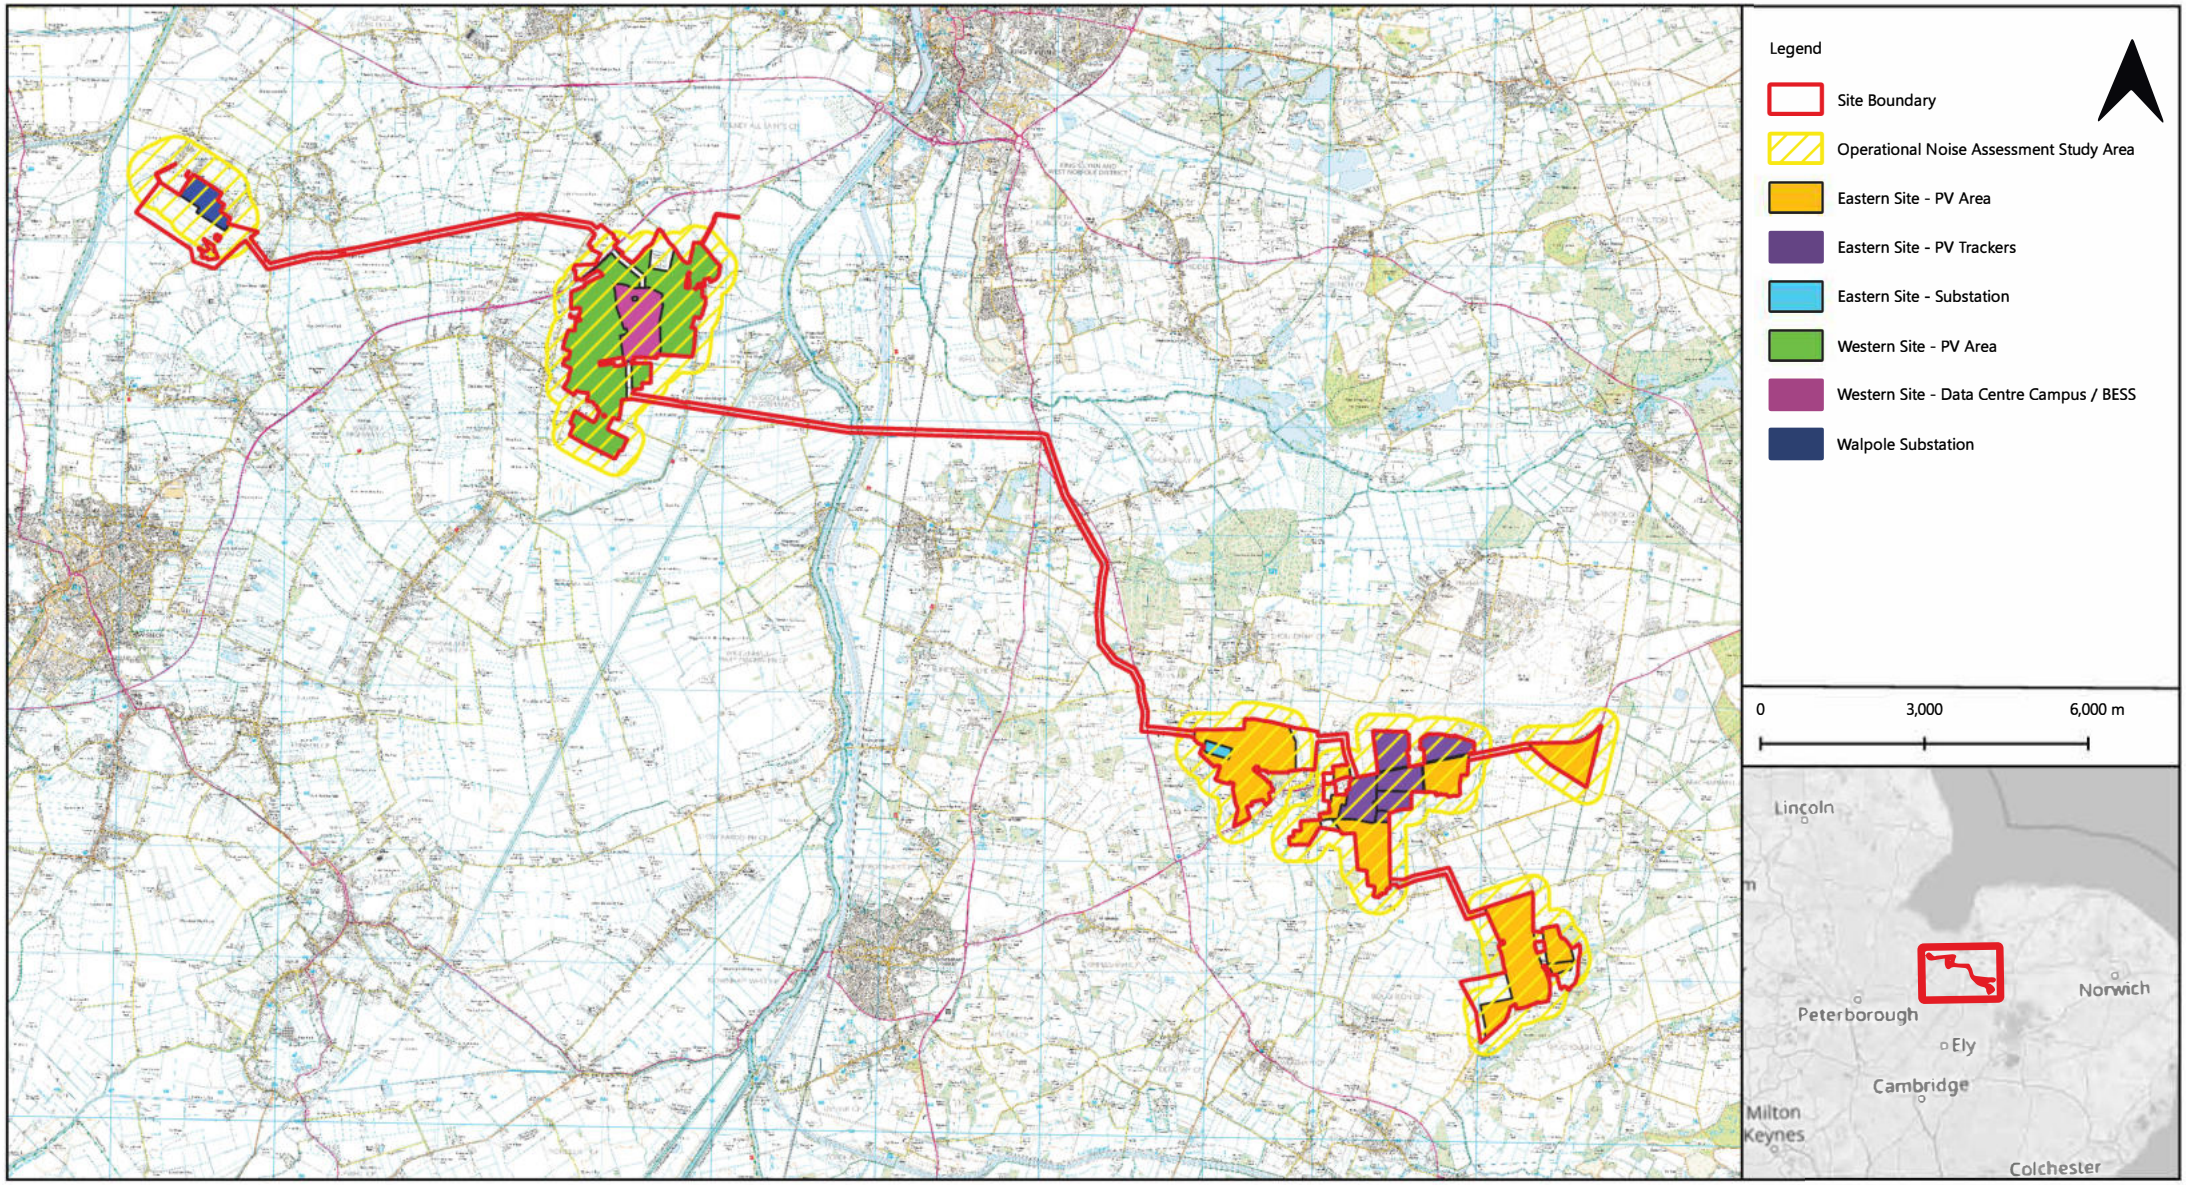

GENERAL NOTES:

1. This drawing is to be read in conjunction with all engineer's, architect's or other relevant drawings and specifications.

2. All dimensions and levels are subject to detailed design.

3. All works to be carried out in compliance with the requirements of the relevant statutory authorities and regulations.

Drawing Notes:

The site boundary is for indicative purposes only and requires confirmation on site.

Revision History

Rev	Date	Detail
02	25 09 26	Final

Copyright of Logika Group. Figured dimensions shall be taken in preference to scaling. The contractor shall check all dimensions on site before commencing work.

Project/Location
Longmarsh Green Energy


Drawing title
Operational Noise Assessment Study Area

Drawing status
Final

Client
evolution power

Consultant
Logika GROUP

Drawing Number	Revision
Figure 7-4	02

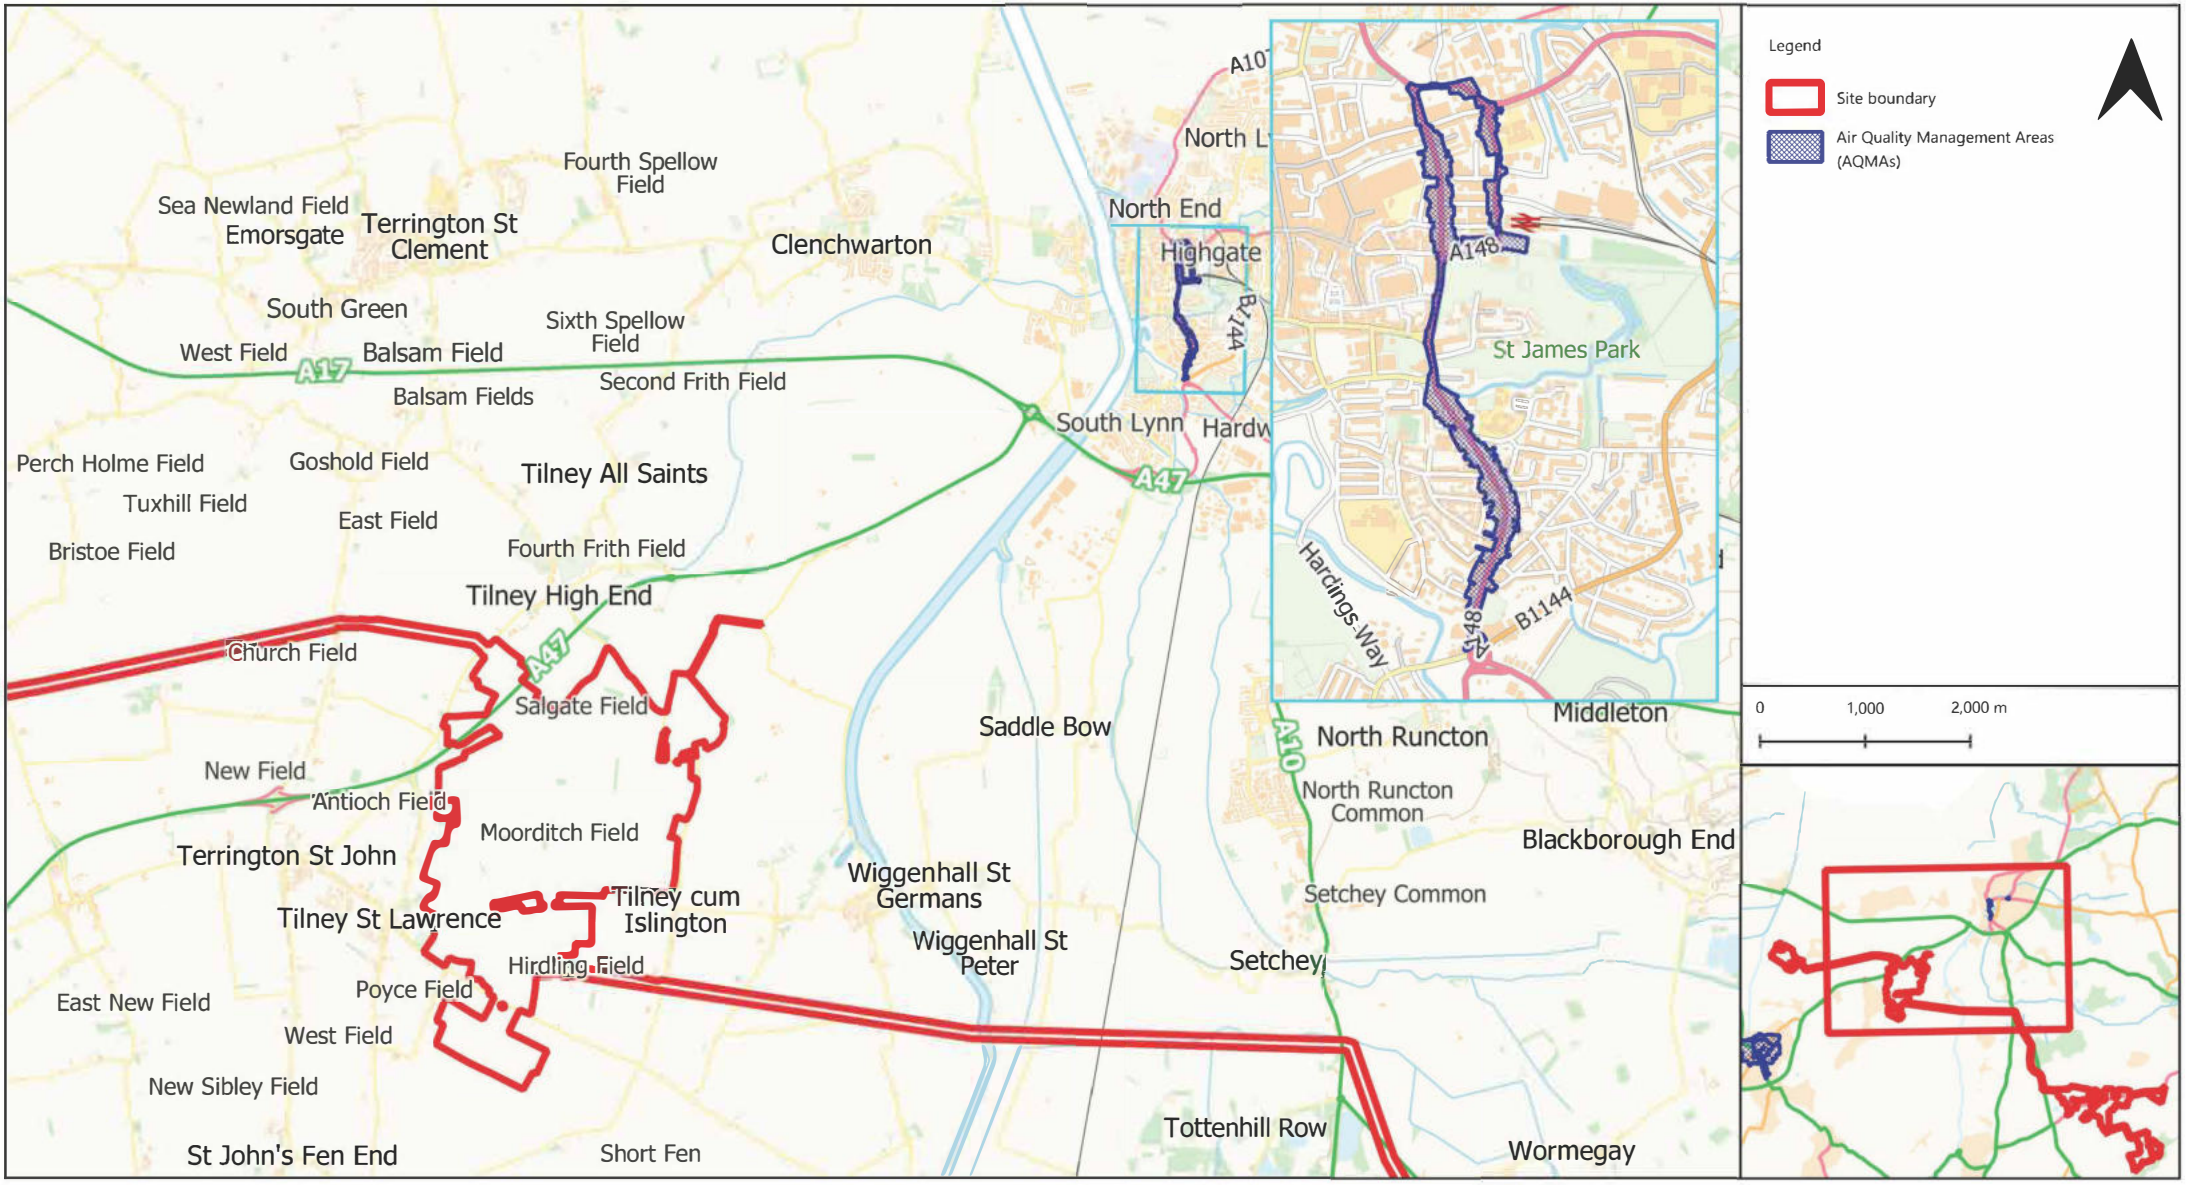

GENERAL NOTES:

1. This drawing is to be read in conjunction with all engineer's, architect's or other relevant drawings and specifications.
2. All dimensions and levels are subject to detailed design.
3. All works to be carried out in compliance with the requirements of the relevant statutory authorities and regulations.

Drawing Notes:

The site boundary is for indicative purposes only and requires confirmation on site.

Revision History

Rev	Date	Detail
01	29 09 26	Figure creation.

Copyright of Logika Group. Figured dimensions shall be taken in preference to scaling. The contractor shall check all dimensions on site before commencing work.

Project/Location
Longmarsh Green Energy


Drawing title
Air Quality Management Areas at Railway Road, King's Lynn

Drawing status
FOR INFORMATION

Client
evolution power

Consultant
Logika GROUP

Drawing Number	Revision
Figure 8-1	01

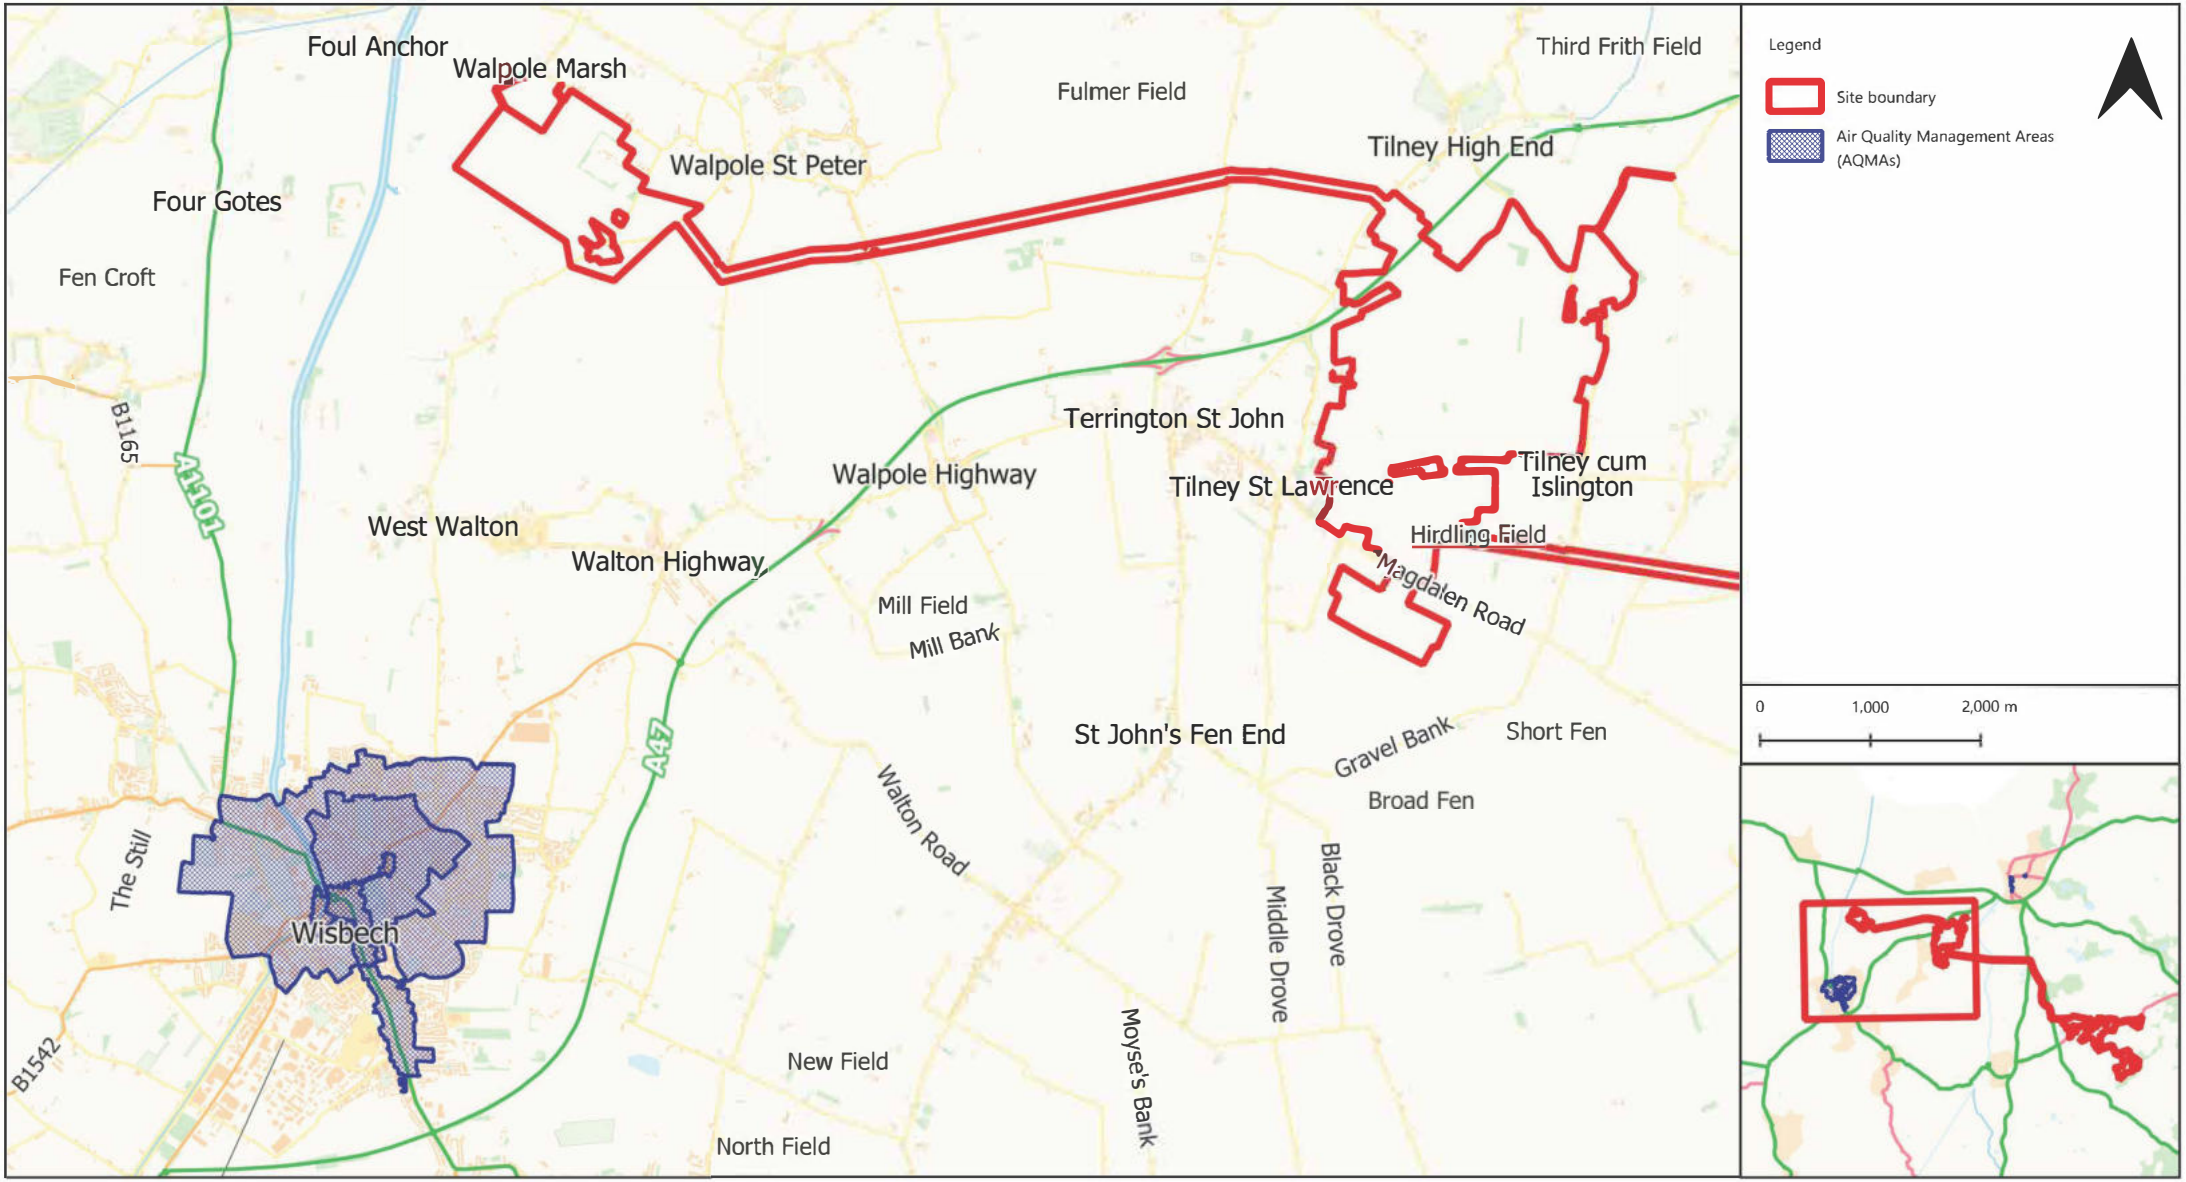

GENERAL NOTES:

1. This drawing is to be read in conjunction with all engineer's, architect's or other relevant drawings and specifications.
2. All dimensions and levels are subject to detailed design.
3. All works to be carried out in compliance with the requirements of the relevant statutory authorities and regulations.

Drawing Notes:

The site boundary is for indicative purposes only and requires confirmation on site.

Revision History

Rev	Date	Detail
01	29 09 26	Figure creation.

Copyright of Logika Group. Figured dimensions shall be taken in preference to scaling. The contractor shall check all dimensions on site before commencing work.

Project/Location
Longmarsh Green Energy


Drawing title
Air Quality Management Areas at Wisbech

Drawing status
FOR INFORMATION

Client
evolution power

Consultant
Logika GROUP

Drawing Number	Revision
Figure 8-2	01

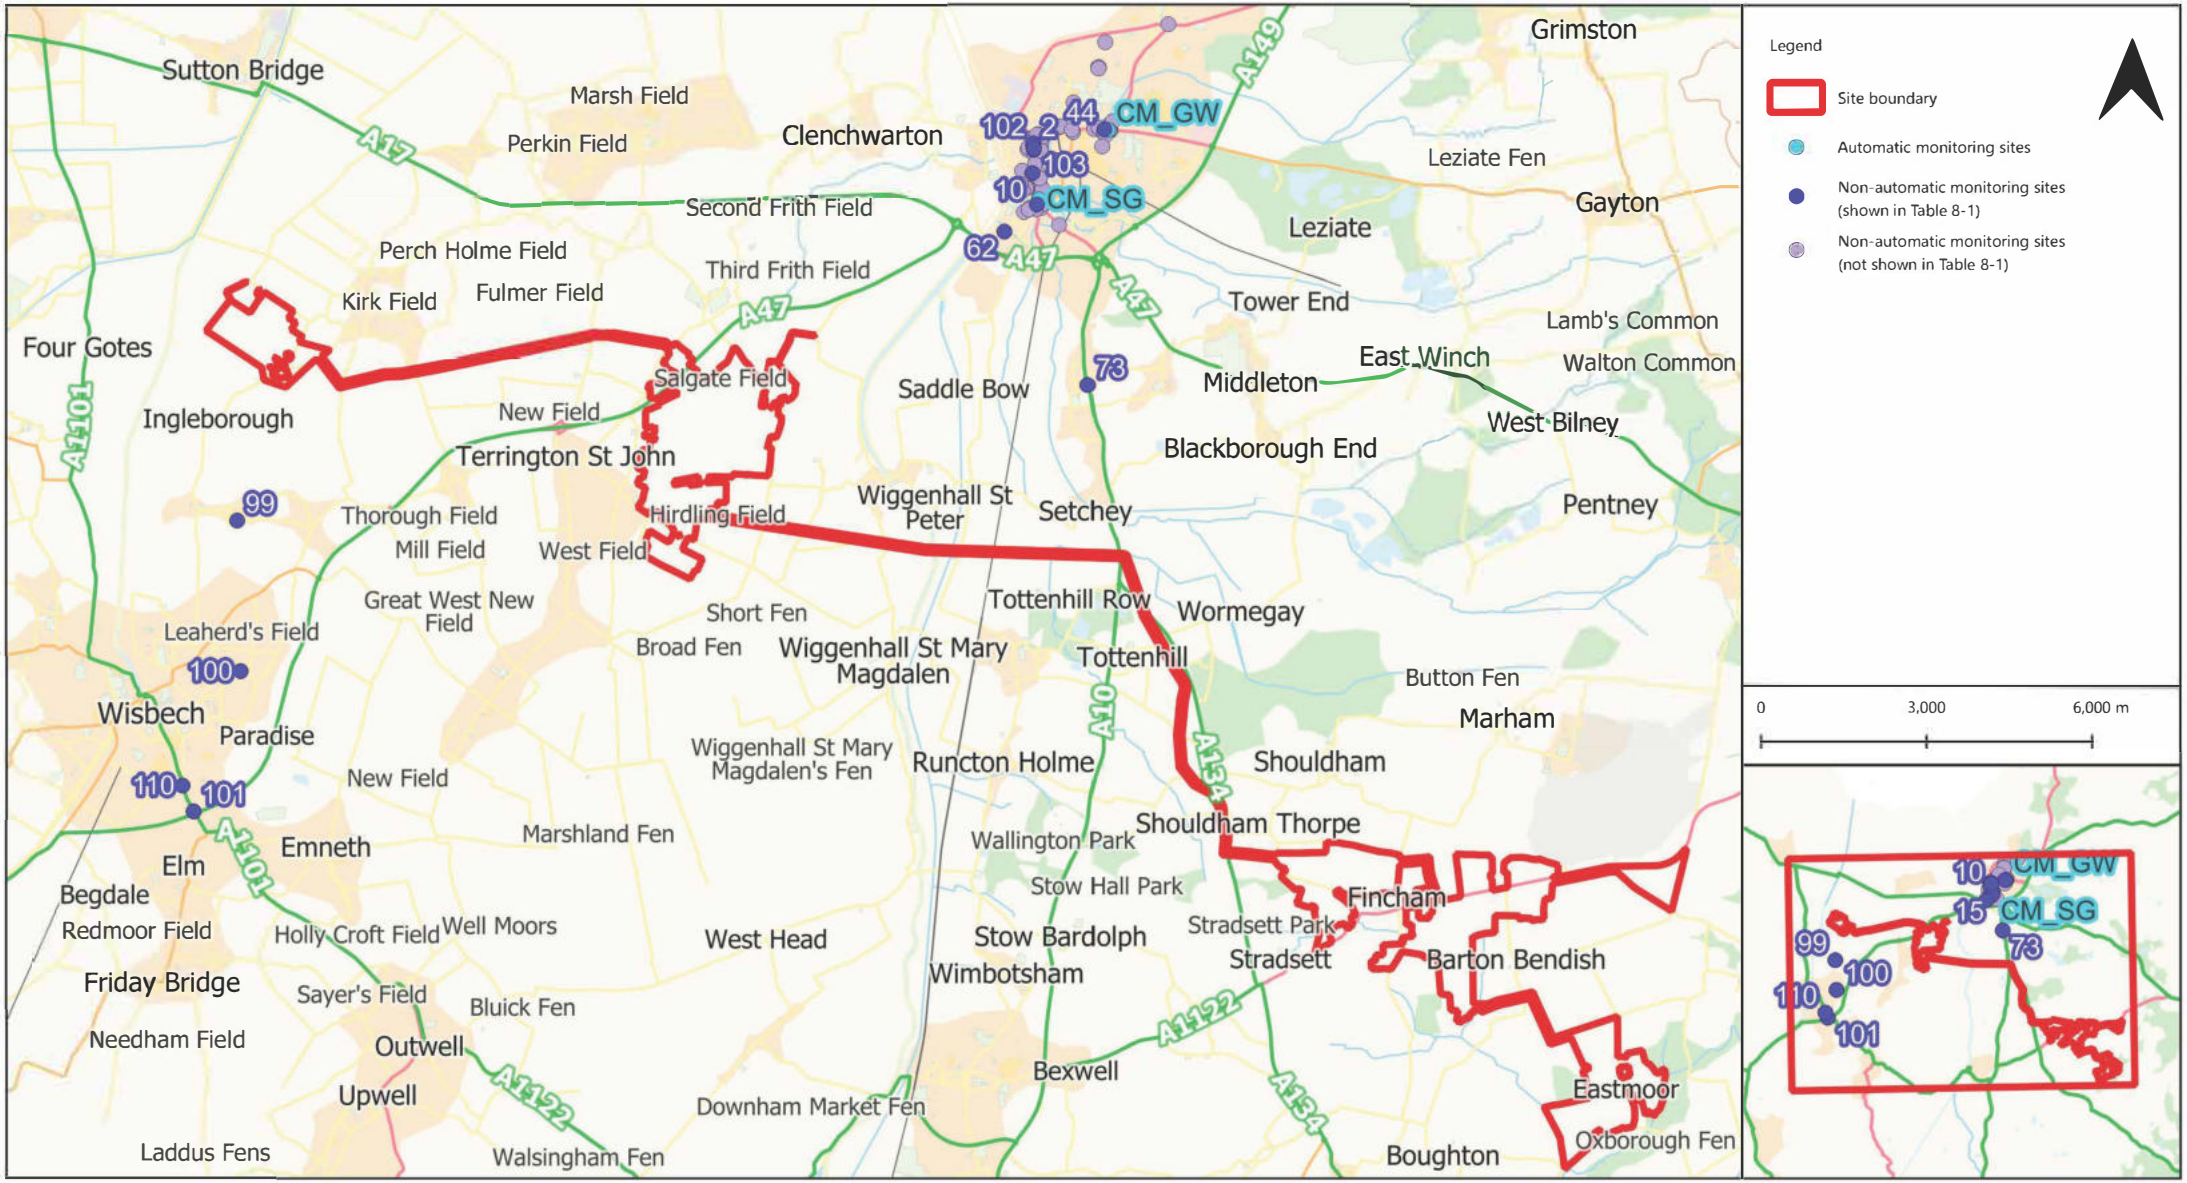

GENERAL NOTES:

1. This drawing is to be read in conjunction with all engineer's, architect's or other relevant drawings and specifications.
2. All dimensions and levels are subject to detailed design.
3. All works to be carried out in compliance with the requirements of the relevant statutory authorities and regulations.

Drawing Notes:

The site boundary is for indicative purposes only and requires confirmation on site.

Revision History

Rev	Date	Detail
01	29 09 26	Figure creation.

Copyright of Logika Group. Figured dimensions shall be taken in preference to scaling. The contractor shall check all dimensions on site before commencing work.

Project/Location
Longmarsh Green Energy


Drawing title
Local Air Quality Monitoring Sites (All)

Drawing status
FOR INFORMATION

Client
evolution power

Consultant
Logika GROUP

Drawing Number	Revision
Figure 8-3a	01

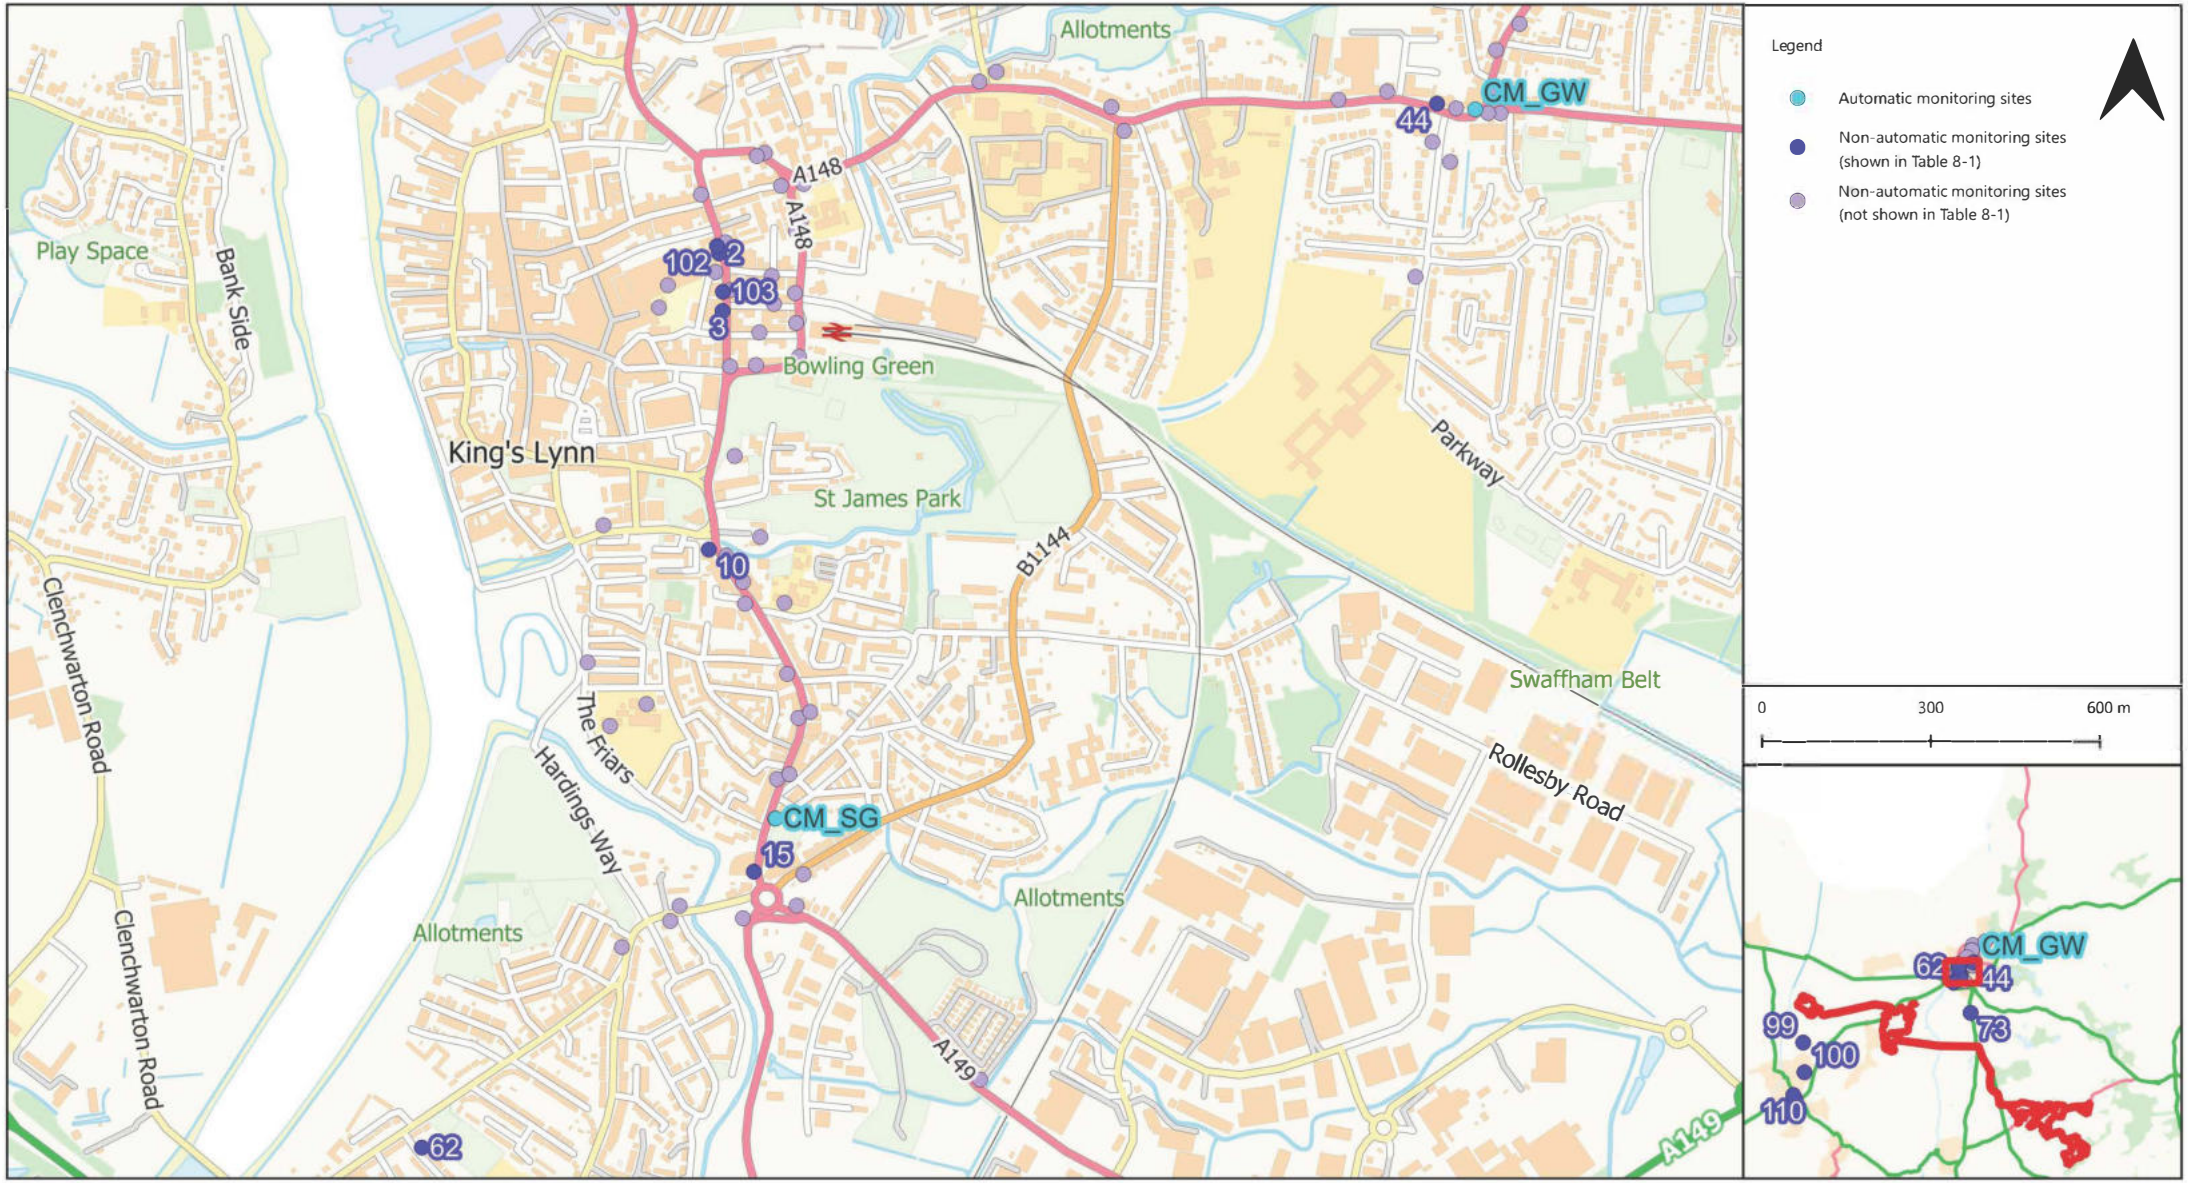

GENERAL NOTES:

1. This drawing is to be read in conjunction with all engineer's, architect's or other relevant drawings and specifications.

2. All dimensions and levels are subject to detailed design.

3. All works to be carried out in compliance with the requirements of the relevant statutory authorities and regulations.

Drawing Notes:

The site boundary is for indicative purposes only and requires confirmation on site.

Revision History

Rev	Date	Detail
01	29 09 26	Figure creation.

Copyright of Logika Group. Figured dimensions shall be taken in preference to scaling. The contractor shall check all dimensions on site before commencing work.

Project/Location
Longmarsh Green Energy


Drawing title
Local Air Quality Monitoring Sites (King's Lynn)

Drawing status
FOR INFORMATION

Client
evolution power

Consultant
Logika GROUP

Drawing Number	Revision
Figure 8-3b	01

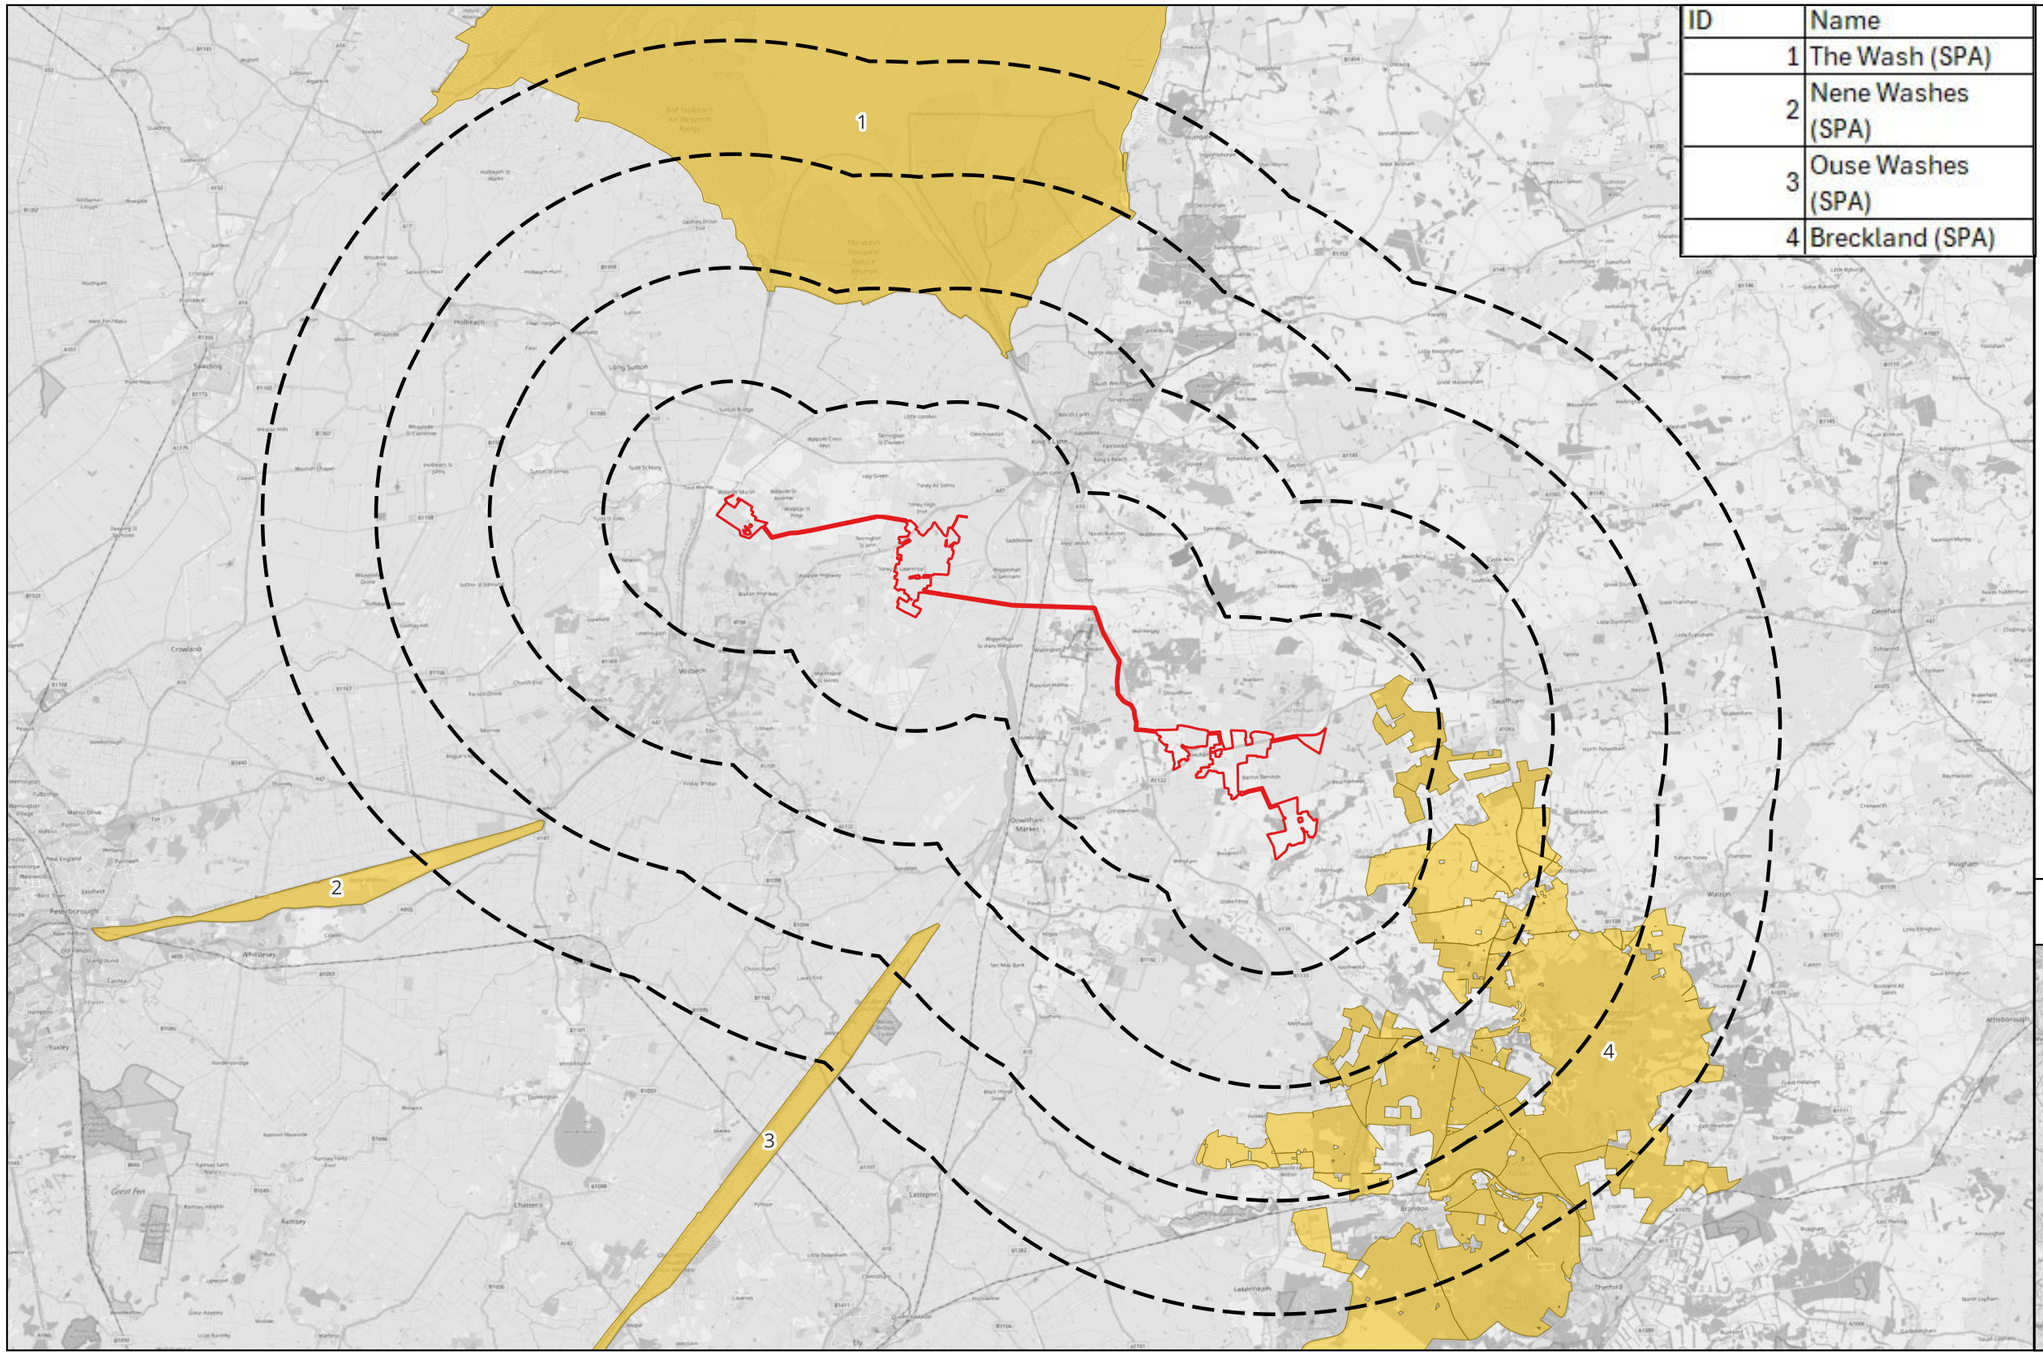

ID	Name
1	The Wash (SPA)
2	Nene Washes (SPA)
3	Ouse Washes (SPA)
4	Breckland (SPA)

Legend

- Site Boundary
- Site Boundary 5,10,15 & 20km Buffer
- Special Protected Area (SPA)

0 8,000 16,000 m



GENERAL NOTES:

1. This drawing is to be read in conjunction with all engineer's, architect's or other relevant drawings and specifications.

2. All dimensions and levels are subject to detailed design.

3. All works to be carried out in compliance with the requirements of the relevant statutory authorities and regulations.

Drawing Notes

The site boundary is for indicative purposes only and requires confirmation on site.

Revision History

Rev	Date	Detail
01	13/10/2026	First Revision

Copyright of Logika Group. Figured dimensions shall be taken in preference to scaling. The contractor shall check all dimensions on site before commencing work.

Project/Location
Longmarsh Green Energy

Drawing title
European and Nationally Ecological Designated Sites - Special Protection Areas (SPAs)


Drawing status
FOR INFORMATION

Client
evolution power

Consultant
Logika GROUP

Drawing Number
Figure 9-1a

Revision
01

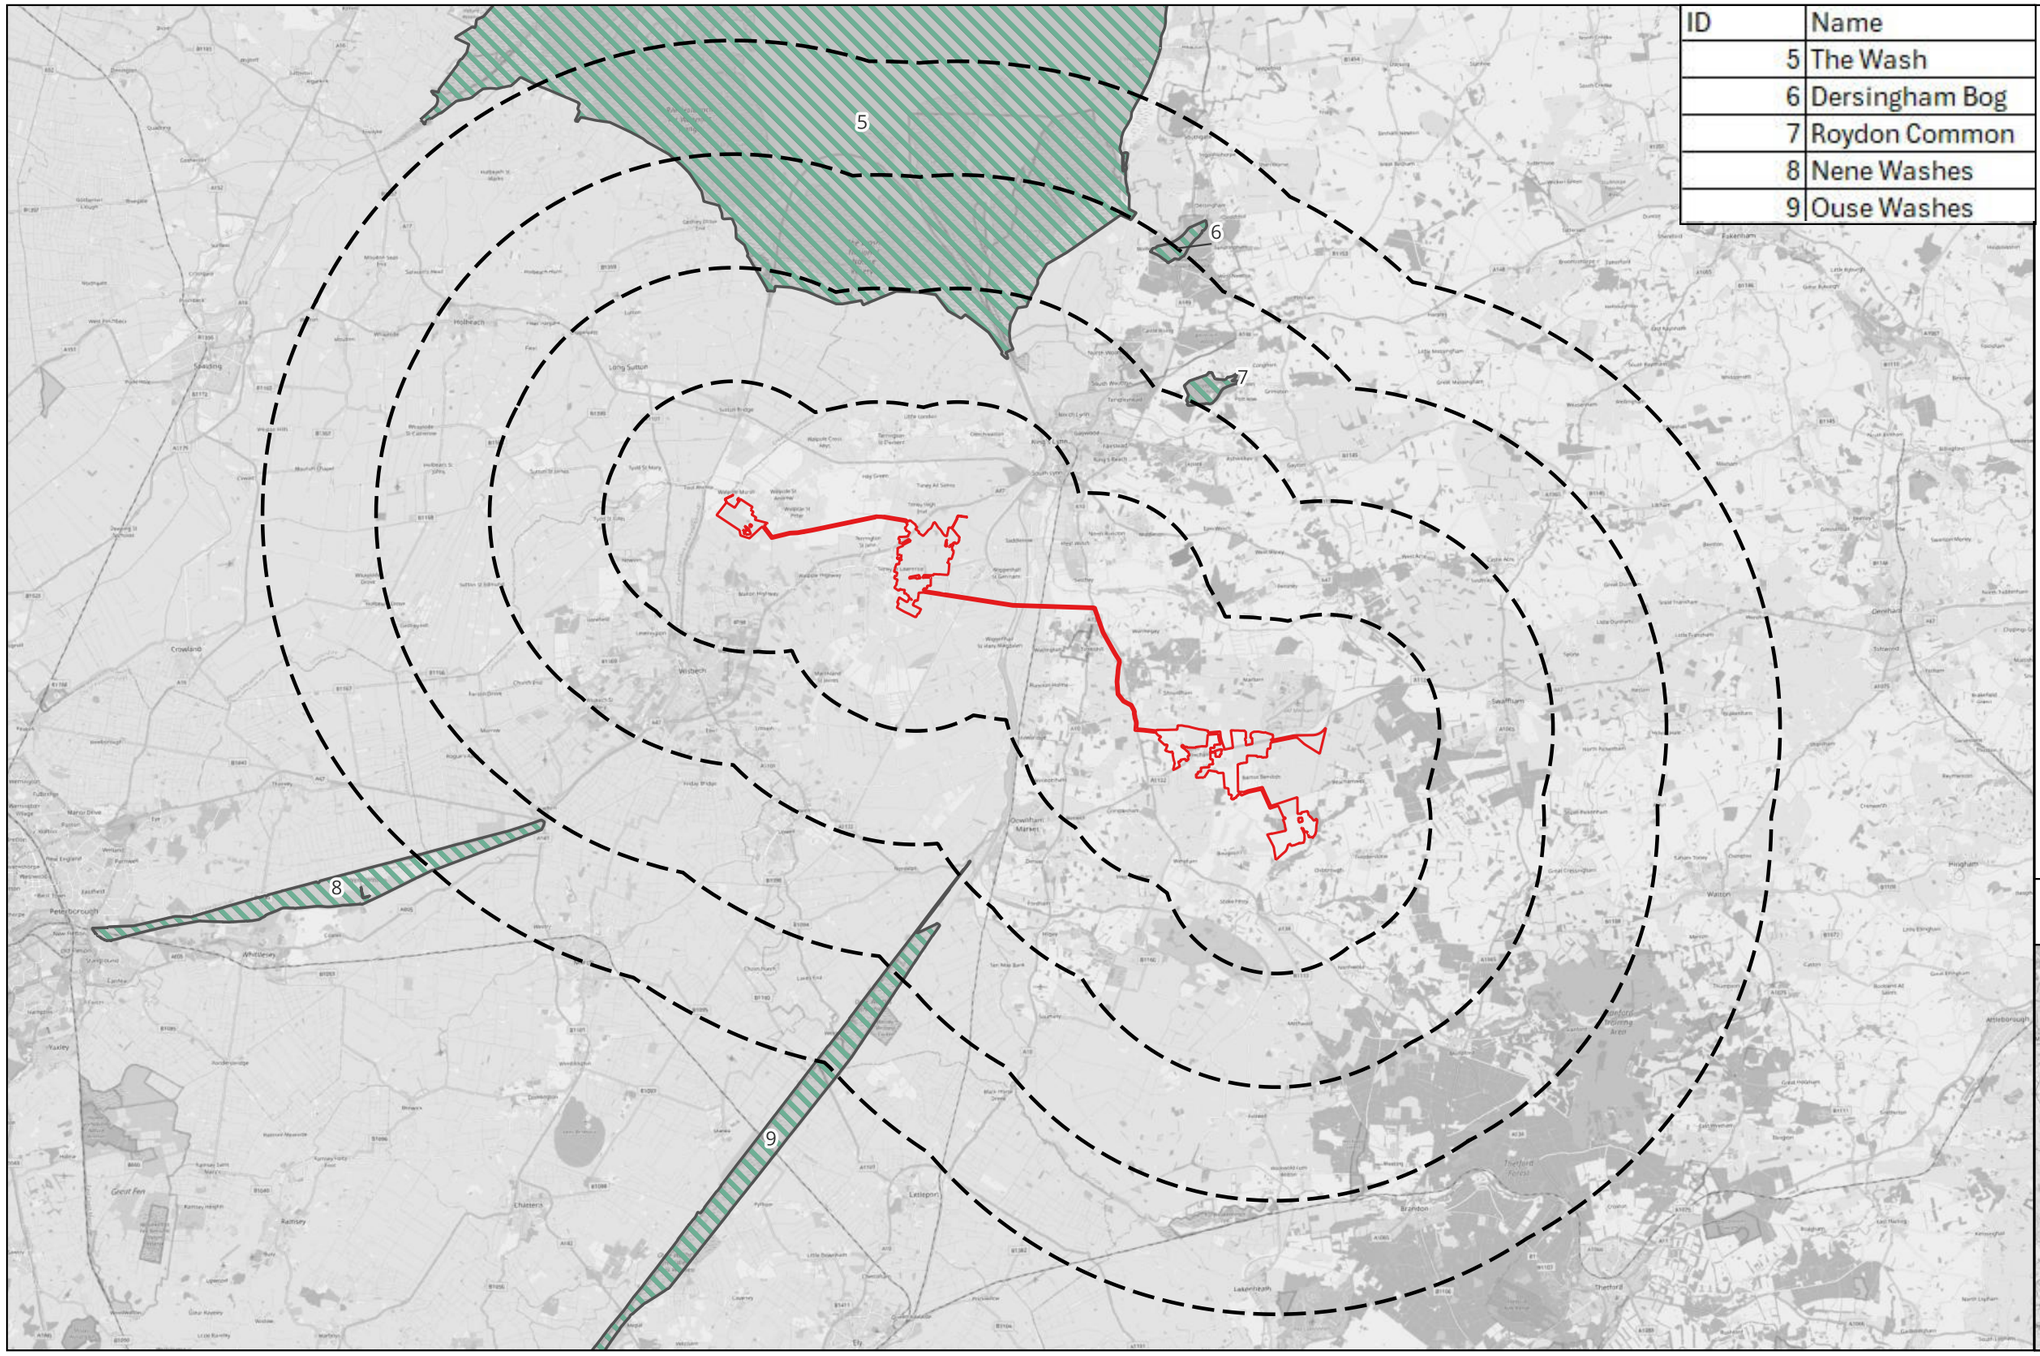

ID	Name
5	The Wash
6	Dersingham Bog
7	Roydon Common
8	Nene Washes
9	Ouse Washes

Legend

- Site Boundary
- Site Boundary 5,10,15 & 20km Buffer
- Ramsar

0 8,000 16,000 m



GENERAL NOTES:

1. This drawing is to be read in conjunction with all engineer's, architect's or other relevant drawings and specifications.

2. All dimensions and levels are subject to detailed design.

3. All works to be carried out in compliance with the requirements of the relevant statutory authorities and regulations.

Drawing Notes

The site boundary is for indicative purposes only and requires confirmation on site.

Revision History

Rev	Date	Detail
01	13/10/2026	First Revision

Copyright of Logika Group. Figured dimensions shall be taken in preference to scaling. The contractor shall check all dimensions on site before commencing work.

Project/Location
Longmarsh Green Energy

Drawing title
European and Nationally Ecological Designated Sites – Ramsar sites

Drawing status
FOR INFORMATION

Client
evolution power

Consultant
Logika GROUP

Drawing Number
Figure 9-1b

Revision
01

ID	Name
10	The Wash & North Norfolk Coast (SAC)
11	Roydon Common & Dersingham Bog (SAC)
12	Norfolk Valley Fens (SAC)
13	Breckland (SAC)
14	Ouse Washes (SAC)

Legend

- Site Boundary
- Site Boundary 5,10 & 15km Buffer
- Special Areas of Conservation (SAC)

0 7,000 14,000 m

GENERAL NOTES:

1. This drawing is to be read in conjunction with all engineer's, architect's or other relevant drawings and specifications.

2. All dimensions and levels are subject to detailed design.

3. All works to be carried out in compliance with the requirements of the relevant statutory authorities and regulations.

Drawing Notes

The site boundary is for indicative purposes only and requires confirmation on site.

Revision History

Rev	Date	Detail
01	13/10/2026	First Revision

Copyright of Logika Group. Figured dimensions shall be taken in preference to scaling. The contractor shall check all dimensions on site before commencing work.

Project/Location
Longmarsh Green Energy

Drawing title
European and Nationally Ecological Designated Sites – Special Areas of Conservation (SACs)


Drawing status
FOR INFORMATION

Client
evolution power

Consultant
Logika GROUP

Drawing Number
Figure 9-1c

Revision
01

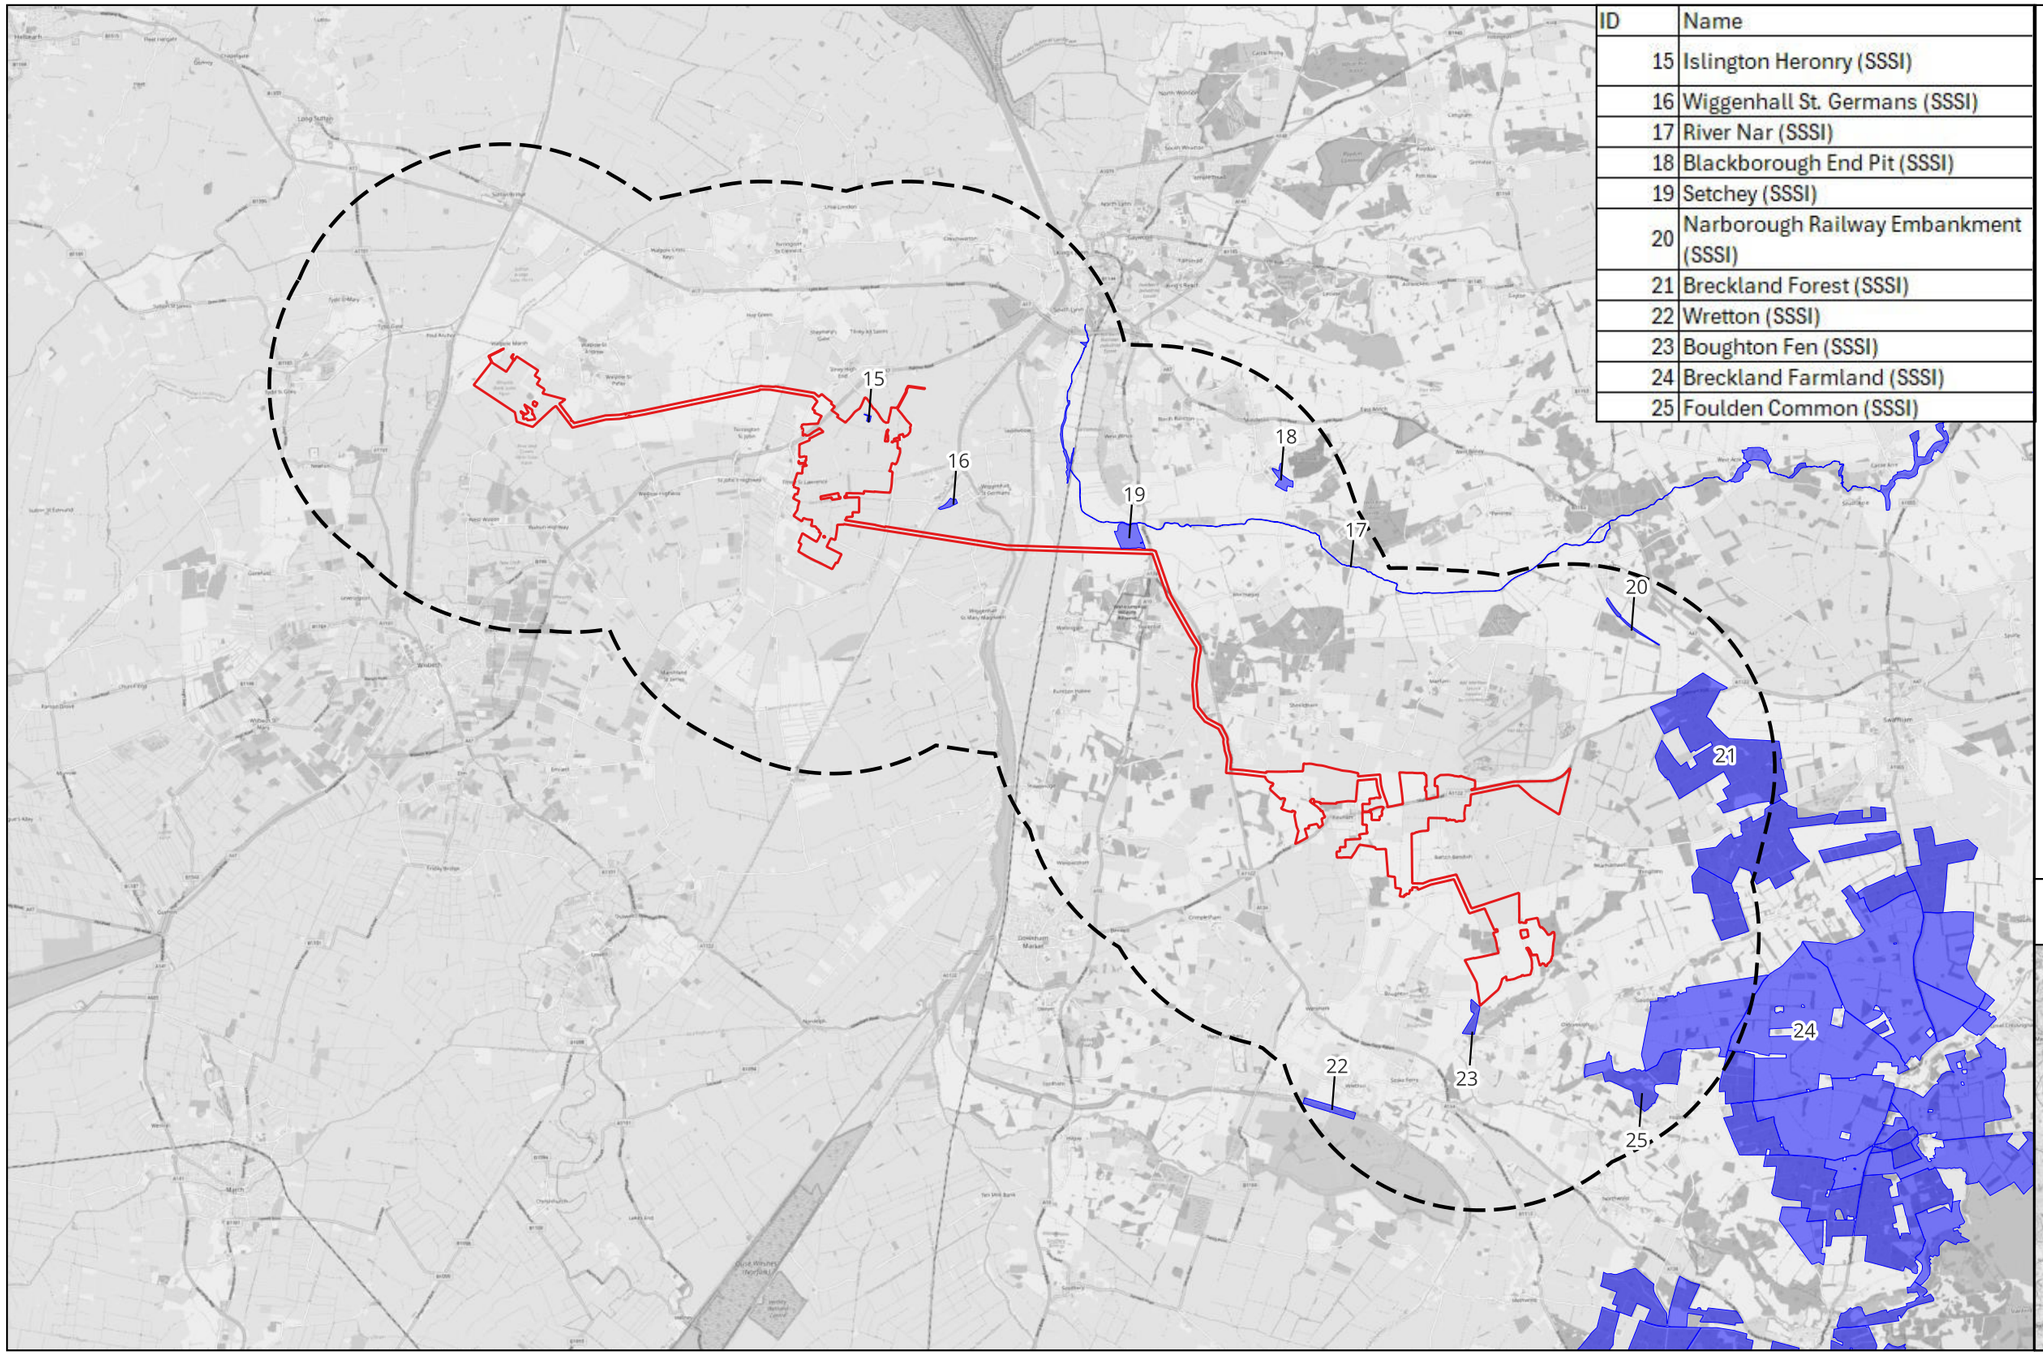

ID	Name
15	Islington Heronry (SSSI)
16	Wiggenhall St. Germans (SSSI)
17	River Nar (SSSI)
18	Blackborough End Pit (SSSI)
19	Setchey (SSSI)
20	Narborough Railway Embankment (SSSI)
21	Breckland Forest (SSSI)
22	Wretton (SSSI)
23	Boughton Fen (SSSI)
24	Breckland Farmland (SSSI)
25	Foulden Common (SSSI)

Legend

- Site Boundary
- Site Boundary 5km Buffer
- Sites of Special Scientific Interest (SSSI)

0 4,000 8,000 m



GENERAL NOTES:

1. This drawing is to be read in conjunction with all engineer's, architect's or other relevant drawings and specifications.

2. All dimensions and levels are subject to detailed design.

3. All works to be carried out in compliance with the requirements of the relevant statutory authorities and regulations.

Drawing Notes

The site boundary is for indicative purposes only and requires confirmation on site.

Revision History

Rev	Date	Detail
01	13/10/2026	First Revision

Copyright of Logika Group. Figured dimensions shall be taken in preference to scaling. The contractor shall check all dimensions on site before commencing work.

Project/Location
Longmarsh Green Energy

Drawing title
European and Nationally Ecological Designated Sites – Sites of Special Scientific Interest (SSSIs)


Drawing status
FOR INFORMATION

Client
evolution power

Consultant
Logika GROUP

Drawing Number Figure 9-1d

Revision 01

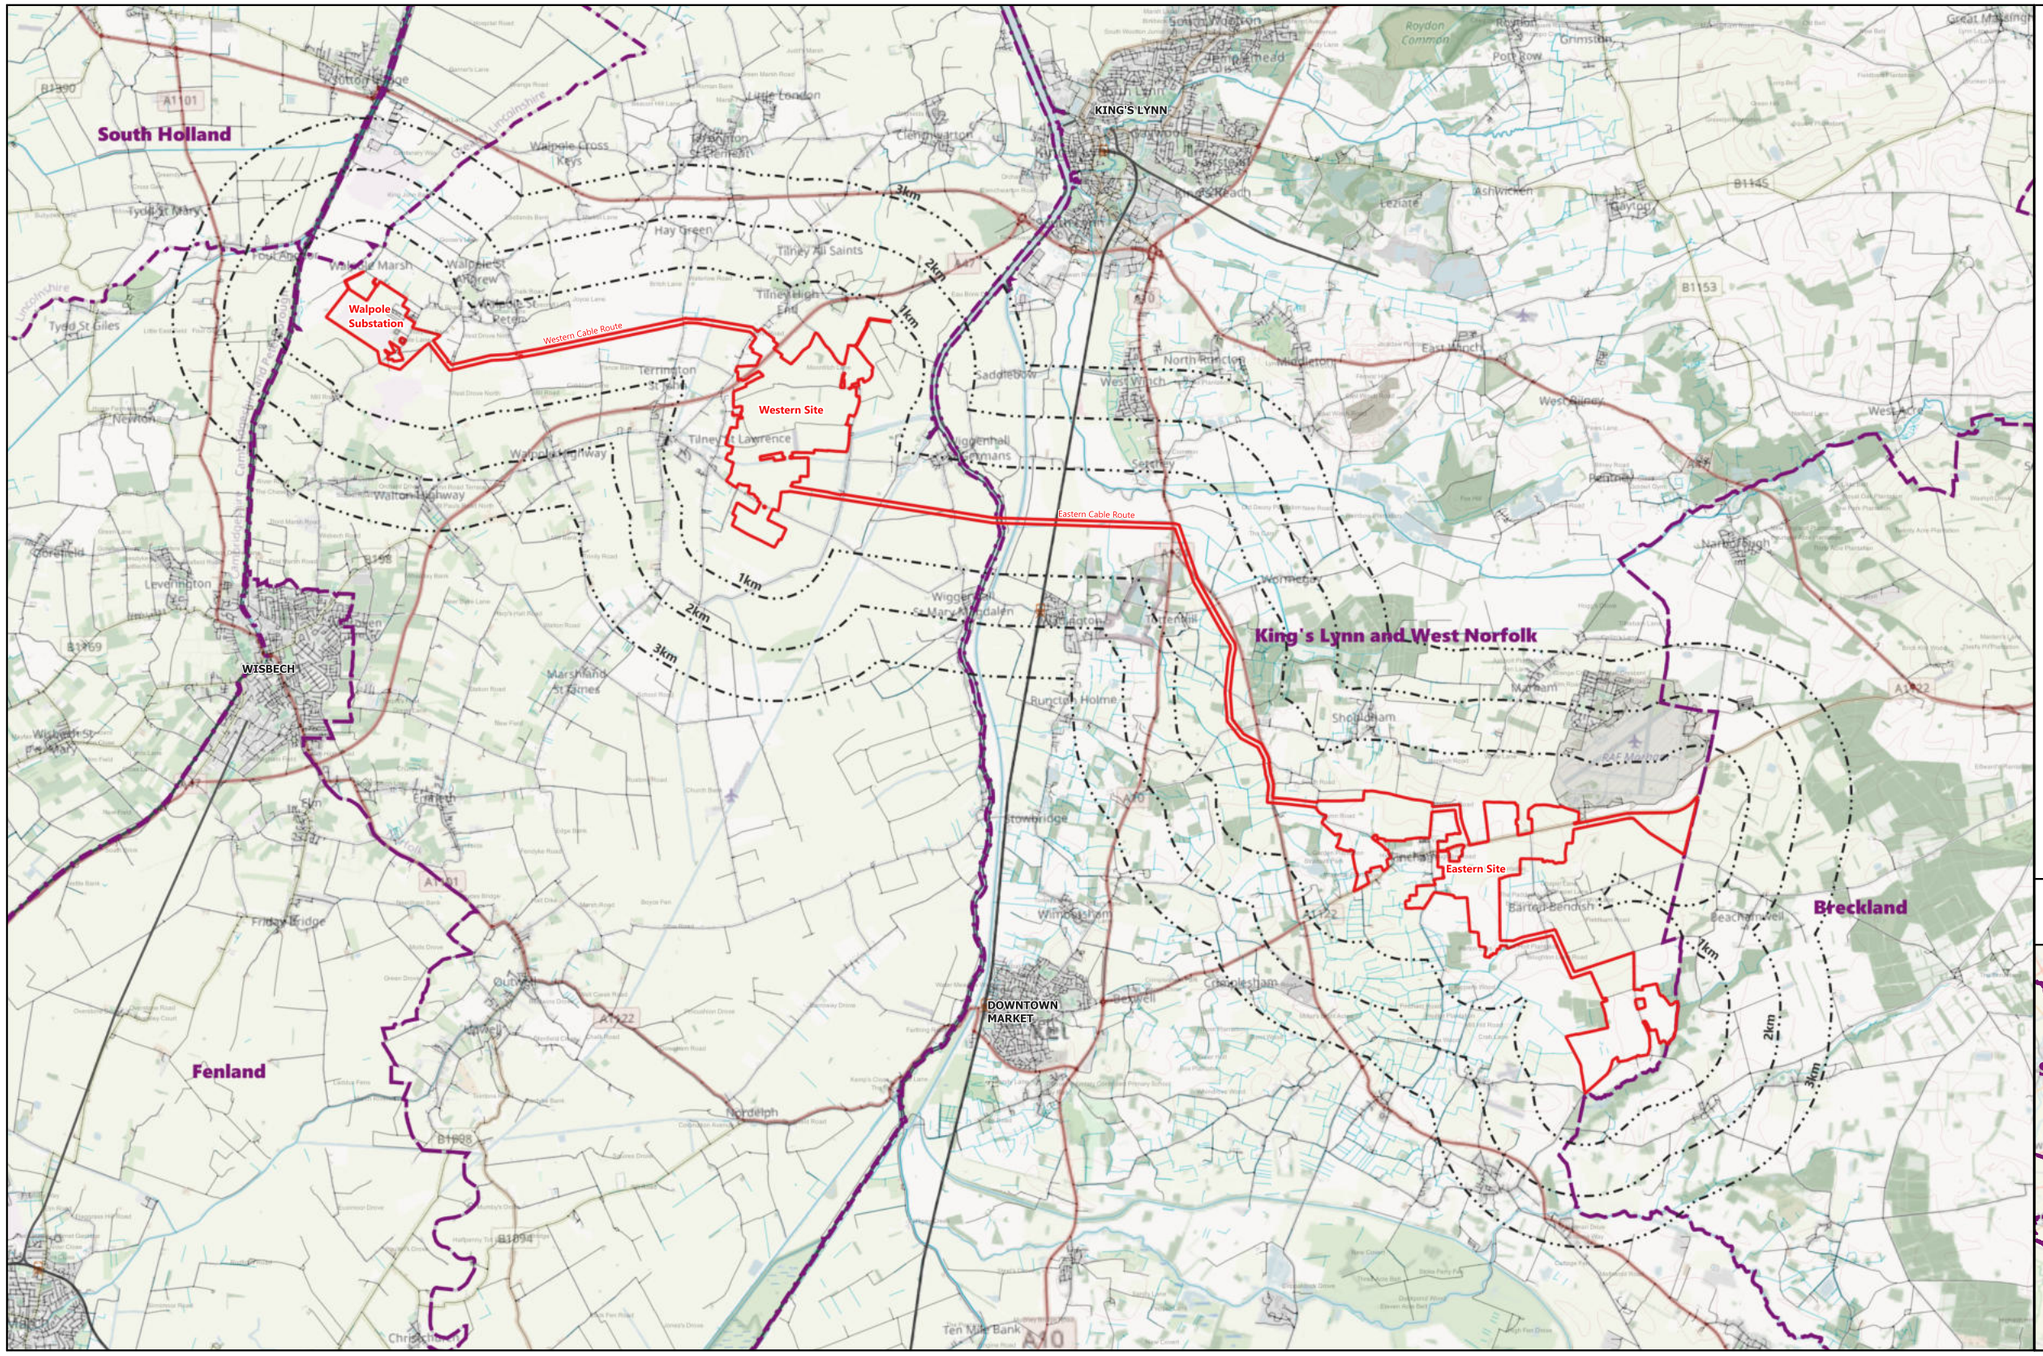


Legend

- Site Boundary
- District Boundary
- 1km, 2km, 3km Buffers from the Site Boundary (excluding Access Tracks)

Scale: 120,000@A3

0 3,000 6,000 m

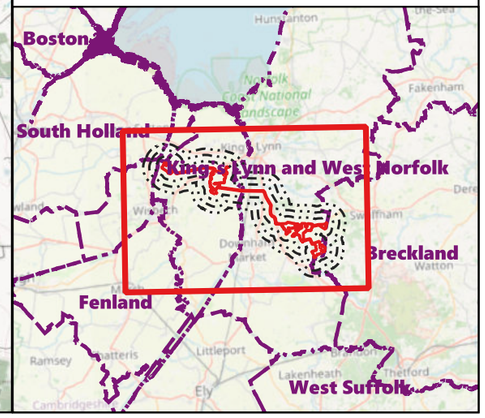

GENERAL NOTES:

1. This drawing is to be read in conjunction with all engineer's, architect's or other relevant drawings and specifications.

2. All dimensions and levels are subject to detailed design.

3. All works to be carried out in compliance with the requirements of the relevant statutory authorities and regulations.

Drawing Notes

The site boundary is for indicative purposes only and requires confirmation on site.

Revision History

Rev	Date	Detail
04	15/10/2026	Scoping Issue

Copyright of Logika Group. Figured dimensions shall be taken in preference to scaling. The contractor shall check all dimensions on site before commencing work.

Project/Location
Longmarsh Green Energy

Drawing title
Figure 10-1a Site Location Plan

Drawing status
SCOPING

Client
evolution power

Consultant
tir

Drawing Number	Revision
Figure 10-1a	04

South Holland

Walpole Substation

Western Cable Route

1km

2km

3km

King's Lynn and West Norfolk

Western Site

Eastern Cable Route

Eastern Cable Route

Fenland

1km


2km

Legend

- Site Boundary
- District Boundary
- 1km, 2km, 3km Buffers from the Site Boundary (excluding Access Tracks)

Scale: 67,000@A3

0 2,000 4,000 m

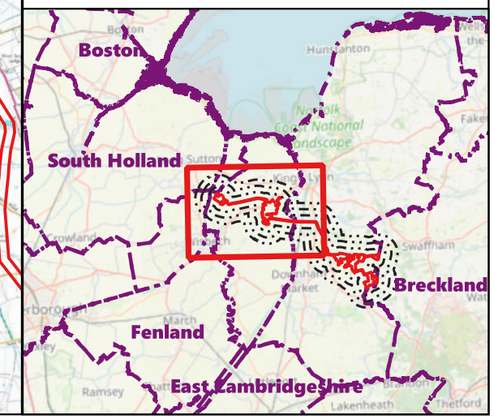

GENERAL NOTES:

1. This drawing is to be read in conjunction with all engineer's, architect's or other relevant drawings and specifications.

2. All dimensions and levels are subject to detailed design.

3. All works to be carried out in compliance with the requirements of the relevant statutory authorities and regulations.

Drawing Notes

The site boundary is for indicative purposes only and requires confirmation on site.

Revision History

Rev	Date	Detail
04	15/10/2026	Scoping Issue

Copyright of Logika Group. Figured dimensions shall be taken in preference to scaling. The contractor shall check all dimensions on site before commencing work.

Project/Location
Longmarsh Green Energy

Drawing title
Figure 10-1b Western Extents of the Site

Drawing status
SCOPING

Client
evolution power

Consultant
tir

Drawing Number	Revision
Figure 10-1b	04

Eastern Cable Route

1km
2km
3km

King's Lynn and West Norfolk

Eastern Site


Breckland

Legend

- Site Boundary
- District Boundary
- 1km, 2km, 3km Buffers from the Site Boundary (excluding Access Tracks)

Scale: 67,000@A3

0 2,000 4,000 m

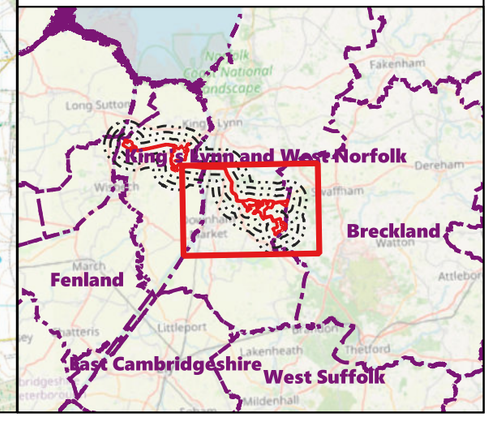

GENERAL NOTES:

1. This drawing is to be read in conjunction with all engineer's, architect's or other relevant drawings and specifications.

2. All dimensions and levels are subject to detailed design.

3. All works to be carried out in compliance with the requirements of the relevant statutory authorities and regulations.

Drawing Notes

The site boundary is for indicative purposes only and requires confirmation on site.

Revision History

Rev	Date	Detail
04	15/10/2026	Scoping Issue

Copyright of Logika Group. Figured dimensions shall be taken in preference to scaling. The contractor shall check all dimensions on site before commencing work.

Project/Location
Longmarsh Green Energy


Drawing title
Figure 10-1c Eastern Extents of the Site

Drawing status
SCOPING

Client
evolution power

Consultant
tir

Drawing Number	Revision
Figure 10-1c	04

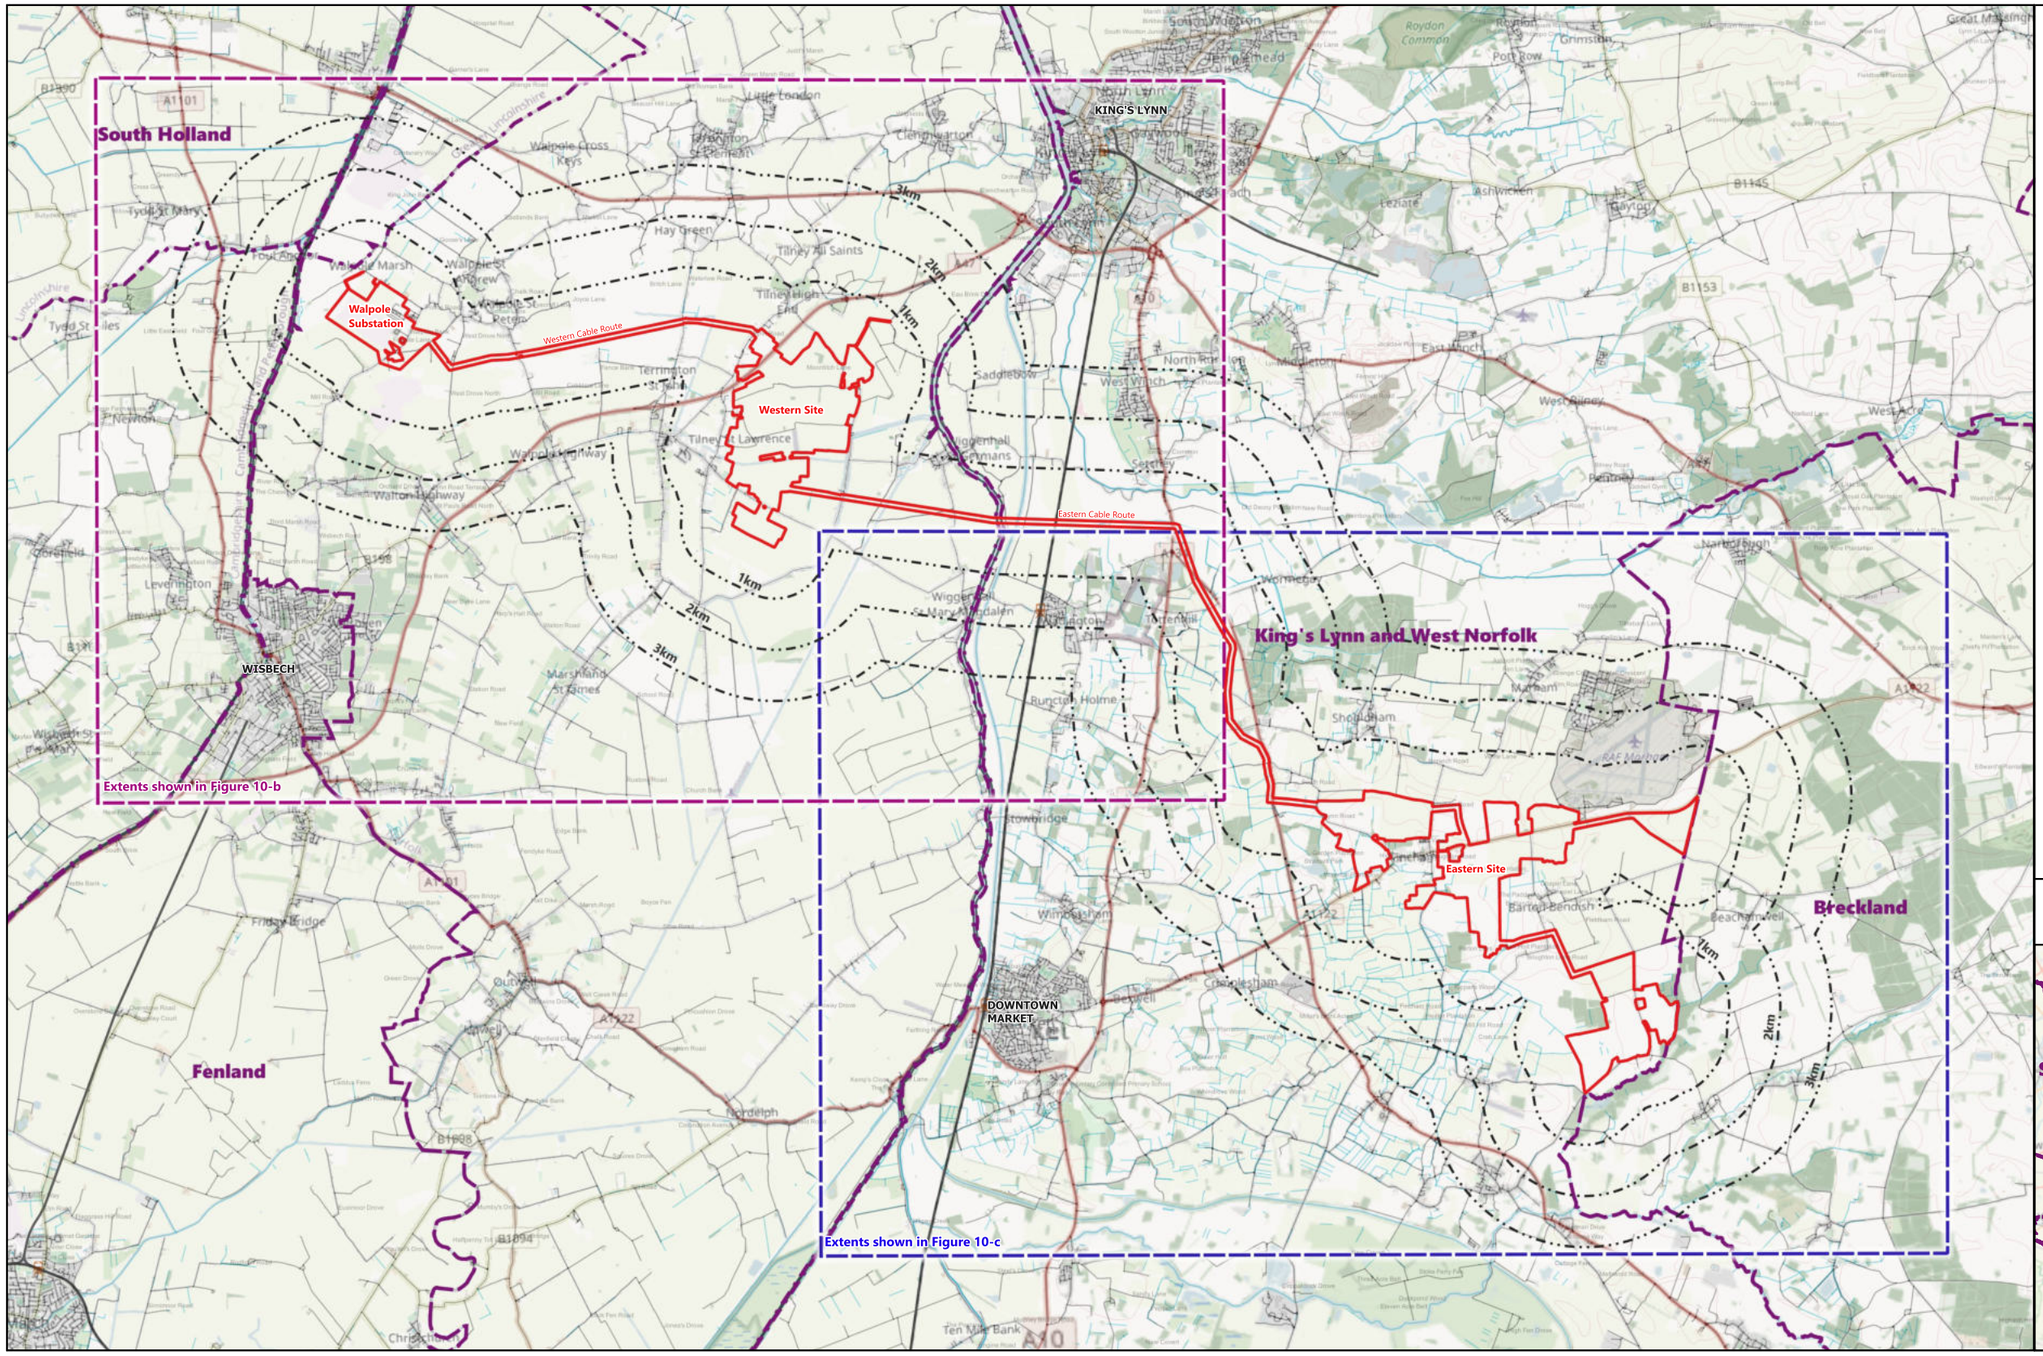


Legend

- Site Boundary
- 1km, 2km, 3km Buffers from the Site Boundary (excluding Access Tracks)
- Western Extents of the Site
- Eastern Extents of the Site

Scale: 120,000@A3

0 3,000 6,000 m

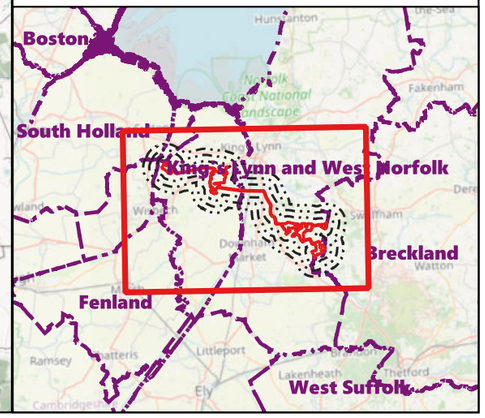

GENERAL NOTES:

1. This drawing is to be read in conjunction with all engineer's, architect's or other relevant drawings and specifications.

2. All dimensions and levels are subject to detailed design.

3. All works to be carried out in compliance with the requirements of the relevant statutory authorities and regulations.

Drawing Notes

The site boundary is for indicative purposes only and requires confirmation on site.

Revision History

Rev	Date	Detail
04	15/10/2026	Scoping Issue

Copyright of Logika Group. Figured dimensions shall be taken in preference to scaling. The contractor shall check all dimensions on site before commencing work.

Project/Location
Longmarsh Green Energy

Drawing title
Figure 10-1d Key Plan


Drawing status
SCOPING

Client
evolution power

Consultant
tir

Drawing Number
Figure 10-1d

Revision
04

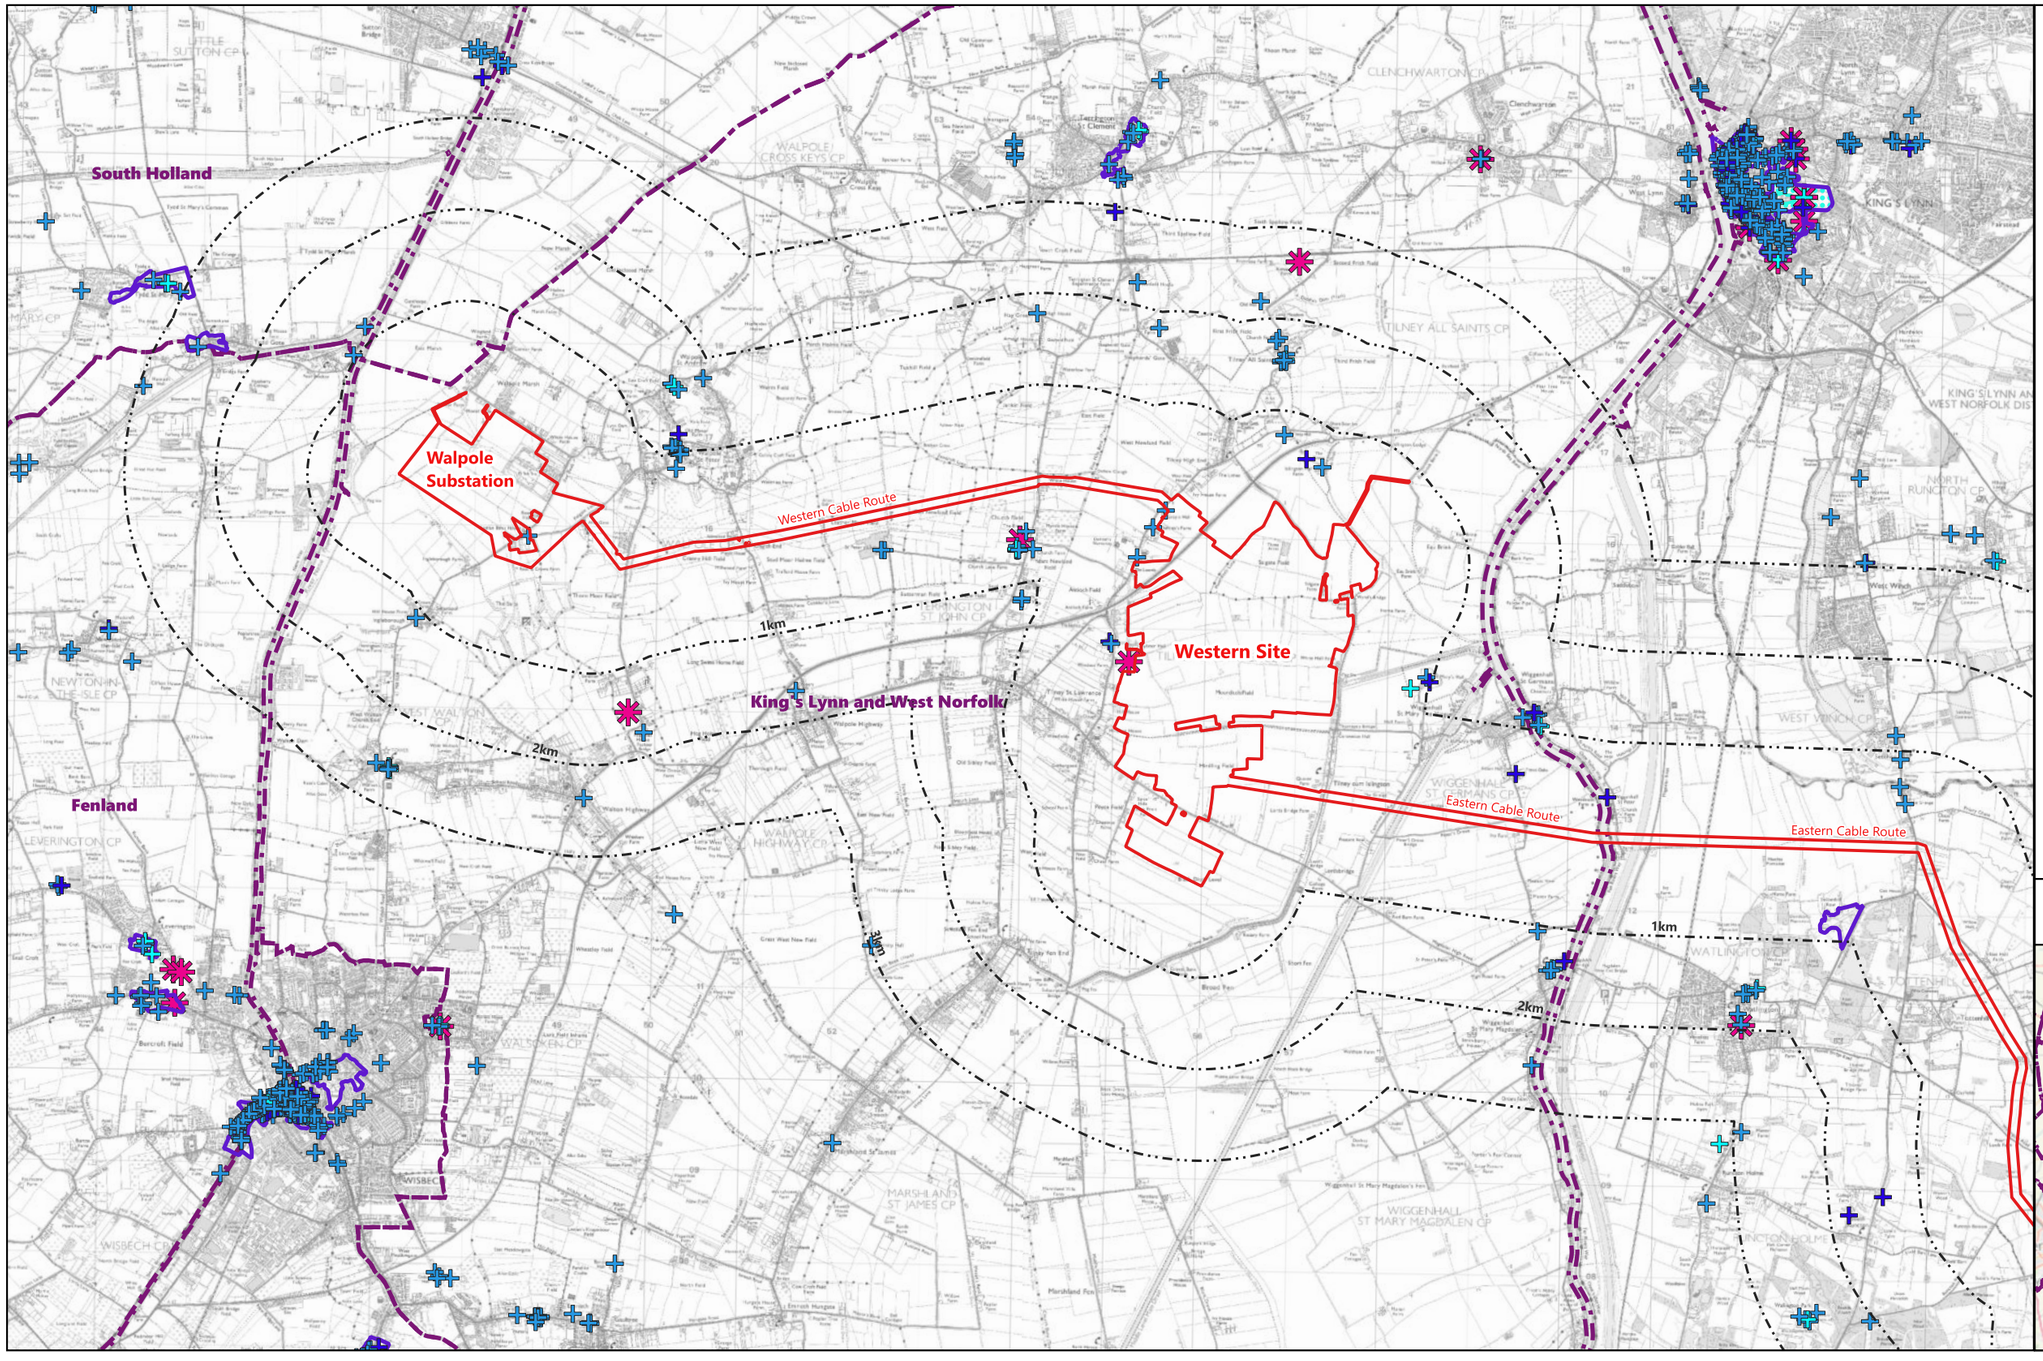

Legend

- Site Boundary
- District Boundary
- 1km, 2km, 3km Buffers from the Site Boundary (excluding Access Tracks)

Historic and Cultural Designations


- Registered Parks and Gardens
- Conservation Areas
- Scheduled Monuments

Listed Buildings

- I
- II
- II*

Scale: 67,000@A3

0 2,000 4,000 m

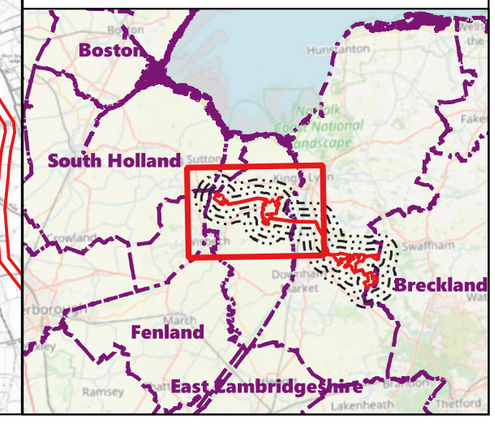

GENERAL NOTES:

1. This drawing is to be read in conjunction with all engineer's, architect's or other relevant drawings and specifications.

2. All dimensions and levels are subject to detailed design.

3. All works to be carried out in compliance with the requirements of the relevant statutory authorities and regulations.

Drawing Notes

The site boundary is for indicative purposes only and requires confirmation on site.

Revision History

Rev	Date	Detail
04	15/10/2026	Scoping Issue

Copyright of Logika Group. Figured dimensions shall be taken in preference to scaling. The contractor shall check all dimensions on site before commencing work.

Project/Location
Longmarsh Green Energy

Drawing title
Figure 10-2a Designations Historical and Cultural (Western Extents of the Site)

Drawing status
SCOPING

Client
evolution power

Consultant
tir

Drawing Number	Revision
Figure 10-2a	04

Eastern Cable Route

1km

2km

3km

Eastern Site

King's Lynn and West Norfolk

Breckland

Fenland

East Cambridgeshire

West Suffolk

Legend

- Site Boundary
- District Boundary
- 1km, 2km, 3km Buffers from the Site Boundary (excluding Access Tracks)

Historic and Cultural Designations

- Registered Parks and Gardens
- Conservation Areas
- Scheduled Monuments

Listed Buildings

- I
- II
- II*

Scale: 67,000@A3

0 2,000 4,000 m

GENERAL NOTES:

1. This drawing is to be read in conjunction with all engineer's, architect's or other relevant drawings and specifications.

2. All dimensions and levels are subject to detailed design.

3. All works to be carried out in compliance with the requirements of the relevant statutory authorities and regulations.

Drawing Notes

The site boundary is for indicative purposes only and requires confirmation on site.

Revision History

Rev	Date	Detail
04	15/10/2026	Scoping Issue

Copyright of Logika Group. Figured dimensions shall be taken in preference to scaling. The contractor shall check all dimensions on site before commencing work.

Project/Location
Longmarsh Green Energy

Drawing title
Figure 10-2b Designations Historical and Cultural (Eastern Extents of the Site)


Drawing status
SCOPING

Client
evolution power

Consultant
tir

Drawing Number Figure 10-2b

Revision 04

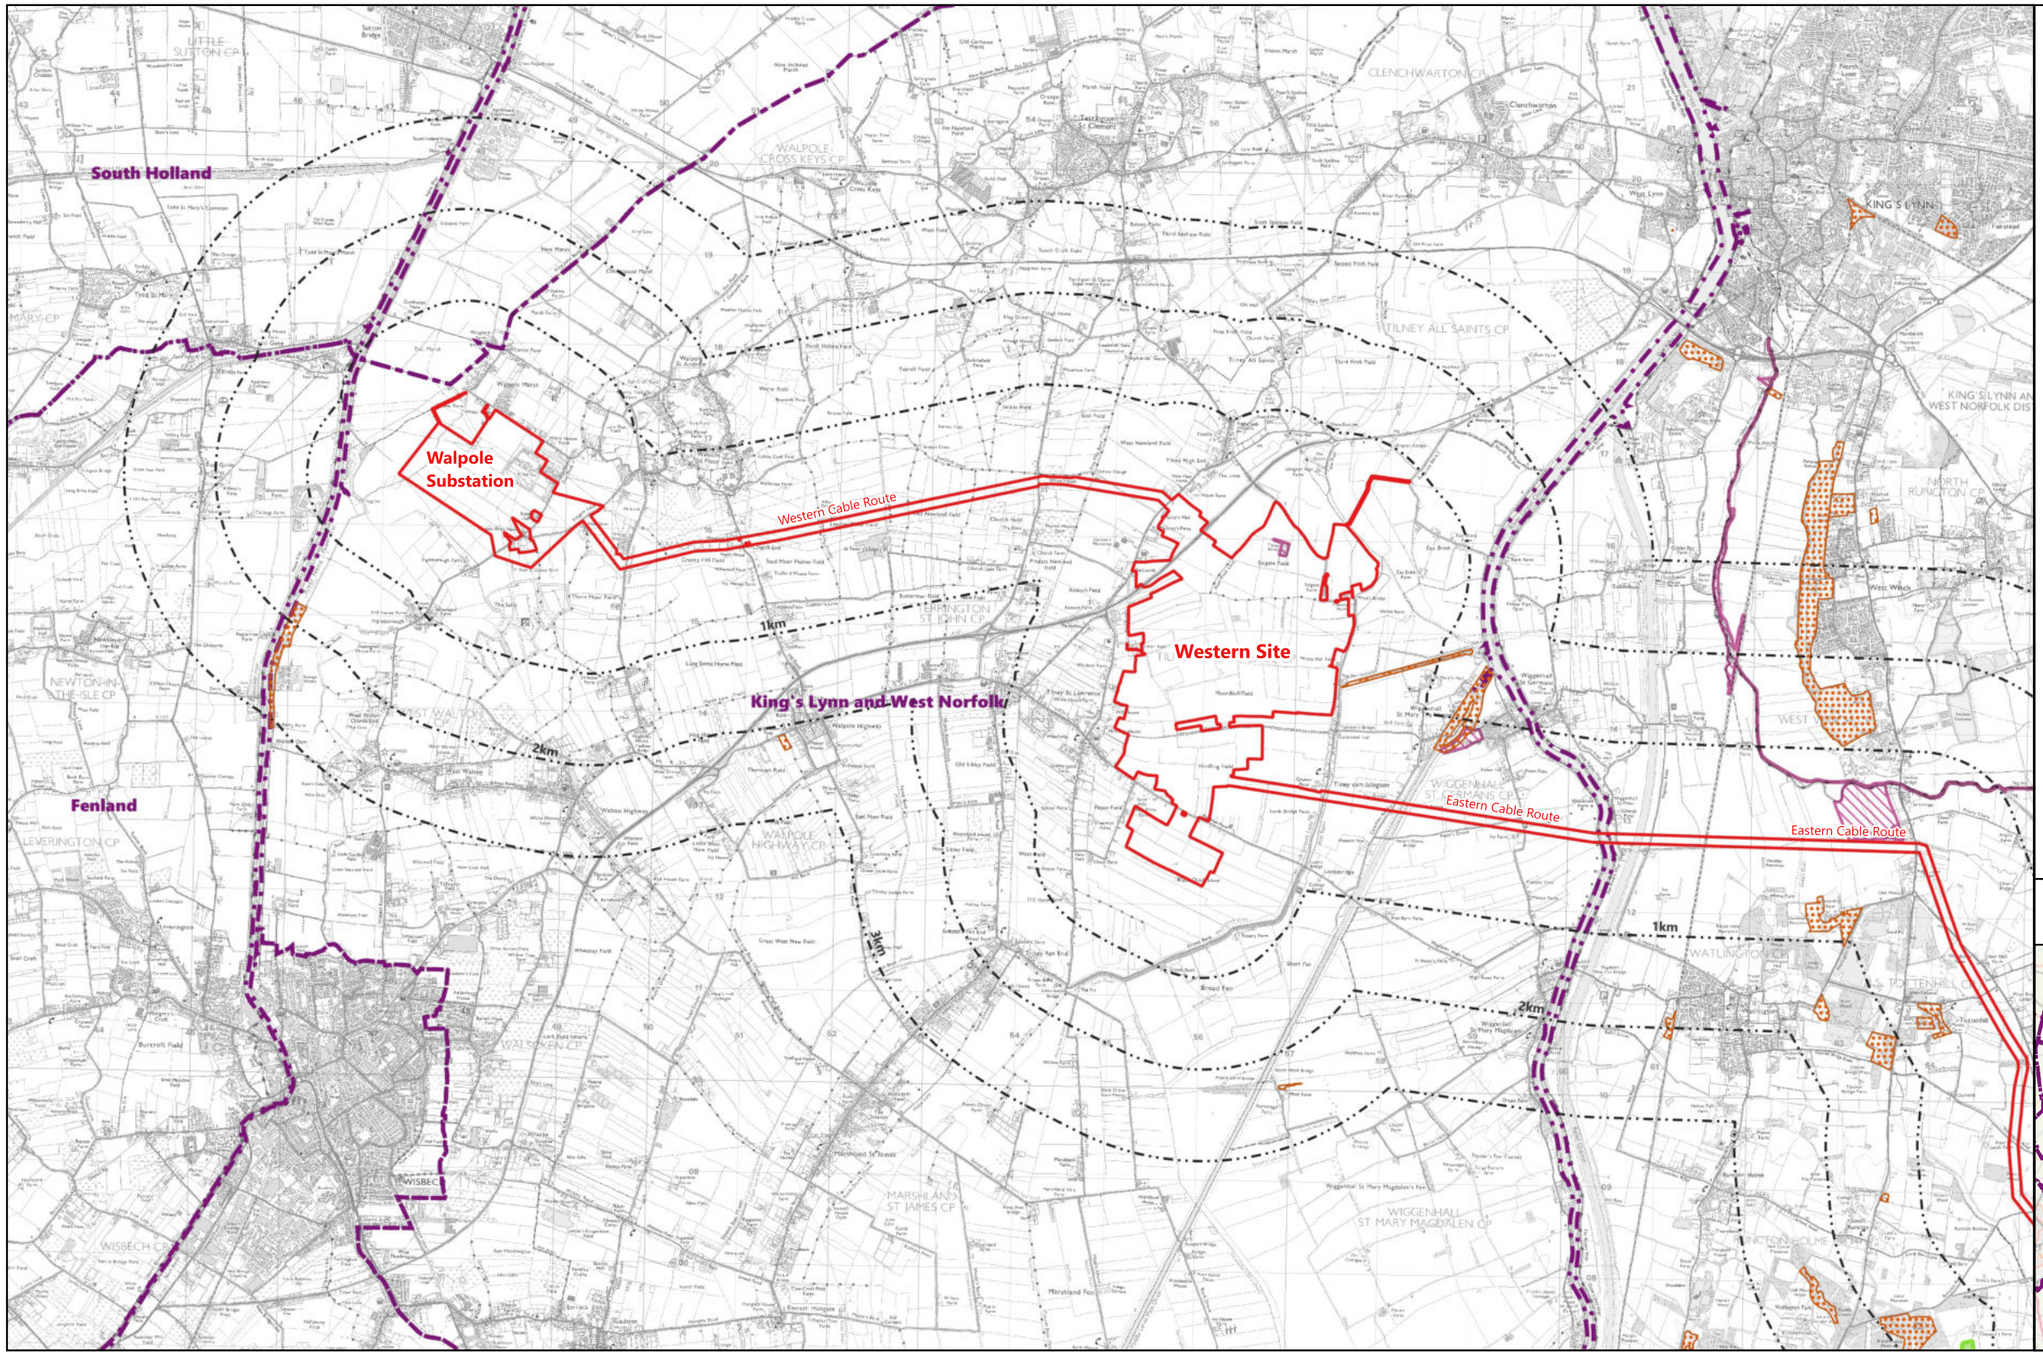

Legend


- Site Boundary
- District Boundary
- 1km, 2km, 3km Buffers from the Site Boundary (excluding Access Tracks)

Ecology Designations

- Sites of Special Scientific Interest (SSSI)
- County Wildlife Sites

Scale: 67,000@A3

0 2,000 4,000 m

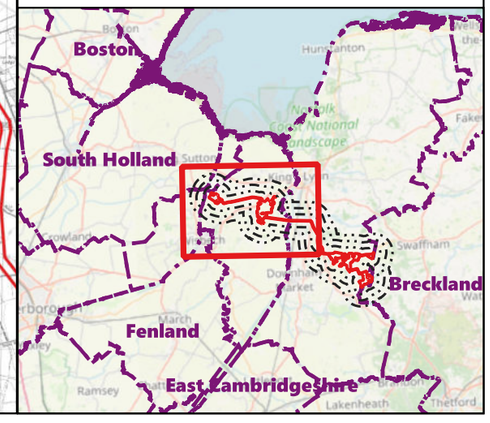

GENERAL NOTES:

1. This drawing is to be read in conjunction with all engineer's, architect's or other relevant drawings and specifications.

2. All dimensions and levels are subject to detailed design.

3. All works to be carried out in compliance with the requirements of the relevant statutory authorities and regulations.

Drawing Notes

The site boundary is for indicative purposes only and requires confirmation on site.

Revision History

Rev	Date	Detail
04	15/10/2026	Scoping Issue

Copyright of Logika Group. Figured dimensions shall be taken in preference to scaling. The contractor shall check all dimensions on site before commencing work.

Project/Location
Longmarsh Green Energy

Drawing title
Figure 10-2c Designations Landscape and Ecology (Western Extents of the Site)


Drawing status
SCOPING

Client
evolution power

Consultant
tir

Drawing Number Figure 10-2c

Revision 04

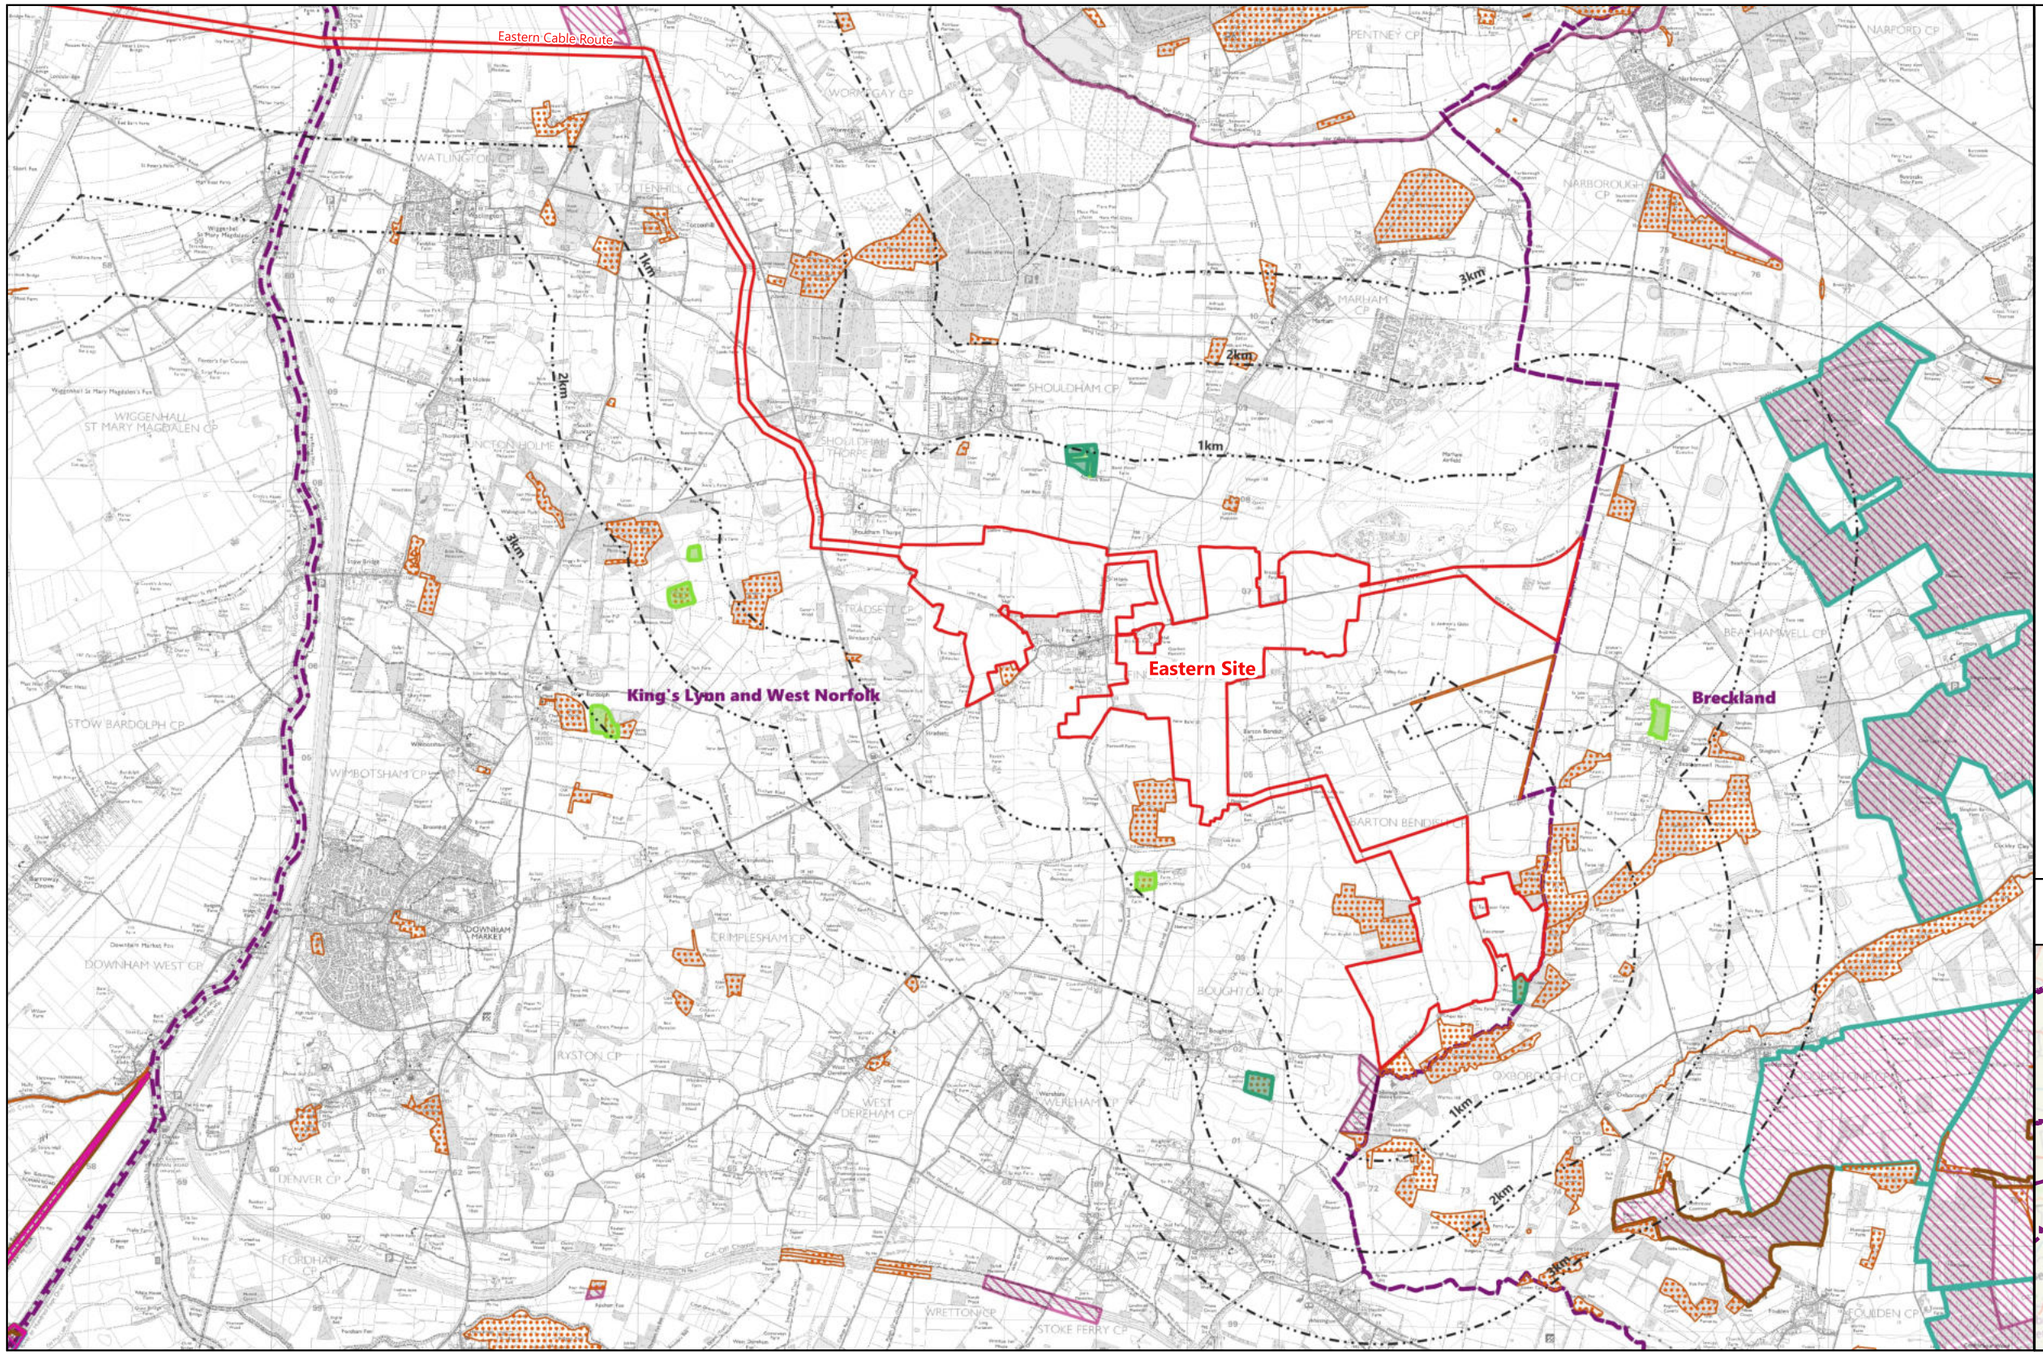

Legend

- Site Boundary
- District Boundary
- 1km, 2km, 3km Buffers from the Site Boundary (excluding Access Tracks)

Landscape Designations

Ancient Woodland


- Ancient & Semi-Natural Woodland
- Ancient Replanted Woodland

Ecology Designations

- Special Protection Areas
- Special Areas of Conservation
- Sites of Special Scientific Interest (SSSI)
- County Wildlife Sites

Scale: 67,000@A3

0 — 2,000 — 4,000 m

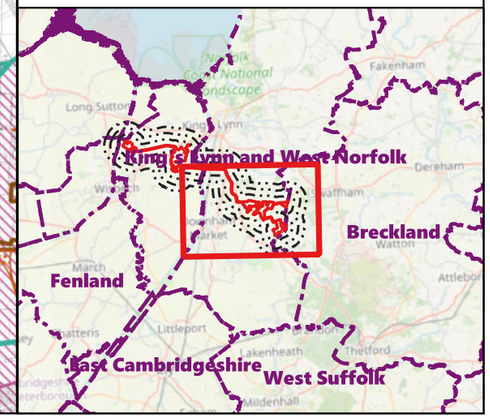

GENERAL NOTES:

1. This drawing is to be read in conjunction with all engineer's, architect's or other relevant drawings and specifications.

2. All dimensions and levels are subject to detailed design.

3. All works to be carried out in compliance with the requirements of the relevant statutory authorities and regulations.

Drawing Notes

The site boundary is for indicative purposes only and requires confirmation on site.

Revision History

Rev	Date	Detail
04	15/10/2026	Scoping Issue

Copyright of Logika Group. Figured dimensions shall be taken in preference to scaling. The contractor shall check all dimensions on site before commencing work.

Project/Location
Longmarsh Green Energy


Drawing title
Figure 10-2d Designations Landscape and Ecology (Eastern Extents of the Site)

Drawing status
SCOPING

Client
evolution power

Consultant
tir

Drawing Number	Revision
Figure 10-2d	04

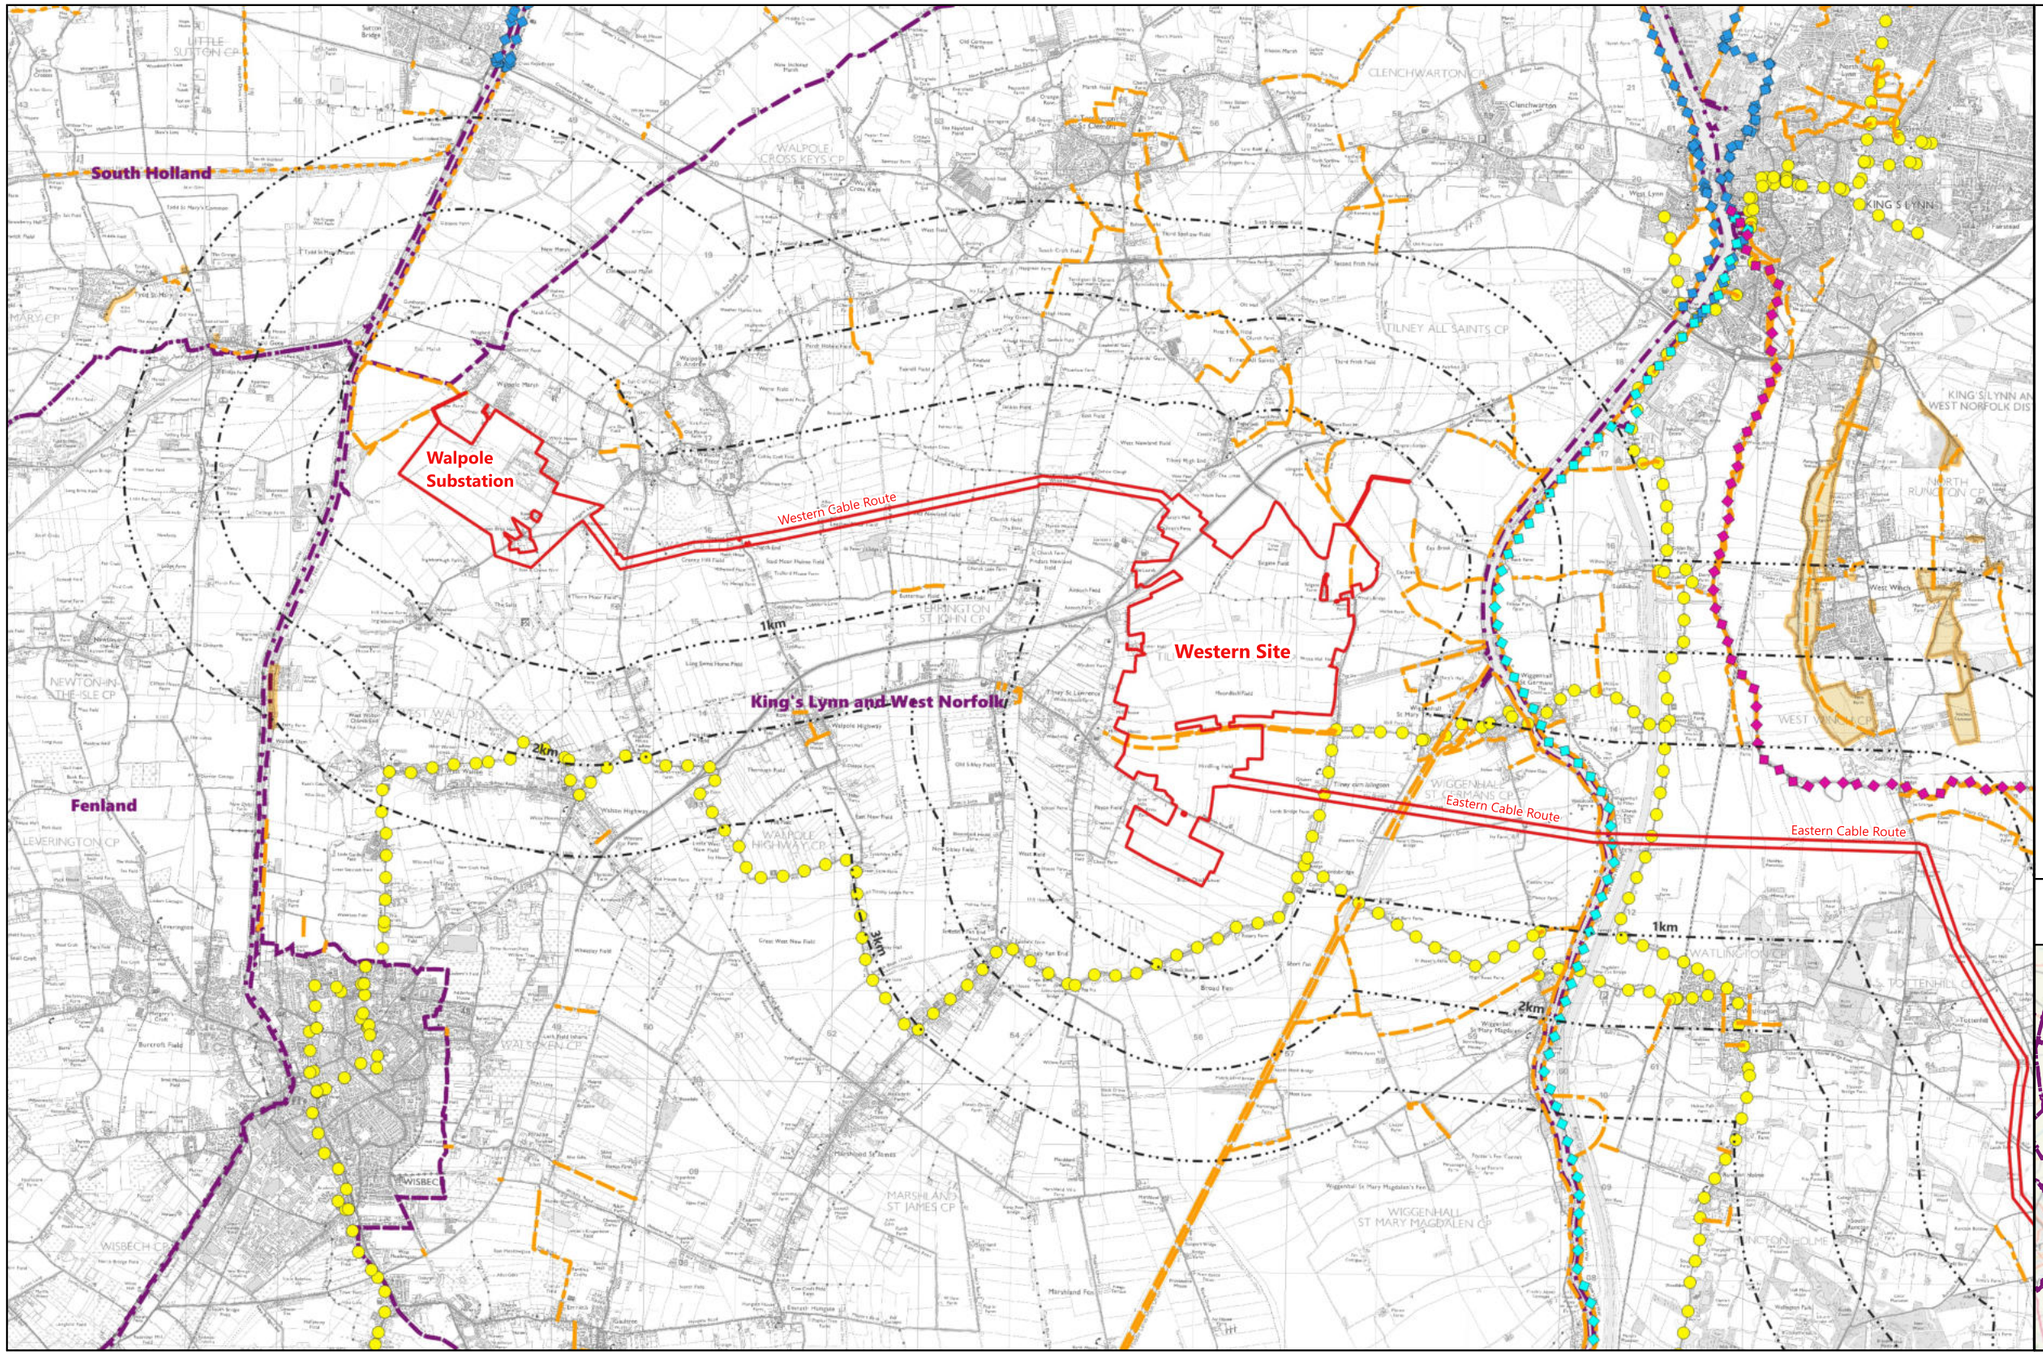

Legend

- Site Boundary
- District Boundary
- 1km, 2km, 3km Buffers from the Site Boundary (excluding Access Tracks)

Public Rights of Way (PRoW)


- Bridleway
- Public Footpath
- Restricted Byway
- National Cycle Network
- CRoW Access Land

Long Distance Footpath

- Fen Rivers Way
- Nar Valley Way
- England Coast Path National Trail

Scale: 67,000@A3

0 2,000 4,000 m

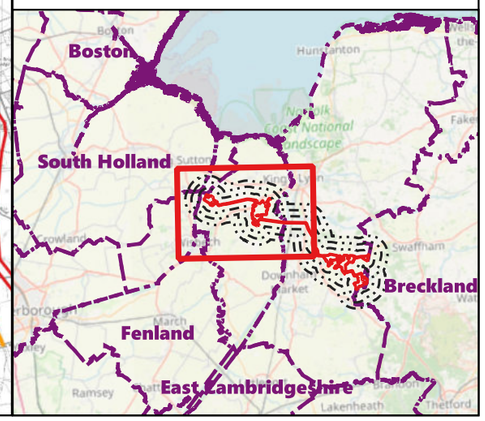

GENERAL NOTES:

1. This drawing is to be read in conjunction with all engineer's, architect's or other relevant drawings and specifications.

2. All dimensions and levels are subject to detailed design.

3. All works to be carried out in compliance with the requirements of the relevant statutory authorities and regulations.

Drawing Notes

The site boundary is for indicative purposes only and requires confirmation on site.

Revision History

Rev	Date	Detail
04	15/10/2026	Scoping Issue

Copyright of Logika Group. Figured dimensions shall be taken in preference to scaling. The contractor shall check all dimensions on site before commencing work.

Project/Location
Longmarsh Green Energy

Drawing title
Figure 10-3a Public Access
(Western Extents of the Site)

Drawing status
SCOPING

Client
evolution power

Consultant
tir

Drawing Number	Revision
Figure 10-3a	04

Eastern Cable Route

King's Lynn and West Norfolk

Eastern Site

Breckland

1km

2km

3km

Legend

- Site Boundary
- District Boundary
- 1km, 2km, 3km Buffers from the Site Boundary (excluding Access Tracks)

Public Rights of Way (PRoW)


- Bridleway
- Public Footpath
- Restricted Byway
- National Cycle Network
- CRoW Access Land

Long Distance Footpath

- Fen Rivers Way
- Nar Valley Way

Scale: 67,000@A3

0 2,000 4,000 m

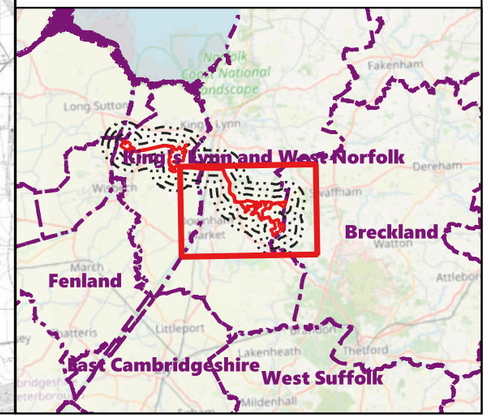

GENERAL NOTES:

1. This drawing is to be read in conjunction with all engineer's, architect's or other relevant drawings and specifications.

2. All dimensions and levels are subject to detailed design.

3. All works to be carried out in compliance with the requirements of the relevant statutory authorities and regulations.

Drawing Notes

The site boundary is for indicative purposes only and requires confirmation on site.

Revision History

Rev	Date	Detail
04	15/10/2026	Scoping Issue

Copyright of Logika Group. Figured dimensions shall be taken in preference to scaling. The contractor shall check all dimensions on site before commencing work.

Project/Location
Longmarsh Green Energy


Drawing title
Figure 10-3b Public Access
(Eastern Extents of the Site)

Drawing status
SCOPING

Client
evolution power

Consultant
tir

Drawing Number	Revision
Figure 10-3b	04

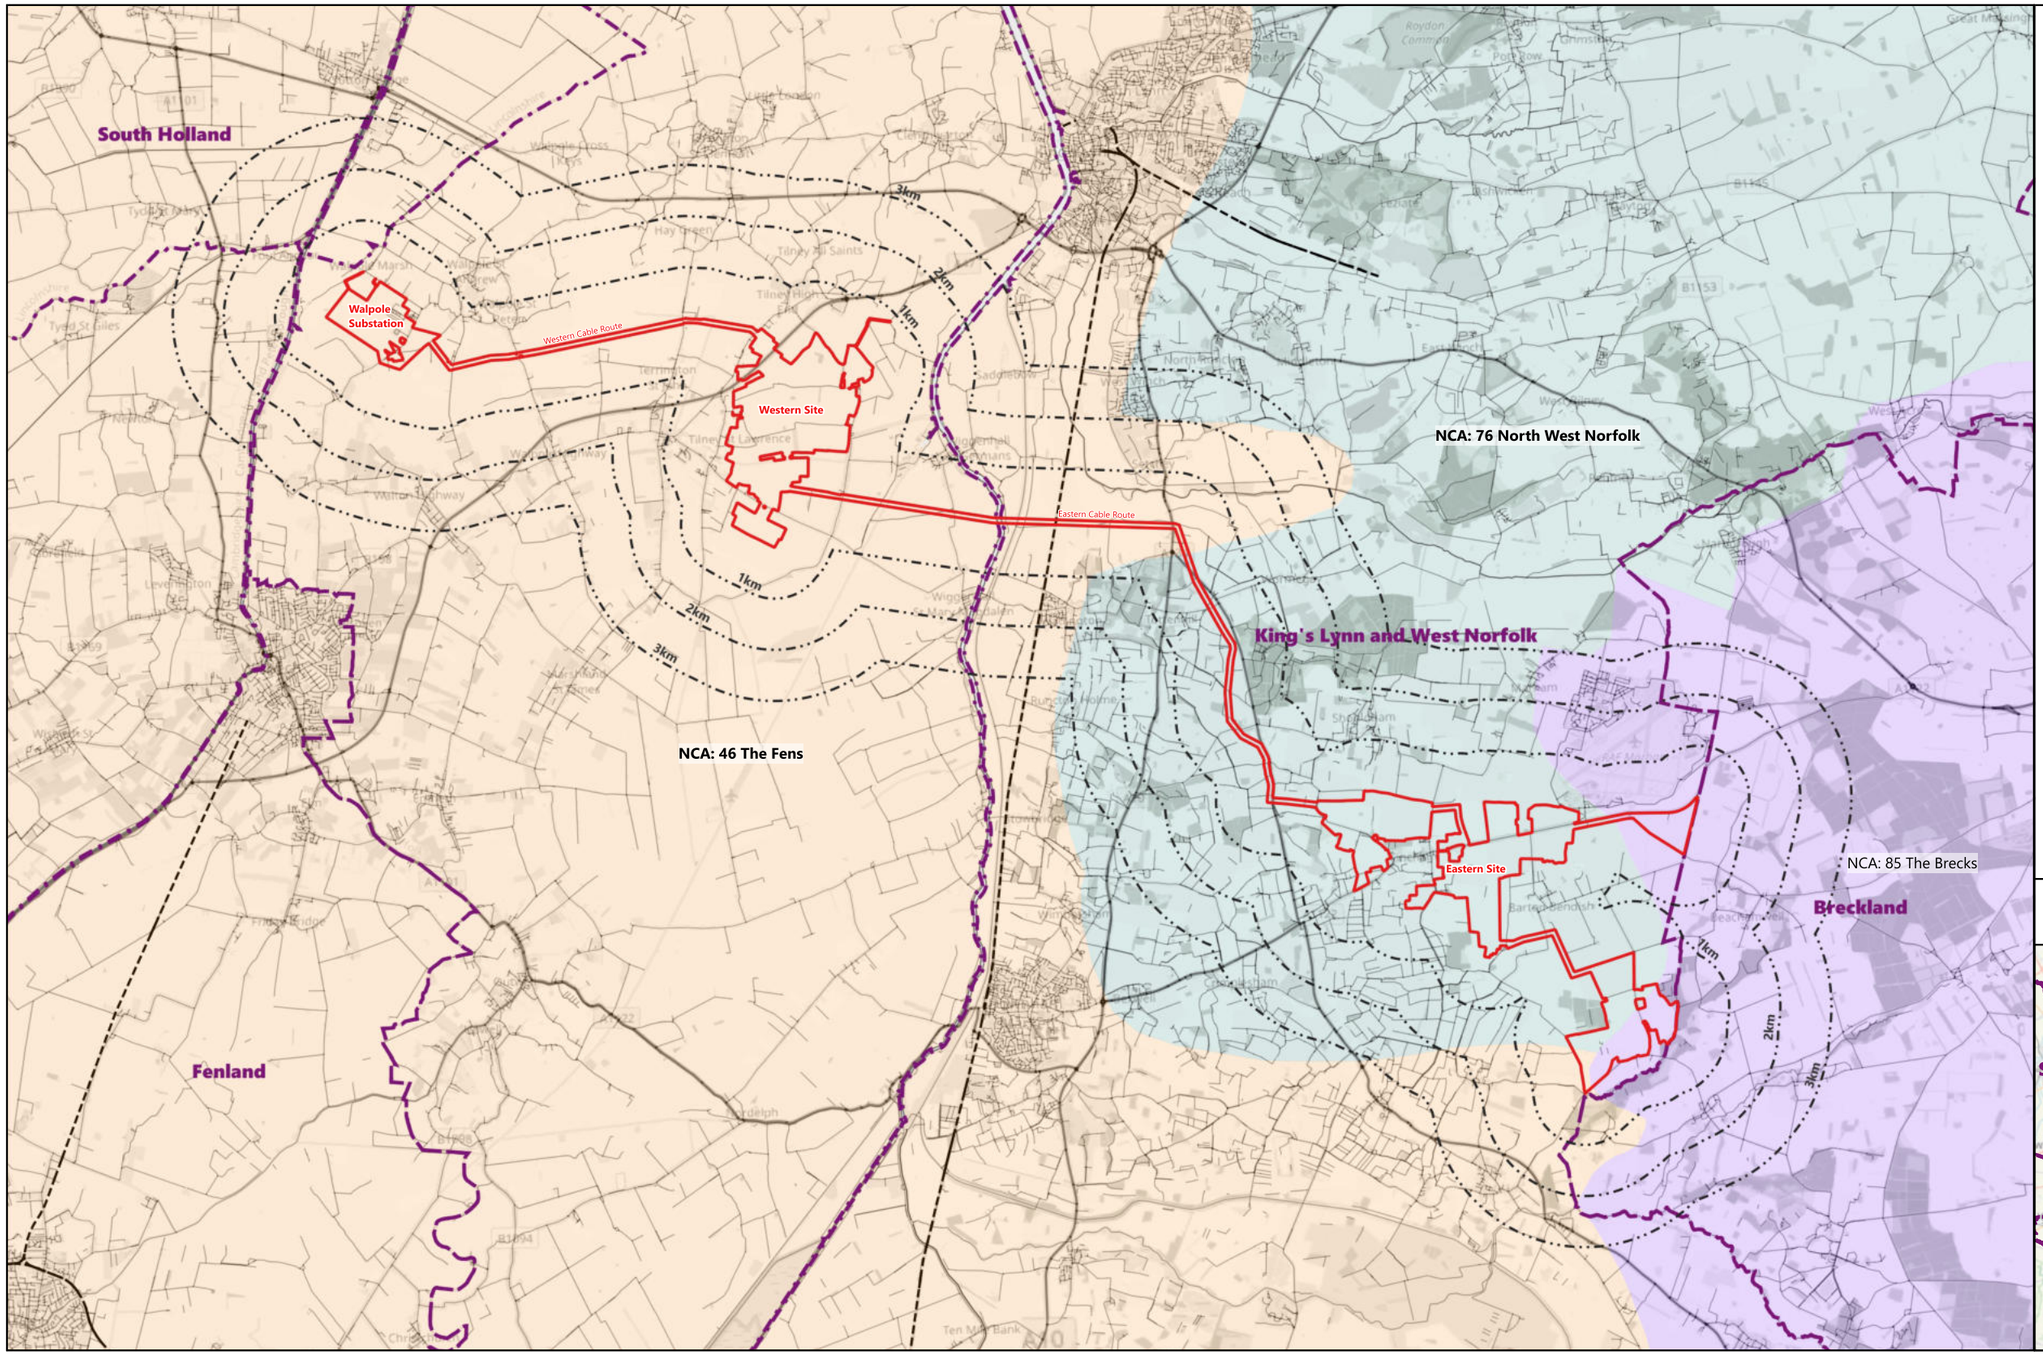

Legend


- Site Boundary
- District Boundary copy
- 1km, 2km, 3km Buffers from the Site Boundary (excluding Access Tracks)

National Character Areas

- NCA: 46 The Fens
- NCA: 76 North West Norfolk
- NCA: 85 The Brecks

Scale: 120,000@A3

0 3,000 6,000 m

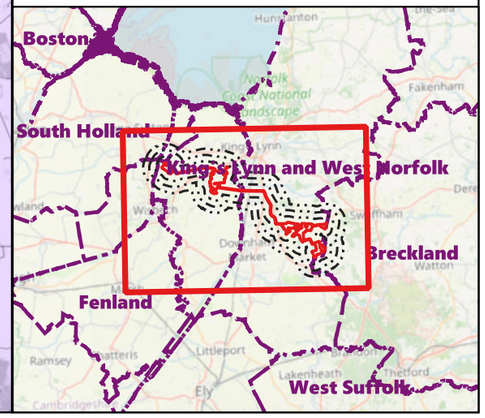

GENERAL NOTES:

1. This drawing is to be read in conjunction with all engineer's, architect's or other relevant drawings and specifications.

2. All dimensions and levels are subject to detailed design.

3. All works to be carried out in compliance with the requirements of the relevant statutory authorities and regulations.

Drawing Notes

The site boundary is for indicative purposes only and requires confirmation on site.

Revision History

Rev	Date	Detail
04	15/10/2026	Scoping Issue

Copyright of Logika Group. Figured dimensions shall be taken in preference to scaling. The contractor shall check all dimensions on site before commencing work.

Project/Location
Longmarsh Green Energy


Drawing title
Figure 10-4 National Landscape Character Areas (Site)

Drawing status
SCOPING

Client
evolution power

Consultant
tir

Drawing Number	Revision
Figure 10-4	04

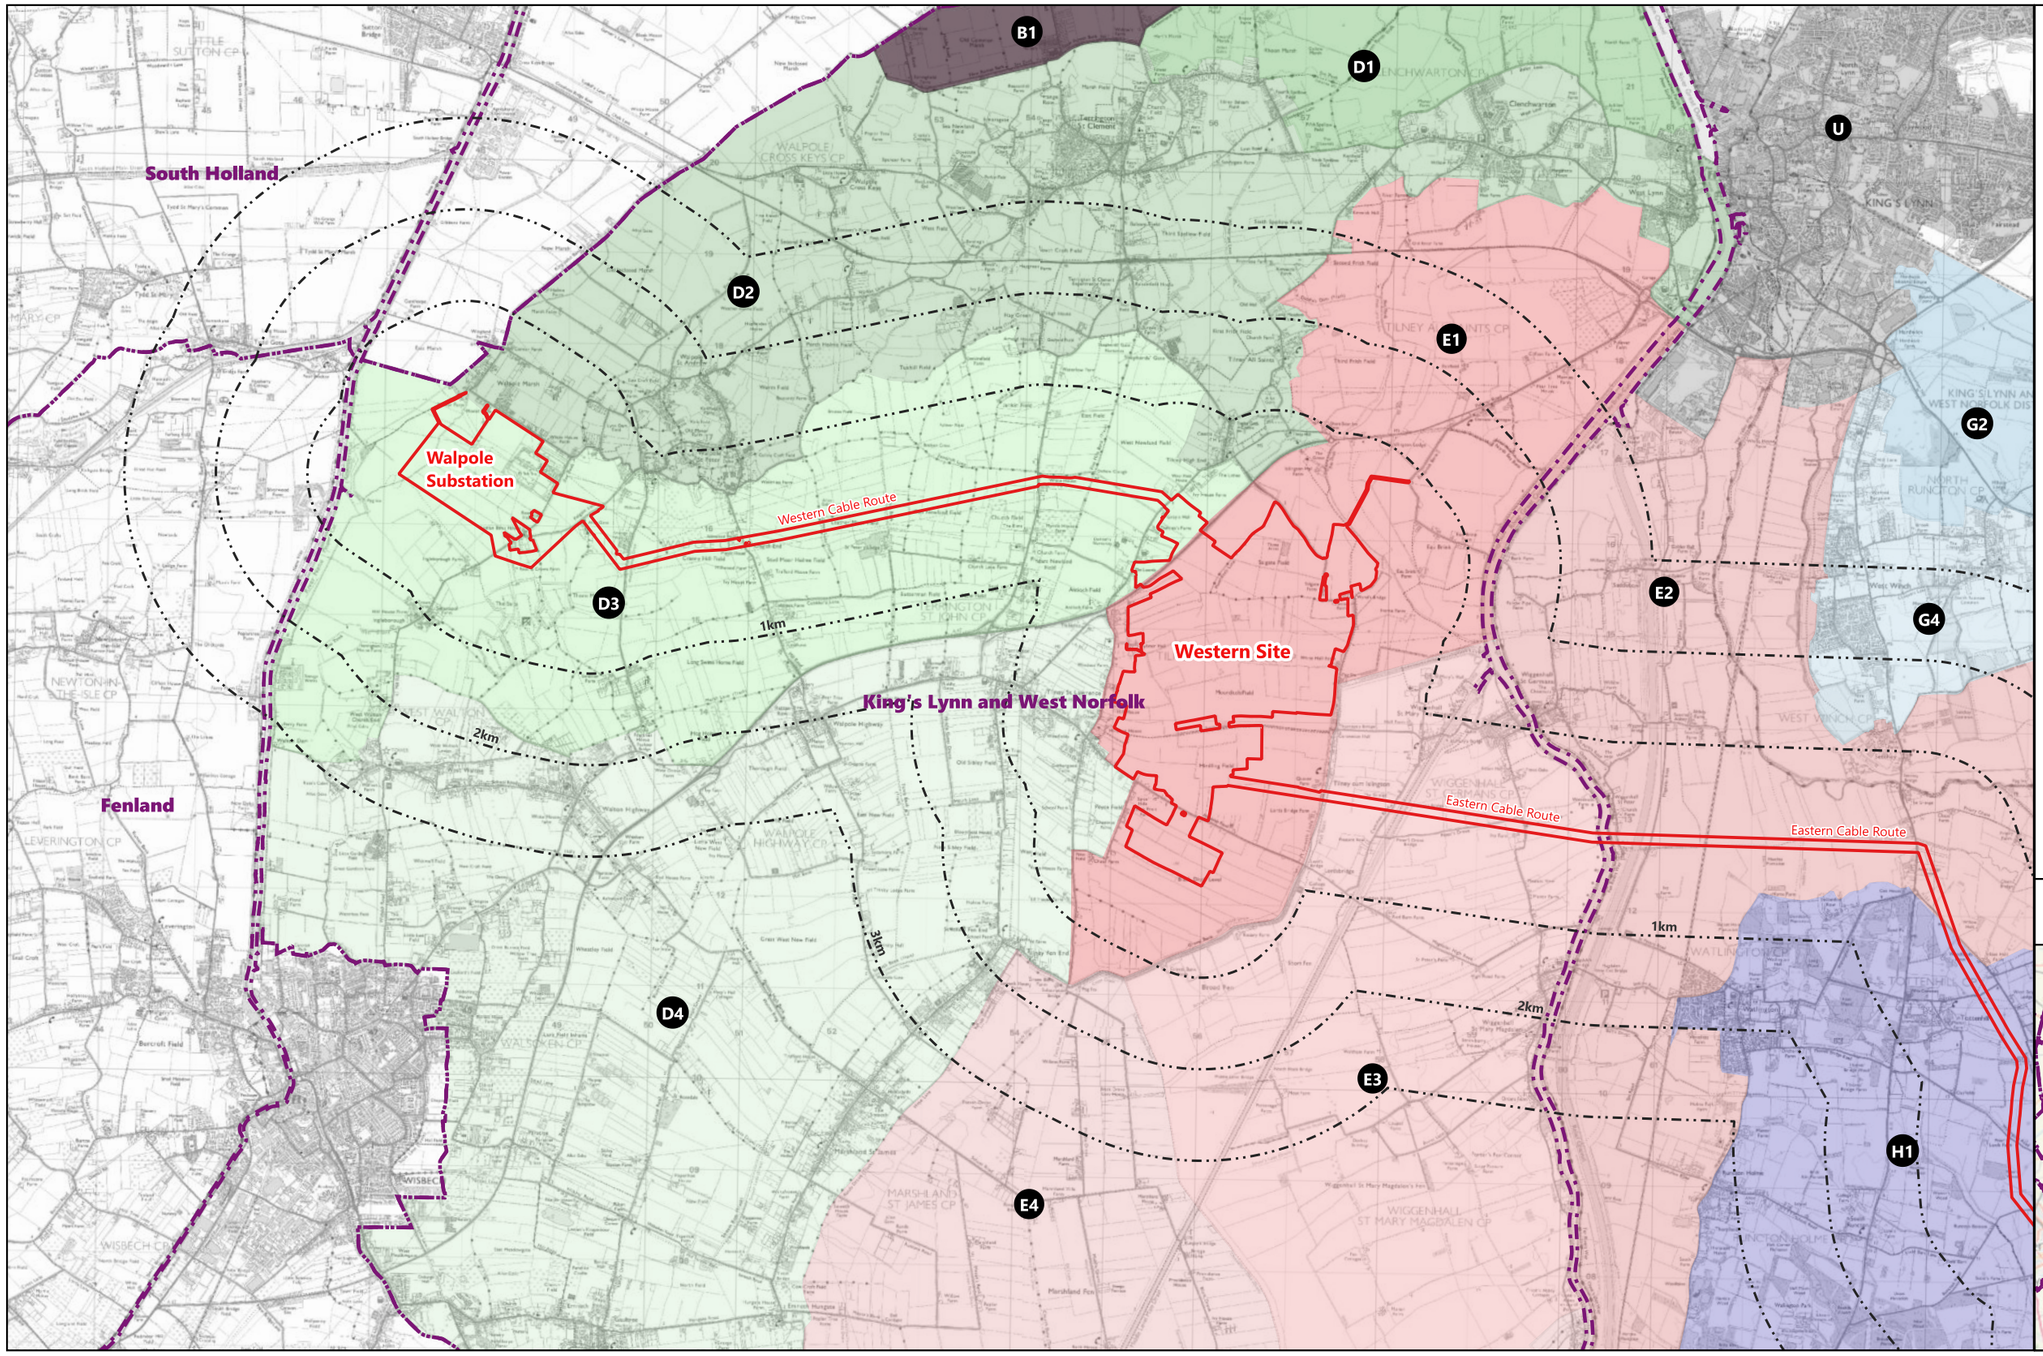

Legend

- Site Boundary
- District Boundary
- 1km, 2km, 3km Buffers from the Site Boundary (excluding Access Tracks)

Local Character Areas and Types

King's Lynn & West Norfolk Borough LCA

LCT D: The Fens – Settled Inland Marshes
- B1: Terrington
- D1: Clenchwarton Marsh
- D2: Walpole, Terrington and Clench Warton
- D3: Terrington St John
- D4: Emneth, West Walton and Walsoken


LCT E: The Fens – Open Inland Marshes
- E1: Tilney All Saints
- E2: Saddlebow and Wormegay
- E3: Wiggenhall St Mary
- E4: Marshland St James

LCT G: Farmland with Woodland and Wetland
- G2: Middleton
- G4: West Winch

LCT H: Settled Farmland with Plantations
- H1: Stow Bardolph
- U: Urban (King's Lynn)

Scale: 67,000@A3

0 2,000 4,000 m

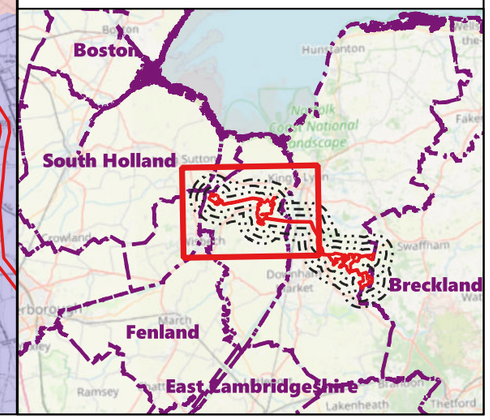

GENERAL NOTES:

1. This drawing is to be read in conjunction with all engineer's, architect's or other relevant drawings and specifications.

2. All dimensions and levels are subject to detailed design.

3. All works to be carried out in compliance with the requirements of the relevant statutory authorities and regulations.

Drawing Notes

The site boundary is for indicative purposes only and requires confirmation on site.

Revision History

Rev	Date	Detail
04	15/10/26	Scoping Issue

Copyright of Logika Group. Figured dimensions shall be taken in preference to scaling. The contractor shall check all dimensions on site before commencing work.

Project/Location
Longmarsh Green Energy

Drawing title
Figure 10-5a Local LCAs
(Western Extents of the Site)


Drawing status
SCOPING

Client
evolution power

Consultant
tir

Drawing Number
Figure 10-5a

Revision
04

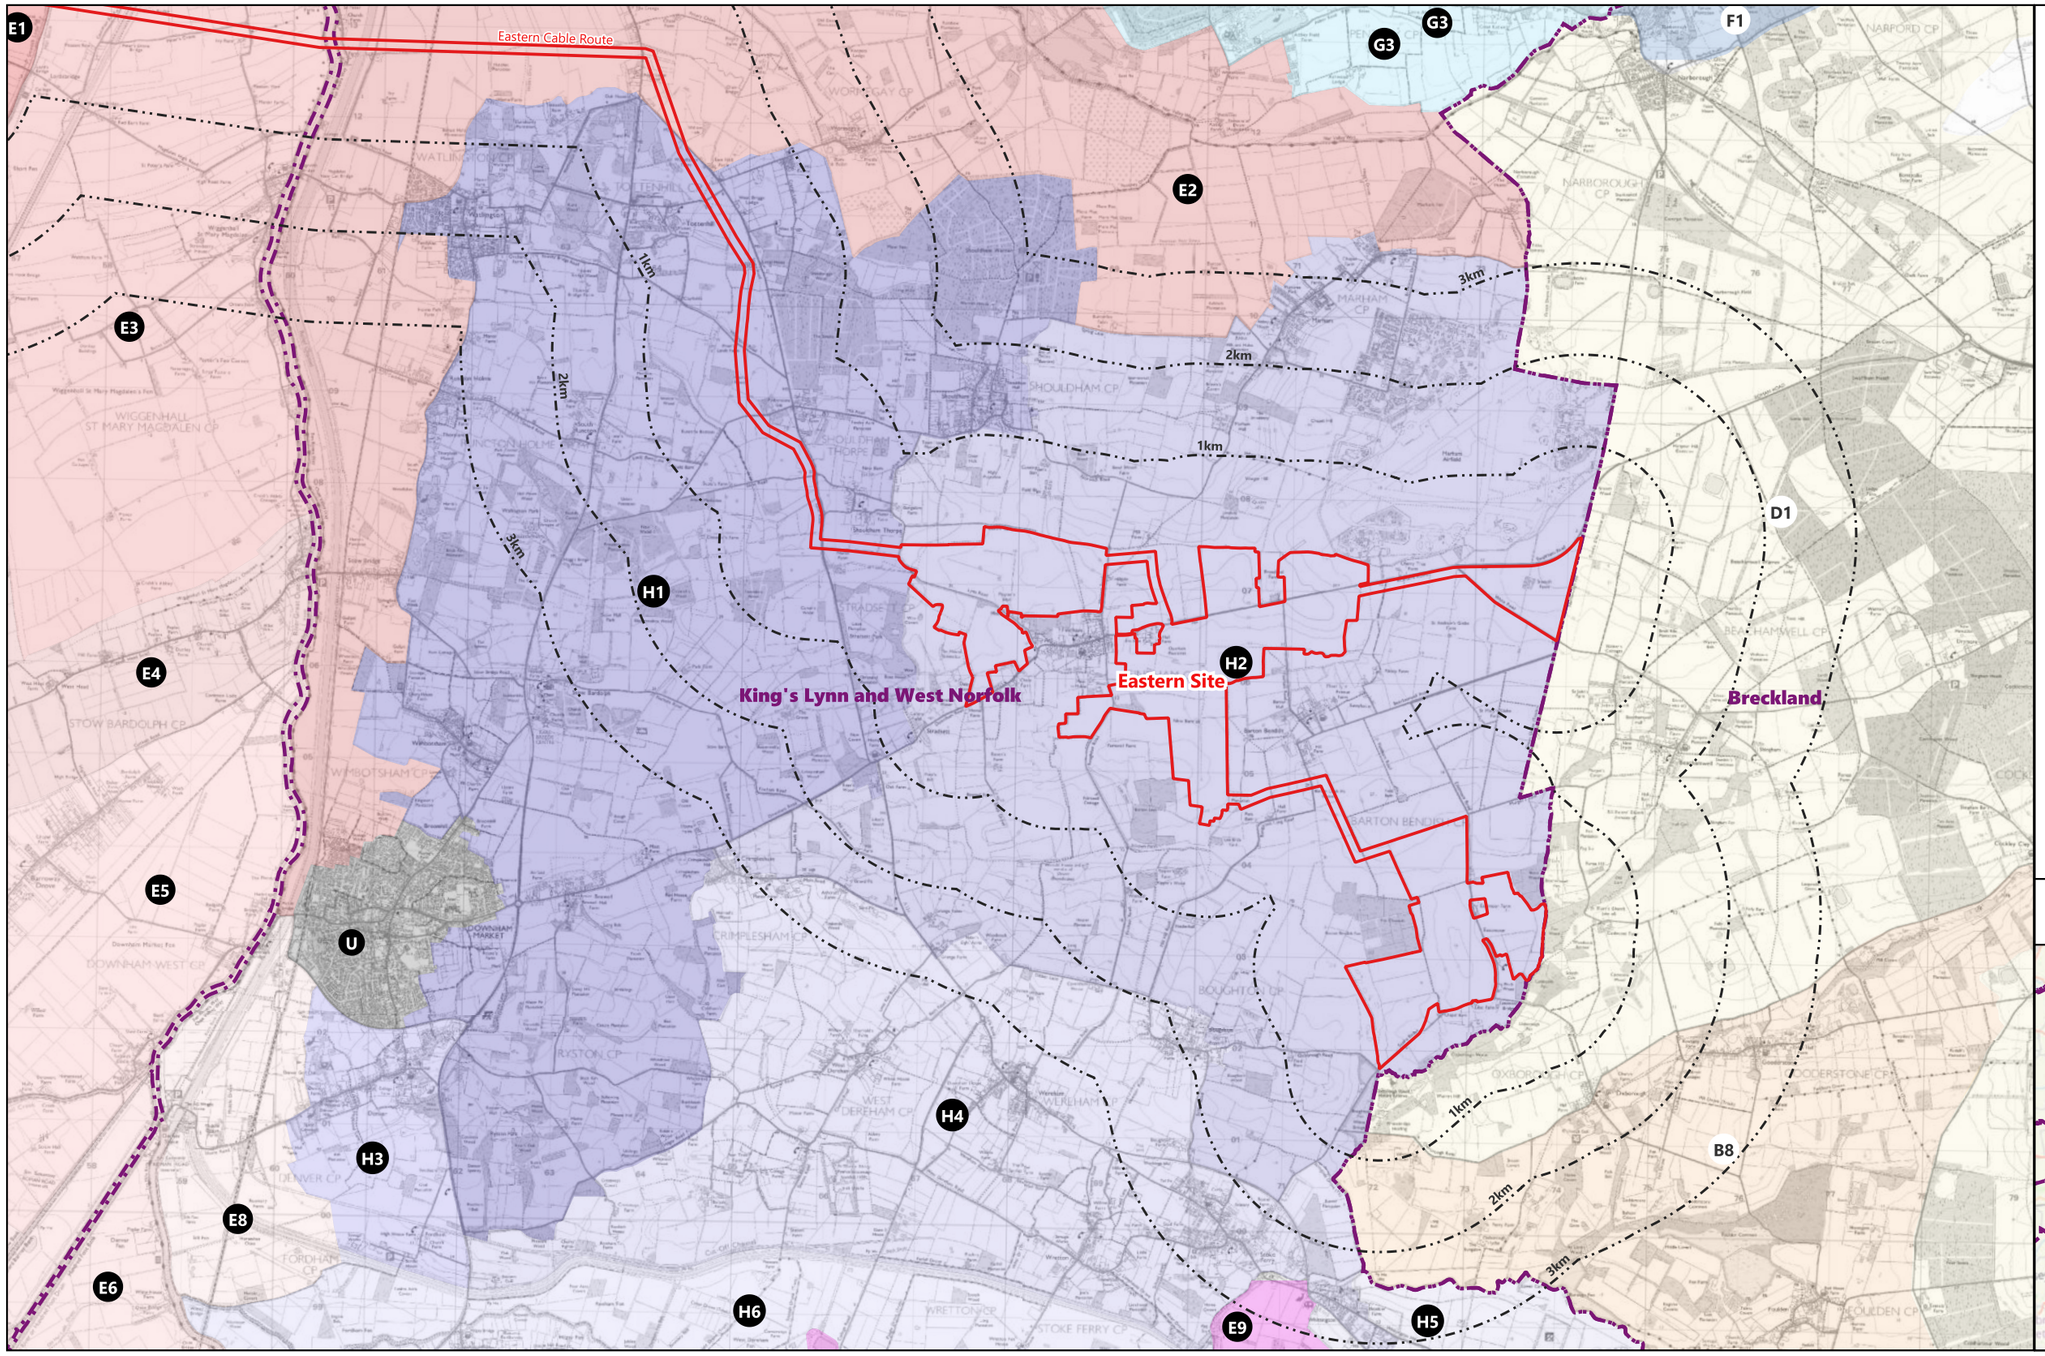

Legend

- Site Boundary
- District Boundary
- 1km, 2km, 3km Buffers from the Site Boundary (excluding Access Tracks)

King's Lynn & West Norfolk Borough LCA

LCT E: The Fens – Open Inland Marshes
- E1: Tilney All Saints
- E2: Saddlebow and Wormegay
- E3: Wiggenhall St Mary
- E4: Marshland St James
- E5: Downham West
- E6: Hilgay Fen
- E9: Methwold
- H5: Northwold


LCT G: Farmland with Woodland and Wetland
- G3: Gayton and East Winch

LCT H: Settled Farmland with Plantations
- H1: Stow Bardolph
- H2: Fincham
- H3: Denver
- H4: Wereham
- H6: Hilgay and Southery
- U: Urban (Downtown Market)

Breckland District LCA
- B8: Gooderstone to Oxborough Settled Tributary Farmland
- D1: Swaffham Heath

Scale: 67,000@A3

0 2,000 4,000 m

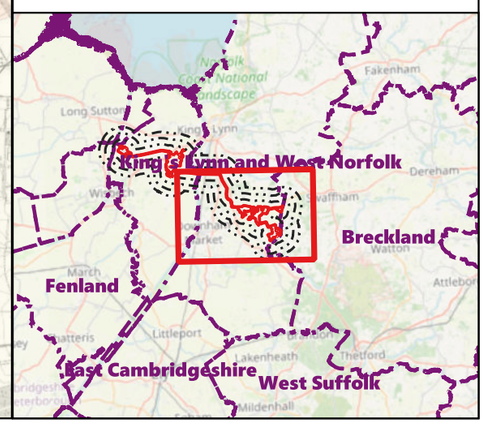

GENERAL NOTES:

1. This drawing is to be read in conjunction with all engineer's, architect's or other relevant drawings and specifications.

2. All dimensions and levels are subject to detailed design.

3. All works to be carried out in compliance with the requirements of the relevant statutory authorities and regulations.

Drawing Notes

The site boundary is for indicative purposes only and requires confirmation on site.

Revision History

Rev	Date	Detail
04	15/10/26	Scoping Issue

Copyright of Logika Group. Figured dimensions shall be taken in preference to scaling. The contractor shall check all dimensions on site before commencing work.

Project/Location
Longmarsh Green Energy

Drawing title
Figure 10-5b Local LCAs
(Eastern Extents of the Site)


Drawing status
SCOPING

Client
evolution power

Consultant
tir

Drawing Number
Figure 10-5b

Revision
04

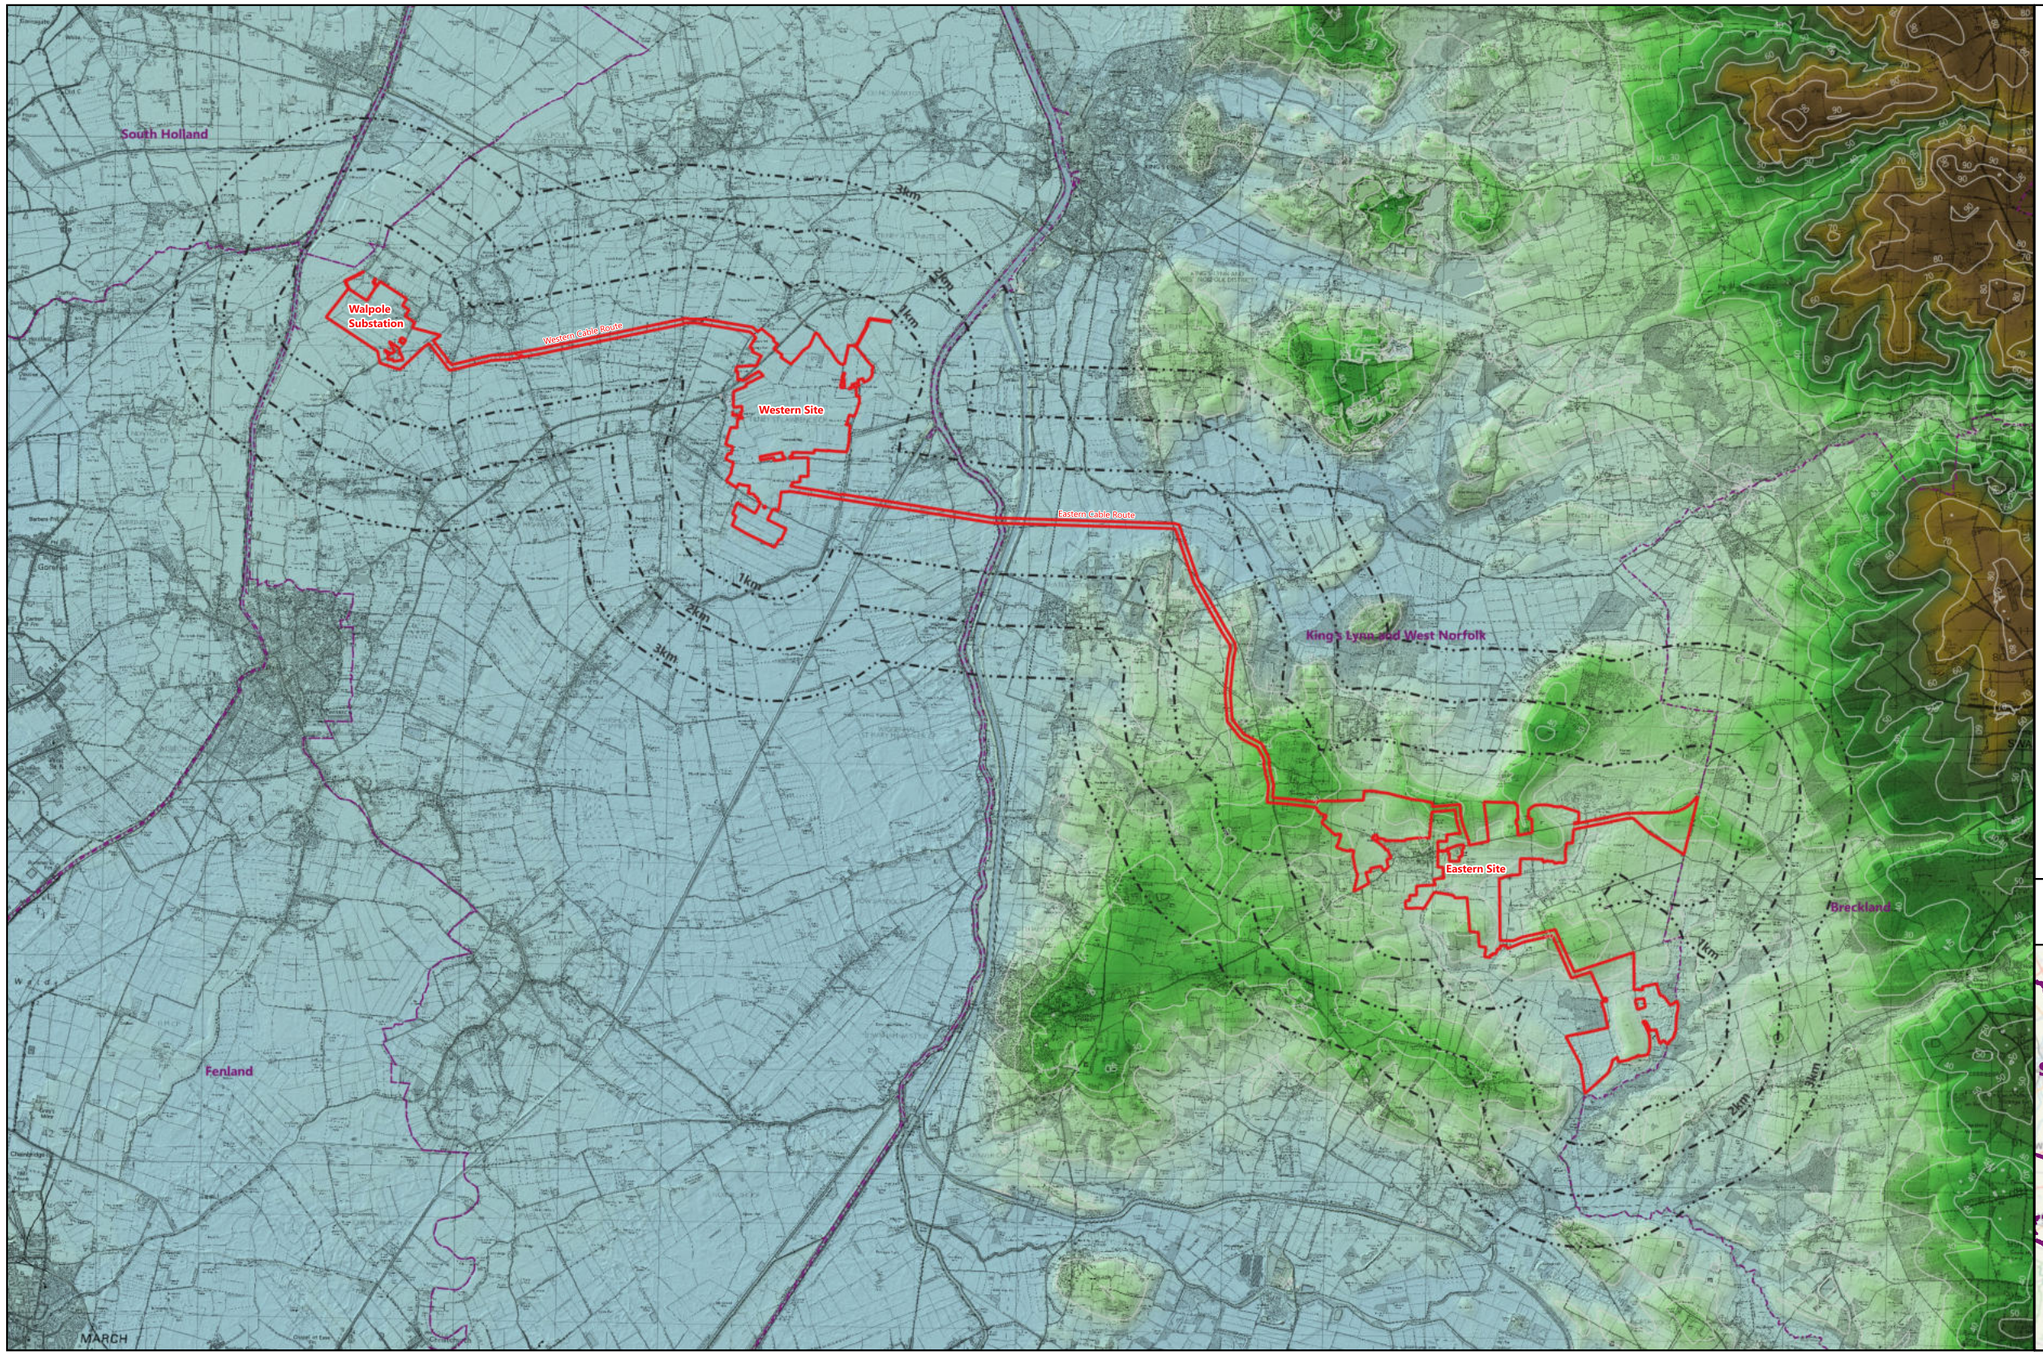

Legend


- Site Boundary
- 1km, 2km, 3km Buffers from the Site Boundary (excluding Access Tracks)

Topography Height Banding (mAOD)

- 0m
- 10m
- 20m
- 30m
- 40m
- 50m
- 60m
- 70m
- 80m
- 90m

Scale: 120,000@A3

0 3,000 6,000 m

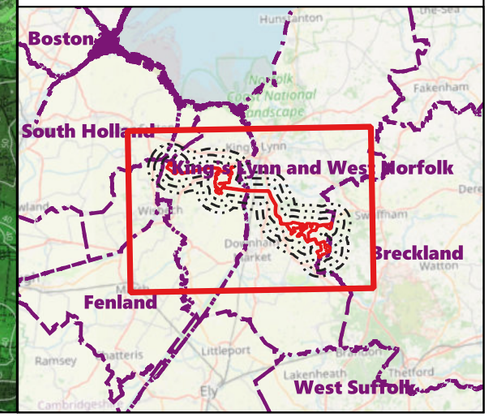

GENERAL NOTES:

1. This drawing is to be read in conjunction with all engineer's, architect's or other relevant drawings and specifications.

2. All dimensions and levels are subject to detailed design.

3. All works to be carried out in compliance with the requirements of the relevant statutory authorities and regulations.

Drawing Notes

The site boundary is for indicative purposes only and requires confirmation on site.

Revision History

Rev	Date	Detail
04	15/10/2026	Scoping Issue

Copyright of Logika Group. Figured dimensions shall be taken in preference to scaling. The contractor shall check all dimensions on site before commencing work.

Project/Location
Longmarsh Green Energy

Drawing title
Figure 10-6 Topography (Site)


Drawing status
SCOPING

Client
evolution power

Consultant
tir

Drawing Number
Figure 10-6

Revision
04

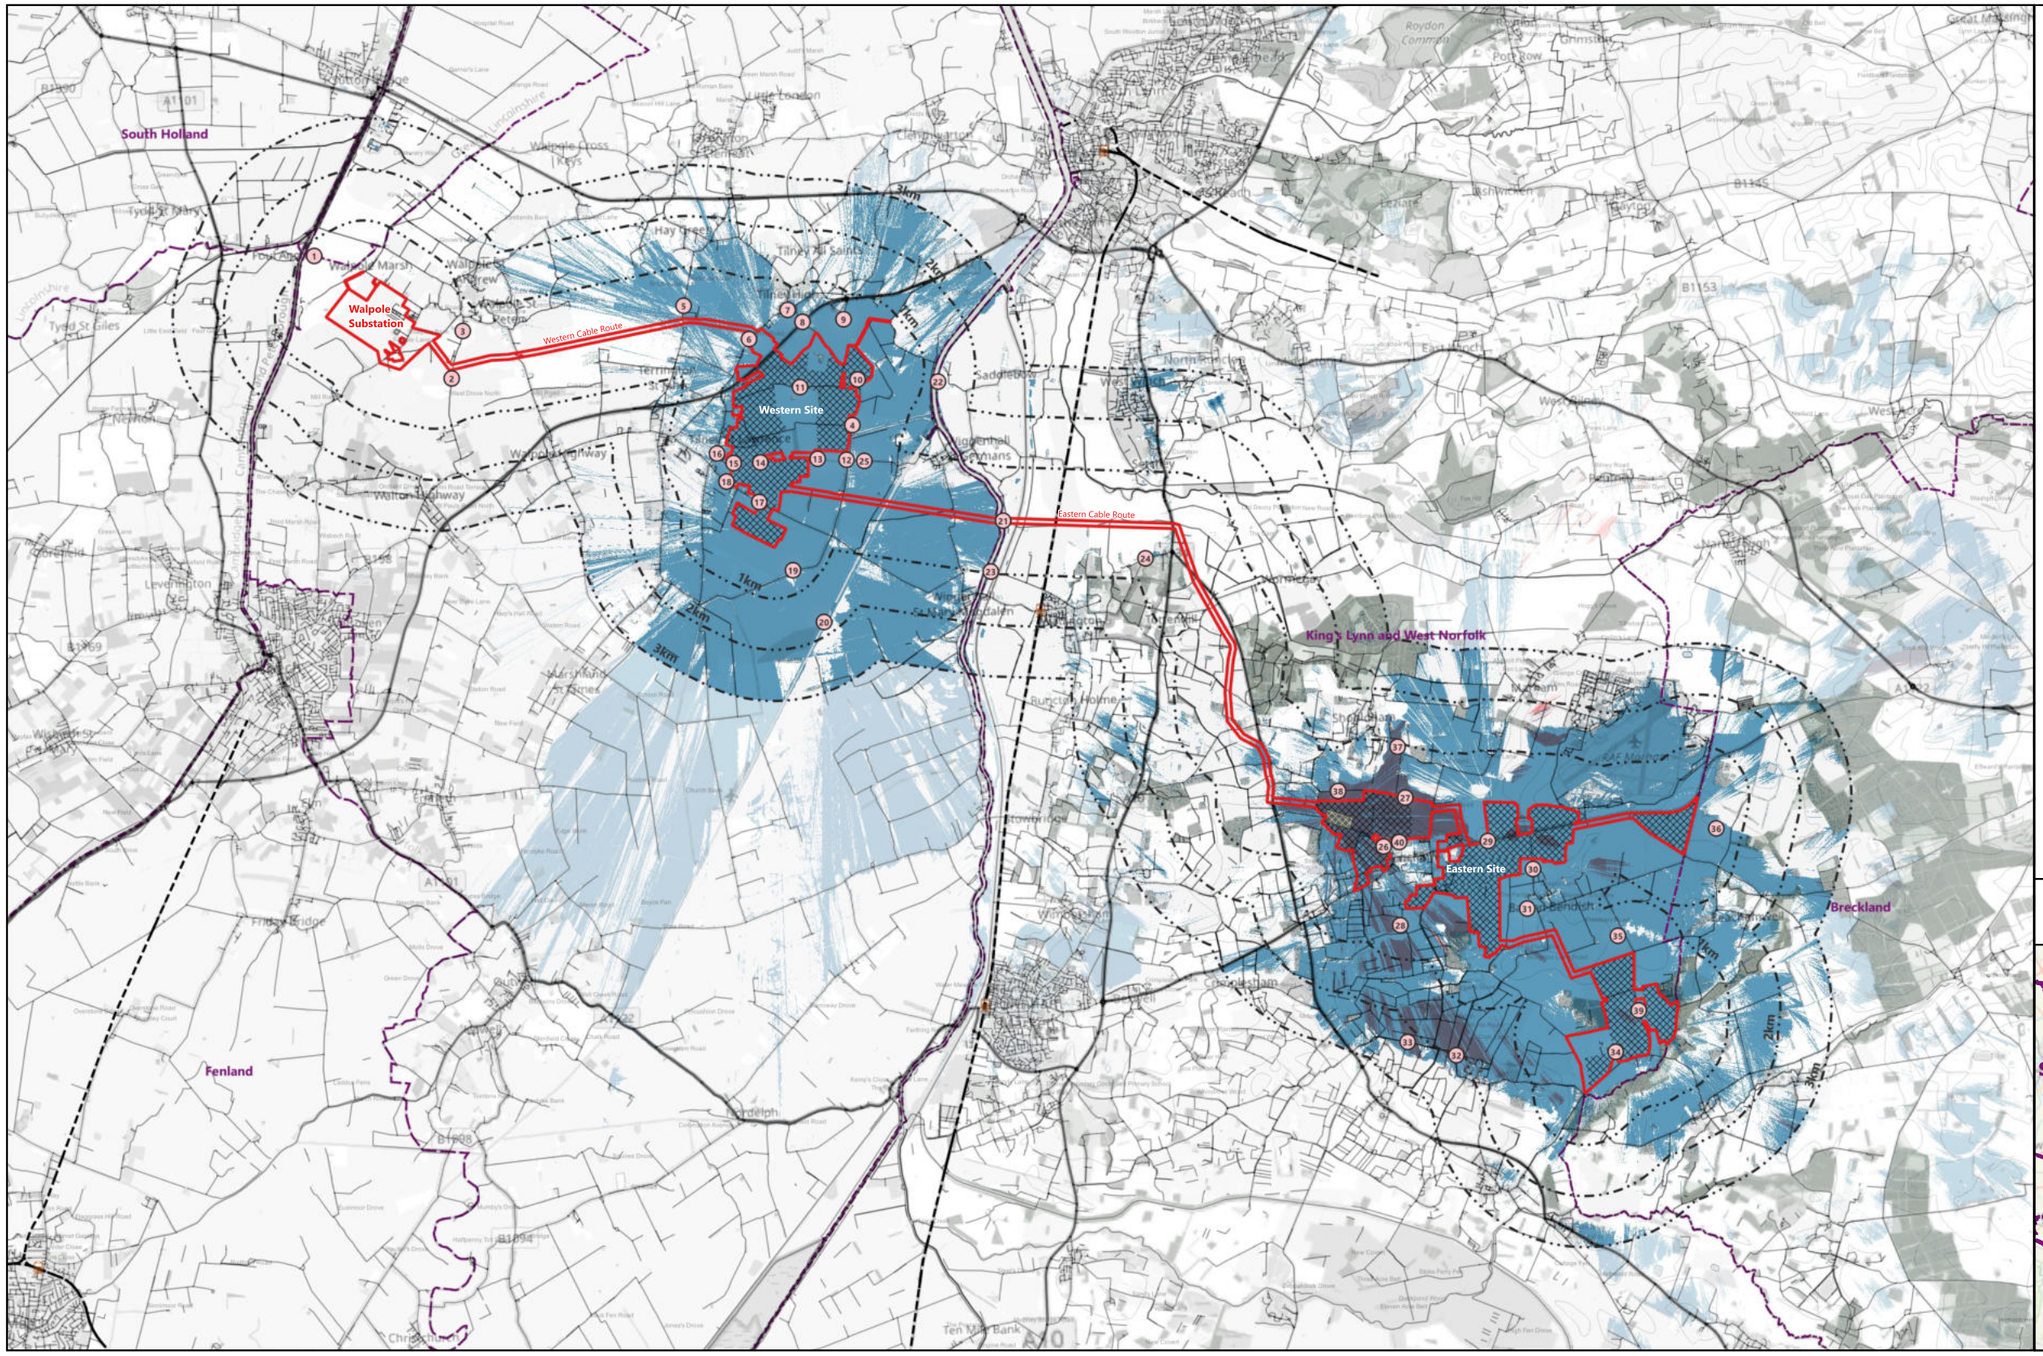

Legend

- Site Boundary
- District Boundary
- 1km, 2km, 3km Buffers from the Site Boundary (excluding Access Tracks)

ZTV: Test Area

- Solar PV Panels - Height 4.5m
- BESS Units and Substation (Eastern Site) Height 8m

ZTV: Screening

Calculated to 4.5m / 8m AOD


- Proposed Solar PV Panels theoretically visible
- Proposed Substation & BESS (East) theoretically visible
- Proposed Solar PV Panels and Substation & BESS (East) theoretically visible

Viewpoint Locations

- ① Viewpoints

Scale: 120,000@A3

0 3,000 6,000 m

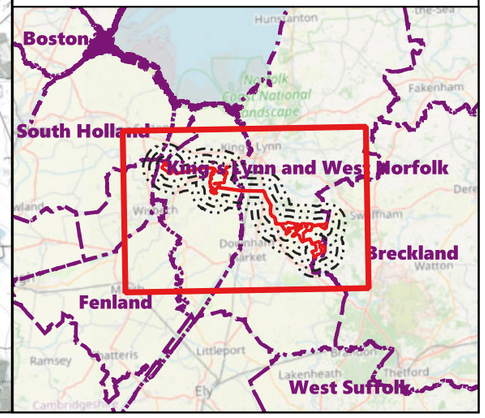

GENERAL NOTES:

1. This drawing is to be read in conjunction with all engineer's, architect's or other relevant drawings and specifications.

2. All dimensions and levels are subject to detailed design.

3. All works to be carried out in compliance with the requirements of the relevant statutory authorities and regulations.

Drawing Notes

The site boundary is for indicative purposes only and requires confirmation on site.

Revision History

Rev	Date	Detail
04	15/10/2026	Scoping Issue

Copyright of Logika Group. Figured dimensions shall be taken in preference to scaling. The contractor shall check all dimensions on site before commencing work.

Project/Location

Longmarsh Green Energy

Drawing title

Figure 10-7a ZTV Screening: Solar PV Panels (Main Site) and BESS Units and Substation (Eastern Site)

Drawing status

SCOPING


Client

evolution power

Consultant

tir

Drawing Number	Revision
Figure 10-7a	04

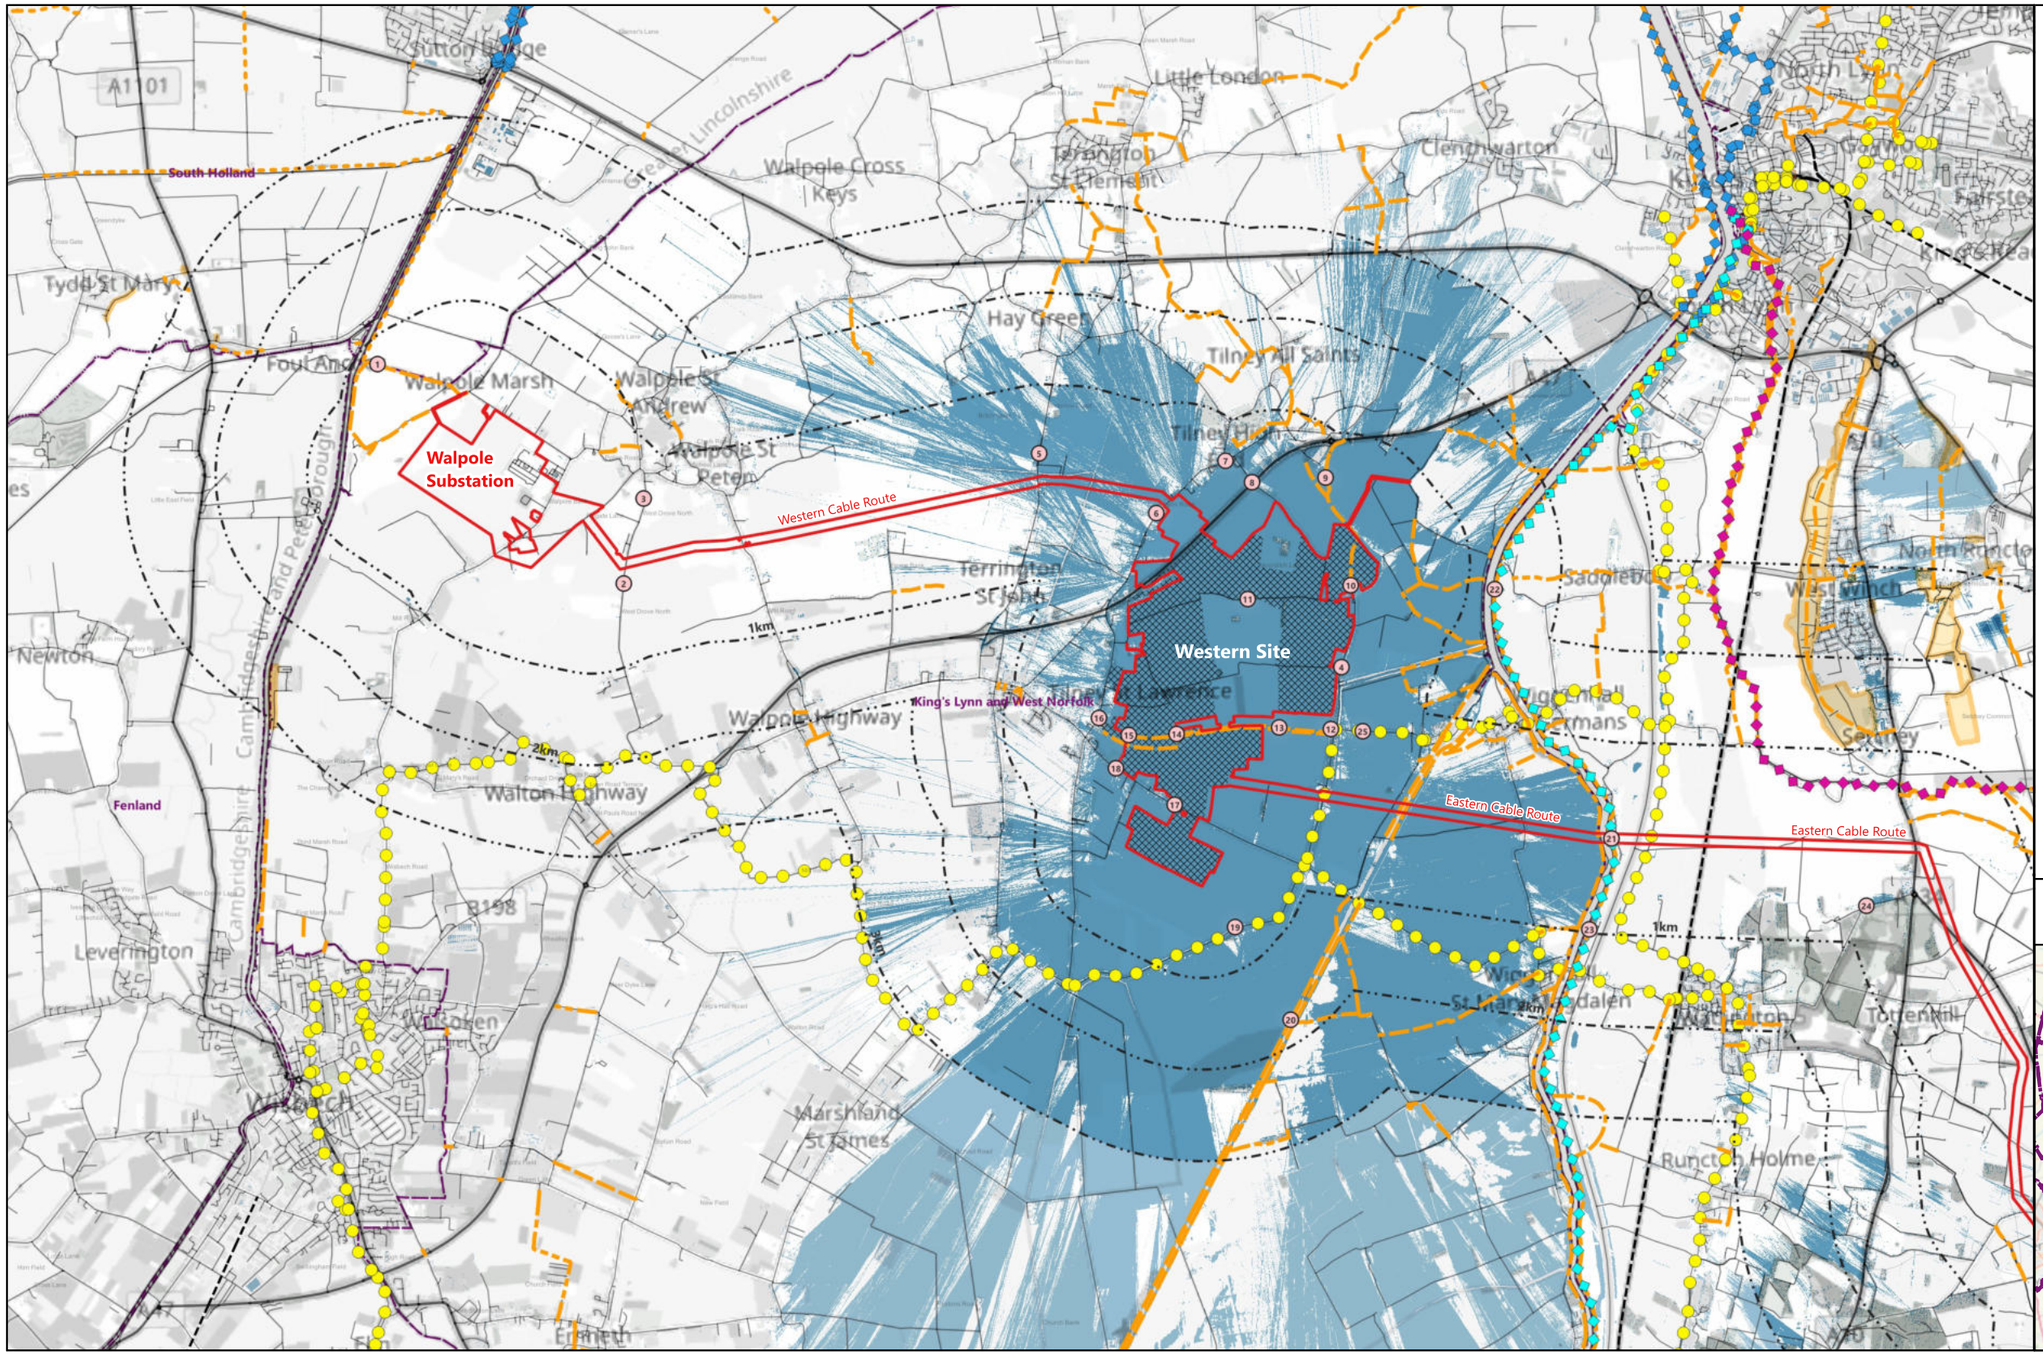

Legend

- Site Boundary
- District Boundary
- 1km, 2km, 3km Buffers from the Site Boundary (excluding Access Tracks)

ZTV: Test Area

- Solar PV Panels - Height 4.5m

ZTV: Screening

Calculated to 4.5m AOD

- Proposed Solar PV Panels theoretically visible

Public Rights of Way (PRoW)

- Bridleway
- Public Footpath
- Restricted Byway
- National Cycle Network
- CRoW Access Land

Long Distance Footpath


- Fen Rivers Way
- Nar Valley Way
- England Coast Path National Trail

Viewpoint Locations

- Viewpoints

Scale: 67,000@A3

0 — 2,000 — 4,000 m

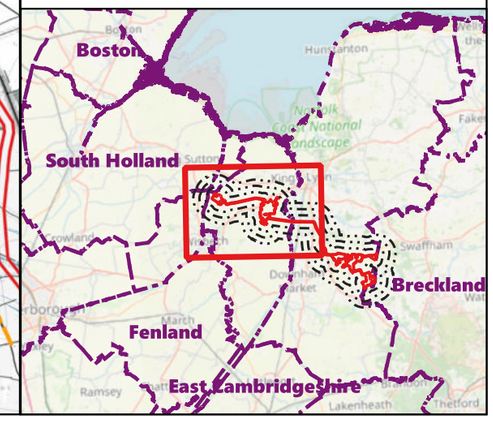

GENERAL NOTES:

1. This drawing is to be read in conjunction with all engineer's, architect's or other relevant drawings and specifications.
2. All dimensions and levels are subject to detailed design.
3. All works to be carried out in compliance with the requirements of the relevant statutory authorities and regulations.

Drawing Notes

The site boundary is for indicative purposes only and requires confirmation on site.

Revision History

Rev	Date	Detail
04	15/10/2026	Scoping Issue

Copyright of Logika Group. Figured dimensions shall be taken in preference to scaling. The contractor shall check all dimensions on site before commencing work.

Project/Location

Longmarsh Green Energy

Drawing title

Figure 10-7b ZTV Screening: Solar PV Panels (Main Site) and BESS Units and Substation (Eastern Site) (Western Extents of the Site)

Drawing status

SCOPING

Client

evolution power

Consultant

tir

Drawing Number	Revision
Figure 10-7b	04

Eastern Cable Route

Eastern Site

King's Lynn and West Norfolk

Breckland

1km

2km

3km

Legend

- Site Boundary
- District Boundary
- 1km, 2km, 3km Buffers from the Site Boundary (excluding Access Tracks)

ZTV: Test Area

- Solar PV Panels - Height 4.5m
- BESS Units and Substation (Eastern Site) Height 8m

ZTV: Screening

Calculated to 4.5m / 8m AOD

- Proposed Solar PV Panels theoretically visible
- Proposed Substation & BESS (East) theoretically visible
- Proposed Solar PV Panels and Substation & BESS (East) theoretically visible

Public Rights of Way (PRoW)

- Bridleway
- Public Footpath
- Restricted Byway
- National Cycle Network
- CRoW Access Land

Long Distance Footpath

- Fen Rivers Way
- Nar Valley Way

Viewpoint Locations

- Viewpoints

Scale: 67,000@A3

0 2,000 4,000 m

Fenland

East Cambridgeshire

West Suffolk

GENERAL NOTES:

1. This drawing is to be read in conjunction with all engineer's, architect's or other relevant drawings and specifications.
2. All dimensions and levels are subject to detailed design.
3. All works to be carried out in compliance with the requirements of the relevant statutory authorities and regulations.

Drawing Notes

The site boundary is for indicative purposes only and requires confirmation on site.

Revision History

Rev	Date	Detail
04	15/10/2026	Scoping Issue

Copyright of Logika Group. Figured dimensions shall be taken in preference to scaling. The contractor shall check all dimensions on site before commencing work.

Project/Location
Longmarsh Green Energy

Drawing title
Figure 10-7c ZTV Screening: Solar PV Panels (Main Site) and BESS Units and Substation (Eastern Site) (Eastern Extents of the Site)

Drawing status
SCOPING

Client
evolution power

Consultant
tir

Drawing Number	Revision
Figure 10-7c	04

Legend

- Site Boundary
- District Boundary
- 1km, 2km, 3km Buffers from the Site Boundary (excluding Access Tracks)

ZTV: Test Area

- Data Centre Campus, BESS Units and Substation (Western Site) - Height 25m

ZTV: Screening

Calculated to 25m AOD


- Minor part (1-10%) of the Proposed Development potentially visible
- Minor – moderate part (10 - 50%) of the Proposed Development potentially visible
- Moderate - most (50-100%) of the Proposed Development potentially visible

Viewpoint Locations

- (1) Viewpoints

Scale: 120,000@A3

0 3,000 6,000 m

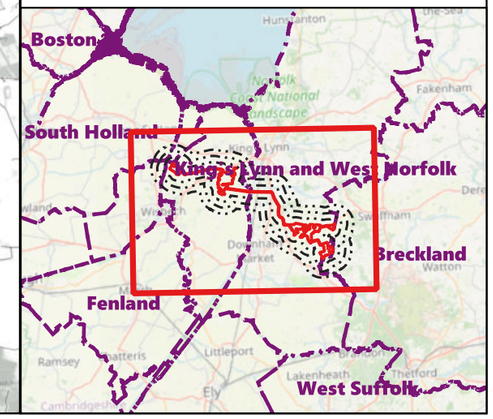

GENERAL NOTES:

1. This drawing is to be read in conjunction with all engineer's, architect's or other relevant drawings and specifications.

2. All dimensions and levels are subject to detailed design.

3. All works to be carried out in compliance with the requirements of the relevant statutory authorities and regulations.

Drawing Notes

The site boundary is for indicative purposes only and requires confirmation on site.

Revision History

Rev	Date	Detail
04	15/10/2026	Scoping Issue

Copyright of Logika Group. Figured dimensions shall be taken in preference to scaling. The contractor shall check all dimensions on site before commencing work.

Project/Location
Longmarsh Green Energy


Drawing title
Figure 10-7d ZTV Screening: Data Centre Campus / BESS Units and Substations (Overall Site)

Drawing status
SCOPING

Client
evolution power

Consultant
tir

Drawing Number	Revision
Figure 10-7d	04

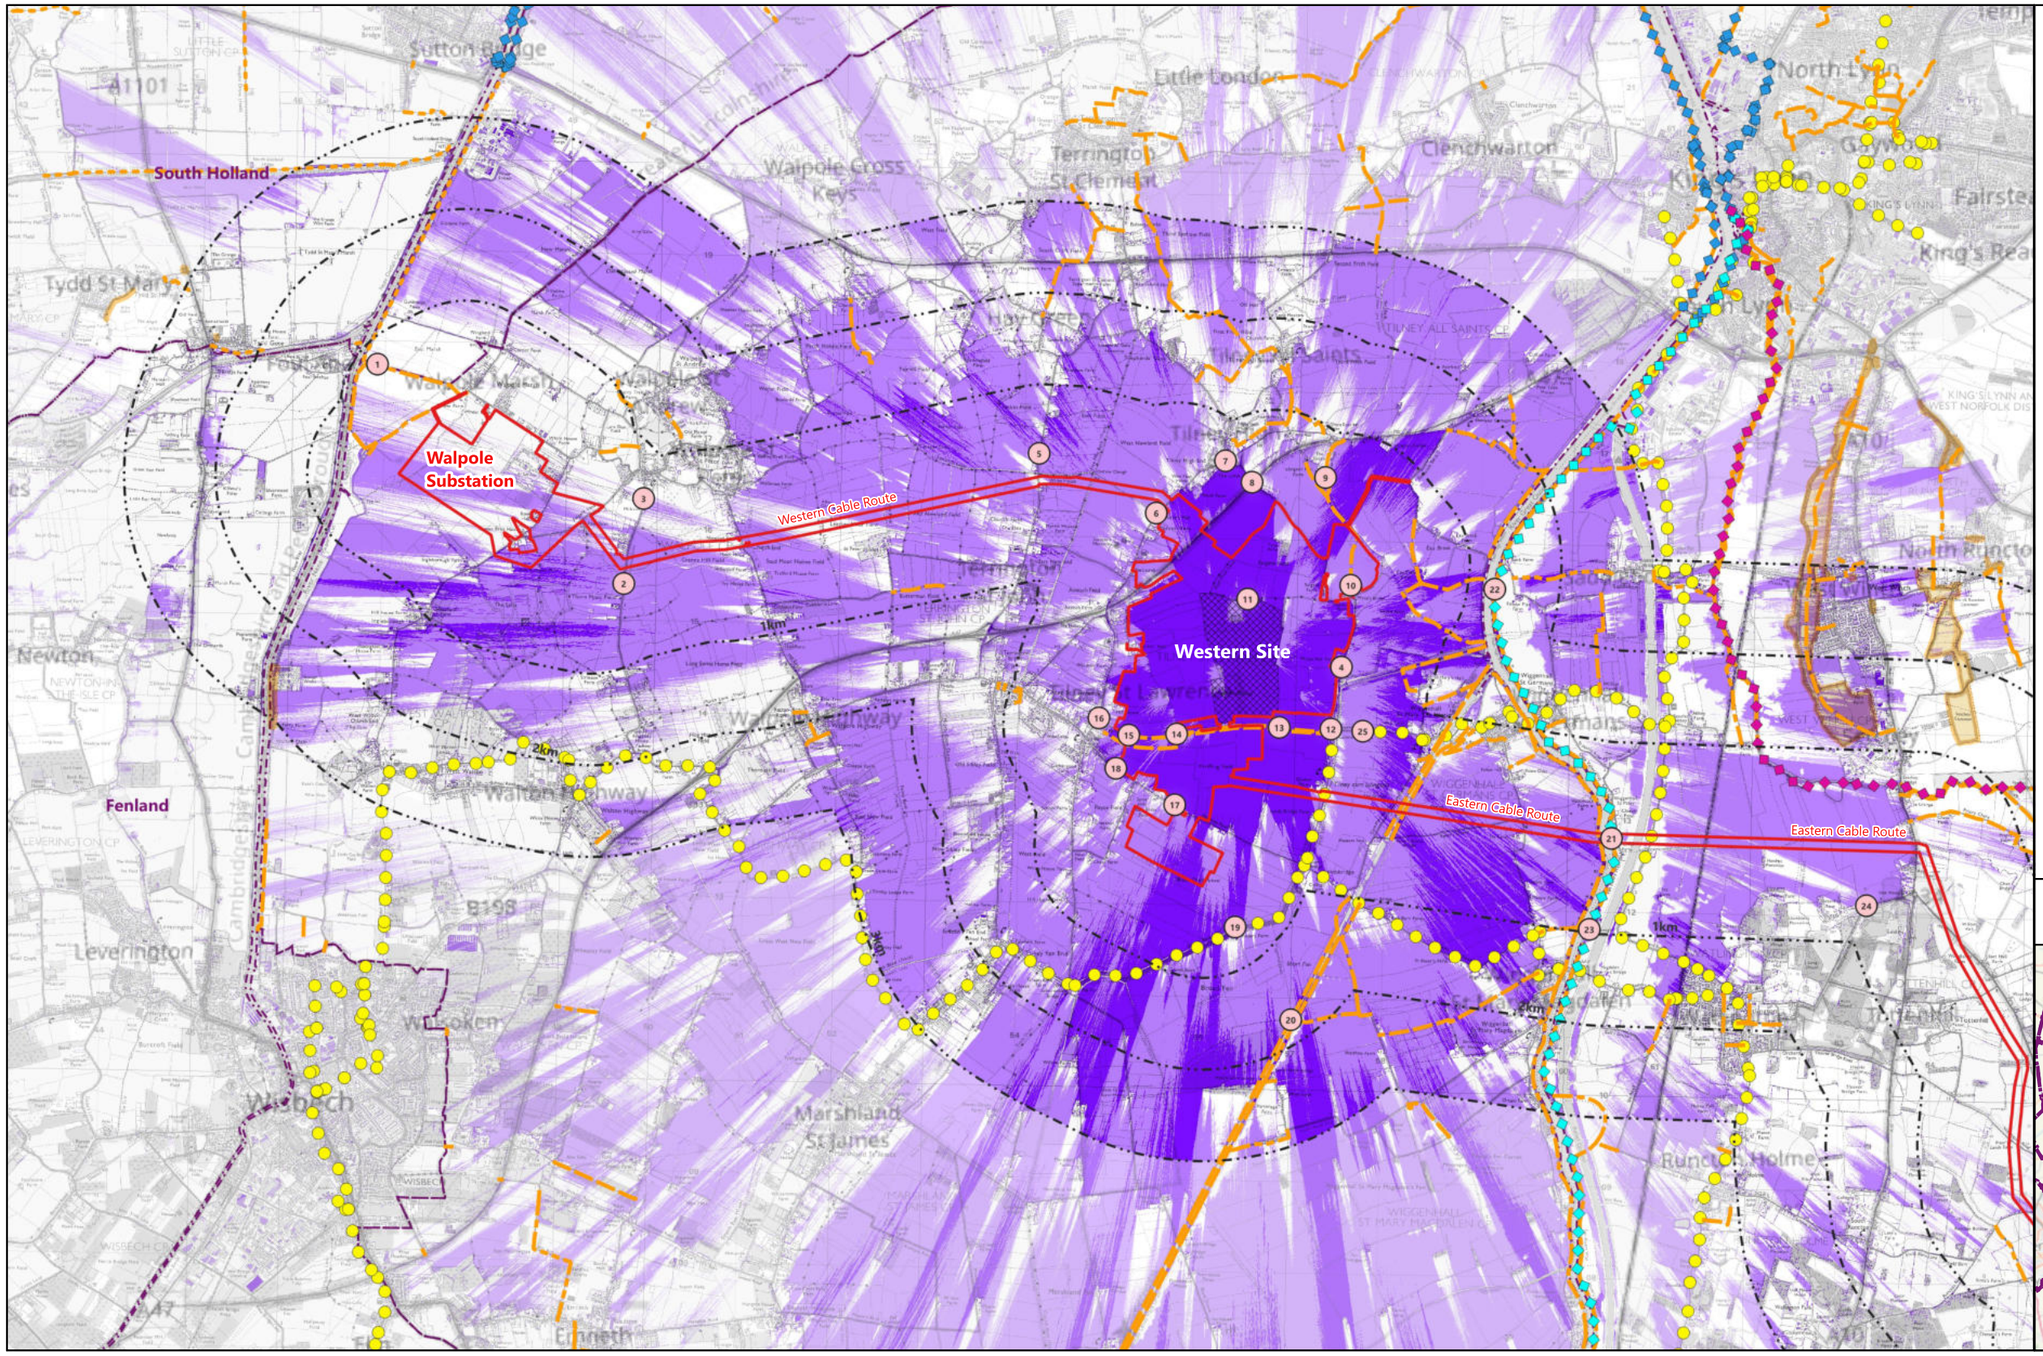

Legend

- Site Boundary
- District Boundary
- 1km, 2km, 3km Buffers from the Site Boundary (excluding Access Tracks)

ZTV: Test Area

- Data Centre Campus, BESS Units and Substation (Western Site) - Height 25m

ZTV: Screening

Calculated to 25m AOD

- Minor part (1-10%) of the Proposed Development potentially visible
- Minor – moderate part (10 - 50%) of the Proposed Development potentially visible
- Moderate - most (50-100%) of the Proposed Development potentially visible

Public Rights of Way (PRoW)

- Bridleway
- Public Footpath
- Restricted Byway
- National Cycle Network
- CRoW Access Land

Long Distance Footpath


- Fen Rivers Way
- Nar Valley Way
- England Coast Path National Trail

Viewpoint Locations

- Viewpoints

Scale: 67,000@A3

0 2,000 4,000 m

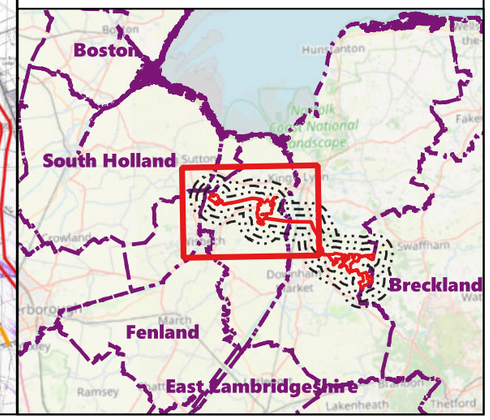

GENERAL NOTES:

1. This drawing is to be read in conjunction with all engineer's, architect's or other relevant drawings and specifications.

2. All dimensions and levels are subject to detailed design.

3. All works to be carried out in compliance with the requirements of the relevant statutory authorities and regulations.

Drawing Notes

The site boundary is for indicative purposes only and requires confirmation on site.

Revision History

Rev	Date	Detail
04	15/10/2026	Scoping Issue

Copyright of Logika Group. Figured dimensions shall be taken in preference to scaling. The contractor shall check all dimensions on site before commencing work.

Project/Location
Longmarsh Green Energy


Drawing title
Figure 10-7e ZTV Screening: Data Centre Campus / BESS Units and Substations (Western Extents of the Site)

Drawing status
SCOPING

Client
evolution power

Consultant
tir

Drawing Number	Revision
Figure 10-7e	04

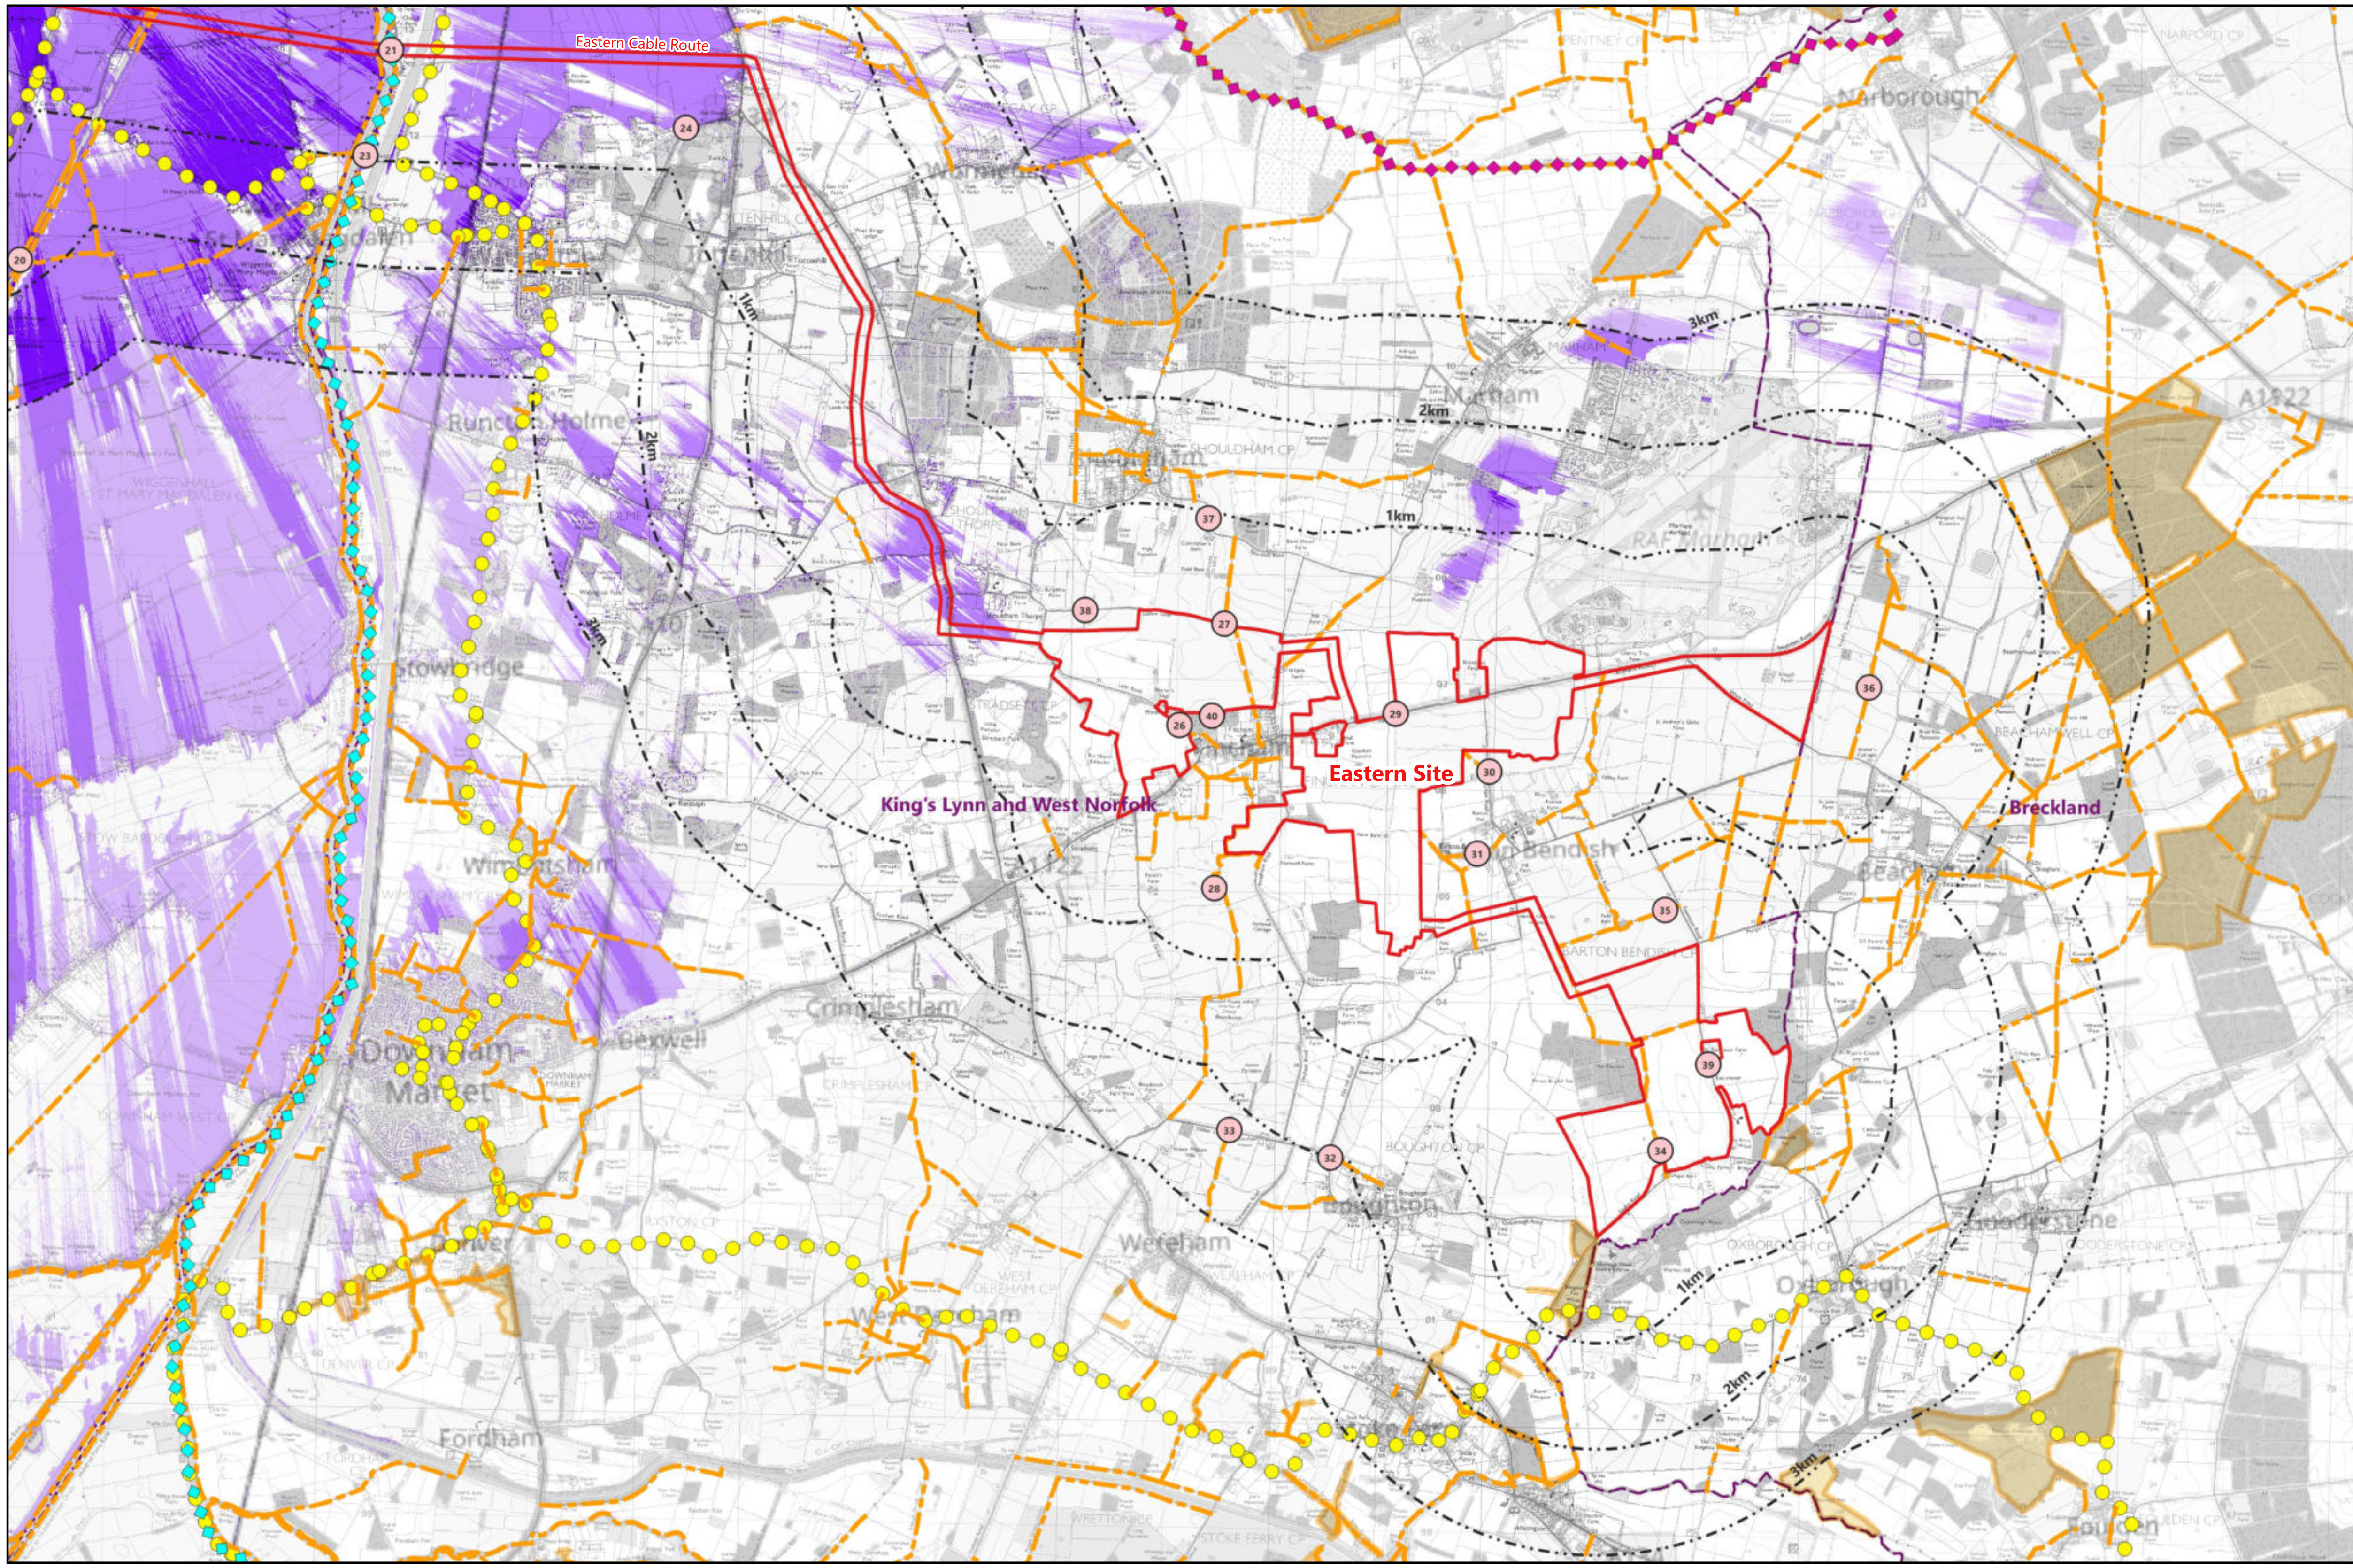

Legend

Site Boundary

District Boundary

1km, 2km, 3km Buffers from the Site Boundary (excluding Access Tracks)

ZTV: Screening

Calculated to 25m AOD

Minor part (1-10%) of the Proposed Development potentially visible

Minor – moderate part (10 - 50%) of the Proposed Development potentially visible

Moderate - most (50-100%) of the Proposed Development potentially visible

Public Rights of Way (PRoW)

Bridleway

Public Footpath

Restricted Byway

National Cycle Network

CRoW Access Land

Long Distance Footpath

Fen Rivers Way


Nar Valley Way

Viewpoint Locations

Viewpoints

Scale: 67,000@A3

0 2,000 4,000 m

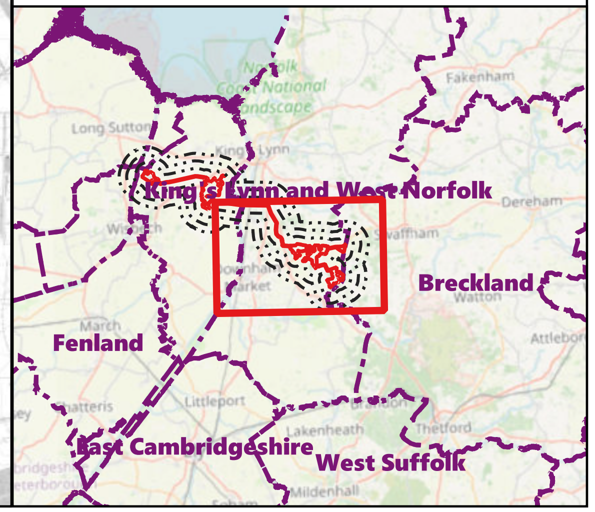

GENERAL NOTES:

1. This drawing is to be read in conjunction with all engineer's, architect's or other relevant drawings and specifications.

2. All dimensions and levels are subject to detailed design.

3. All works to be carried out in compliance with the requirements of the relevant statutory authorities and regulations.

Drawing Notes

The site boundary is for indicative purposes only and requires confirmation on site.

Revision History

Rev	Date	Detail
04	15/10/2026	Scoping Issue

Copyright of Logika Group. Figured dimensions shall be taken in preference to scaling. The contractor shall check all dimensions on site before commencing work.

Project/Location

Longmarsh Green Energy

Drawing title

Figure 10-7f ZTV Screening: Data Centre Campus / BESS Units and Substations (Eastern Extents of the Site)

Drawing status

SCOPING

Client

evolution power

Consultant


tir

Drawing Number

Figure 10-7f

Revision

04

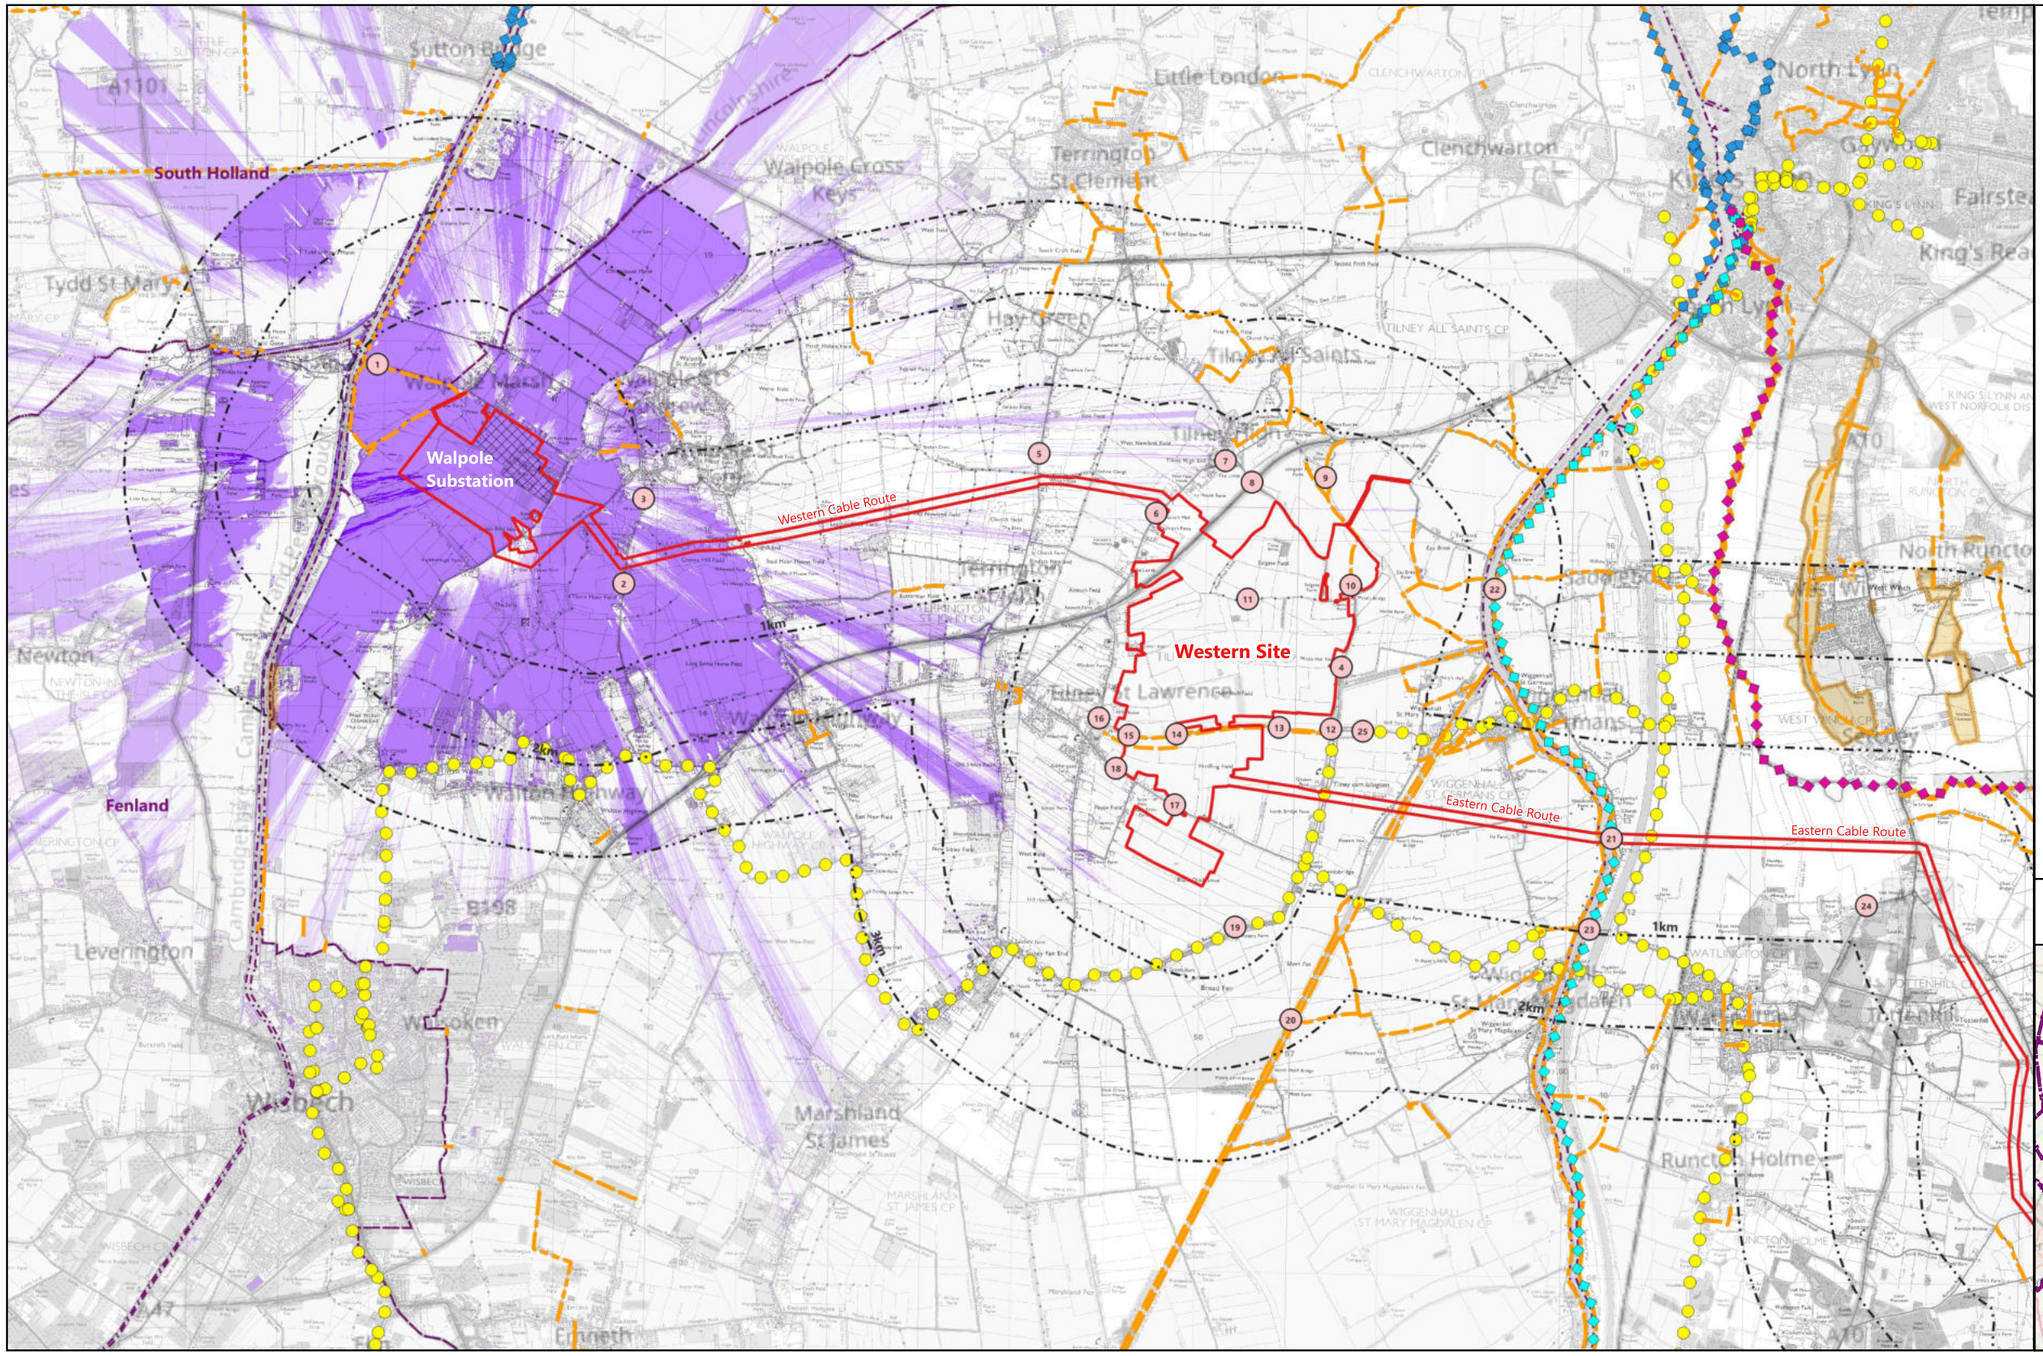

Legend

- Site Boundary
- District Boundary
- 1km, 2km, 3km Buffers from the Site Boundary (excluding Access Tracks)

ZTV: Test Area

- Walpole Substation - Height 8m

ZTV: Screening

Calculated to 8m AOD

- Minor part (1-10%) of the Proposed Development potentially visible
- Minor – moderate part (10 - 50%) of the Proposed Development potentially visible
- Moderate - most (50-100%) of the Proposed Development potentially visible

Public Rights of Way (PRoW)

- Bridleway
- Public Footpath
- Restricted Byway
- National Cycle Network
- CRoW Access Land

Long Distance Footpath


- Fen Rivers Way
- Nar Valley Way
- England Coast Path National Trail

Viewpoint Locations

- Viewpoints

Scale: 67,000@A3

0 2,000 4,000 m

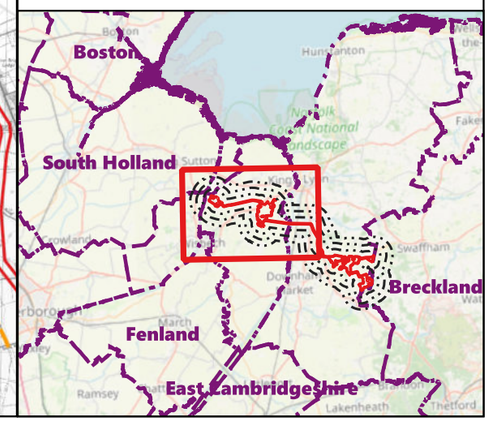

GENERAL NOTES:

1. This drawing is to be read in conjunction with all engineer's, architect's or other relevant drawings and specifications.

2. All dimensions and levels are subject to detailed design.

3. All works to be carried out in compliance with the requirements of the relevant statutory authorities and regulations.

Drawing Notes

The site boundary is for indicative purposes only and requires confirmation on site.

Revision History

Rev	Date	Detail
04	15/10/2026	Scoping Issue

Copyright of Logika Group. Figured dimensions shall be taken in preference to scaling. The contractor shall check all dimensions on site before commencing work.

Project/Location
Longmarsh Green Energy


Drawing title
Figure 10-7g ZTV Screening: Walpole Substation (Western Extents of the Site)

Drawing status
SCOPING

Client
evolution power

Consultant
tir

Drawing Number	Revision
Figure 10-7g	04

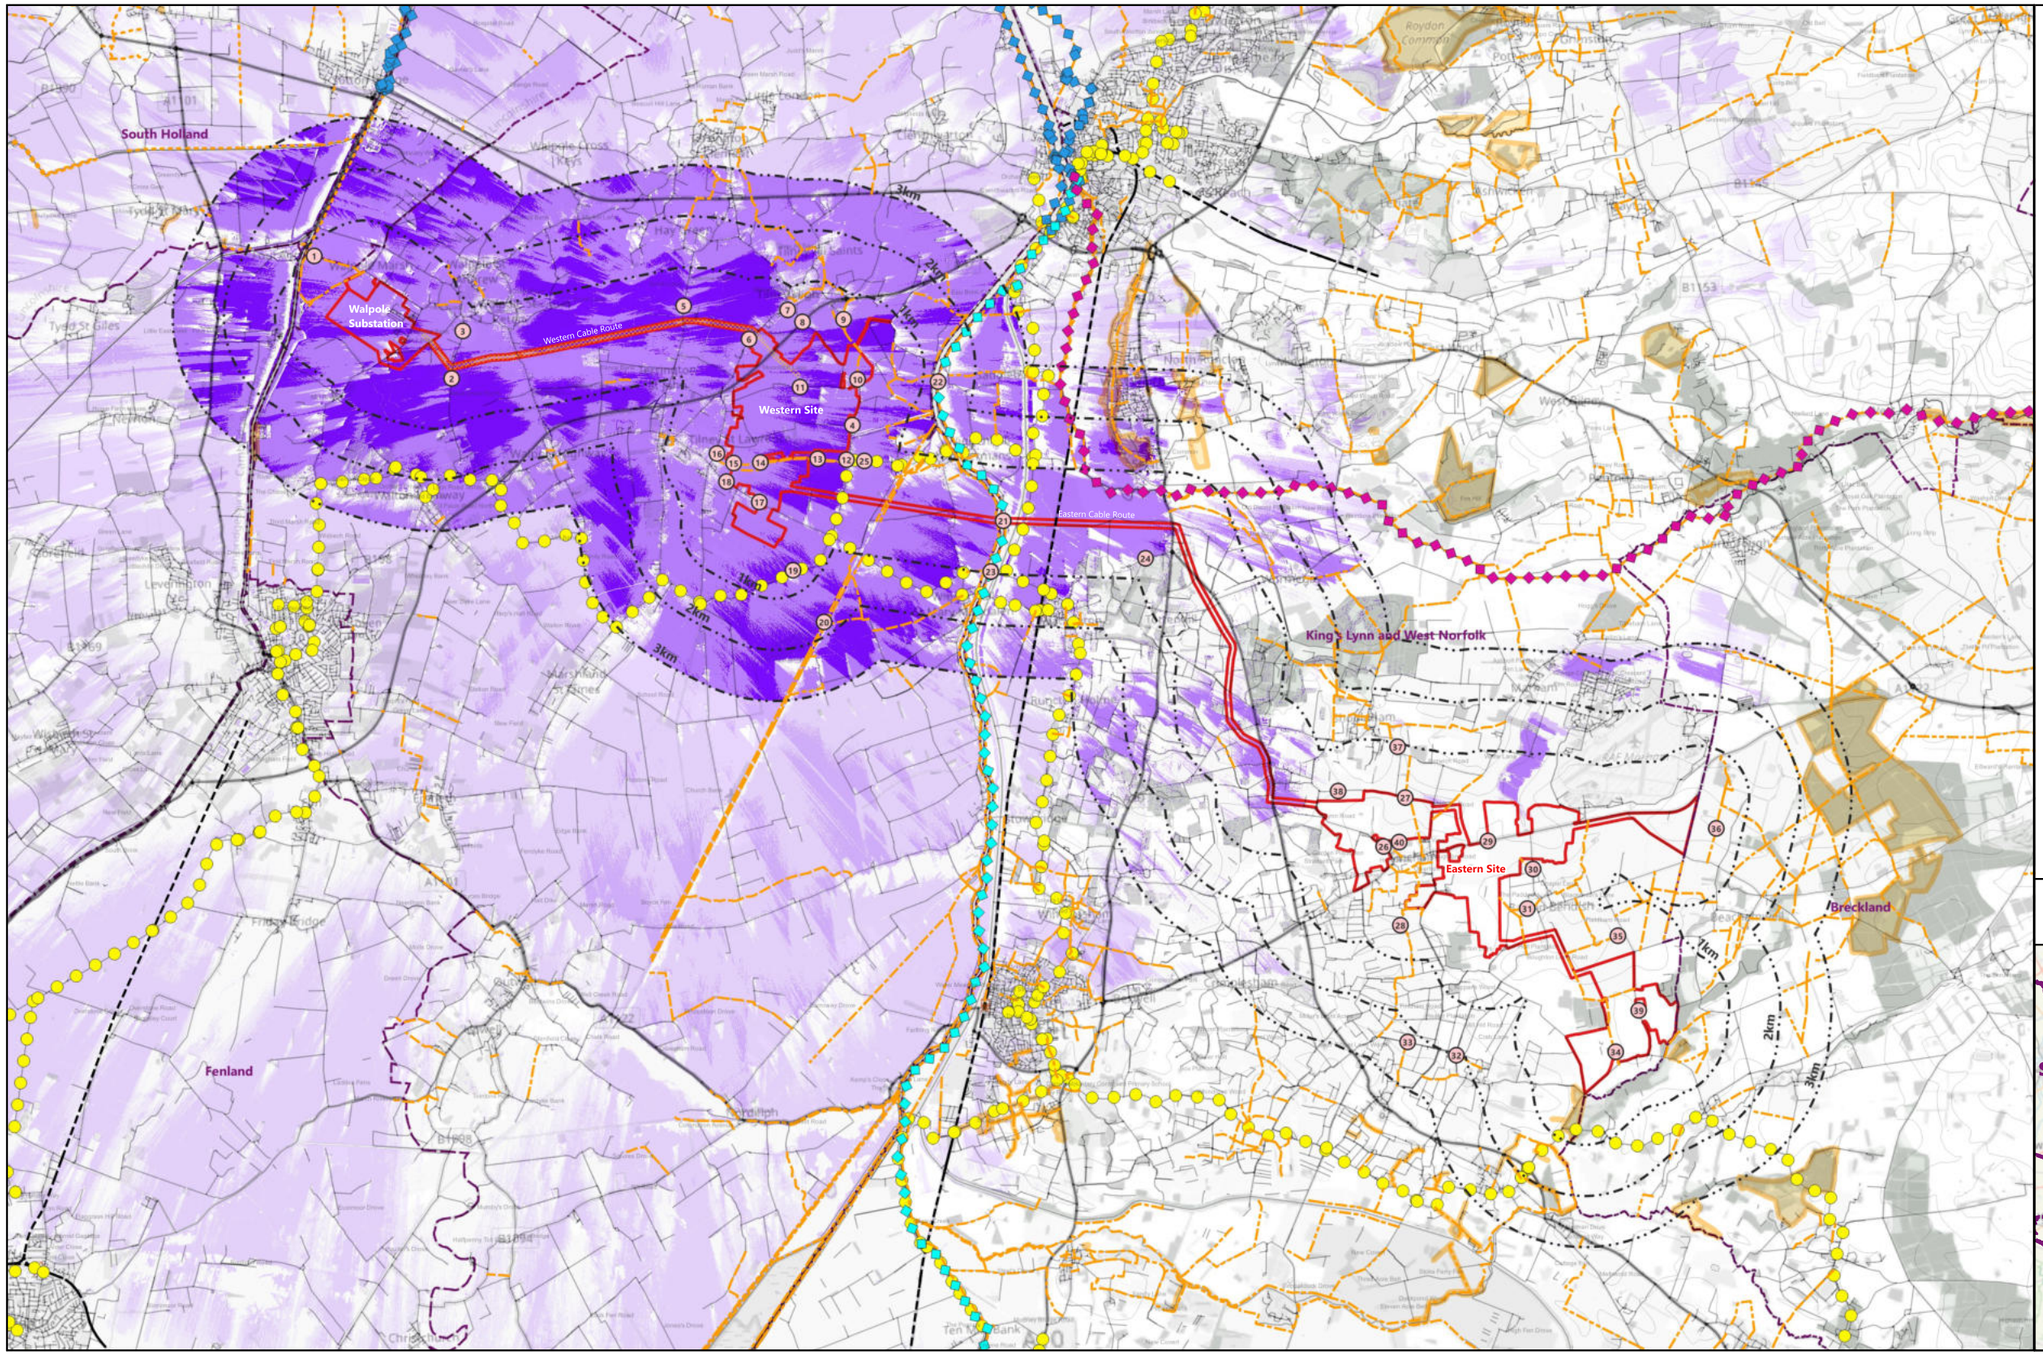

Legend

- Site Boundary
- District Boundary
- 1km, 2km, 3km Buffers from the Site Boundary (excluding Access Tracks)

ZTV: Test Area

- Overhead Lines - Height 50m

ZTV: Screening

Calculated to 50m AOD

- Minor part (1-10%) of the Proposed Development potentially visible
- Minor – moderate part (10 - 50%) of the Proposed Development potentially visible
- Moderate - most (50-100%) of the Proposed Development potentially visible

Public Rights of Way (PRoW)

- Bridleway
- Public Footpath
- Restricted Byway
- National Cycle Network
- CRoW Access Land

Long Distance Footpath


- Fen Rivers Way
- Nar Valley Way
- England Coast Path National Trail

Viewpoint Locations

- ① Viewpoints

Scale: 120,000@A3

0 3,000 6,000 m

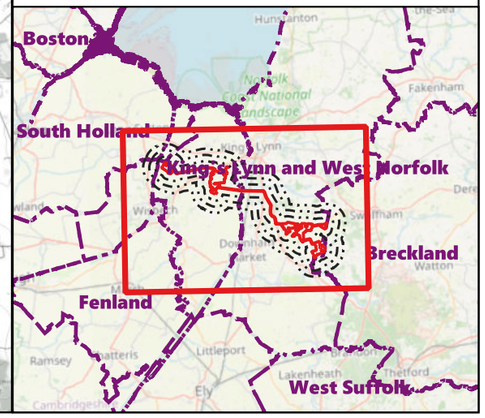

GENERAL NOTES:

1. This drawing is to be read in conjunction with all engineer's, architect's or other relevant drawings and specifications.

2. All dimensions and levels are subject to detailed design.

3. All works to be carried out in compliance with the requirements of the relevant statutory authorities and regulations.

Drawing Notes

The site boundary is for indicative purposes only and requires confirmation on site.

Revision History

Rev	Date	Detail
04	15/10/2026	Scoping Issue

Copyright of Logika Group. Figured dimensions shall be taken in preference to scaling. The contractor shall check all dimensions on site before commencing work.

Project/Location

Longmarsh Green Energy

Drawing title

Figure 10-7h ZTV Screening: Overhead Lines (Western Cable Route)

Drawing status

SCOPING


Client

evolution power

Consultant

tir

Drawing Number	Revision
Figure 10-7h	04

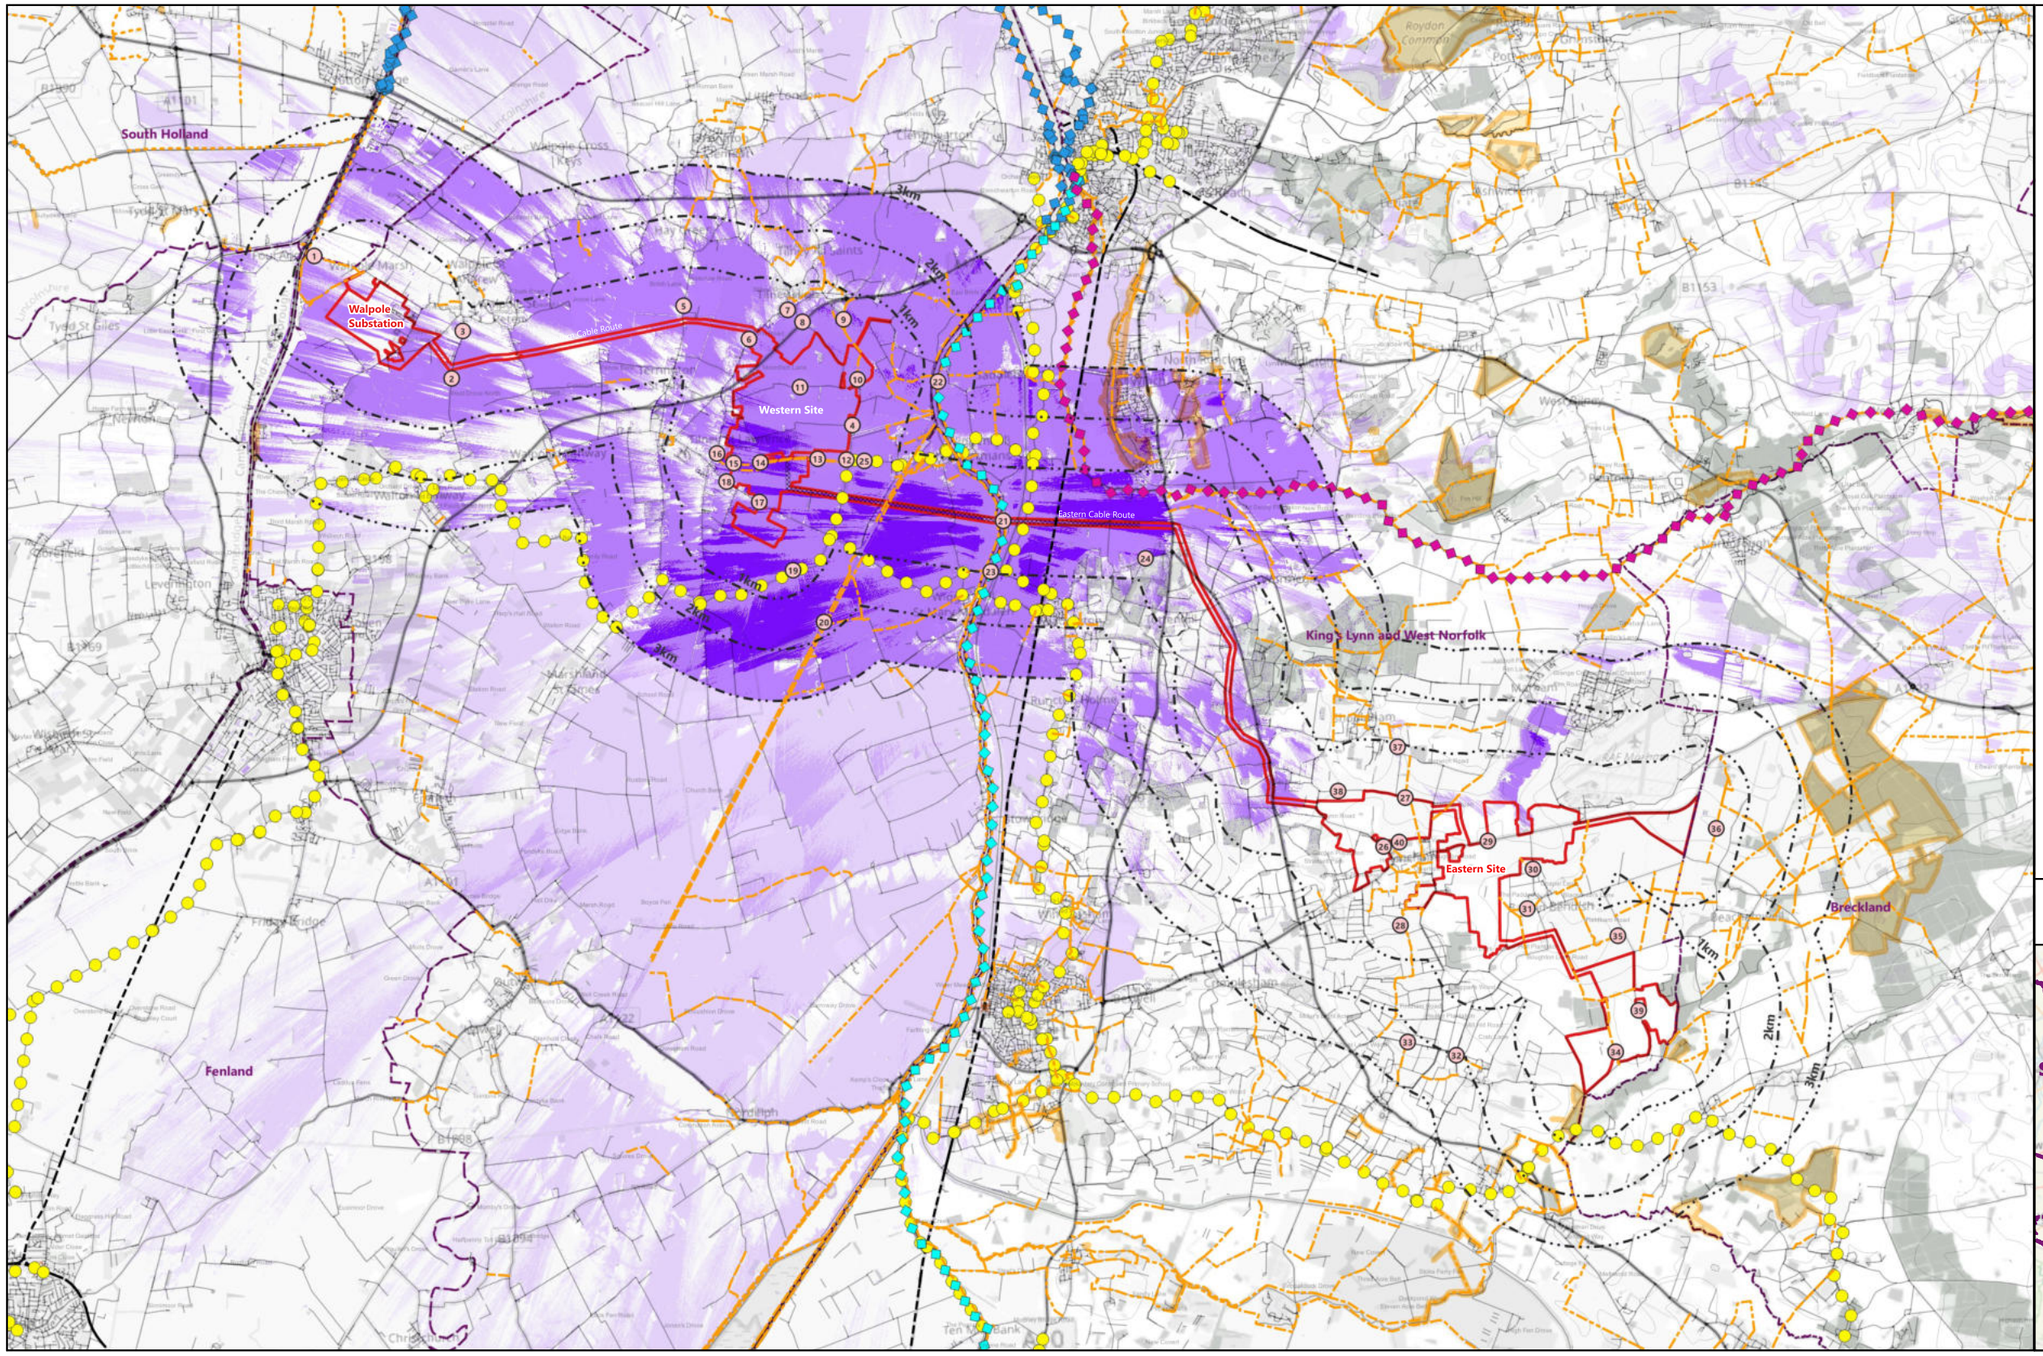

Legend

- Site Boundary
- District Boundary
- 1km, 2km, 3km Buffers from the Site Boundary (excluding Access Tracks)

ZTV: Test Area

- Overhead Lines - Height 35m

ZTV: Screening

Calculated to 35m AOD

- Minor part (1-10%) of the Proposed Development potentially visible
- Minor – moderate part (10 - 50%) of the Proposed Development potentially visible
- Moderate - most (50-100%) of the Proposed Development potentially visible

Public Rights of Way (PRoW)

- Bridleway
- Public Footpath
- Restricted Byway
- National Cycle Network
- CRoW Access Land

Long Distance Footpath


- Fen Rivers Way
- Nar Valley Way
- England Coast Path National Trail

Viewpoint Locations

- ① Viewpoints

Scale: 120,000@A3

0 3,000 6,000 m

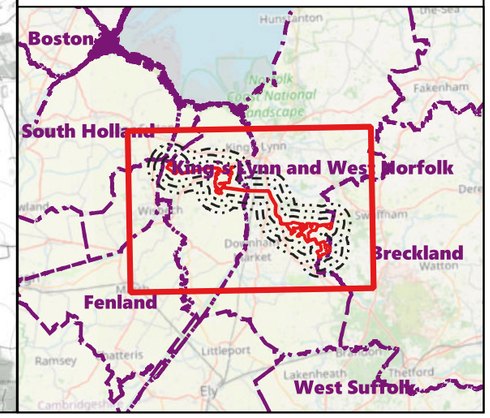

GENERAL NOTES:

1. This drawing is to be read in conjunction with all engineer's, architect's or other relevant drawings and specifications.

2. All dimensions and levels are subject to detailed design.

3. All works to be carried out in compliance with the requirements of the relevant statutory authorities and regulations.

Drawing Notes

The site boundary is for indicative purposes only and requires confirmation on site.

Revision History

Rev	Date	Detail
04	15/10/2026	Scoping Issue

Copyright of Logika Group. Figured dimensions shall be taken in preference to scaling. The contractor shall check all dimensions on site before commencing work.

Project/Location

Longmarsh Green Energy

Drawing title

Figure 10-7i ZTV Screening: Overhead Lines (Eastern Cable Route)

Drawing status

SCOPING

Client

evolution power

Consultant

tir

Drawing Number	Revision
Figure 10-7i	04

Legend

- Site Boundary
- District Boundary
- 1km, 2km, 3km Buffers from the Site Boundary (excluding Access Tracks)

ZTV: Test Area

- Overhead Lines - Height 50m
- Overhead Lines - Height 35m

ZTV: Screening

Calculated to 50m / 35m AOD

- Proposed Overhead Lines theoretically visible (Eastern Cable Route)
- Proposed Overhead Lines theoretically visible (Western Cable Route)
- Proposed Overhead Lines theoretically visible (Cable Routes)

Viewpoint Locations

- ① Viewpoints

Scale: 120,000@A3

0 3,000 6,000 m

GENERAL NOTES:

1. This drawing is to be read in conjunction with all engineer's, architect's or other relevant drawings and specifications.
2. All dimensions and levels are subject to detailed design.
3. All works to be carried out in compliance with the requirements of the relevant statutory authorities and regulations.

Drawing Notes

The site boundary is for indicative purposes only and requires confirmation on site.

Revision History

Rev	Date	Detail
04	15/10/2026	Scoping Issue

Copyright of Logika Group. Figured dimensions shall be taken in preference to scaling. The contractor shall check all dimensions on site before commencing work.

Project/Location
Longmarsh Green Energy

Drawing title
Figure 10-7j ZTV Screening: Overhead Lines (Overall Site)

Drawing status
SCOPING

Client
evolution power

Consultant
tir

Drawing Number Figure 10-7j

Revision 04