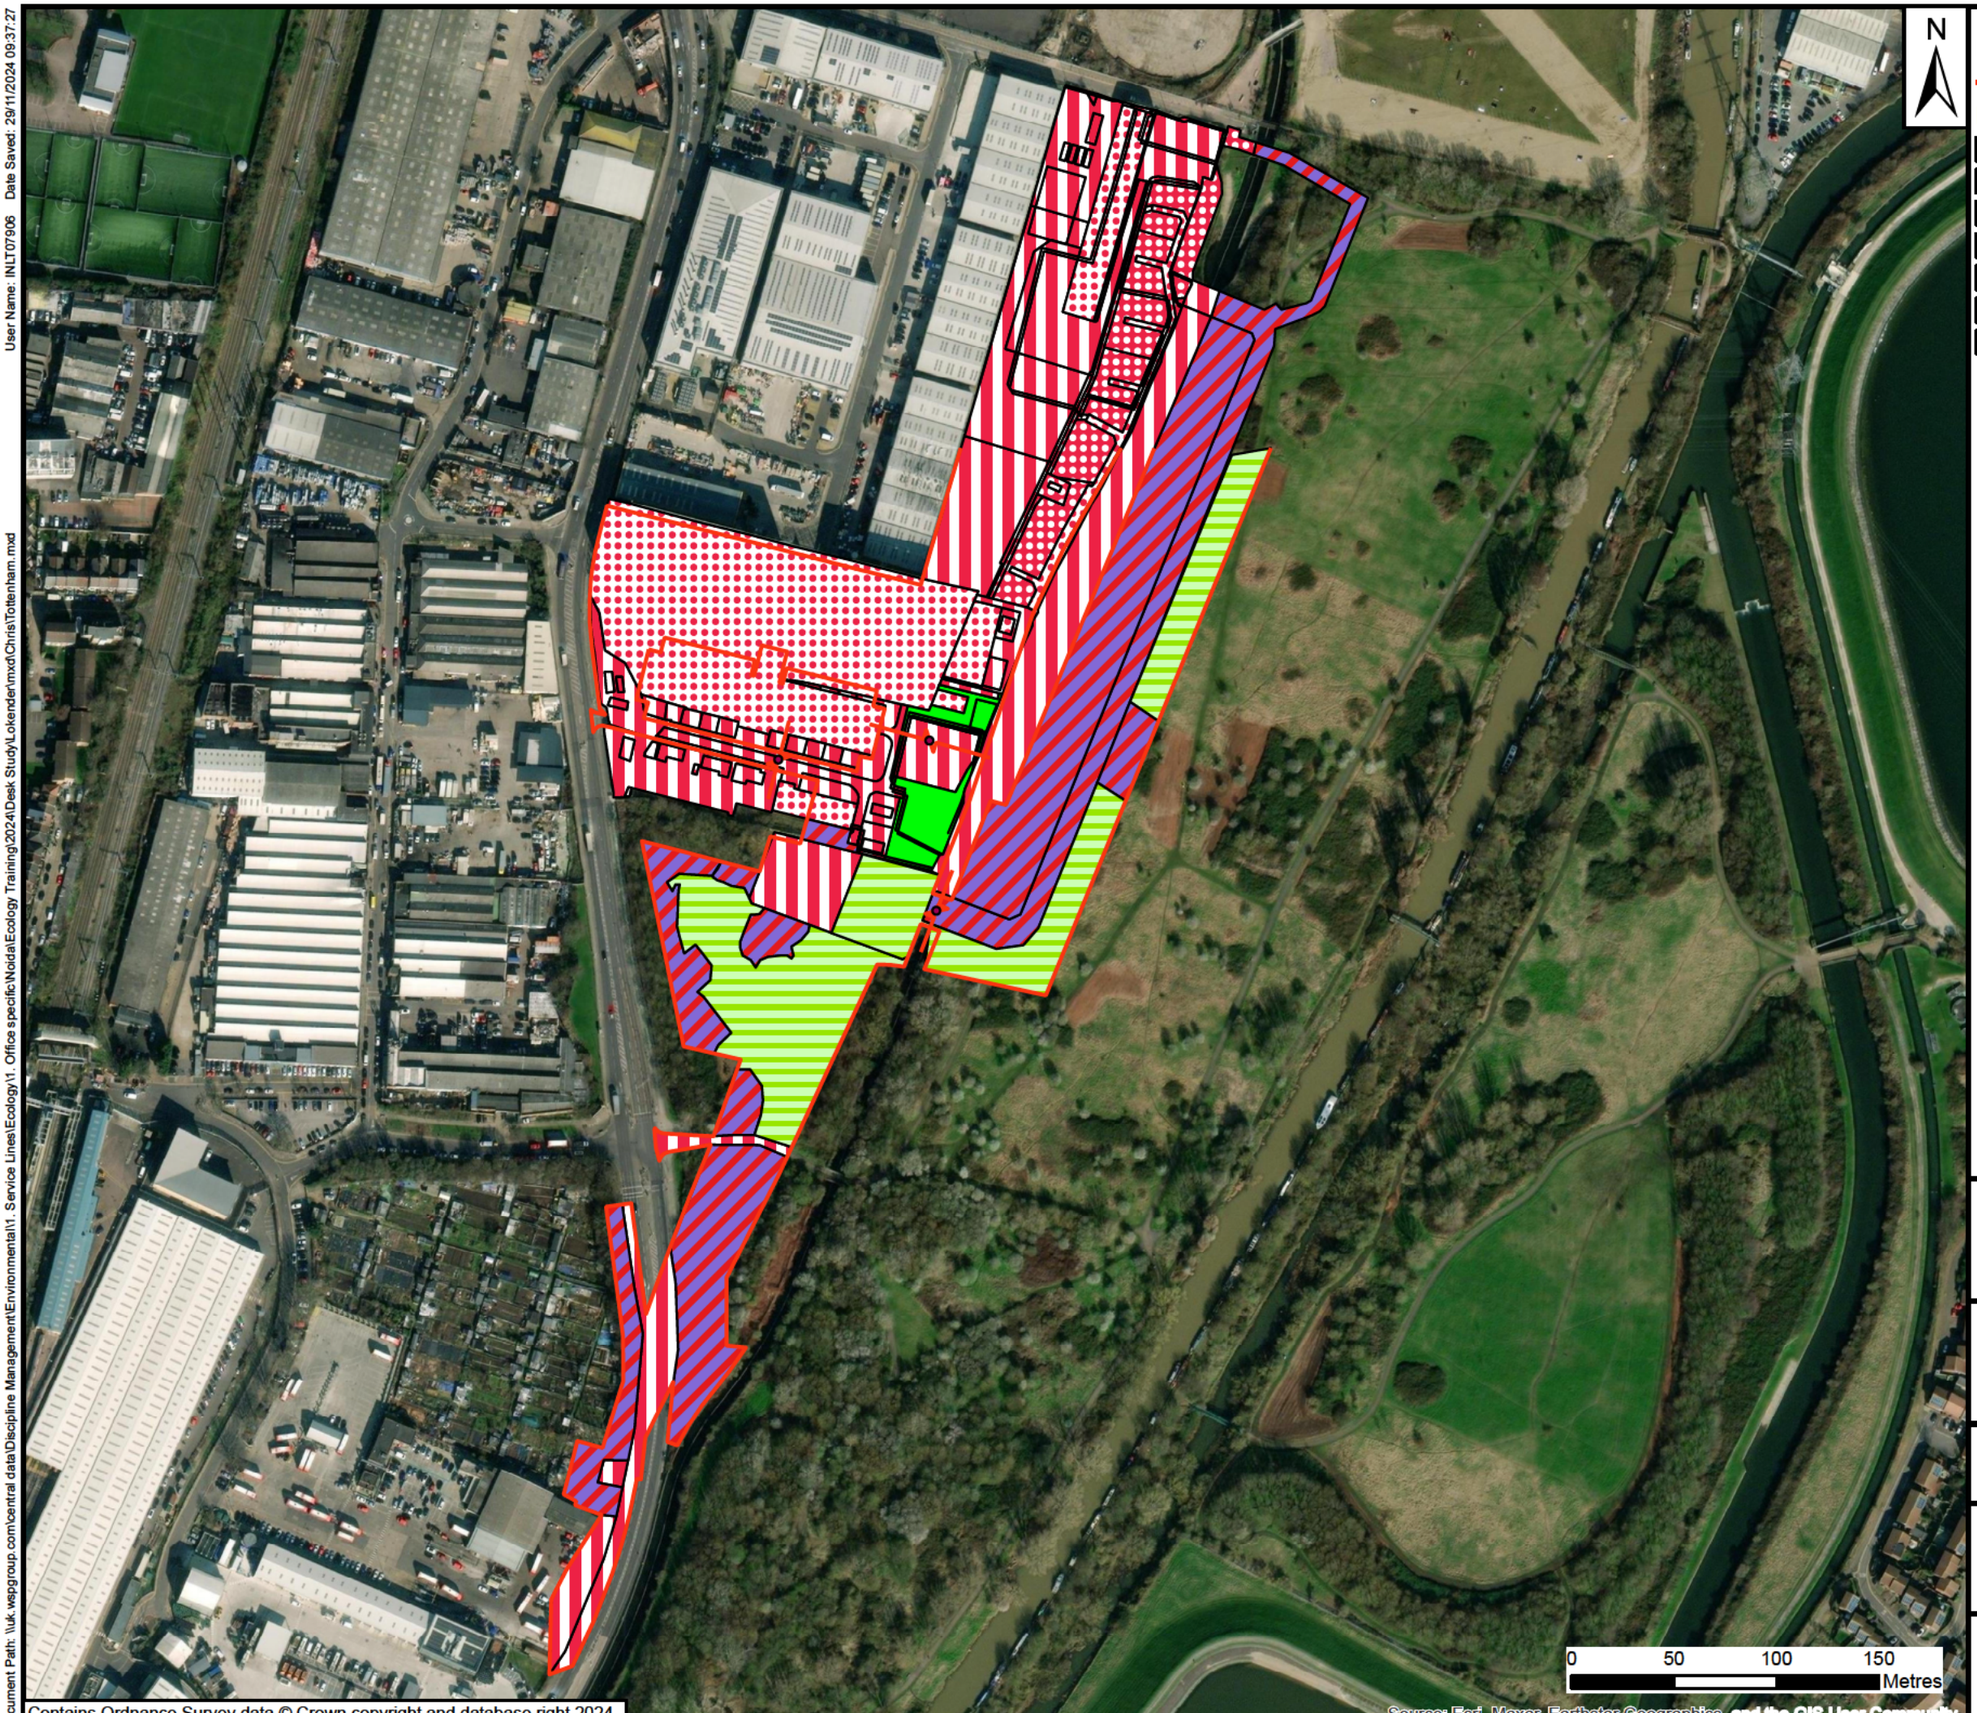

Contains Ordnance Survey data © Crown copyright and database right 2024

Client: National Grid

Project: North London Reinforcement Project: Substation Works

Title: UKHab Baseline Map - Tottenham Substation

Drawing No: 01
Date: 02/12/2024
Scale: 3,000 @ A3
Drawn: LT
Checked: CH
Approved: XXX

User Name: INLT07906 Date Saved: 29/11/2024 09:37:27
Document Path: \\uk.wspgroup.com\central data\Discipline Management\Environmental\1. Service Lines\Ecology\1. Office specific\Noida\Ecology Training\2024\Desk Study\Lokender\mxd\Chris\Tottenham.mxd