Existing Configuration

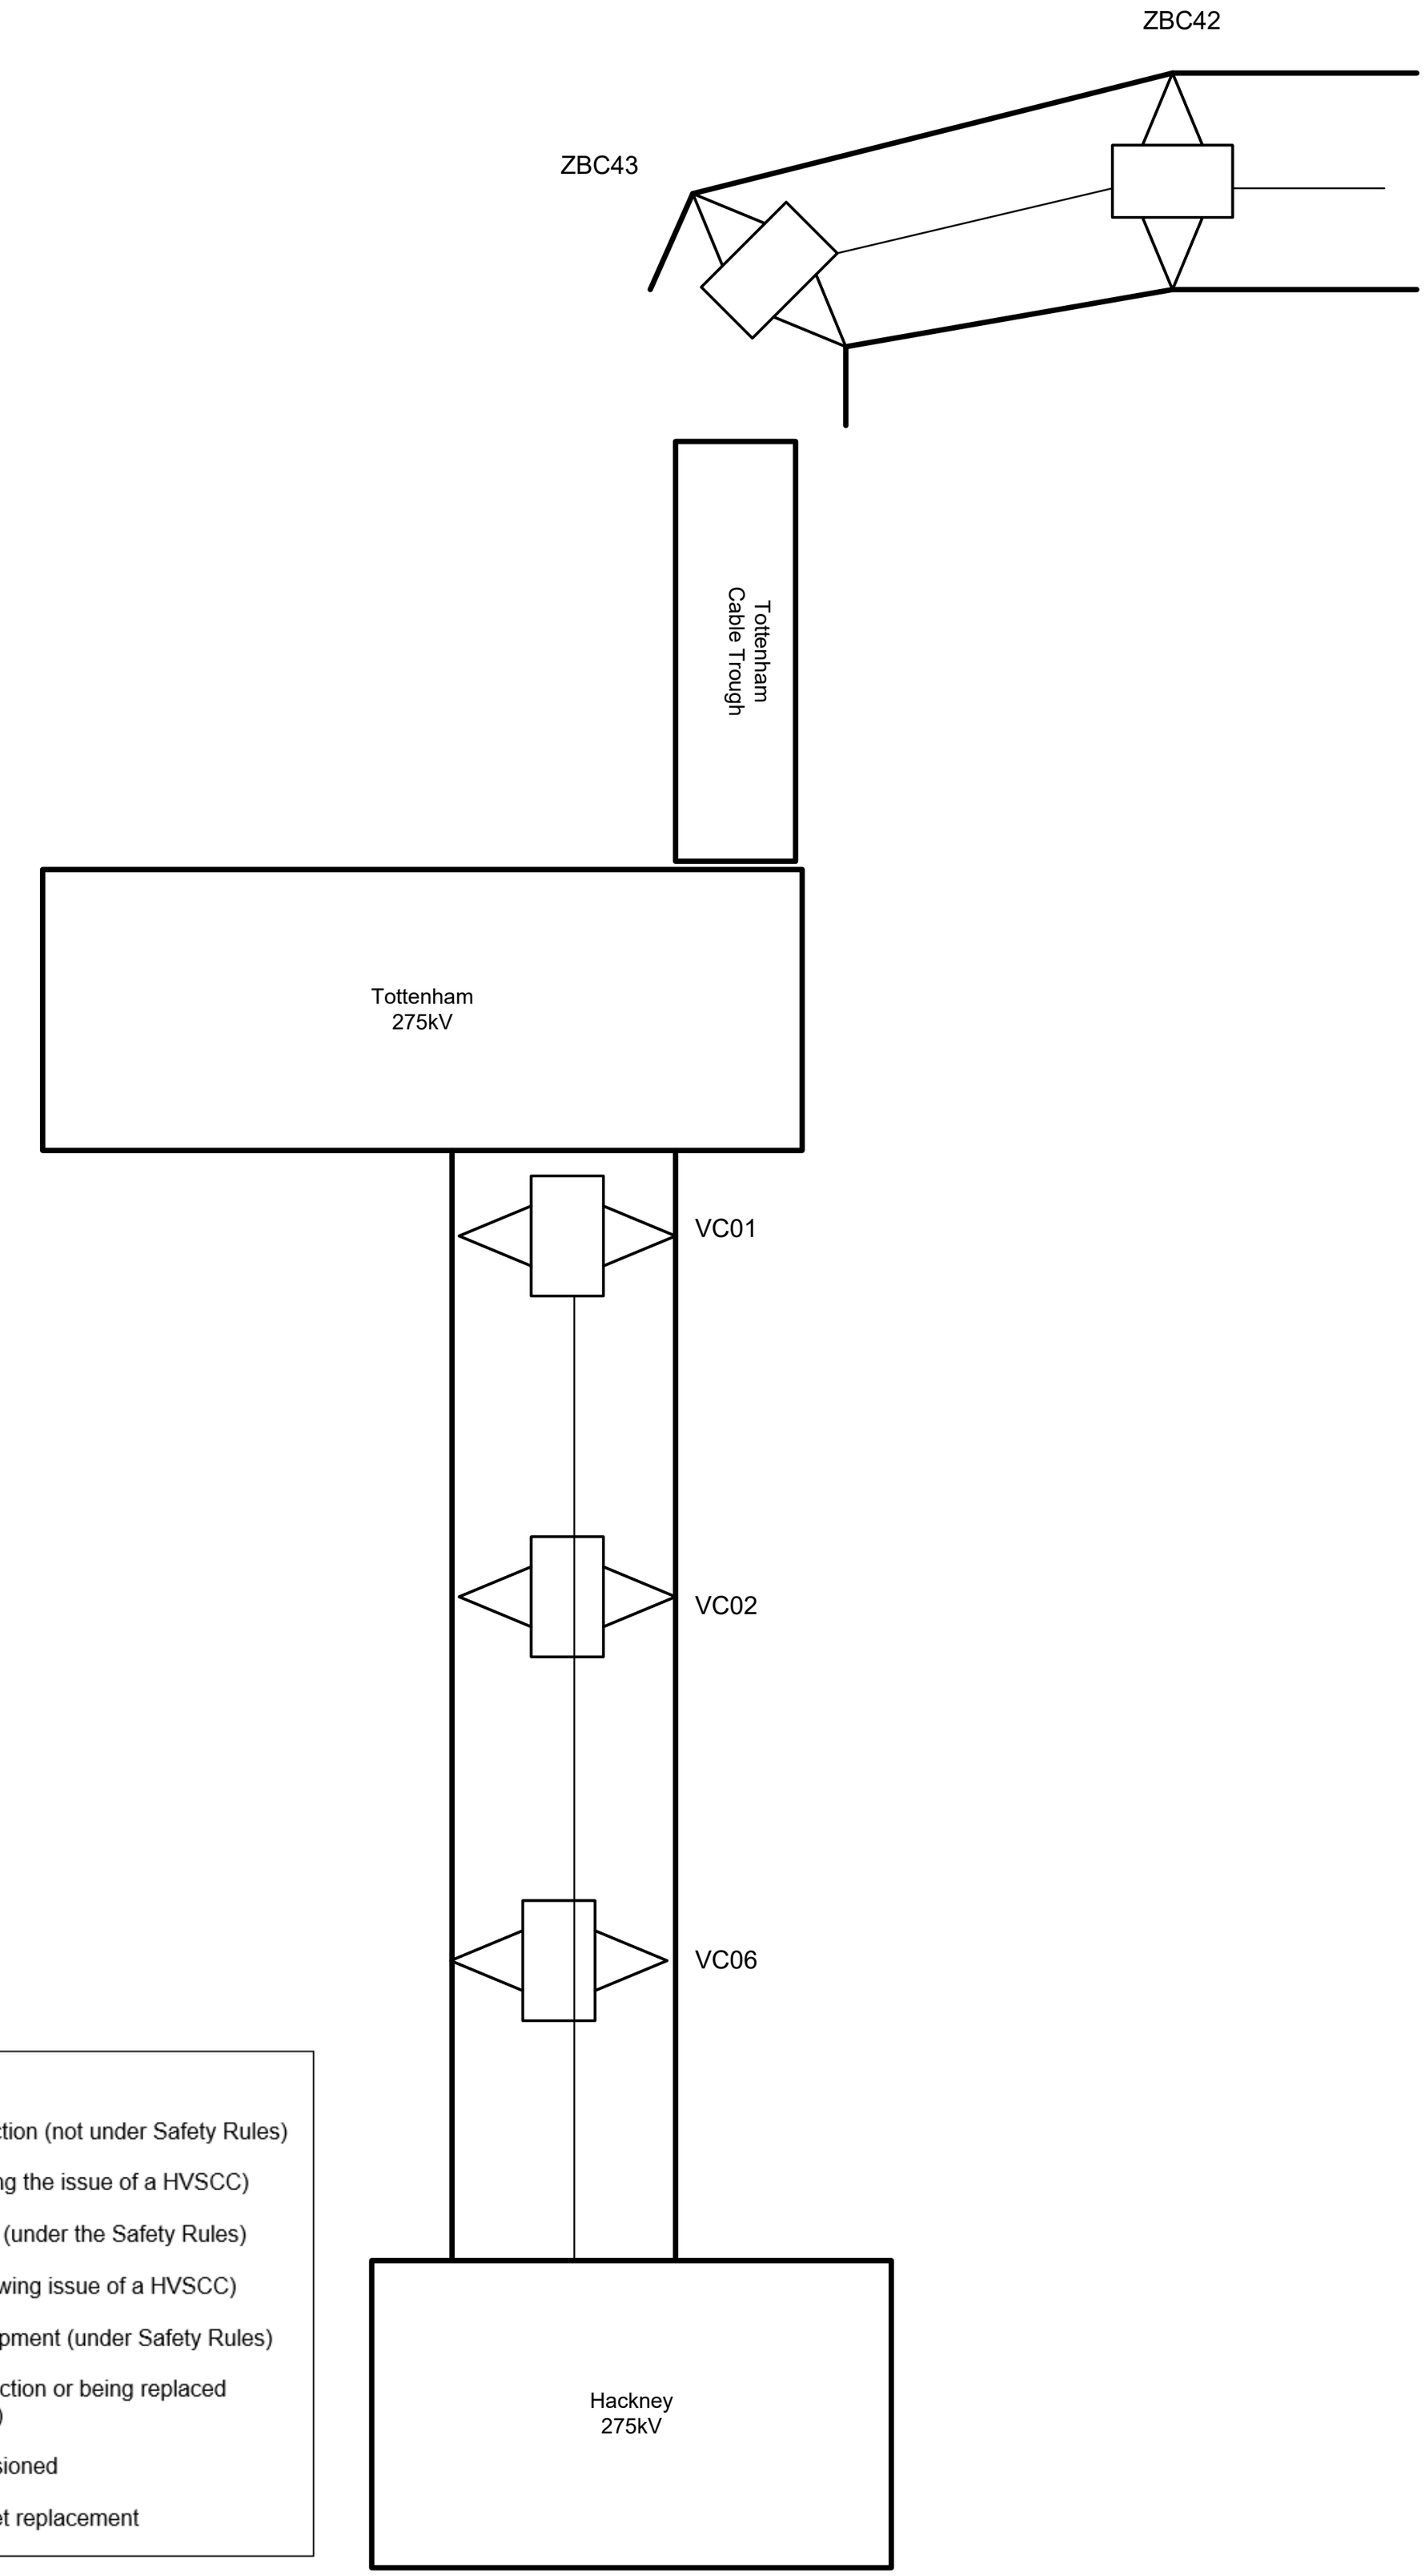

Black	=	Energised Equipment
Dot Red	=	Equipment under construction (not under Safety Rules)
Red	=	Equipment added (following the issue of a HVSCC)
Green	=	Equipment to be removed (under the Safety Rules)
Dot Green	=	Equipment removed (following issue of a HVSCC)
Cyan	=	Isolated switched out equipment (under Safety Rules)
Dot Cyan	=	Equipment Under Construction or being replaced (while under Safety Rules)
Blue	=	Equipment being commissioned
Grey	=	Equipment subject to asset replacement

Off Line Tower Builds

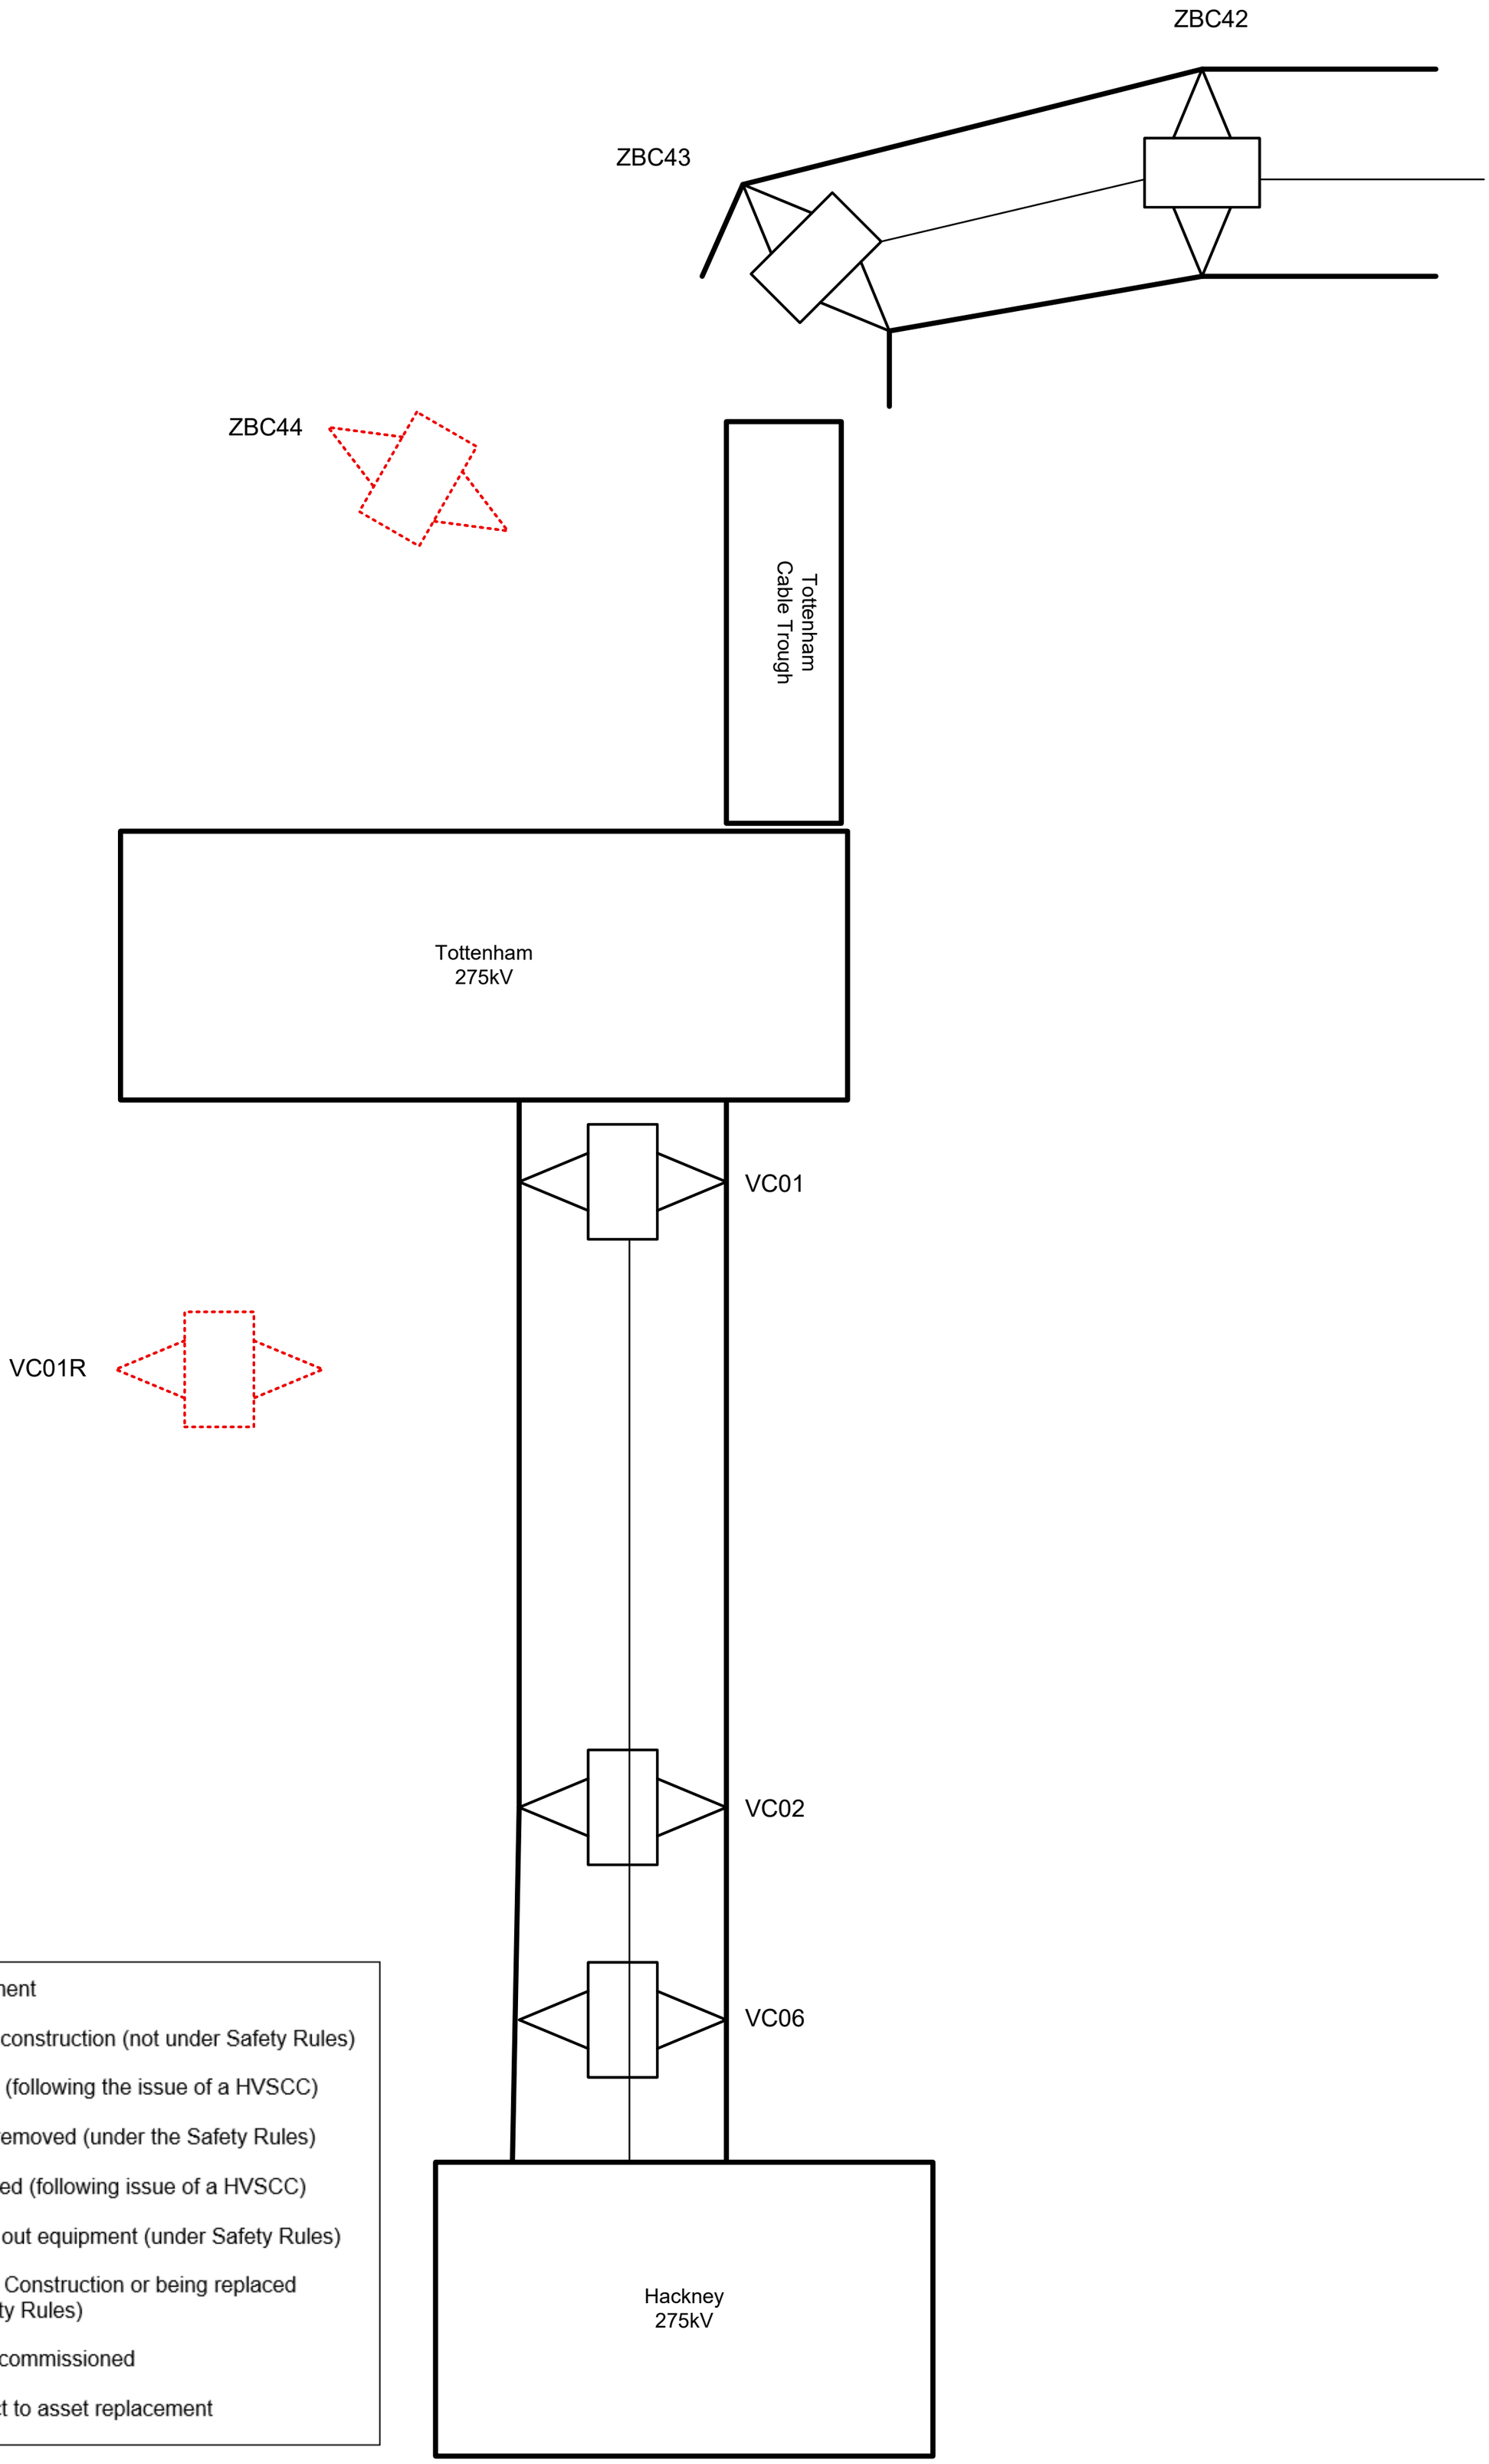

Black	=	Energised Equipment
Dot Red	=	Equipment under construction (not under Safety Rules)
Red	=	Equipment added (following the issue of a HVSCC)
Green	=	Equipment to be removed (under the Safety Rules)
Dot Green	=	Equipment removed (following issue of a HVSCC)
Cyan	=	Isolated switched out equipment (under Safety Rules)
Dot Cyan	=	Equipment Under Construction or being replaced (while under Safety Rules)
Blue	=	Equipment being commissioned
Grey	=	Equipment subject to asset replacement

New Towers added to System (HVSCC)

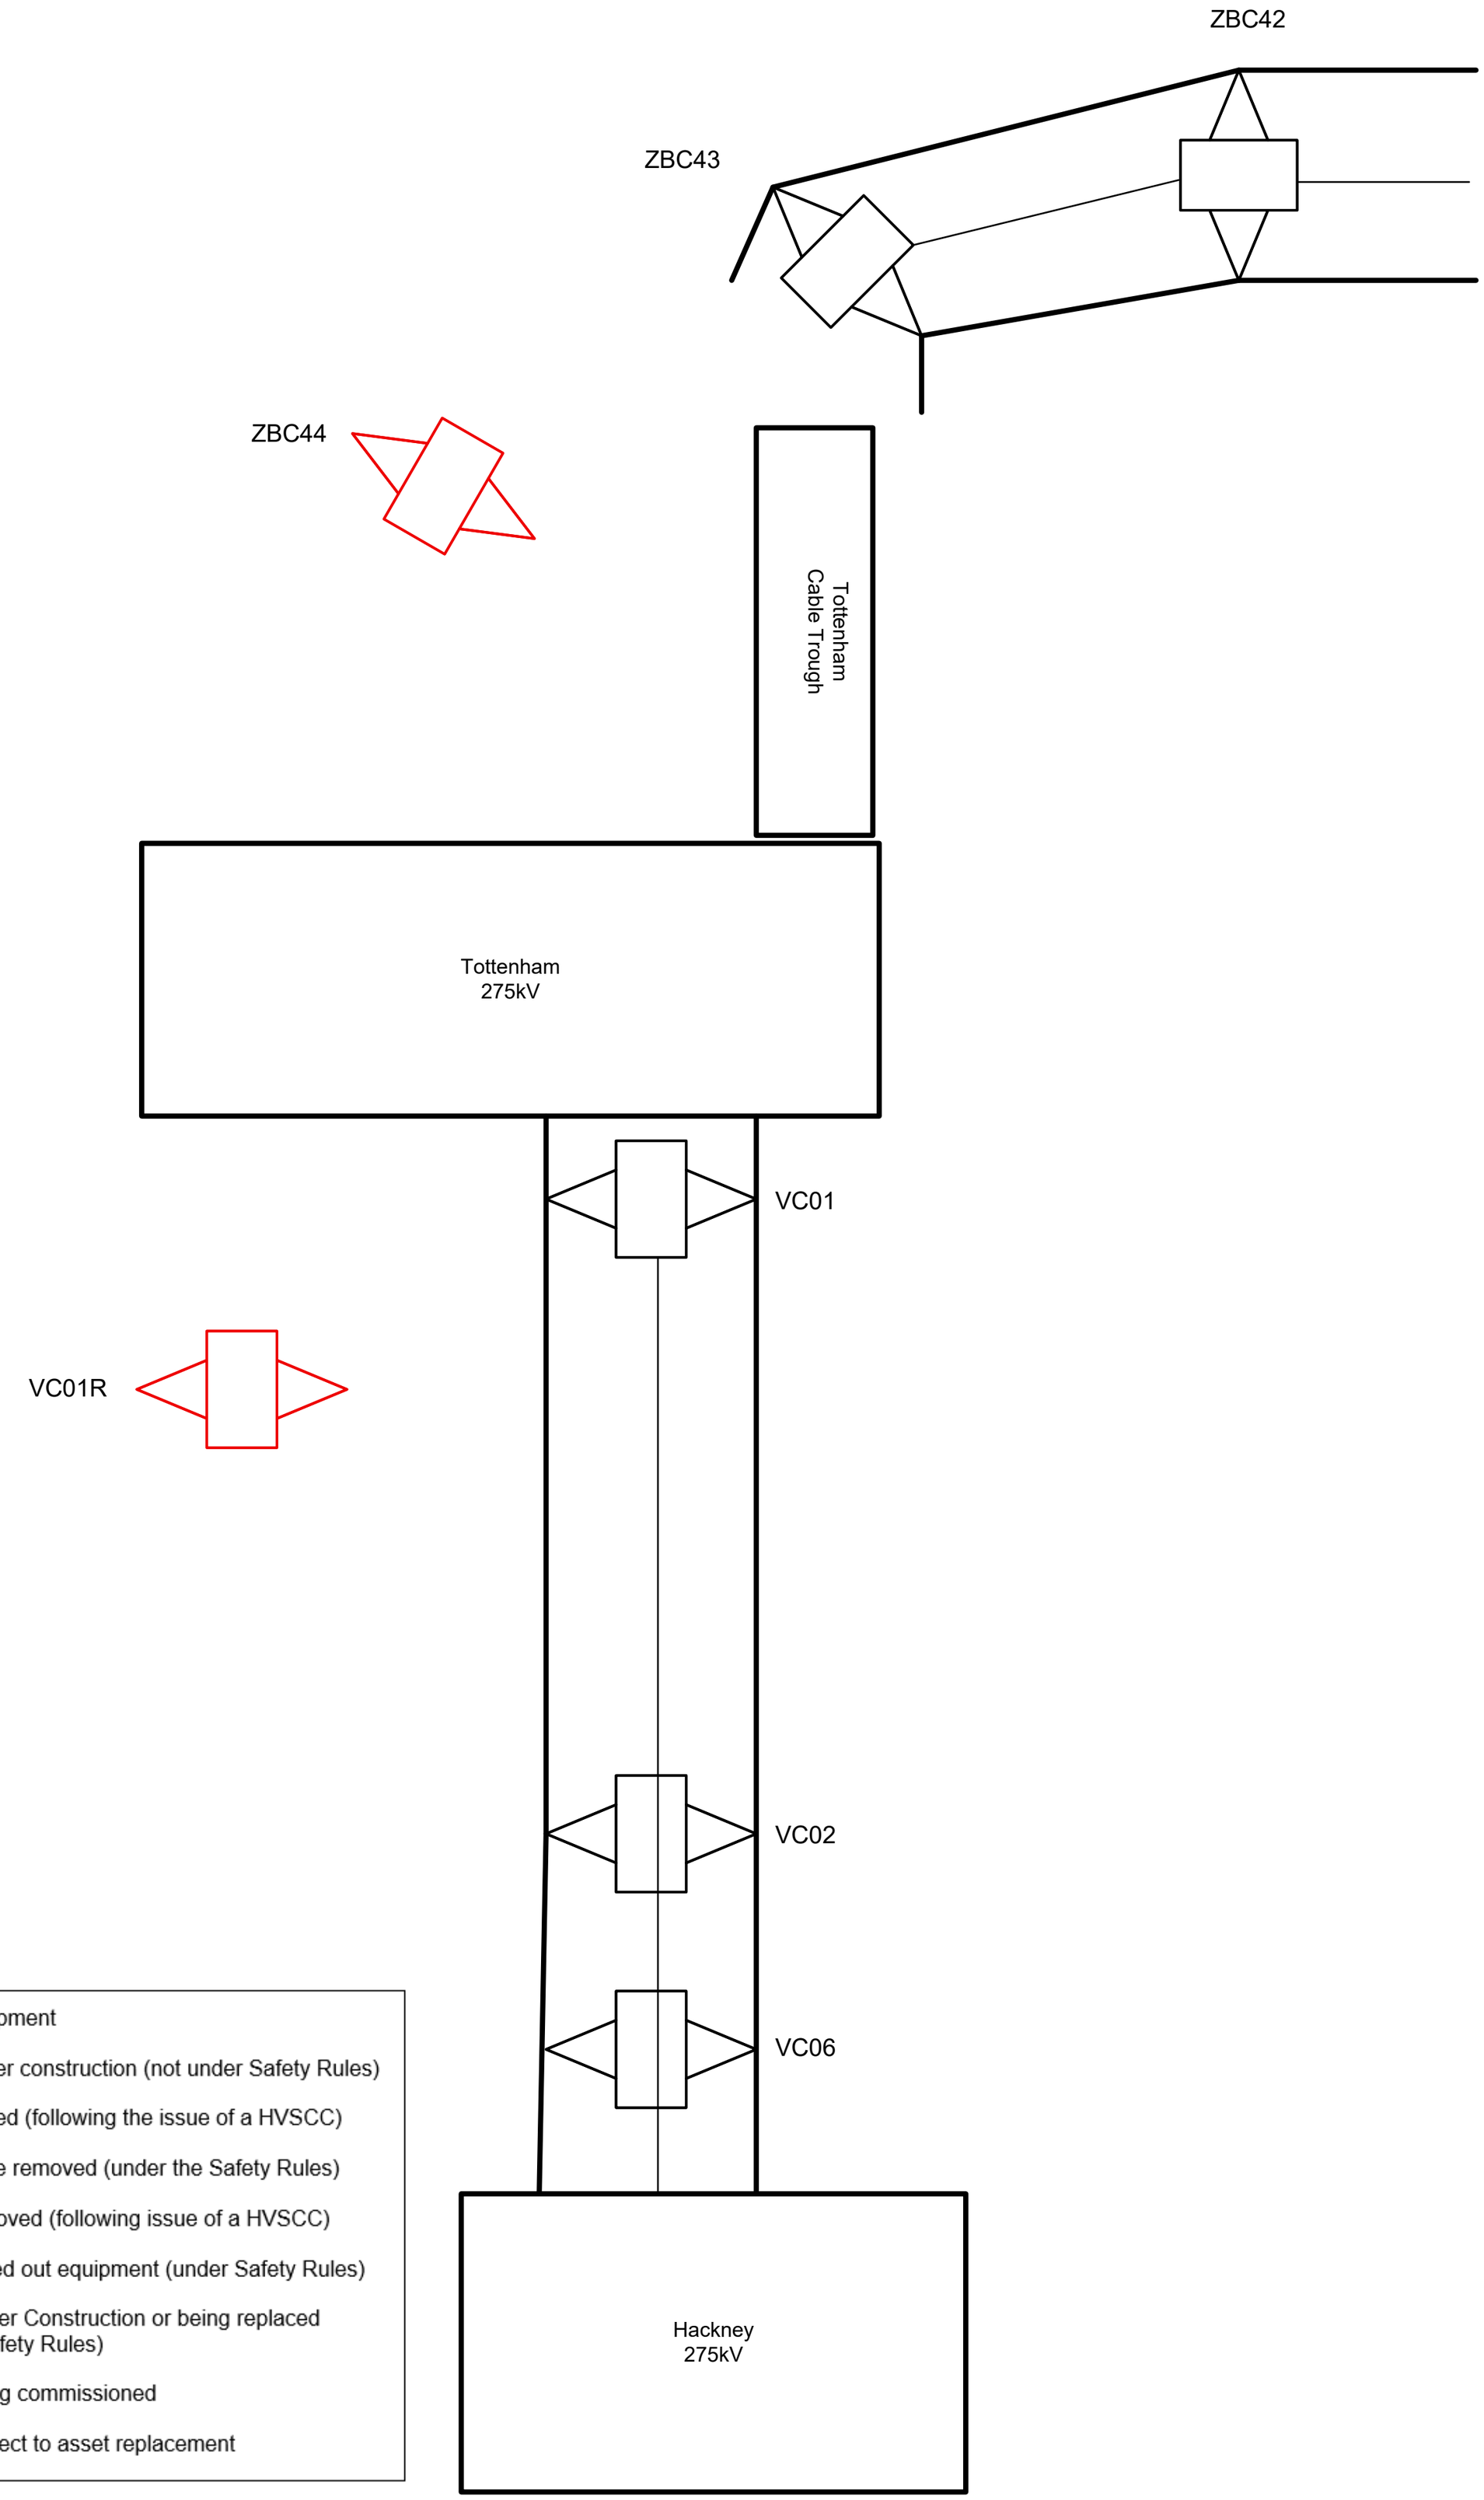

Black	=	Energised Equipment
Dot Red	=	Equipment under construction (not under Safety Rules)
Red	=	Equipment added (following the issue of a HVSCC)
Green	=	Equipment to be removed (under the Safety Rules)
Dot Green	=	Equipment removed (following issue of a HVSCC)
Cyan	=	Isolated switched out equipment (under Safety Rules)
Dot Cyan	=	Equipment Under Construction or being replaced (while under Safety Rules)
Blue	=	Equipment being commissioned
Grey	=	Equipment subject to asset replacement

VC CCT1 Outage

Transfer Conductors & EW from VC01-VC01R
Install Temp Earthwire VC01-VC02

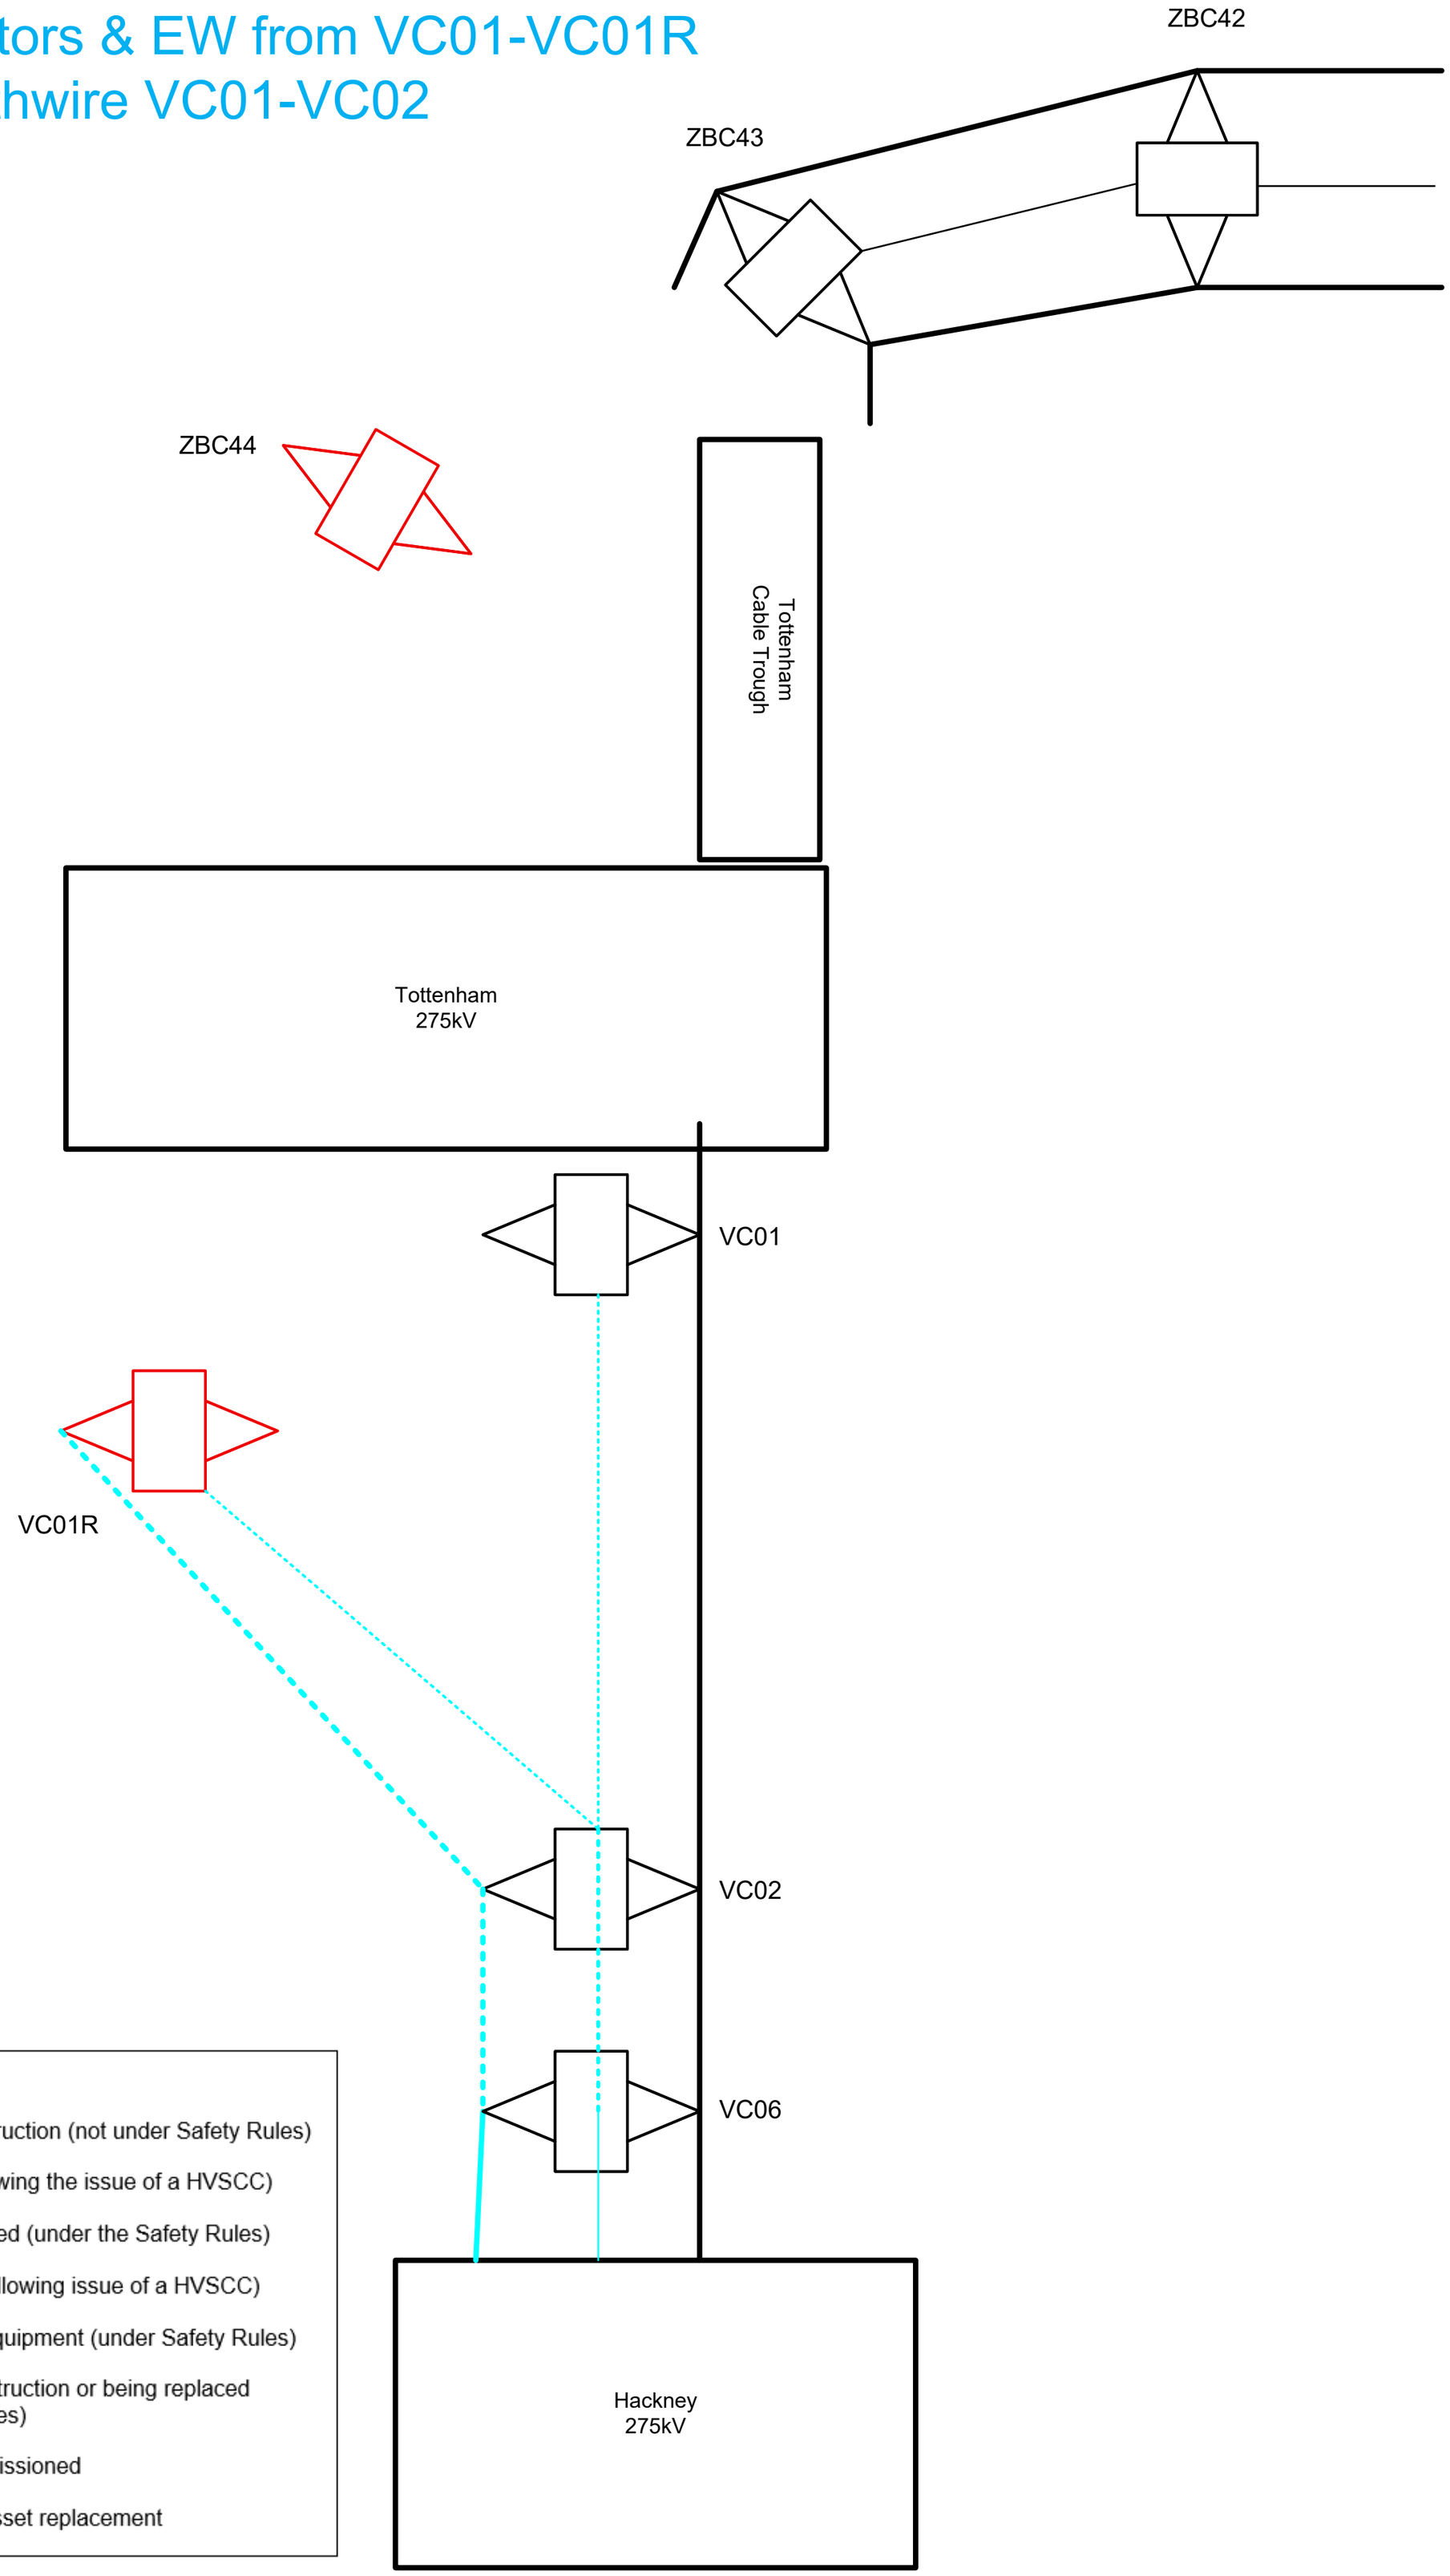

Black	=	Energised Equipment
Dot Red	=	Equipment under construction (not under Safety Rules)
Red	=	Equipment added (following the issue of a HVSCC)
Green	=	Equipment to be removed (under the Safety Rules)
Dot Green	=	Equipment removed (following issue of a HVSCC)
Cyan	=	Isolated switched out equipment (under Safety Rules)
Dot Cyan	=	Equipment Under Construction or being replaced (while under Safety Rules)
Blue	=	Equipment being commissioned
Grey	=	Equipment subject to asset replacement

VC CCT1 Outage

Install Pilot Bonds ZBC44-VC01R
Pull New Conductor & EW ZBC44-VC06

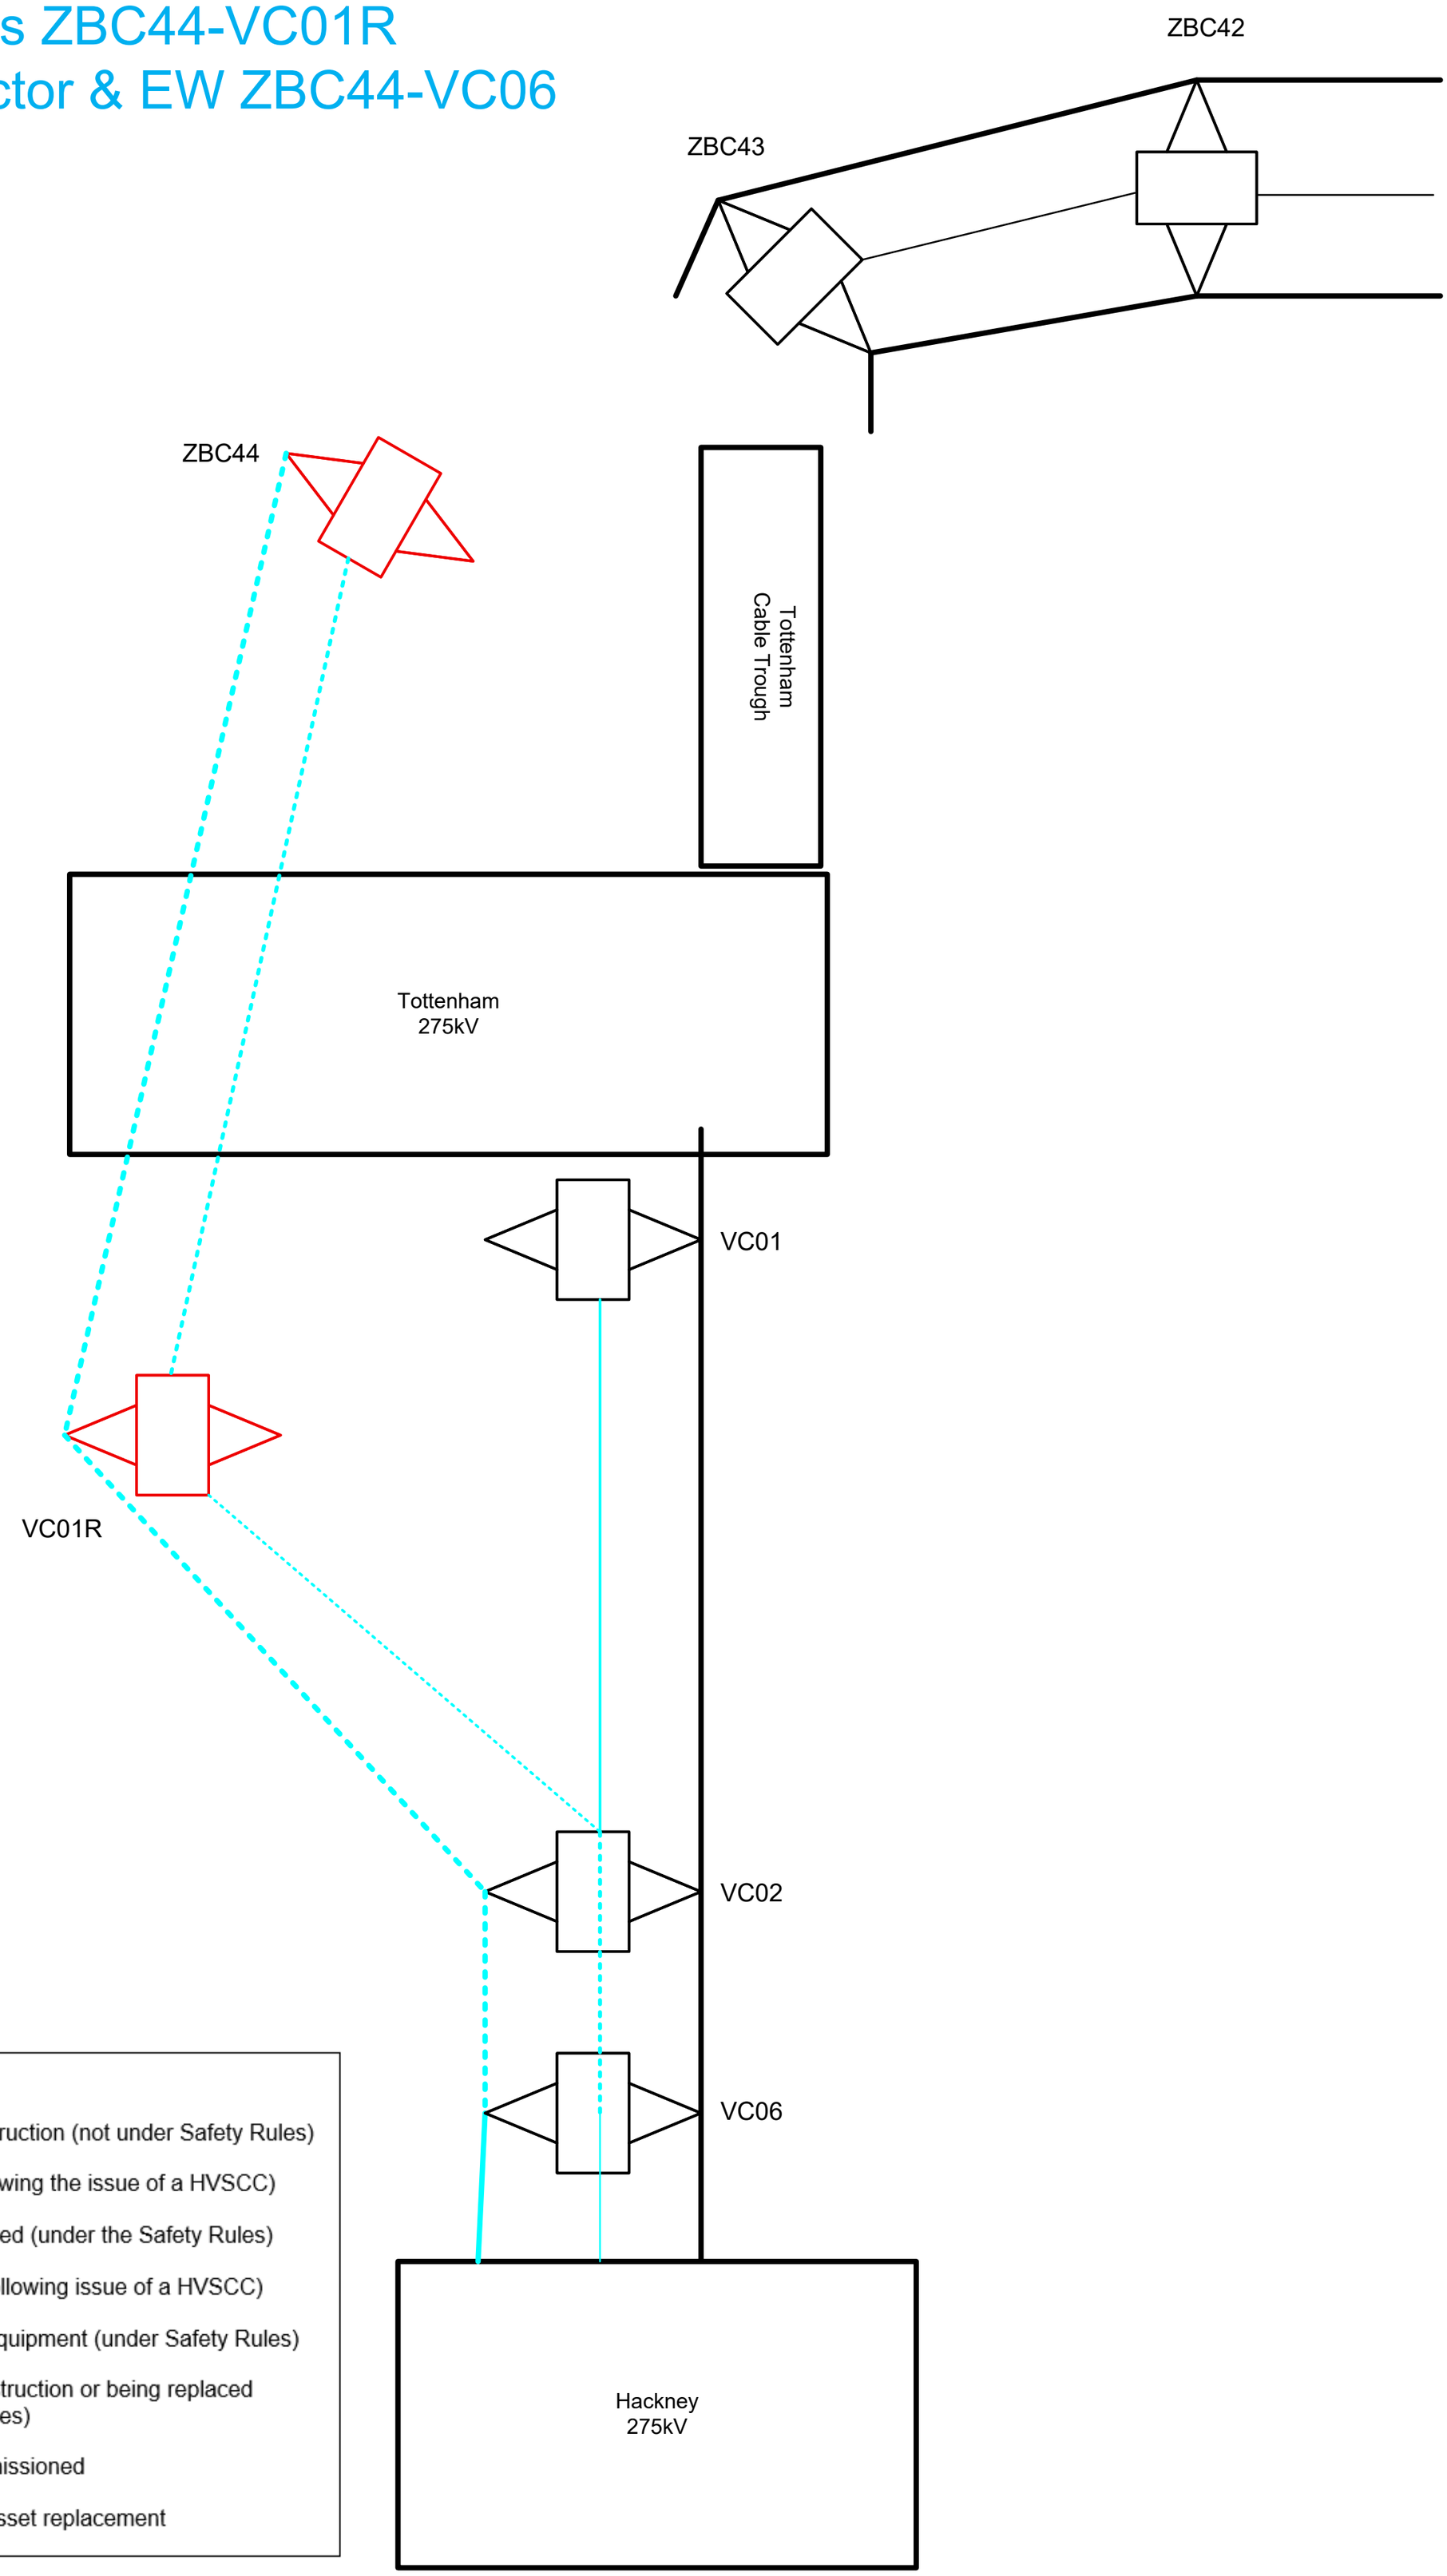

Black	=	Energised Equipment
Dot Red	=	Equipment under construction (not under Safety Rules)
Red	=	Equipment added (following the issue of a HVSCC)
Green	=	Equipment to be removed (under the Safety Rules)
Dot Green	=	Equipment removed (following issue of a HVSCC)
Cyan	=	Isolated switched out equipment (under Safety Rules)
Dot Cyan	=	Equipment Under Construction or being replaced (while under Safety Rules)
Blue	=	Equipment being commissioned
Grey	=	Equipment subject to asset replacement

VC CCT1 Outage

Remove Downleads ZBC43
Install Single Span & E/W ZBC44-43

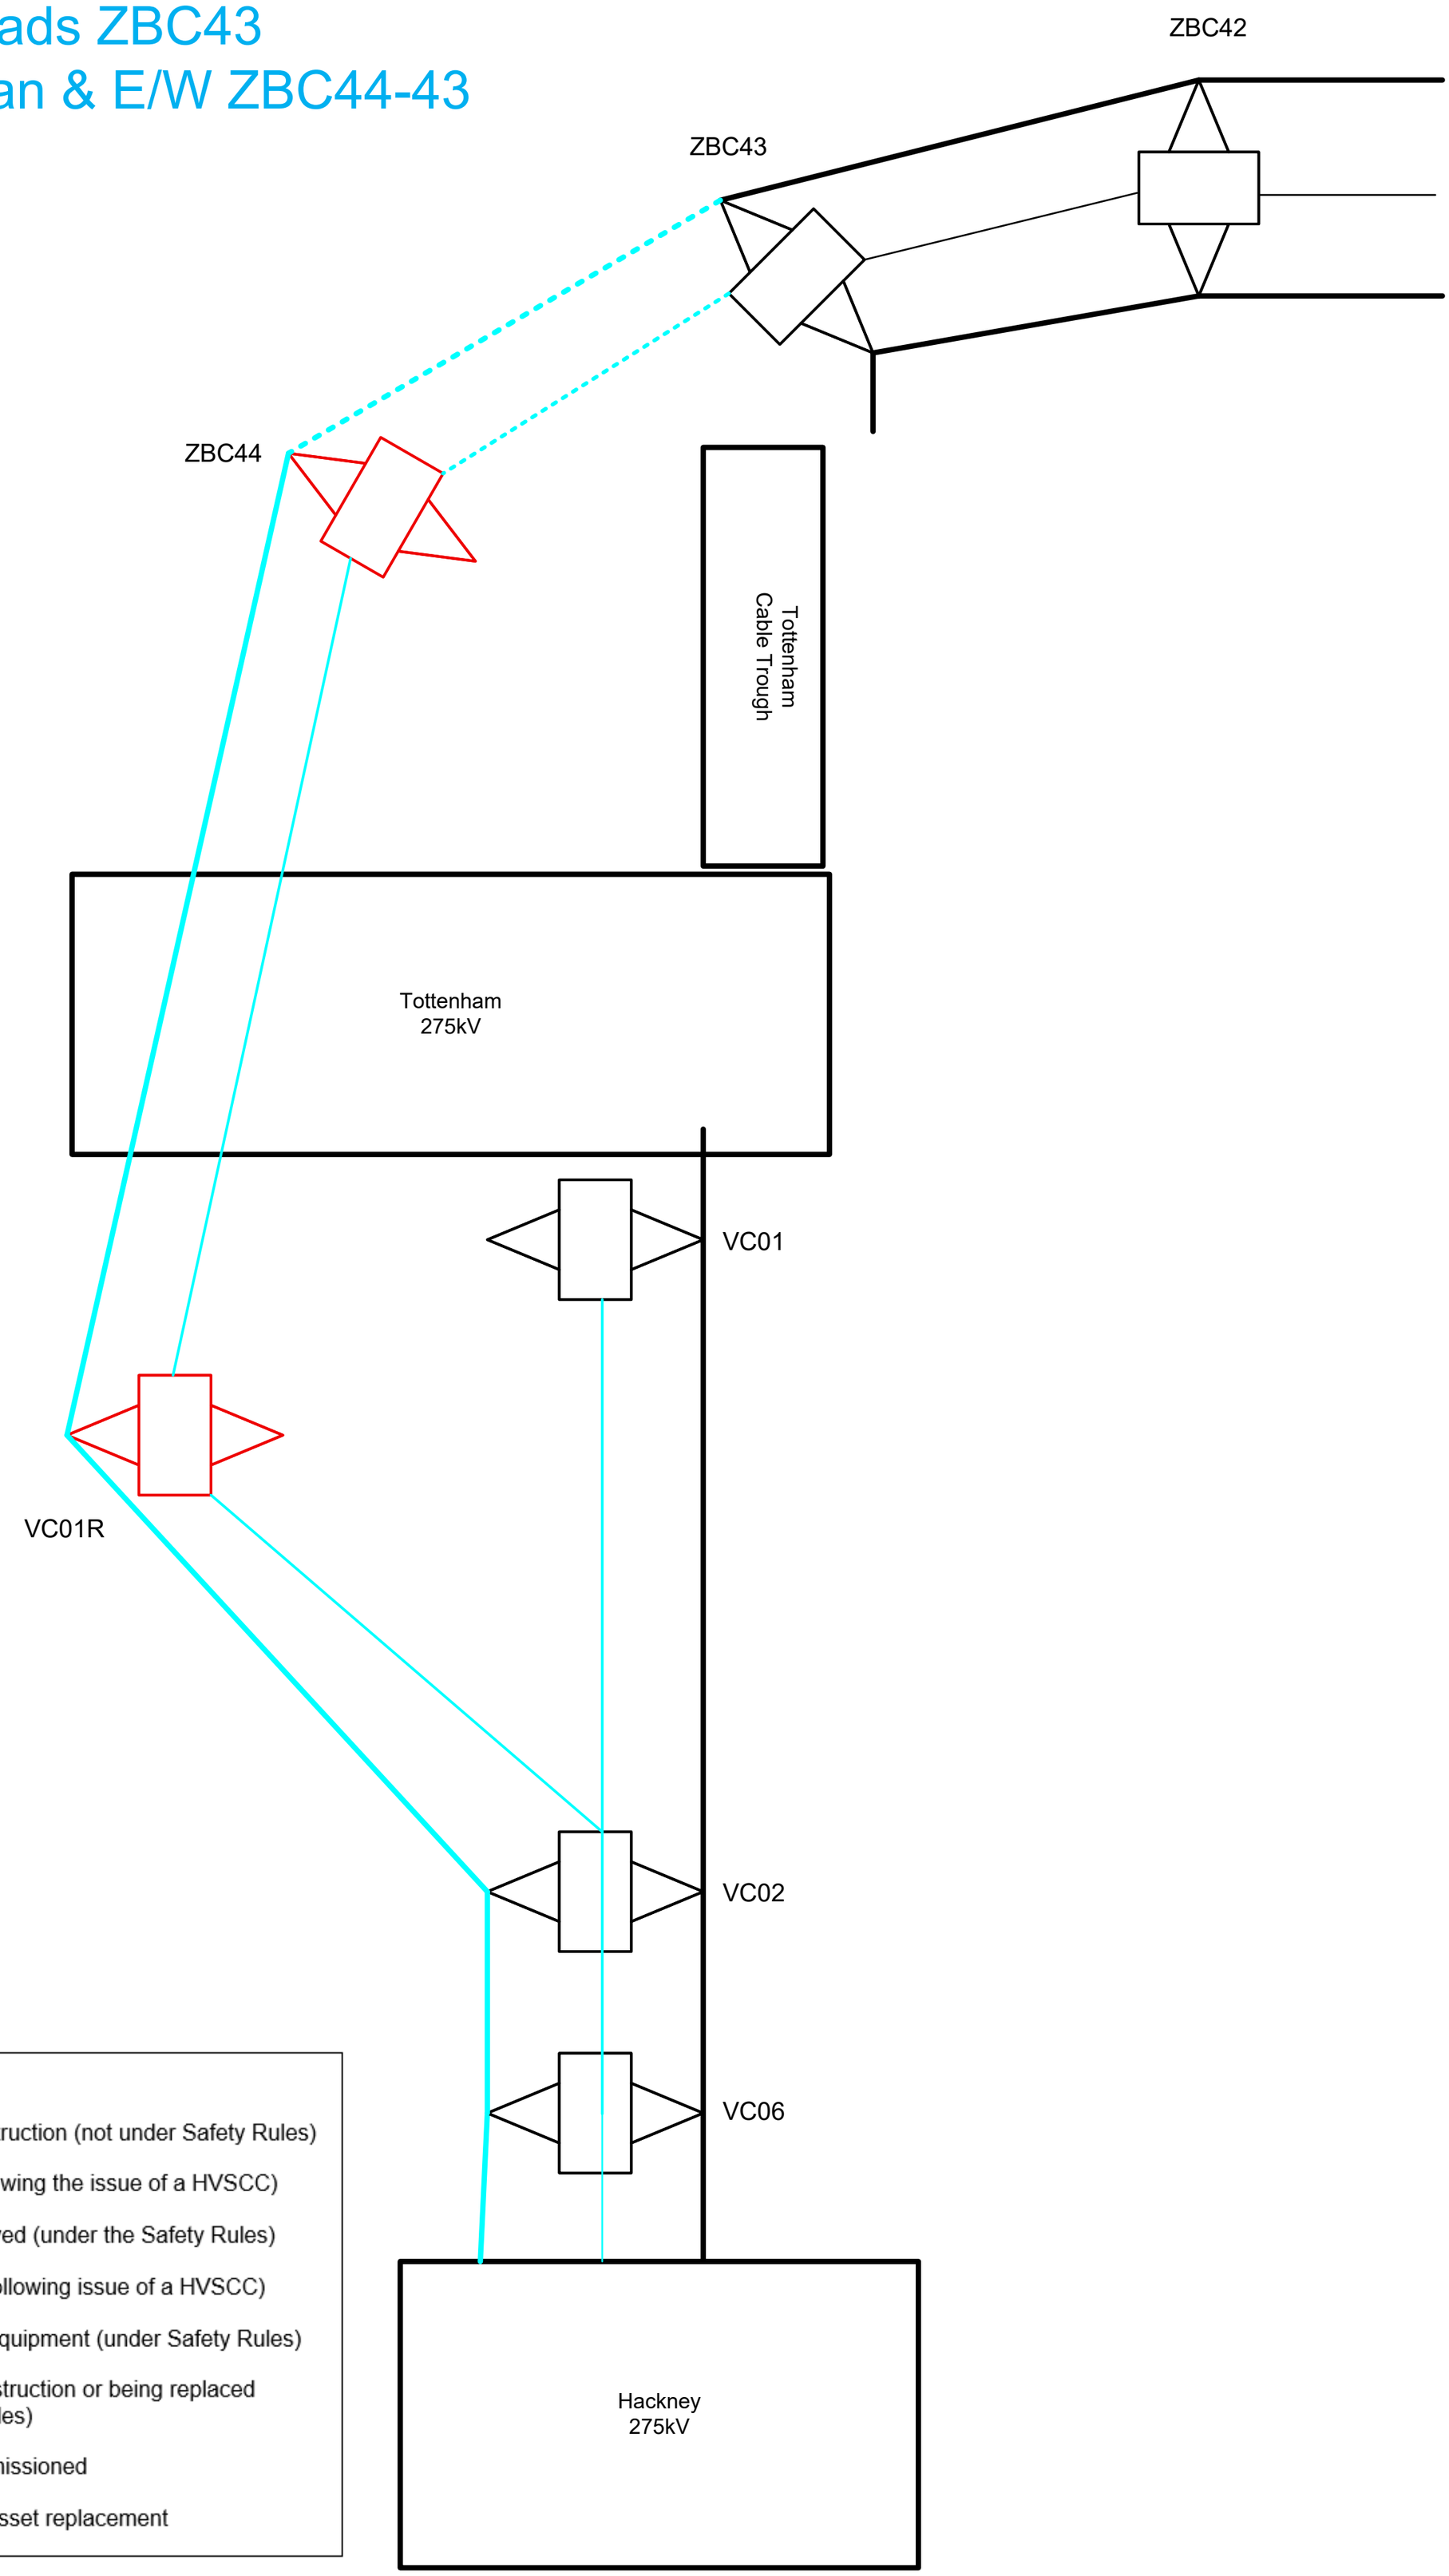

Black	=	Energised Equipment
Dot Red	=	Equipment under construction (not under Safety Rules)
Red	=	Equipment added (following the issue of a HVSCC)
Green	=	Equipment to be removed (under the Safety Rules)
Dot Green	=	Equipment removed (following issue of a HVSCC)
Cyan	=	Isolated switched out equipment (under Safety Rules)
Dot Cyan	=	Equipment Under Construction or being replaced (while under Safety Rules)
Blue	=	Equipment being commissioned
Grey	=	Equipment subject to asset replacement

VC CCT2 Outage

Transfer Conductors from VC01-VC01R
Remove Temp Earthwire VC01-VC02

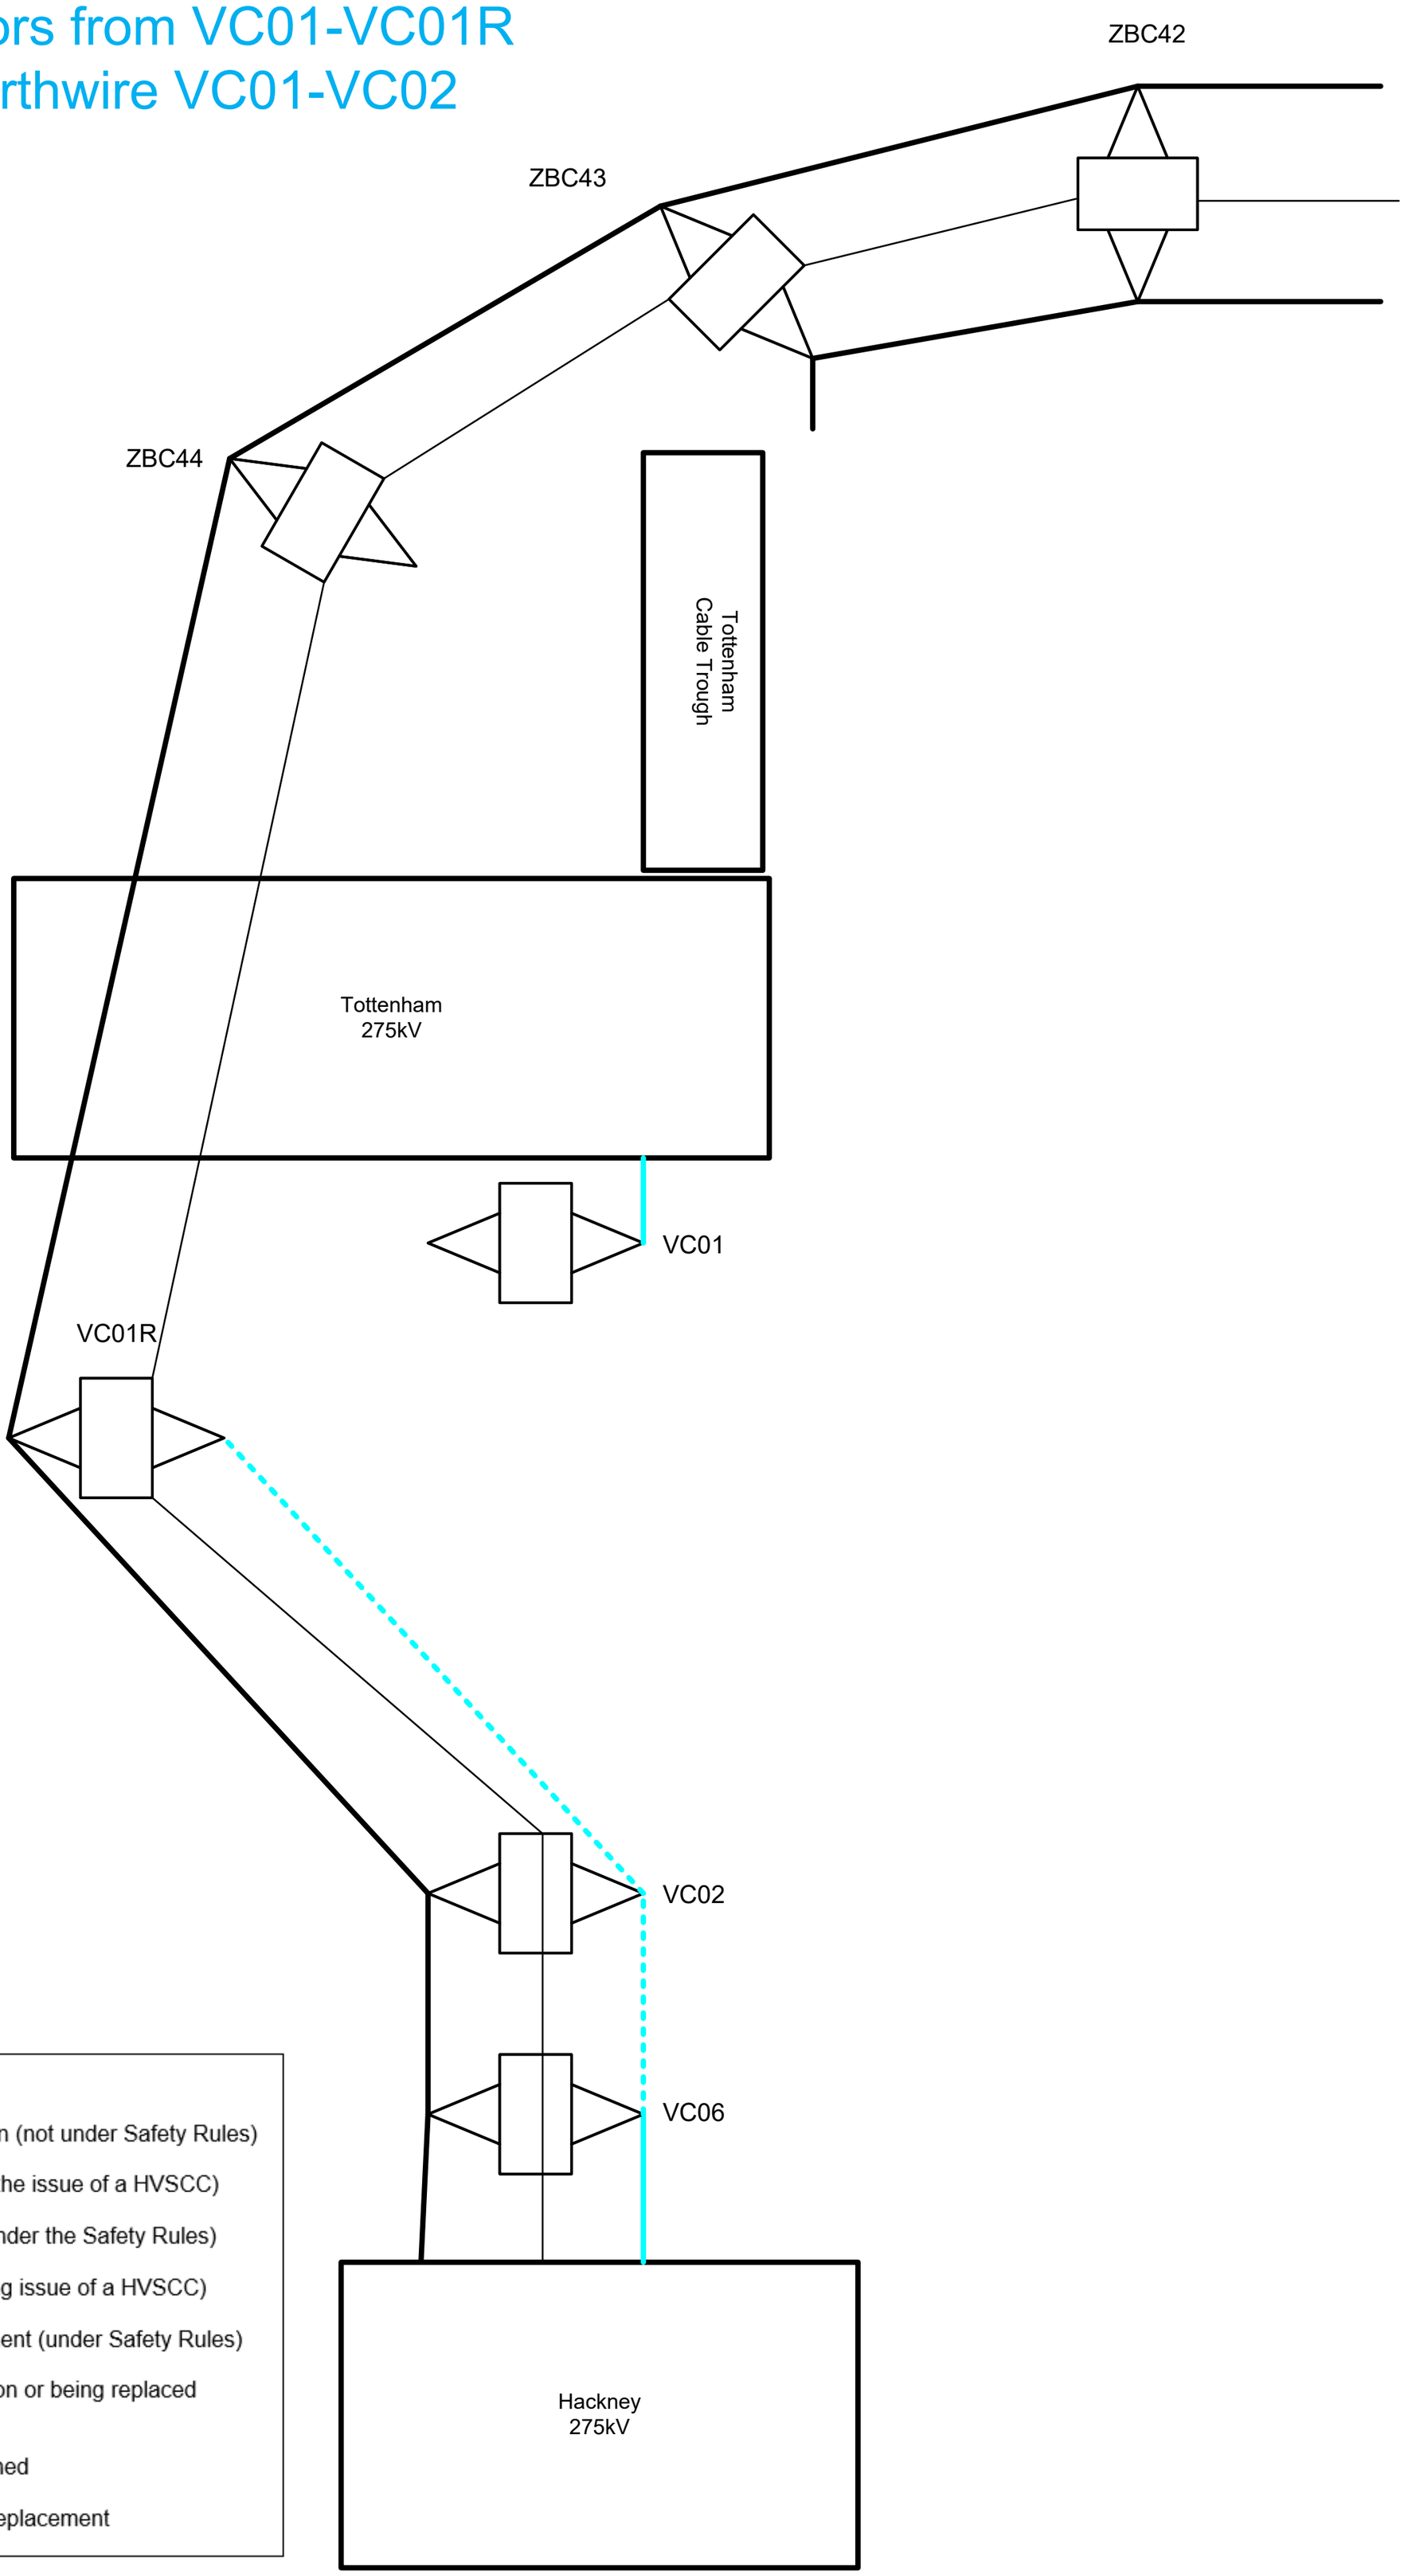

Black	=	Energised Equipment
Dot Red	=	Equipment under construction (not under Safety Rules)
Red	=	Equipment added (following the issue of a HVSCC)
Green	=	Equipment to be removed (under the Safety Rules)
Dot Green	=	Equipment removed (following issue of a HVSCC)
Cyan	=	Isolated switched out equipment (under Safety Rules)
Dot Cyan	=	Equipment Under Construction or being replaced (while under Safety Rules)
Blue	=	Equipment being commissioned
Grey	=	Equipment subject to asset replacement

VC CCT2 Outage

Install Pilot Bonds ZBC44-VC01R
Pull New Conductor ZBC44-VC06

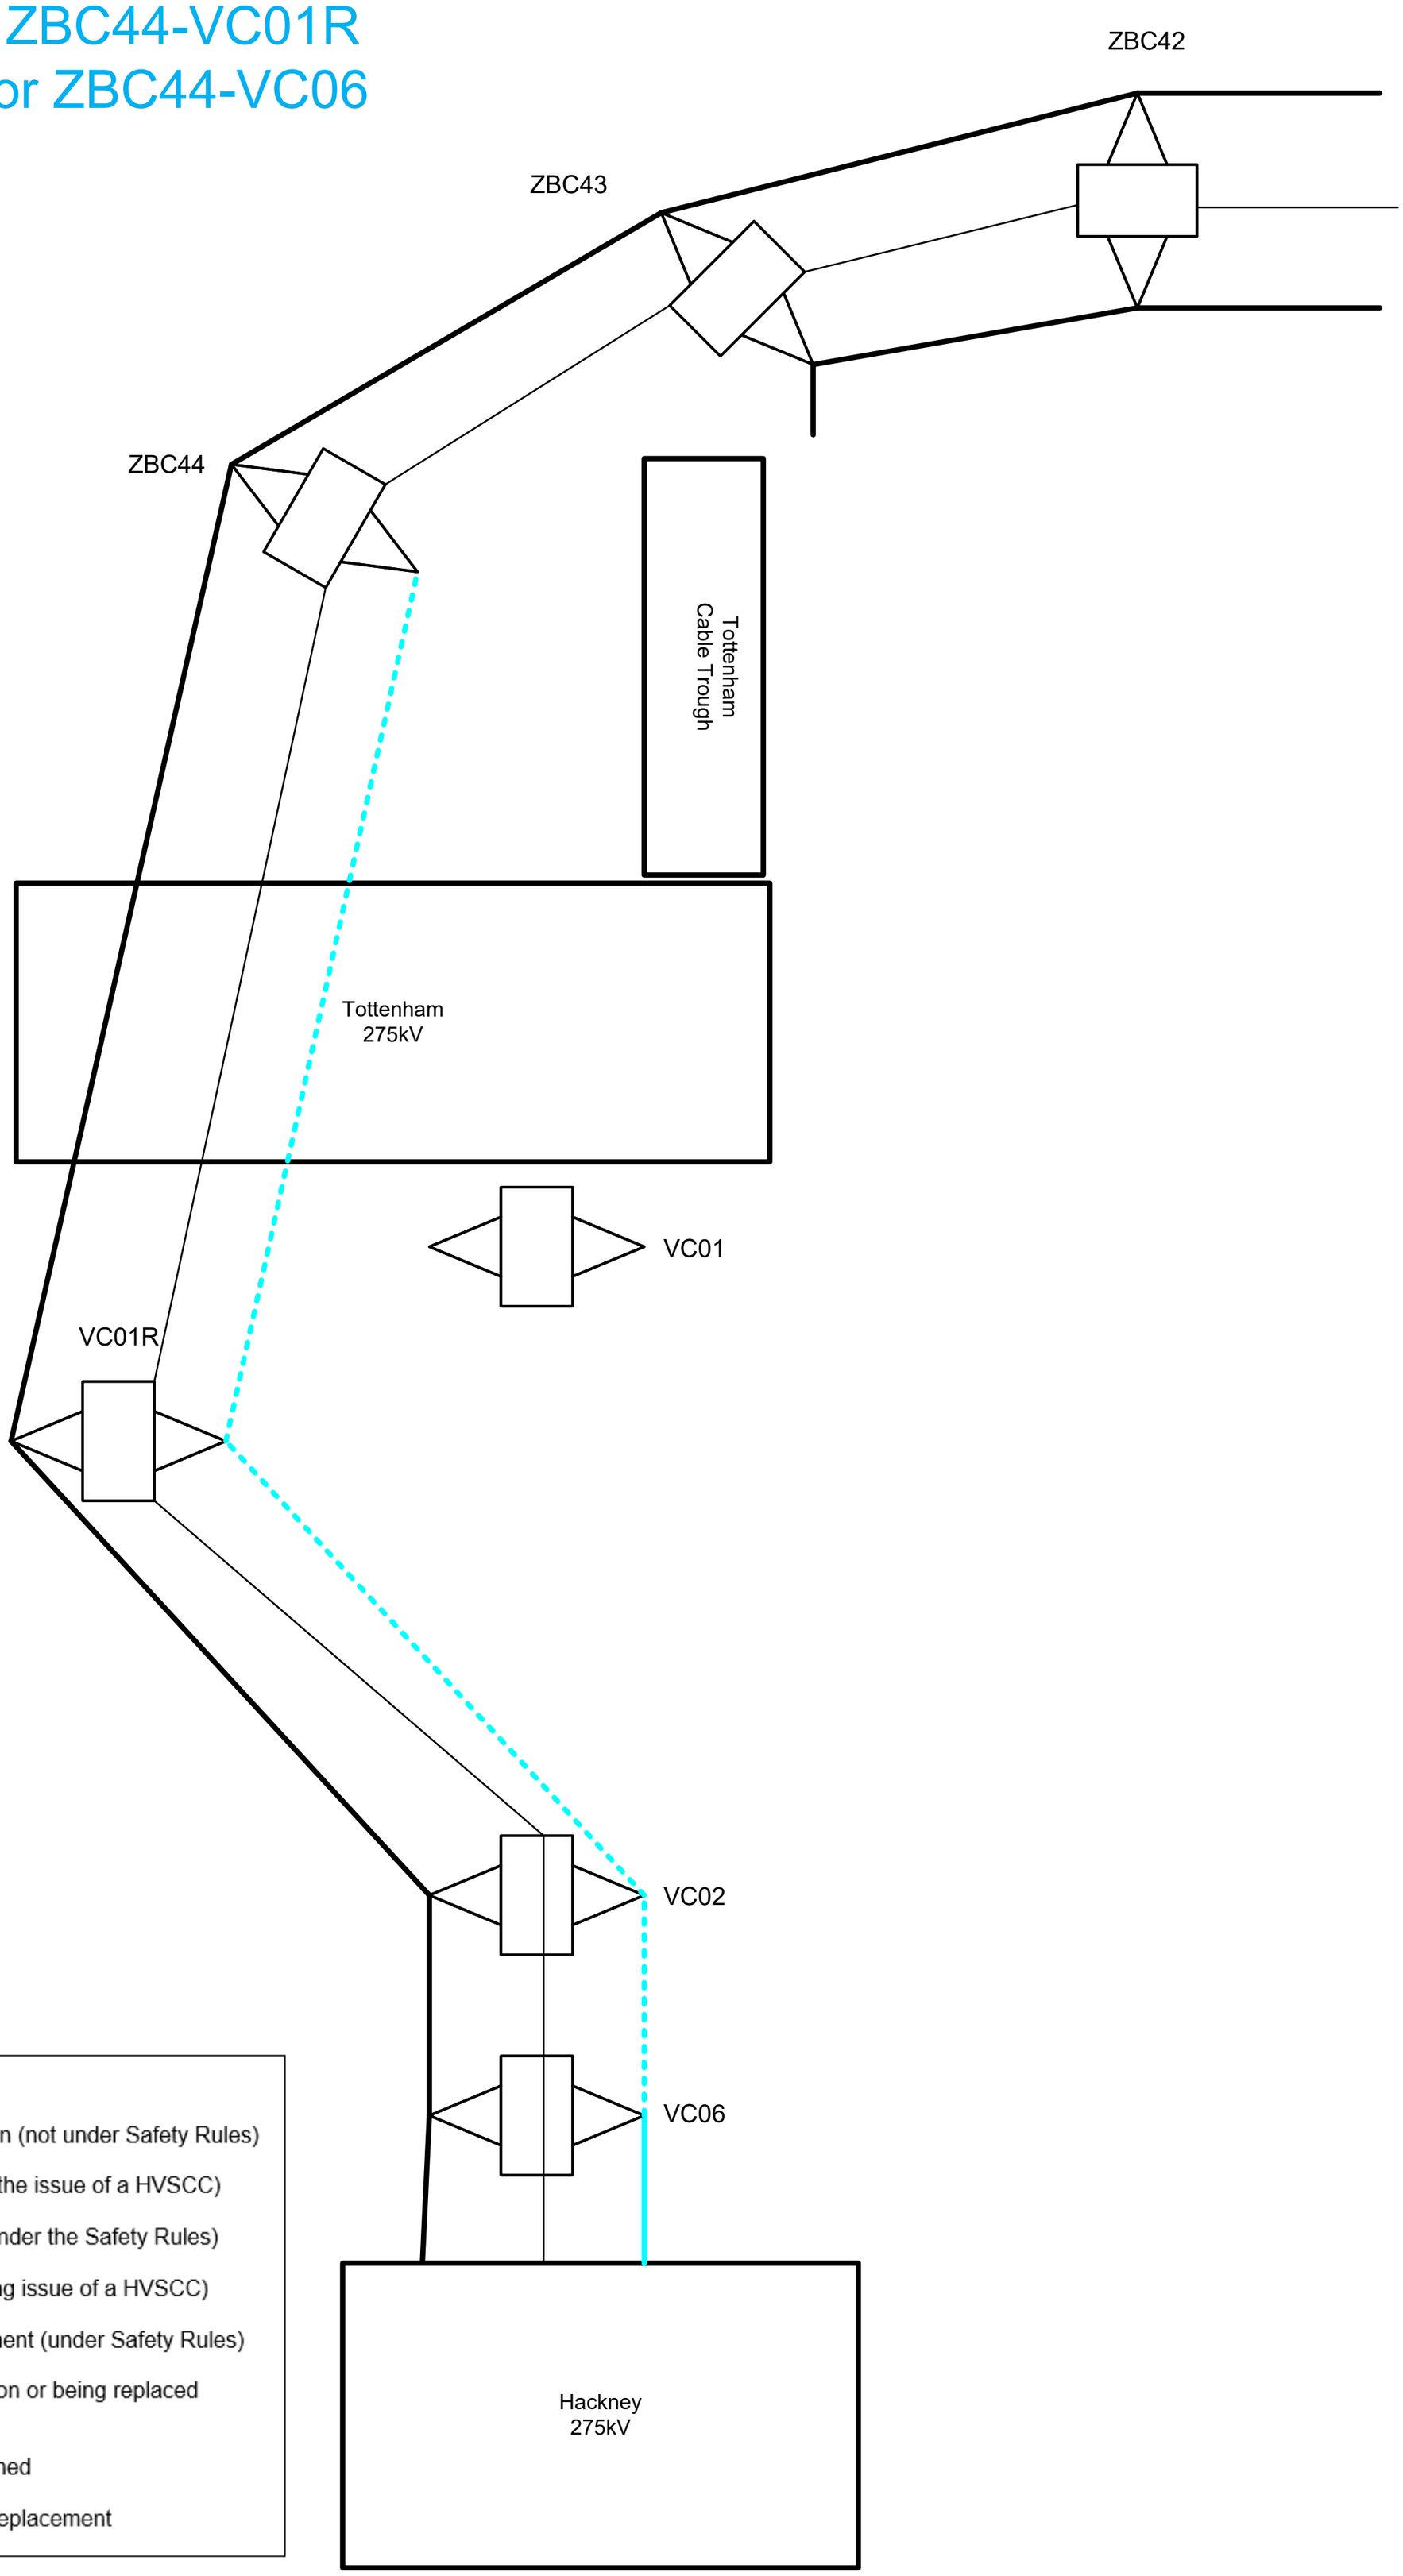

Black	=	Energised Equipment
Dot Red	=	Equipment under construction (not under Safety Rules)
Red	=	Equipment added (following the issue of a HVSCC)
Green	=	Equipment to be removed (under the Safety Rules)
Dot Green	=	Equipment removed (following issue of a HVSCC)
Cyan	=	Isolated switched out equipment (under Safety Rules)
Dot Cyan	=	Equipment Under Construction or being replaced (while under Safety Rules)
Blue	=	Equipment being commissioned
Grey	=	Equipment subject to asset replacement

VC CCT2 Outage

Remove Downleads ZBC43
Install Single Span ZBC44-43

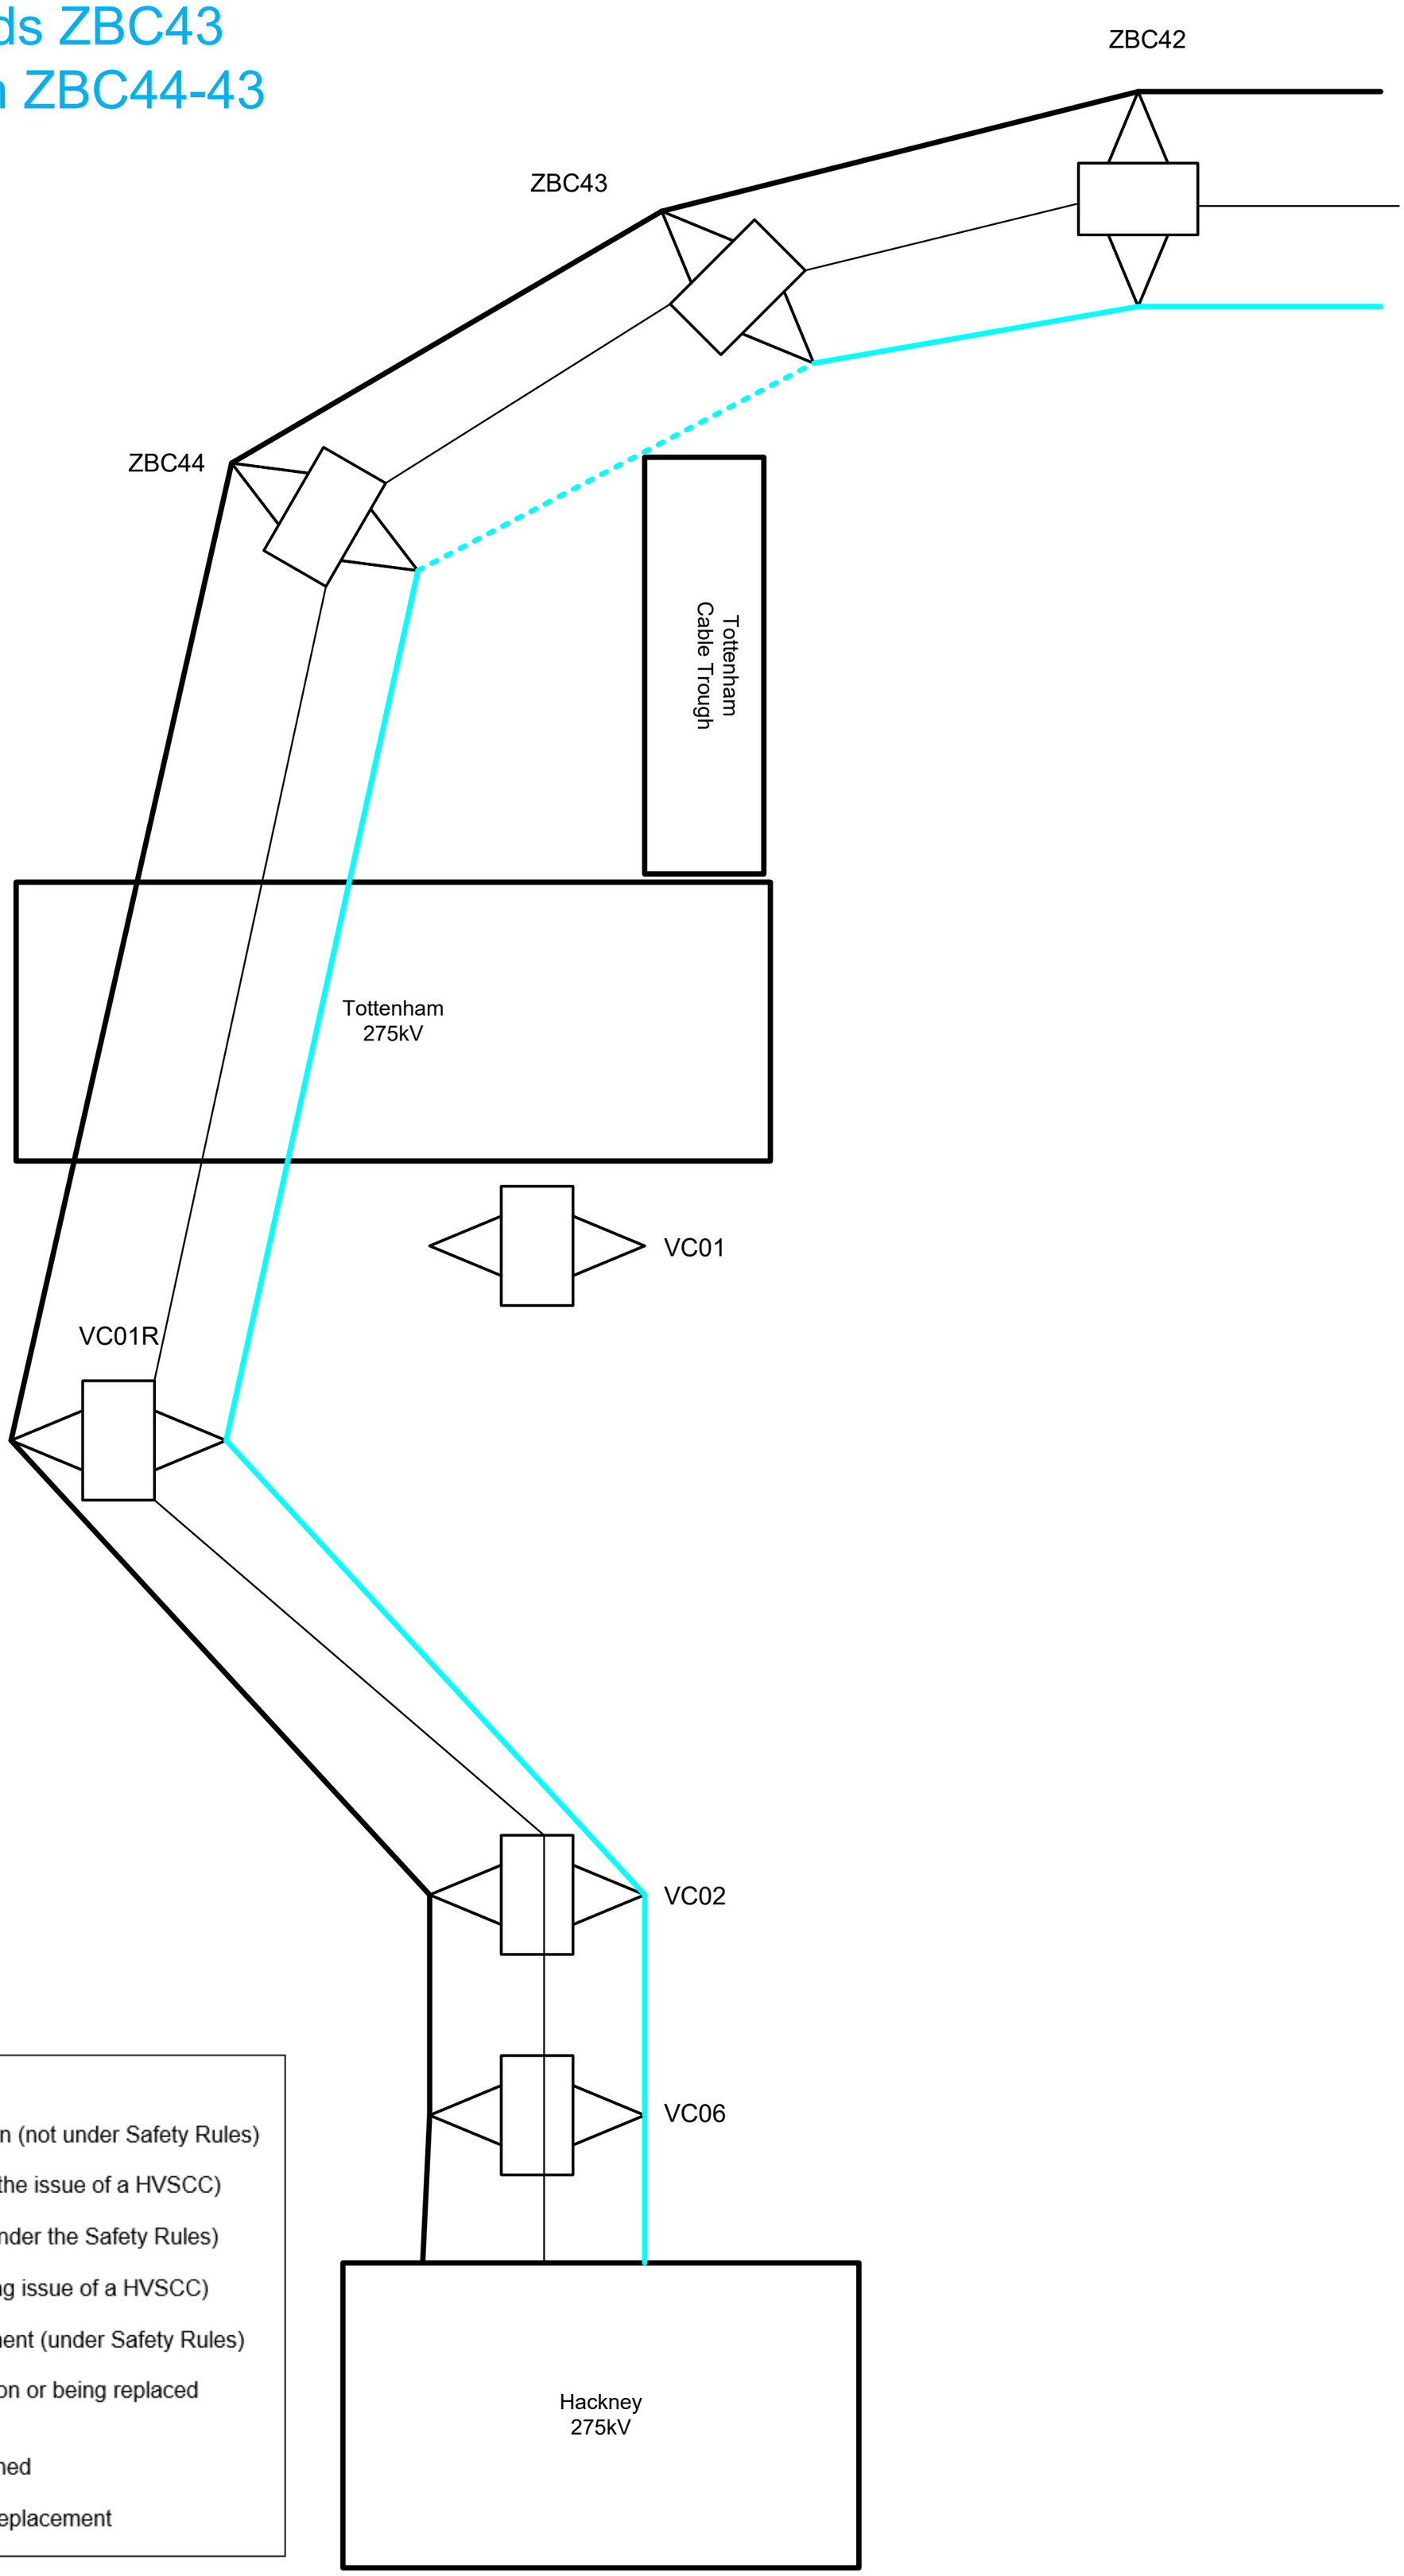

Black	=	Energised Equipment
Dot Red	=	Equipment under construction (not under Safety Rules)
Red	=	Equipment added (following the issue of a HVSCC)
Green	=	Equipment to be removed (under the Safety Rules)
Dot Green	=	Equipment removed (following issue of a HVSCC)
Cyan	=	Isolated switched out equipment (under Safety Rules)
Dot Cyan	=	Equipment Under Construction or being replaced (while under Safety Rules)
Blue	=	Equipment being commissioned
Grey	=	Equipment subject to asset replacement

Final Config

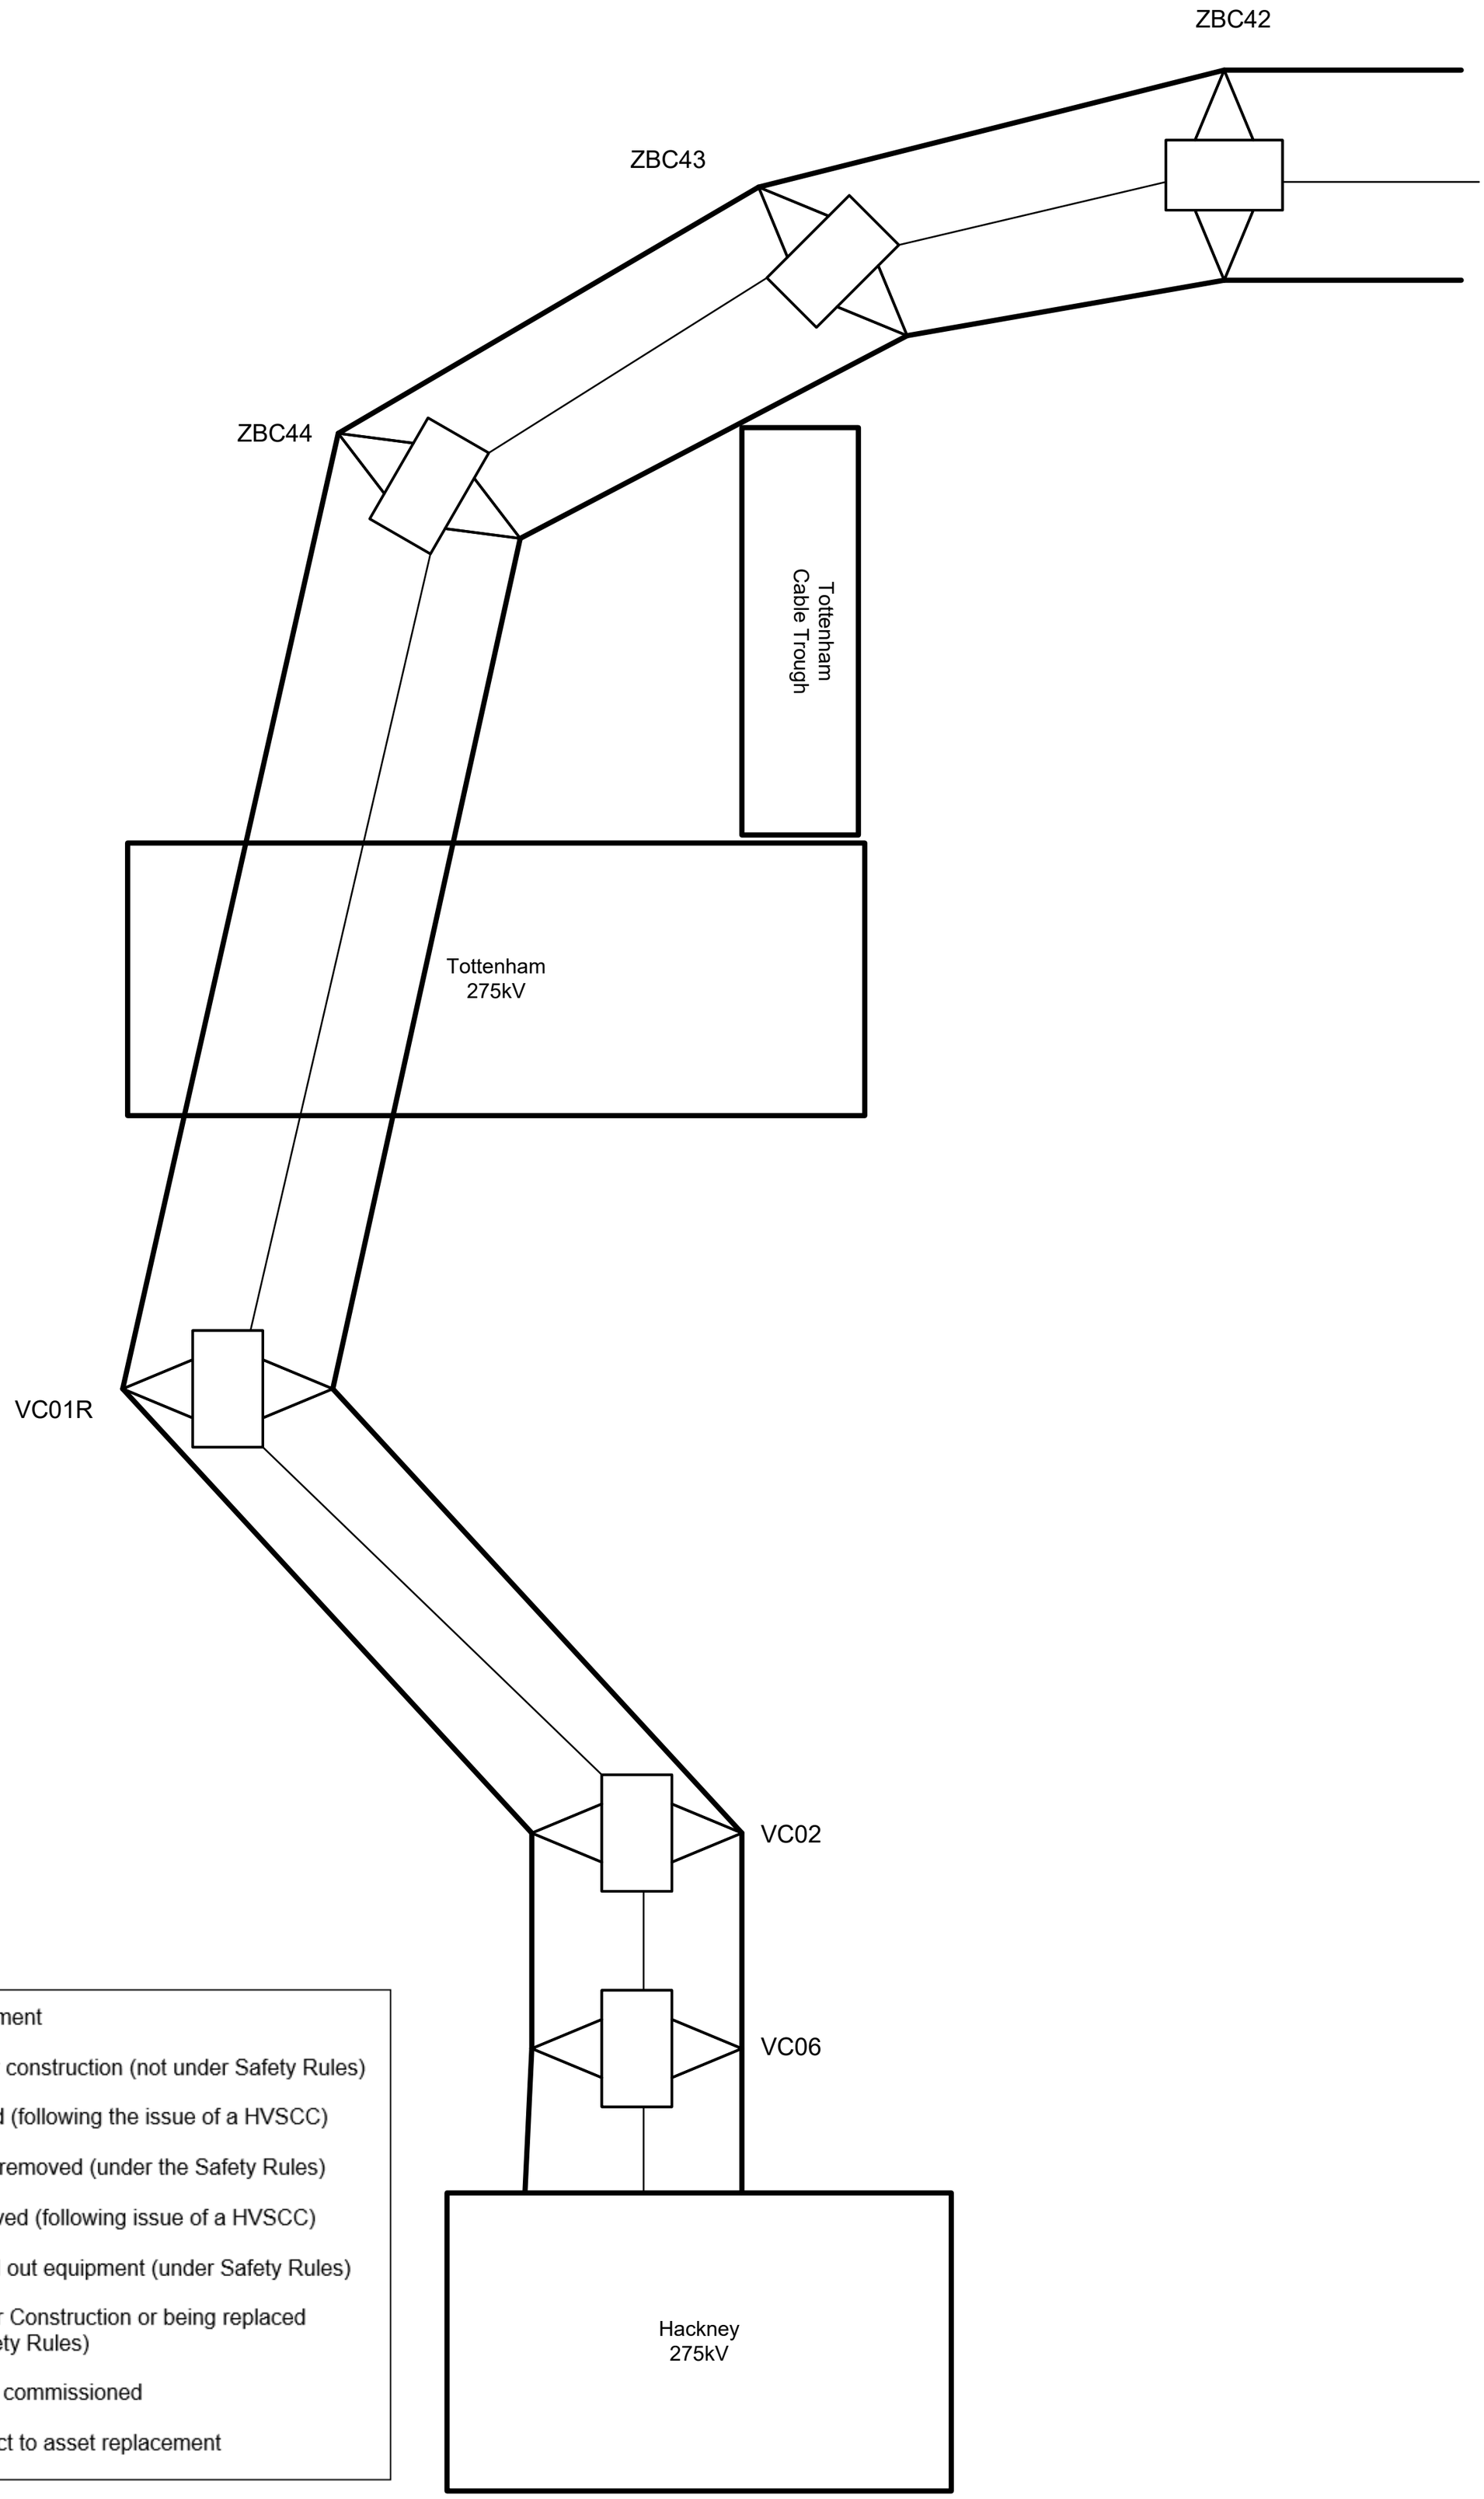

Black	=	Energised Equipment
Dot Red	=	Equipment under construction (not under Safety Rules)
Red	=	Equipment added (following the issue of a HVSCC)
Green	=	Equipment to be removed (under the Safety Rules)
Dot Green	=	Equipment removed (following issue of a HVSCC)
Cyan	=	Isolated switched out equipment (under Safety Rules)
Dot Cyan	=	Equipment Under Construction or being replaced (while under Safety Rules)
Blue	=	Equipment being commissioned
Grey	=	Equipment subject to asset replacement