NATIONAL GRID (YORKSHIRE GREEN ENERGY ENABLEMENT PROJECT) ORDER
OVERALL LOCATION PLAN
REGULATION 5(2)(o)
SHEET 1 OF 1

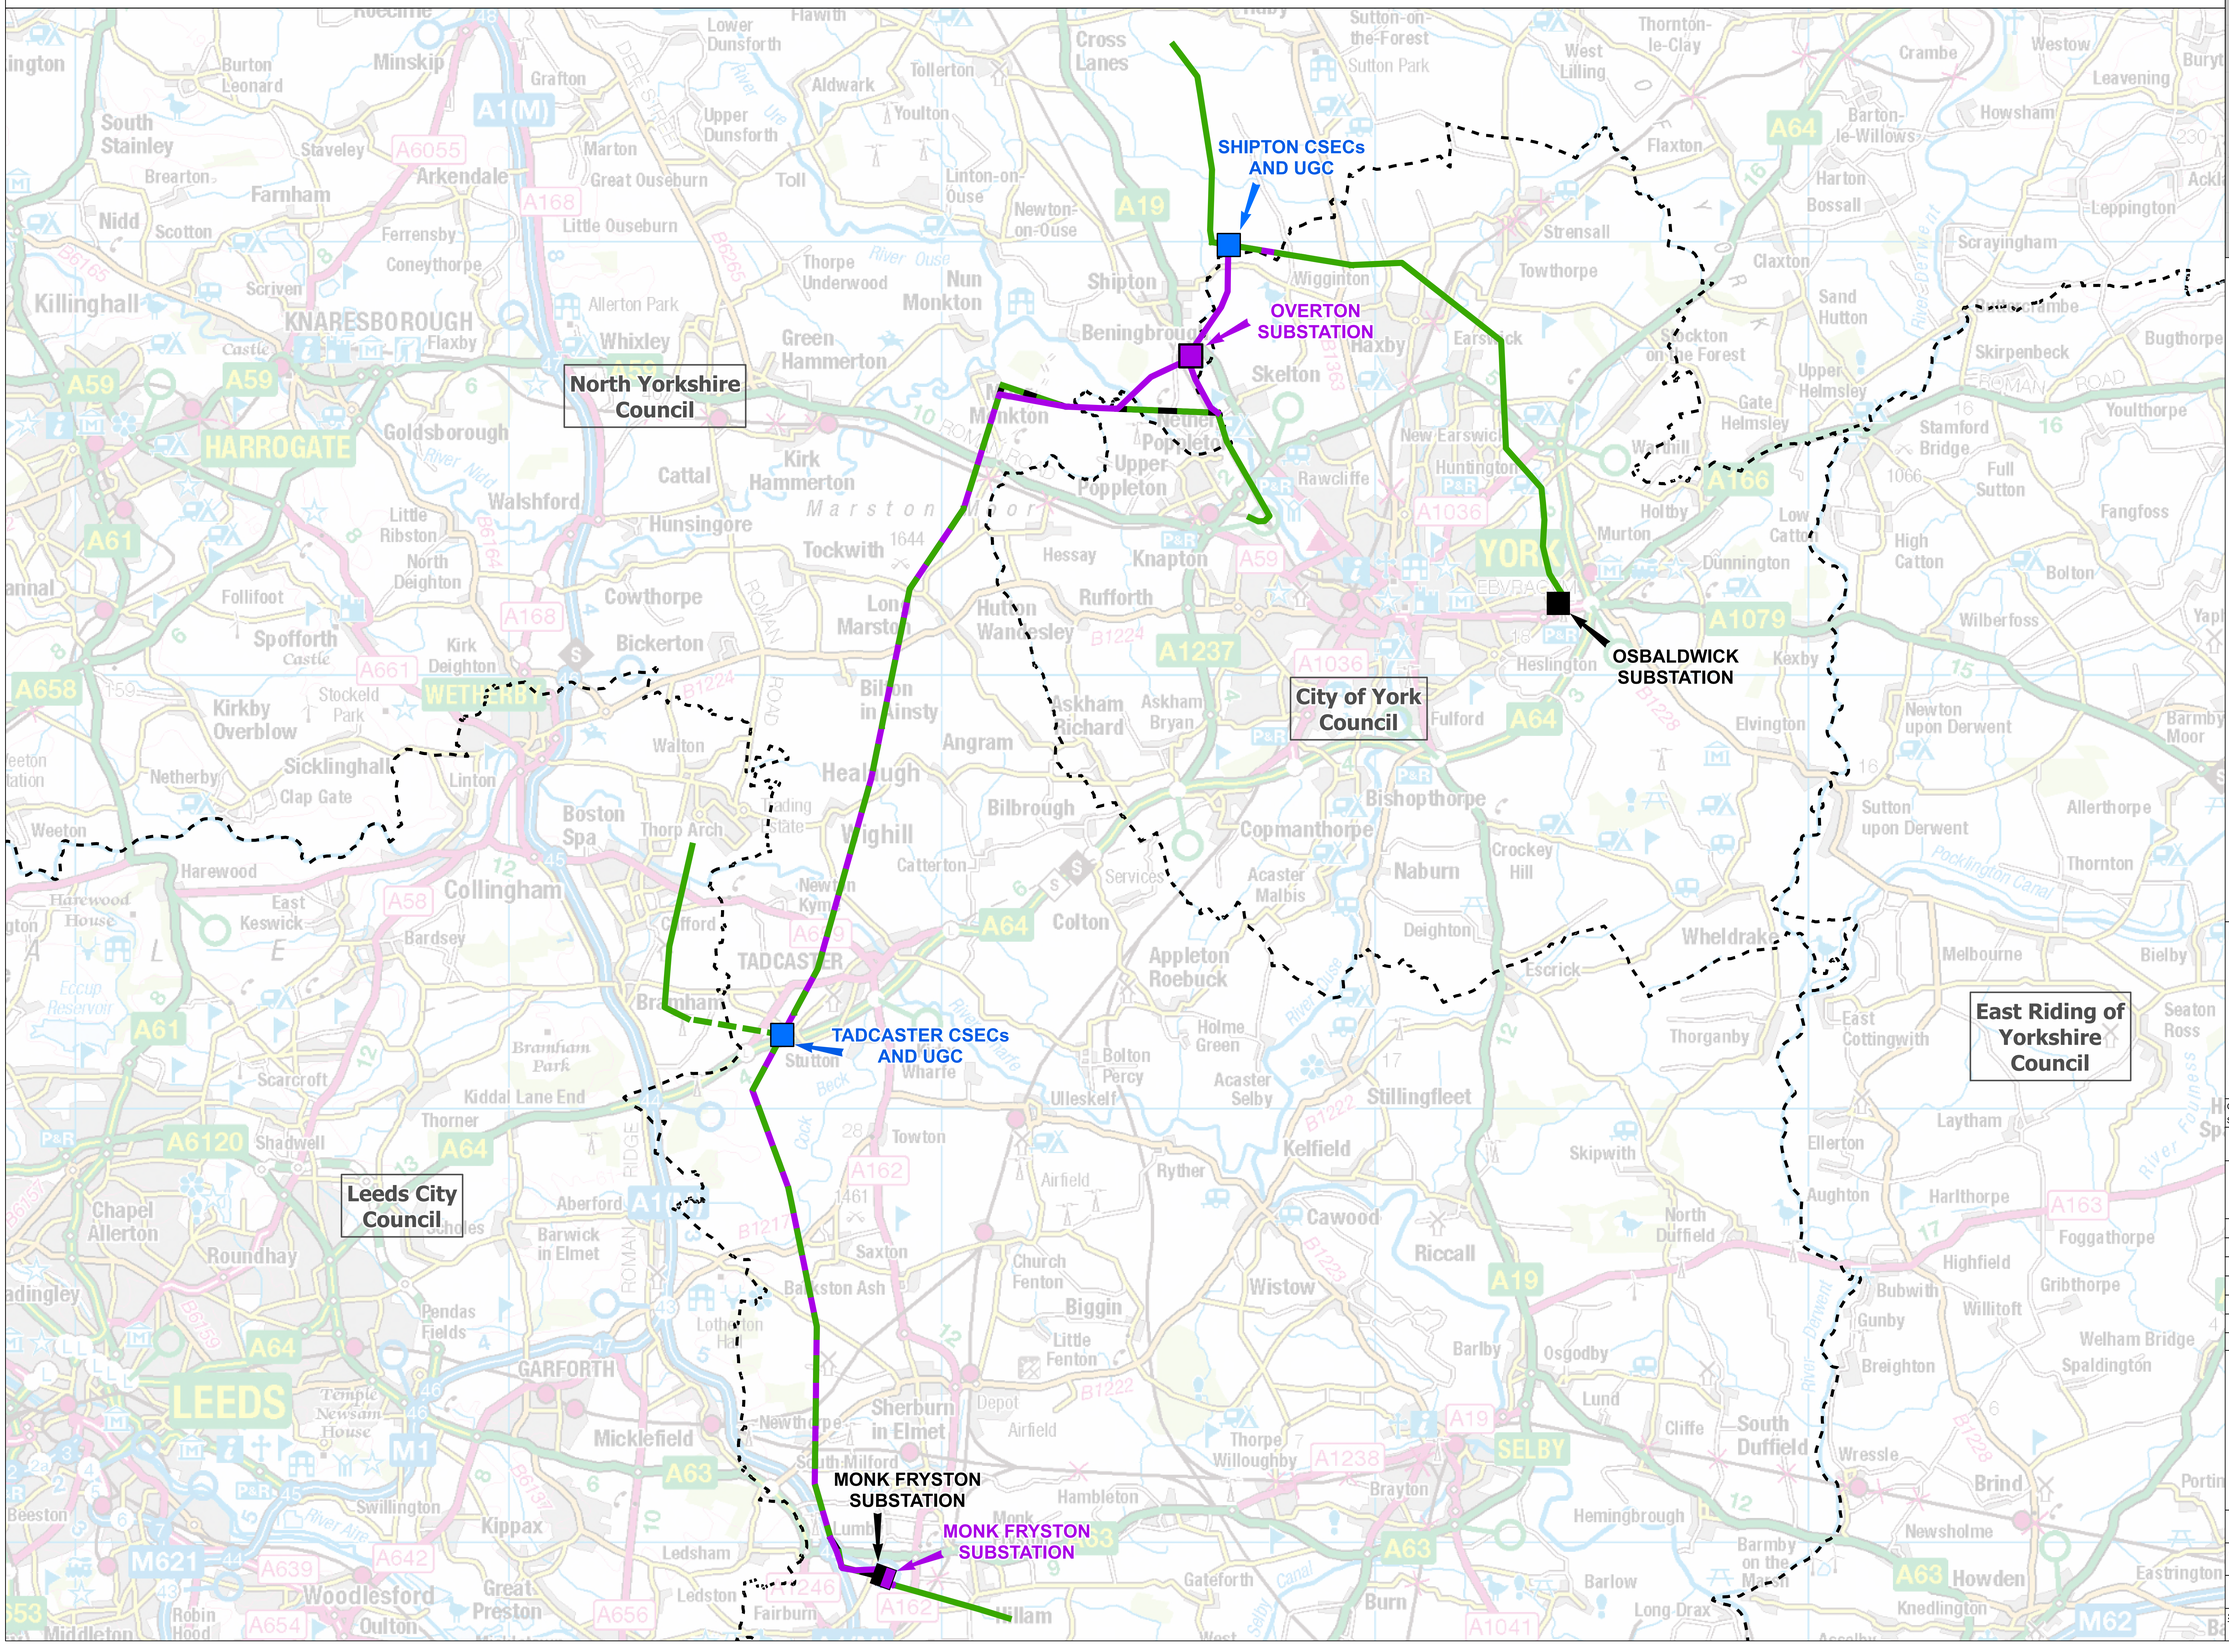

LEGEND

- LOCAL AUTHORITY BOUNDARY
- EXISTING OVERHEAD LINE - NOT AFFECTED
- EXISTING OVERHEAD LINE - TO BE MODIFIED
- EXISTING OVERHEAD LINE - TO BE RECONDUCTORED
- EXISTING OVERHEAD LINE - TO BE DISMANTLED
- INDICATIVE NEW OVERHEAD LINE
- EXISTING SUBSTATION
- INDICATIVE NEW SUBSTATION
- INDICATIVE NEW CABLE SEALING END COMPOUNDS (CSECs) AND UNDERGROUND CABLE (UGC)

Notes

This drawing is scaled at paper size A0, therefore any prints taken at smaller sizes will affect accuracy of the measurement units and should not be scaled against.

For additional detail on the plan suites, please refer to Document 2.3 Plan Guidance Document, located in Volume 2 of the DCO Application.

The Overall Location Plan (Revision B) has been updated as requested during the examination to show the current local authorities' boundaries following the local government re-organisation which formed North Yorkshire Council on 1 April 2023. The local authority boundaries prior to this date, and relevant at the date of submission of the DCO application, were shown on Overall Location Plan Revision A

Coordinate System: British National Grid

Sheet X Centroid Coordinate: 453926 Sheet Y Centroid Coordinate: 446548

0 1 2 3 4 5 Kilometers

BACKGROUND MAPPING INFORMATION HAS BEEN REPRODUCED FROM THE ORDNANCE SURVEY BY PERMISSION OF ORDNANCE SURVEY OF THE CONTROLLER OF HER MAJESTY'S STATIONERY OFFICE. CROWN COPYRIGHT ORDNANCE SURVEY ©. BLUESKY INTERNATIONAL LTD ©. NATIONAL GRID ELECTRICITY - 100024241.

Issue	Date	Remarks	Drawn	Checked	Approved
B	06/09/2023	FOR DEADLINE SEVEN	JDH	SF	EMD
A	01/11/2022	FOR DCO SUBMISSION	JHa	SF	EMD

Title

NATIONAL GRID
(YORKSHIRE GREEN ENERGY
ENABLEMENT PROJECT) ORDER
OVERALL LOCATION PLAN
REGULATION 5(2)(o)
SHEET 1 OF 1

nationalgrid

Application Number
EN020024

National Grid Drawing Reference
DCO_OLP/KP/01

Scale	Sheet Size	Sheet	Issue
1:50,000	A0	SHEET 1 OF 1	B

COPYRIGHT: NOT TO BE REPRODUCED WITHOUT THE WRITTEN PERMISSION OF NATIONAL GRID ELECTRICITY TRANSMISSION Plc