

Sea Link

Volume 6: Environmental Statement

Document 6.4.1.4

Part 1 Introduction

Chapter 4

Description of the Proposed Project - Figures

Planning Inspectorate Reference: EN020026

Version: A


March 2025

Infrastructure Planning (Applications: Prescribed Forms and Procedure)
Regulations 2009 Regulation 5(2)(a)

Contents

Application Document 6.4.1.4 Description of the Proposed Project - Figures


- Application Document 6.4.1.4.1 Lateral Limits of Deviation
- Application Document 6.4.1.4.2 Target Depth of Lowering
- Application Document 6.4.1.4.3 Areas of Rock Backfill
- Application Document 6.4.1.4.4 Watercourse Crossings - Suffolk and Kent
- Application Document 6.4.1.4.5 Public Rights of Way, Highway and Railway Crossings - Suffolk and Kent
- Application Document 6.4.1.4.6 Vegetation Crossings - Suffolk and Kent
- Application Document 6.4.1.4.7 Suffolk Onshore Scheme Traffic Routes During Construction and Operation
- Application Document 6.4.1.4.8 Kent Onshore Scheme Traffic Routes During Construction and Operation
- Application Document 6.4.1.4.9 Friston Substation Scenario 1 (Built by Others)

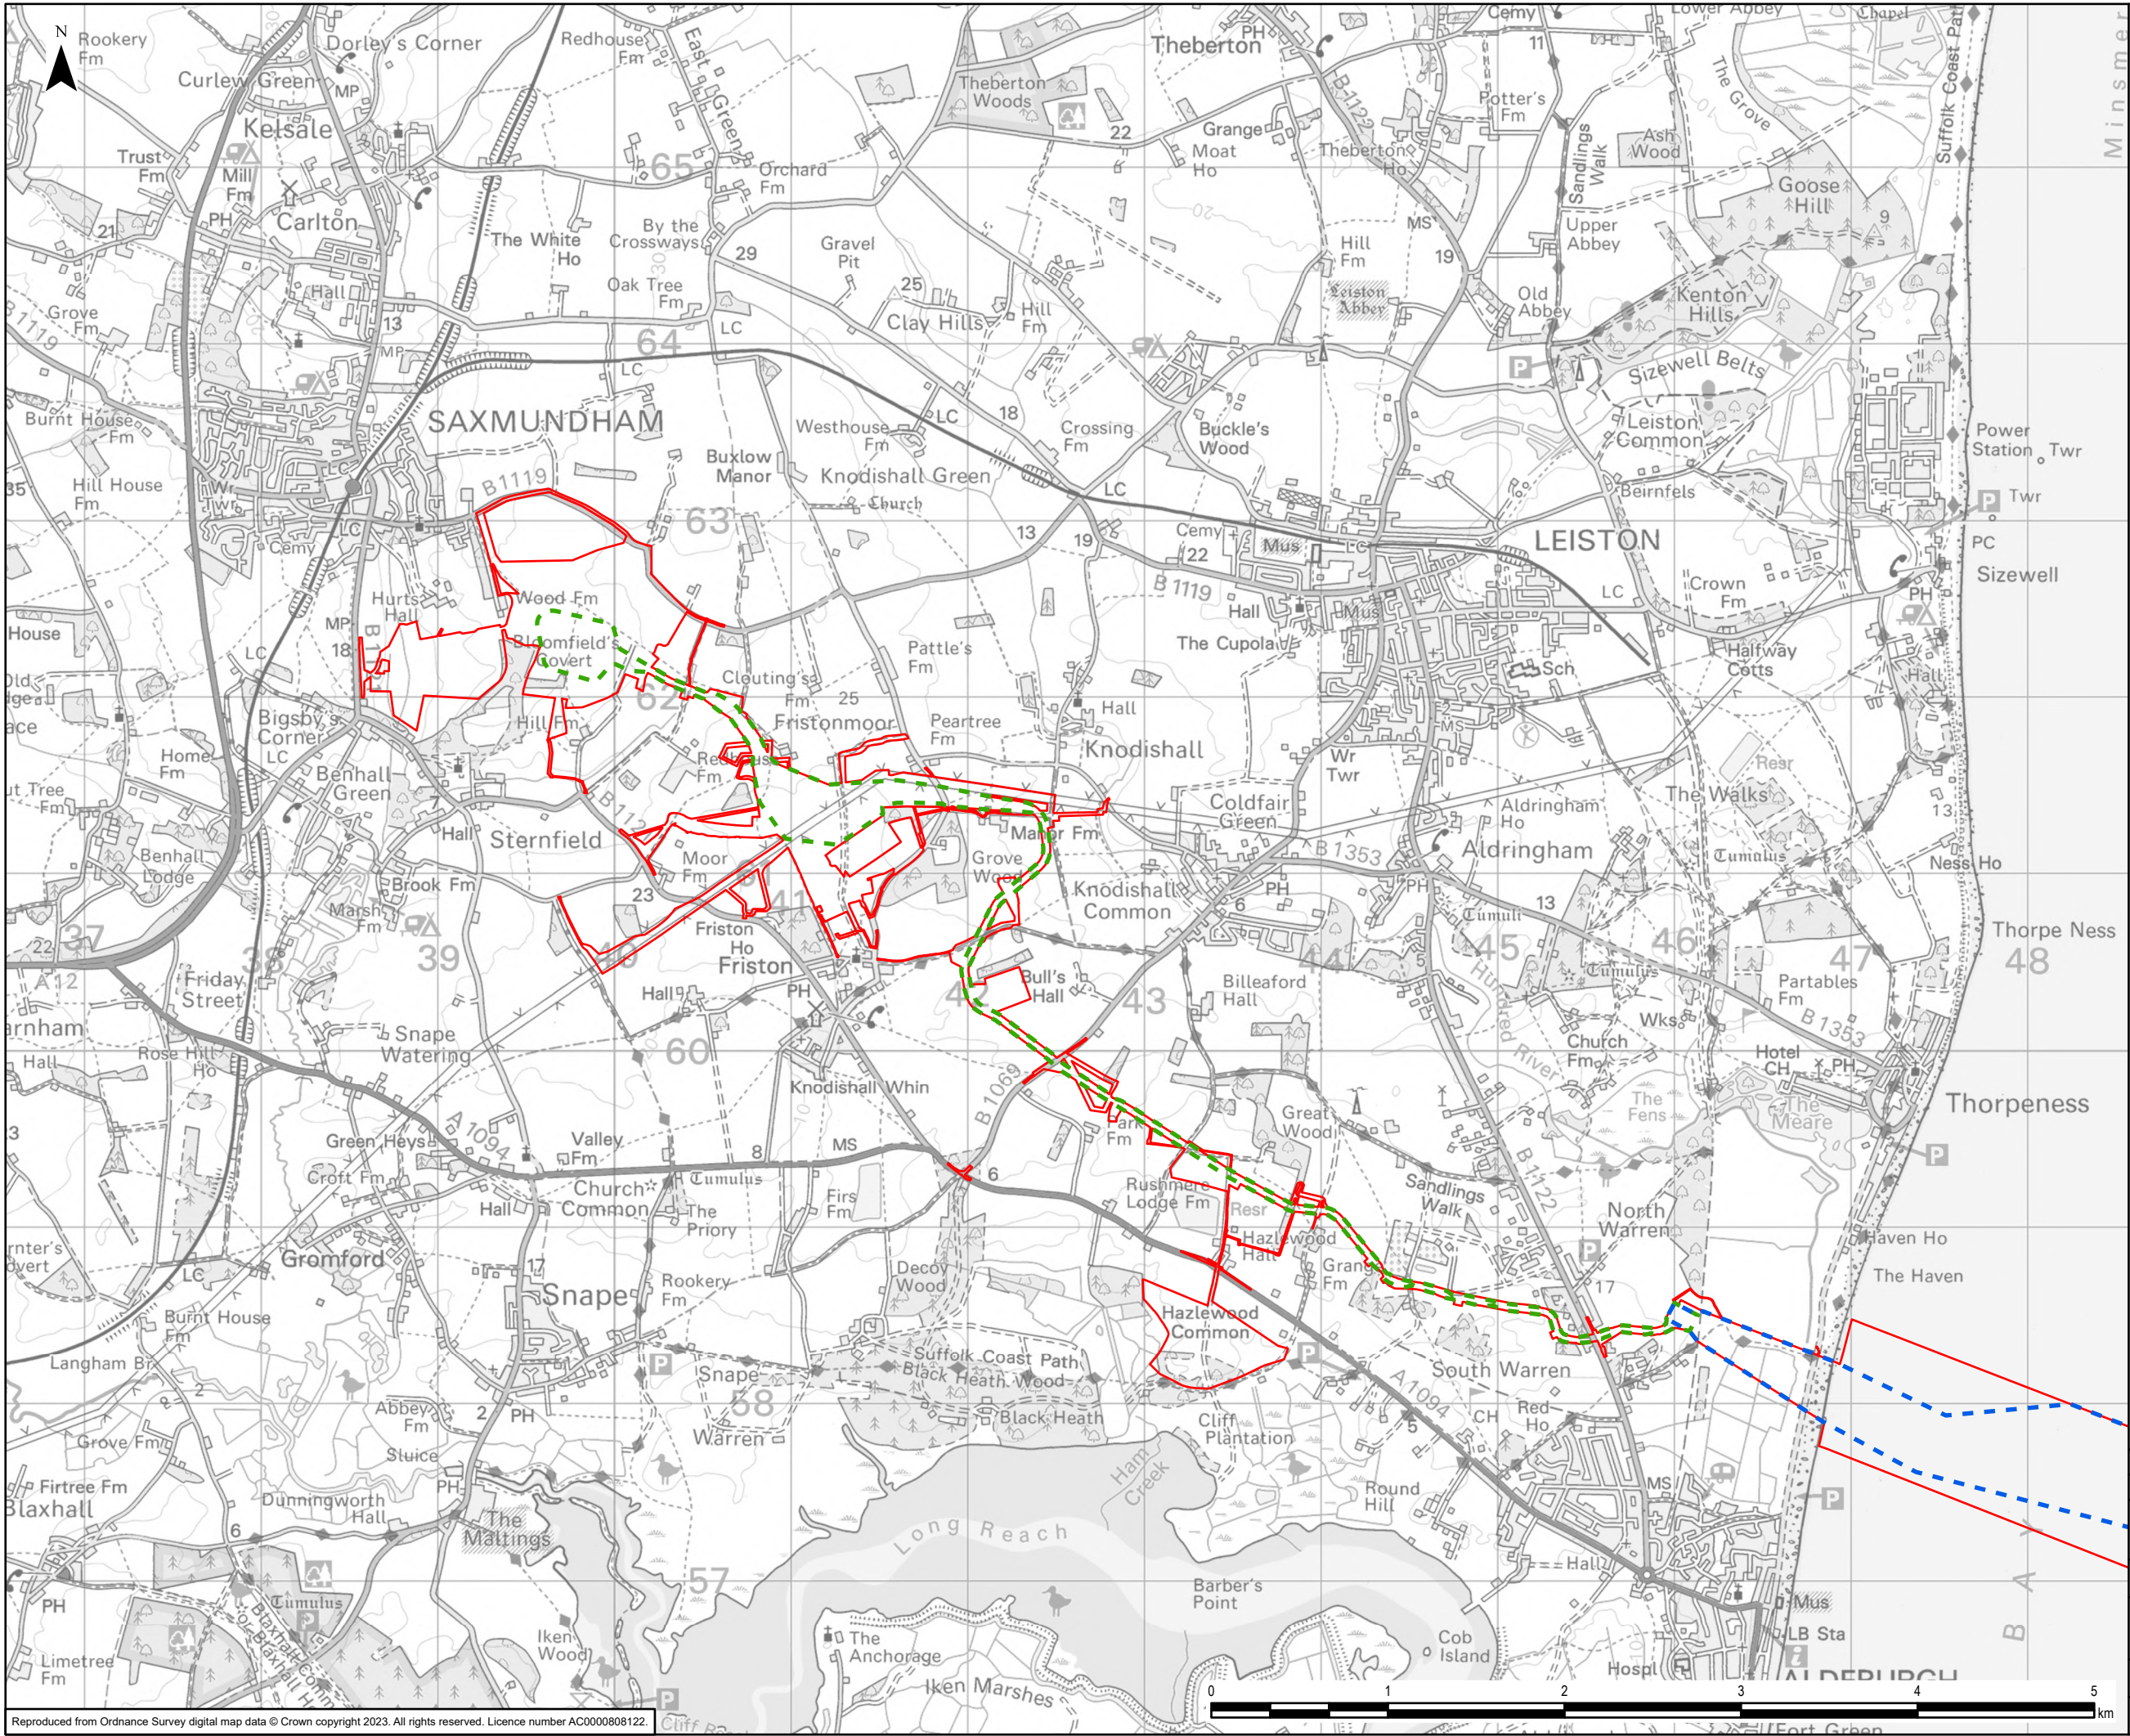

Legend


- Order Limits
- Suffolk Lateral Limit of Deviation
- Marine Lateral Limit of Deviation

0	16/01/2025	ENVIRONMENTAL STATEMENT	EB	DF	RJ
Rev	Date	Description	GIS	Chk	App
nationalgrid					
Scheme: SEA LINK					
Document Title: LATERAL LIMITS OF DEVIATION					
Creator: EB	Date: 16/01/2025	Checker: DF	Date: 16/01/2025	Approver: RJ	Date: 16/01/2025
Document Ref: FIGURE 6.4.1.4.1	Scale: 1:35,000	Format: A3	Sheets: 1	Rev: 0	

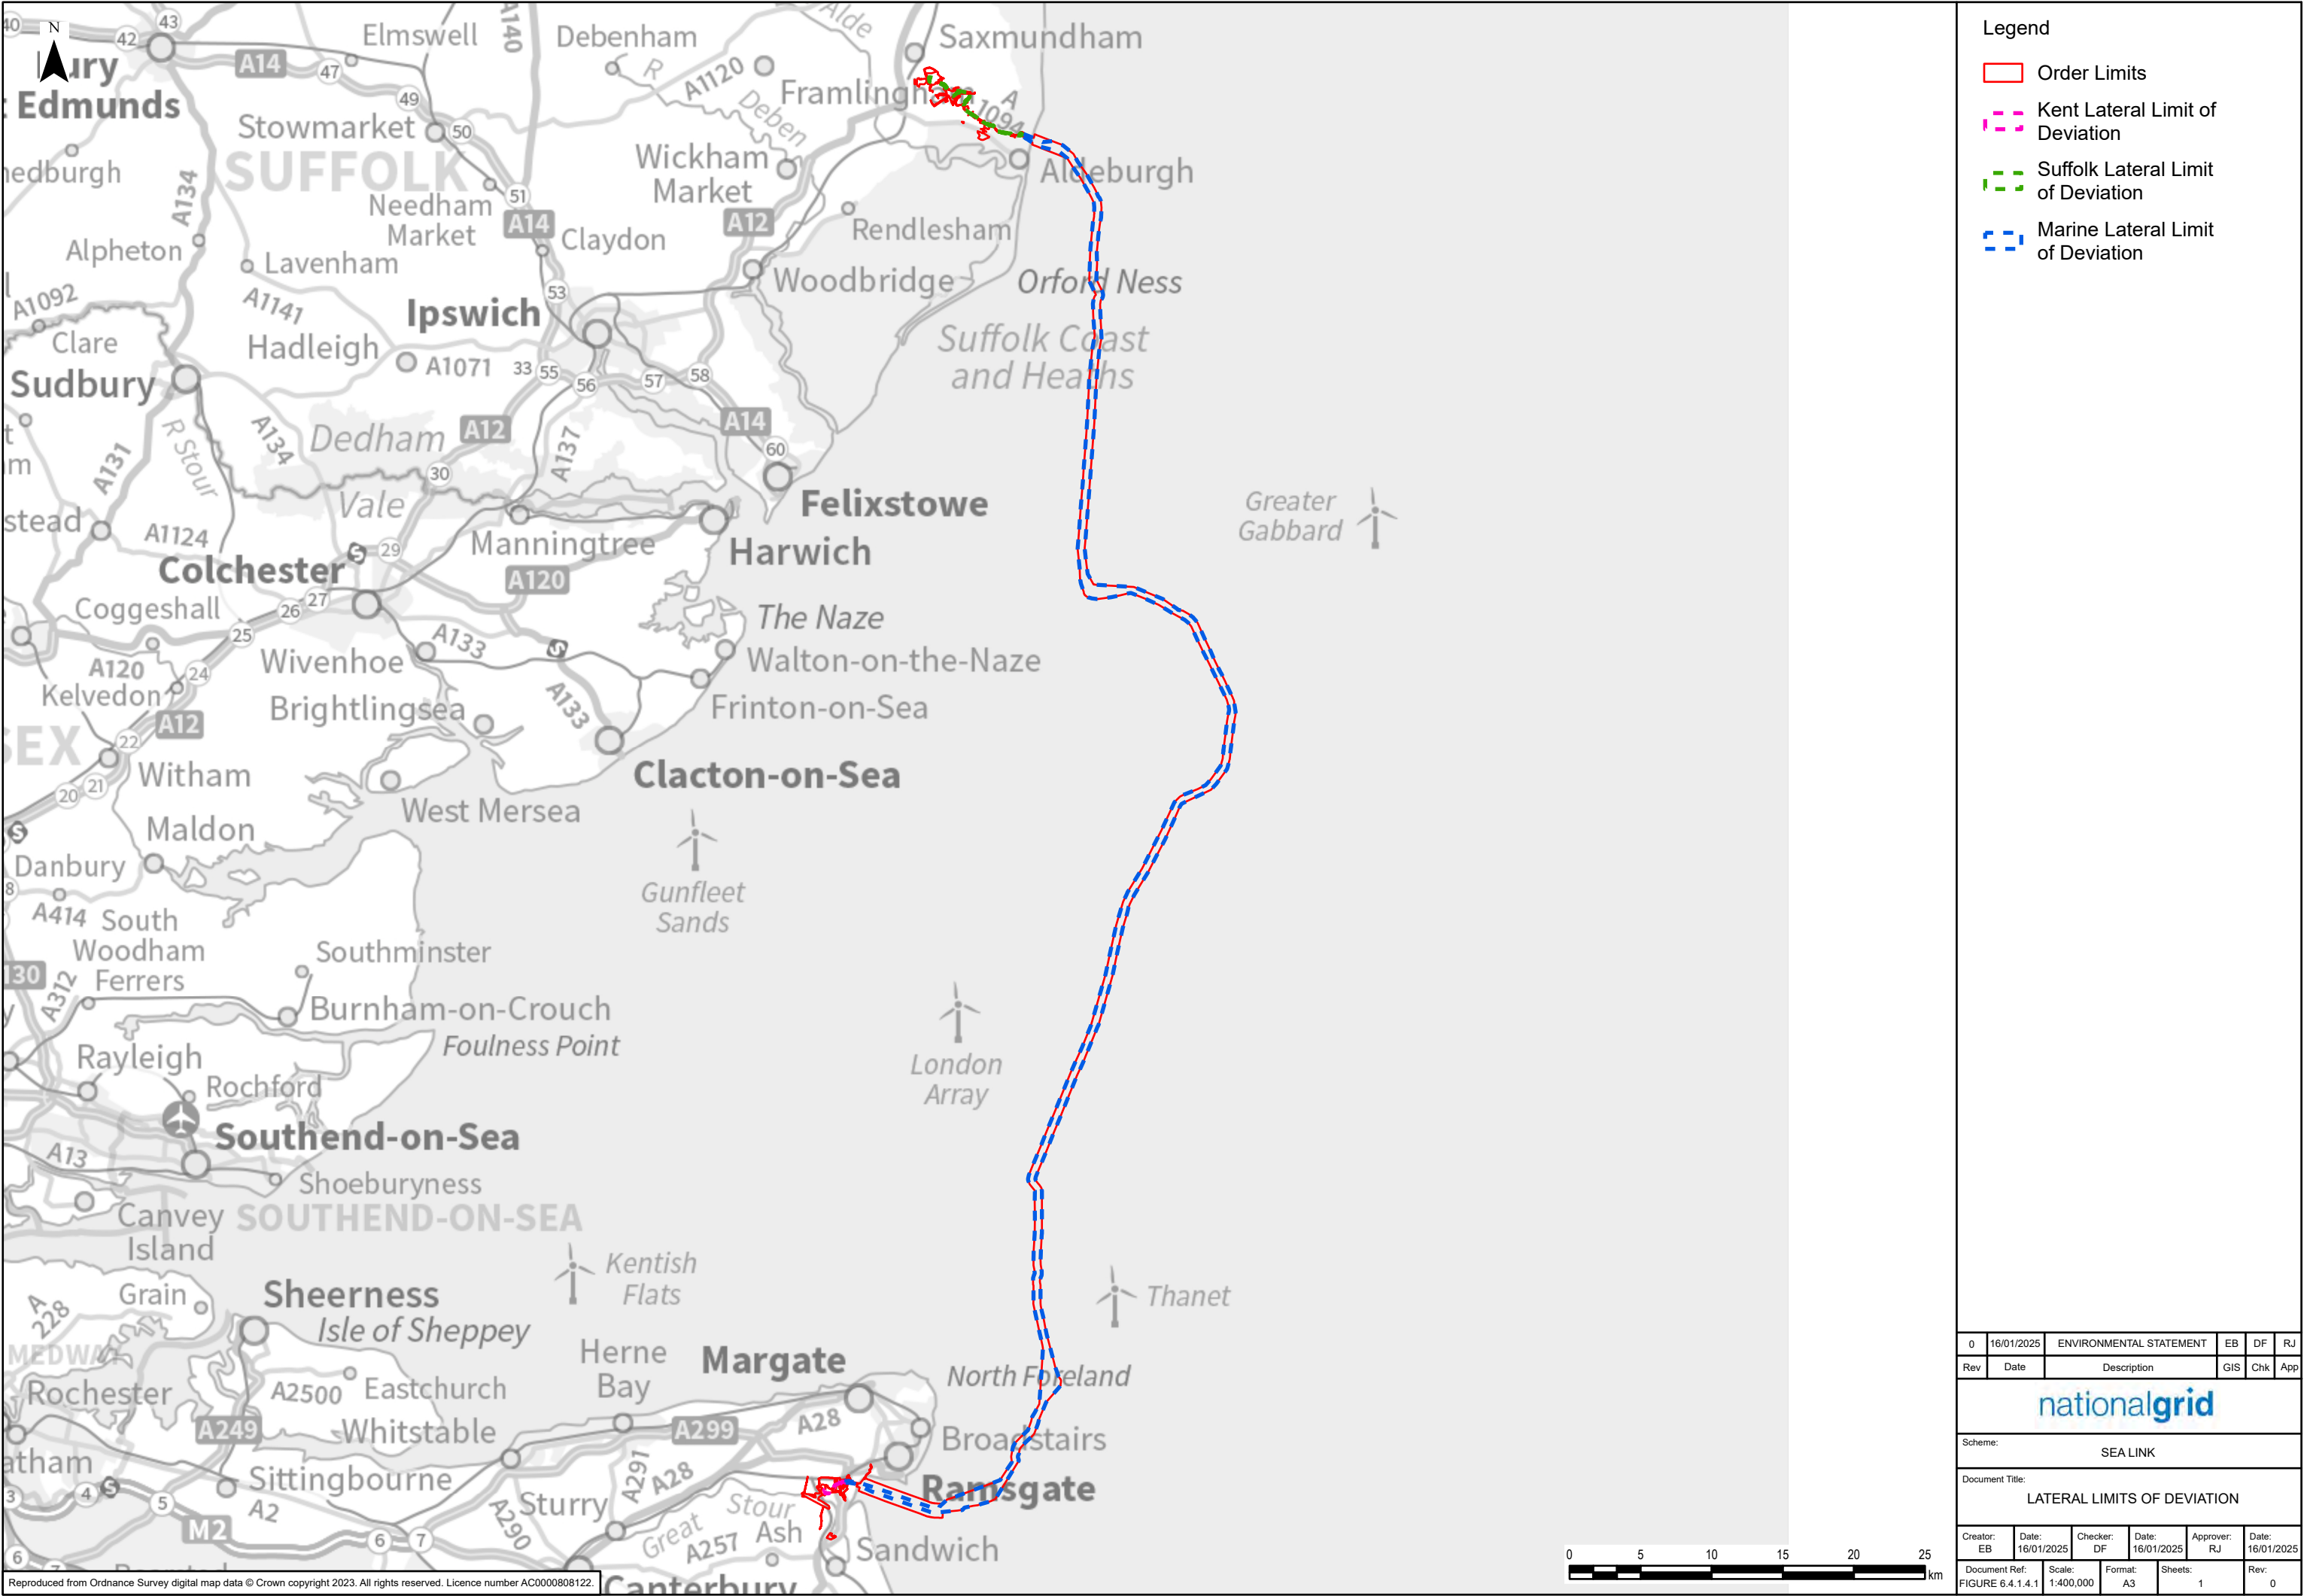

- Legend
- Order Limits
 - Kent Lateral Limit of Deviation
 - Suffolk Lateral Limit of Deviation
 - Marine Lateral Limit of Deviation

0	16/01/2025	ENVIRONMENTAL STATEMENT	EB	DF	RJ
Rev	Date	Description	GIS	Chk	App
nationalgrid					
Scheme: SEA LINK					
Document Title: LATERAL LIMITS OF DEVIATION					
Creator: EB	Date: 16/01/2025	Checker: DF	Date: 16/01/2025	Approver: RJ	Date: 16/01/2025
Document Ref: FIGURE 6.4.1.4.1	Scale: 1:400,000	Format: A3	Sheets: 1	Rev: 0	

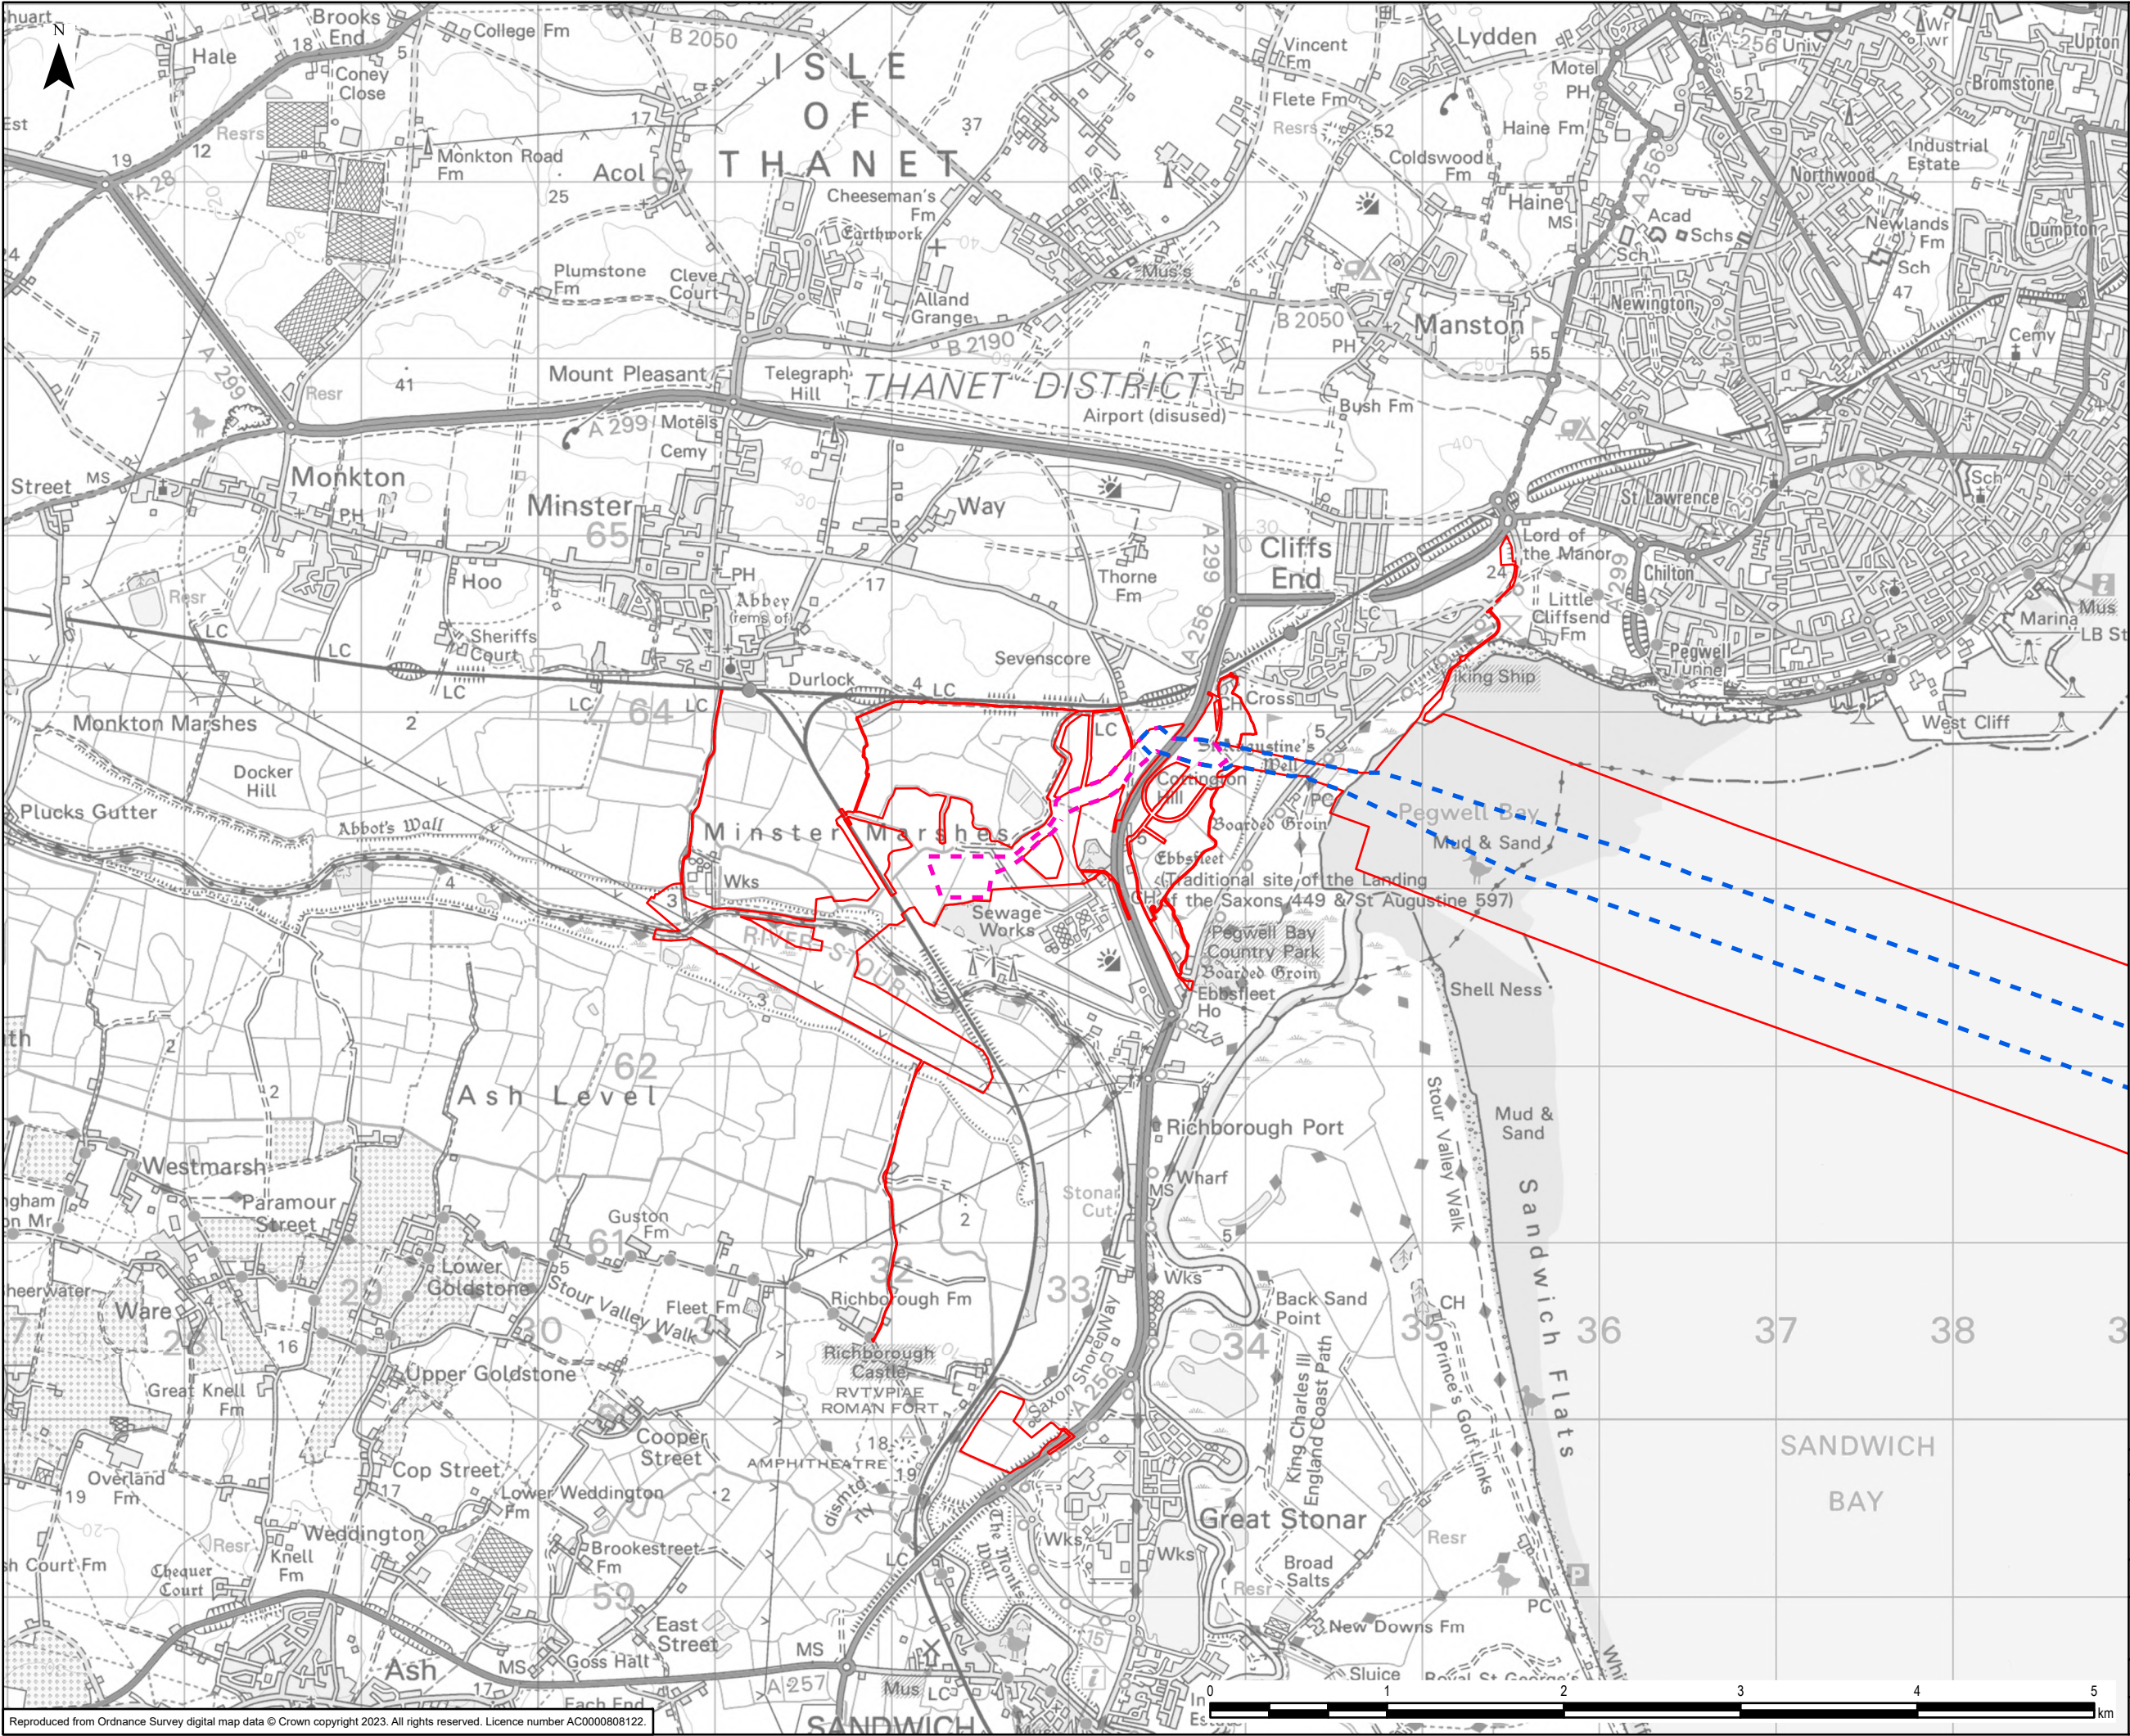


Legend

- Order Limits
- Kent Lateral Limit of Deviation
- Marine Lateral Limit of Deviation

Reproduced from Ordnance Survey digital map data © Crown copyright 2023. All rights reserved. Licence number AC000808122.

Document Path: L:\Legacy\UKMCR1FP002-V1\IE\Proposal\3512\SEAL GIS\02_Maps\Environmental Statement\EIA\Sea_Link_ES_Fig_6-4-1-4-1_Lateral_Limits_of_Deviation_20250115_EB.aprx

0	16/01/2025	ENVIRONMENTAL STATEMENT	EB	DF	RJ
Rev	Date	Description	GIS	Chk	App
nationalgrid					
Scheme: SEA LINK					
Document Title: LATERAL LIMITS OF DEVIATION					
Creator: EB	Date: 16/01/2025	Checker: DF	Date: 16/01/2025	Approver: RJ	Date: 16/01/2025
Document Ref: FIGURE 6.4.1.4.1	Scale: 1:35,000	Format: A3	Sheets: 1	Rev: 0	

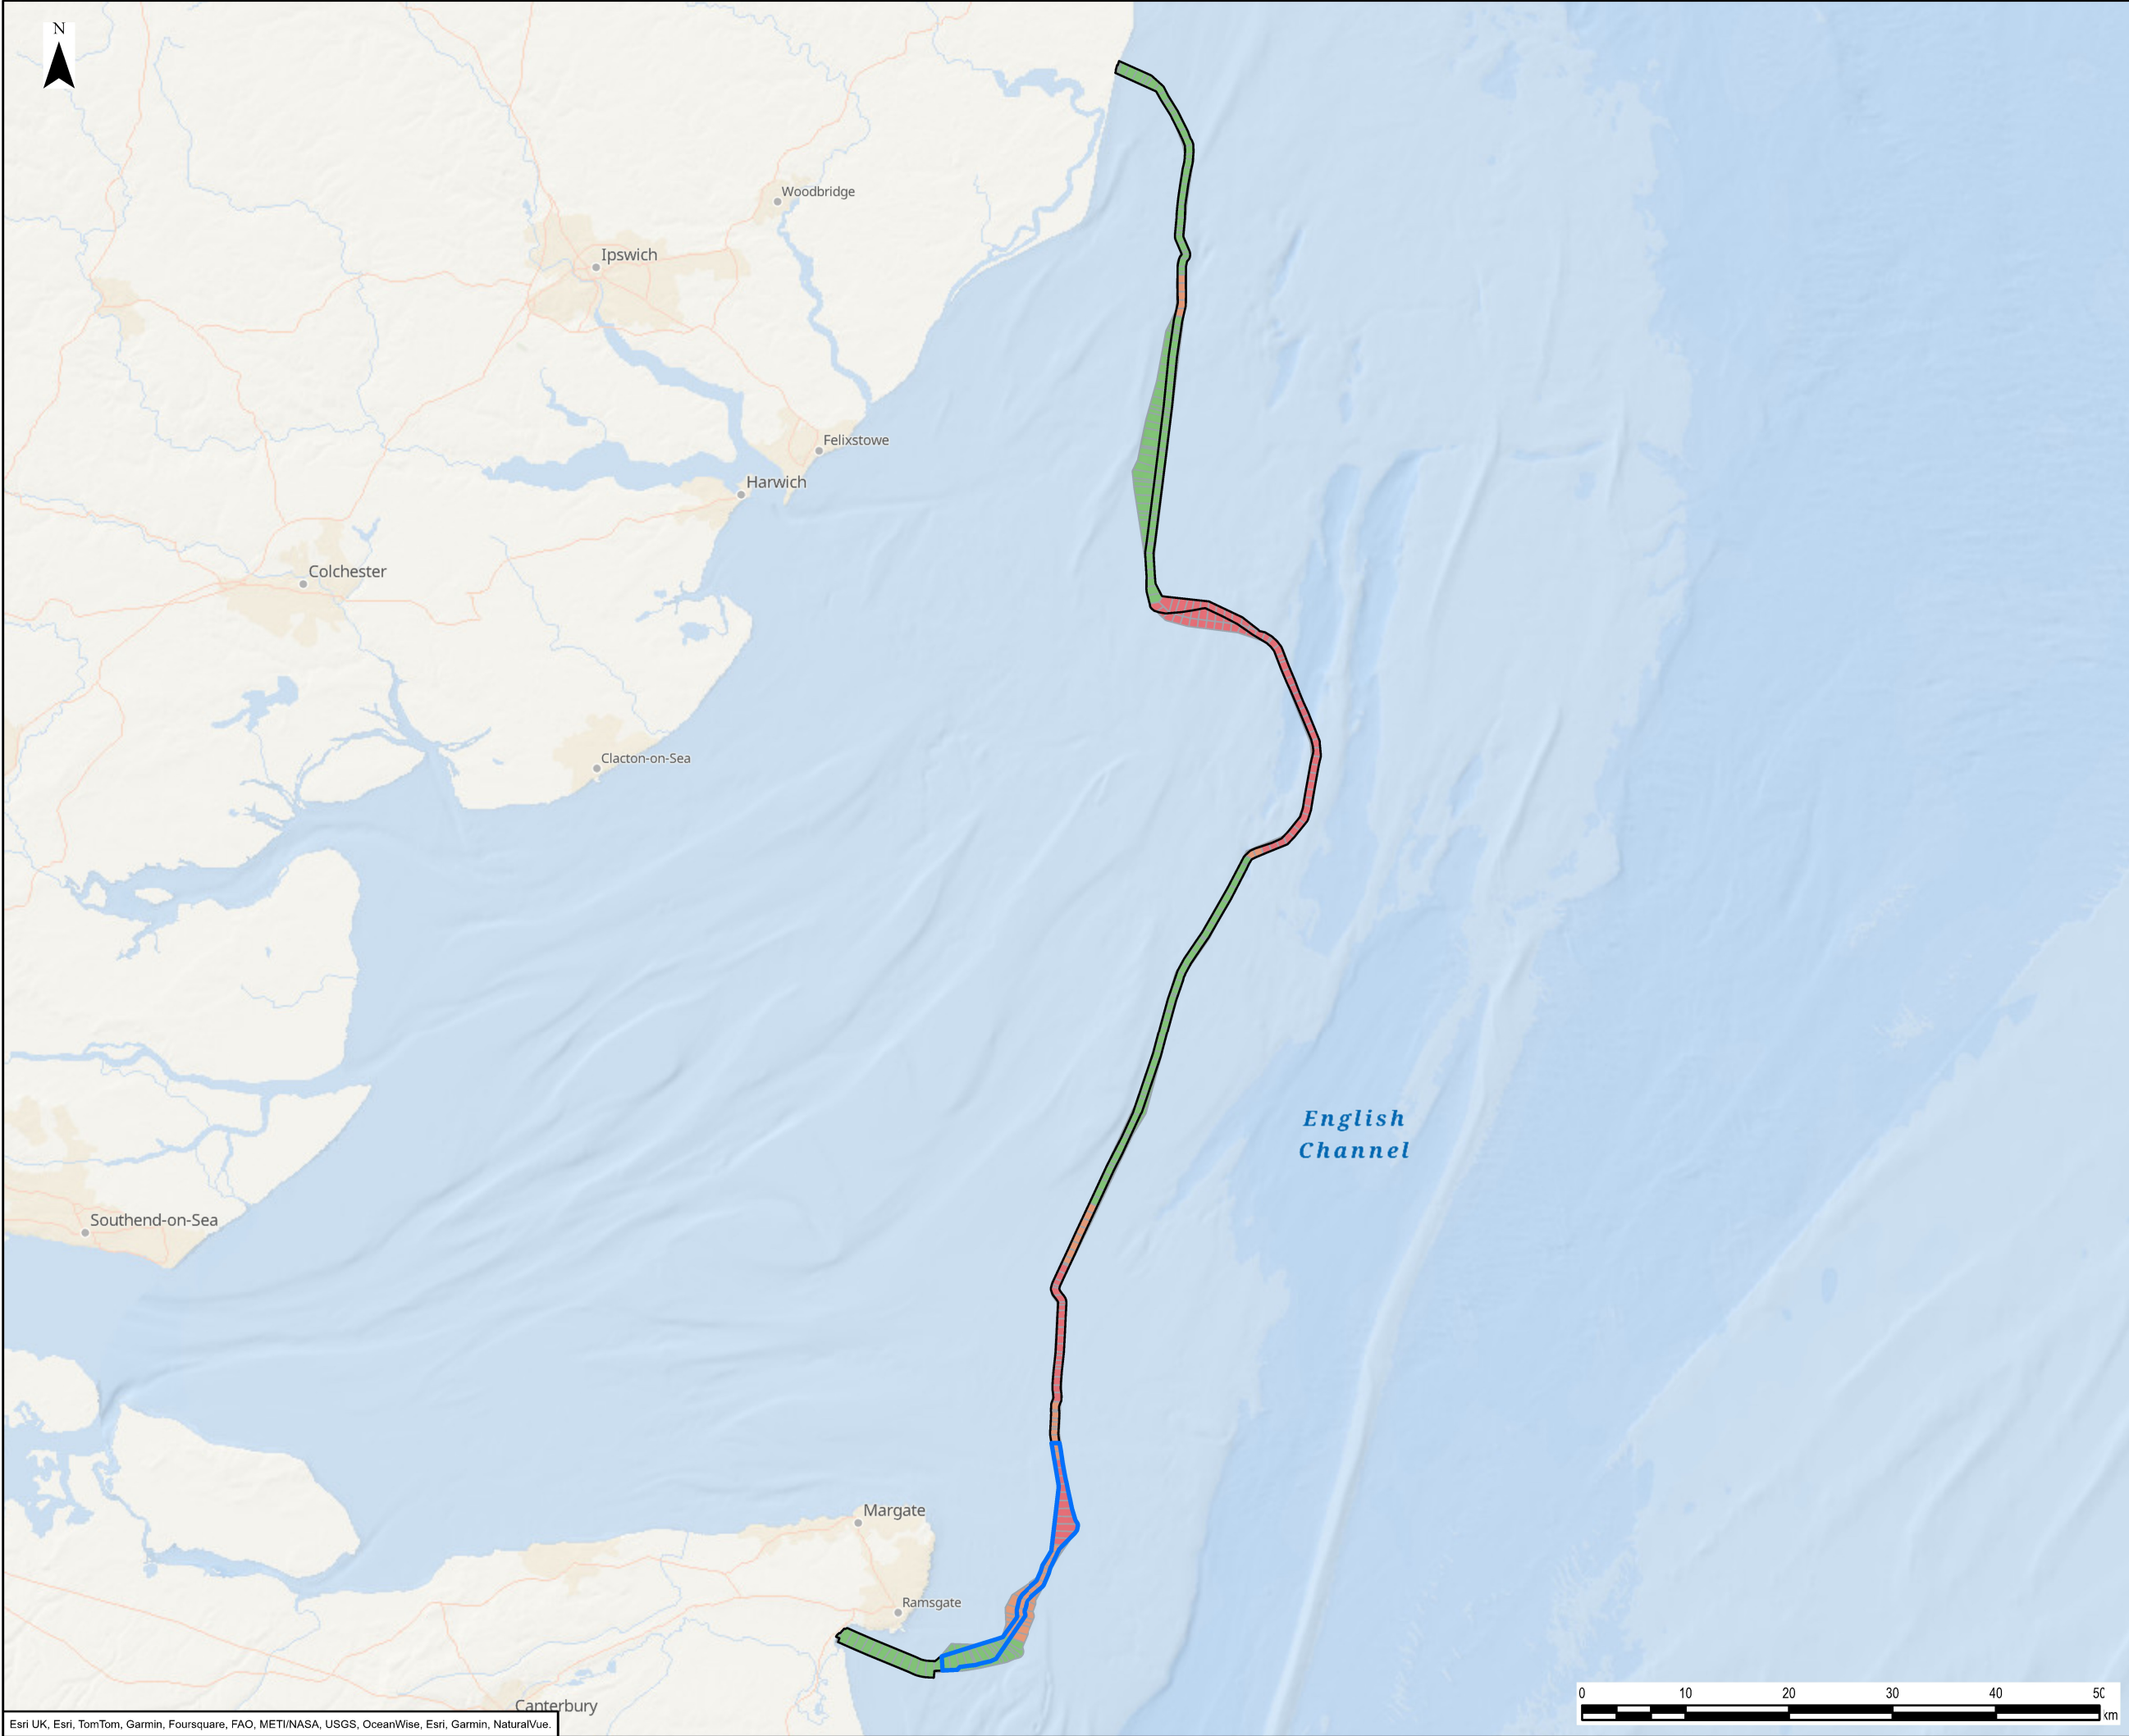

Legend

Offshore Scheme Boundary

CBRA Target Depth of Lowering

ASR Code

Red

Orange

Green

Reduced Depth of Lowering - Chalk Subcrop / Outcrop

0	25/11/2024	ENVIRONMENTAL STATEMENT	EB	DF	RJ
Rev	Date	Description	GIS	Chk	App


nationalgrid

Scheme: SEA LINK

Document Title: TARGET DEPTH OF LOWERING


Creator: EB	Date: 25/11/2024	Checker: DF	Date: 25/11/2024	Approver: RJ	Date: 25/11/2024
-------------	------------------	-------------	------------------	--------------	------------------

Document Ref: FIGURE 6.4.1.4.2	Scale: 1:600,000	Format: A3	Sheets: 1	Rev: 0
--------------------------------	------------------	------------	-----------	--------

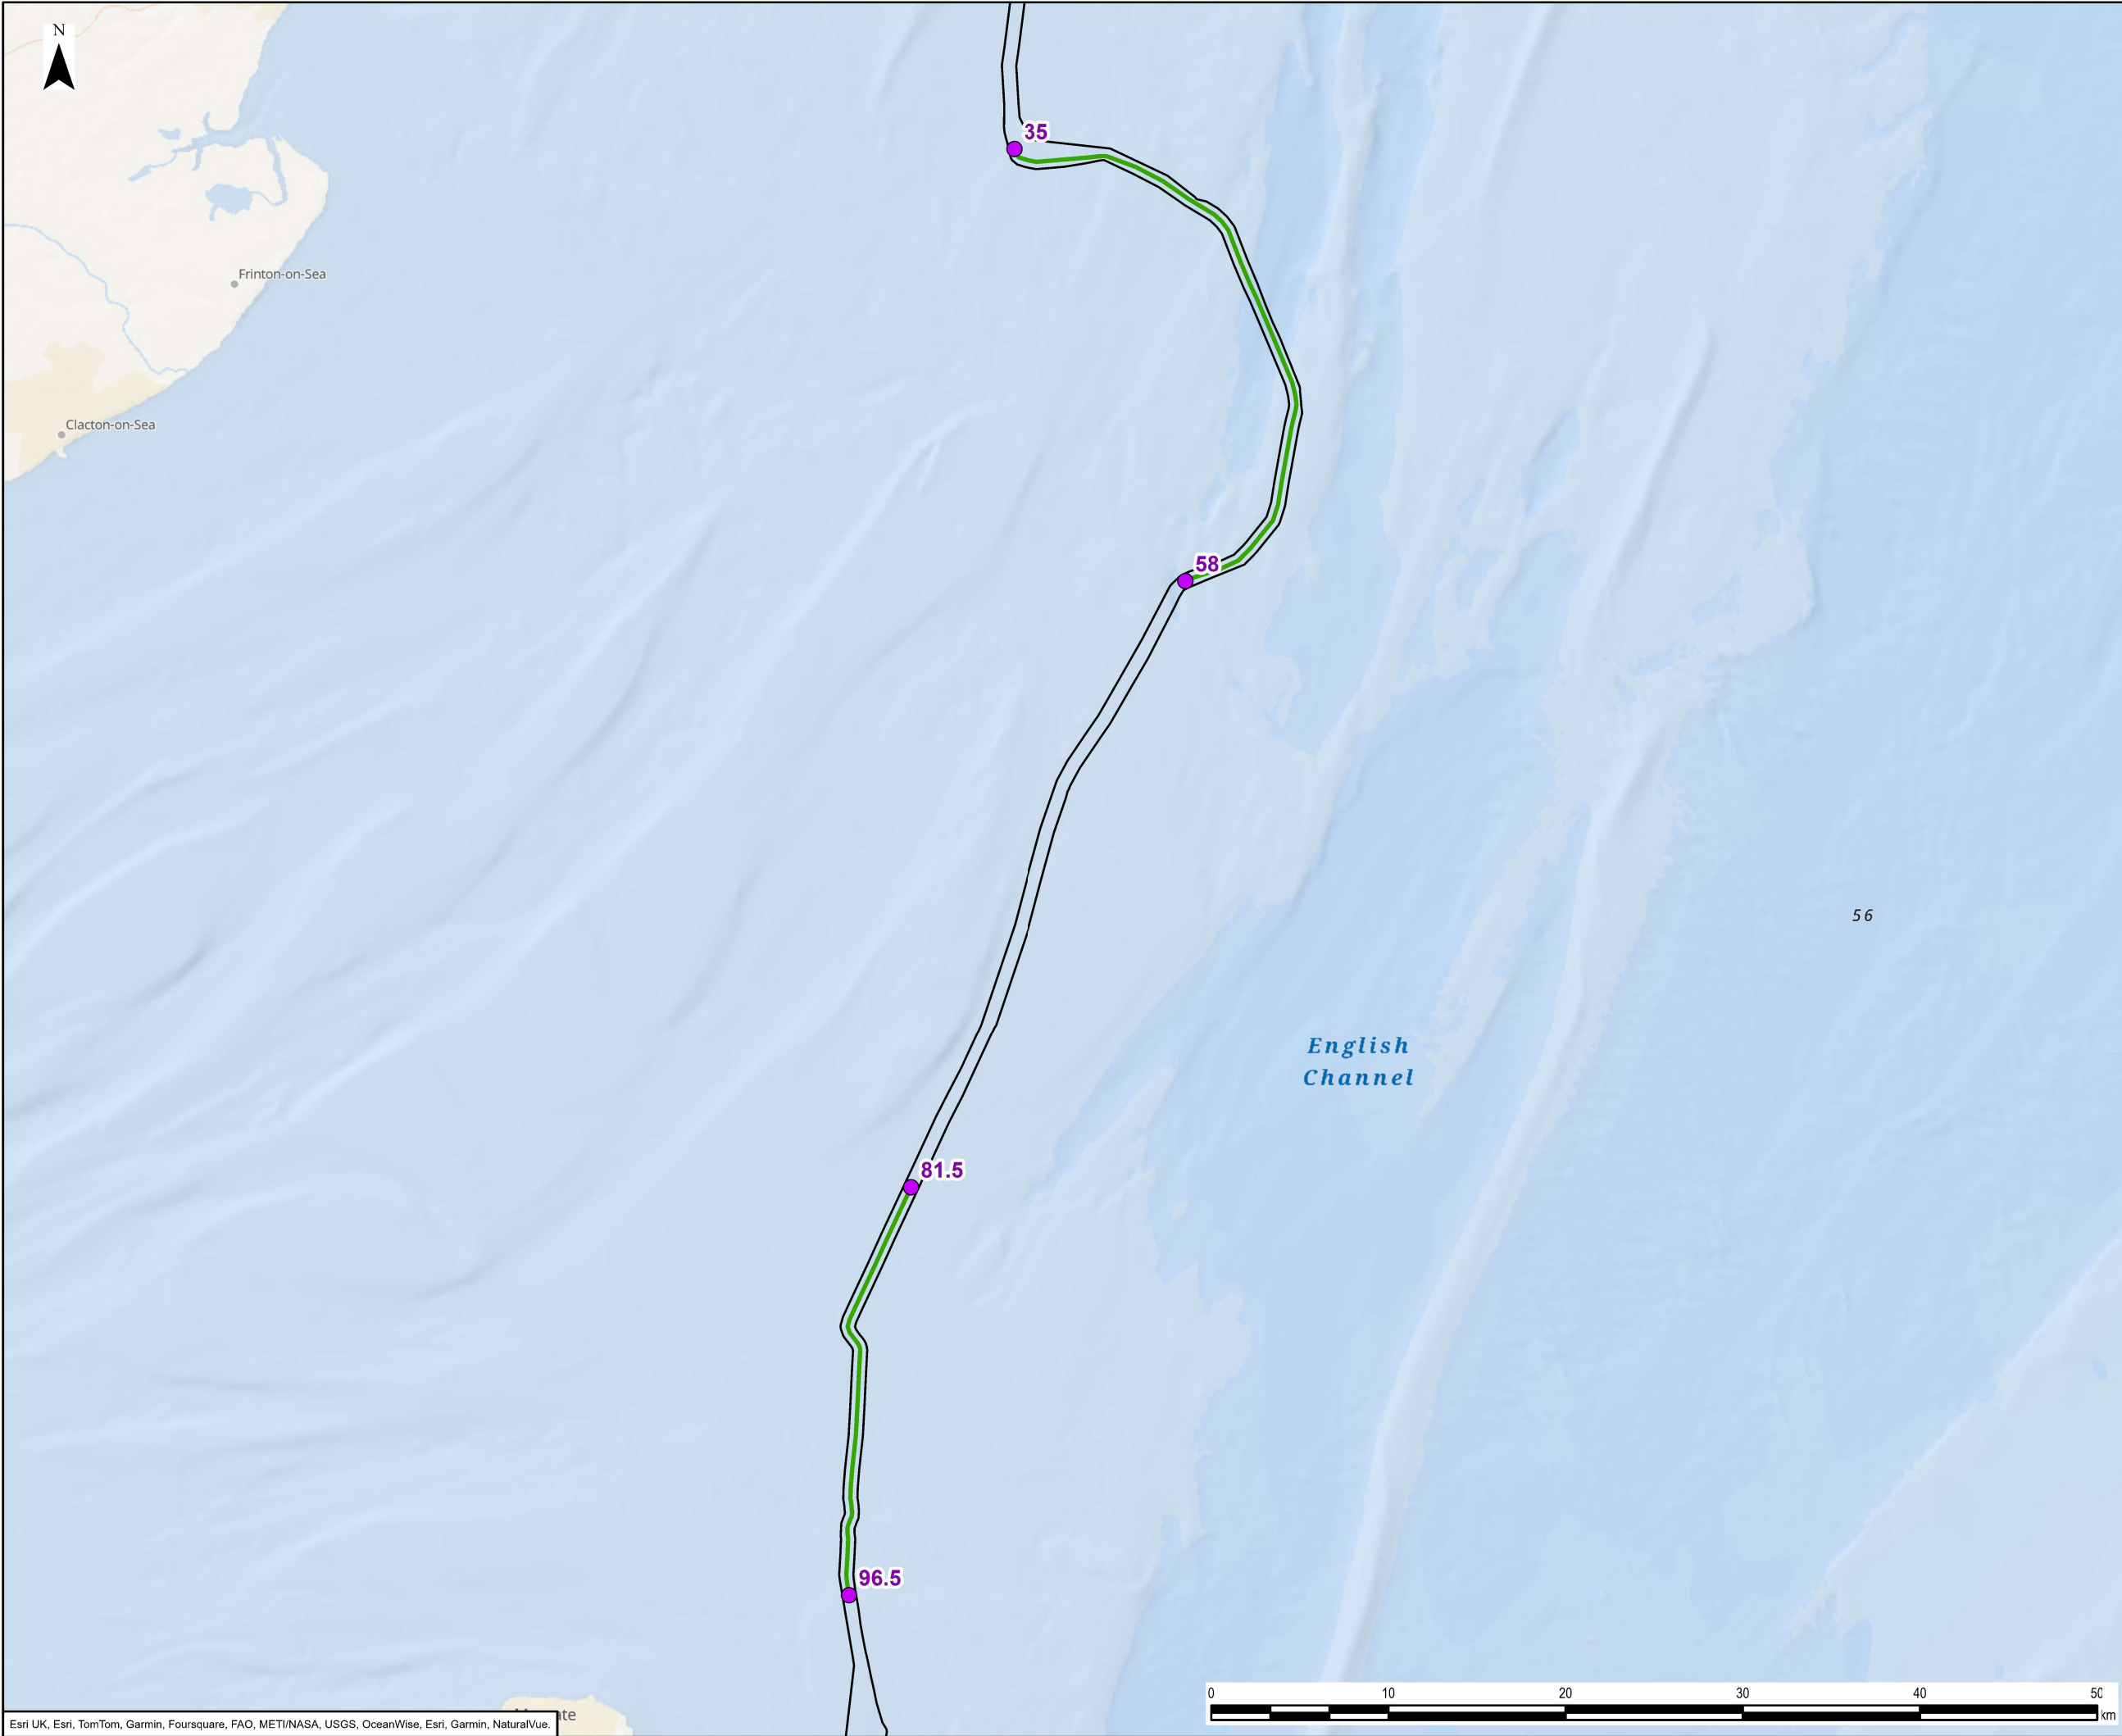

- Legend
- Offshore Scheme Boundary
 - Backfill Kilometre Point
 - DF4 Backfill Area


0	25/11/2024	ENVIRONMENTAL STATEMENT	EB	DF	RJ
Rev	Date	Description	GIS	Chk	App
nationalgrid					
Scheme: SEA LINK					
Document Title: AREAS OF ROCK BACKFILL					
Creator: EB	Date: 25/11/2024	Checker: DF	Date: 25/11/2024	Approver: RJ	Date: 25/11/2024
Document Ref: FIGURE 6.4.1.4.3	Scale: 1:350,000	Format: A3	Sheets: 1	Rev: 0	

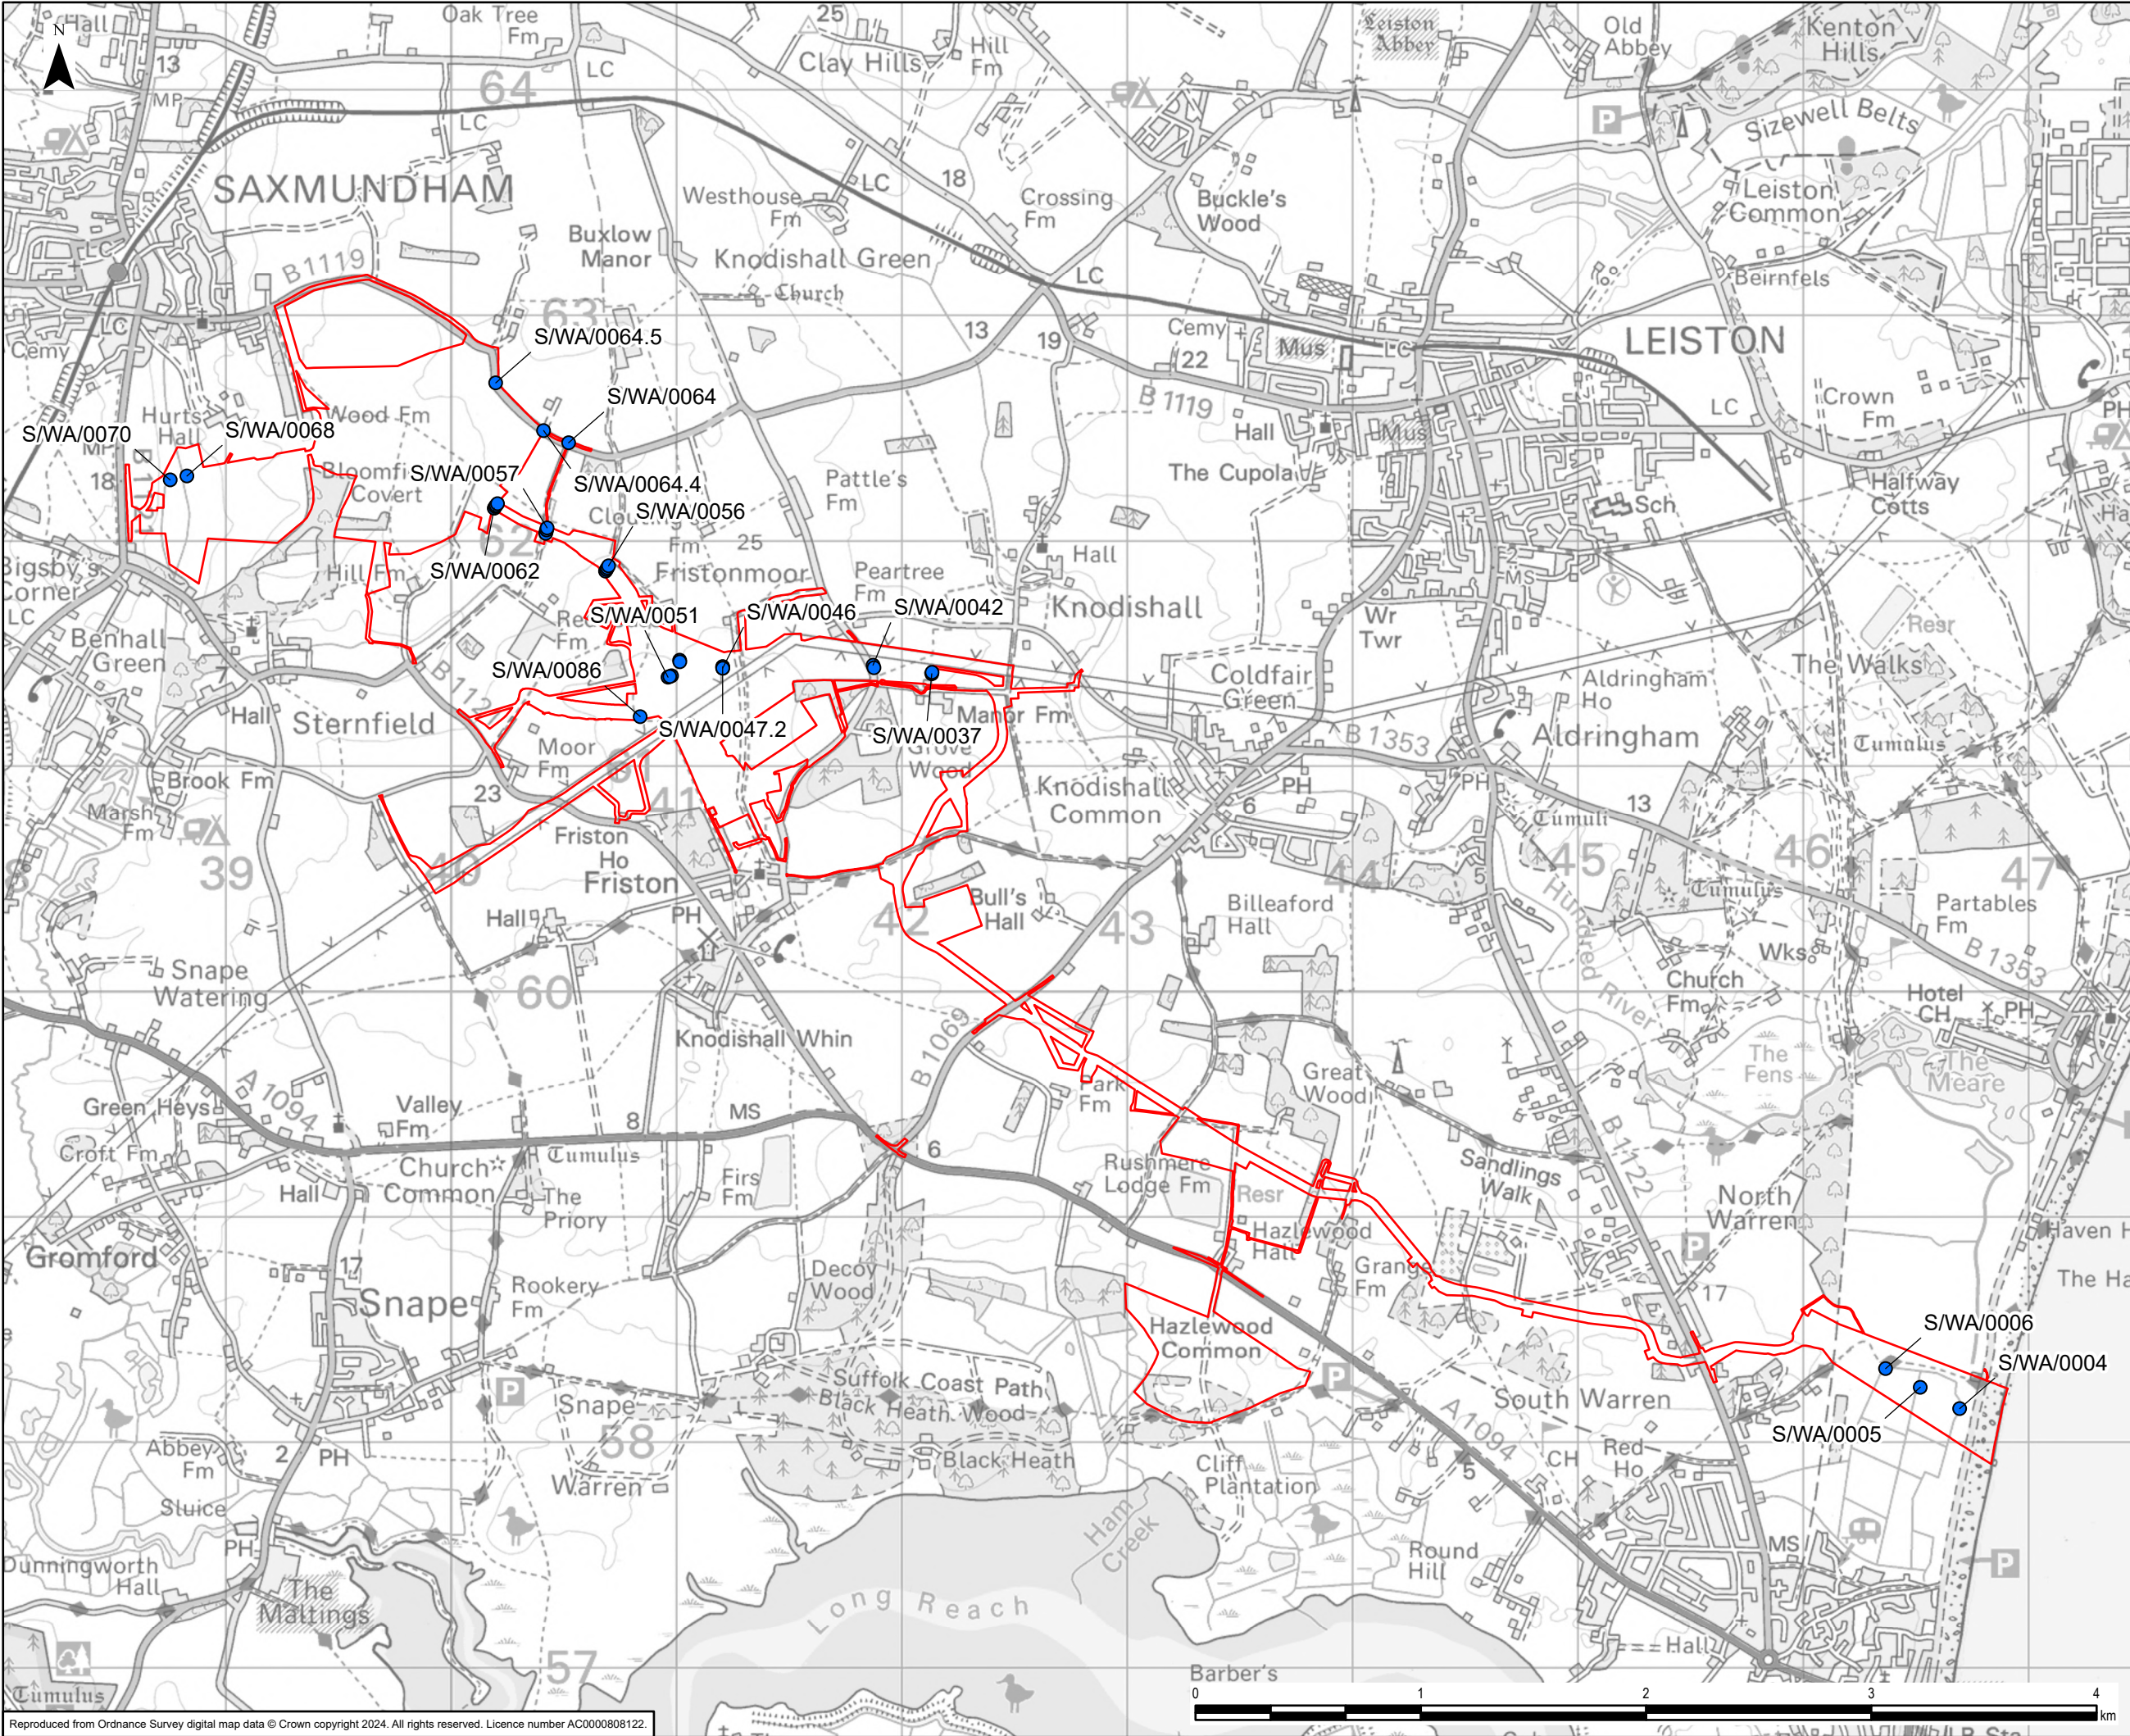

Legend


- Suffolk Onshore Scheme Boundary
- Watercourse Crossing

0	16/01/2025	ENVIRONMENTAL STATEMENT	EB	DF	RJ
Rev	Date	Description	GIS	Chk	App
nationalgrid					
Scheme: SEA LINK					
Document Title: WATERCOURSE CROSSINGS - SUFFOLK					
Creator: EB	Date: 16/01/2025	Checker: DF	Date: 16/01/2025	Approver: RJ	Date: 16/01/2025
Document Ref: FIGURE 6.4.1.4.4	Scale: 1:27,500	Format: A3	Sheets: 1	Rev: 0	

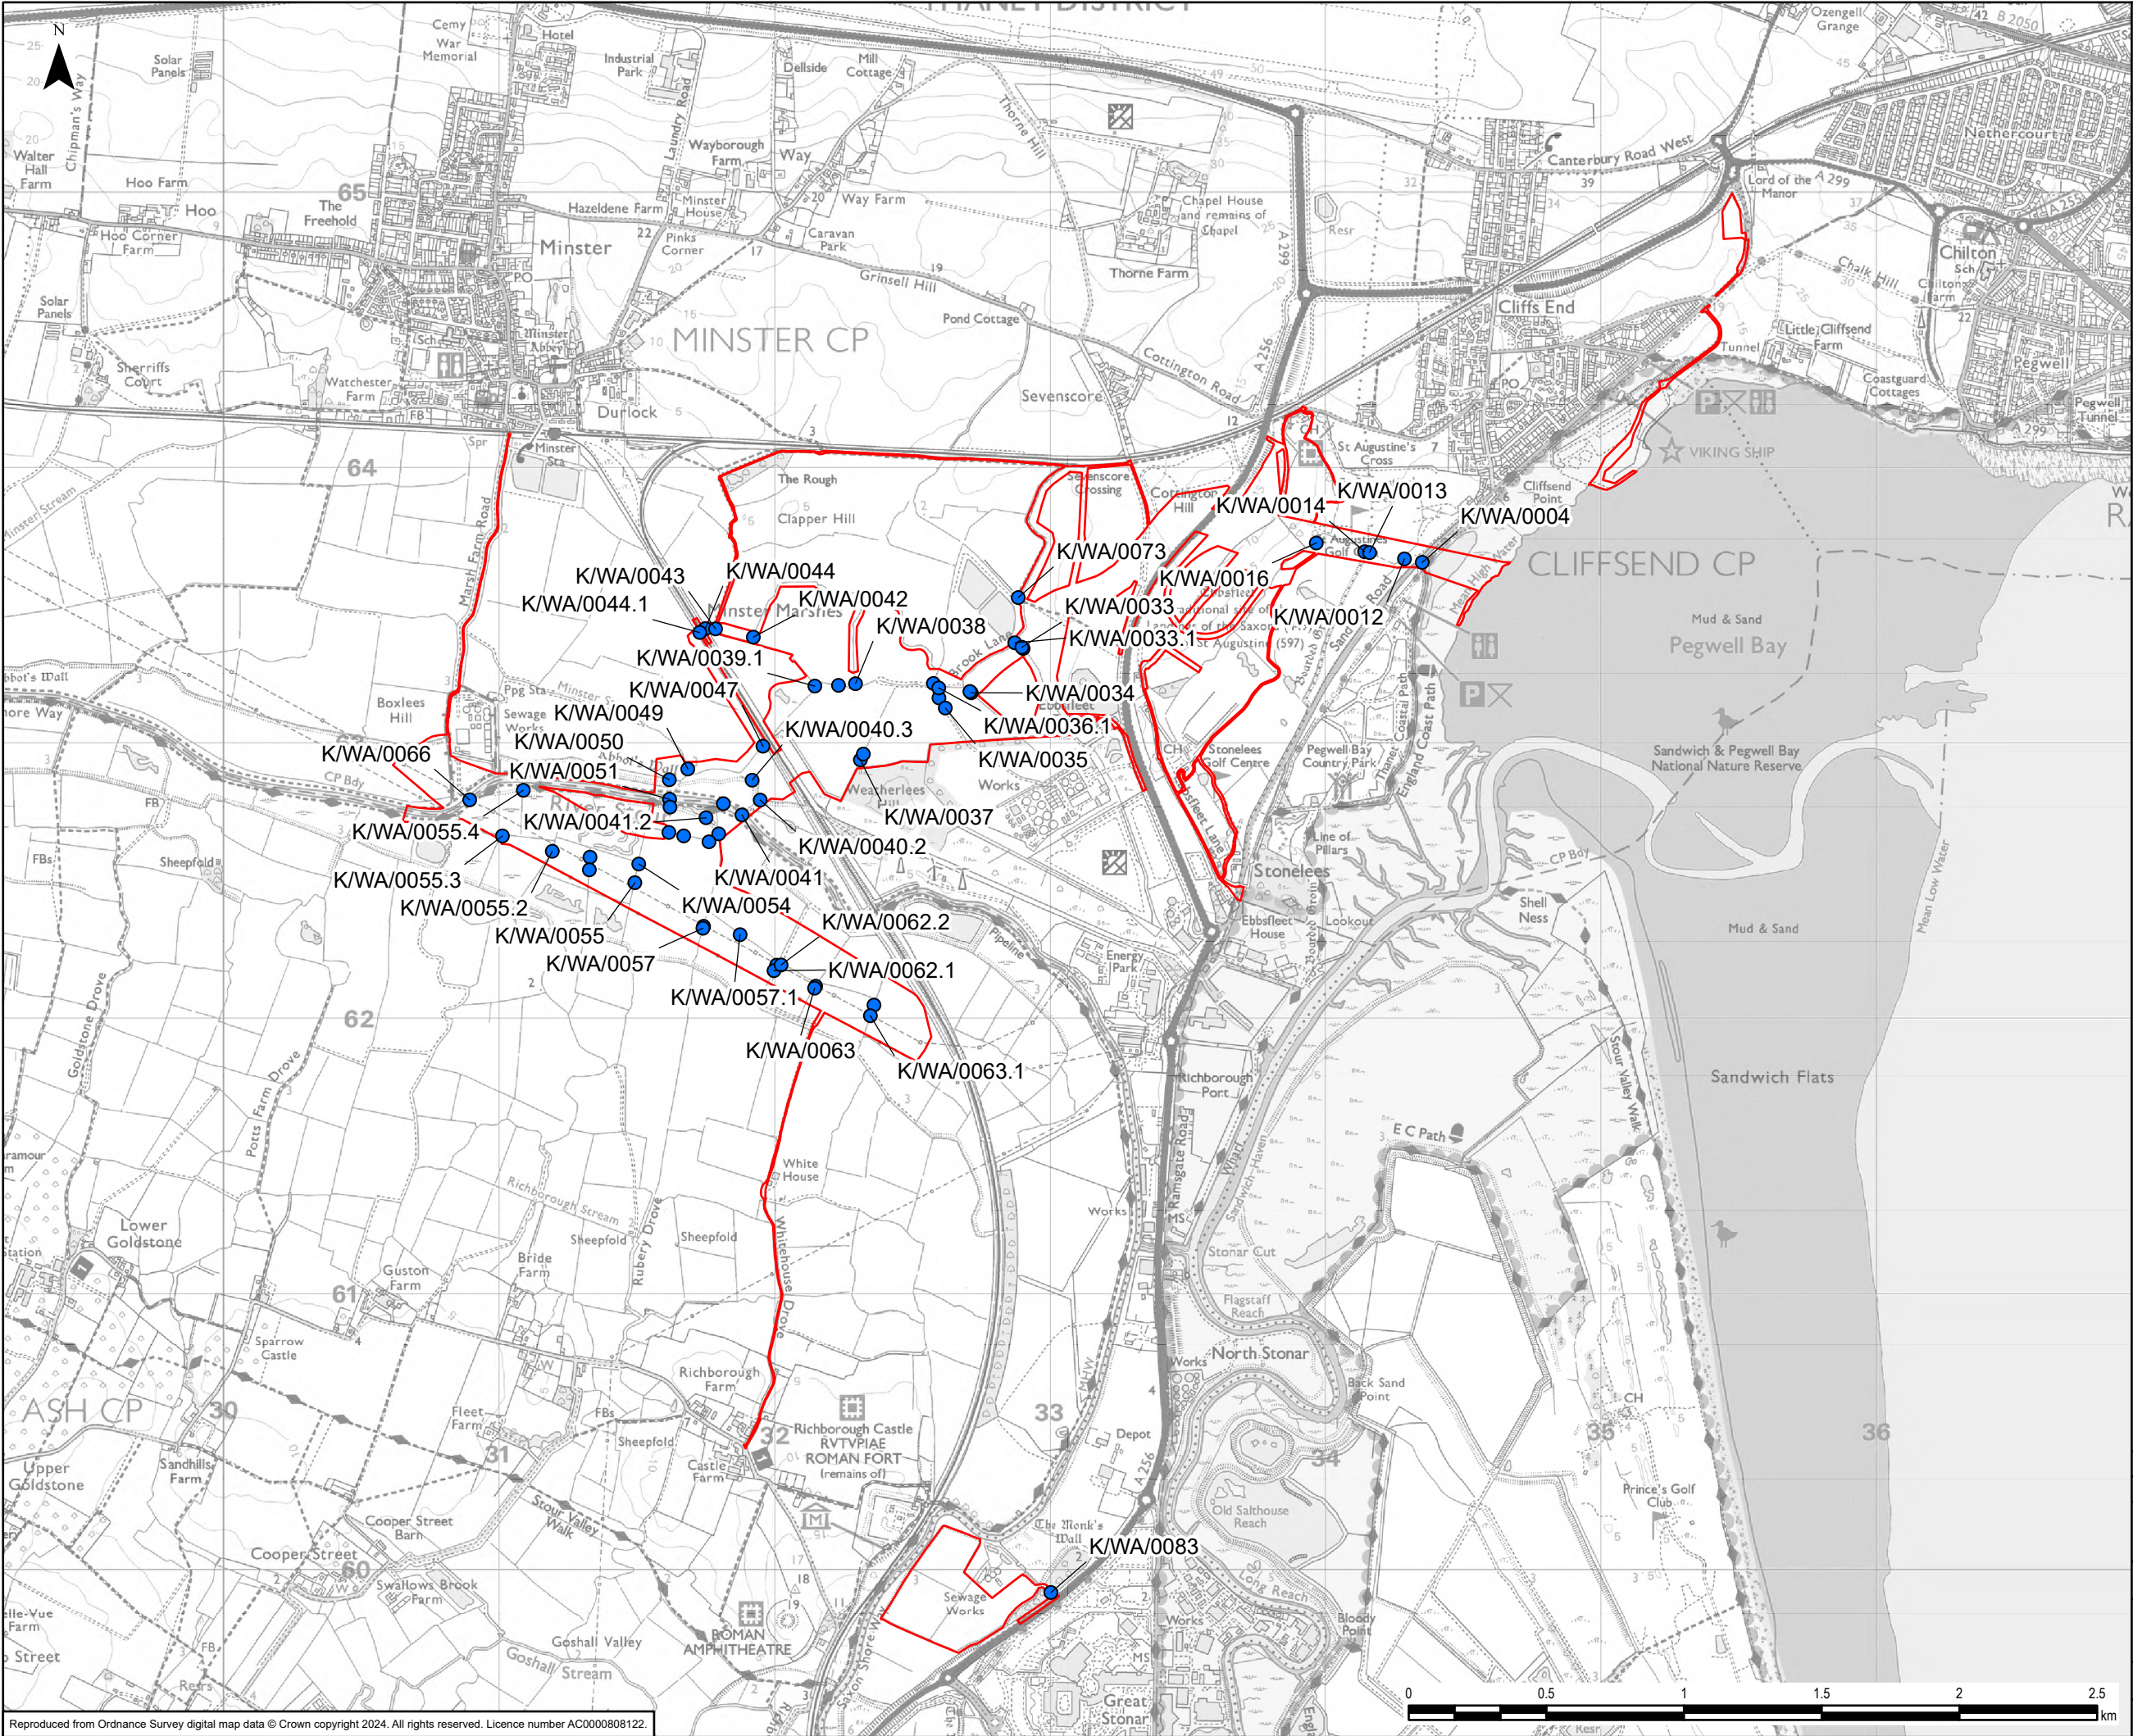


- Legend
- Kent Onshore Scheme Boundary
 - Watercourse Crossing

0	16/01/2025	ENVIRONMENTAL STATEMENT	EB	DF	RJ
Rev	Date	Description	GIS	Chk	App
nationalgrid					
Scheme: SEA LINK					
Document Title: WATERCOURSE CROSSINGS - KENT					
Creator: EB	Date: 16/01/2025	Checker: DF	Date: 16/01/2025	Approver: RJ	Date: 16/01/2025
Document Ref: FIGURE 6.4.1.4.4	Scale: 1:22,500	Format: A3	Sheets: 1	Rev: 0	

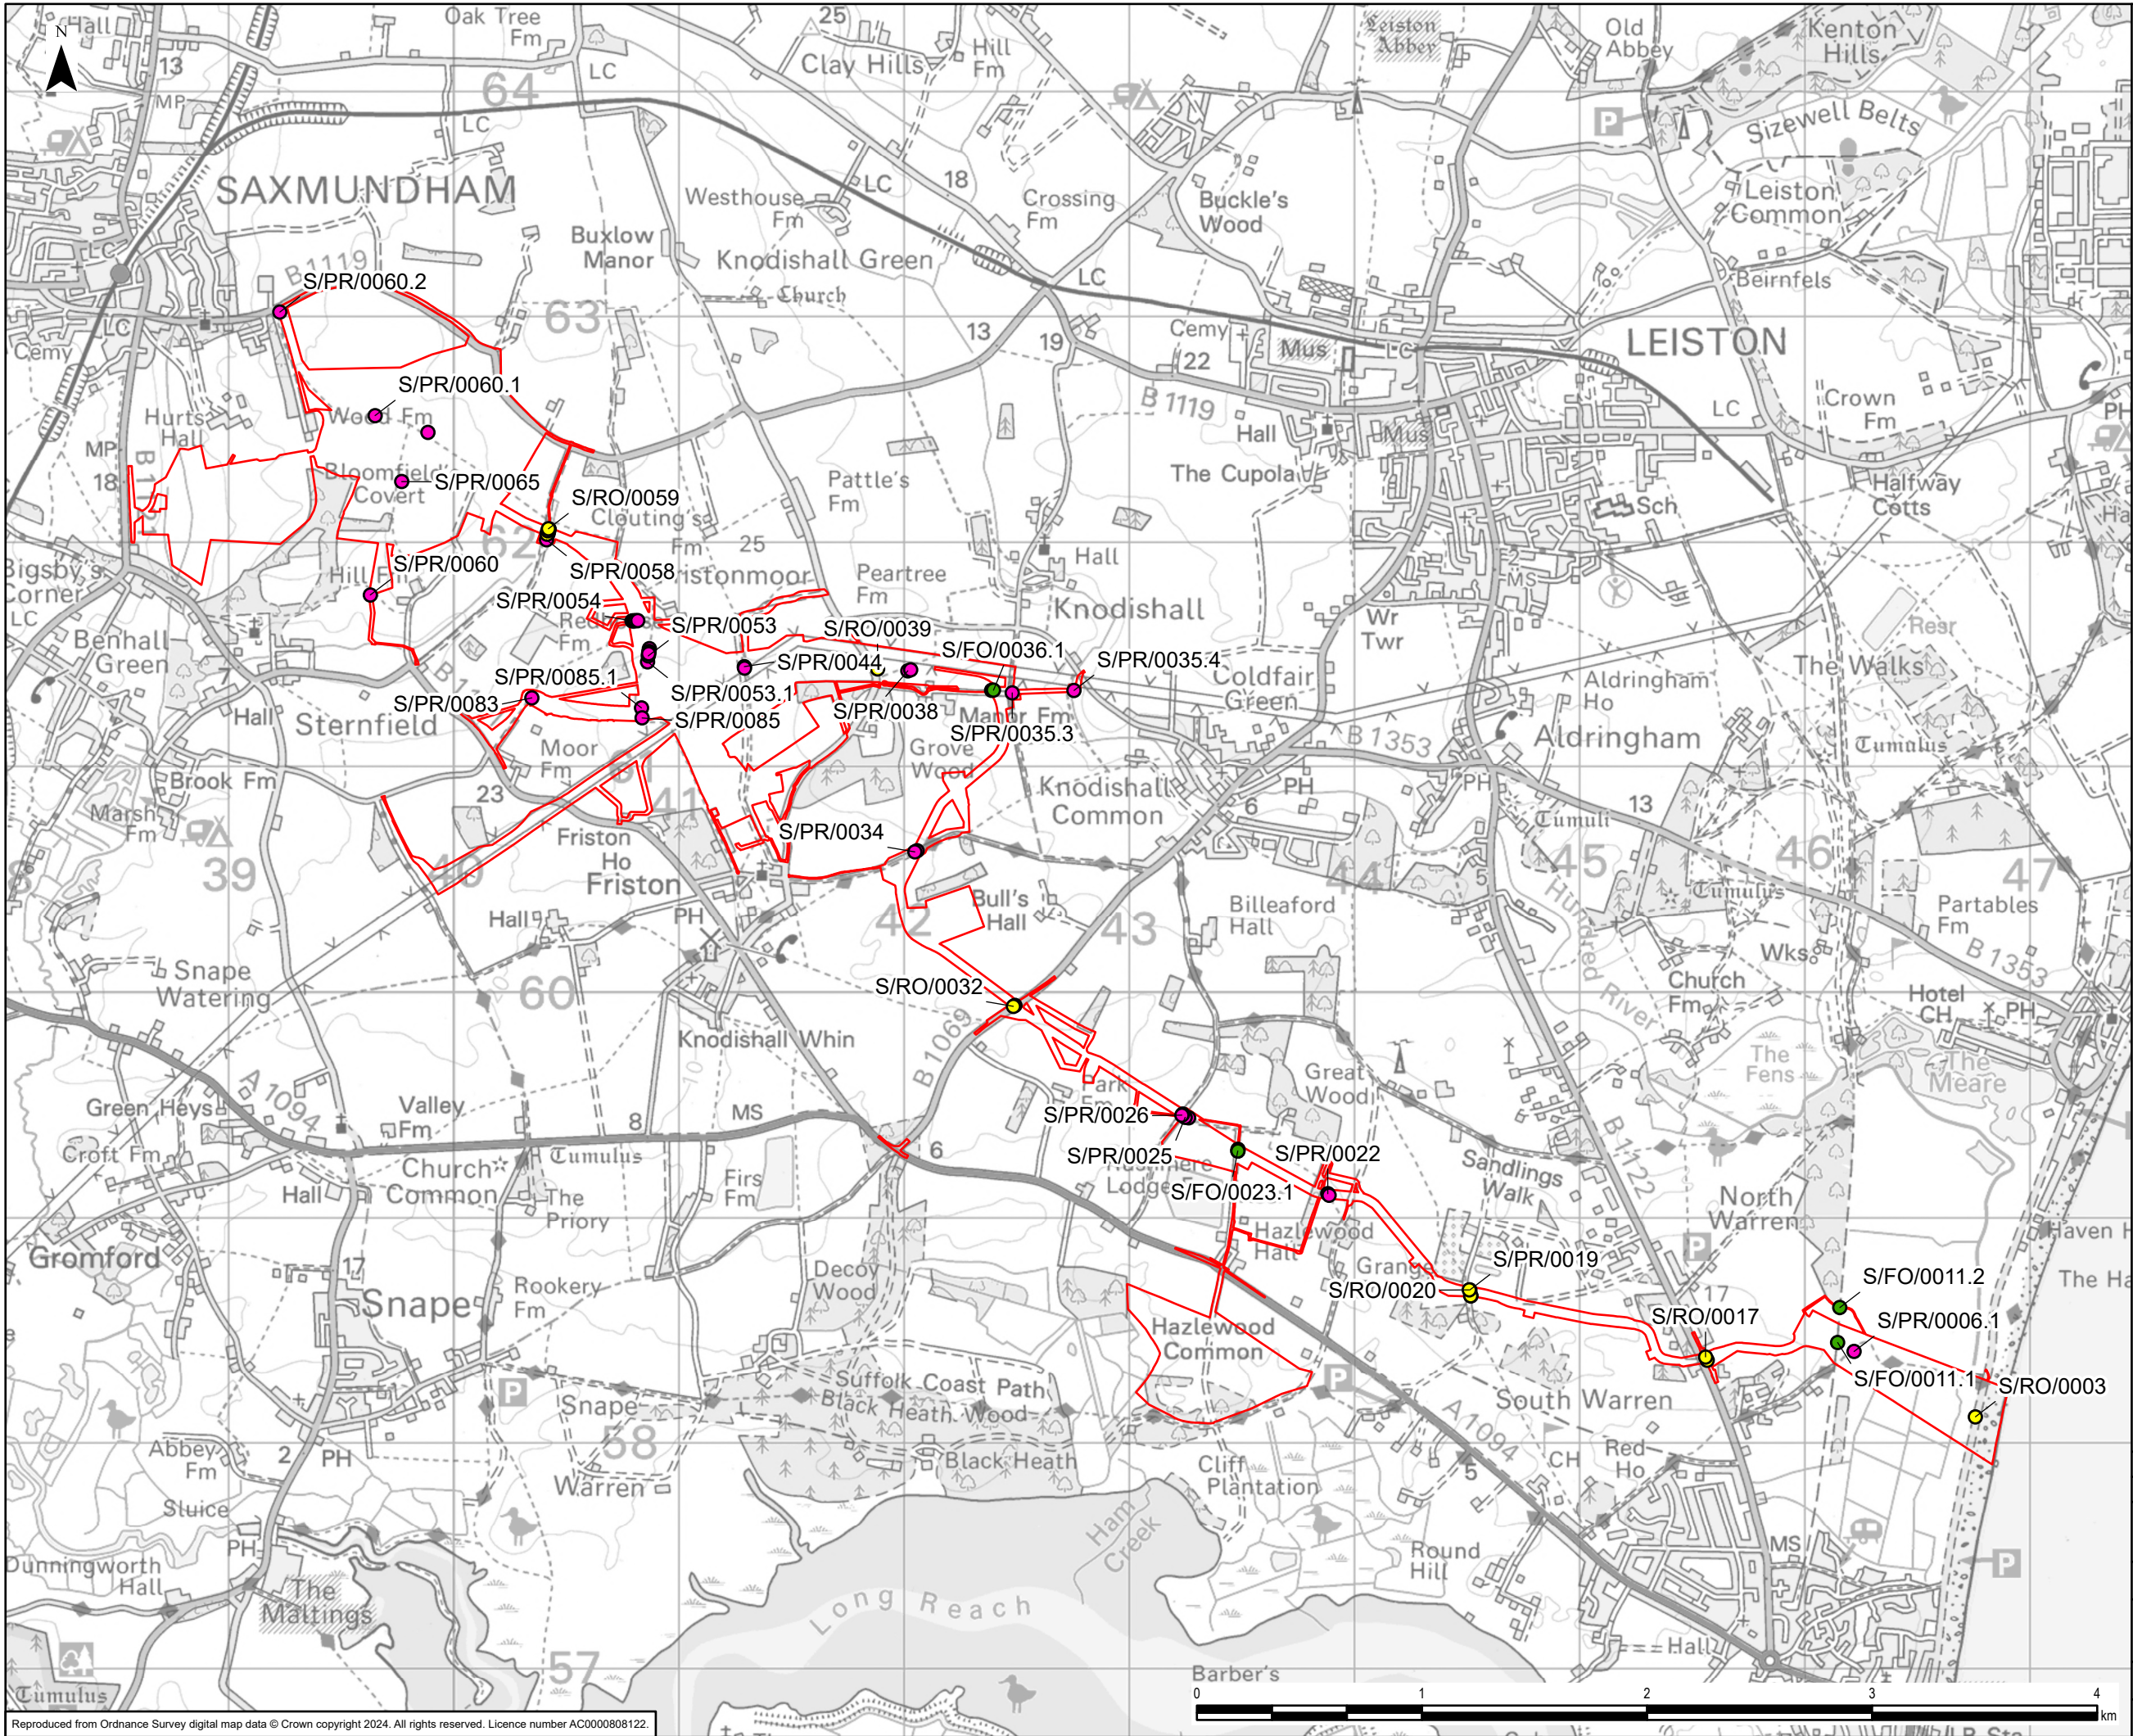


- Legend
- Suffolk Onshore Scheme Boundary
 - Footpath/Track Crossing
 - Public Right of Way Crossing
 - Road Crossing

0	17/02/2025	ENVIRONMENTAL STATEMENT	EB	DF	RJ
Rev	Date	Description	GIS	Chk	App
nationalgrid					
Scheme: SEA LINK					
Document Title: PUBLIC RIGHTS OF WAY, HIGHWAY AND RAILWAY CROSSINGS - SUFFOLK					
Creator: EB	Date: 17/02/2025	Checker: DF	Date: 17/02/2025	Approver: RJ	Date: 17/02/2025
Document Ref: FIGURE 6.4.1.4.5	Scale: 1:27,500	Format: A3	Sheets: 1	Rev: 0	

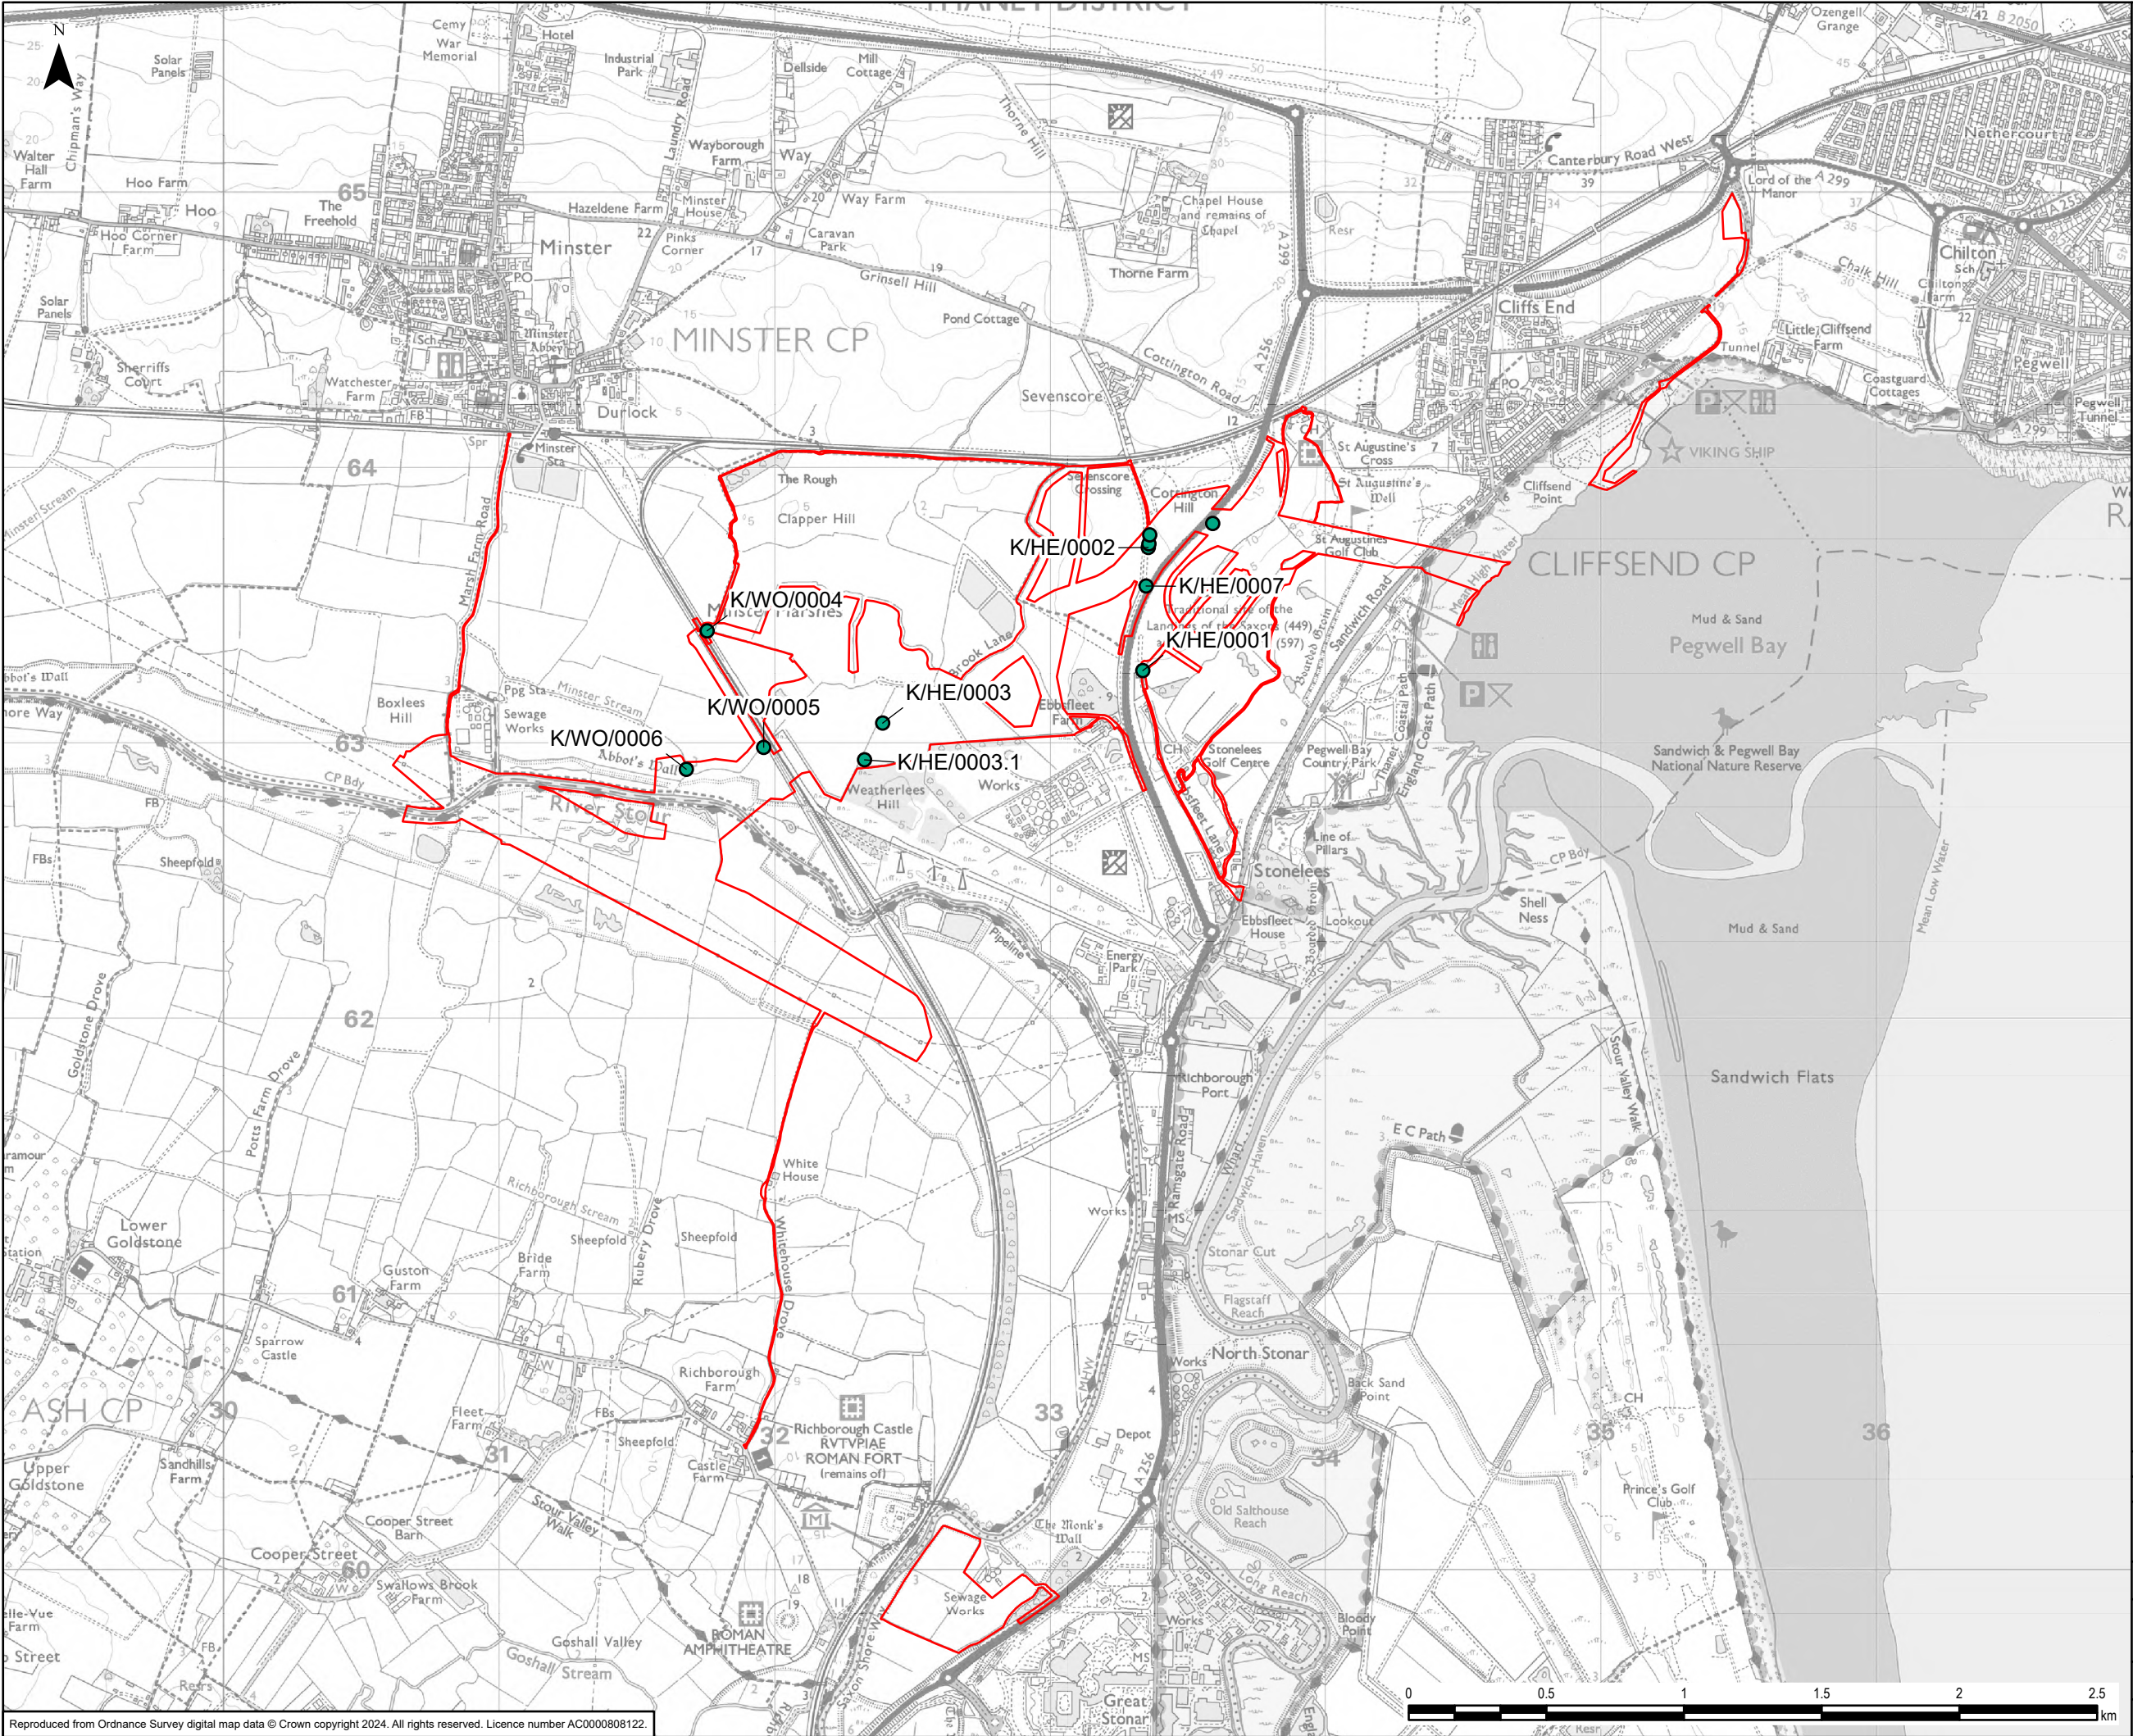

- Legend
- Kent Onshore Scheme Boundary
 - Vegetation Crossing


0	16/01/2025	ENVIRONMENTAL STATEMENT	EB	DF	RJ
Rev	Date	Description	GIS	Chk	App
nationalgrid					
Scheme: SEA LINK					
Document Title: VEGETATION CROSSINGS - KENT					
Creator: EB	Date: 16/01/2025	Checker: DF	Date: 16/01/2025	Approver: RJ	Date: 16/01/2025
Document Ref: FIGURE 6.4.1.4.6	Scale: 1:22,500	Format: A3	Sheets: 1	Rev: 0	

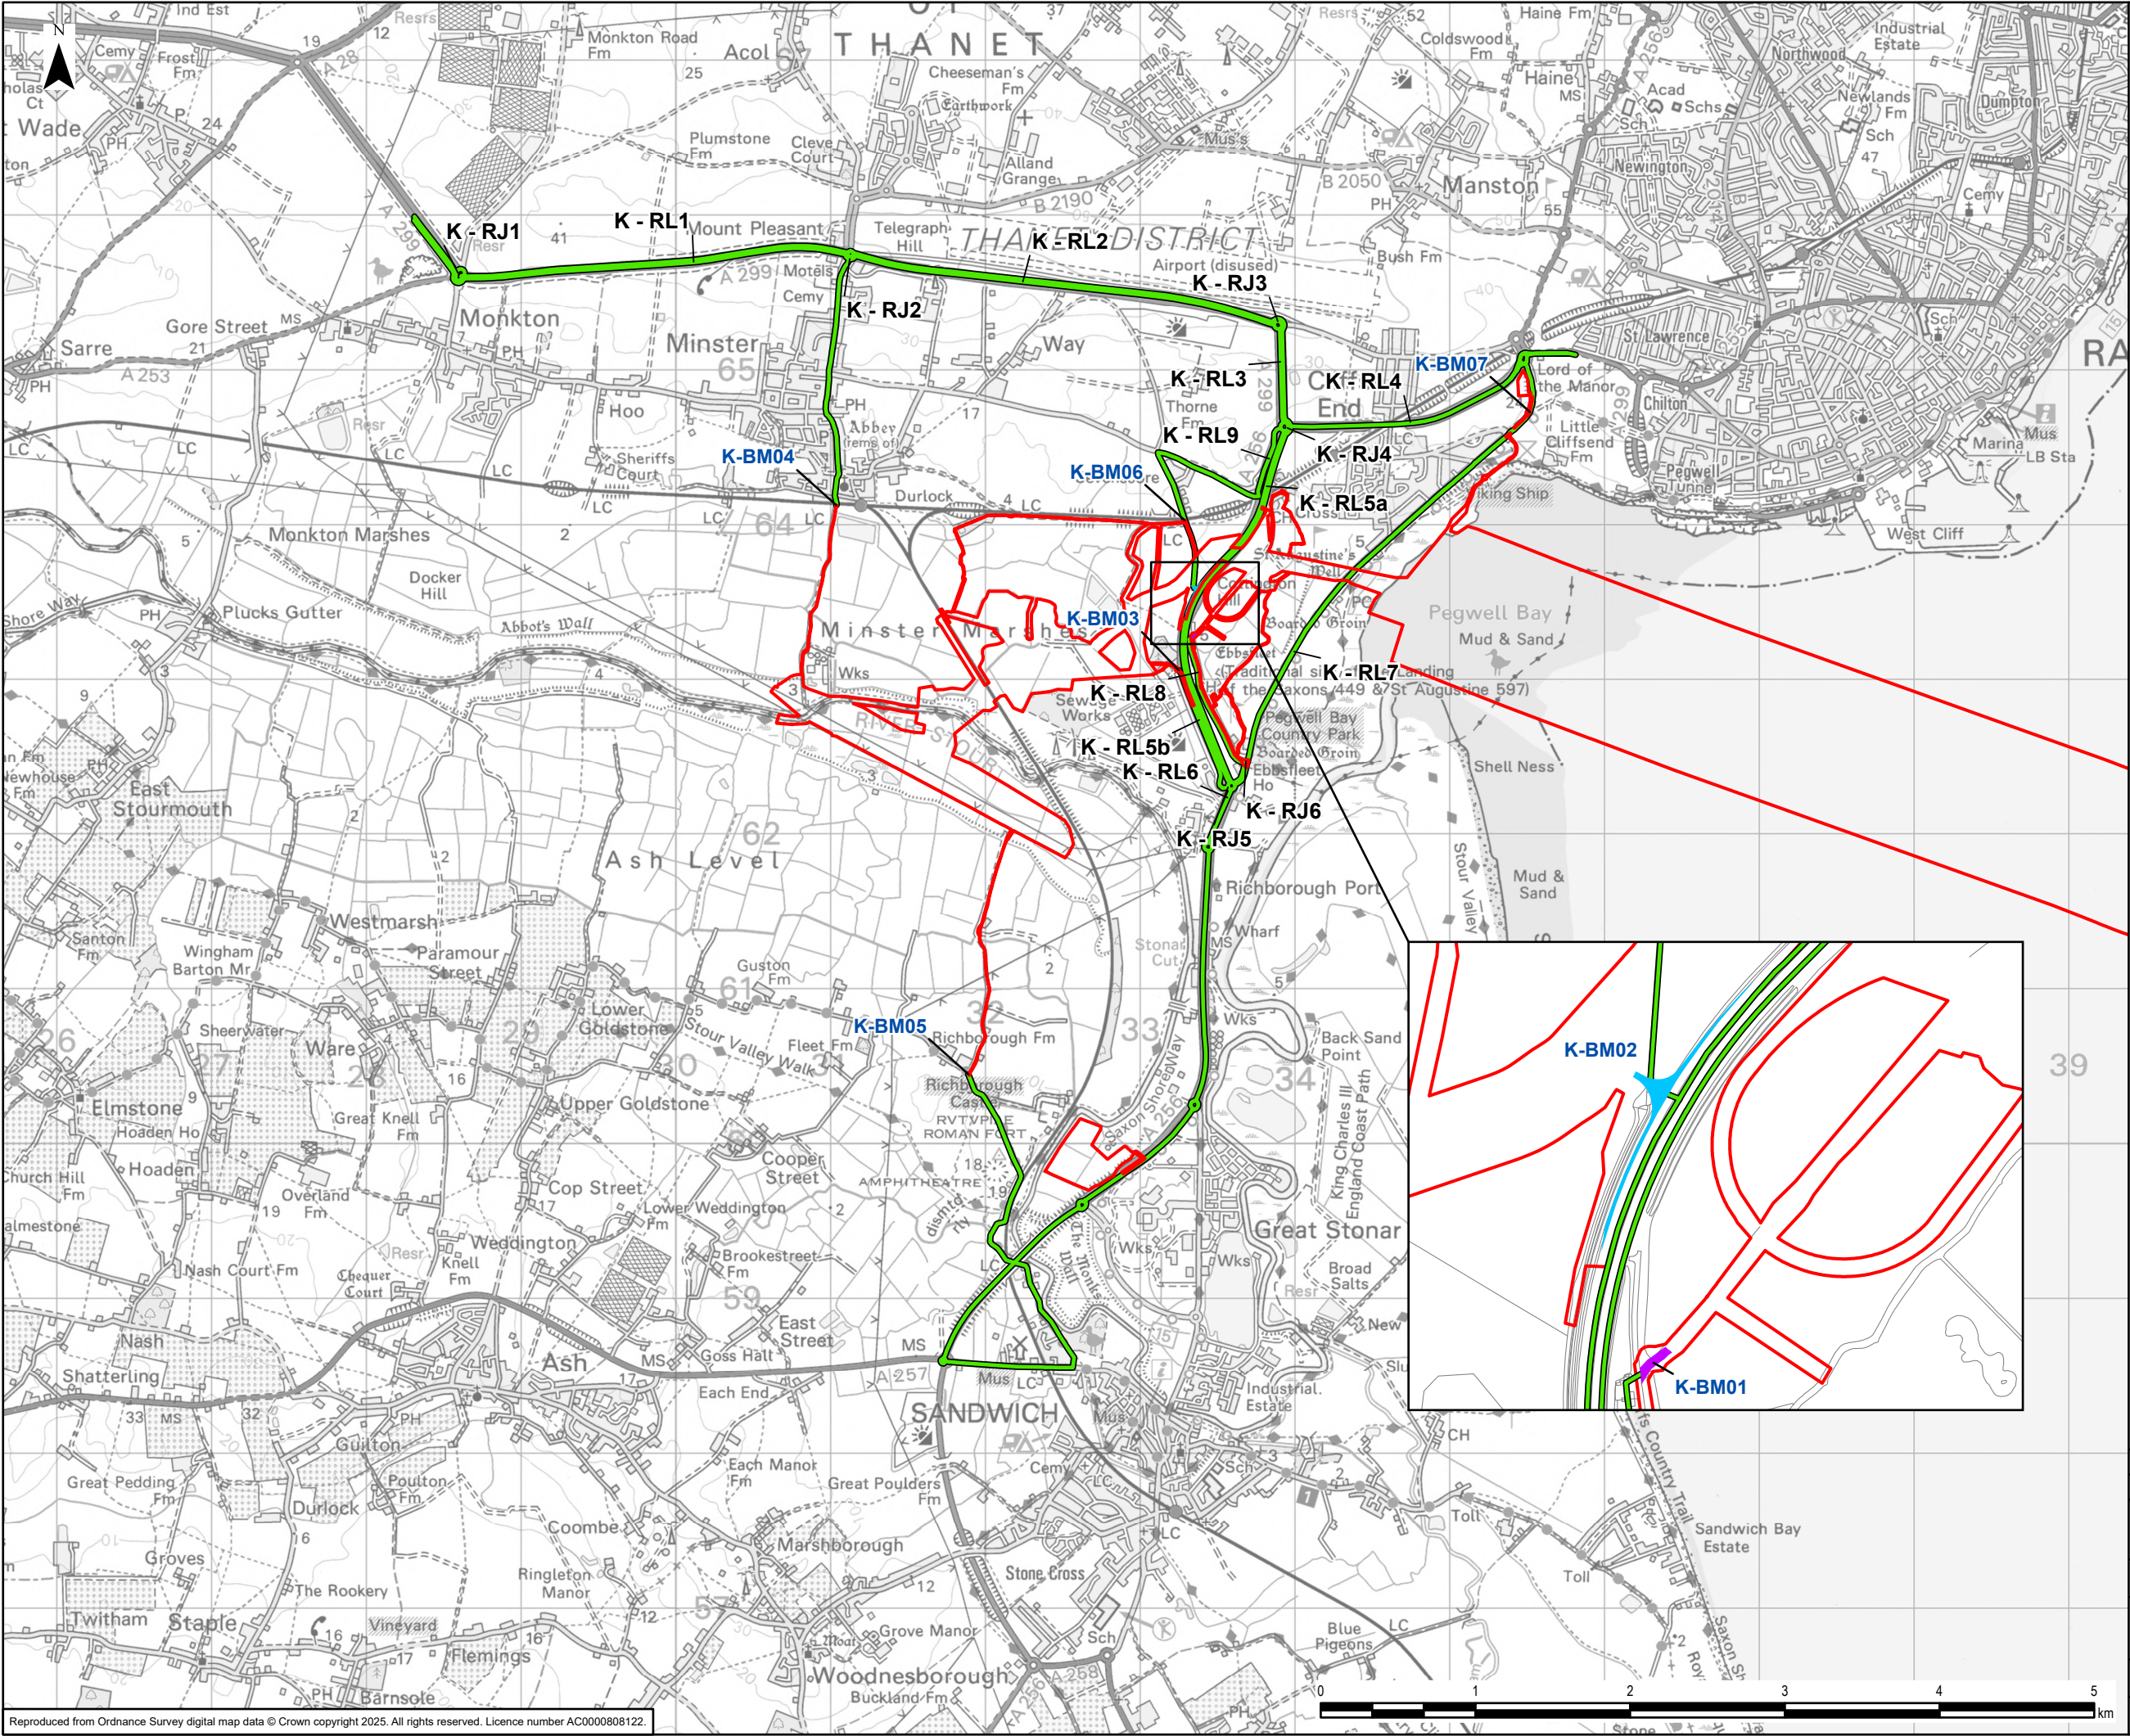

Legend


- Order Limits
- Vehicle Routes
- Proposed Permanent Bellmouth
- Proposed Temporary Bellmouth

0	28/01/2025	ENVIRONMENTAL STATEMENT	EB	DF	GF
Rev	Date	Description	GIS	Chk	App
nationalgrid					
Scheme: SEA LINK					
Document Title: KENT ONSHORE SCHEME TRAFFIC ROUTES DURING CONSTRUCTION AND OPERATION					
Creator: EB	Date: 28/01/2025	Checker: DF	Date: 28/01/2025	Approver: GF	Date: 28/01/2025
Document Ref: FIGURE 6.4.1.4.8	Scale: 1:40,000	Format: A3	Sheets: 1	Rev: 0	

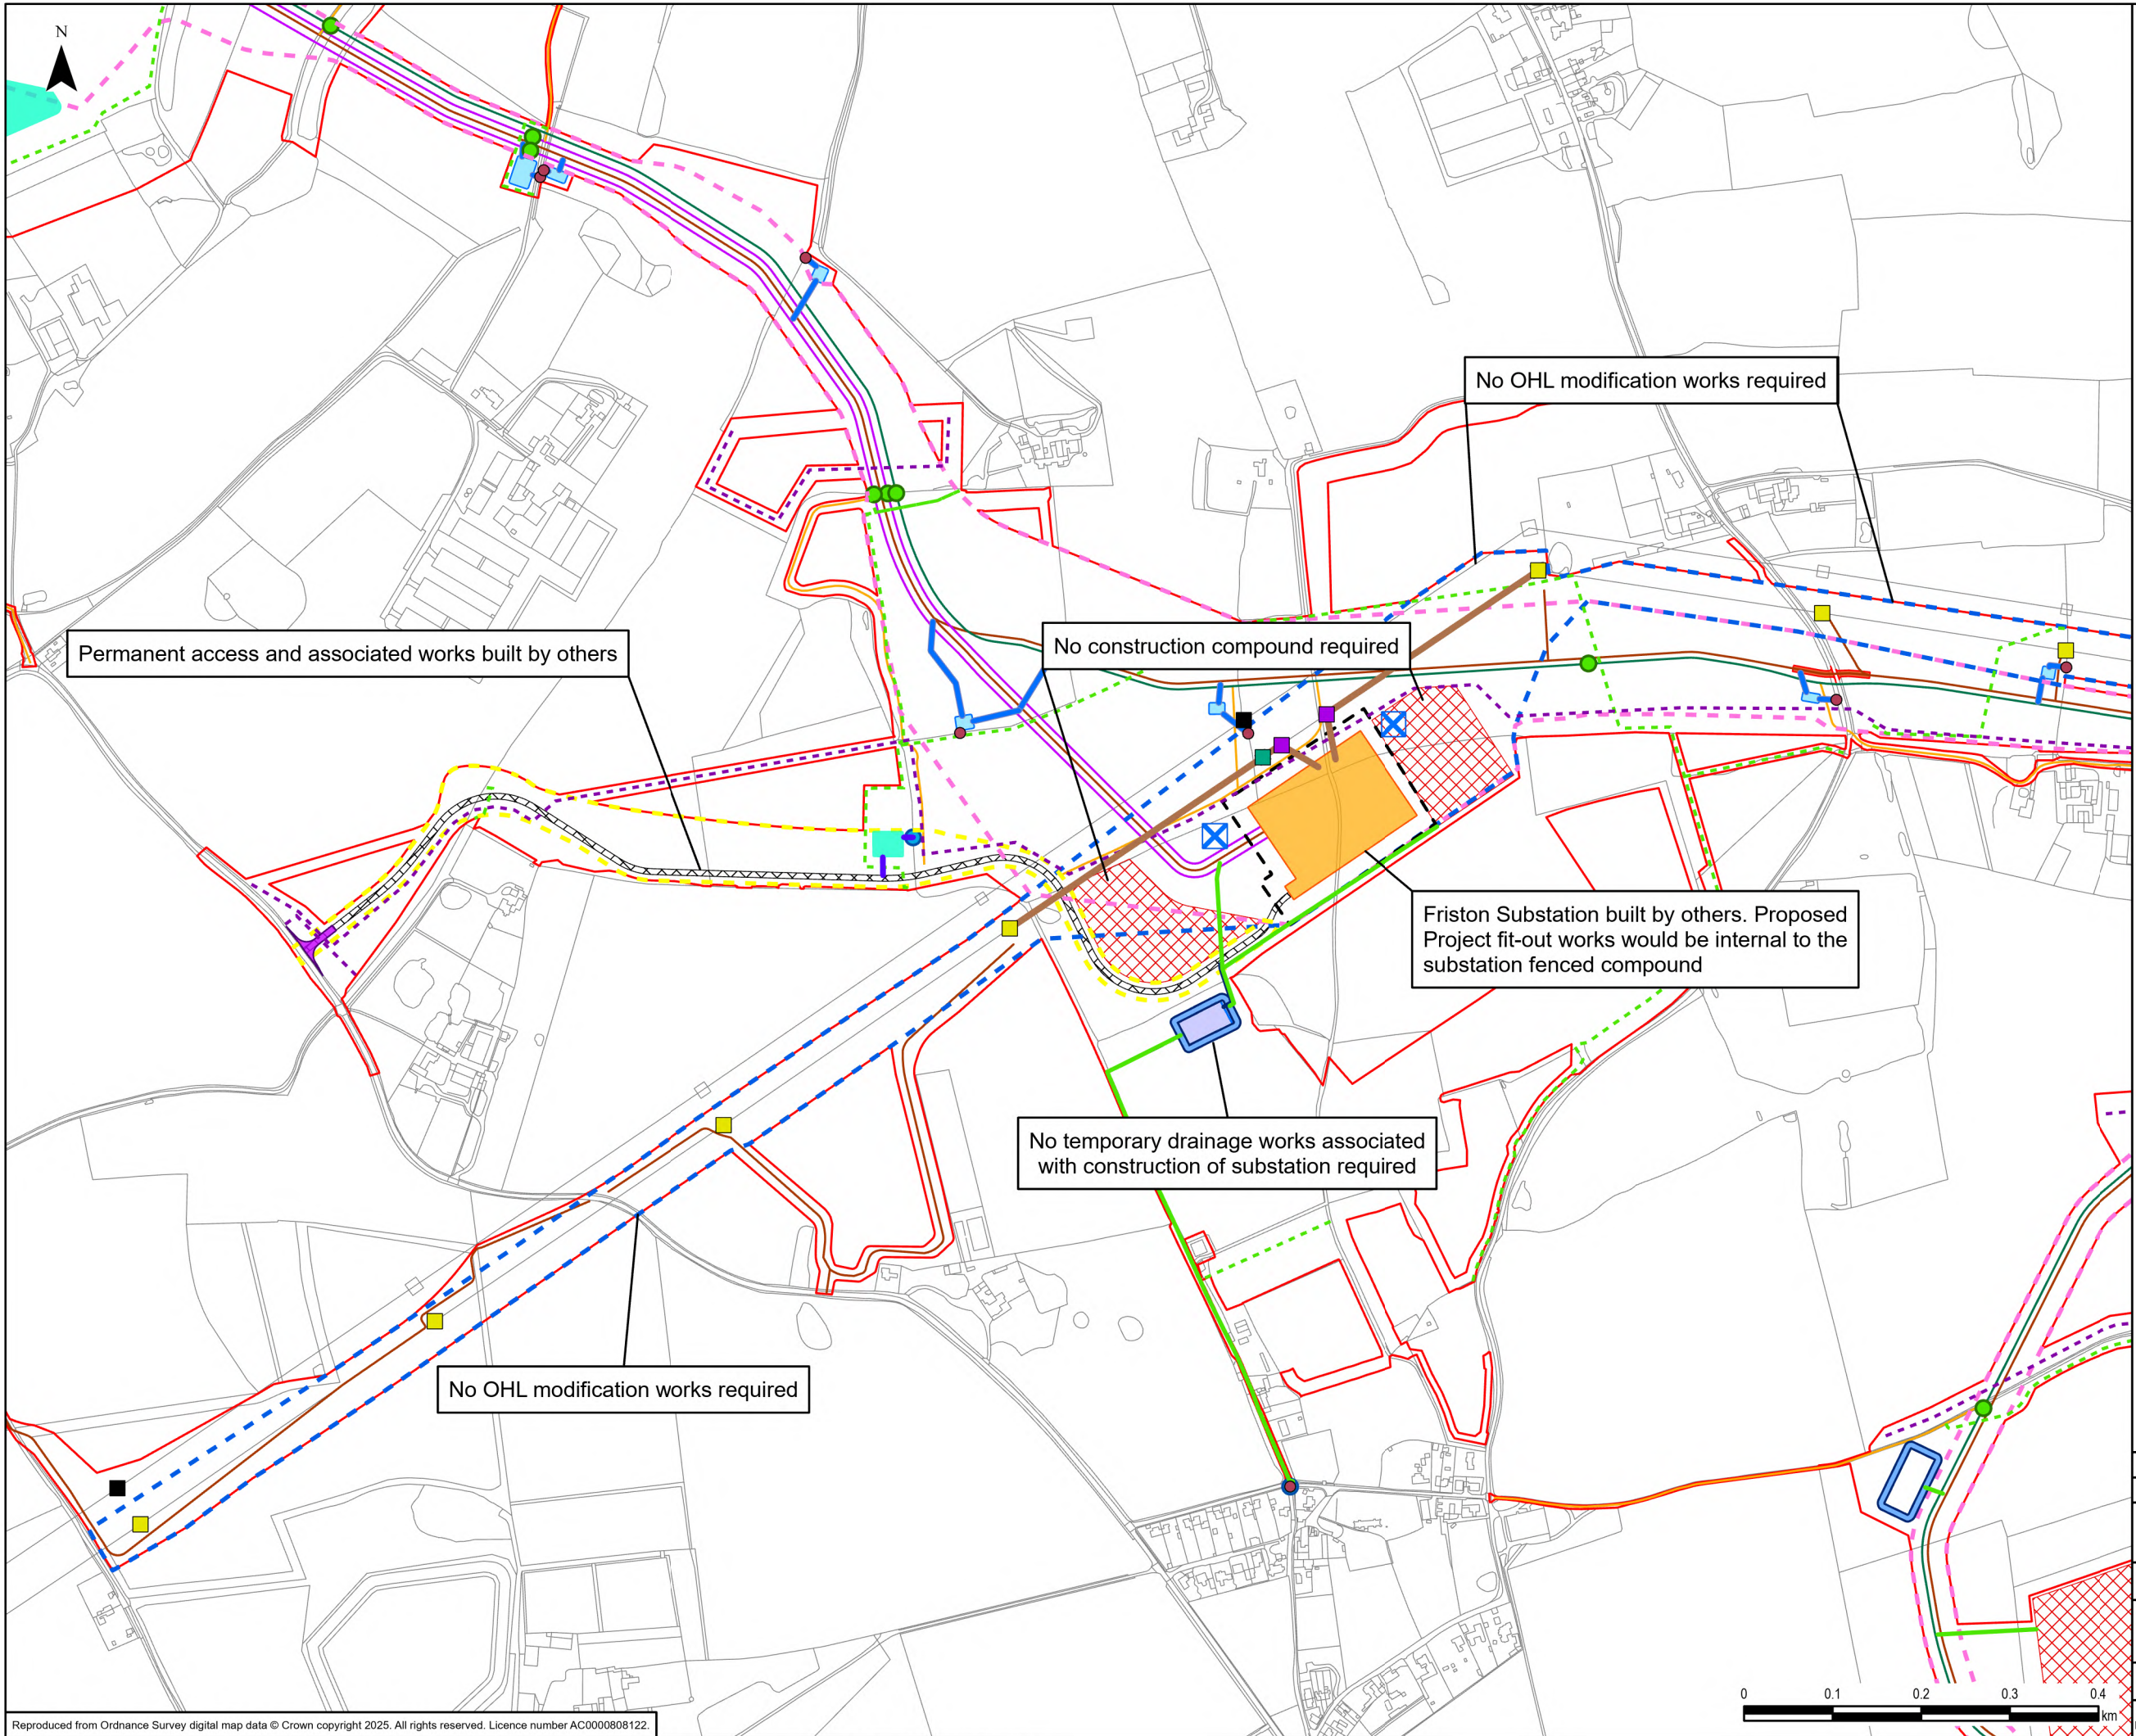

- Legend
- Order Limits
 - Proposed Drainage - Temporary Outfall
 - Proposed Drainage - Permanent Outfall
 - Proposed Joint Bay
 - Existing Pylon
 - Proposed Pylon
 - Proposed Pylon Modification Works
 - Proposed Temporary Overhead Line (OHL) Structure
 - Proposed Pylon Removal
 - Proposed Access Route
 - Proposed Permanent Monitoring Access
 - Proposed Public Right of Way (PRoW) Diversion Route
 - Proposed Utility Diversion Route
 - Proposed 400kV Overhead Line
 - Proposed HVAC Cable Alignment
 - Proposed HVDC Cable Alignment
 - Limit of Deviation: Underground Cables
 - Limit of Deviation: Non-Linear Works
 - Limit of Deviation: Overhead Lines
 - Limit of Deviation: Access Route
 - Proposed Permanent Access
 - Proposed Substation
 - Proposed Construction Compound
 - Proposed Temporary Bellmouth
 - Proposed Permanent Bellmouth
 - Proposed Drainage - Temporary Attenuation Outfall Pipe
 - Proposed Drainage - Temporary Attenuation Pond
 - Proposed Drainage - Temporary Infiltration Outfall Pipe
 - Proposed Drainage - Temporary Infiltration Pond
 - Proposed Drainage - Permanent Attenuation Outfall Pipe
 - Proposed Drainage - Permanent Attenuation Pond
 - Proposed Drainage - Permanent Infiltration Outfall Pipe
 - Proposed Drainage - Permanent Infiltration Pond

0	17/03/2025	ENVIRONMENTAL STATEMENT	EB	DF	GF
Rev	Date	Description	GIS	Chk	App
nationalgrid					
Scheme: SEA LINK					
Document Title: FRISTON SUBSTATION SCENARIO 1 (BUILT BY OTHERS)					
Creator: EB	Date: 17/03/2025	Checker: DF	Date: 17/03/2025	Approver: GF	Date: 17/03/2025
Document Ref: FIGURE 6.4.1.4.9	Scale: 1:7,000	Format: A3	Sheets: 1	Rev: 0	

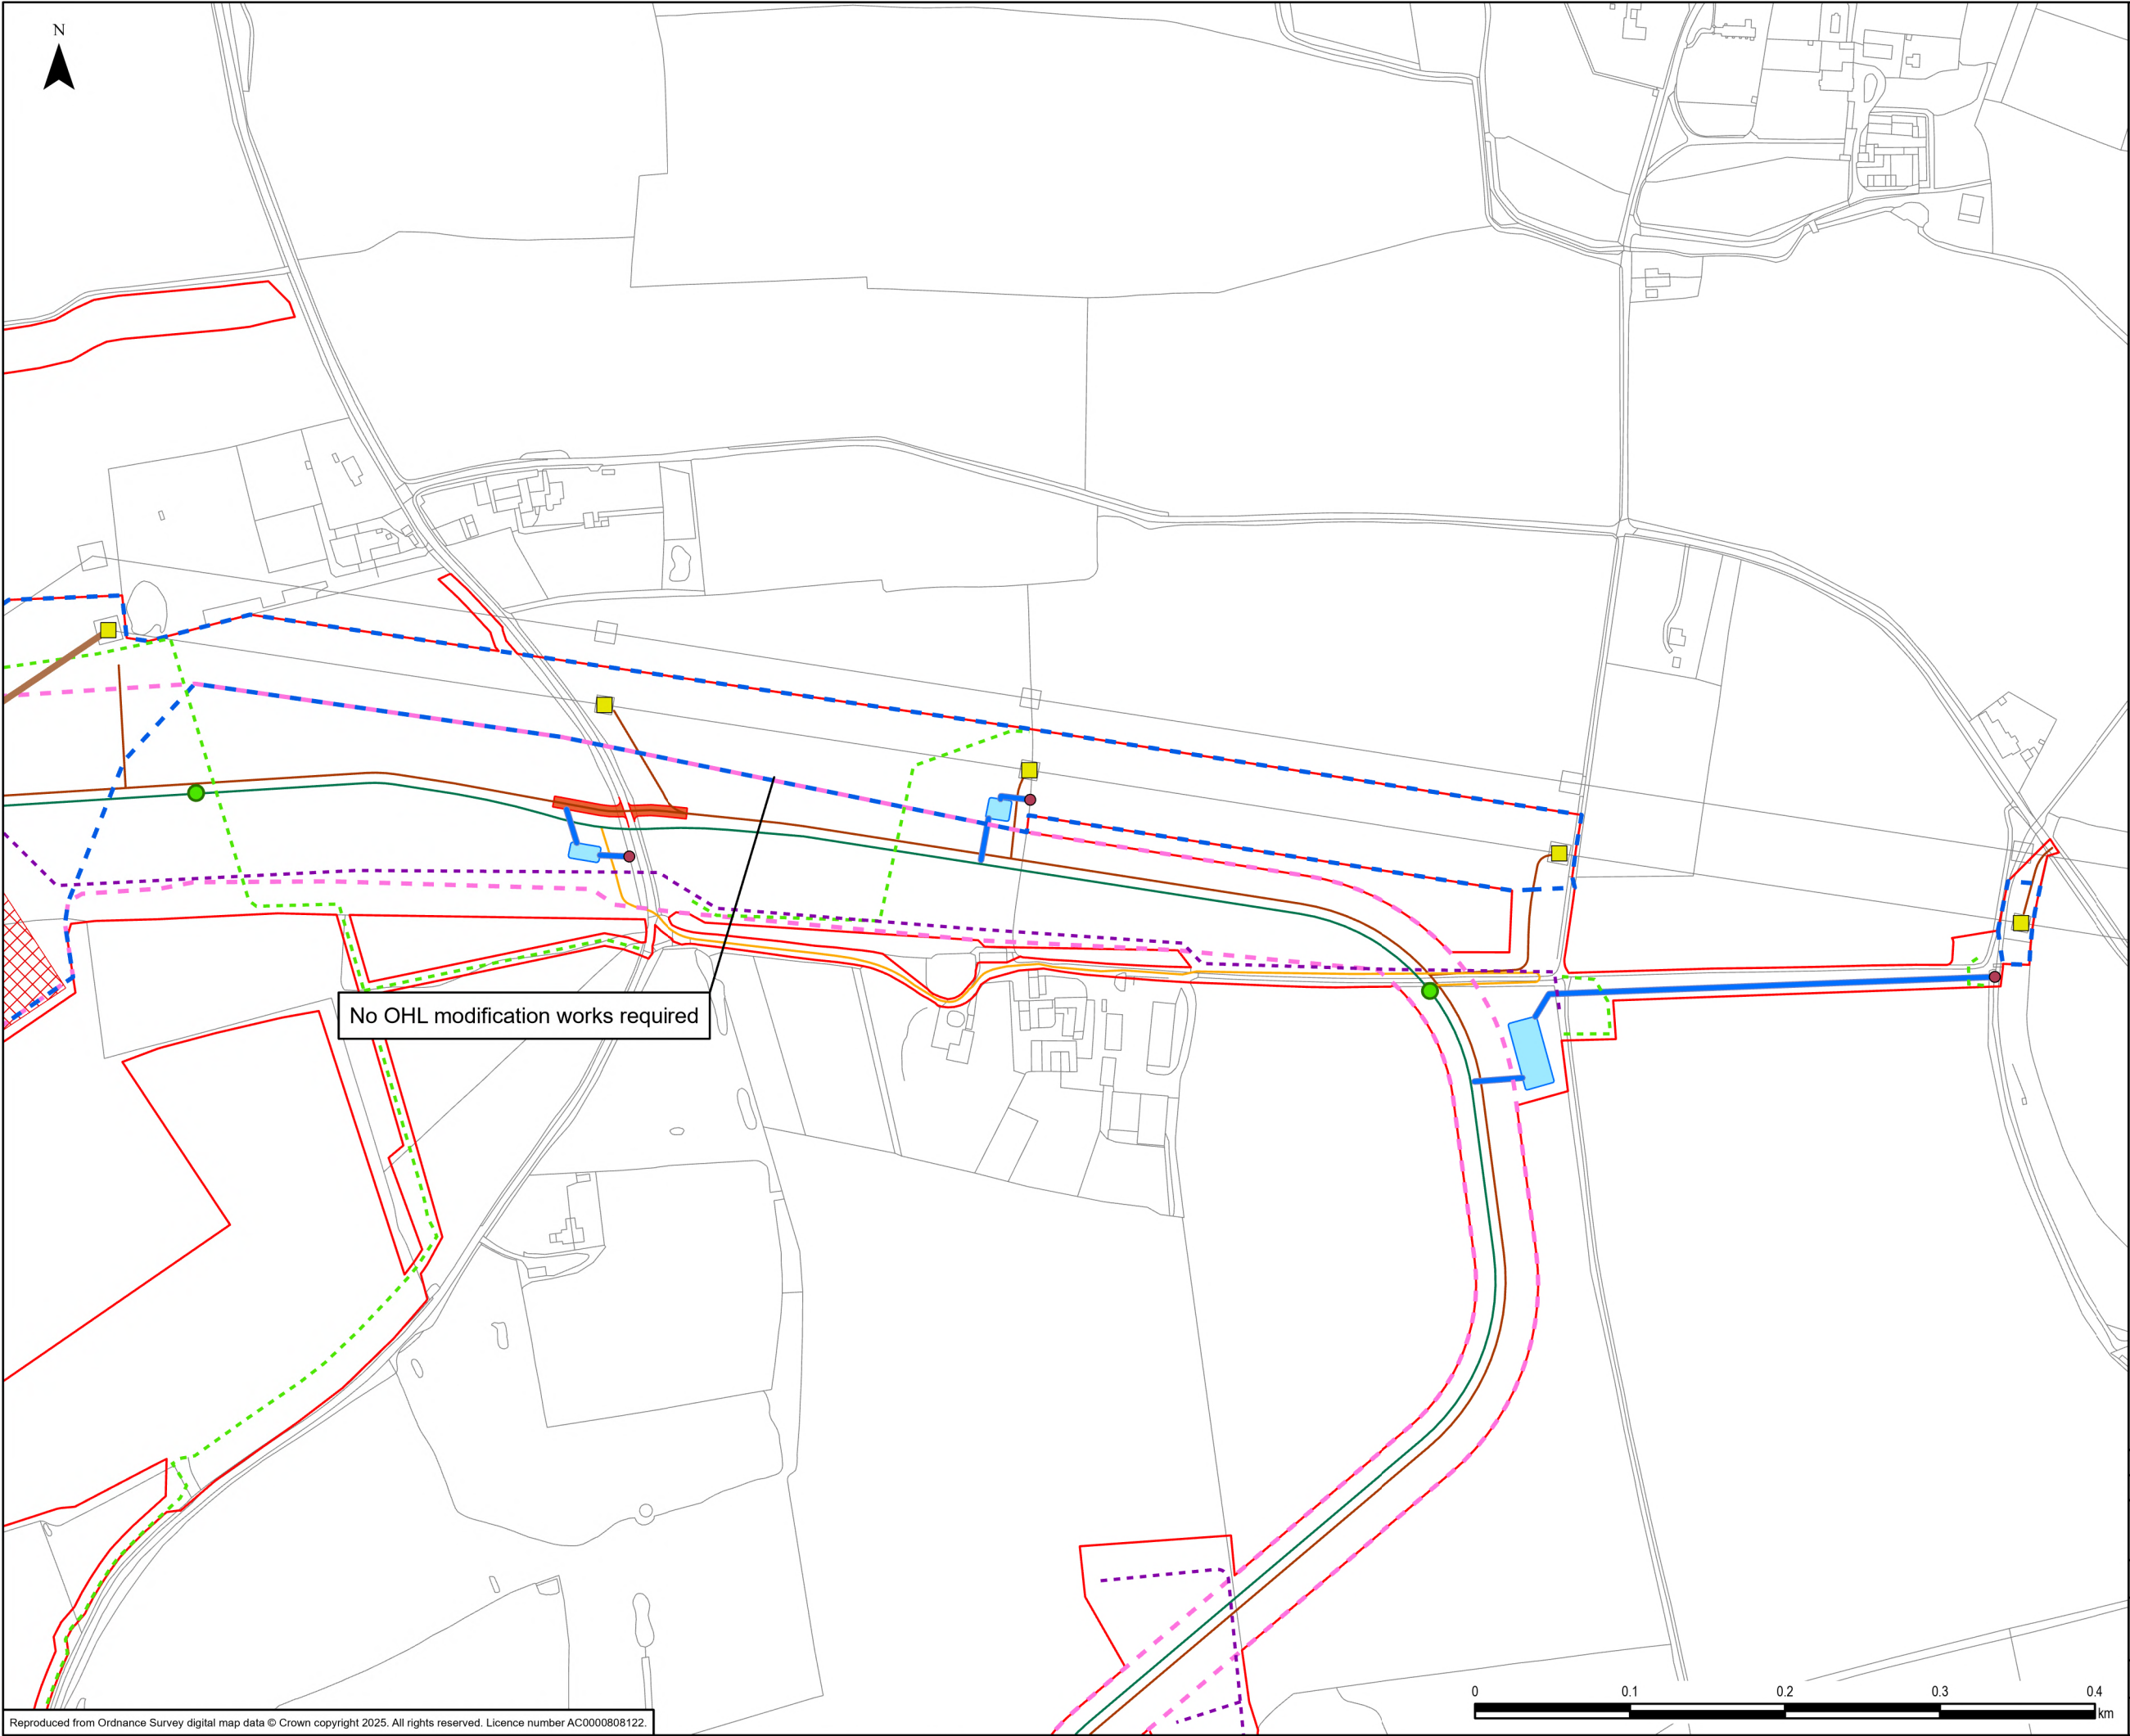

- Legend
- Order Limits
 - Proposed Drainage - Temporary Outfall
 - Proposed Joint Bay
 - Proposed Pylon Modification Works
 - Proposed Access Route
 - Proposed Permanent Monitoring Access
 - Proposed Public Right of Way (PRoW) Diversion Route
 - Proposed Utility Diversion Route
 - Proposed 400kV Overhead Line
 - Proposed HVDC Cable Alignment
 - Limit of Deviation: Underground Cables
 - Limit of Deviation: Overhead Lines
 - Proposed Construction Compound
 - Proposed Temporary Bellmouth
 - Proposed Drainage - Temporary Attenuation Outfall Pipe
 - Proposed Drainage - Temporary Attenuation Pond

Reproduced from Ordnance Survey digital map data © Crown copyright 2025. All rights reserved. Licence number AC000808122.

Document Path: L:\Legacy\UKMCR1FP002-V1\IE\Proposal\3512\SEAL GIS\02_Maps\Environmental Statement\EIA\Sea_Link_ES_Fig_6-4-1-4-9_FristonSubstation_Scenario1_BuiltByOthers_20250317_EB.aprx

0	17/03/2025	ENVIRONMENTAL STATEMENT	EB	DF	GF
Rev	Date	Description	GIS	Chk	App
nationalgrid					
Scheme: SEA LINK					
Document Title: FRISTON SUBSTATION SCENARIO 1 (BUILT BY OTHERS)					
Creator: EB	Date: 17/03/2025	Checker: DF	Date: 17/03/2025	Approver: GF	Date: 17/03/2025
Document Ref: FIGURE 6.4.1.4.9	Scale: 1:4,000	Format: A3	Sheets: 1	Rev: 0	

National Grid plc
National Grid House,
Warwick Technology Park,
Gallows Hill, Warwick.
CV34 6DA United Kingdom

Registered in England and Wales
No. 4031152
nationalgrid.com