AENC-ARC-ENV-REP-0198

Norwich to Tilbury


Volume 8: Examination Documents

Document: 8.10.1 Ancient Woodland Technical Note - Part 4

Final Issue A


April 2026

Planning Inspectorate Reference: EN020027

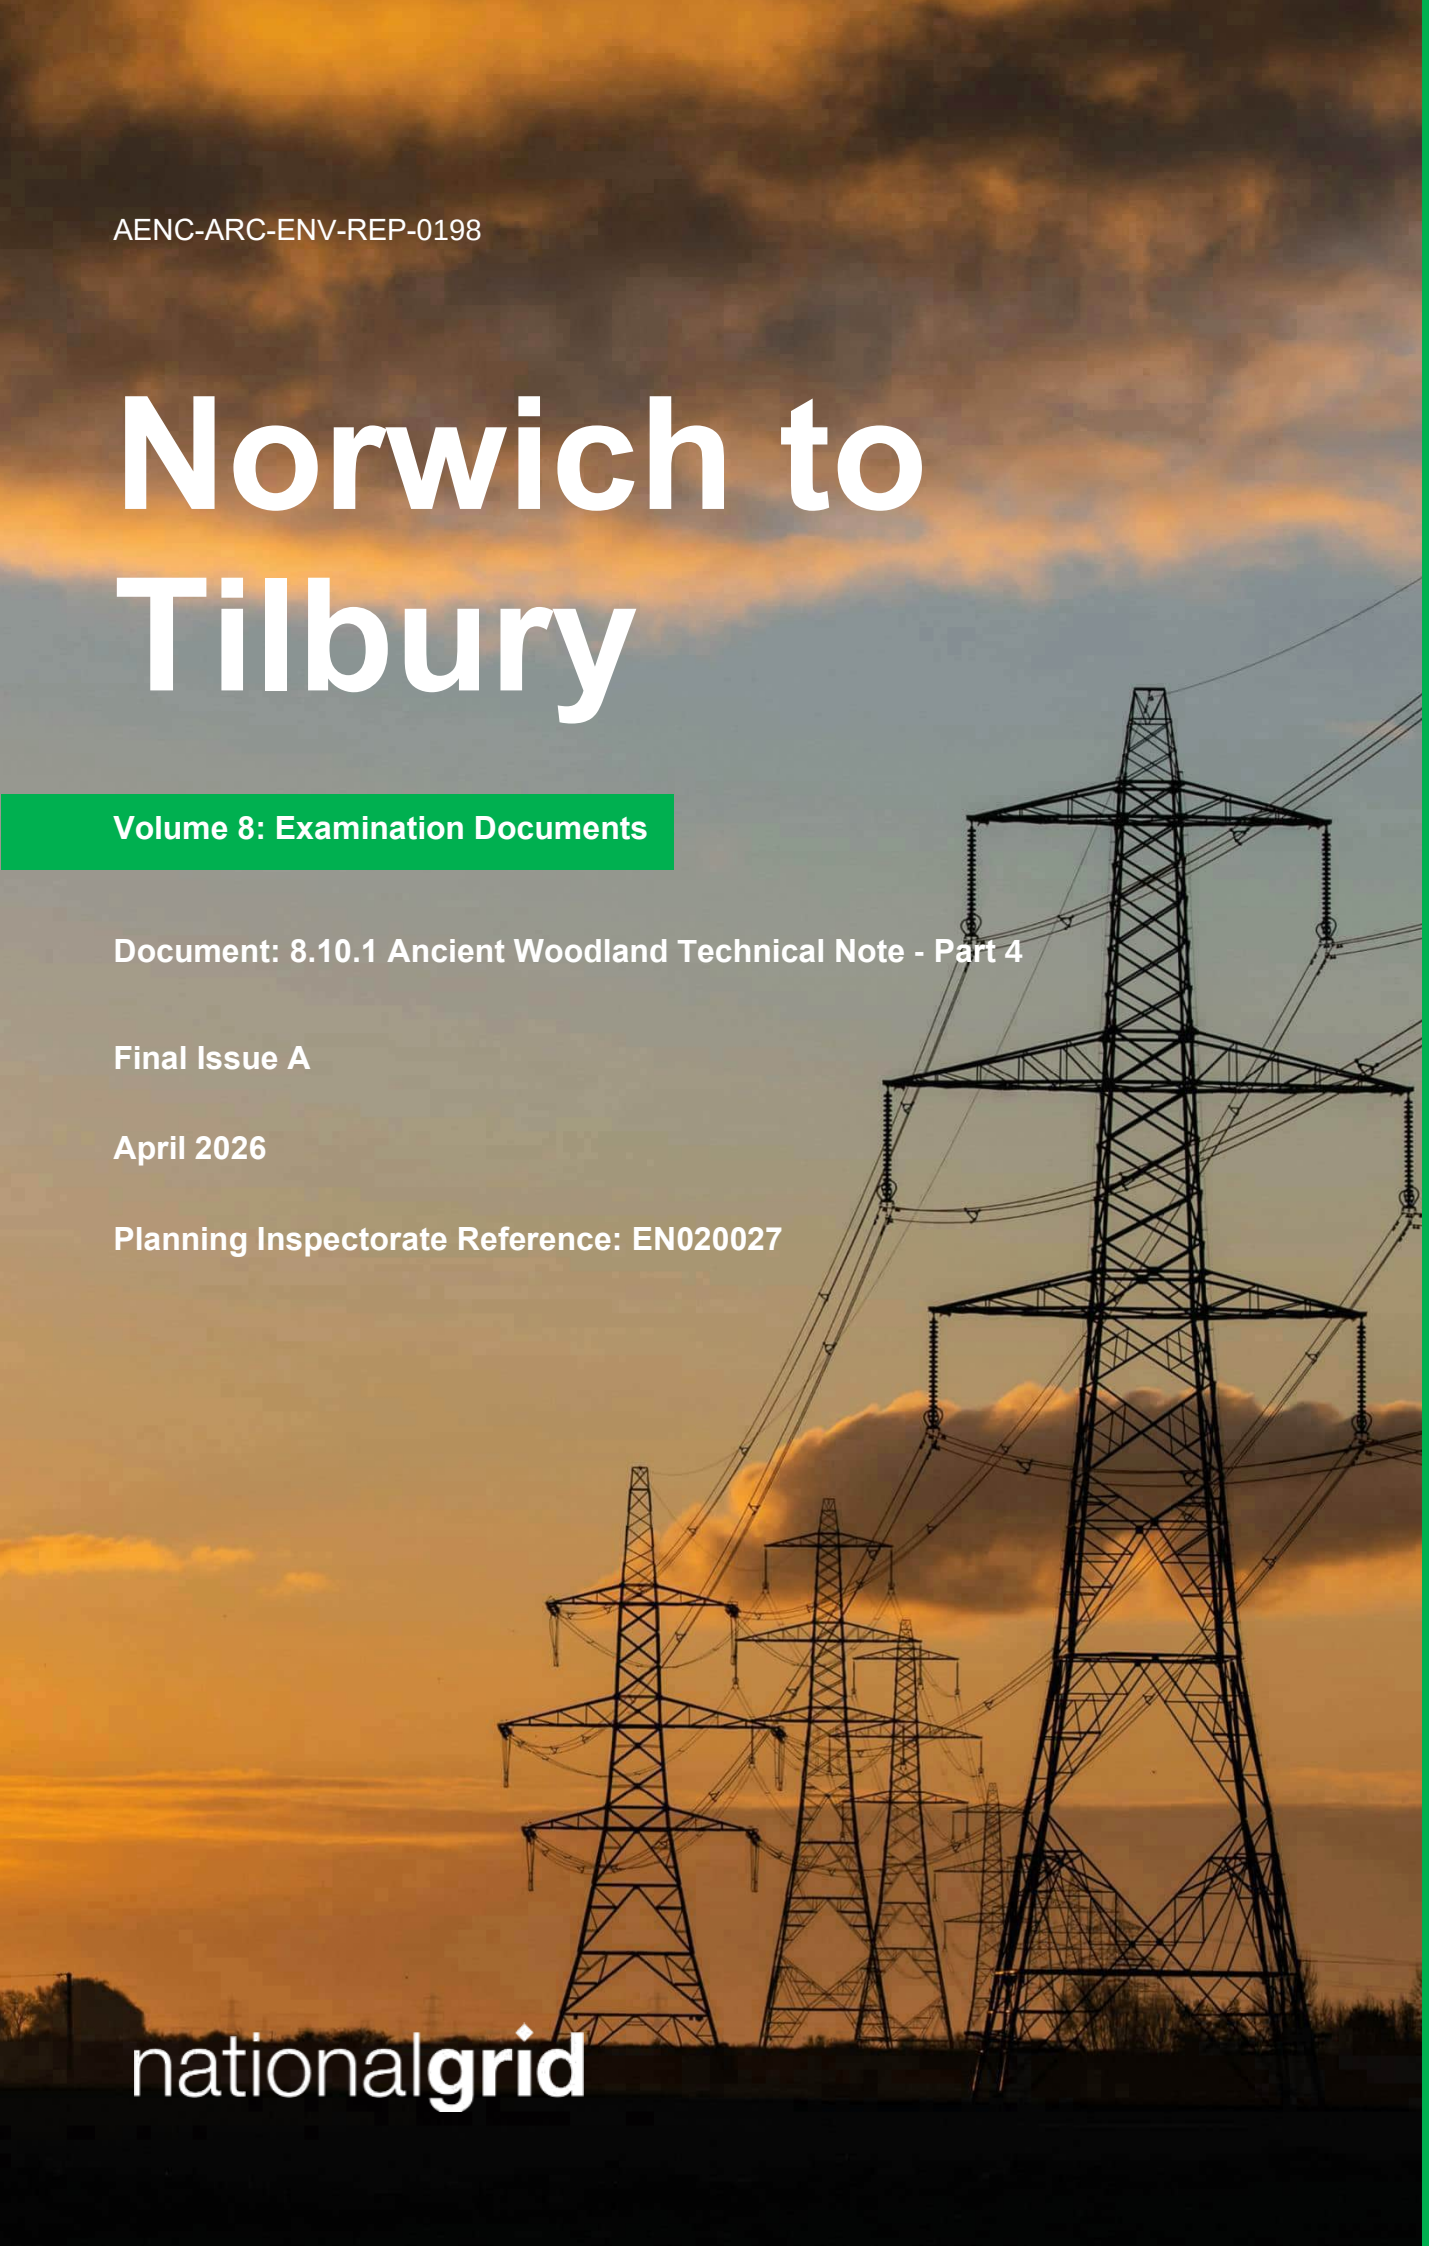

nationalgrid

Doc Ref: 6.13.A6.F1

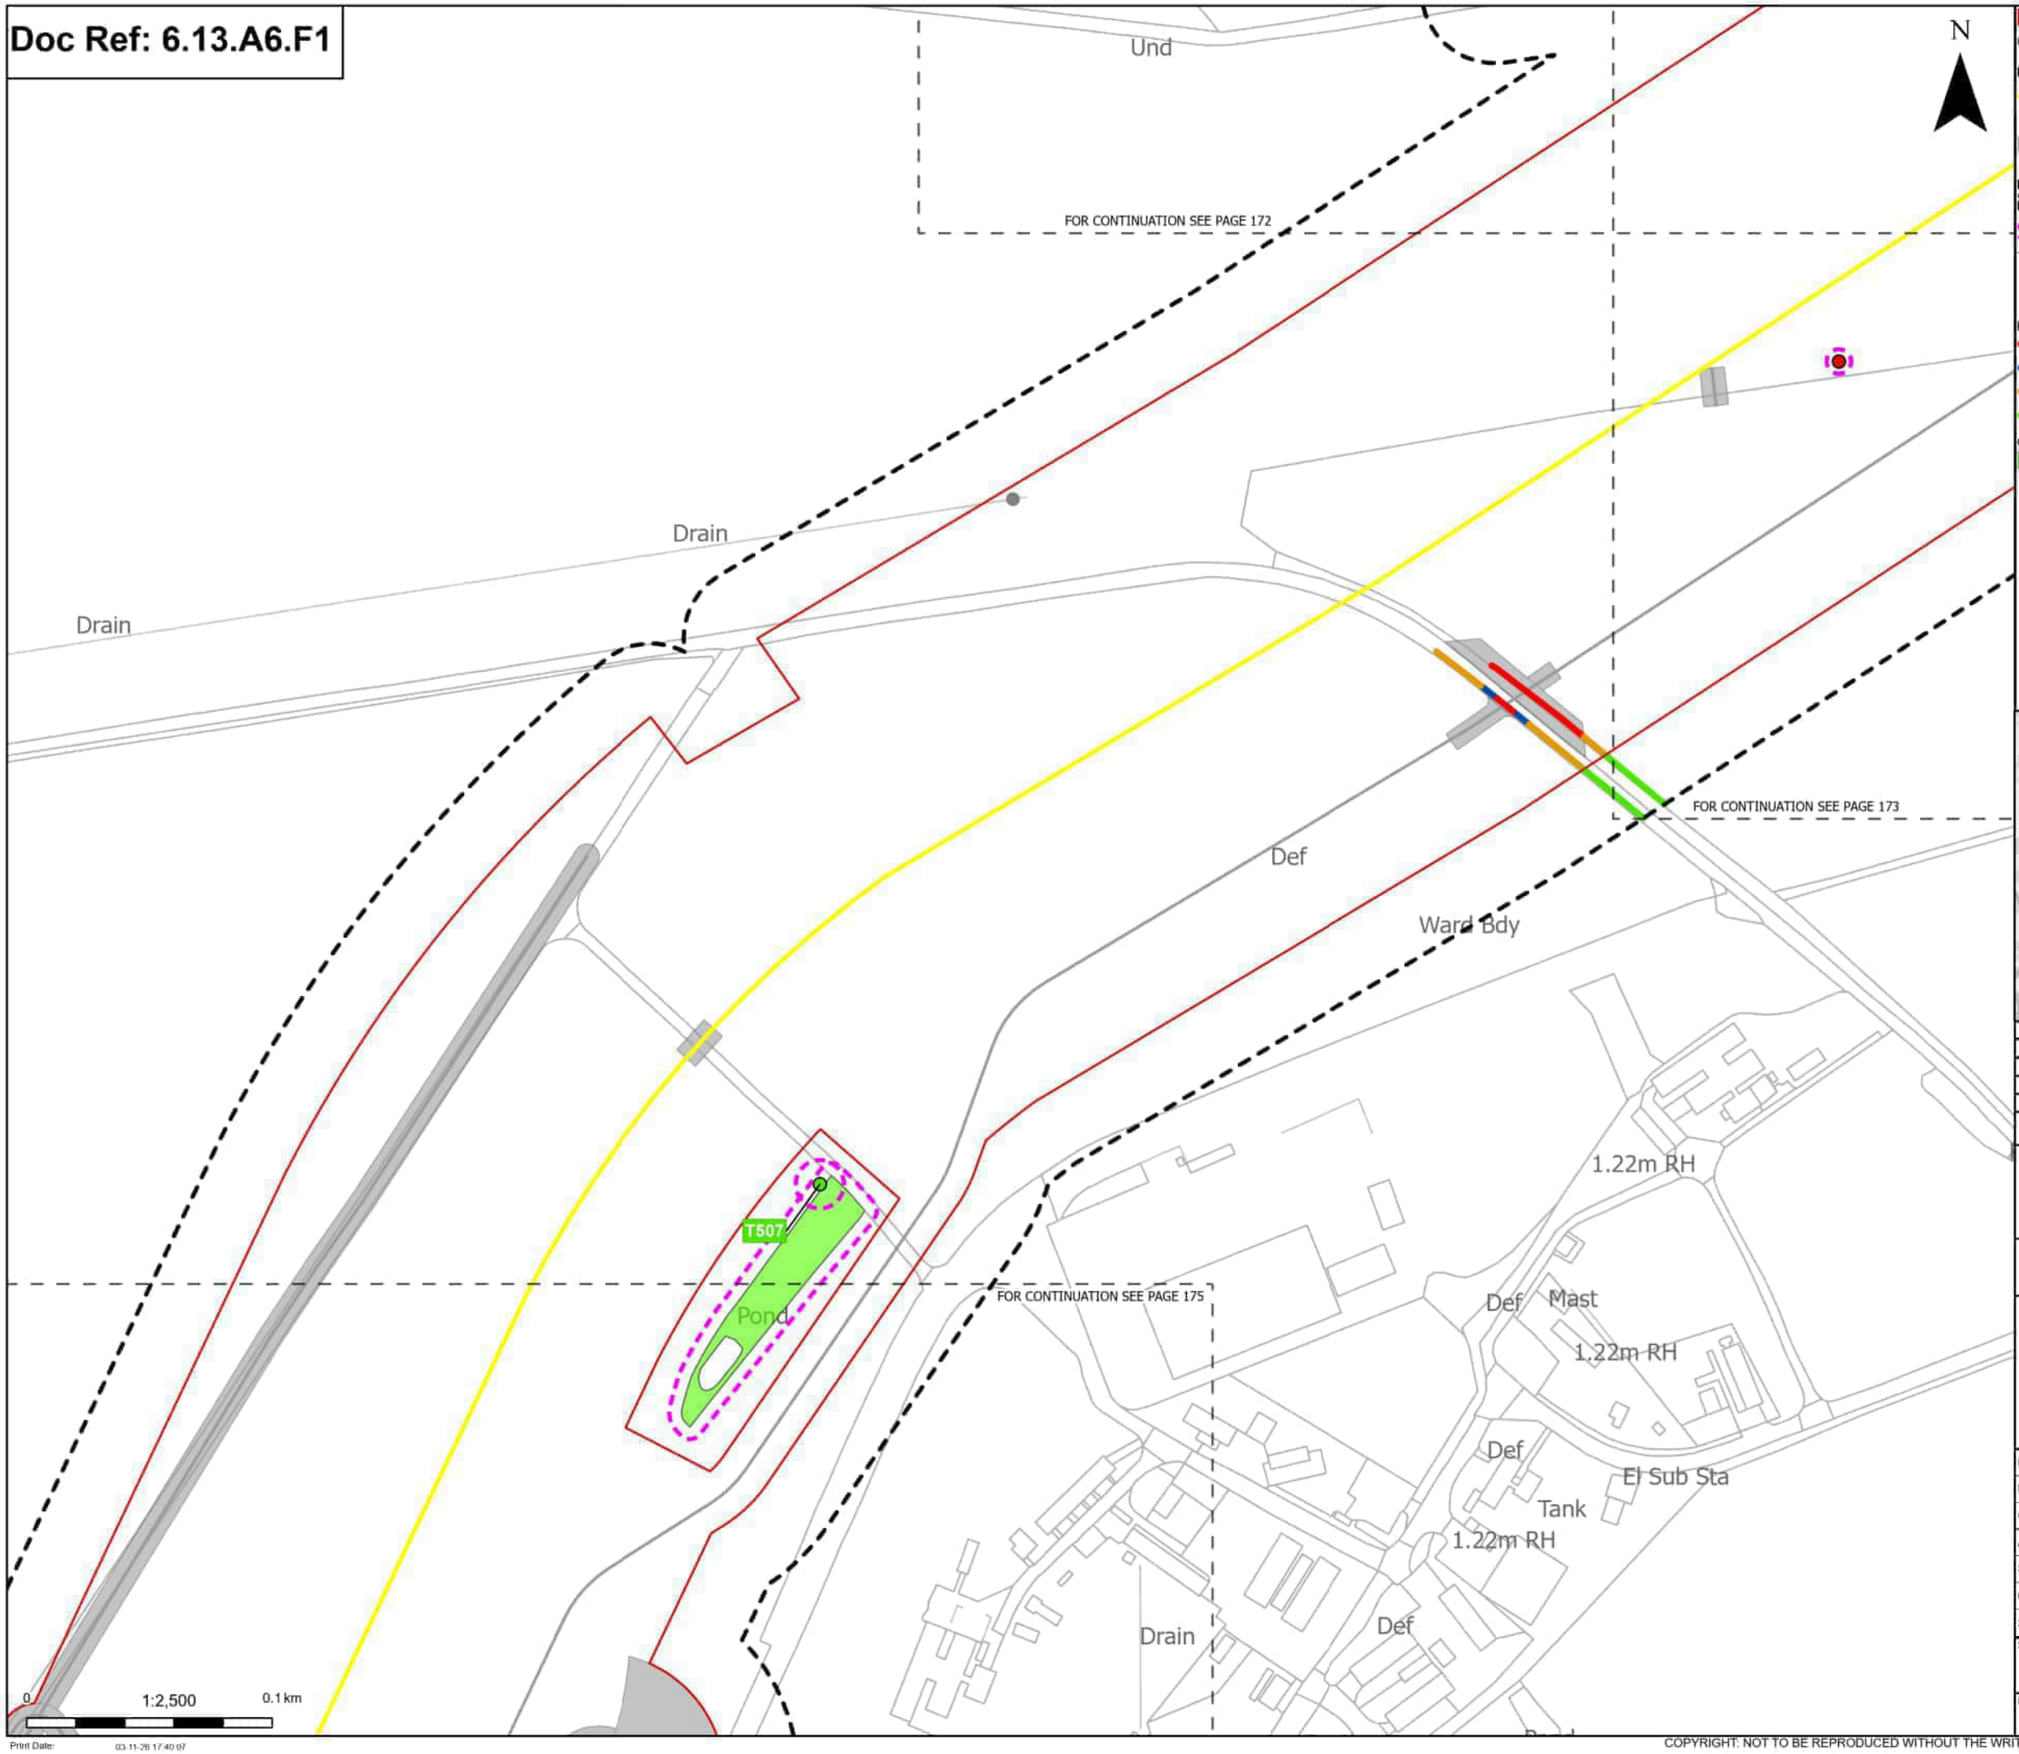

Order Limits

Sheet index outline

Proposed project design details

Proposed underground cable alignment

Other temporary and permanent construction and operational works

Discipline specific constraints

Arboriculture Study Area

Root protection area

Trees - Impact

Removed

Unaffected

Hedgerow - Impact

Removed

Affected Managed

Potentially Affected

Unaffected

Groups of trees - Impact

Unaffected

Note: The proposed overhead line alignment and proposed underground cable alignment together comprise the alignment. For further details regarding the design, please refer to Figures 4.1 (document reference 6.4.F1) and 4.2 (document reference 6.4.F2).

Notes: Background mapping information has been reproduced from the Ordnance Survey by permission of Ordnance Survey of the Controller of His Majesty's Stationery Office. © Crown copyright and database rights (2025) Licence OS100024241 and AC0000807548. © Crown copyright and database rights 2025 Ordnance Survey AC0000808122. Contains public sector information licensed under the Open Government Licence v3.0. © National Grid UK



Rev	Date	Description	Drawn	Check	Approv
C	Mar 2026	FOR DCO APPLICATION	JAL	AF	KB
B	Feb 2026	FOR DCO APPLICATION	JAL	AF	KB
A	Aug 2025	FOR DCO APPLICATION	JAL	AF	KB

nationalgrid

PROJECT: Norwich to Tilbury

Planning Inspectorate App Number: EN020027
Regulation 5(2)(a)

Title:

Figure A13.6.1- Landscape and Visual Arboriculture Impacts Plan
Page 174 of 396

Designed	M. Watson	Date	March 26
Drawn	J. Acero Leon	Date	March 26
Checked	A. Fell	Date	March 26
Approved	K. Burrows	Date	March 26
Scale:	1:2,500	Datum:	AOD
Original Size:	A3	Grid:	OS
Suitability Code:	A2	Project Number:	10059280

Suitability Description:

Accepted as Concept Stage


Drawing Number: 10059280-ARC-EBD-ZZ-DR-ZZ-00393

Revision: C

Print Date: 03-11-26 17:40:07

COPYRIGHT: NOT TO BE REPRODUCED WITHOUT THE WRITTEN PERMISSION OF NATIONAL GRID ELECTRICITY TRANSMISSION Plc

Doc Ref: 6.13.A6.F1

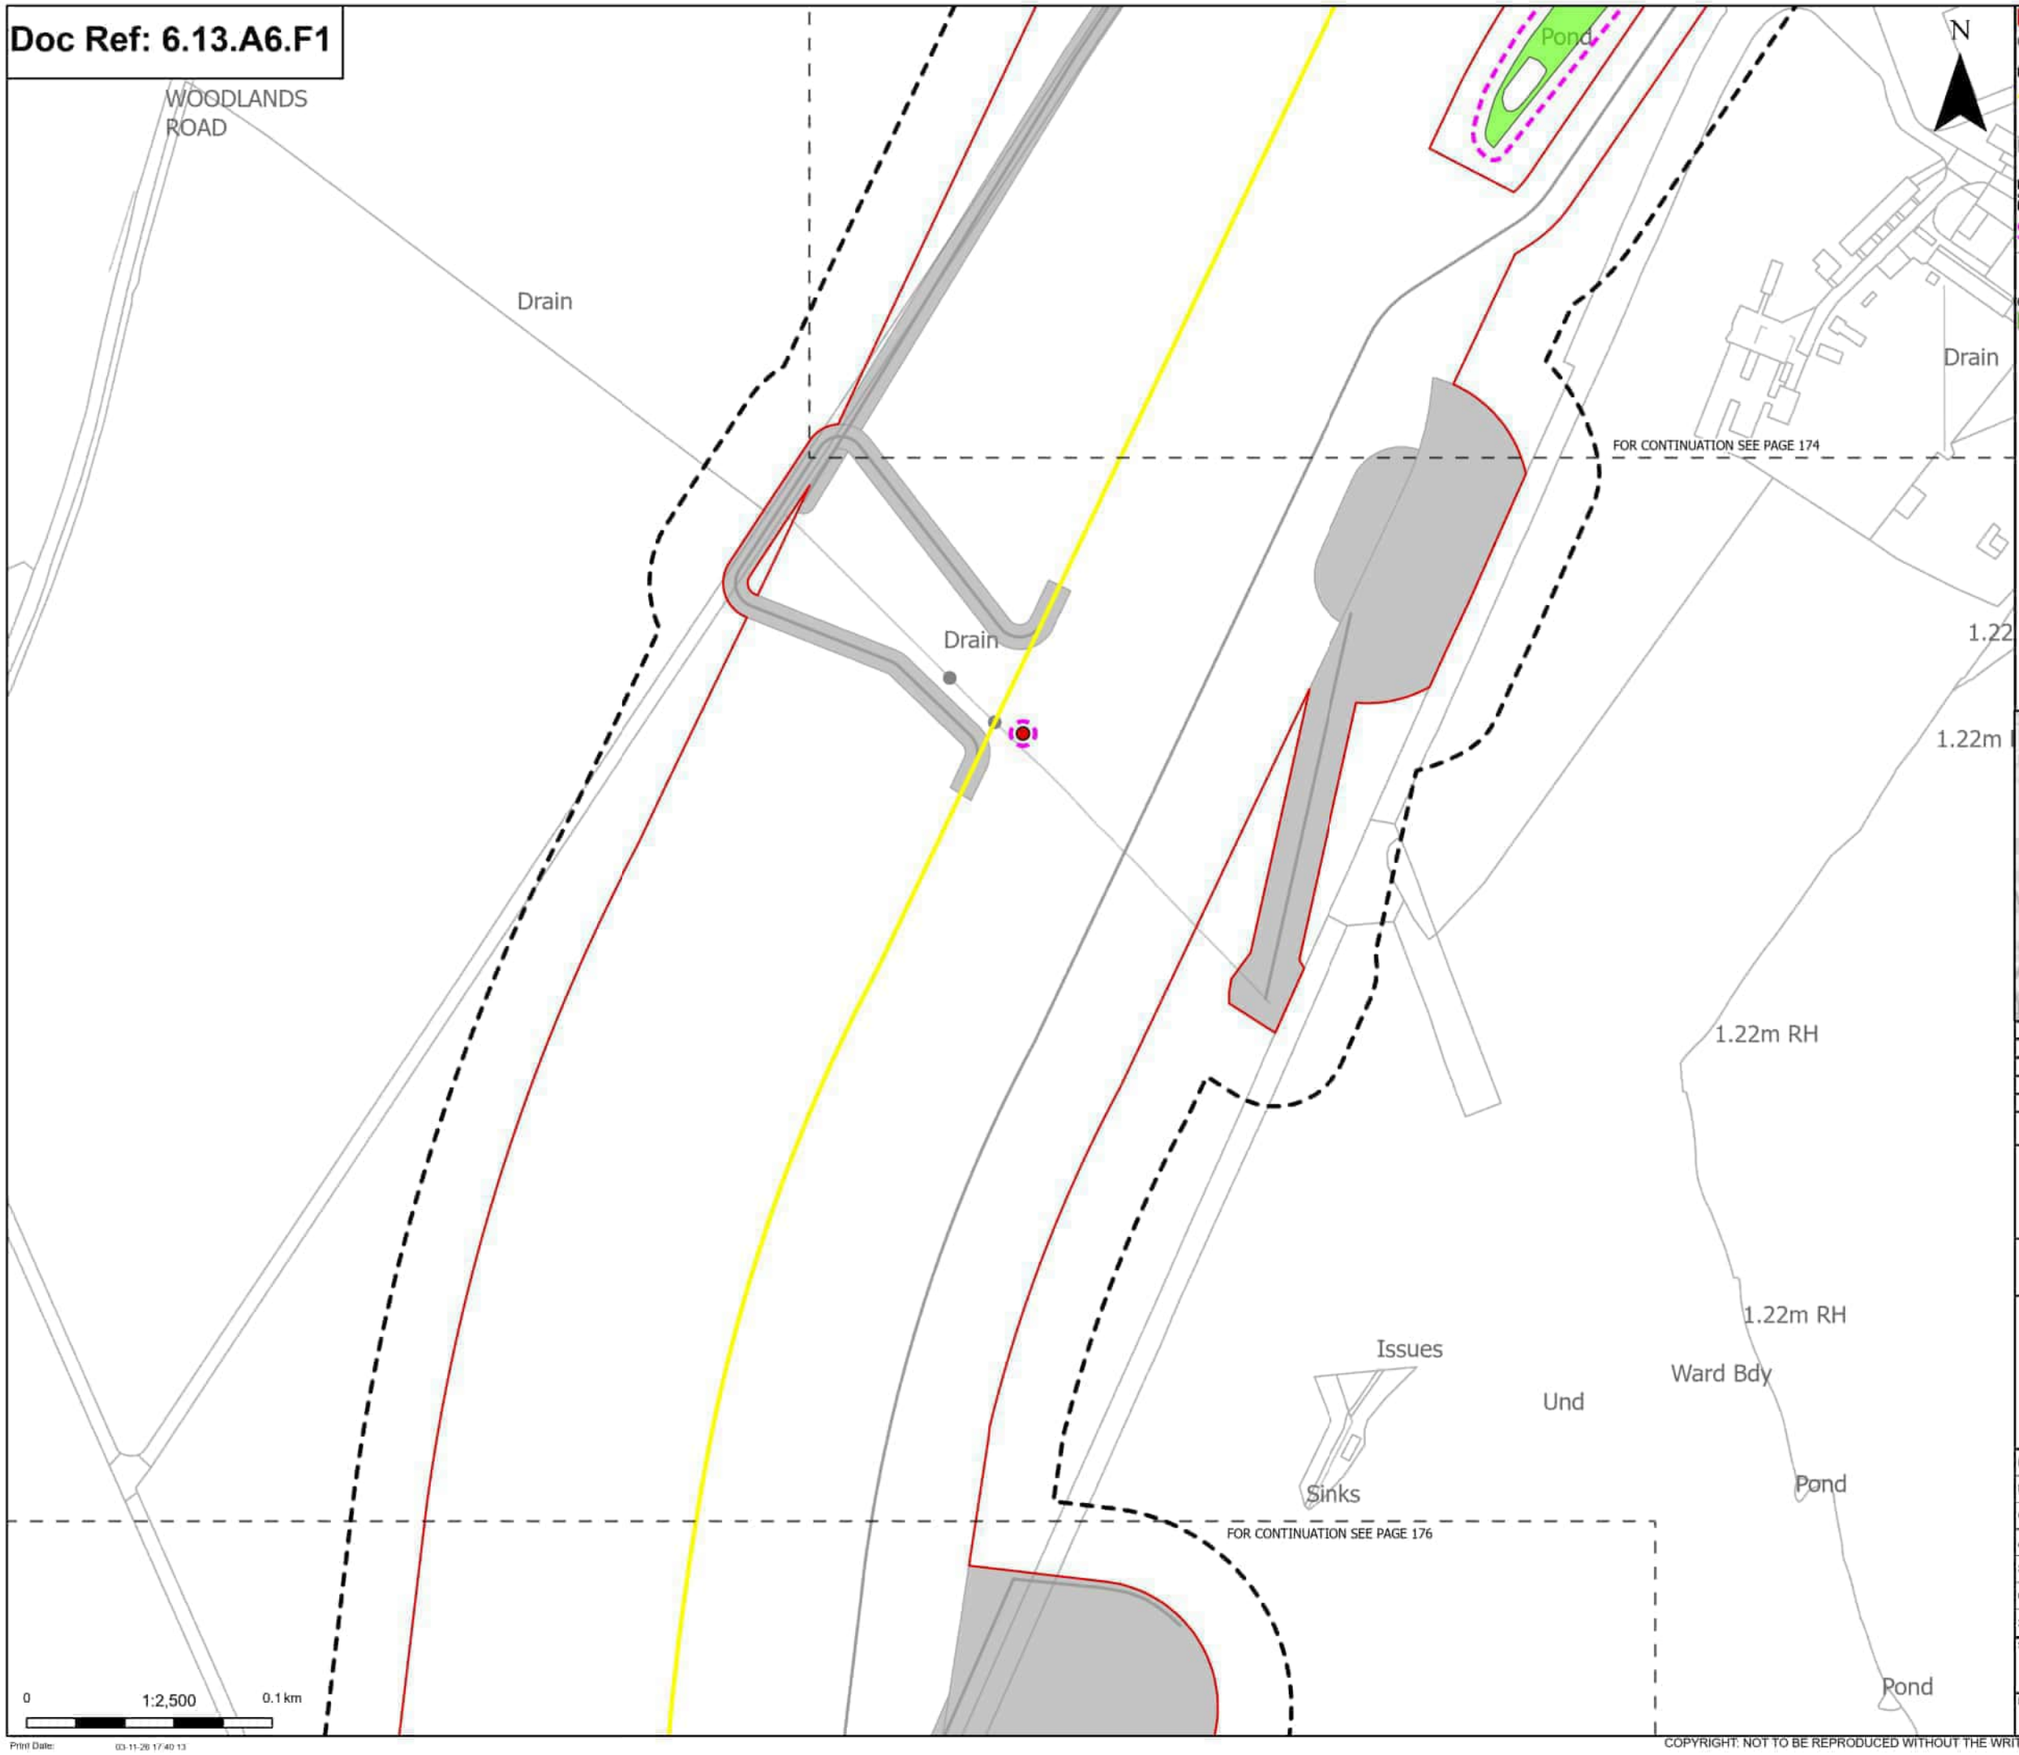

Order Limits

Sheet index outline

Proposed project design details

Proposed underground cable alignment

Other temporary and permanent construction and operational works

Discipline specific constraints

Arboriculture Study Area

Root protection area

Trees - Impact

Removed

Groups of trees - Impact

Unaffected

Note: The proposed overhead line alignment and proposed underground cable alignment together comprise the alignment. For further details regarding the design, please refer to Figures 4.1 (document reference 6.4.F1) and 4.2 (document reference 6.4.F2).

Notes: Background mapping information has been reproduced from the Ordnance Survey by permission of Ordnance Survey of the Controller of His Majesty's Stationery Office. © Crown copyright and database rights (2025) Licence OS100024241 and AC0000807548. © Crown copyright and database rights 2025 Ordnance Survey AC0000808122. Contains public sector information licensed under the Open Government Licence v3.0. © National Grid UK



Rev	Date	Description	Drawn	Check	Approv
C	Mar 2026	FOR DCO APPLICATION	JAL	AF	KB
B	Feb 2026	FOR DCO APPLICATION	JAL	AF	KB
A	Aug 2025	FOR DCO APPLICATION	JAL	AF	KB

nationalgrid

PROJECT: Norwich to Tilbury

Planning Inspectorate App Number: EN020027
Regulation 5(2)(a)

Title:

Figure A13.6.1- Landscape and Visual Arboriculture Impacts Plan
Page 175 of 396

Designed	M. Watson	Date	March 26
Drawn	J. Acero Leon	Date	March 26
Checked	A. Fell	Date	March 26
Approved	K. Burrows	Date	March 26
Scale:	1:2,500	Datum:	AOD
Original Size:	A3	Grid:	OS
Suitability Code:	A2	Project Number:	10059280

Suitability Description:
Accepted as Concept Stage


Drawing Number: 10059280-ARC-EBD-ZZ-DR-ZZ-00393

Revision: C

Print Date: 03-11-26 17:40 13

COPYRIGHT: NOT TO BE REPRODUCED WITHOUT THE WRITTEN PERMISSION OF NATIONAL GRID ELECTRICITY TRANSMISSION Plc

Doc Ref: 6.13.A6.F1

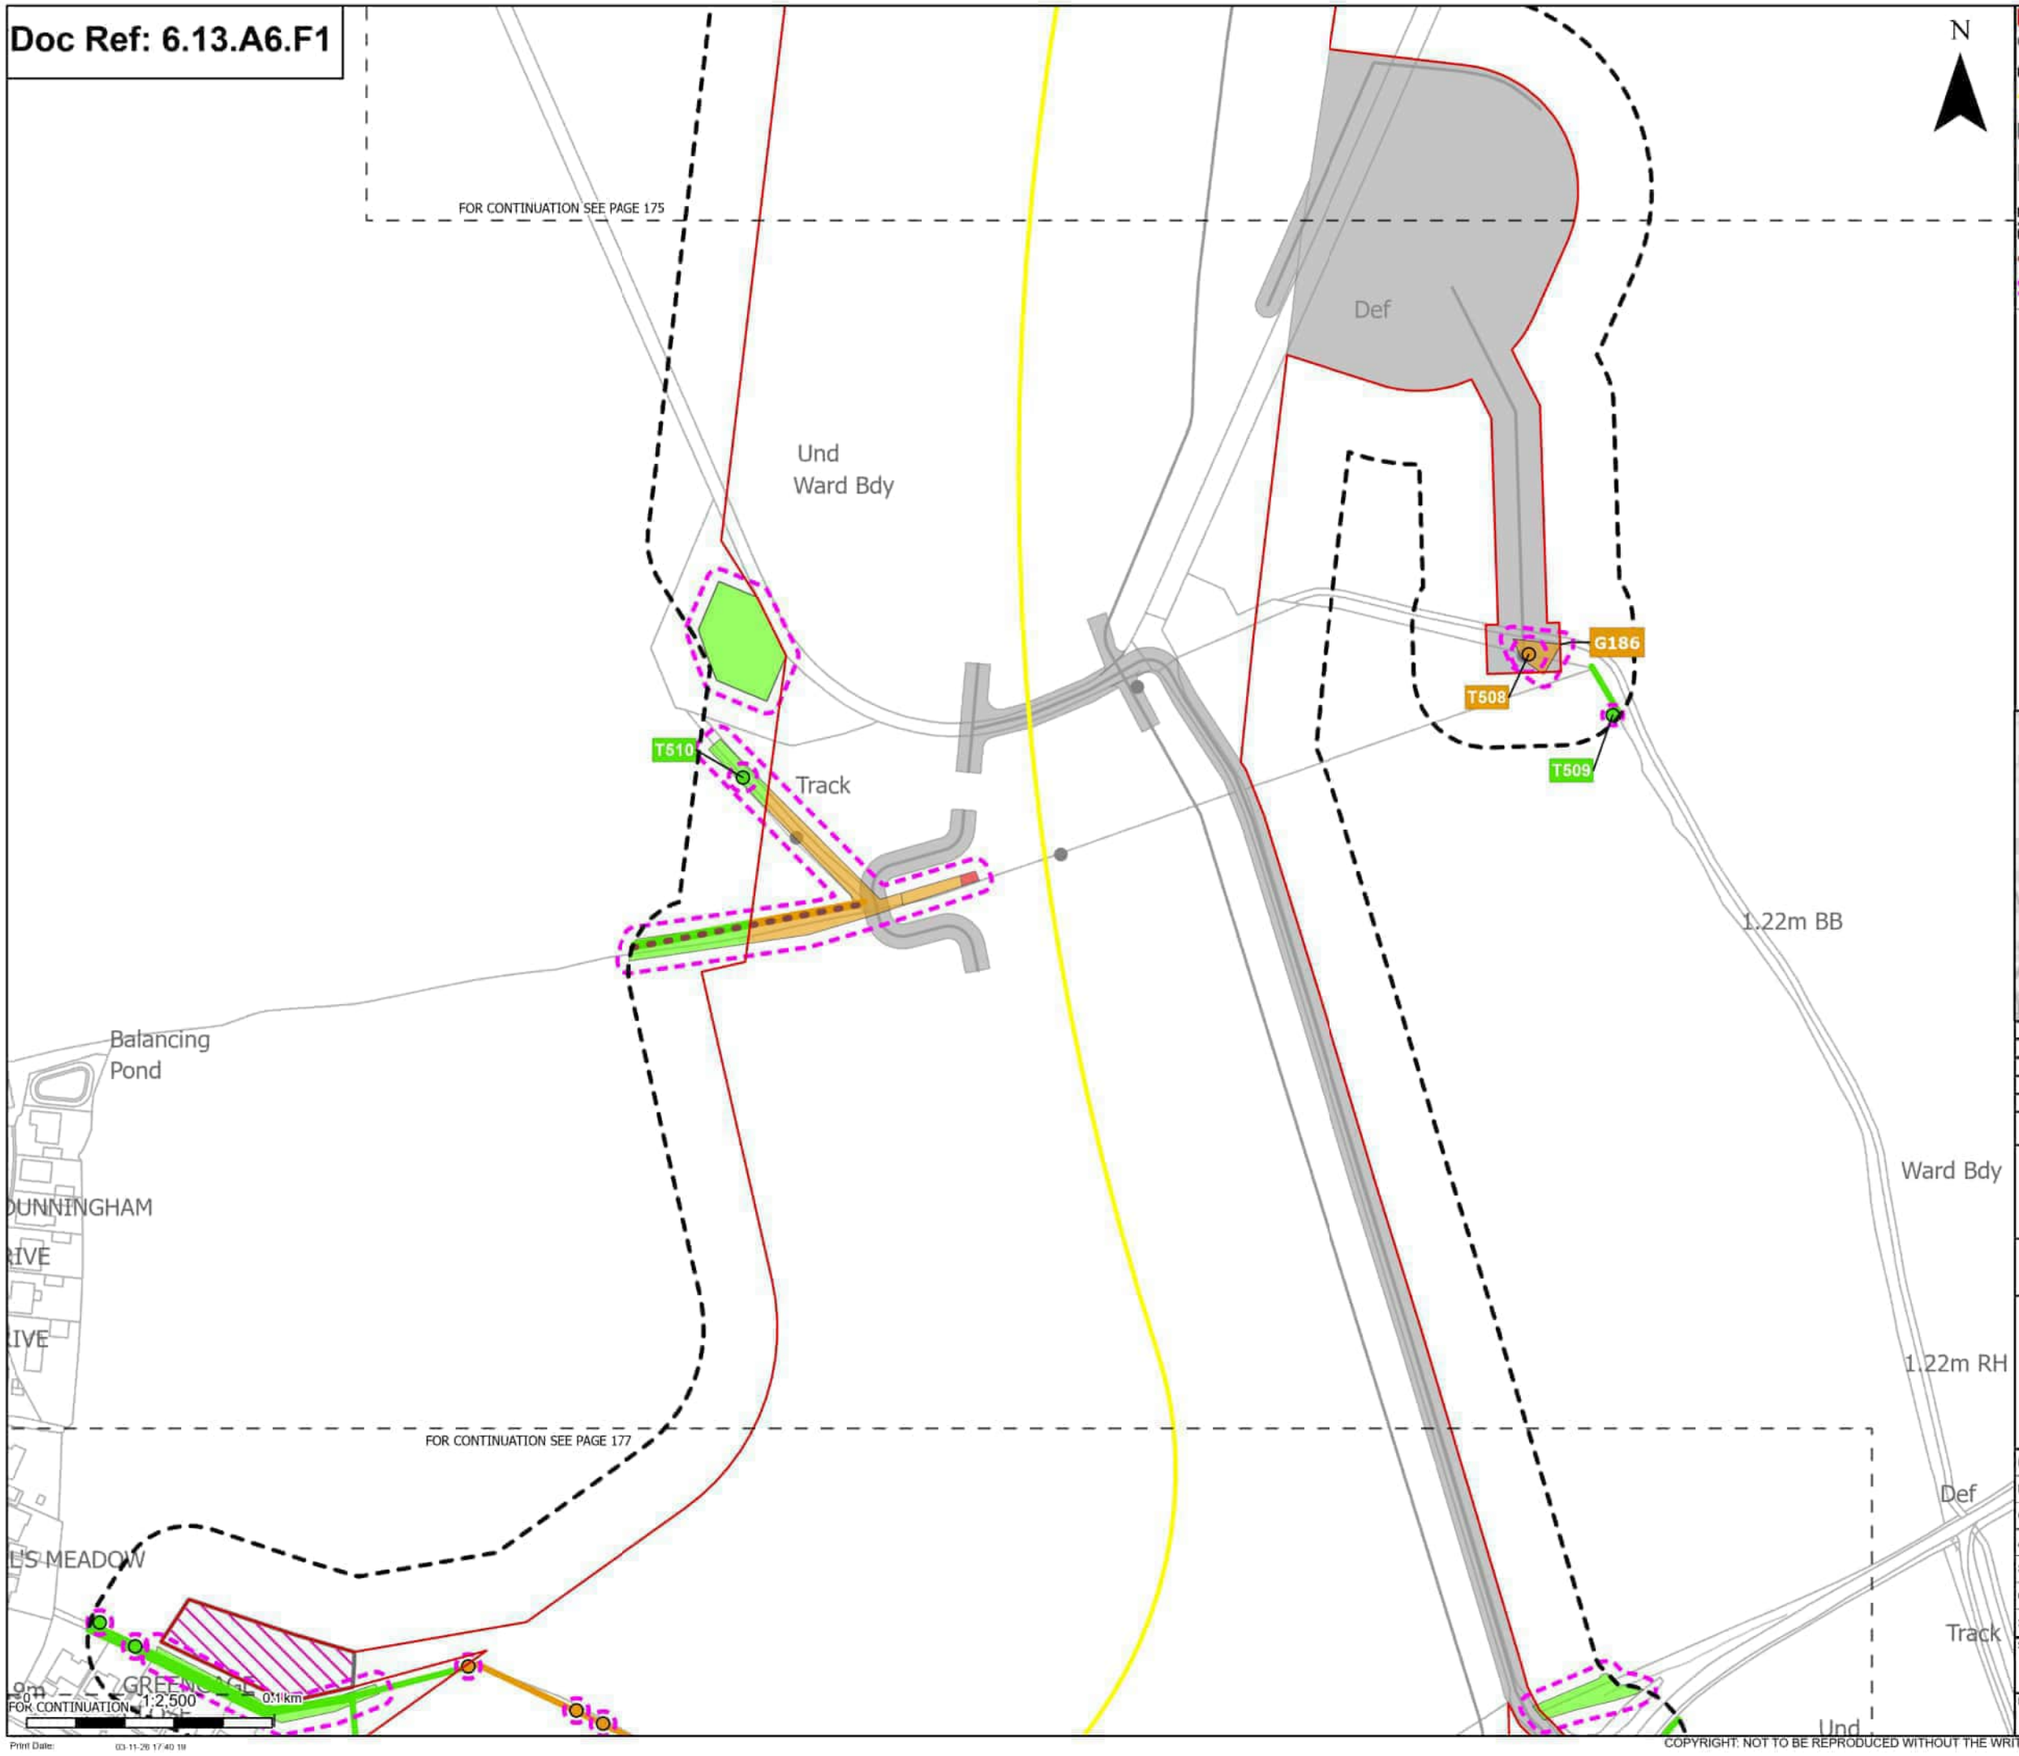

N

Order Limits
Sheet index outline

Proposed project design details
Proposed underground cable alignment
Environmental mitigation
Other temporary and permanent construction and operational works

Discipline specific constraints
Arboriculture Study Area
Important Hedgerows
Root protection area

Trees - Impact
Potentially Affected
Unaffected

Hedgerow - Impact
Potentially Affected
Unaffected

Groups of trees - Impact
Removed
Potentially Affected
Unaffected

Note: The proposed overhead line alignment and proposed underground cable alignment together comprise the alignment. For further details regarding the design, please refer to Figures 4.1 (document reference 6.4.F1) and 4.2 (document reference 6.4.F2).

Notes: Background mapping information has been reproduced from the Ordnance Survey by permission of Ordnance Survey of the Controller of His Majesty's Stationery Office. © Crown copyright and database rights (2025) Licence OS100024241 and AC0000807948. © Crown copyright and database rights 2025 Ordnance Survey AC0000808122. Contains public sector information licensed under the Open Government Licence v3.0. © National Grid UK



Rev	Date	Description	Drawn	Check	Approv
C	Mar 2026	FOR DCO APPLICATION	JAL	AF	KB
B	Feb 2026	FOR DCO APPLICATION	JAL	AF	KB
A	Aug 2025	FOR DCO APPLICATION	JAL	AF	KB

nationalgrid

PROJECT:
Norwich to Tilbury

Planning Inspectorate App Number: EN020027
Regulation 5(2)(a)

Title:

Figure A13.6.1- Landscape and Visual Arboriculture Impacts Plan
Page 176 of 396


Designed	M. Watson	Date	March 26
Drawn	J. Acero Leon	Date	March 26
Checked	A. Fell	Date	March 26
Approved	K. Burrows	Date	March 26
Scale:	1:2,500	Datum:	AOD
Original Size:	A3	Grid:	OS
Suitability Code:	A2	Project Number:	10059280

Suitability Description:
Accepted as Concept Stage

Drawing Number: 10059280-ARC-EBD-ZZ-DR-ZZ-00393
Revision: C

COPYRIGHT: NOT TO BE REPRODUCED WITHOUT THE WRITTEN PERMISSION OF NATIONAL GRID ELECTRICITY TRANSMISSION Plc

Doc Ref: 6.13.A6.F1

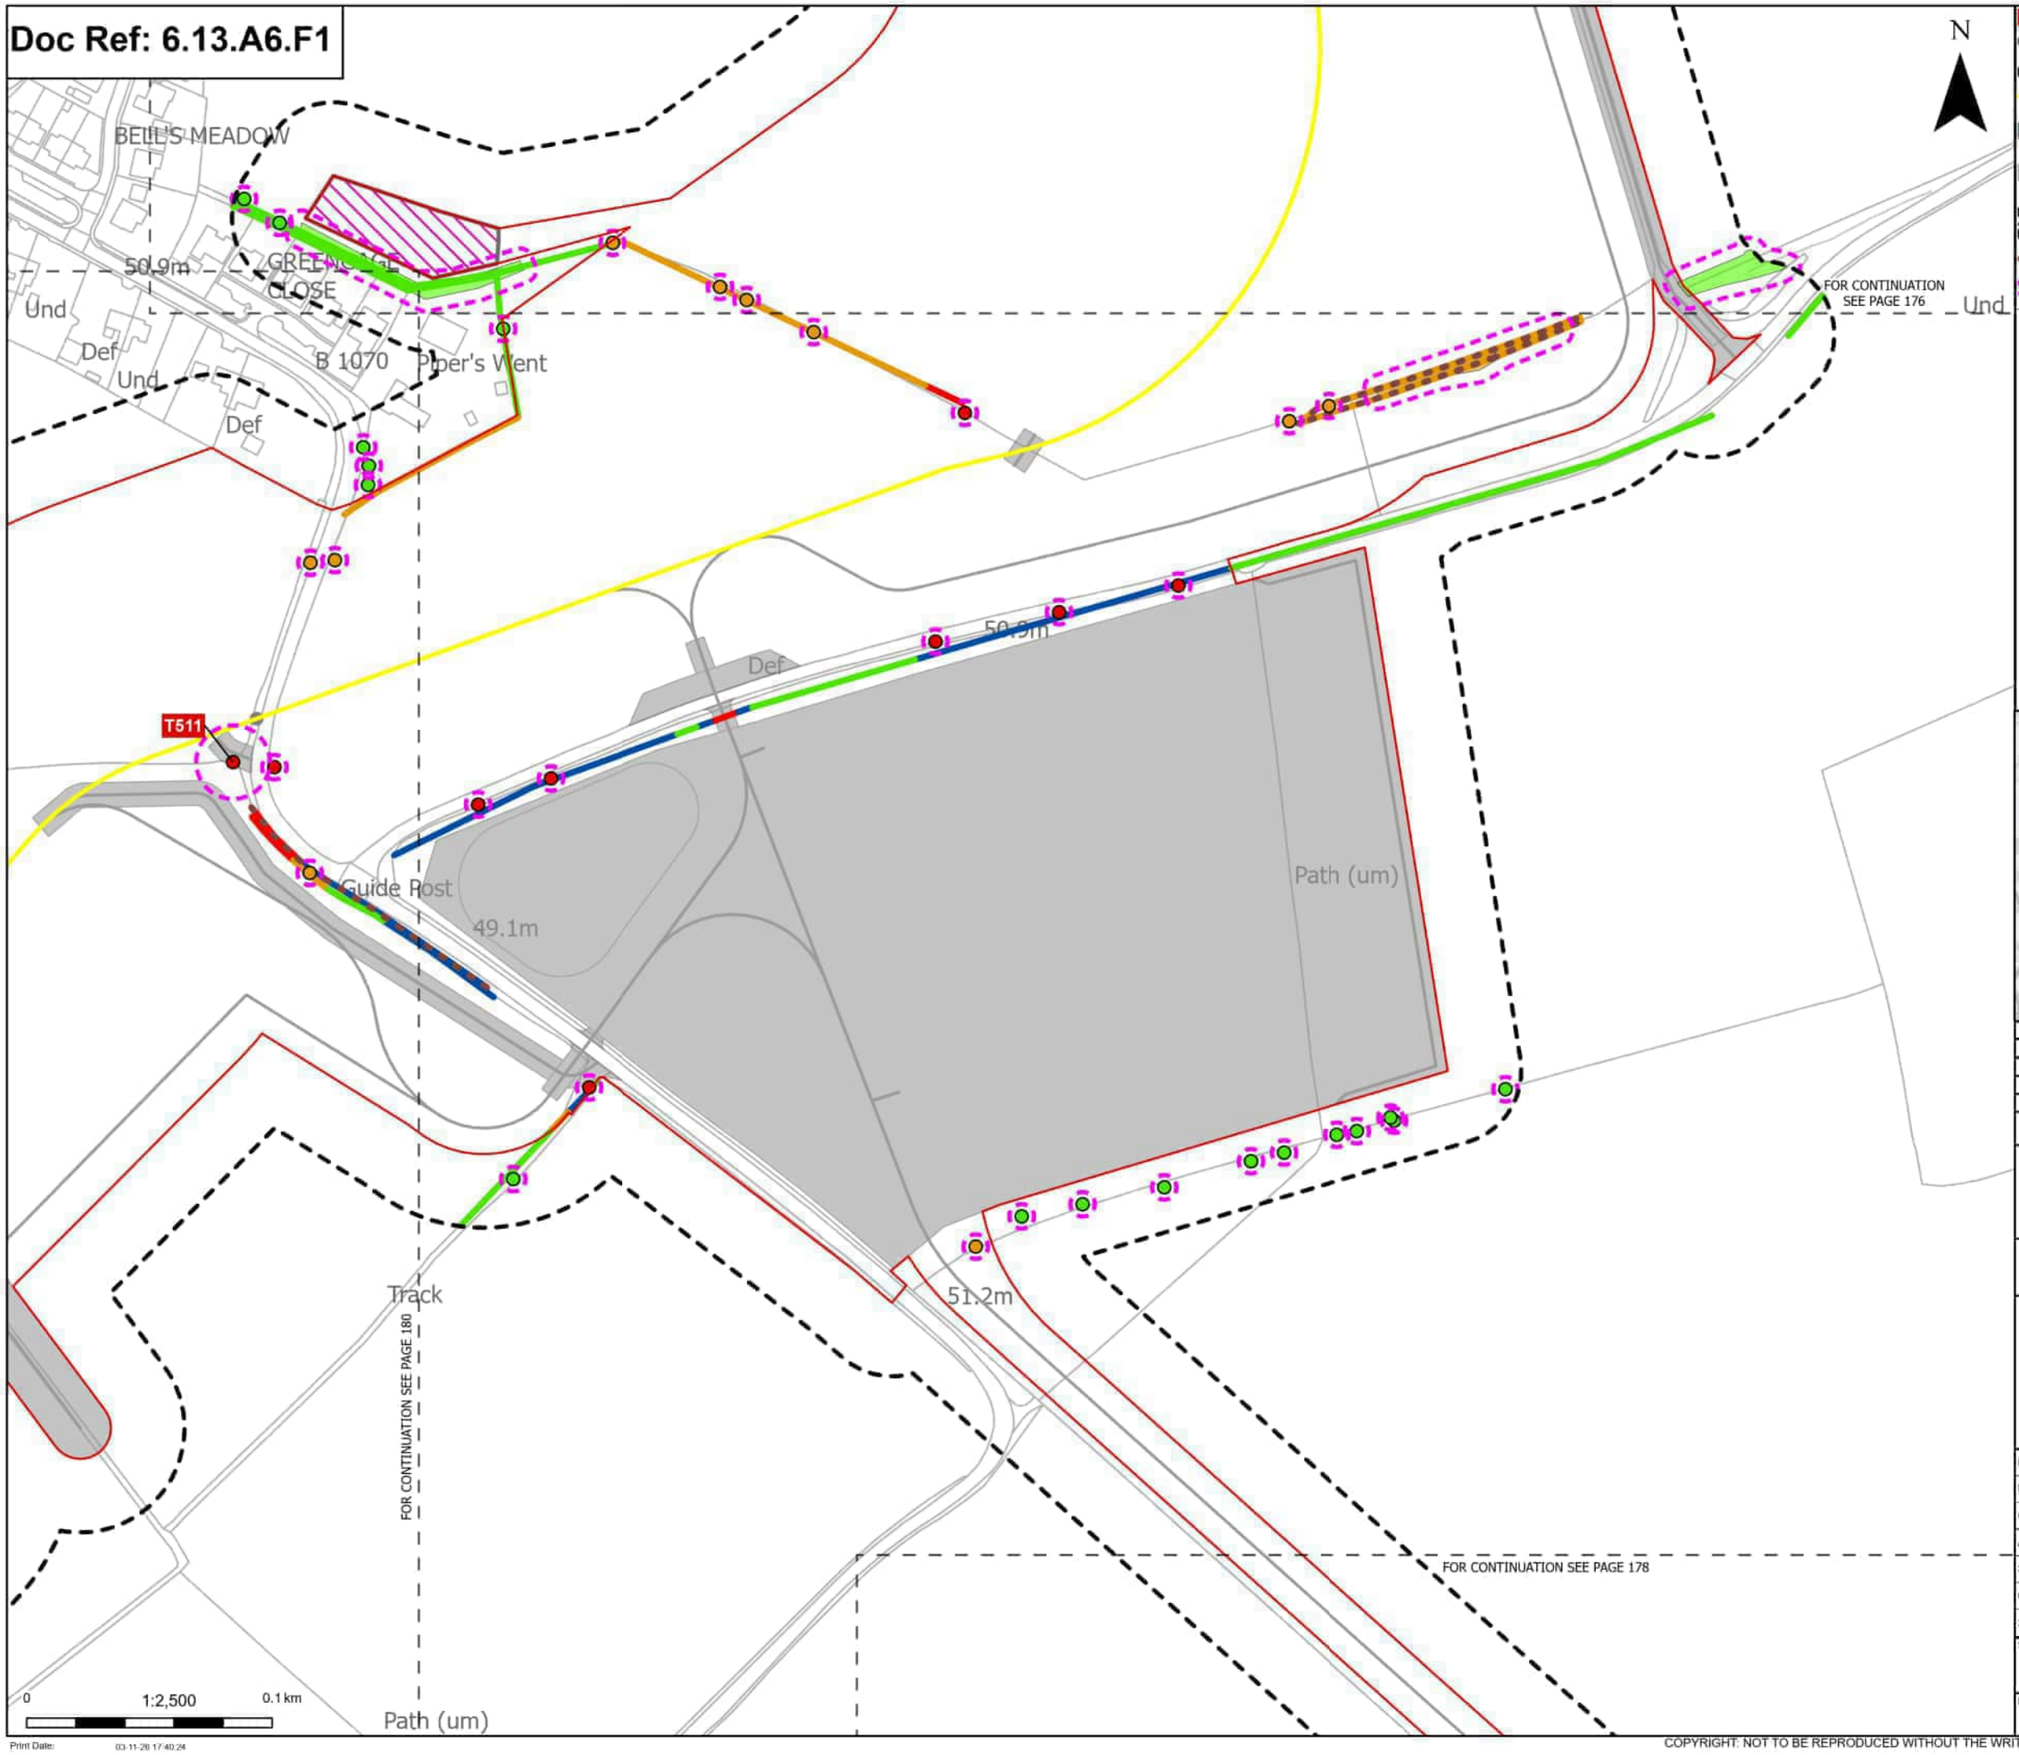

Order Limits
Sheet index outline

Proposed project design details
Proposed underground cable alignment
Environmental mitigation
Other temporary and permanent construction and operational works

Discipline specific constraints
Arboriculture Study Area
Important Hedgerows
Root protection area

Trees - Impact
Removed
Potentially Affected
Unaffected

Hedgerow - Impact
Removed
Affected Managed
Potentially Affected
Unaffected

Groups of trees - Impact
Potentially Affected
Unaffected

Note: The proposed overhead line alignment and proposed underground cable alignment together comprise the alignment. For further details regarding the design, please refer to Figures 4.1 (document reference 6.4.F1) and 4.2 (document reference 6.4.F2).

Notes: Background mapping information has been reproduced from the Ordnance Survey by permission of Ordnance Survey of the Controller of His Majesty's Stationery Office. © Crown copyright and database rights (2025) Licence OS100024241 and AC0000807948. © Crown copyright and database rights 2025 Ordnance Survey AC0000808122. Contains public sector information licensed under the Open Government Licence v3.0. © National Grid UK



Rev	Date	Description	Drawn	Check	Approv
C	Mar 2026	FOR DCO APPLICATION	JAL	AF	KB
B	Feb 2026	FOR DCO APPLICATION	JAL	AF	KB
A	Aug 2025	FOR DCO APPLICATION	JAL	AF	KB

nationalgrid

PROJECT: Norwich to Tilbury

Planning Inspectorate App Number: EN020027
Regulation 5(2)(a)

Title:

Figure A13.6.1- Landscape and Visual Arboriculture Impacts Plan
Page 177 of 396

Designed	M. Watson	Date	March 26
Drawn	J. Acero Leon	Date	March 26
Checked	A. Fell	Date	March 26
Approved	K. Burrows	Date	March 26
Scale:	1:2,500	Datum:	AOD
Original Size:	A3	Grid:	OS
Suitability Code:	A2	Project Number:	10059280


Suitability Description:
Accepted as Concept Stage

Drawing Number: 10059280-ARC-EBD-ZZ-DR-ZZ-00393
Revision: C

Print Date: 03-11-26 17:40:24

COPYRIGHT: NOT TO BE REPRODUCED WITHOUT THE WRITTEN PERMISSION OF NATIONAL GRID ELECTRICITY TRANSMISSION Plc

Doc Ref: 6.13.A6.F1

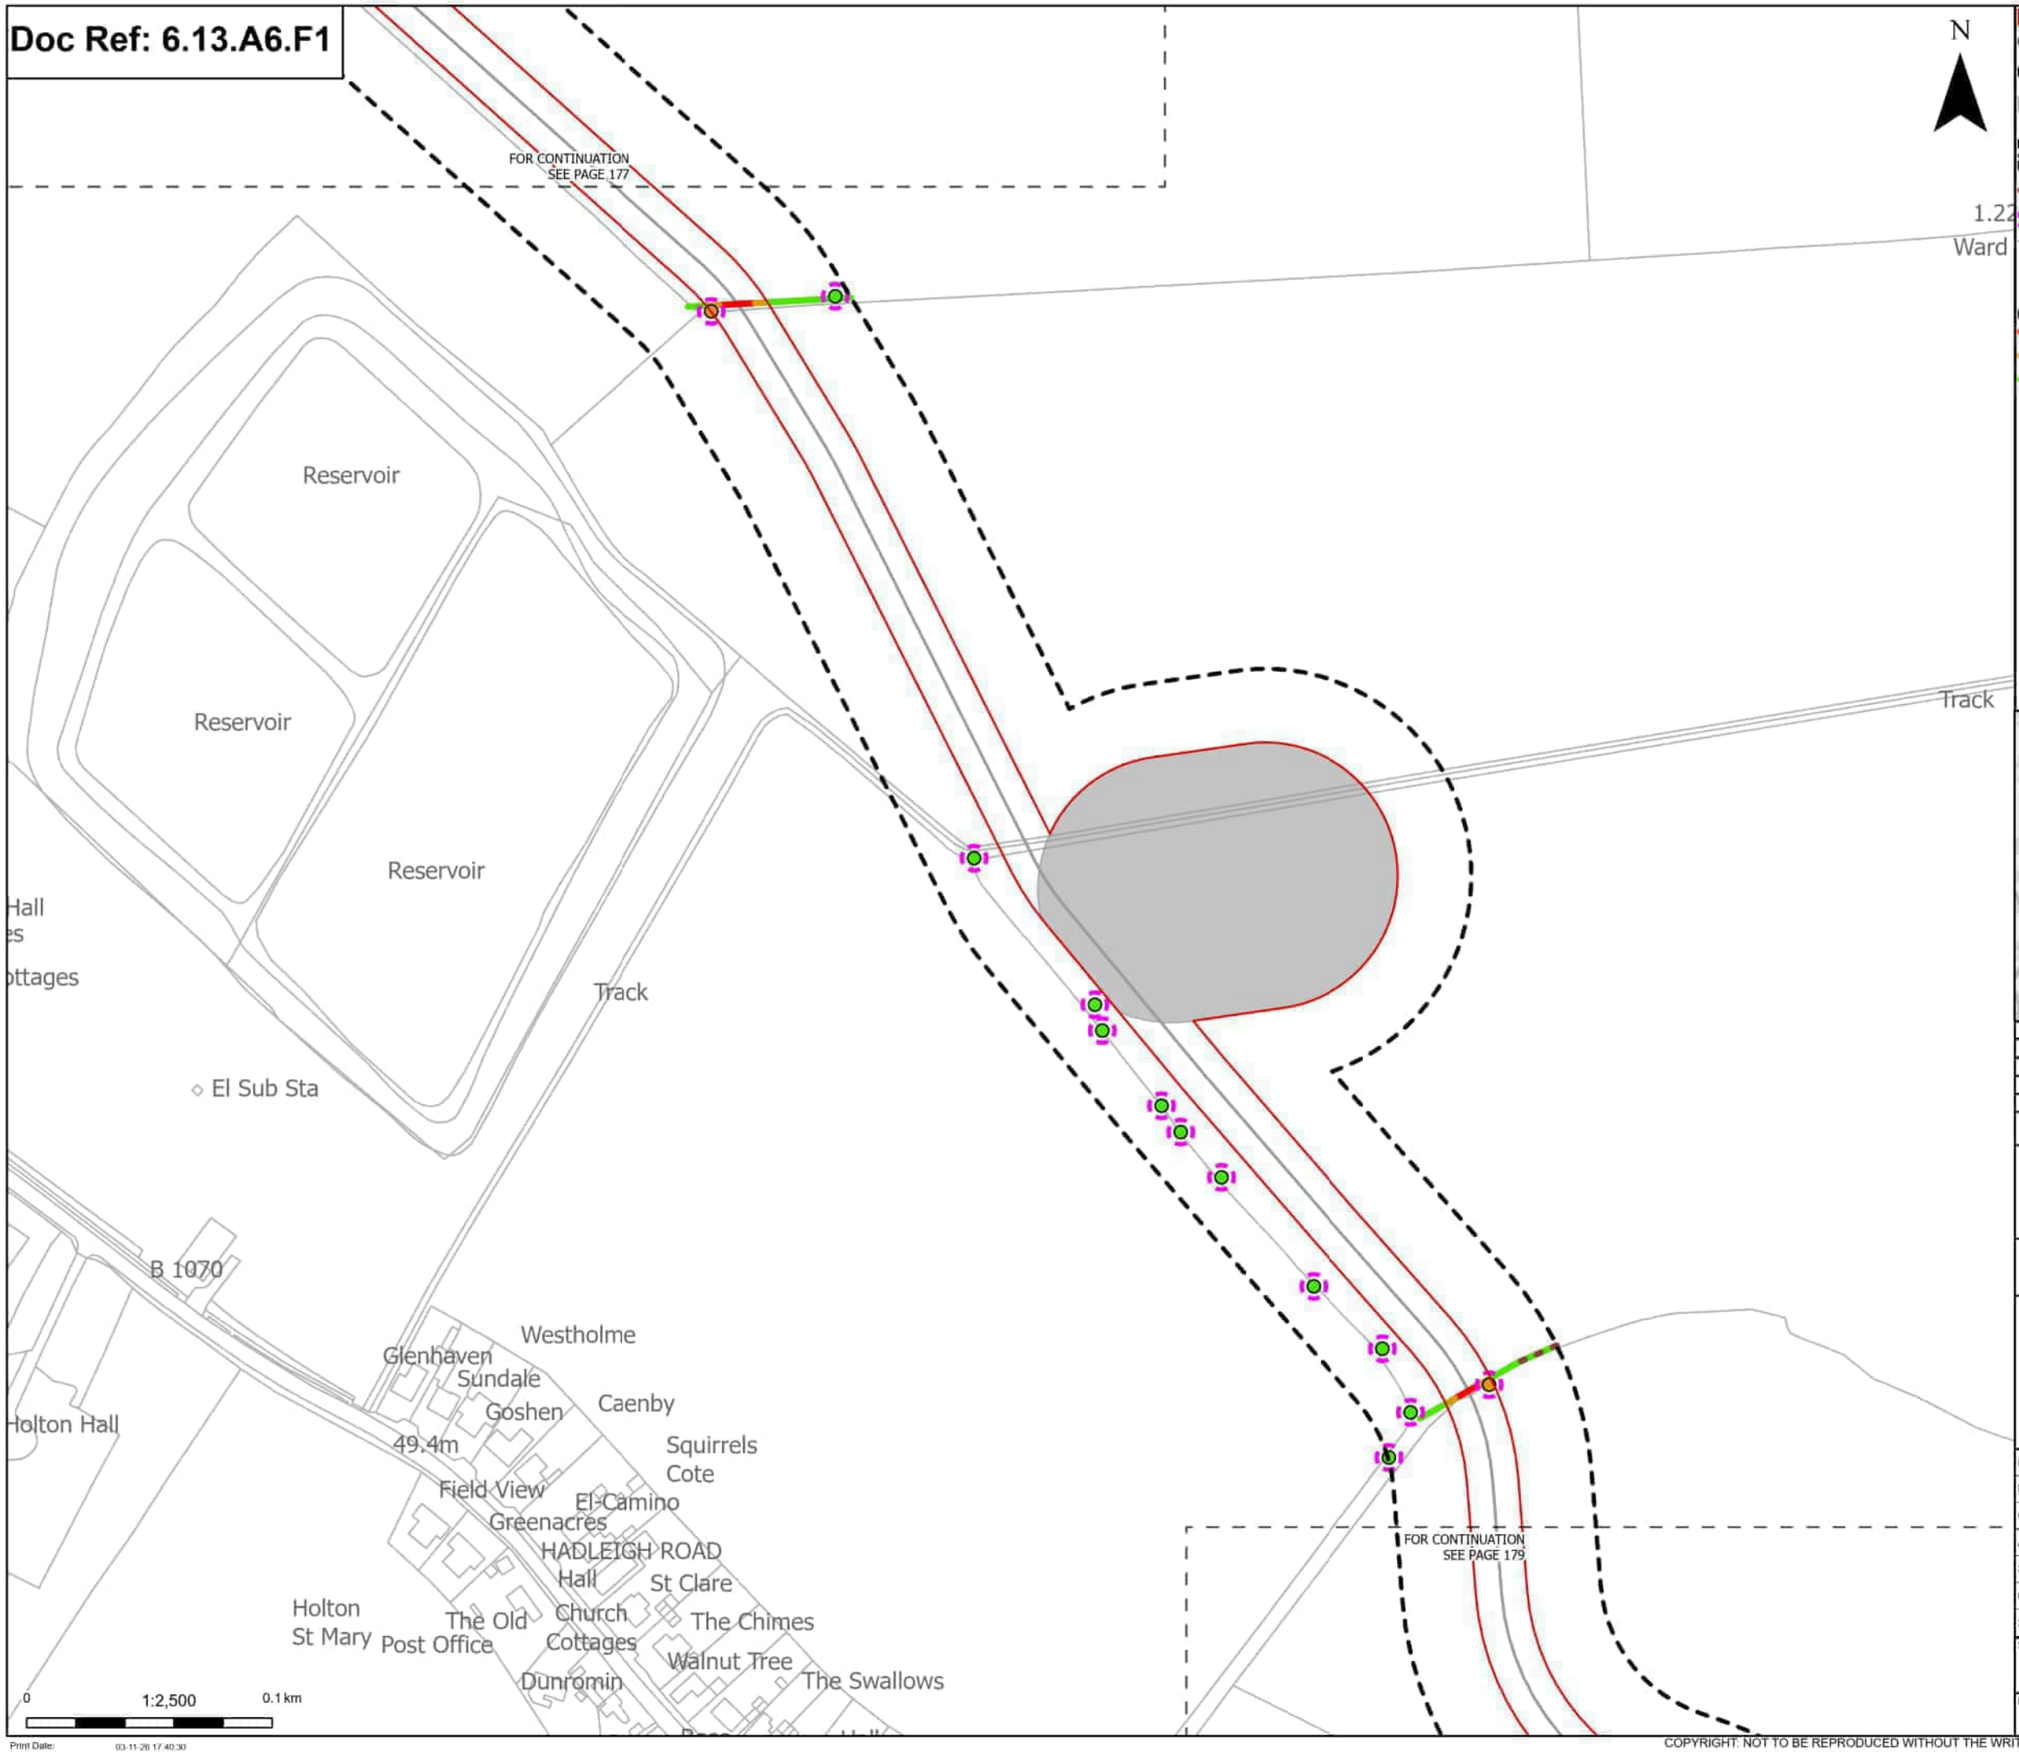

Print Date: 03-11-26 17:40:30

Order Limits
Sheet index outline

Proposed project design details
Other temporary and permanent construction and operational works

Discipline specific constraints
Arboriculture Study Area
Important Hedgerows
Root protection area

Trees - Impact
Potentially Affected
Unaffected

Hedgerow - Impact
Removed
Potentially Affected
Unaffected

Note: The proposed overhead line alignment and proposed underground cable alignment together comprise the alignment. For further details regarding the design, please refer to Figures 4.1 (document reference 6.4.F1) and 4.2 (document reference 6.4.F2).

Notes: Background mapping information has been reproduced from the Ordnance Survey by permission of Ordnance Survey of the Controller of His Majesty's Stationery Office. © Crown copyright and database rights (2025) Licence OS100024241 and AC0000807548. © Crown copyright and database rights 2025 Ordnance Survey AC0000808122. Contains public sector information licensed under the Open Government Licence v3.0. © National Grid UK



Rev	Date	Description	Drawn	Check	Approv
C	Mar 2026	FOR DCO APPLICATION	JAL	AF	KB
B	Feb 2026	FOR DCO APPLICATION	JAL	AF	KB
A	Aug 2025	FOR DCO APPLICATION	JAL	AF	KB

nationalgrid

PROJECT: Norwich to Tilbury

Planning Inspectorate App Number: EN020027
Regulation 5(2)(a)

Title:

Figure A13.6.1- Landscape and Visual Arboriculture Impacts Plan
Page 178 of 396


Designed	M. Watson	Date	March 26
Drawn	J. Acero Leon	Date	March 26
Checked	A. Fell	Date	March 26
Approved	K. Burrows	Date	March 26
Scale:	1:2,500	Datum:	AOD
Original Size:	A3	Grid:	OS
Suitability Code:	A2	Project Number:	10059280

Suitability Description:
Accepted as Concept Stage

Drawing Number: 10059280-ARC-EBD-ZZ-DR-ZZ-00393
Revision: C

COPYRIGHT: NOT TO BE REPRODUCED WITHOUT THE WRITTEN PERMISSION OF NATIONAL GRID ELECTRICITY TRANSMISSION Plc

Doc Ref: 6.13.A6.F1

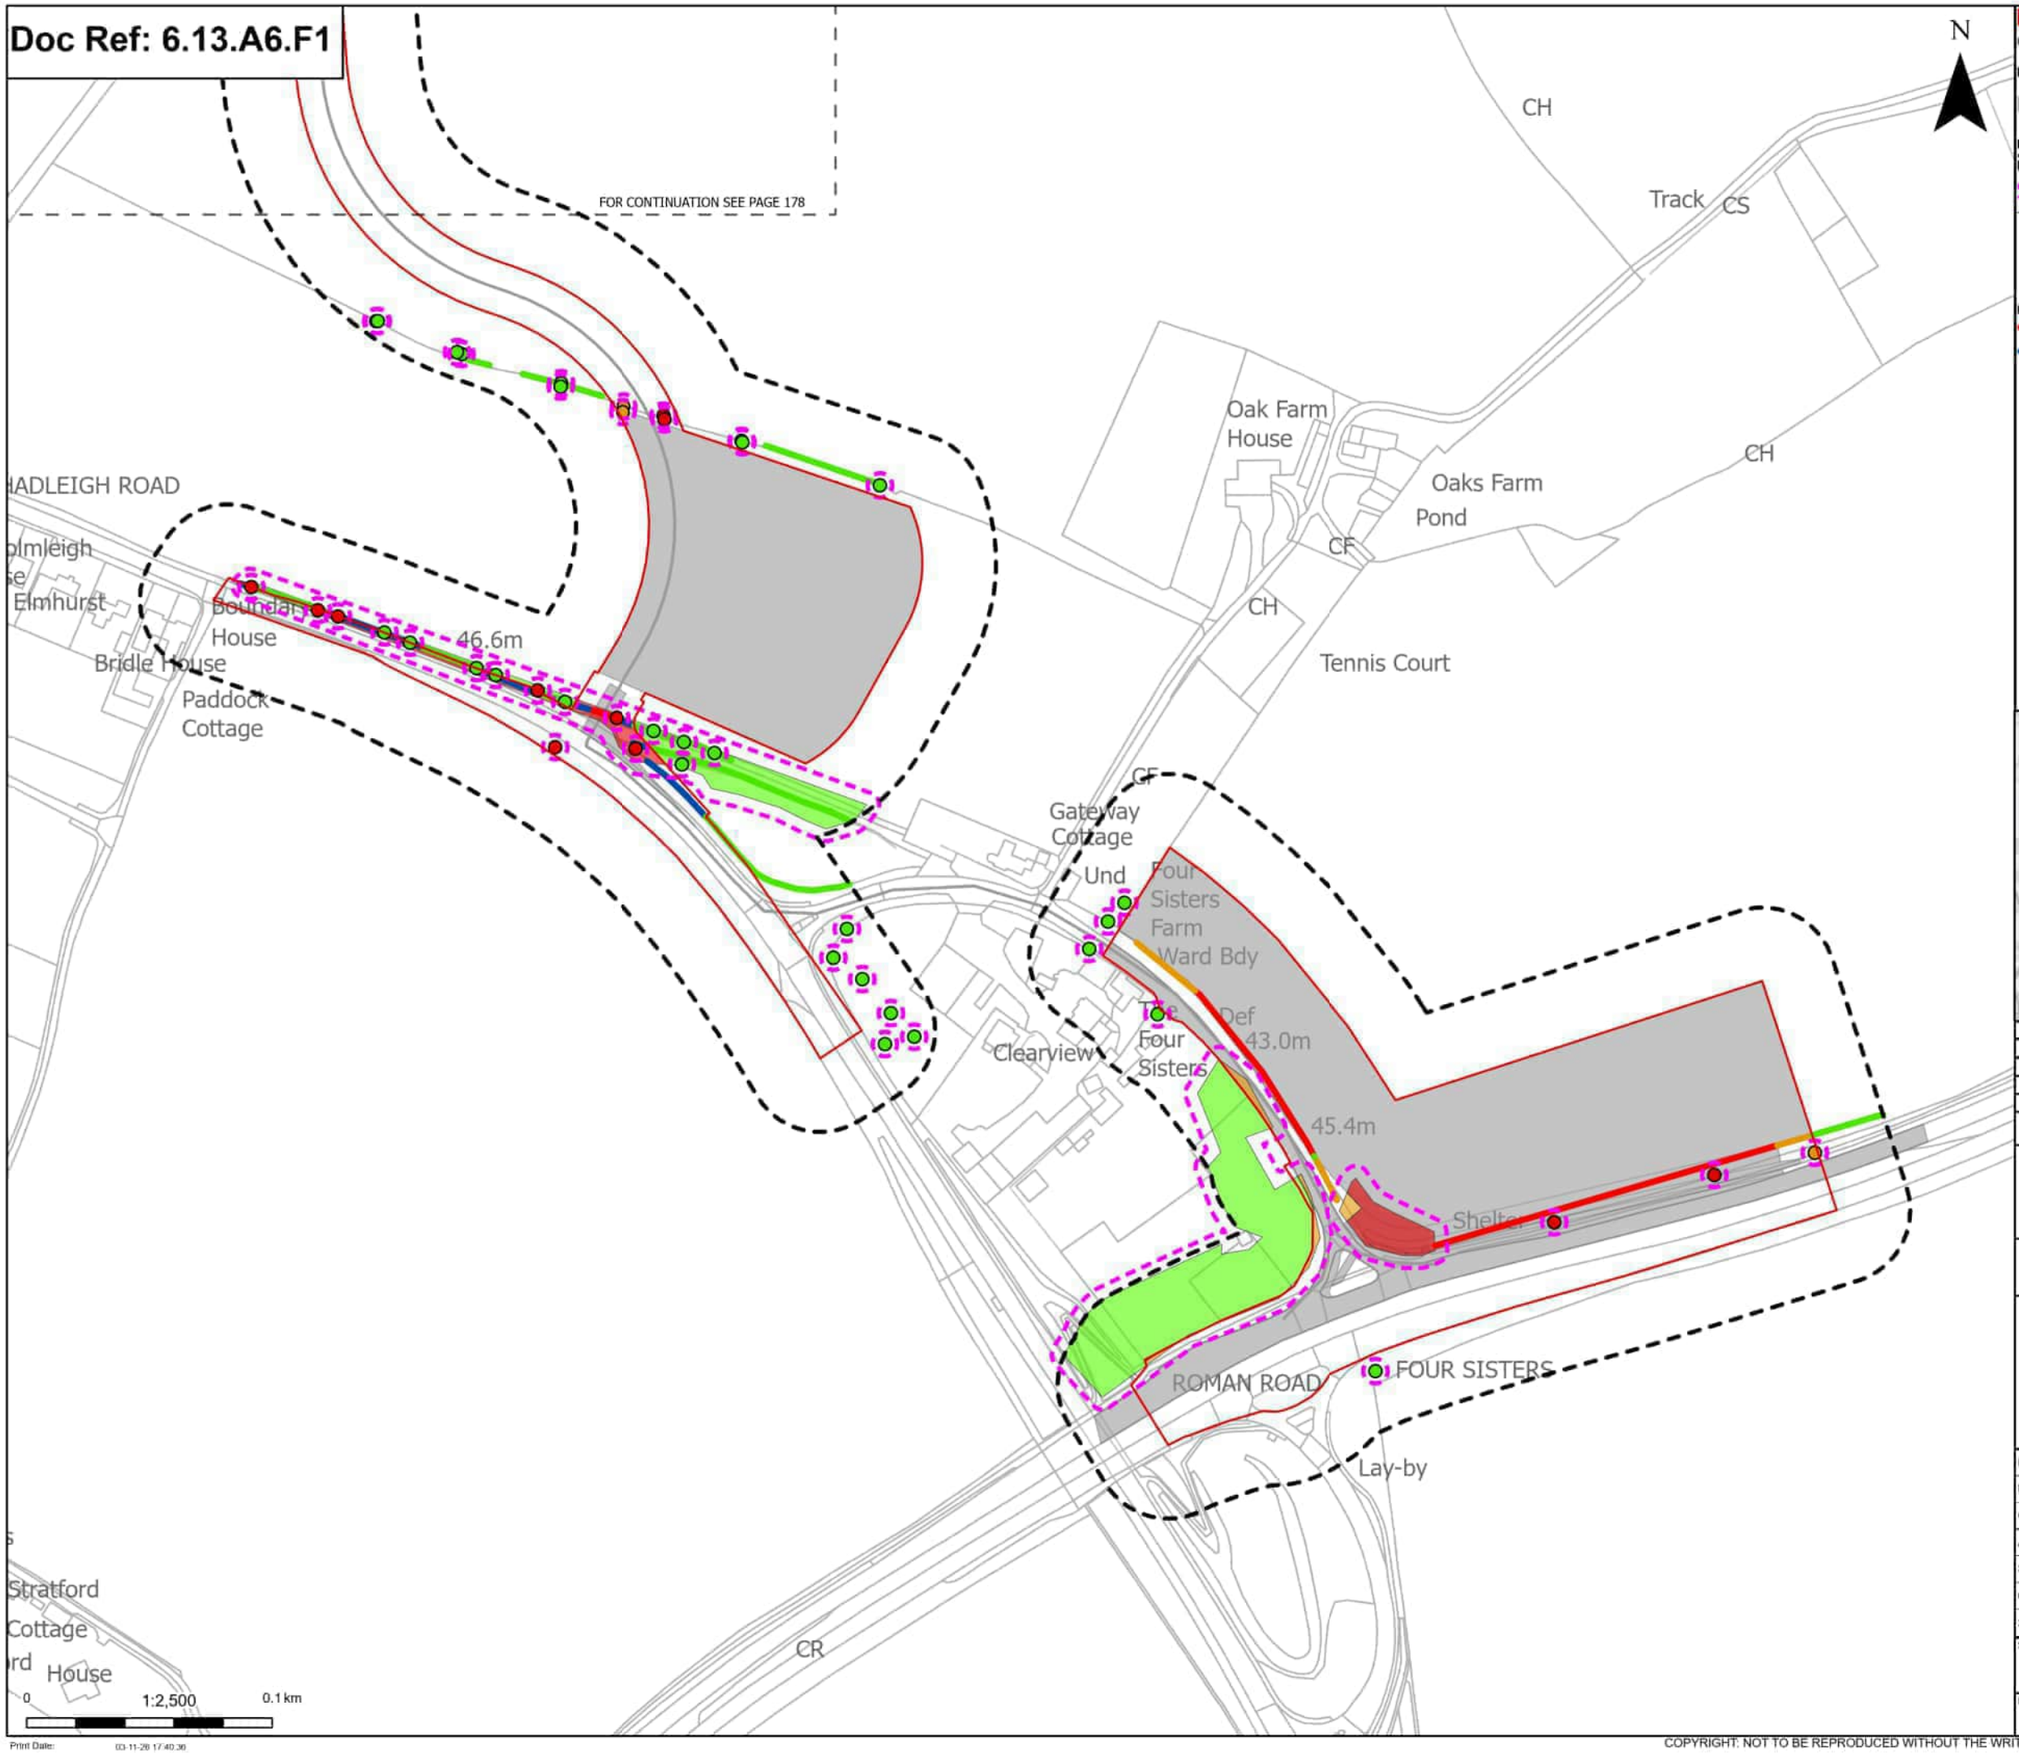

Order Limits
Sheet index outline

Proposed project design details
Other temporary and permanent construction and operational works

Discipline specific constraints
Arboriculture Study Area
Root protection area

Trees - Impact
Removed
Potentially Affected
Unaffected

Hedgerow - Impact
Removed
Affected Managed
Potentially Affected
Unaffected

Groups of trees - Impact
Removed
Potentially Affected
Unaffected

Note: The proposed overhead line alignment and proposed underground cable alignment together comprise the alignment. For further details regarding the design, please refer to Figures 4.1 (document reference 6.4.F1) and 4.2 (document reference 6.4.F2).

Notes: Background mapping information has been reproduced from the Ordnance Survey by permission of Ordnance Survey of the Controller of His Majesty's Stationery Office. © Crown copyright and database rights (2025) Licence OS100042A1 and AC0000807548. © Crown copyright and database rights 2025 Ordnance Survey AC0000808122. Contains public sector information licensed under the Open Government Licence v3.0. © National Grid UK



Rev	Date	Description	Drawn	Check	Approv
C	Mar 2026	FOR DCO APPLICATION	JAL	AF	KB
B	Feb 2026	FOR DCO APPLICATION	JAL	AF	KB
A	Aug 2025	FOR DCO APPLICATION	JAL	AF	KB

nationalgrid

PROJECT:
Norwich to Tilbury

Planning Inspectorate App Number: EN020027
Regulation 5(2)(a)

Title:

Figure A13.6.1- Landscape and Visual Arboriculture Impacts Plan
Page 179 of 396

Designed	M. Watson	Date	March 26
Drawn	J. Acero Leon	Date	March 26
Checked	A. Fell	Date	March 26
Approved	K. Burrows	Date	March 26
Scale:	1:2,500	Datum:	AOD
Original Size:	A3	Grid:	OS
Suitability Code:	A2	Project Number:	10059280

Suitability Description:
Accepted as Concept Stage

Drawing Number: 10059280-ARC-EBD-ZZ-DR-ZZ-00393
Revision: C

Print Date: 03-11-26 17:40:36

COPYRIGHT: NOT TO BE REPRODUCED WITHOUT THE WRITTEN PERMISSION OF NATIONAL GRID ELECTRICITY TRANSMISSION Plc

Doc Ref: 6.13.A6.F1

Club House
Path (um)
Track
Path (um)
NOAKS ROAD
Rectory Gardens
Def
Und
Def
Und
Def
B 1[illegible]0
N
CLOSE
SEE PAGE 176
1.22m RH
T512
T511
Def
Guide F
Und
Track
Def
Und
Snow Downs
1.22m FF
51.2m
GP
Und
43.9m
Pond
T613
FOR CONTINUATION SEE PAGE 181
FOR CONTINUATION SEE PAGE 177
Cedar Wood
Path (um)
Drain
Path (um)
0
1:2,500
0.1 km
Print Date: 03-11-26 17:40:42

Order Limits
Sheet index outline

Proposed project design details
Proposed underground cable alignment
Environmental mitigation
Other temporary and permanent construction and operational works

Discipline specific constraints
Arboriculture Study Area
Important Hedgerows
Root protection area

Trees - Impact
Removed
Potentially Affected
Unaffected

Hedgerow - Impact
Removed
Affected Managed
Potentially Affected
Unaffected

Groups of trees - Impact
Removed
Potentially Affected
Unaffected

Note: The proposed overhead line alignment and proposed underground cable alignment together comprise the alignment. For further details regarding the design, please refer to Figures 4.1 (document reference 6.4.F1) and 4.2 (document reference 6.4.F2).

Notes: Background mapping information has been reproduced from the Ordnance Survey by permission of Ordnance Survey of the Controller of His Majesty's Stationery Office. © Crown copyright and database rights (2025) Licence OS100024241 and AC0000807948. © Crown copyright and database rights 2025 Ordnance Survey AC0000808122. Contains public sector information licensed under the Open Government Licence v3.0. © National Grid UK



Rev	Date	Description	Drawn	Check	Approv
C	Mar 2026	FOR DCO APPLICATION	JAL	AF	KB
B	Feb 2026	FOR DCO APPLICATION	JAL	AF	KB
A	Aug 2025	FOR DCO APPLICATION	JAL	AF	KB

nationalgrid

PROJECT:
Norwich to Tilbury

Planning Inspectorate App Number: EN020027
Regulation 5(2)(a)

Title:

Figure A13.6.1- Landscape and Visual Arboriculture Impacts Plan
Page 180 of 396


Designed	M. Watson	Date	March 26
Drawn	J. Acero Leon	Date	March 26
Checked	A. Fell	Date	March 26
Approved	K. Burrows	Date	March 26
Scale:	1:2,500	Datum:	AOD
Original Size:	A3	Grid:	OS
Suitability Code:	A2	Project Number:	10059280

Suitability Description:
Accepted as Concept Stage

Drawing Number: 10059280-ARC-EBD-ZZ-DR-ZZ-00393
Revision: C

COPYRIGHT: NOT TO BE REPRODUCED WITHOUT THE WRITTEN PERMISSION OF NATIONAL GRID ELECTRICITY TRANSMISSION Plc

Doc Ref: 6.13.A6.F1

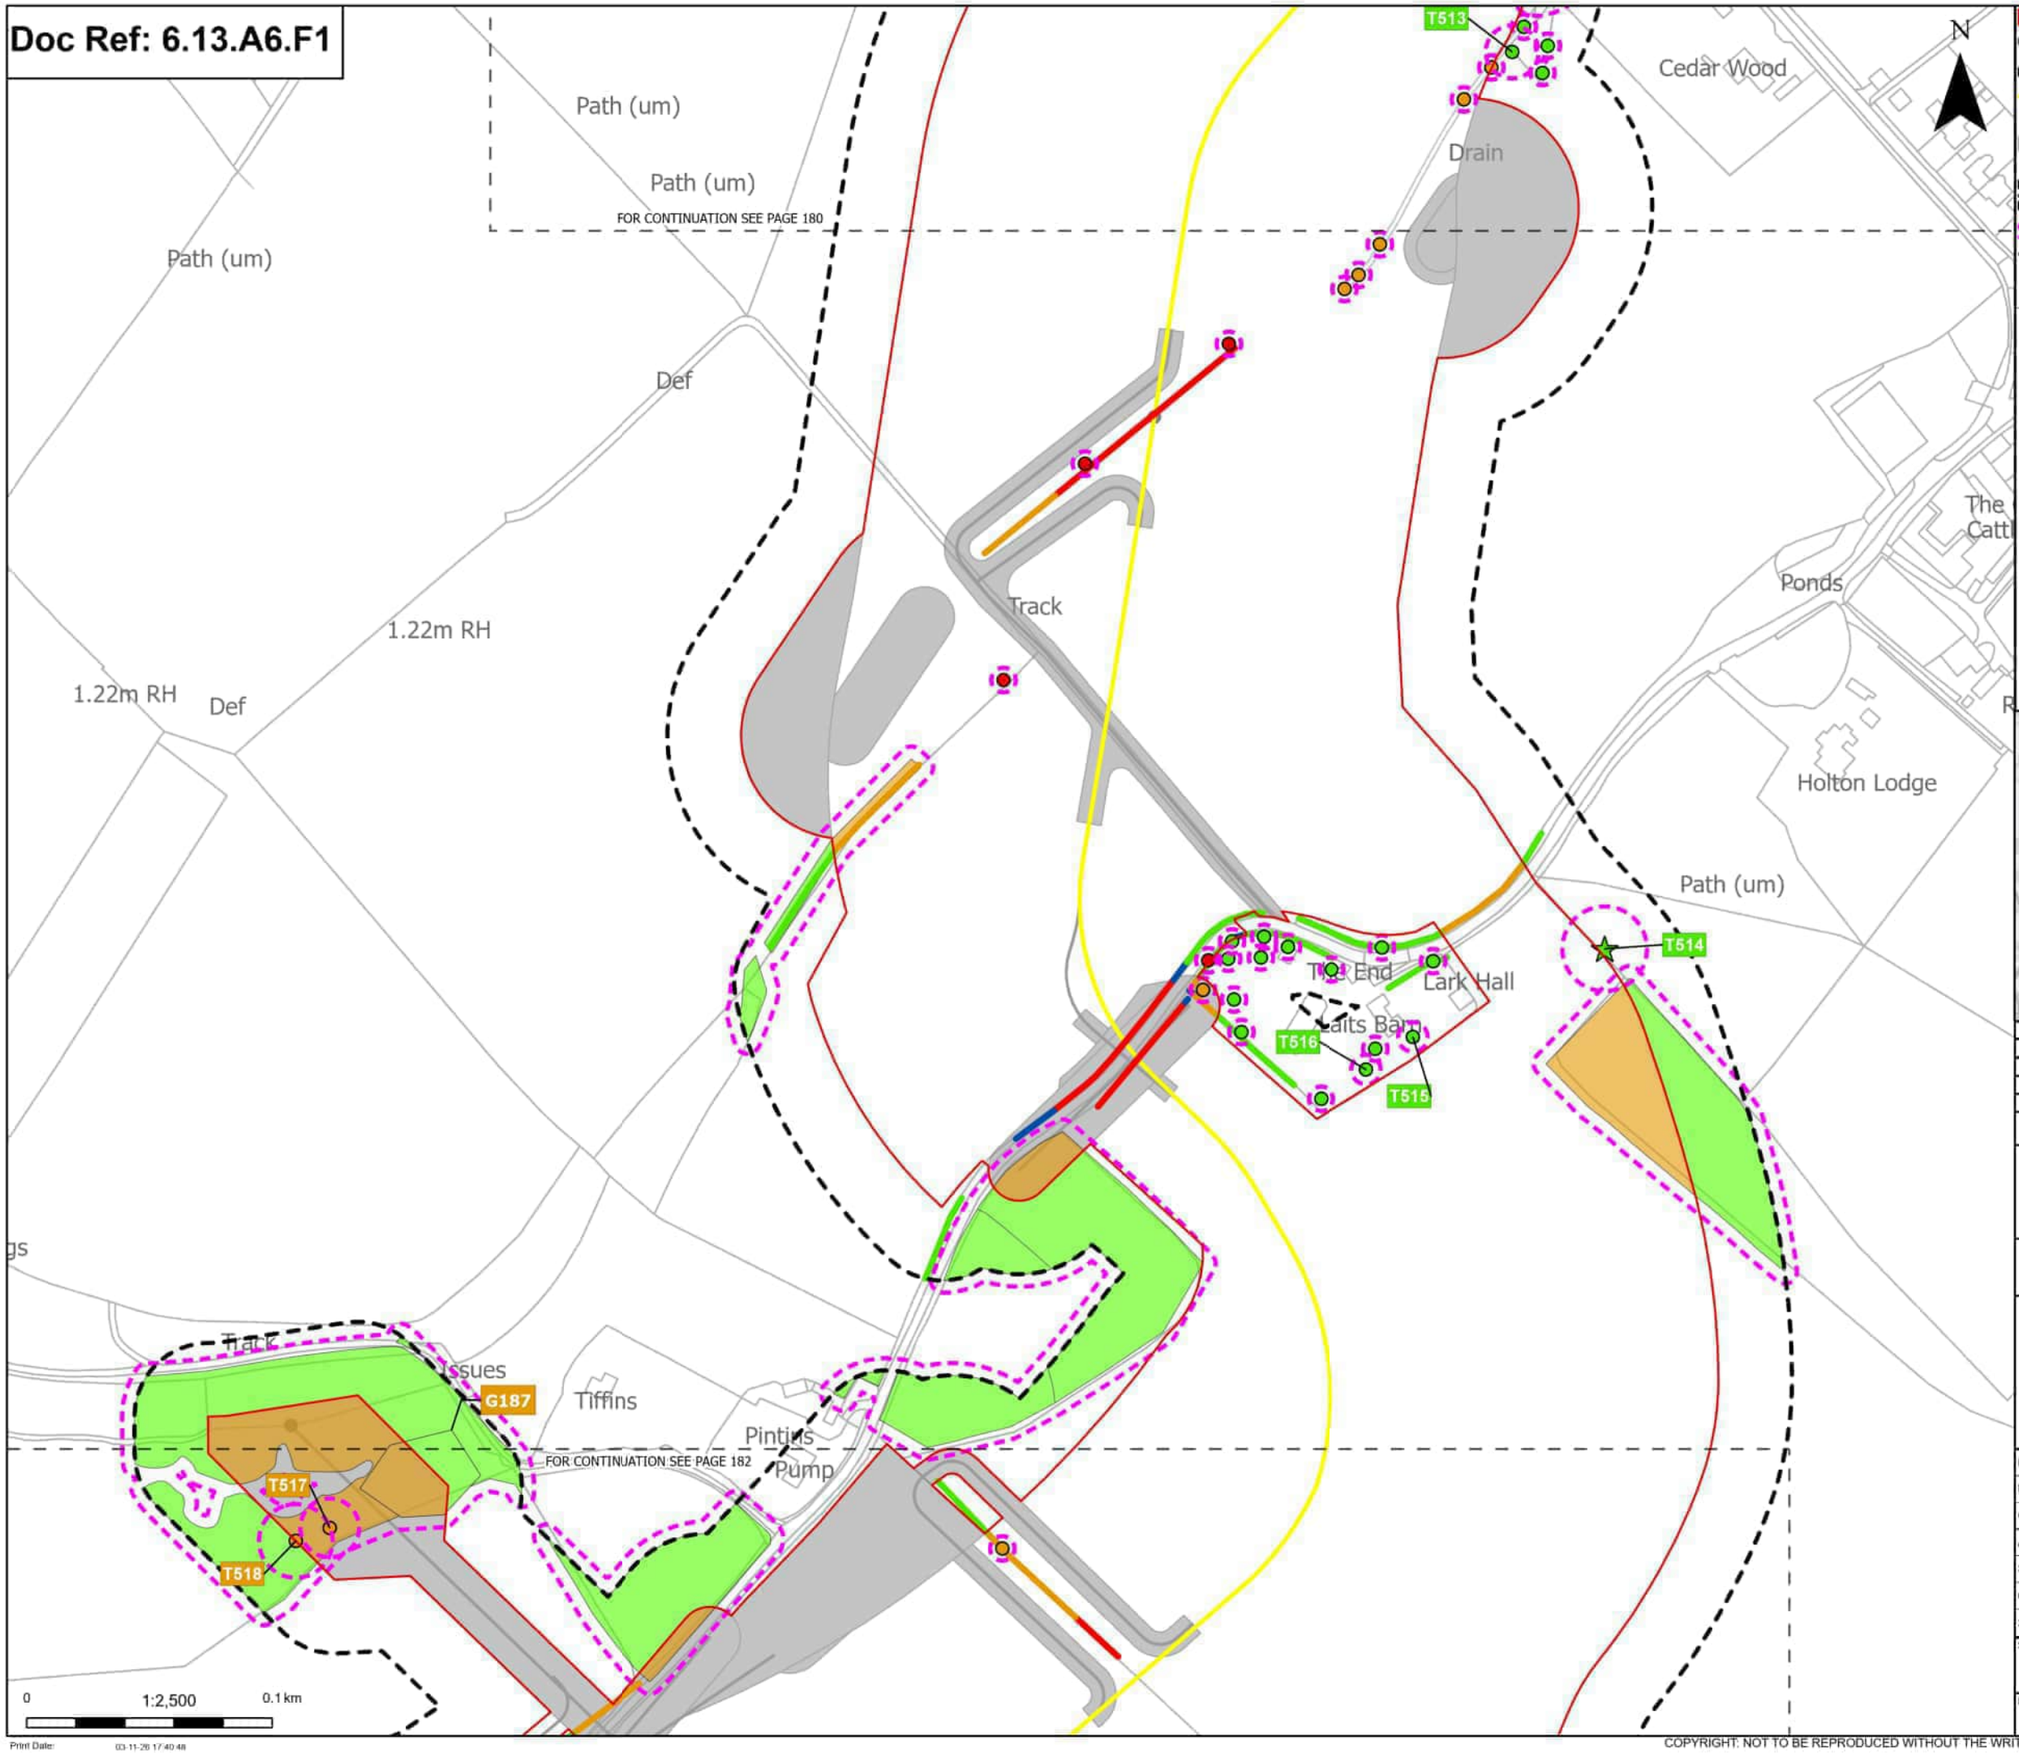

Order Limits
Sheet index outline

Proposed project design details
Proposed underground cable alignment
Other temporary and permanent construction and operational works

Discipline specific constraints
Arboriculture Study Area
Root protection area

Veteran Trees - Impact
Unaffected

Trees - Impact
Removed
Potentially Affected
Unaffected

Hedgerow - Impact
Removed
Affected Managed
Potentially Affected
Unaffected

Groups of trees - Impact
Removed
Potentially Affected
Unaffected

Note: The proposed overhead line alignment and proposed underground cable alignment together comprise the alignment. For further details regarding the design, please refer to Figures 4.1 (document reference 6.4.F1) and 4.2 (document reference 6.4.F2).

Notes: Background mapping information has been reproduced from the Ordnance Survey by permission of Ordnance Survey of the Controller of His Majesty's Stationery Office. © Crown copyright and database rights (2025) Licence OS100042041 and AC0000807948. © Crown copyright and database rights 2025 Ordnance Survey AC0000808122. Contains public sector information licensed under the Open Government Licence v3.0. © National Grid UK



Rev	Date	Description	Drawn	Check	Approv
C	Mar 2026	FOR DCO APPLICATION	JAL	AF	KB
B	Feb 2026	FOR DCO APPLICATION	JAL	AF	KB
A	Aug 2025	FOR DCO APPLICATION	JAL	AF	KB

nationalgrid

PROJECT:
Norwich to Tilbury

Planning Inspectorate App Number: EN020027
Regulation 5(2)(a)

Title:

Figure A13.6.1- Landscape and Visual Arboriculture Impacts Plan
Page 181 of 396


Designed	M. Watson	Date	March 26
Drawn	J. Acero Leon	Date	March 26
Checked	A. Fell	Date	March 26
Approved	K. Burrows	Date	March 26
Scale:	1:2,500	Datum:	AOD
Original Size:	A3	Grid:	OS
Suitability Code:	A2	Project Number:	10059280

Suitability Description:
Accepted as Concept Stage

Drawing Number: 10059280-ARC-EBD-ZZ-DR-ZZ-00393
Revision: C

COPYRIGHT: NOT TO BE REPRODUCED WITHOUT THE WRITTEN PERMISSION OF NATIONAL GRID ELECTRICITY TRANSMISSION Plc

Doc Ref: 6.13.A6.F1

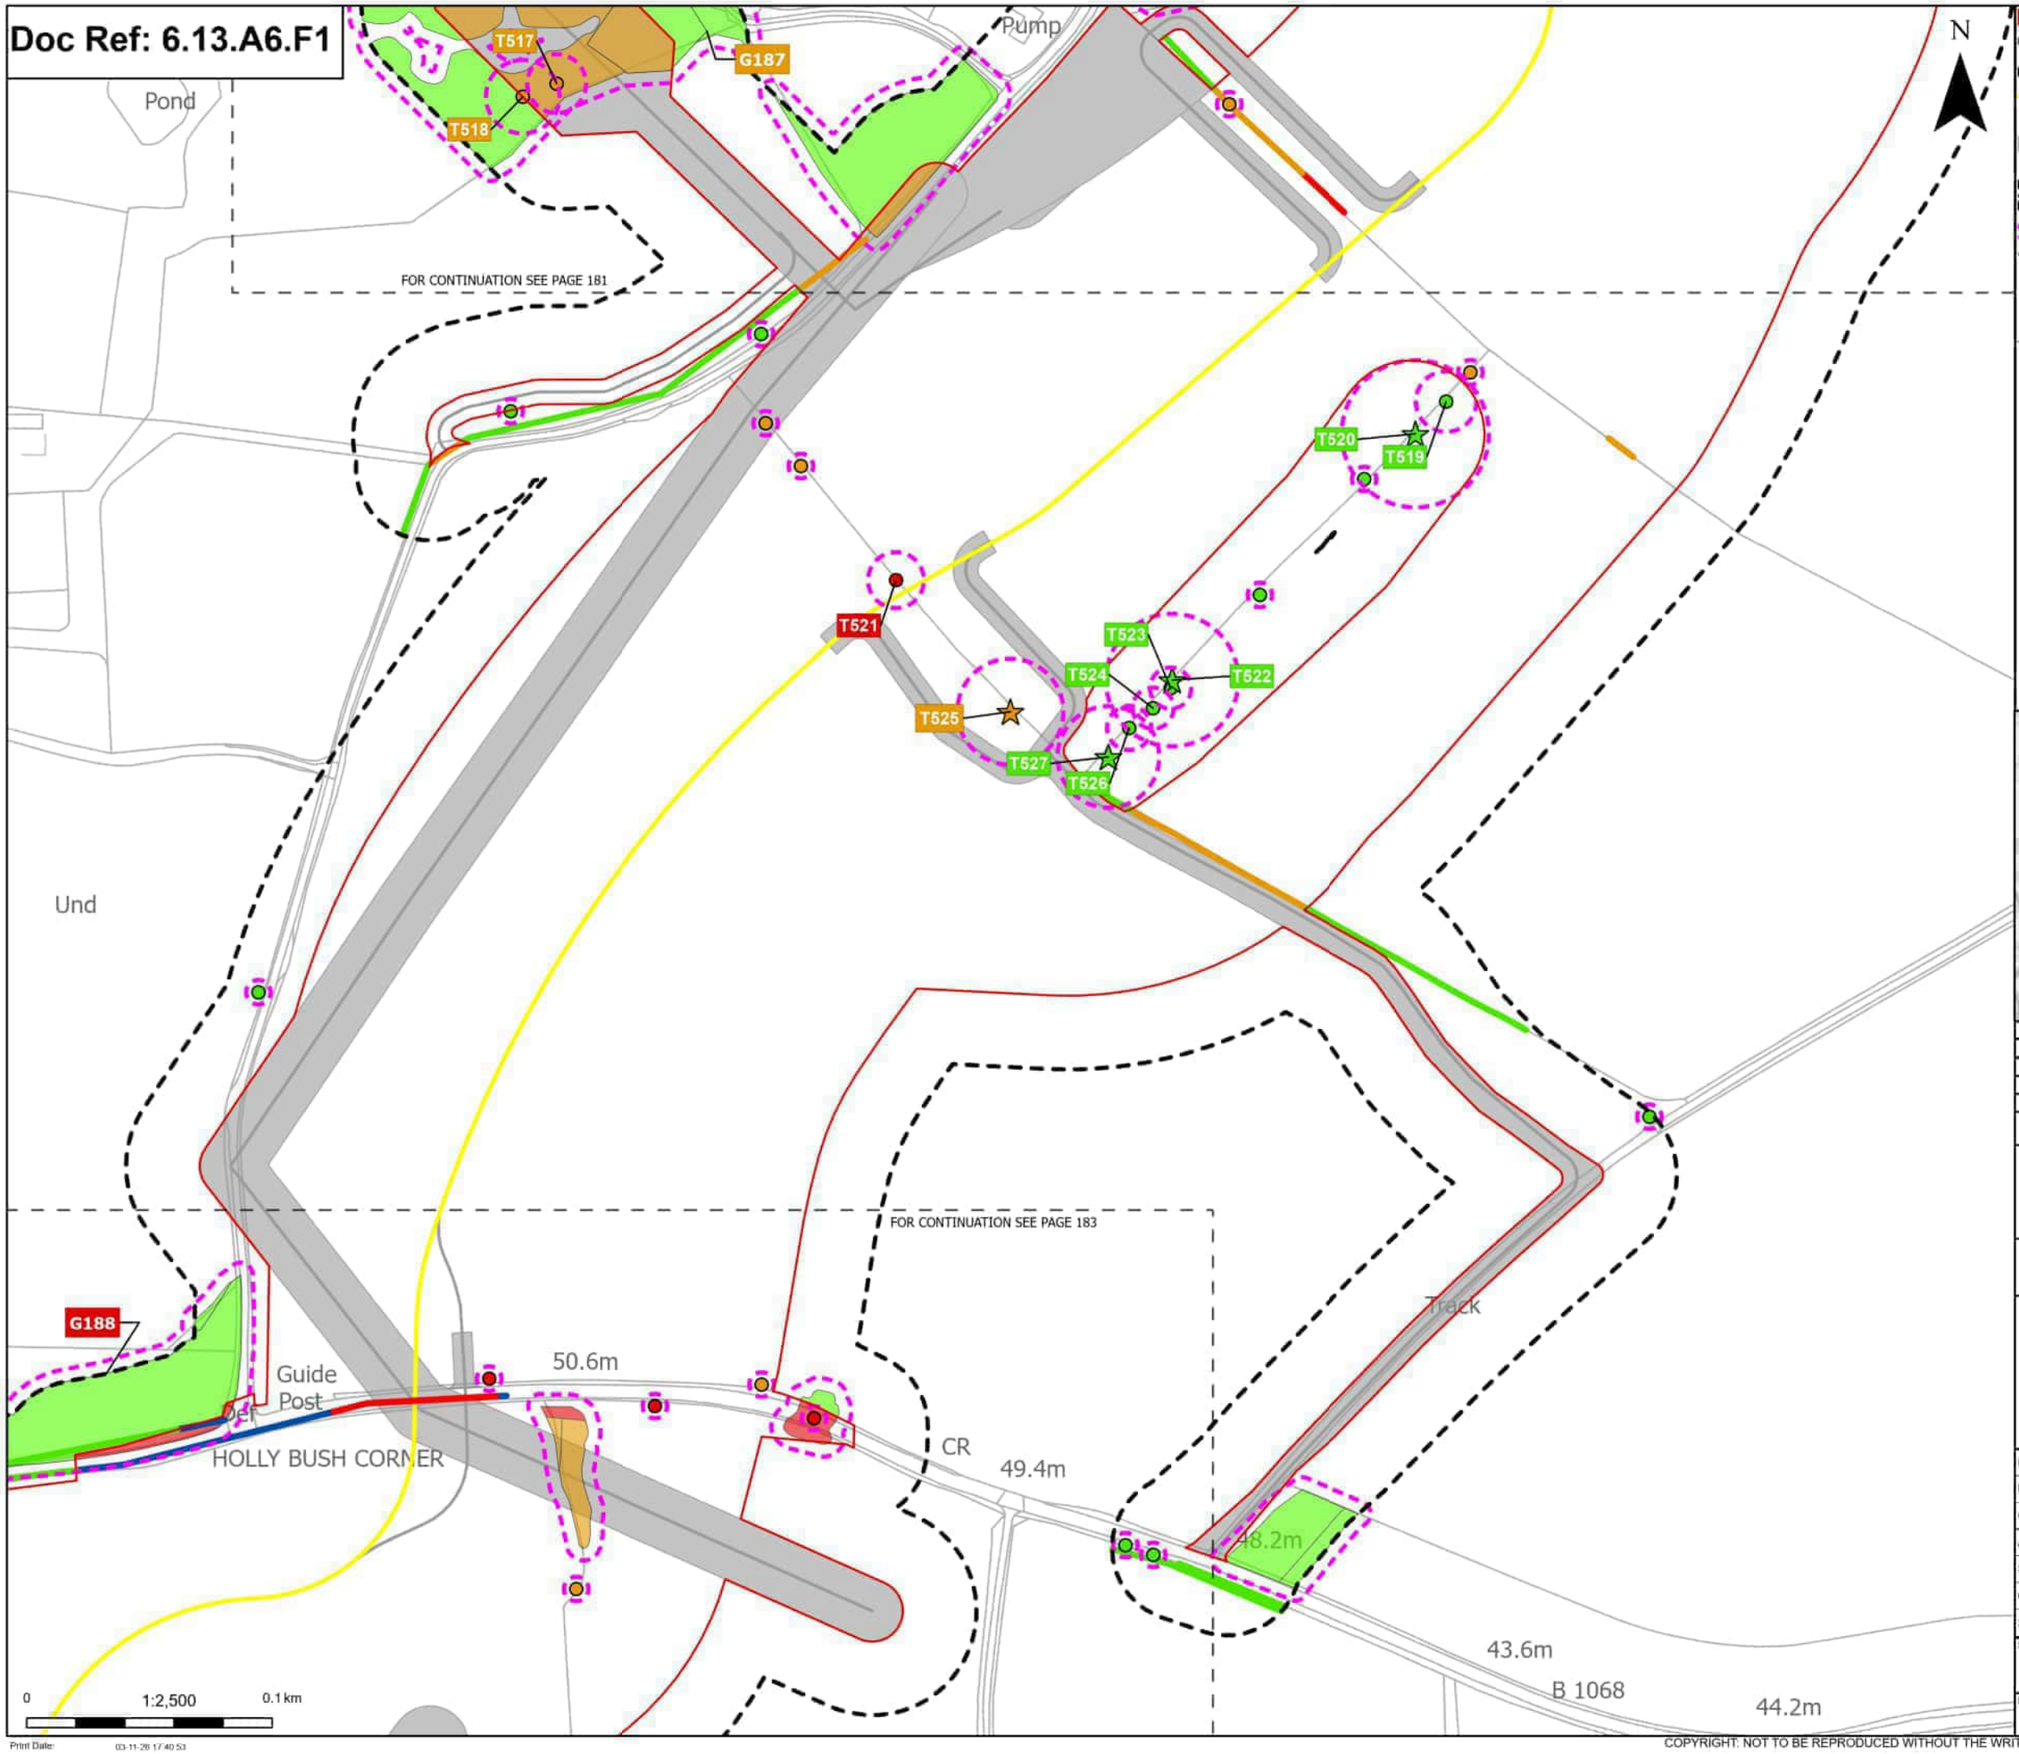

N

Order Limits
Sheet index outline

Proposed project design details
Proposed underground cable alignment
Other temporary and permanent construction and operational works

Discipline specific constraints
Arboriculture Study Area
Root protection area

Veteran Trees - Impact
Potentially Affected
Unaffected

Trees - Impact
Removed
Potentially Affected
Unaffected

Hedgerow - Impact
Removed
Affected Managed
Potentially Affected
Unaffected

Groups of trees - Impact
Removed
Potentially Affected
Unaffected

Note: The proposed overhead line alignment and proposed underground cable alignment together comprise the alignment. For further details regarding the design, please refer to Figures 4.1 (document reference 6.4.F1) and 4.2 (document reference 6.4.F2).

Notes: Background mapping information has been reproduced from the Ordnance Survey by permission of Ordnance Survey of the Controller of His Majesty's Stationery Office. © Crown copyright and database rights (2025) Licence OS100024241 and AC0000807948. © Crown copyright and database rights 2025 Ordnance Survey AC0000808122. Contains public sector information licensed under the Open Government Licence v3.0. © National Grid UK



Rev	Date	Description	Drawn	Check	Approv
C	Mar 2026	FOR DCO APPLICATION	JAL	AF	KB
B	Feb 2026	FOR DCO APPLICATION	JAL	AF	KB
A	Aug 2025	FOR DCO APPLICATION	JAL	AF	KB

nationalgrid

PROJECT: Norwich to Tilbury

Planning Inspectorate App Number: EN020027
Regulation 5(2)(a)

Title:

Figure A13.6.1- Landscape and Visual Arboriculture Impacts Plan
Page 182 of 396


Designed	M. Watson	Date	March 26
Drawn	J. Acero Leon	Date	March 26
Checked	A. Fell	Date	March 26
Approved	K. Burrows	Date	March 26
Scale:	1:2,500	Datum:	AOD
Original Size:	A3	Grid:	OS
Suitability Code:	A2	Project Number:	10059280

Suitability Description:
Accepted as Concept Stage

Drawing Number: 10059280-ARC-EBD-ZZ-DR-ZZ-00393
Revision: C

COPYRIGHT: NOT TO BE REPRODUCED WITHOUT THE WRITTEN PERMISSION OF NATIONAL GRID ELECTRICITY TRANSMISSION Plc

Doc Ref: 6.13.A6.F1

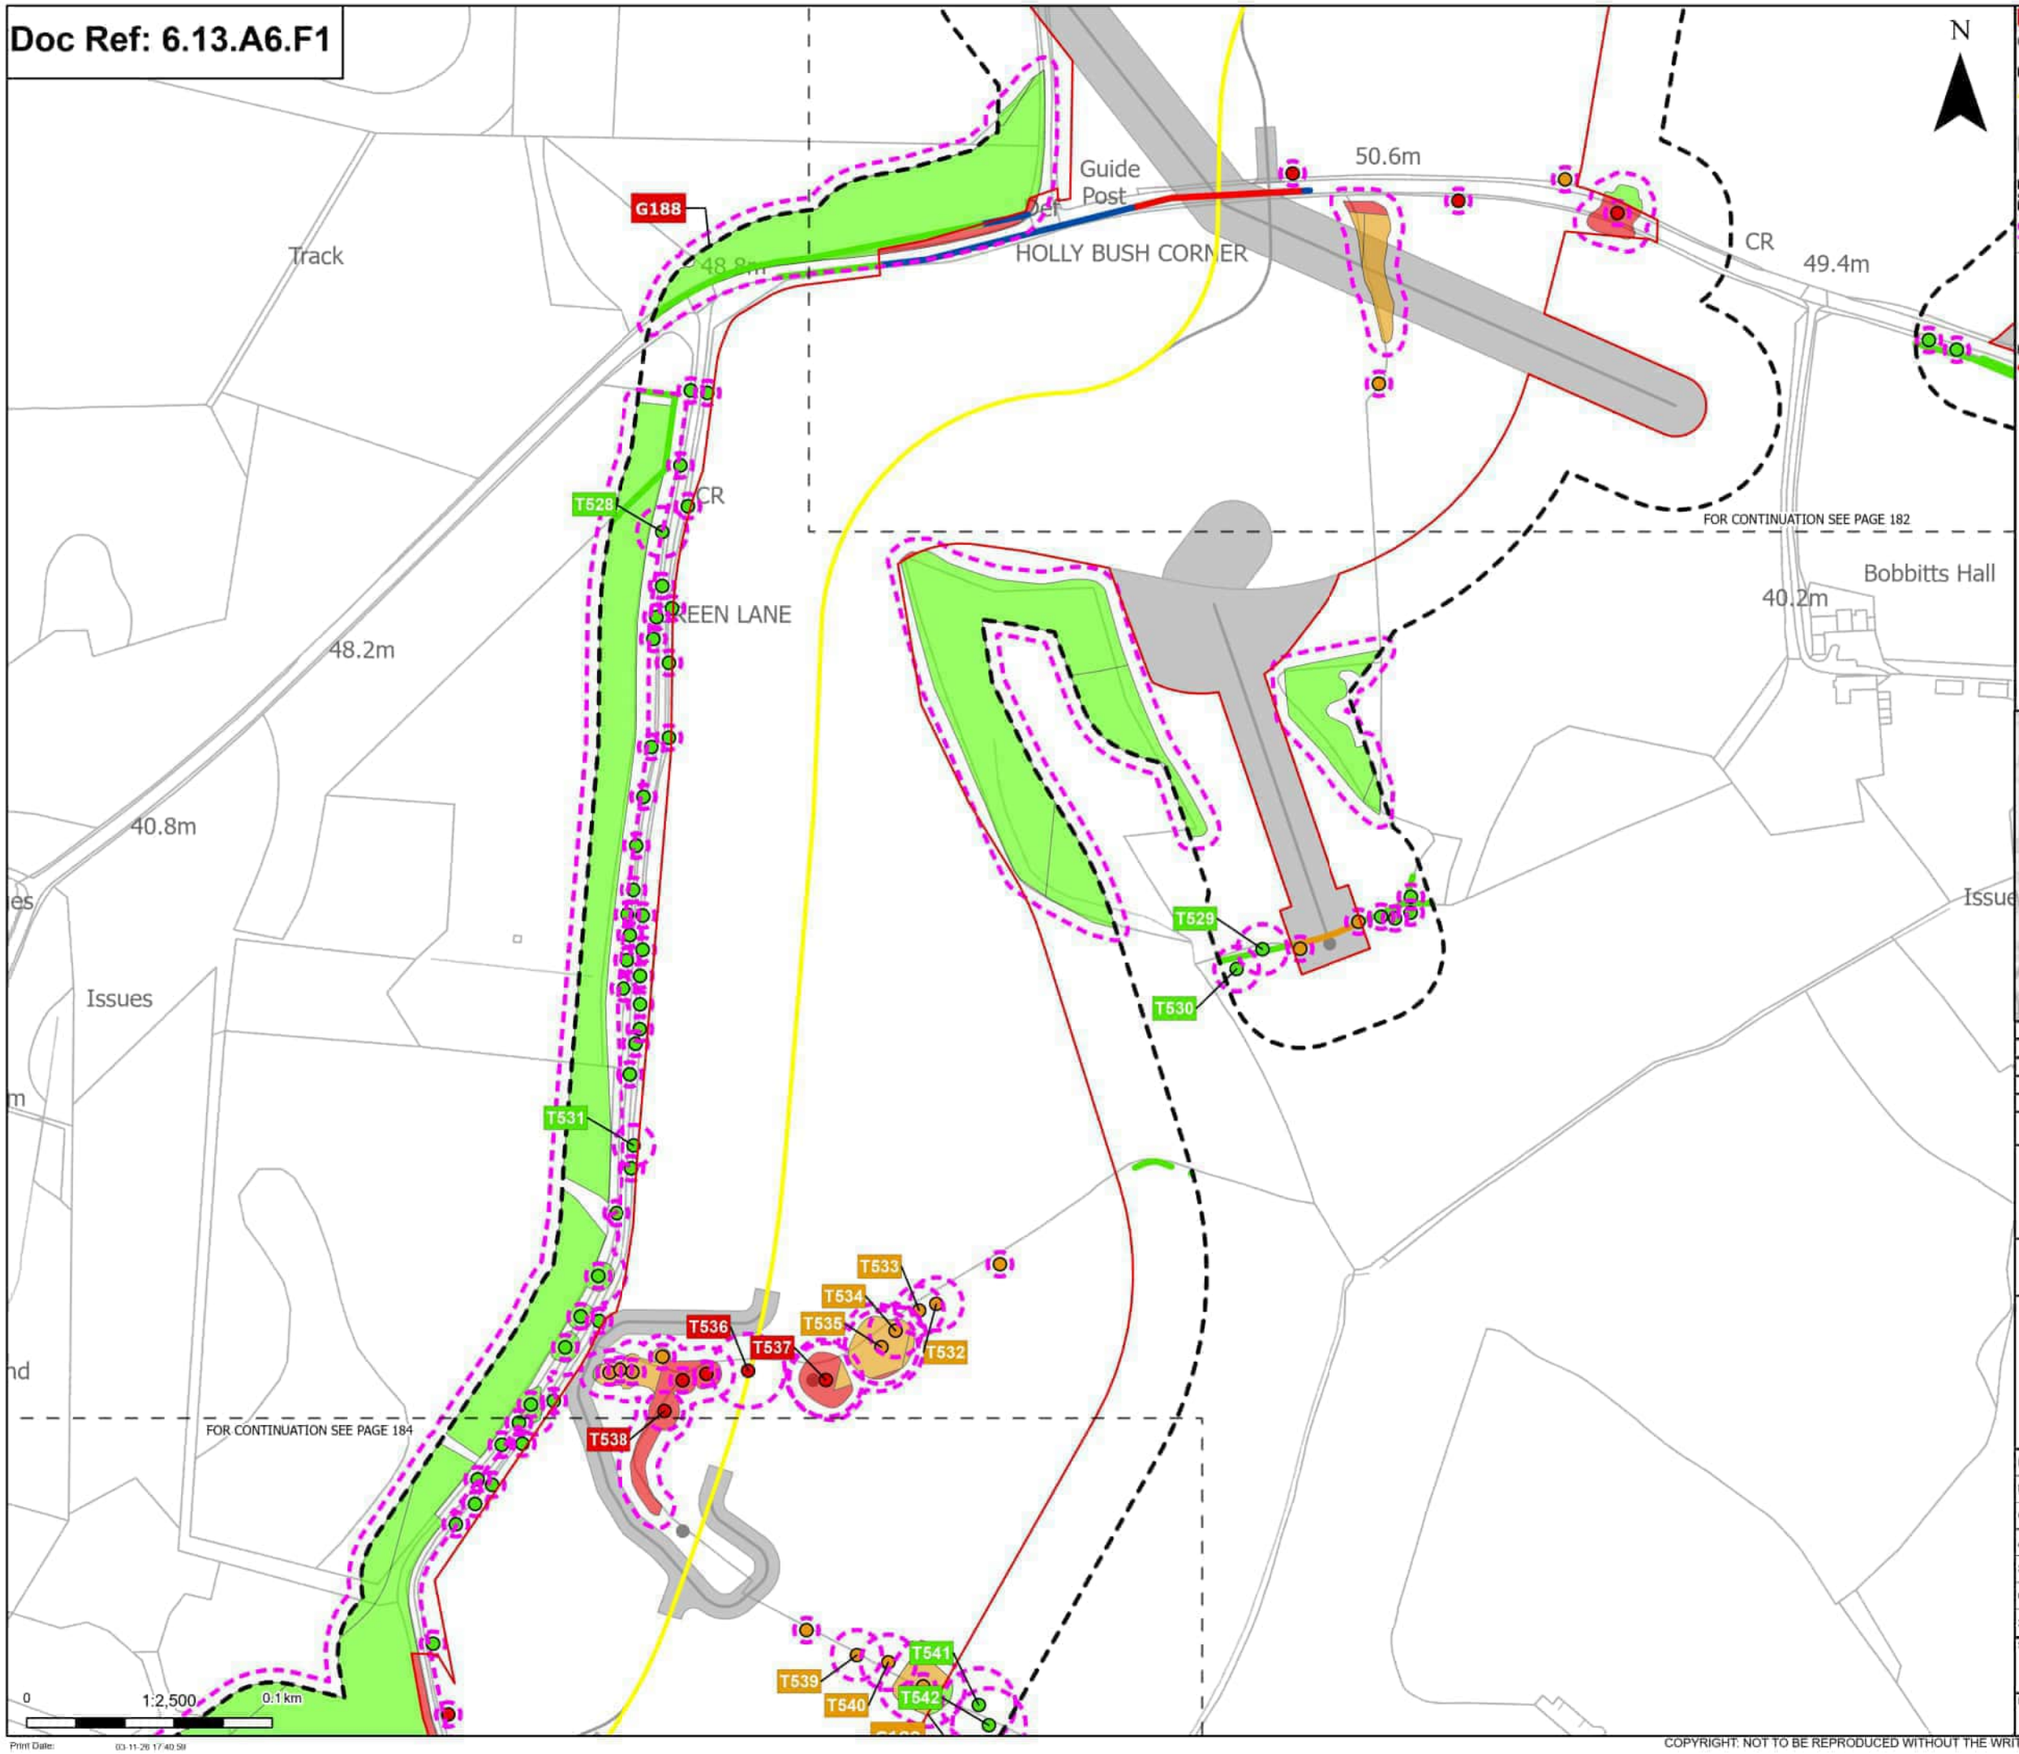

Order Limits
Sheet index outline

Proposed project design details
Proposed underground cable alignment
Other temporary and permanent construction and operational works

Discipline specific constraints
Arboriculture Study Area
Root protection area

Trees - Impact
Removed
Potentially Affected
Unaffected

Hedgerow - Impact
Removed
Affected Managed
Potentially Affected
Unaffected

Groups of trees - Impact
Removed
Potentially Affected
Unaffected

Note: The proposed overhead line alignment and proposed underground cable alignment together comprise the alignment. For further details regarding the design, please refer to Figures 4.1 (document reference 6.4.F1) and 4.2 (document reference 6.4.F2).

Notes: Background mapping information has been reproduced from the Ordnance Survey by permission of Ordnance Survey of the Controller of His Majesty's Stationery Office. © Crown copyright and database rights (2025) Licence OS100024241 and AC0000807948. © Crown copyright and database rights 2025 Ordnance Survey AC0000808122. Contains public sector information licensed under the Open Government Licence v3.0. © National Grid UK



Rev	Date	Description	Drawn	Check	Approv
C	Mar 2026	FOR DCO APPLICATION	JAL	AF	KB
B	Feb 2026	FOR DCO APPLICATION	JAL	AF	KB
A	Aug 2025	FOR DCO APPLICATION	JAL	AF	KB

nationalgrid

PROJECT: Norwich to Tilbury

Planning Inspectorate App Number: EN020027
Regulation 5(2)(a)

Title:

Figure A13.6.1- Landscape and Visual Arboriculture Impacts Plan
Page 183 of 396

Designed	M. Watson	Date	March 26
Drawn	J. Acero Leon	Date	March 26
Checked	A. Fell	Date	March 26
Approved	K. Burrows	Date	March 26
Scale:	1:2,500	Datum:	AOD
Original Size:	A3	Grid:	OS
Suitability Code:	A2	Project Number:	10059280

Suitability Description:
Accepted as Concept Stage

Drawing Number: 10059280-ARC-EBD-ZZ-DR-ZZ-00393
Revision: C

COPYRIGHT: NOT TO BE REPRODUCED WITHOUT THE WRITTEN PERMISSION OF NATIONAL GRID ELECTRICITY TRANSMISSION Plc

Doc Ref: 6.13.A6.F1

FOR CONTINUATION SEE PAGE 183

FOR CONTINUATION SEE PAGE 185

House

Pond

GREEN LANE

HIGHAM ROAD

Stratford

T539 T540 G189 T541 T542 T543 T544 T545 T546 T547 T548

13.1m

11.9m

0 1:2,500 0.1km

N

Order Limits
Sheet index outline

Proposed project design details
Proposed underground cable alignment
Other temporary and permanent construction and operational works

Discipline specific constraints
Arboriculture Study Area
Important Hedgerows
Root protection area

Trees - Impact
Removed
Potentially Affected
Unaffected

Hedgerow - Impact
Removed
Affected Managed
Potentially Affected
Unaffected

Groups of trees - Impact
Removed
Potentially Affected
Unaffected

Note: The proposed overhead line alignment and proposed underground cable alignment together comprise the alignment. For further details regarding the design, please refer to Figures 4.1 (document reference 6.4.F1) and 4.2 (document reference 6.4.F2).

Notes: Background mapping information has been reproduced from the Ordnance Survey by permission of Ordnance Survey of the Controller of His Majesty's Stationery Office. © Crown copyright and database rights (2025) Licence OS100024241 and AC0000807948. © Crown copyright and database rights 2025 Ordnance Survey AC0000808122. Contains public sector information licensed under the Open Government Licence v3.0. © National Grid UK



Rev	Date	Description	Drawn	Check	Approv
C	Mar 2026	FOR DCO APPLICATION	JAL	AF	KB
B	Feb 2026	FOR DCO APPLICATION	JAL	AF	KB
A	Aug 2025	FOR DCO APPLICATION	JAL	AF	KB

nationalgrid

PROJECT: Norwich to Tilbury

Planning Inspectorate App Number: EN020027
Regulation 5(2)(a)

Title:

Figure A13.6.1- Landscape and Visual Arboriculture Impacts Plan
Page 184 of 396

Designed	M. Watson	Date	March 26
Drawn	J. Acero Leon	Date	March 26
Checked	A. Fell	Date	March 26
Approved	K. Burrows	Date	March 26
Scale:	1:2,500	Datum:	AOD
Original Size:	A3	Grid:	OS
Suitability Code:	A2	Project Number:	10059280


Suitability Description:
Accepted as Concept Stage

Drawing Number: 10059280-ARC-EBD-ZZ-DR-ZZ-00393
Revision: C

Print Date: 03-11-26 17:41:05

COPYRIGHT: NOT TO BE REPRODUCED WITHOUT THE WRITTEN PERMISSION OF NATIONAL GRID ELECTRICITY TRANSMISSION Plc

Doc Ref: 6.13.A6.F1

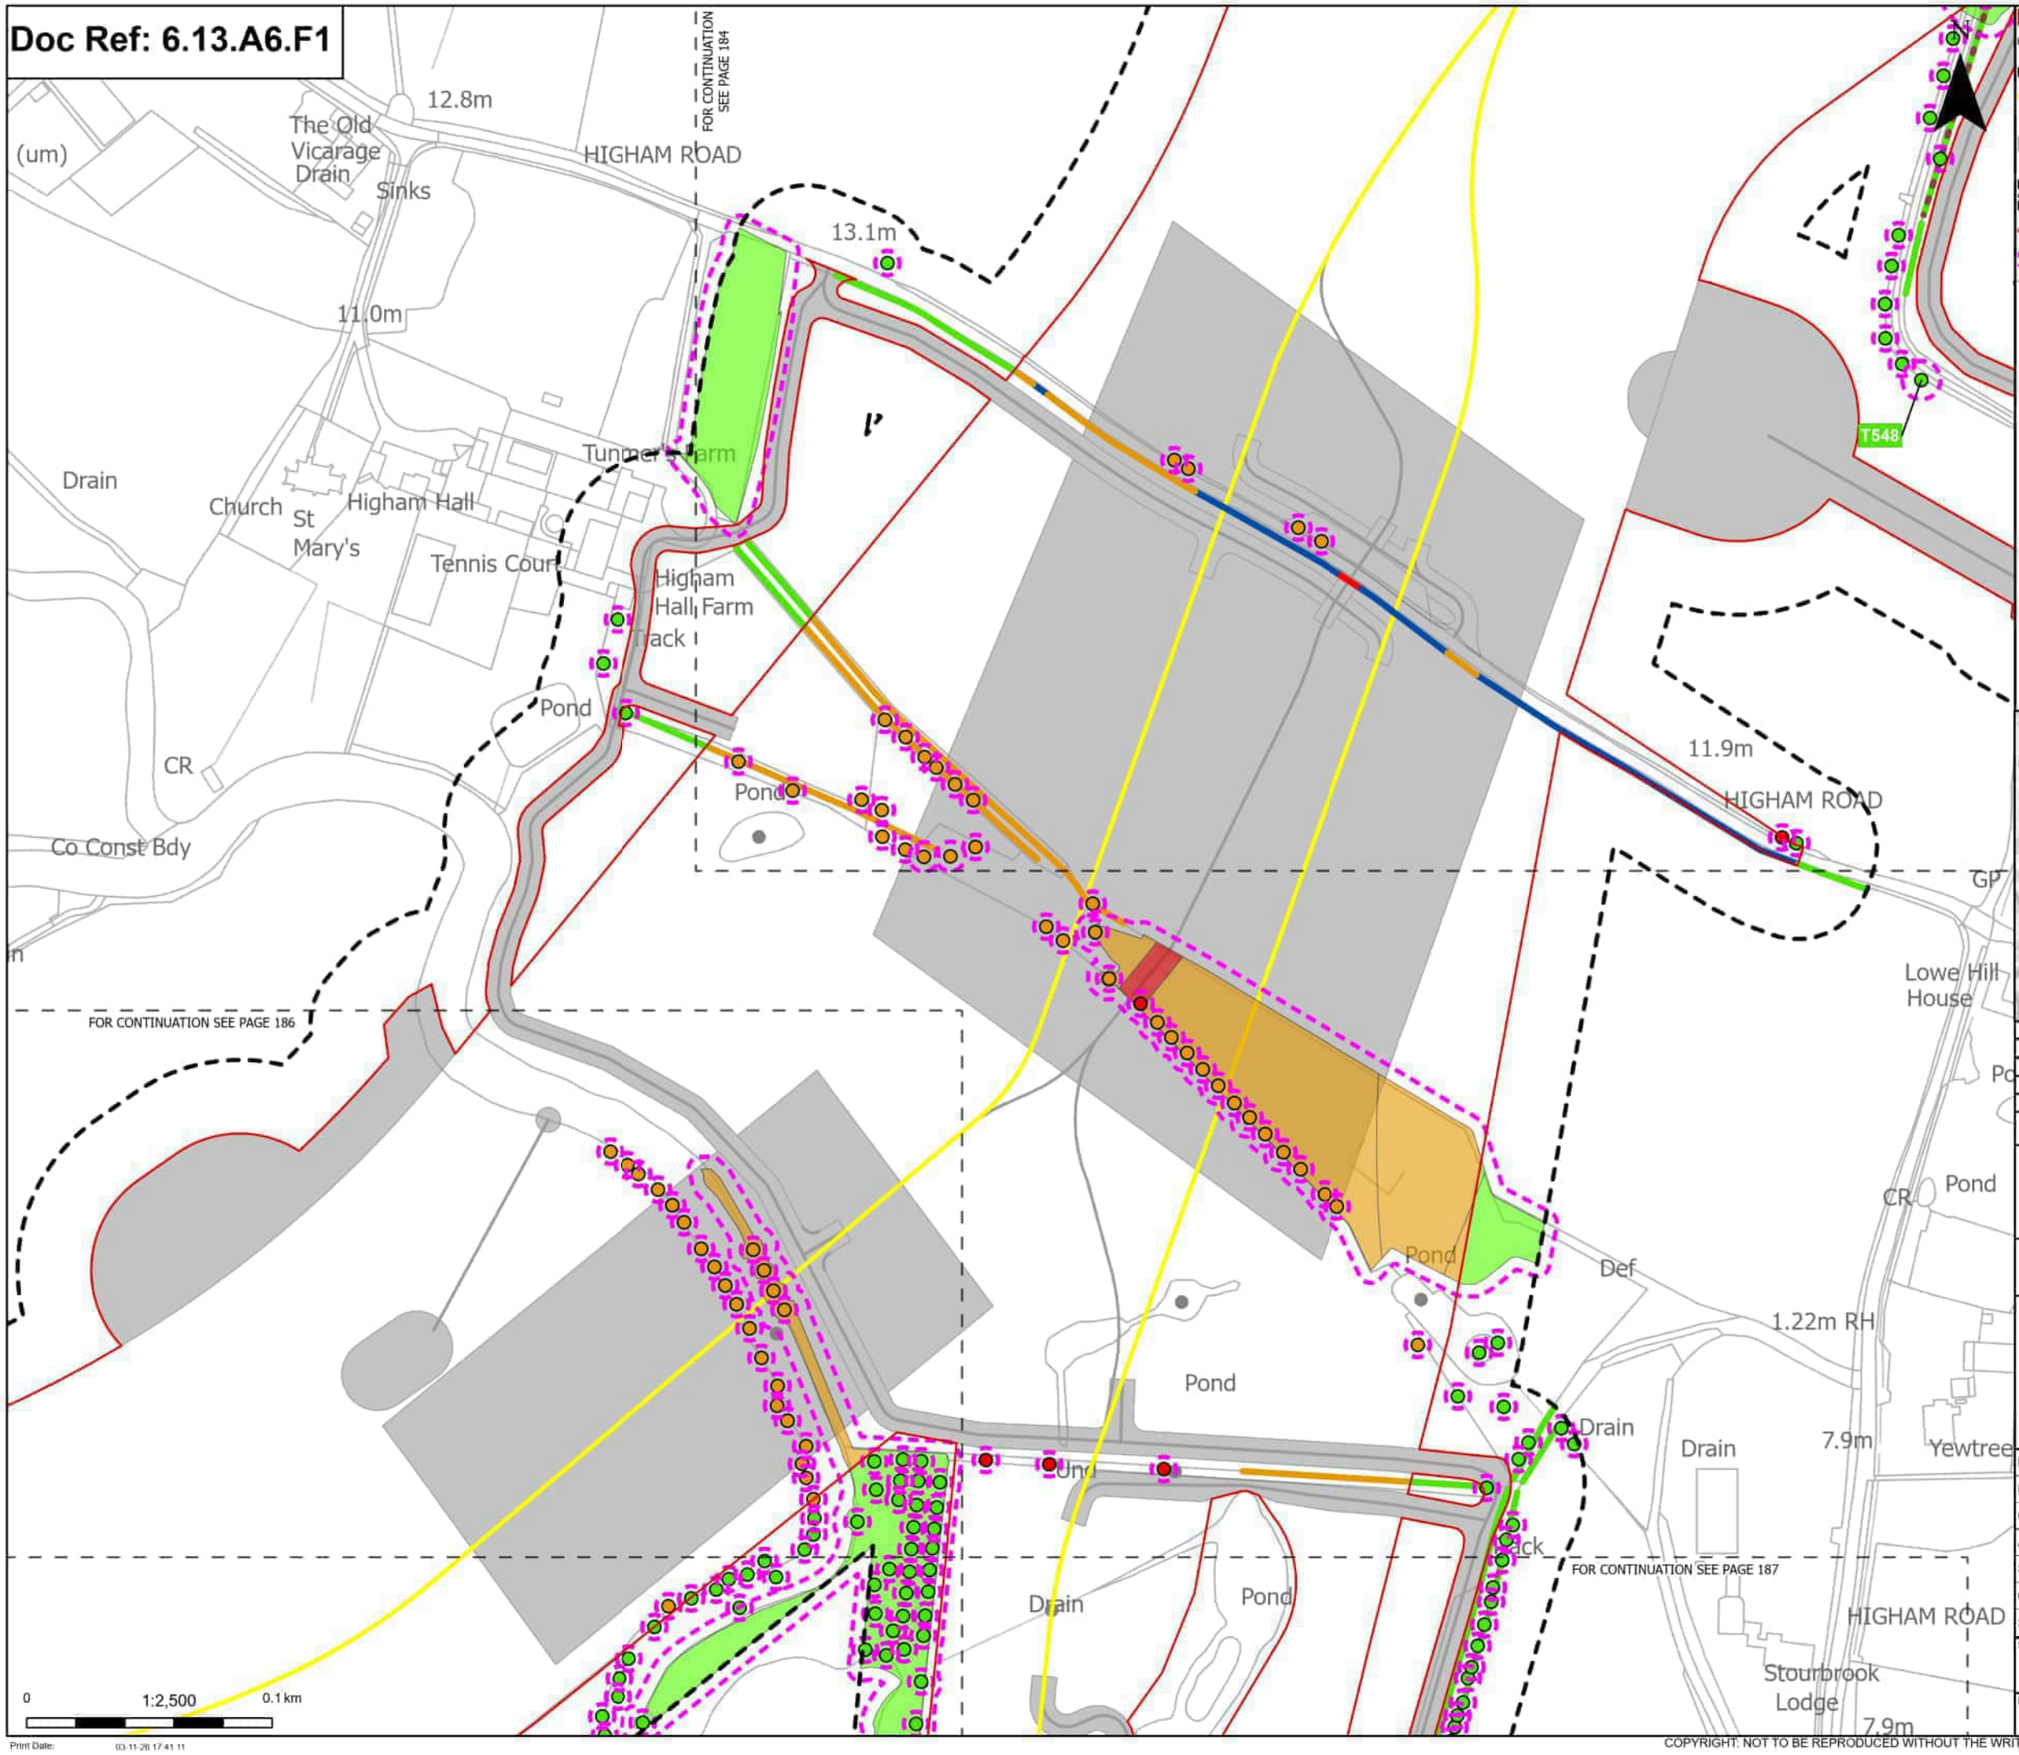

Order Limits
Sheet index outline

Proposed project design details
Proposed underground cable alignment
Other temporary and permanent construction and operational works

Discipline specific constraints
Arboriculture Study Area
Important Hedgerows
Root protection area

Trees - Impact
Removed
Potentially Affected
Unaffected

Hedgerow - Impact
Removed
Affected Managed
Potentially Affected
Unaffected

Groups of trees - Impact
Removed
Potentially Affected
Unaffected

Note: The proposed overhead line alignment and proposed underground cable alignment together comprise the alignment. For further details regarding the design, please refer to Figures 4.1 (document reference 6.4.F1) and 4.2 (document reference 6.4.F2).

Notes: Background mapping information has been reproduced from the Ordnance Survey by permission of Ordnance Survey of the Controller of His Majesty's Stationery Office. © Crown copyright and database rights (2025) Licence OS100024241 and AC0000807548. © Crown copyright and database rights 2025 Ordnance Survey AC0000808122. Contains public sector information licensed under the Open Government Licence v3.0. © National Grid UK



Rev	Date	Description	Drawn	Check	Approv
C	Mar 2026	FOR DCO APPLICATION	JAL	AF	KB
B	Feb 2026	FOR DCO APPLICATION	JAL	AF	KB
A	Aug 2025	FOR DCO APPLICATION	JAL	AF	KB

nationalgrid

PROJECT: Norwich to Tilbury

Planning Inspectorate App Number: EN020027
Regulation 5(2)(a)

Title:

Figure A13.6.1- Landscape and Visual Arboriculture Impacts Plan
Page 185 of 396

Designed	M. Watson	Date	March 26
Drawn	J. Acero Leon	Date	March 26
Checked	A. Fell	Date	March 26
Approved	K. Burrows	Date	March 26
Scale:	1:2,500	Datum:	AOD
Original Size:	A3	Grid:	OS
Suitability Code:	A2	Project Number:	10059280


Suitability Description:
Accepted as Concept Stage

Drawing Number: 10059280-ARC-EBD-ZZ-DR-ZZ-00393
Revision: C

Print Date: 03-11-26 17:41:11

COPYRIGHT: NOT TO BE REPRODUCED WITHOUT THE WRITTEN PERMISSION OF NATIONAL GRID ELECTRICITY TRANSMISSION Plc

Doc Ref: 6.13.A6.F1

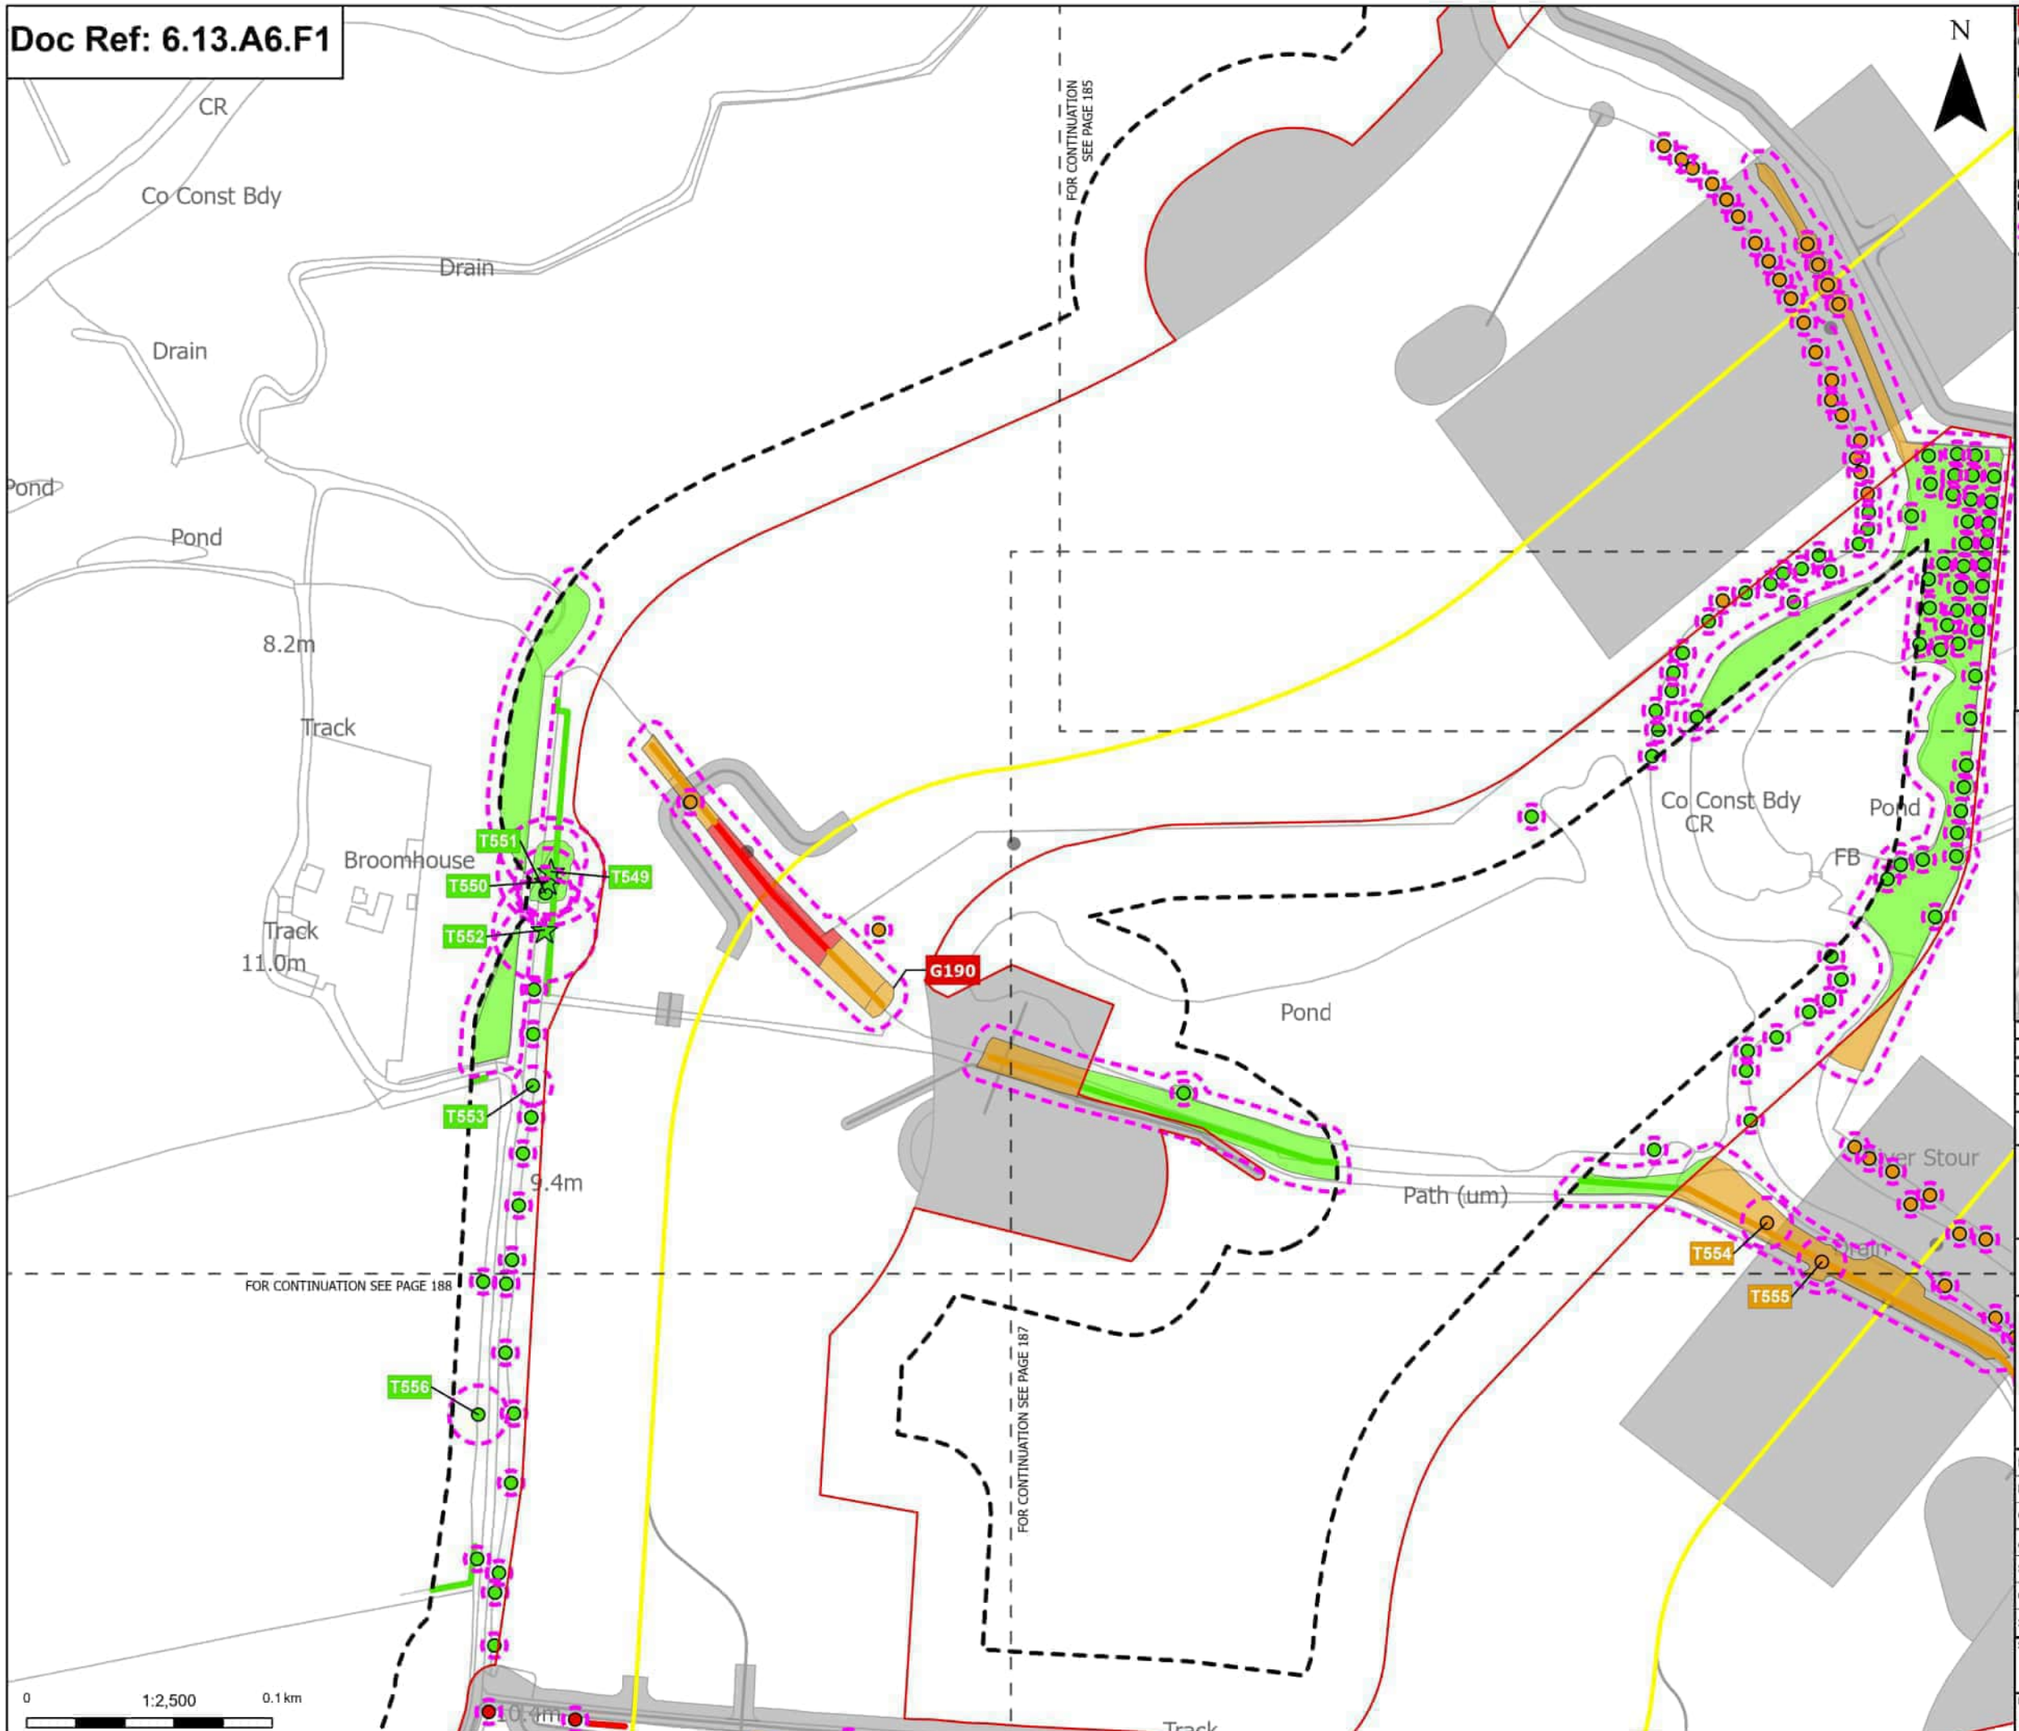

Order Limits
Sheet index outline

Proposed project design details
Proposed underground cable alignment
Other temporary and permanent construction and operational works

Discipline specific constraints
Arboriculture Study Area
Root protection area

Veteran Trees - Impact
Unaffected

Trees - Impact
Removed
Potentially Affected
Unaffected

Hedgerow - Impact
Removed
Potentially Affected
Unaffected

Groups of trees - Impact
Removed
Potentially Affected
Unaffected

Note: The proposed overhead line alignment and proposed underground cable alignment together comprise the alignment. For further details regarding the design, please refer to Figures 4.1 (document reference 6.4.F1) and 4.2 (document reference 6.4.F2).

Notes: Background mapping information has been reproduced from the Ordnance Survey by permission of Ordnance Survey of the Controller of His Majesty's Stationery Office. © Crown copyright and database rights (2025) Licence OS100042041 and AC0000807948. © Crown copyright and database rights 2025 Ordnance Survey AC0000808122. Contains public sector information licensed under the Open Government Licence v3.0. © National Grid UK



Rev	Date	Description	Drawn	Check	Approv
C	Mar 2026	FOR DCO APPLICATION	JAL	AF	KB
B	Feb 2026	FOR DCO APPLICATION	JAL	AF	KB
A	Aug 2025	FOR DCO APPLICATION	JAL	AF	KB

nationalgrid

PROJECT:
Norwich to Tilbury

Planning Inspectorate App Number: EN020027
Regulation 5(2)(a)

Title:

Figure A13.6.1- Landscape and Visual Arboriculture Impacts Plan
Page 186 of 396

Designed	M. Watson	Date	March 26
Drawn	J. Acero Leon	Date	March 26
Checked	A. Fell	Date	March 26
Approved	K. Burrows	Date	March 26
Scale:	1:2,500	Datum:	AOD
Original Size:	A3	Grid:	OS
Suitability Code:	A2	Project Number:	10059280


Suitability Description:
Accepted as Concept Stage

Drawing Number: 10059280-ARC-EBD-ZZ-DR-ZZ-00393
Revision: C

Print Date: 03-11-26 17:41:16

COPYRIGHT: NOT TO BE REPRODUCED WITHOUT THE WRITTEN PERMISSION OF NATIONAL GRID ELECTRICITY TRANSMISSION Plc

Doc Ref: 6.13.A6.F1

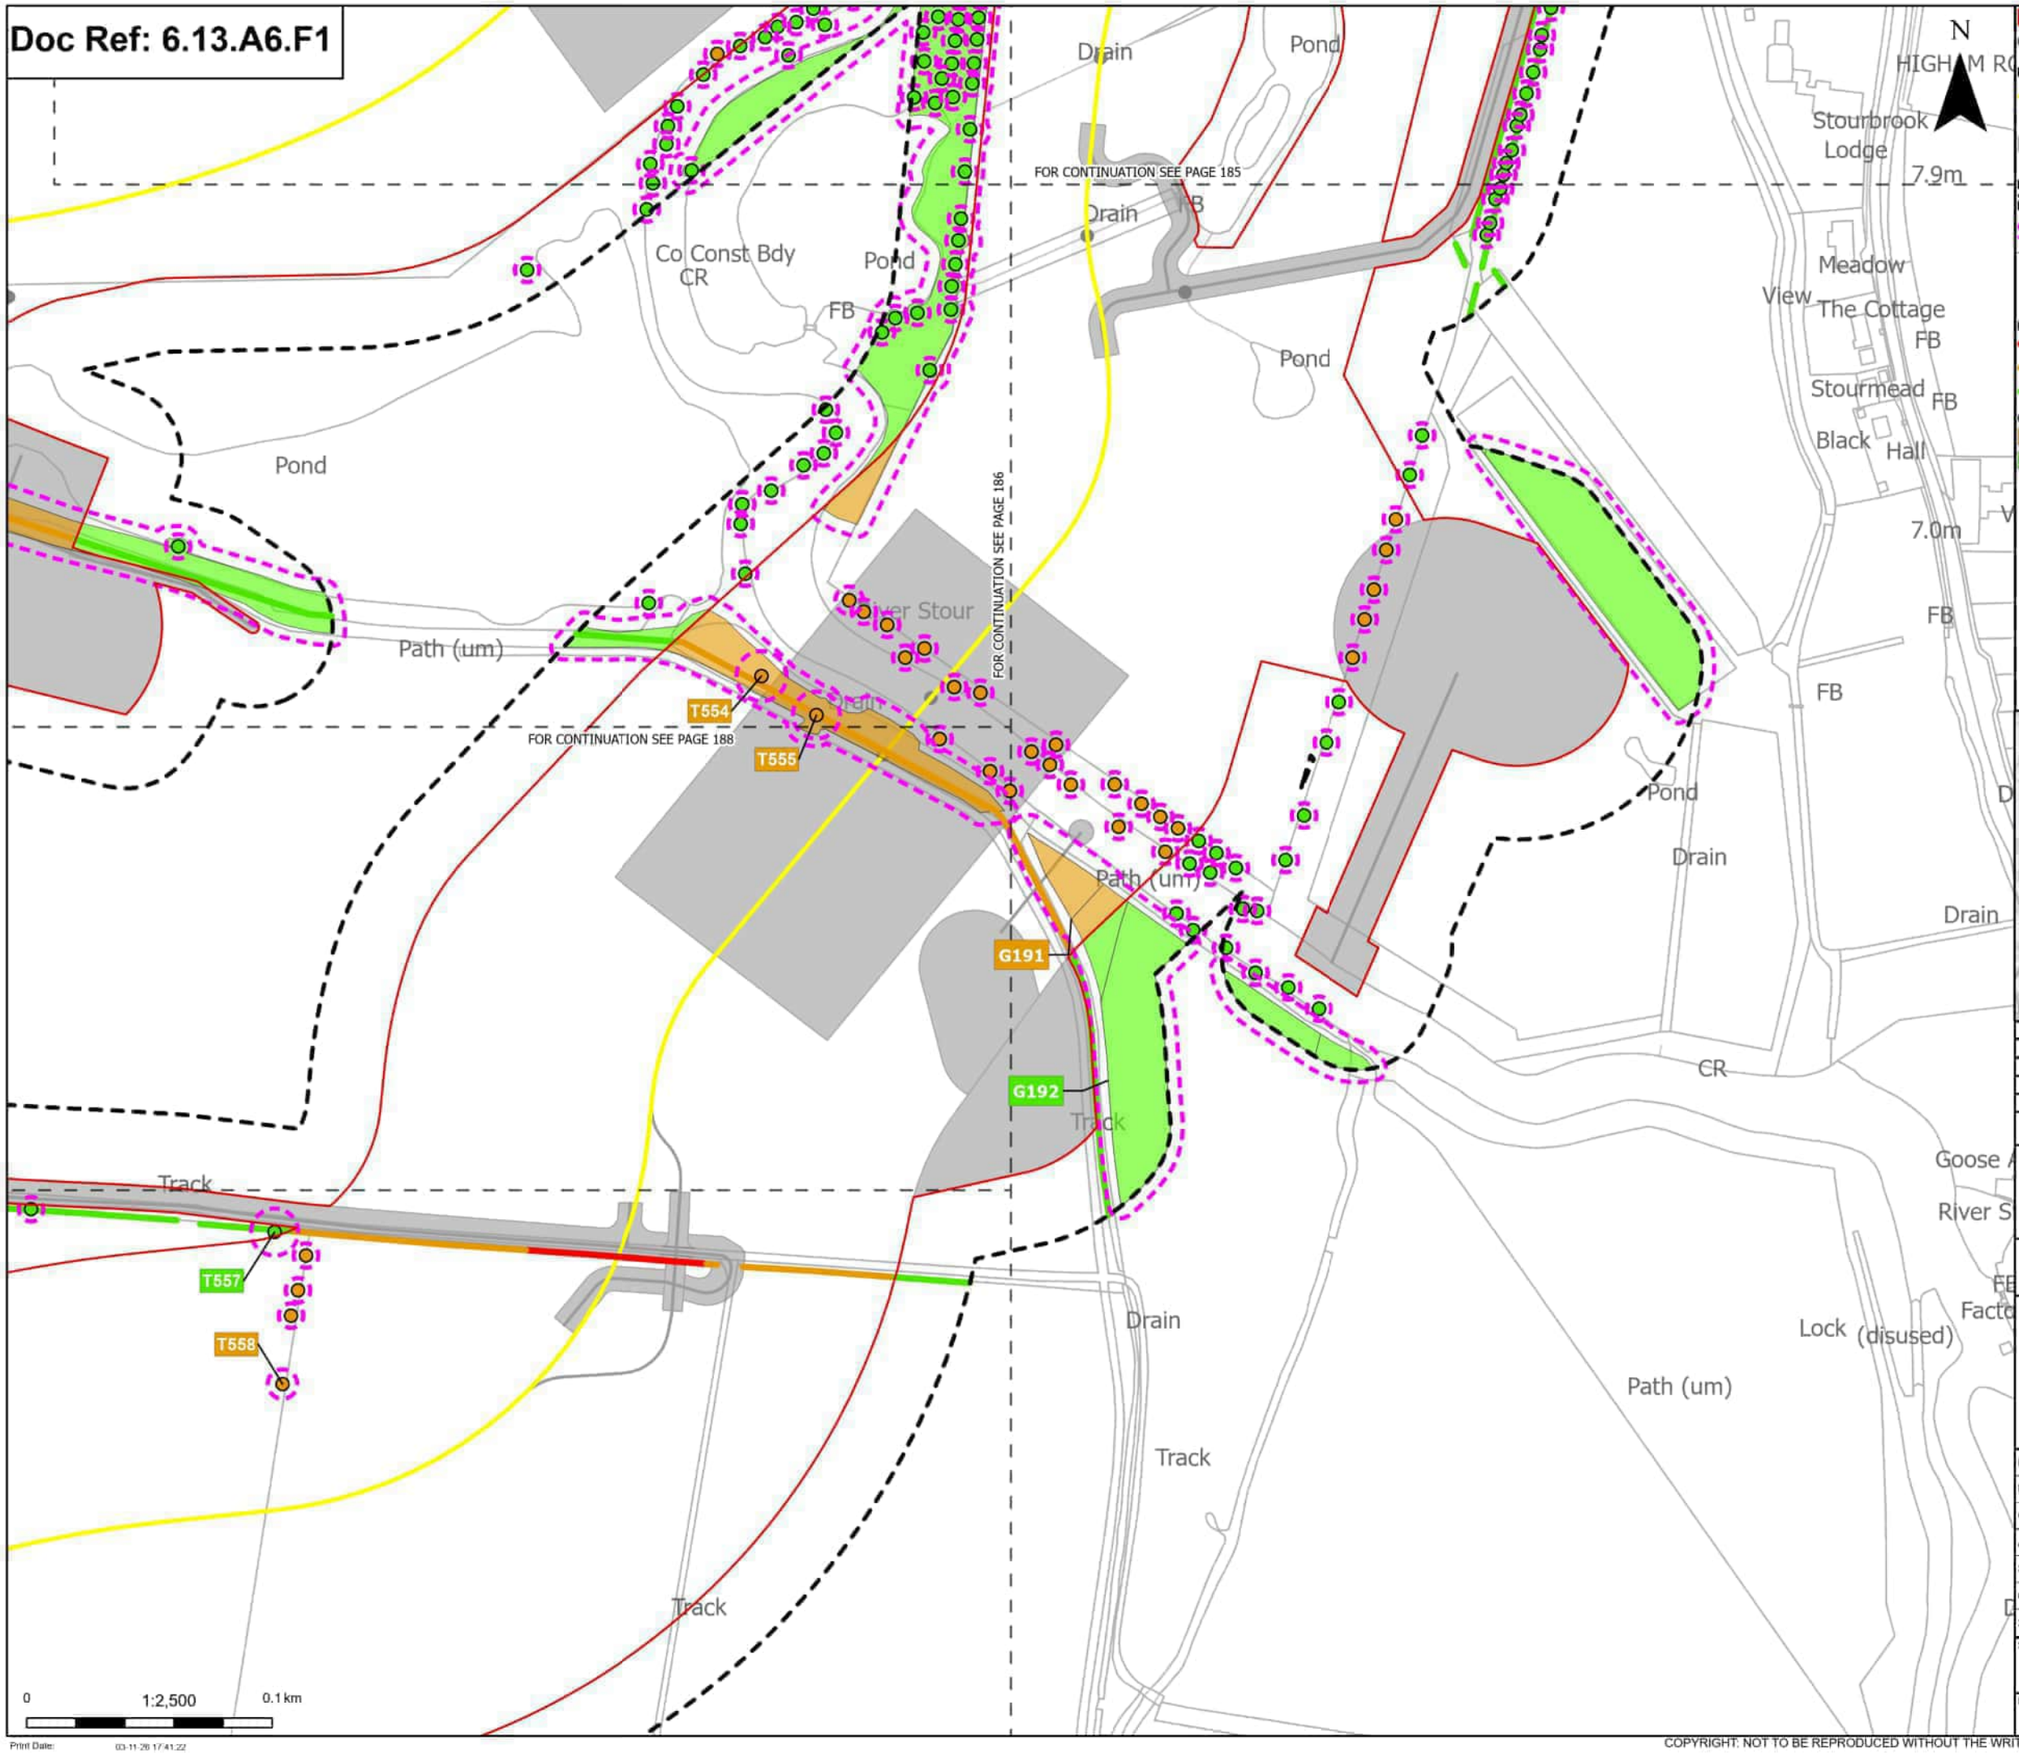

Order Limits
Sheet index outline

Proposed project design details
Proposed underground cable alignment
Other temporary and permanent construction and operational works

Discipline specific constraints
Arboriculture Study Area
Root protection area

Trees - Impact
Potentially Affected
Unaffected

Hedgerow - Impact
Removed
Potentially Affected
Unaffected

Groups of trees - Impact
Potentially Affected
Unaffected

Note: The proposed overhead line alignment and proposed underground cable alignment together comprise the alignment. For further details regarding the design, please refer to Figures 4.1 (document reference 6.4.F1) and 4.2 (document reference 6.4.F2).

Notes: Background mapping information has been reproduced from the Ordnance Survey by permission of Ordnance Survey of the Controller of His Majesty's Stationery Office. © Crown copyright and database rights (2025) Licence OS100024241 and AC0000807548. © Crown copyright and database rights 2025 Ordnance Survey AC0000808122. Contains public sector information licensed under the Open Government Licence v3.0. © National Grid UK



Rev	Date	Description	Drawn	Check	Approv
C	Mar 2026	FOR DCO APPLICATION	JAL	AF	KB
B	Feb 2026	FOR DCO APPLICATION	JAL	AF	KB
A	Aug 2025	FOR DCO APPLICATION	JAL	AF	KB

nationalgrid

PROJECT: Norwich to Tilbury

Planning Inspectorate App Number: EN020027
Regulation 5(2)(a)

Title:

Figure A13.6.1- Landscape and Visual Arboriculture Impacts Plan
Page 187 of 396

Designed	M. Watson	Date	March 26
Drawn	J. Acero Leon	Date	March 26
Checked	A. Fell	Date	March 26
Approved	K. Burrows	Date	March 26
Scale:	1:2,500	Datum:	AOD
Original Size:	A3	Grid:	OS
Suitability Code:	A2	Project Number:	10059280

Suitability Description: Accepted as Concept Stage


Drawing Number: 10059280-ARC-EBD-ZZ-DR-ZZ-00393

Revision: C

Print Date: 03-11-26 17:41:22

COPYRIGHT: NOT TO BE REPRODUCED WITHOUT THE WRITTEN PERMISSION OF NATIONAL GRID ELECTRICITY TRANSMISSION Plc

Doc Ref: 6.13.A6.F1

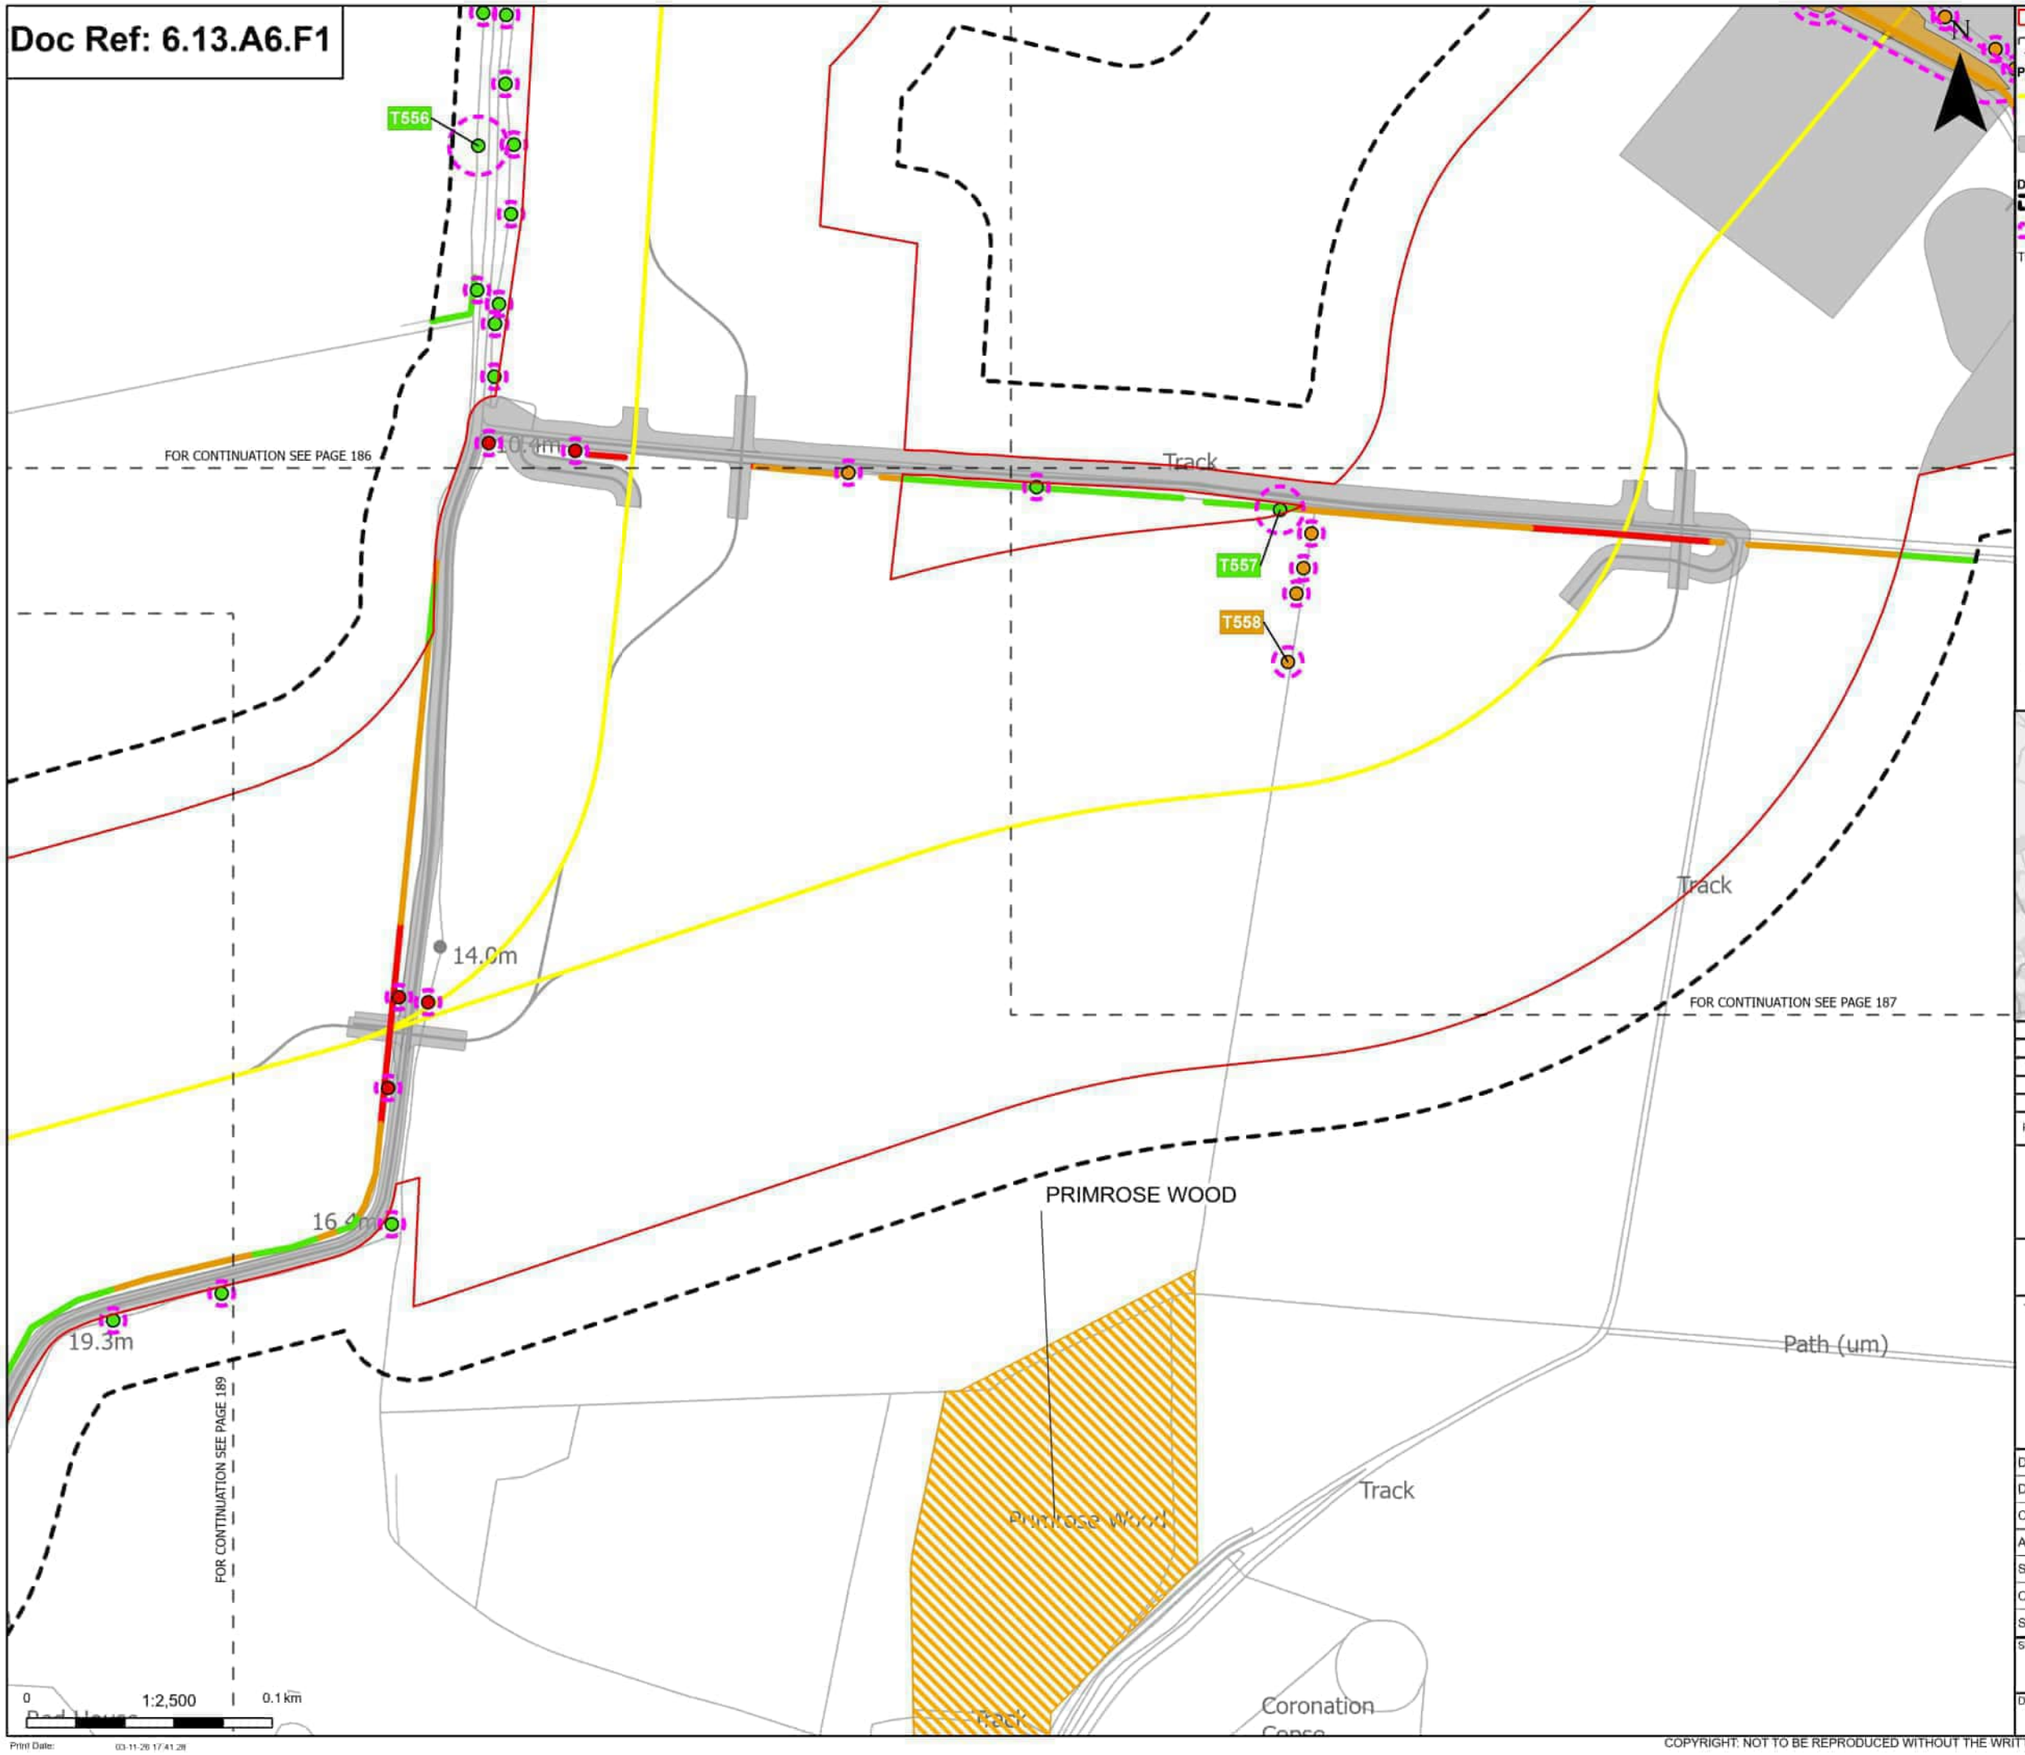

Print Date: 03-11-26 17:41:28

Order Limits
Sheet index outline

Proposed project design details
Proposed underground cable alignment
Other temporary and permanent construction and operational works

Discipline specific constraints
Arboriculture Study Area
Root protection area

Trees - Impact
Removed
Potentially Affected
Unaffected

Updated Ancient Woodland Sites (Ancient Woodland Inventory as per October 2025)

Hedgerow - Impact
Removed
Potentially Affected
Unaffected

Groups of trees - Impact
Potentially Affected

Note: The proposed overhead line alignment and proposed underground cable alignment together comprise the alignment. For further details regarding the design, please refer to Figures 4.1 (document reference 6.4.F1) and 4.2 (document reference 6.4.F2).

Notes: Background mapping information has been reproduced from the Ordnance Survey by permission of Ordnance Survey of the Controller of His Majesty's Stationery Office. © Crown copyright and database rights (2025) Licence OS100024241 and AC0000807548. © Crown copyright and database rights 2025 Ordnance Survey AC0000808122. Contains public sector information licensed under the Open Government Licence v3.0. © National Grid UK



Rev	Date	Description	Drawn	Check	Approv
C	Mar 2026	FOR DCO APPLICATION	JAL	AF	KB
B	Feb 2026	FOR DCO APPLICATION	JAL	AF	KB
A	Aug 2025	FOR DCO APPLICATION	JAL	AF	KB

nationalgrid

PROJECT: Norwich to Tilbury

Planning Inspectorate App Number: EN020027
Regulation 5(2)(a)

Title:

Figure A13.6.1- Landscape and Visual Arboriculture Impacts Plan
Page 188 of 396

Designed	M. Watson	Date	March 26
Drawn	J. Acero Leon	Date	March 26
Checked	A. Fell	Date	March 26
Approved	K. Burrows	Date	March 26
Scale:	1:2,500	Datum:	AOD
Original Size:	A3	Grid:	OS
Suitability Code:	A2	Project Number:	10059280


Suitability Description: Accepted as Concept Stage

Drawing Number: 10059280-ARC-EBD-ZZ-DR-ZZ-00393

Revision: C

COPYRIGHT: NOT TO BE REPRODUCED WITHOUT THE WRITTEN PERMISSION OF NATIONAL GRID ELECTRICITY TRANSMISSION Plc

Doc Ref: 6.13.A6.F1

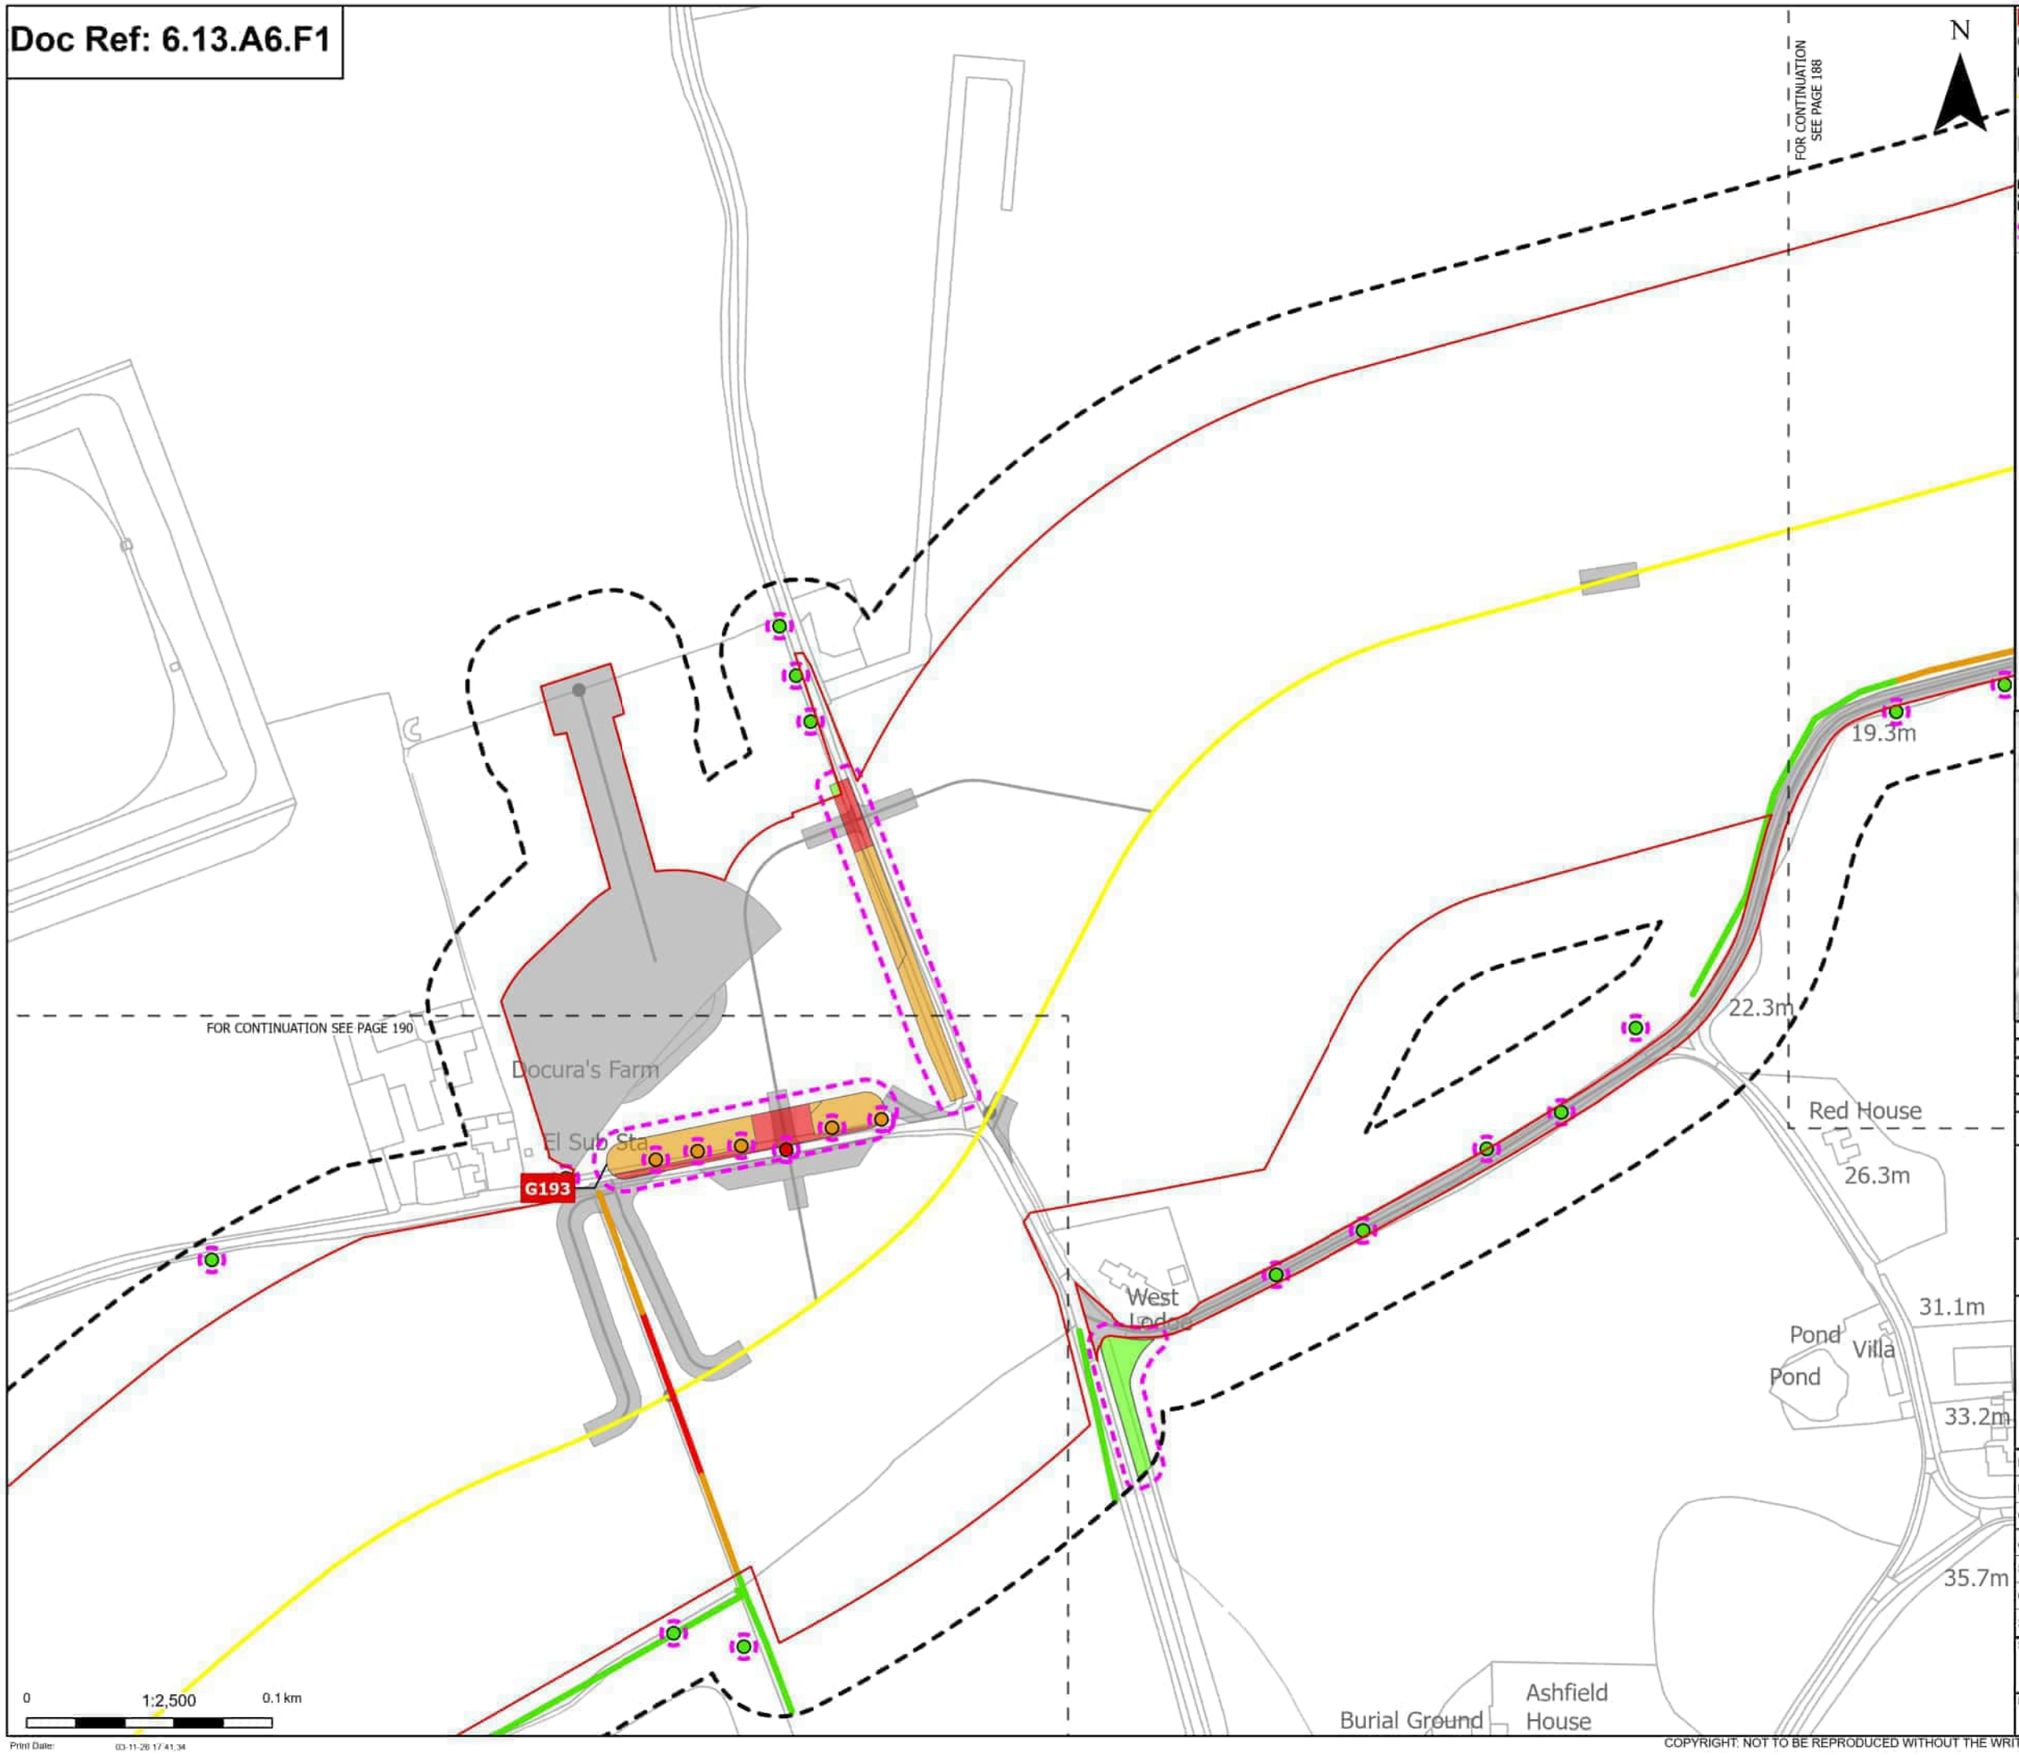

Order Limits
Sheet index outline

Proposed project design details
Proposed underground cable alignment
Other temporary and permanent construction and operational works

Discipline specific constraints
Arboriculture Study Area
Root protection area

Trees - Impact
Removed
Potentially Affected
Unaffected

Hedgerow - Impact
Removed
Potentially Affected
Unaffected

Groups of trees - Impact
Removed
Potentially Affected
Unaffected

Note: The proposed overhead line alignment and proposed underground cable alignment together comprise the alignment. For further details regarding the design, please refer to Figures 4.1 (document reference 6.4.F1) and 4.2 (document reference 6.4.F2).

Notes: Background mapping information has been reproduced from the Ordnance Survey by permission of Ordnance Survey of the Controller of His Majesty's Stationery Office. © Crown copyright and database rights (2025) Licence OS100024241 and AC0000807548. © Crown copyright and database rights 2025 Ordnance Survey AC0000808122. Contains public sector information licensed under the Open Government Licence v3.0. © National Grid UK



Rev	Date	Description	Drawn	Check	Approv
C	Mar 2026	FOR DCO APPLICATION	JAL	AF	KB
B	Feb 2026	FOR DCO APPLICATION	JAL	AF	KB
A	Aug 2025	FOR DCO APPLICATION	JAL	AF	KB

nationalgrid

PROJECT: Norwich to Tilbury

Planning Inspectorate App Number: EN020027
Regulation 5(2)(a)

Title:

Figure A13.6.1- Landscape and Visual Arboriculture Impacts Plan
Page 189 of 396

Designed	M. Watson	Date	March 26
Drawn	J. Acero Leon	Date	March 26
Checked	A. Fell	Date	March 26
Approved	K. Burrows	Date	March 26
Scale:	1:2,500	Datum:	AOD
Original Size:	A3	Grid:	OS
Suitability Code:	A2	Project Number:	10059280


Suitability Description:
Accepted as Concept Stage

Drawing Number: 10059280-ARC-EBD-ZZ-DR-ZZ-00393
Revision: C

Print Date: 03-11-26 17:41:34

COPYRIGHT: NOT TO BE REPRODUCED WITHOUT THE WRITTEN PERMISSION OF NATIONAL GRID ELECTRICITY TRANSMISSION Plc

Doc Ref: 6.13.A6.F1

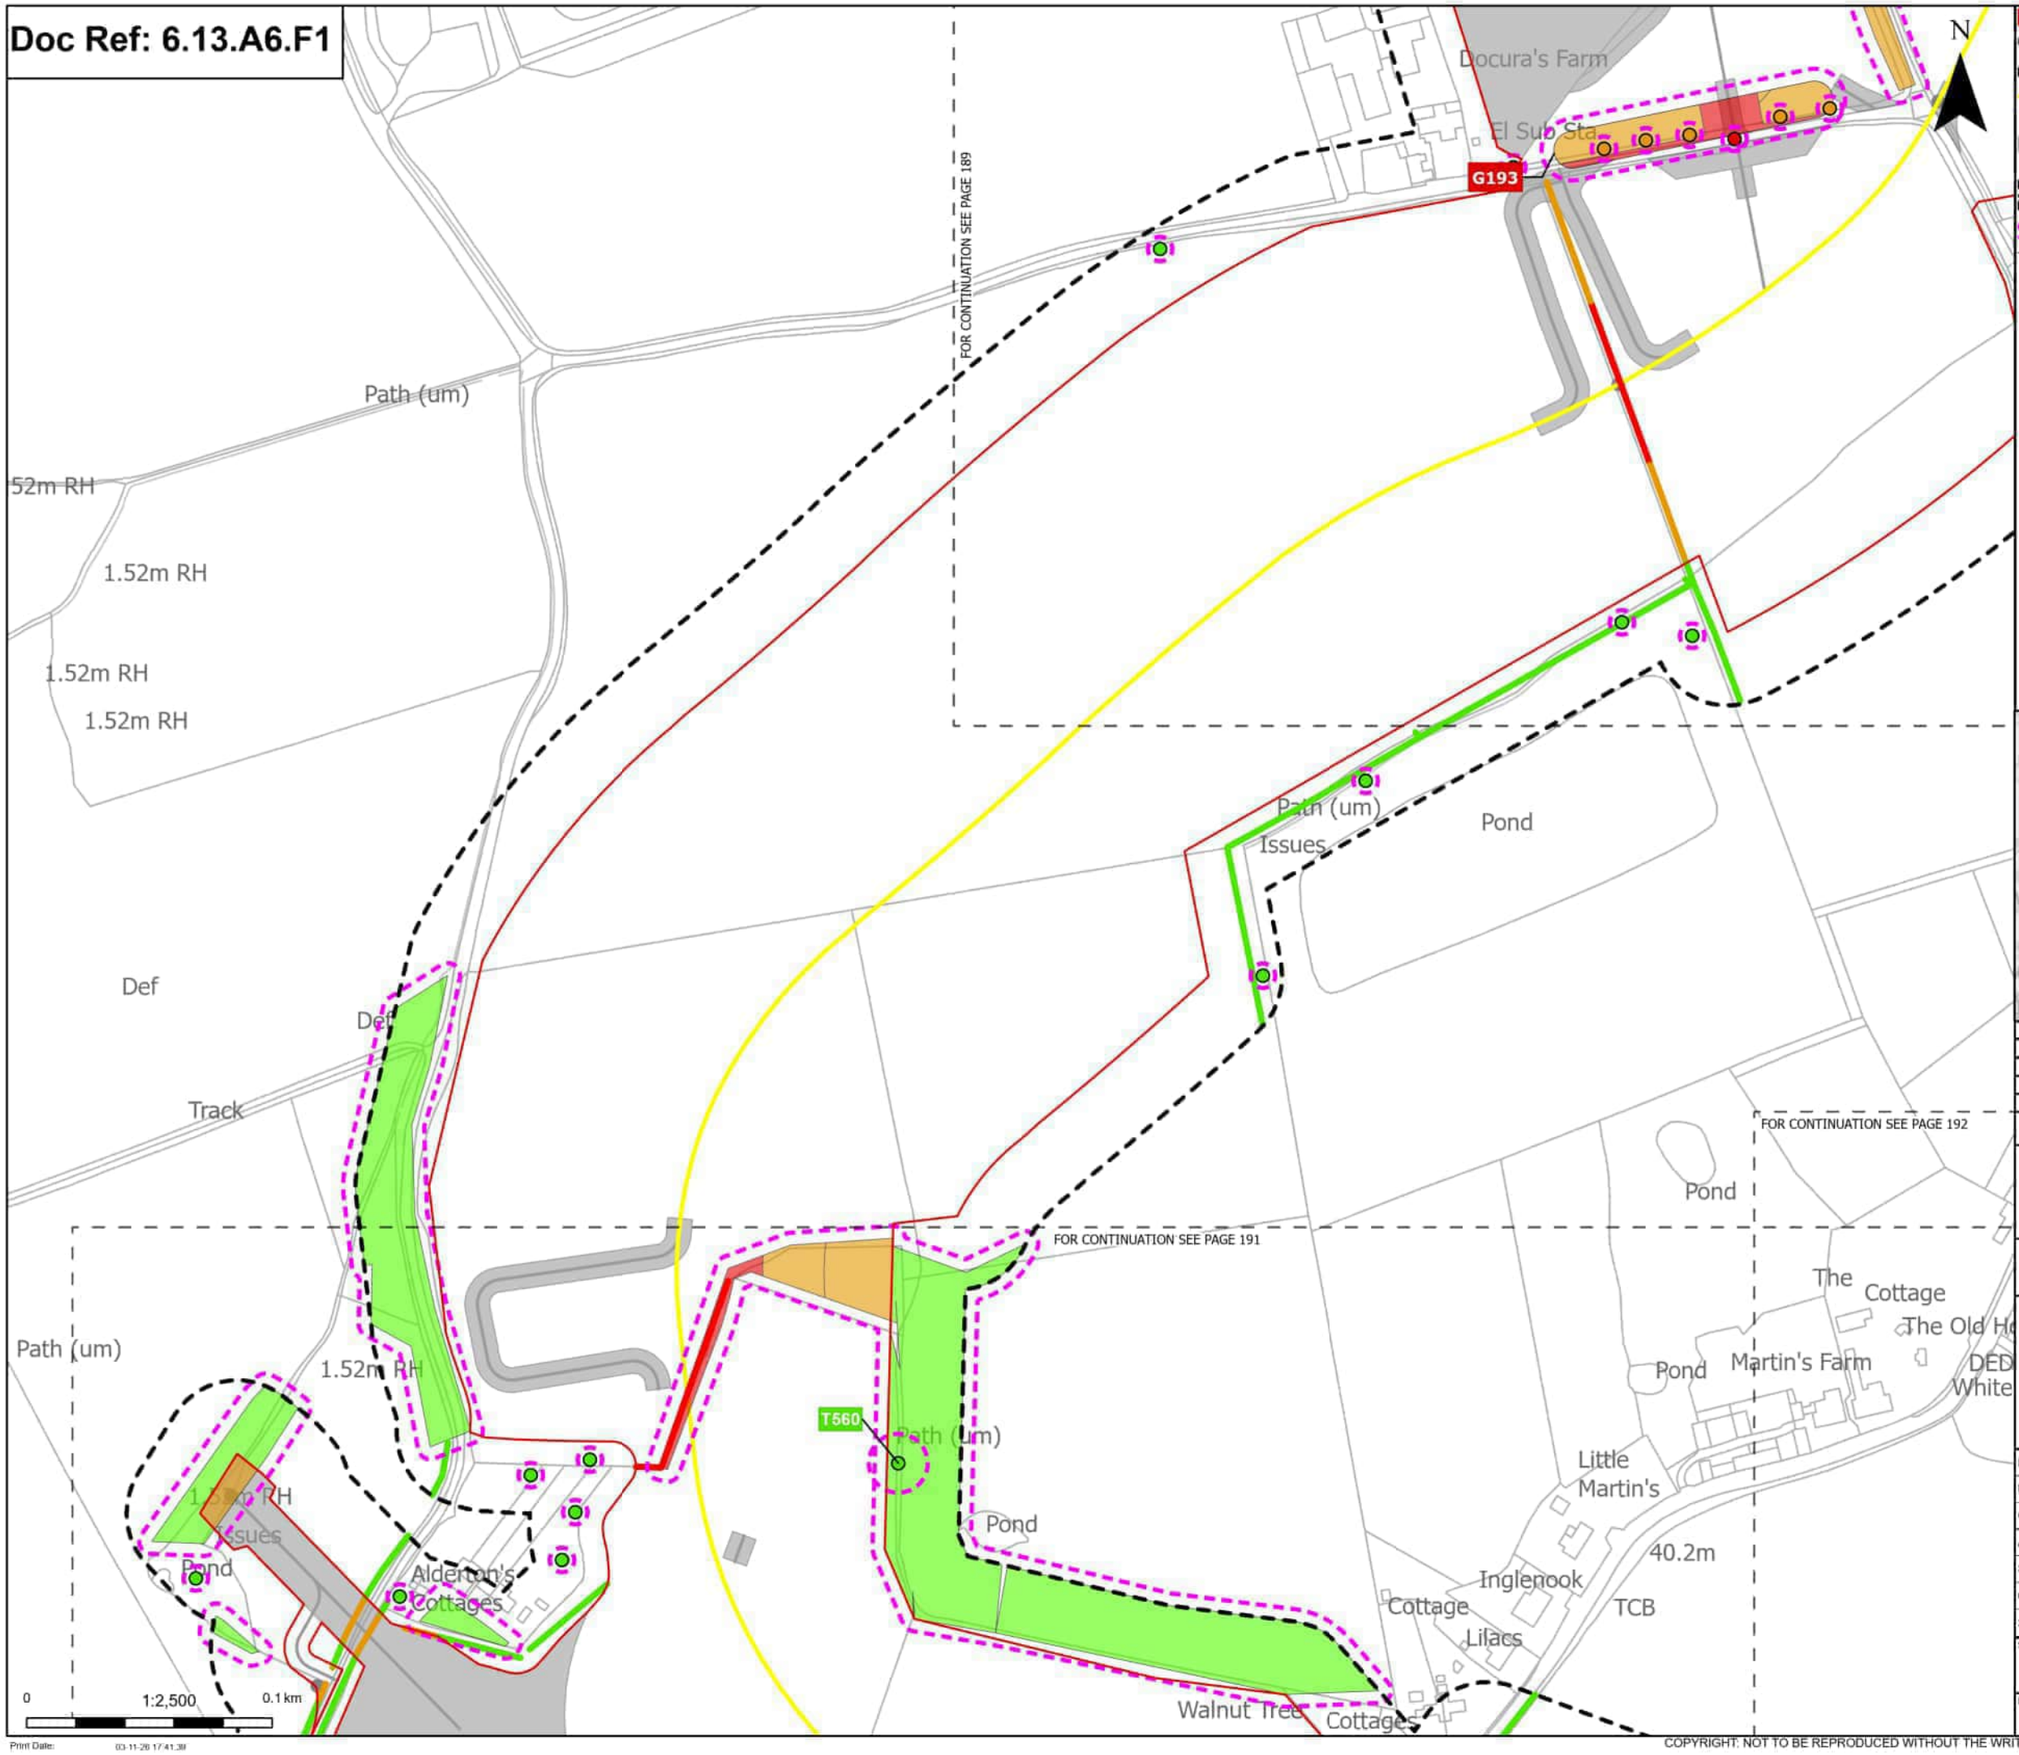

Order Limits
Sheet index outline

Proposed project design details
Proposed underground cable alignment
Other temporary and permanent construction and operational works

Discipline specific constraints
Arboriculture Study Area
Root protection area

Trees - Impact
Removed
Potentially Affected
Unaffected

Hedgerow - Impact
Removed
Potentially Affected
Unaffected

Groups of trees - Impact
Removed
Potentially Affected
Unaffected

Note: The proposed overhead line alignment and proposed underground cable alignment together comprise the alignment. For further details regarding the design, please refer to Figures 4.1 (document reference 6.4.F1) and 4.2 (document reference 6.4.F2).

Notes: Background mapping information has been reproduced from the Ordnance Survey by permission of Ordnance Survey of the Controller of His Majesty's Stationery Office. © Crown copyright and database rights (2025) Licence OS100024241 and AC0000807548. © Crown copyright and database rights 2025 Ordnance Survey AC0000808122. Contains public sector information licensed under the Open Government Licence v3.0. © National Grid UK



Rev	Date	Description	Drawn	Check	Approv
C	Mar 2026	FOR DCO APPLICATION	JAL	AF	KB
B	Feb 2026	FOR DCO APPLICATION	JAL	AF	KB
A	Aug 2025	FOR DCO APPLICATION	JAL	AF	KB

nationalgrid

PROJECT: Norwich to Tilbury

Planning Inspectorate App Number: EN020027
Regulation 5(2)(a)

Title:

Figure A13.6.1- Landscape and Visual Arboriculture Impacts Plan
Page 190 of 396

Designed	M. Watson	Date	March 26
Drawn	J. Acero Leon	Date	March 26
Checked	A. Fell	Date	March 26
Approved	K. Burrows	Date	March 26
Scale:	1:2,500	Datum:	AOD
Original Size:	A3	Grid:	OS
Suitability Code:	A2	Project Number:	10059280


Suitability Description:
Accepted as Concept Stage

Drawing Number: 10059280-ARC-EBD-ZZ-DR-ZZ-00393
Revision: C

Print Date: 03-11-26 17:41:39

COPYRIGHT: NOT TO BE REPRODUCED WITHOUT THE WRITTEN PERMISSION OF NATIONAL GRID ELECTRICITY TRANSMISSION Plc

Doc Ref: 6.13.A6.F1

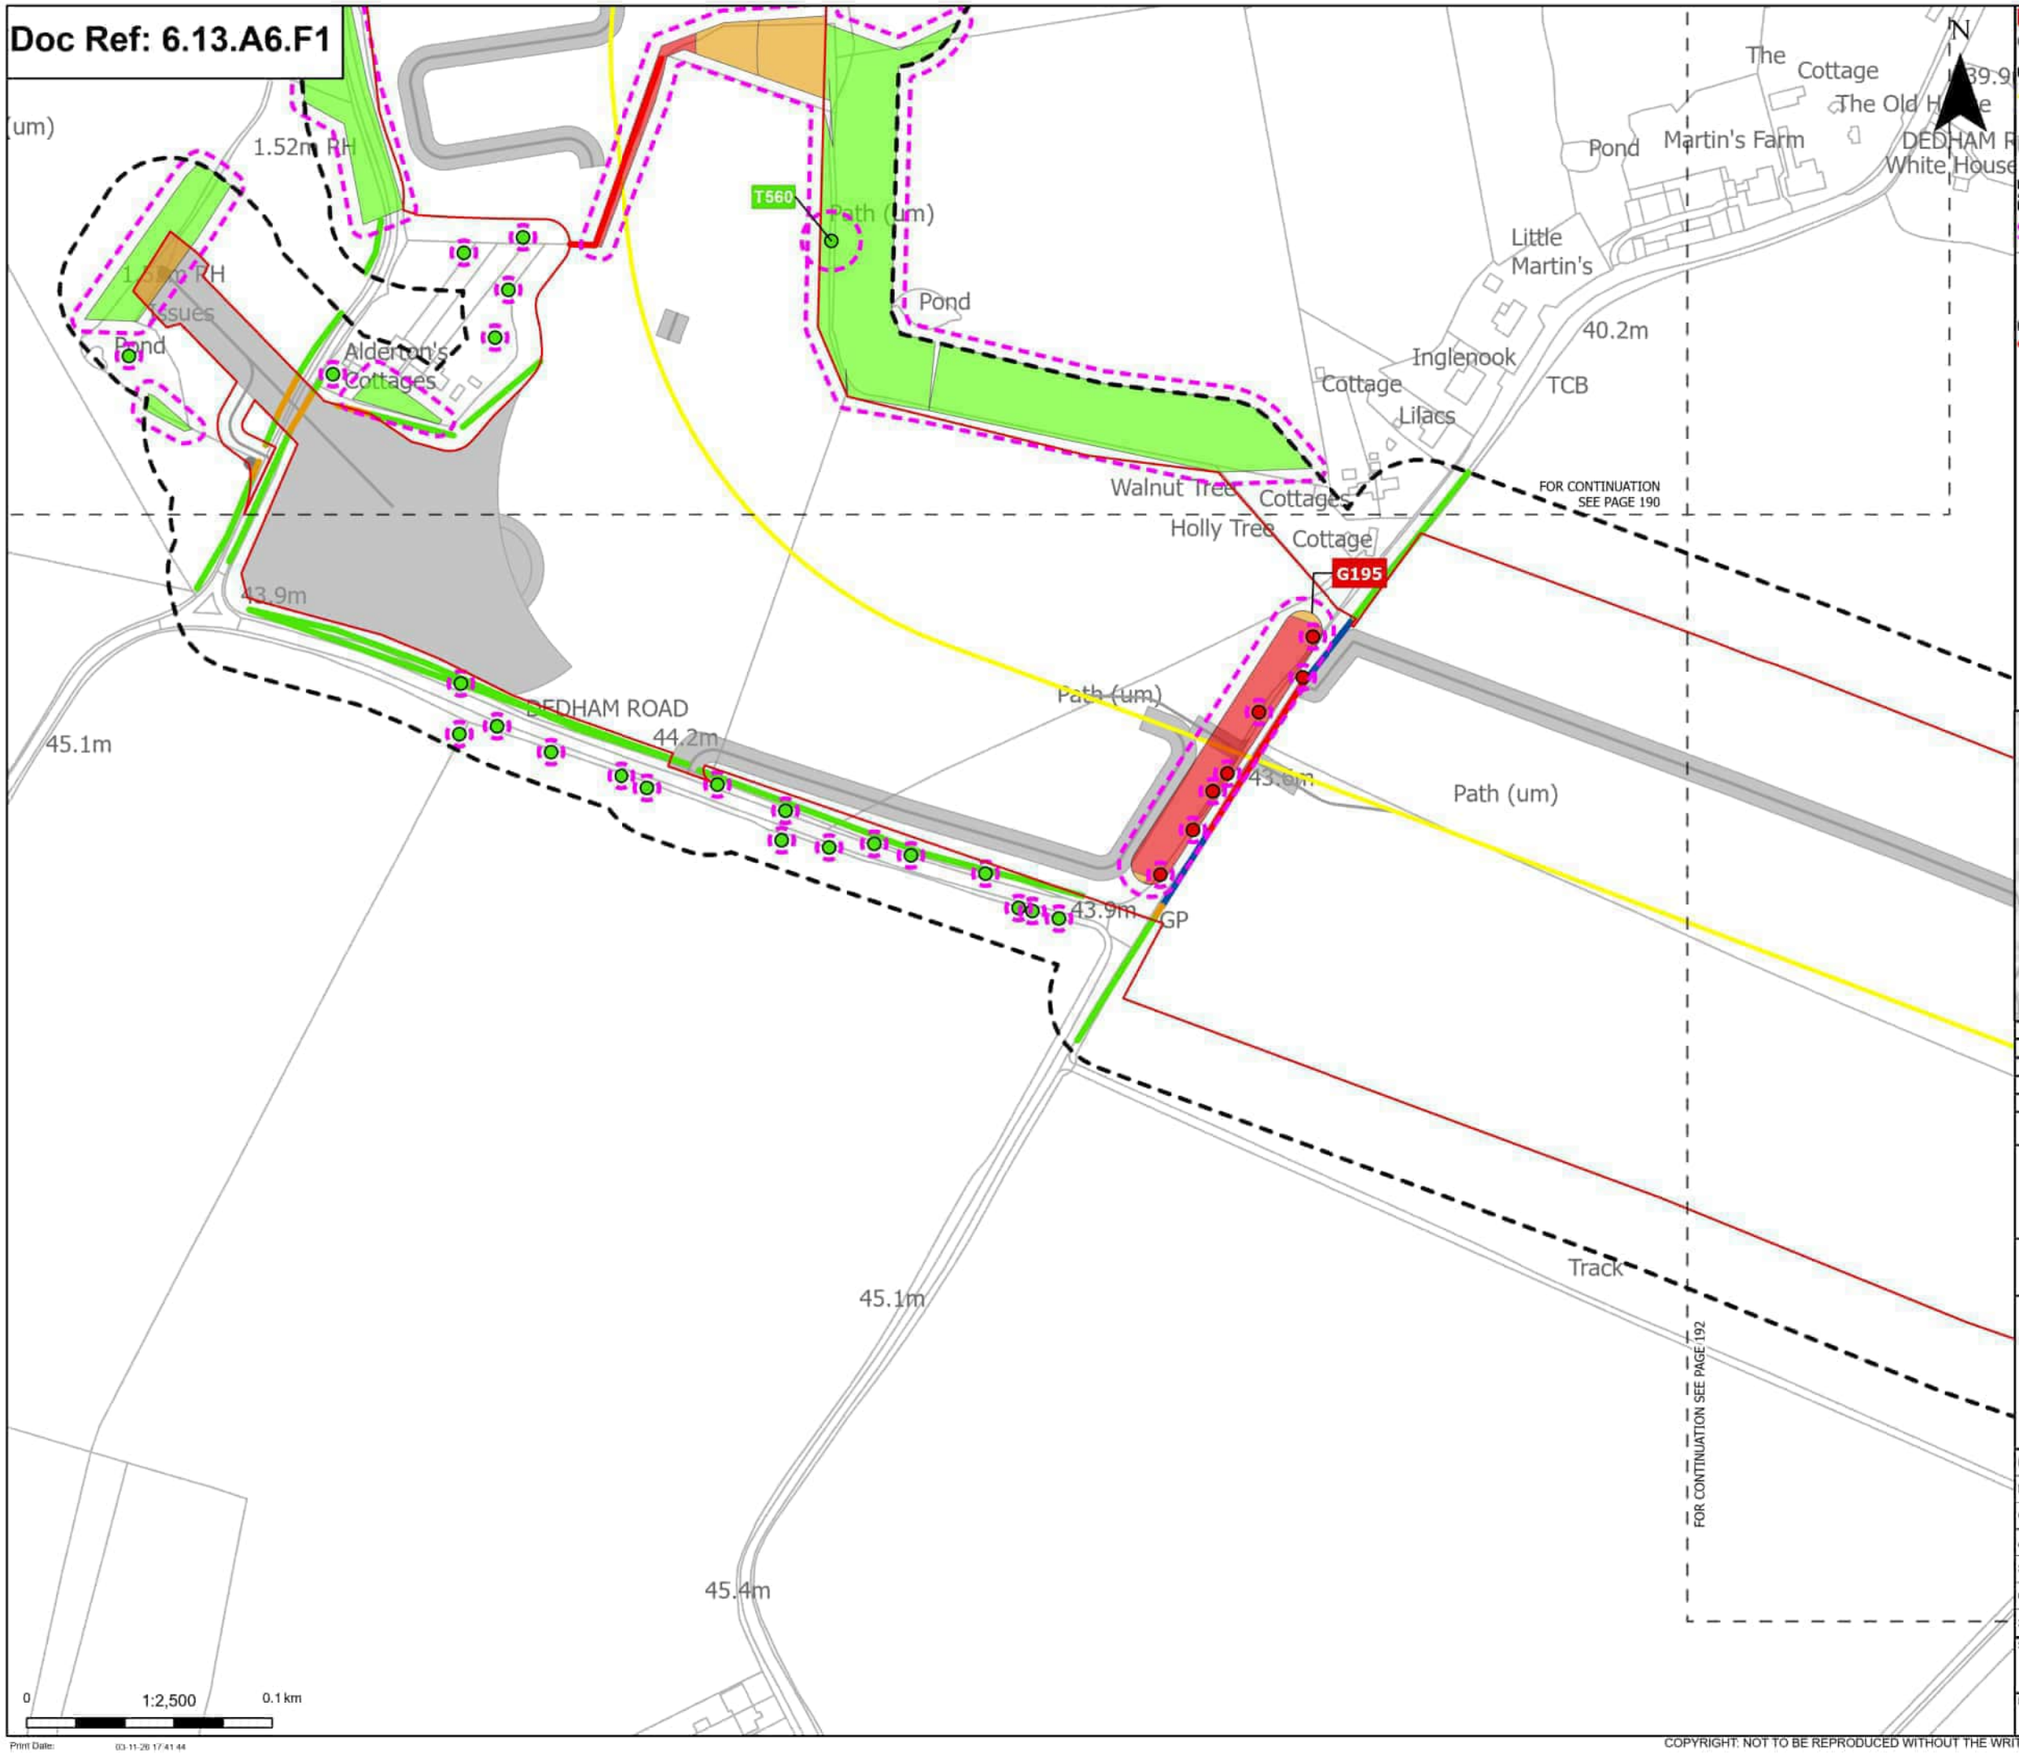

Order Limits
Sheet index outline

Proposed project design details
Proposed underground cable alignment
Other temporary and permanent construction and operational works

Discipline specific constraints
Arboriculture Study Area
Root protection area

Trees - Impact
Removed
Unaffected

Hedgerow - Impact
Removed

Affected Managed
Potentially Affected
Unaffected

Groups of trees - Impact
Removed
Potentially Affected
Unaffected

Note: The proposed overhead line alignment and proposed underground cable alignment together comprise the alignment. For further details regarding the design, please refer to Figures 4.1 (document reference 6.4.F1) and 4.2 (document reference 6.4.F2).

Notes: Background mapping information has been reproduced from the Ordnance Survey by permission of Ordnance Survey of the Controller of His Majesty's Stationery Office. © Crown copyright and database rights (2025) Licence OS100042A1 and AC0000807948. © Crown copyright and database rights 2025 Ordnance Survey AC0000808122. Contains public sector information licensed under the Open Government Licence v3.0. © National Grid UK



Rev	Date	Description	Drawn	Check	Approv
C	Mar 2026	FOR DCO APPLICATION	JAL	AF	KB
B	Feb 2026	FOR DCO APPLICATION	JAL	AF	KB
A	Aug 2025	FOR DCO APPLICATION	JAL	AF	KB

nationalgrid

PROJECT: Norwich to Tilbury

Planning Inspectorate App Number: EN020027
Regulation 5(2)(a)

Title:

Figure A13.6.1- Landscape and Visual Arboriculture Impacts Plan
Page 191 of 396

Designed	M. Watson	Date	March 26
Drawn	J. Acero Leon	Date	March 26
Checked	A. Fell	Date	March 26
Approved	K. Burrows	Date	March 26
Scale:	1:2,500	Datum:	AOD
Original Size:	A3	Grid:	OS
Suitability Code:	A2	Project Number:	10059280

Suitability Description: Accepted as Concept Stage


Drawing Number: 10059280-ARC-EBD-ZZ-DR-ZZ-00393

Revision: C

Print Date: 03-11-26 17:41:44

COPYRIGHT: NOT TO BE REPRODUCED WITHOUT THE WRITTEN PERMISSION OF NATIONAL GRID ELECTRICITY TRANSMISSION Plc

Doc Ref: 6.13.A6.F1

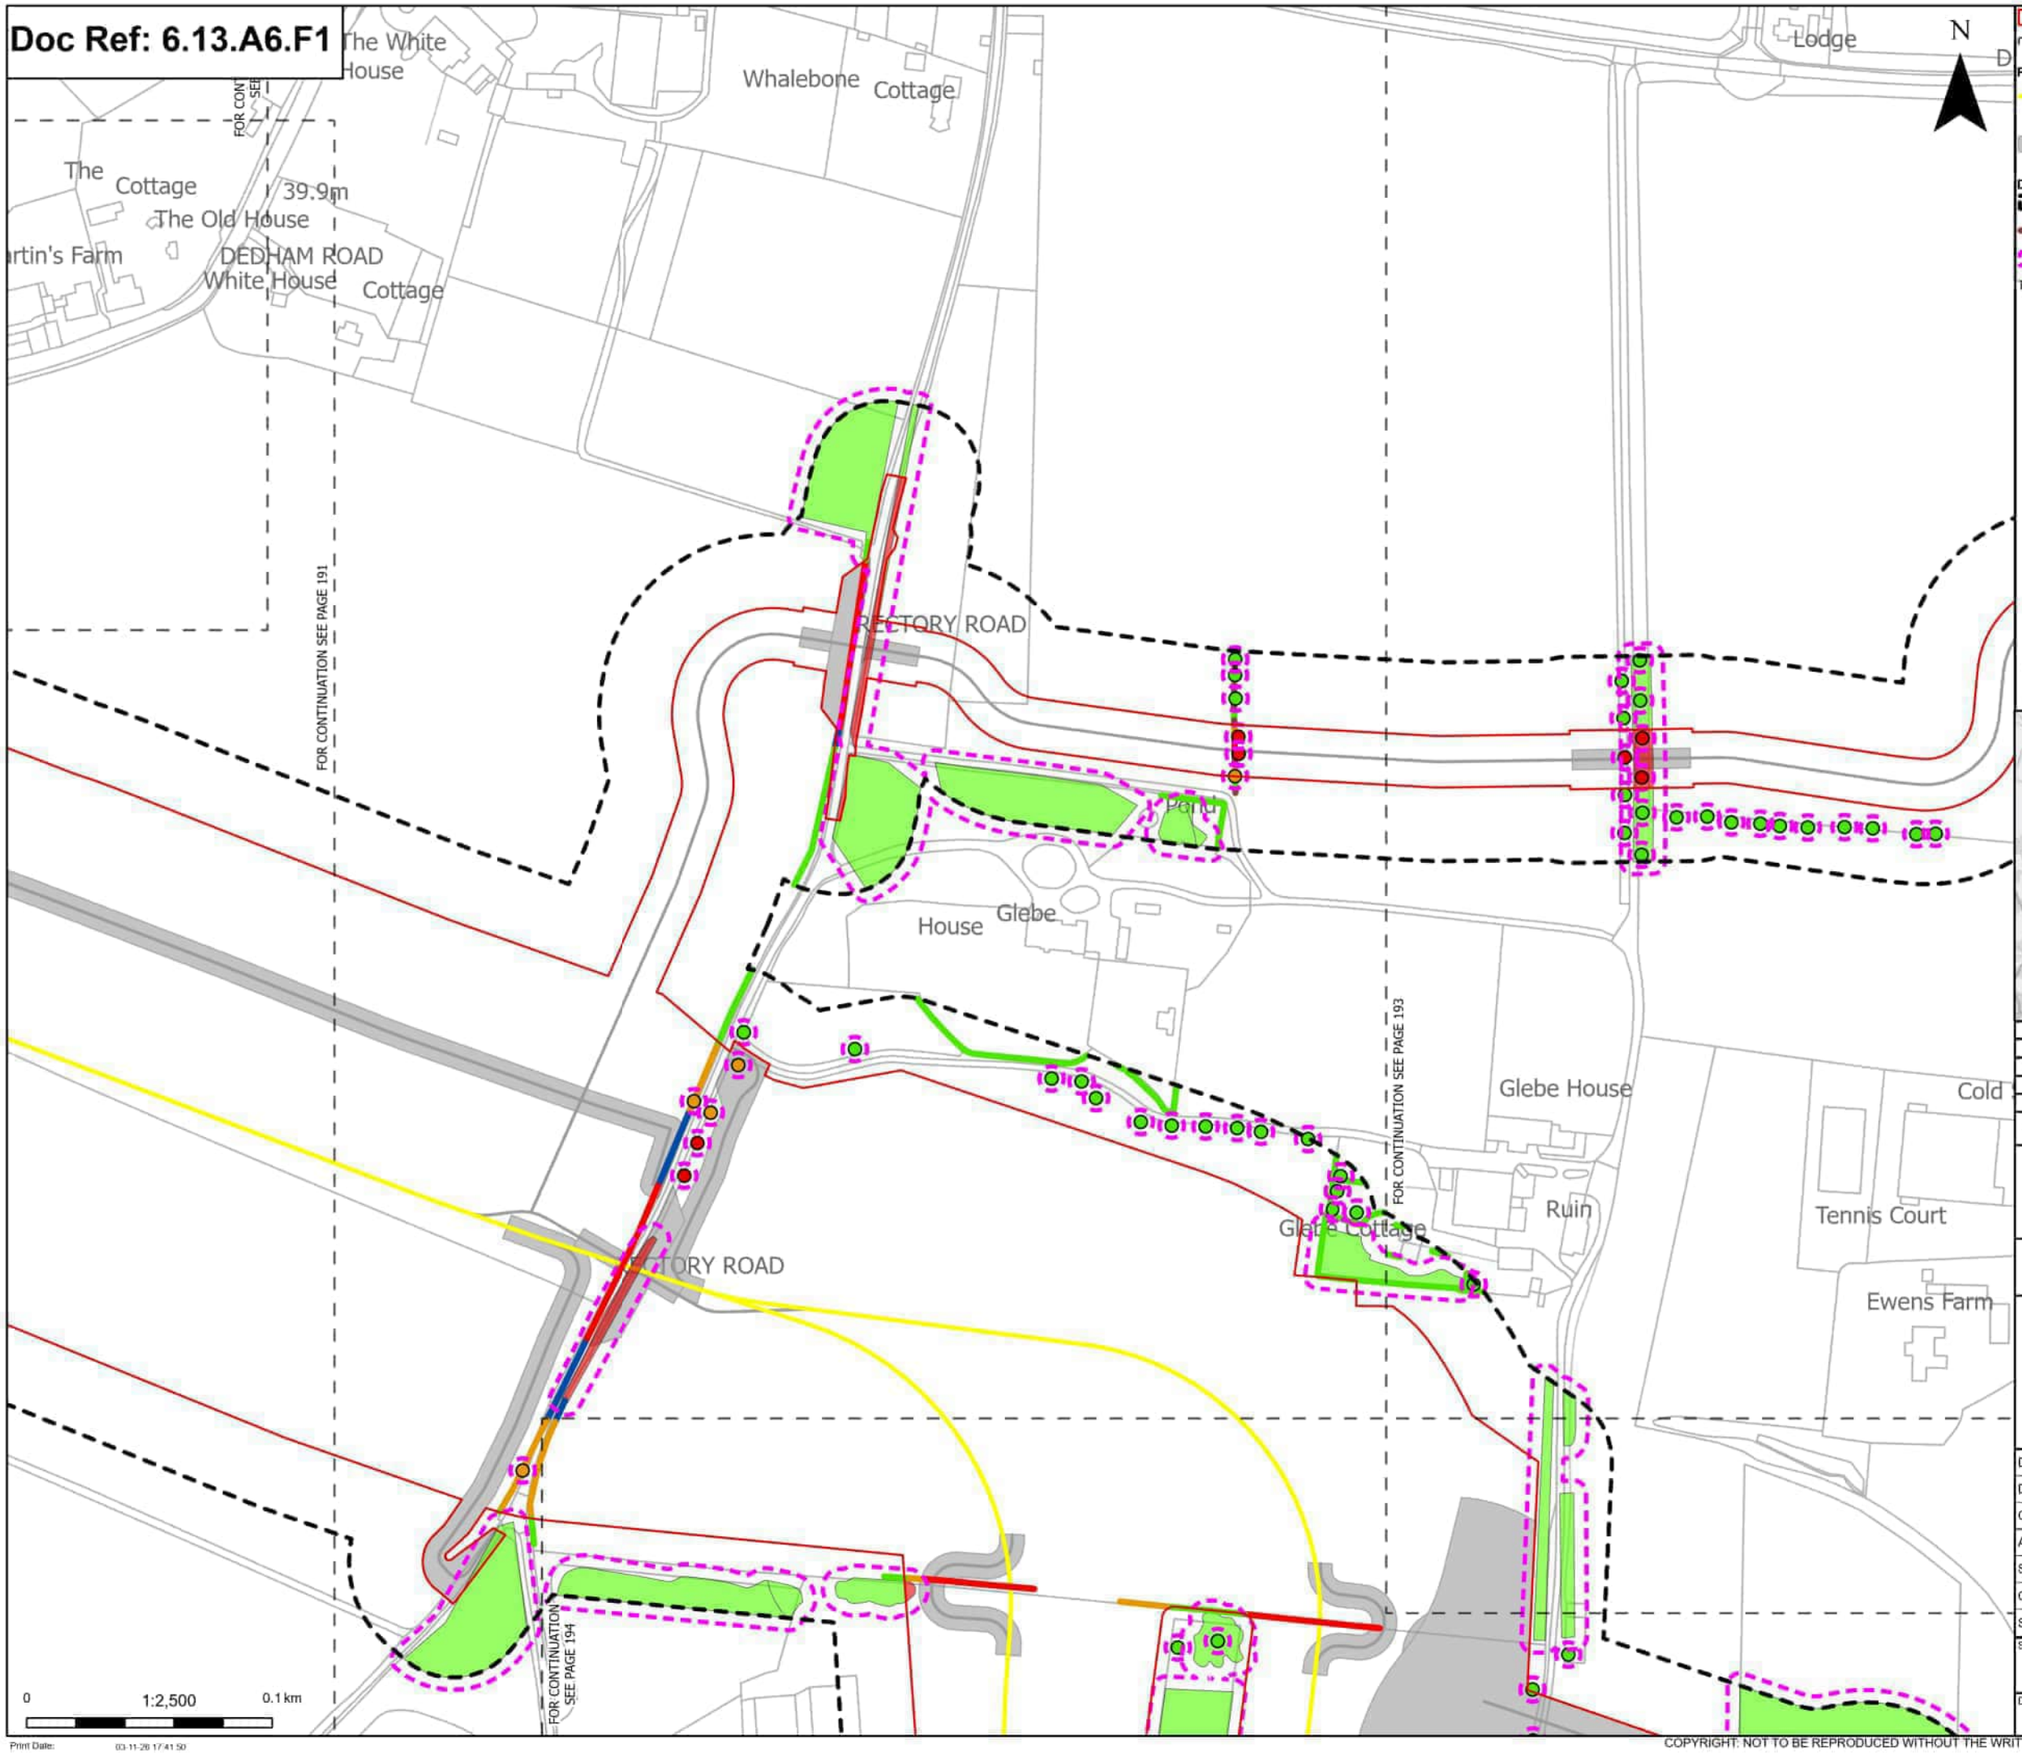

Order Limits
Sheet index outline

Proposed project design details
Proposed underground cable alignment
Other temporary and permanent construction and operational works

Discipline specific constraints
Arboriculture Study Area
Important Hedgerows
Root protection area

Trees - Impact
Removed
Potentially Affected
Unaffected

Hedgerow - Impact
Removed
Affected Managed
Potentially Affected
Unaffected

Groups of trees - Impact
Removed
Unaffected

Note: The proposed overhead line alignment and proposed underground cable alignment together comprise the alignment. For further details regarding the design, please refer to Figures 4.1 (document reference 6.4.F1) and 4.2 (document reference 6.4.F2).

Notes: Background mapping information has been reproduced from the Ordnance Survey by permission of Ordnance Survey of the Controller of His Majesty's Stationery Office. © Crown copyright and database rights (2025) Licence OS100042041 and AC0000807948. © Crown copyright and database rights 2025 Ordnance Survey AC0000808122. Contains public sector information licensed under the Open Government Licence v3.0. © National Grid UK



Rev	Date	Description	Drawn	Check	Approv
C	Mar 2026	FOR DCO APPLICATION	JAL	AF	KB
B	Feb 2026	FOR DCO APPLICATION	JAL	AF	KB
A	Aug 2025	FOR DCO APPLICATION	JAL	AF	KB

nationalgrid

PROJECT: Norwich to Tilbury

Planning Inspectorate App Number: EN020027
Regulation 5(2)(a)

Title:

Figure A13.6.1- Landscape and Visual Arboriculture Impacts Plan
Page 192 of 396

Designed	M. Watson	Date	March 26
Drawn	J. Acero Leon	Date	March 26
Checked	A. Fell	Date	March 26
Approved	K. Burrows	Date	March 26
Scale:	1:2,500	Datum:	AOD
Original Size:	A3	Grid:	OS
Suitability Code:	A2	Project Number:	10059280


Suitability Description:
Accepted as Concept Stage

Drawing Number: 10059280-ARC-EBD-ZZ-DR-ZZ-00393
Revision: C

Print Date: 03-11-26 17:41:50

COPYRIGHT: NOT TO BE REPRODUCED WITHOUT THE WRITTEN PERMISSION OF NATIONAL GRID ELECTRICITY TRANSMISSION Plc

Doc Ref: 6.13.A6.F1

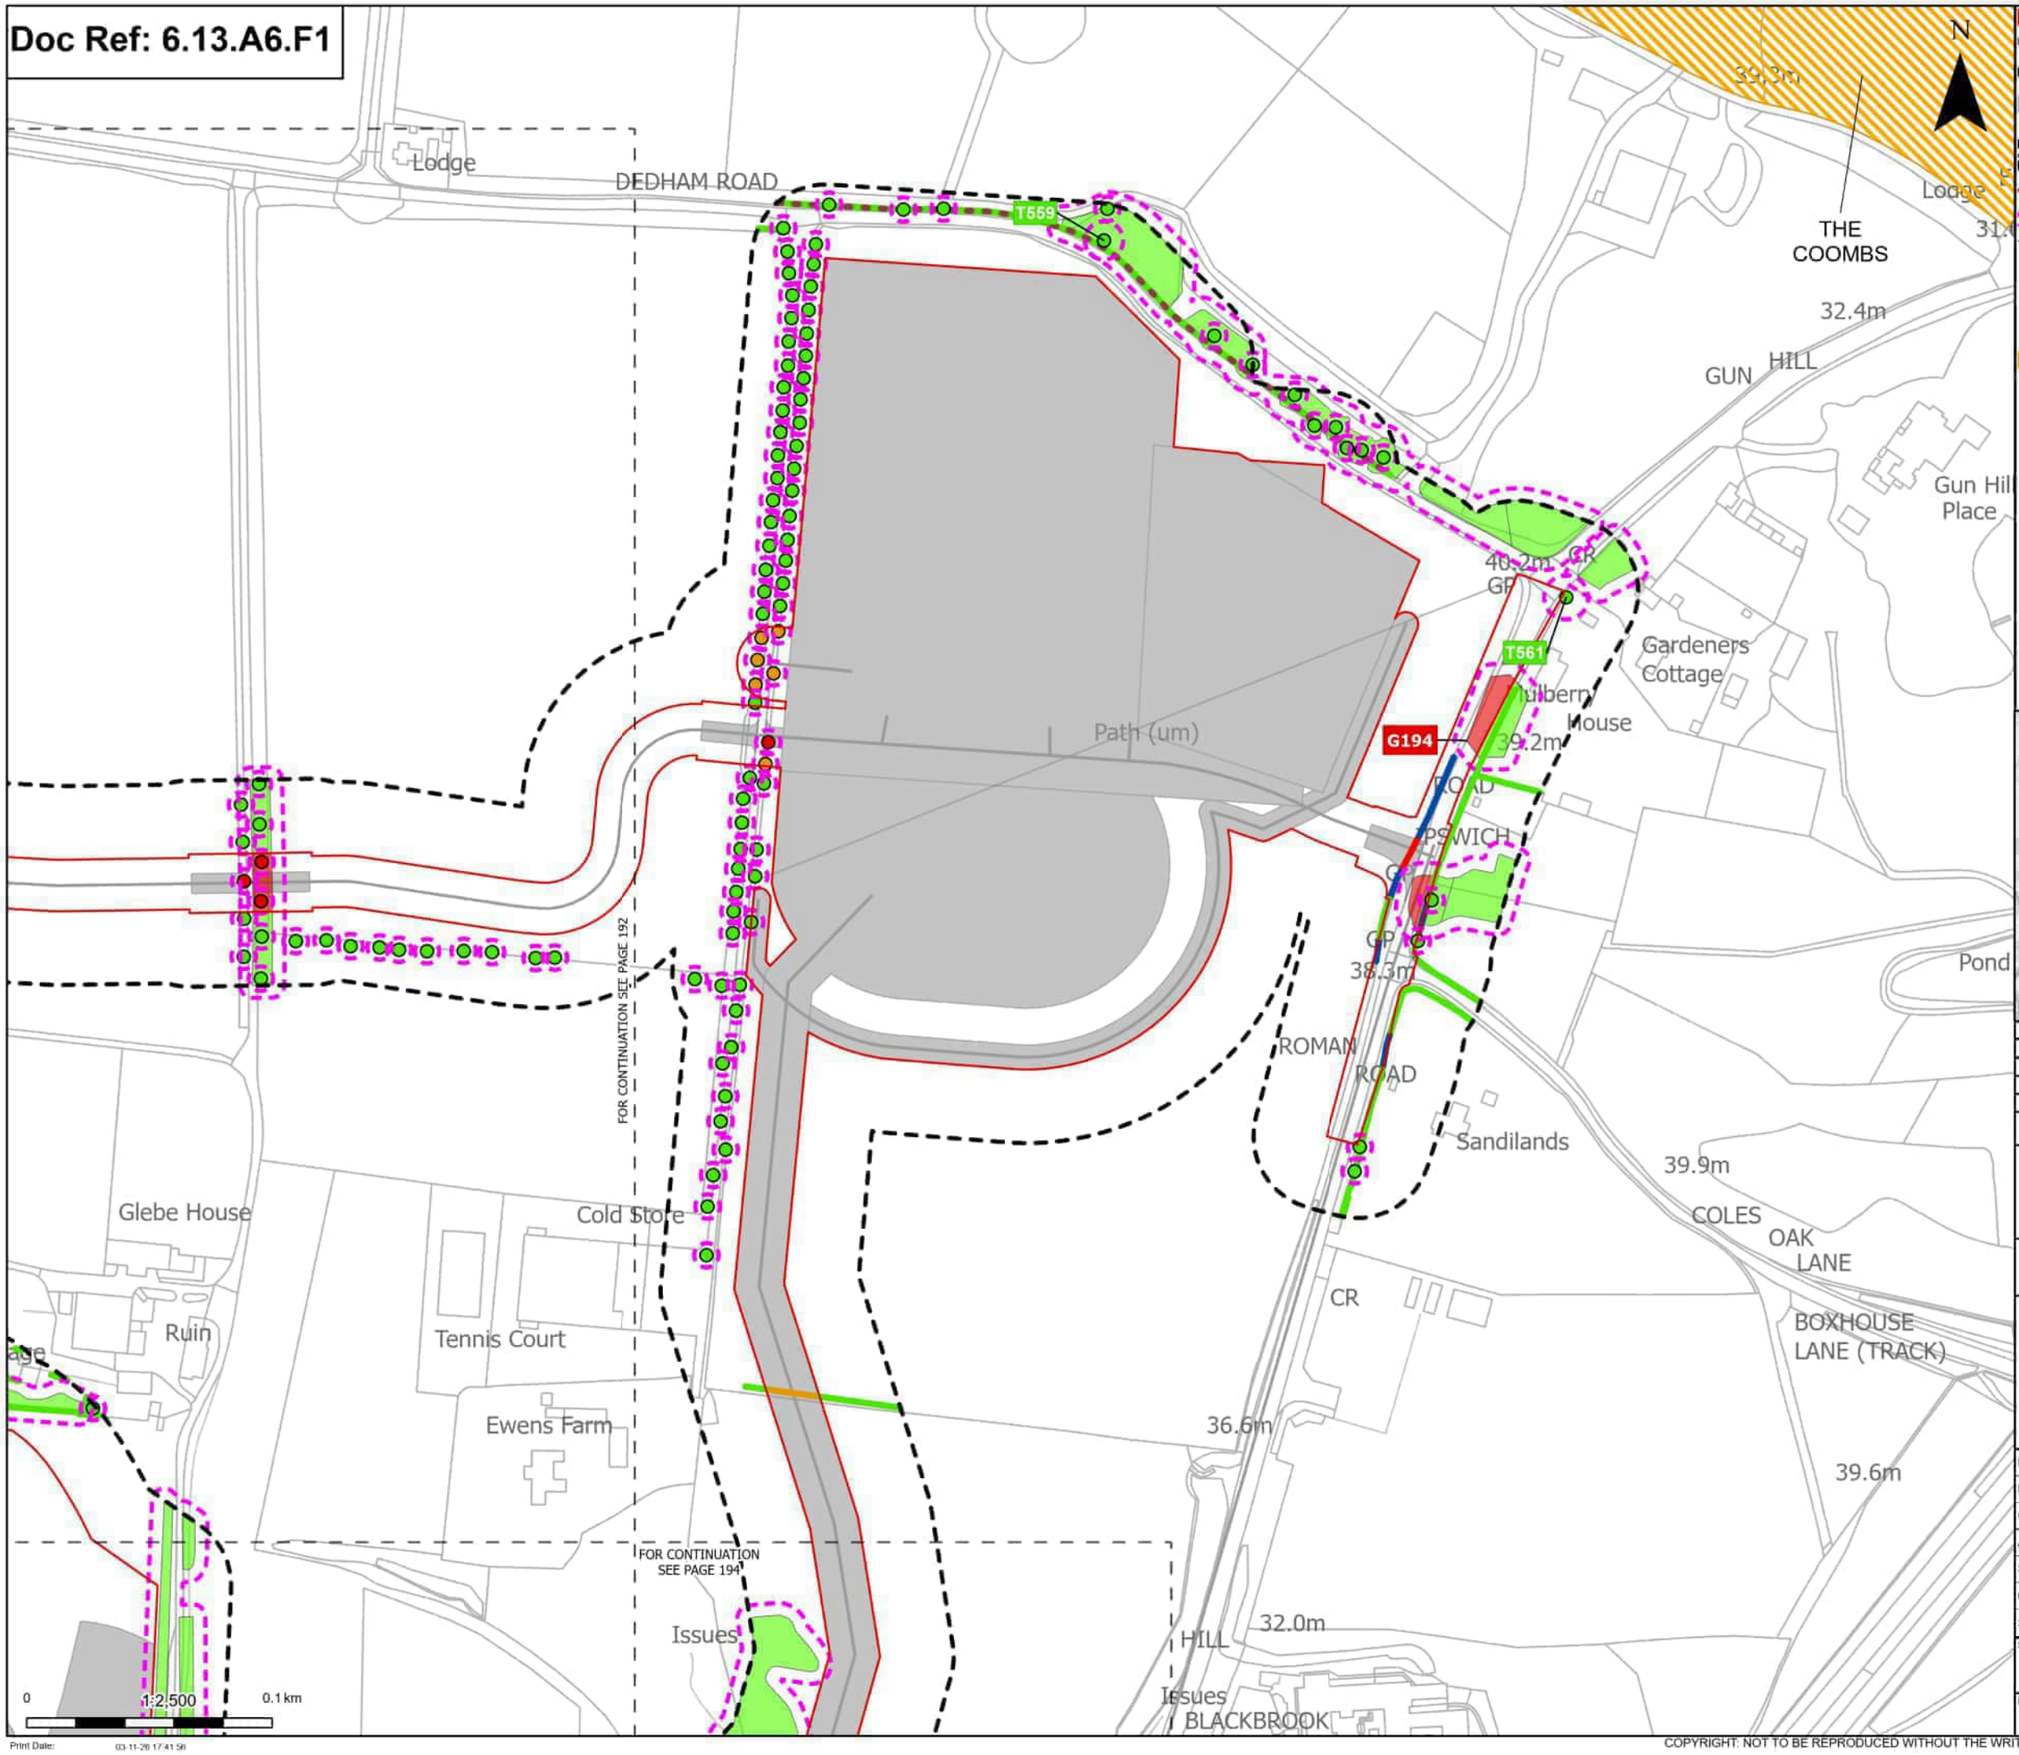

Order Limits
Sheet index outline

Proposed project design details
Other temporary and permanent construction and operational works

Discipline specific constraints
Arboriculture Study Area
Important Hedgerows
Root protection area

Trees - Impact
Removed
Potentially Affected
Unaffected

Updated Ancient Woodland Sites (Ancient Woodland Inventory as per October 2025)

Hedgerow - Impact
Removed
Affected Managed
Potentially Affected
Unaffected

Groups of trees - Impact
Removed
Unaffected

Note: The proposed overhead line alignment and proposed underground cable alignment together comprise the alignment. For further details regarding the design, please refer to Figures 4.1 (document reference 6.4.F1) and 4.2 (document reference 6.4.F2).

Notes: Background mapping information has been reproduced from the Ordnance Survey by permission of Ordnance Survey of the Controller of His Majesty's Stationery Office. © Crown copyright and database rights (2025) Licence OS100024241 and AC0000807948. © Crown copyright and database rights 2025 Ordnance Survey AC0000808122, Contains public sector information licensed under the Open Government Licence v3.0, © National Grid UK



Rev	Date	Description	Drawn	Check	Approv
C	Mar 2026	FOR DCO APPLICATION	JAL	AF	KB
B	Feb 2026	FOR DCO APPLICATION	JAL	AF	KB
A	Aug 2025	FOR DCO APPLICATION	JAL	AF	KB

nationalgrid

PROJECT: Norwich to Tilbury

Planning Inspectorate App Number: EN020027
Regulation 5(2)(a)

Title:

Figure A13.6.1- Landscape and Visual Arboriculture Impacts Plan
Page 193 of 396

Designed	M. Watson	Date	March 26
Drawn	J. Acero Leon	Date	March 26
Checked	A. Fell	Date	March 26
Approved	K. Burrows	Date	March 26
Scale:	1:2,500	Datum:	AOD
Original Size:	A3	Grid:	OS
Suitability Code:	A2	Project Number:	10059280


Suitability Description:
Accepted as Concept Stage

Drawing Number: 10059280-ARC-EBD-ZZ-DR-ZZ-00393
Revision: C

Print Date: 03-11-26 17:41:56

COPYRIGHT: NOT TO BE REPRODUCED WITHOUT THE WRITTEN PERMISSION OF NATIONAL GRID ELECTRICITY TRANSMISSION Plc

Doc Ref: 6.13.A6.F1

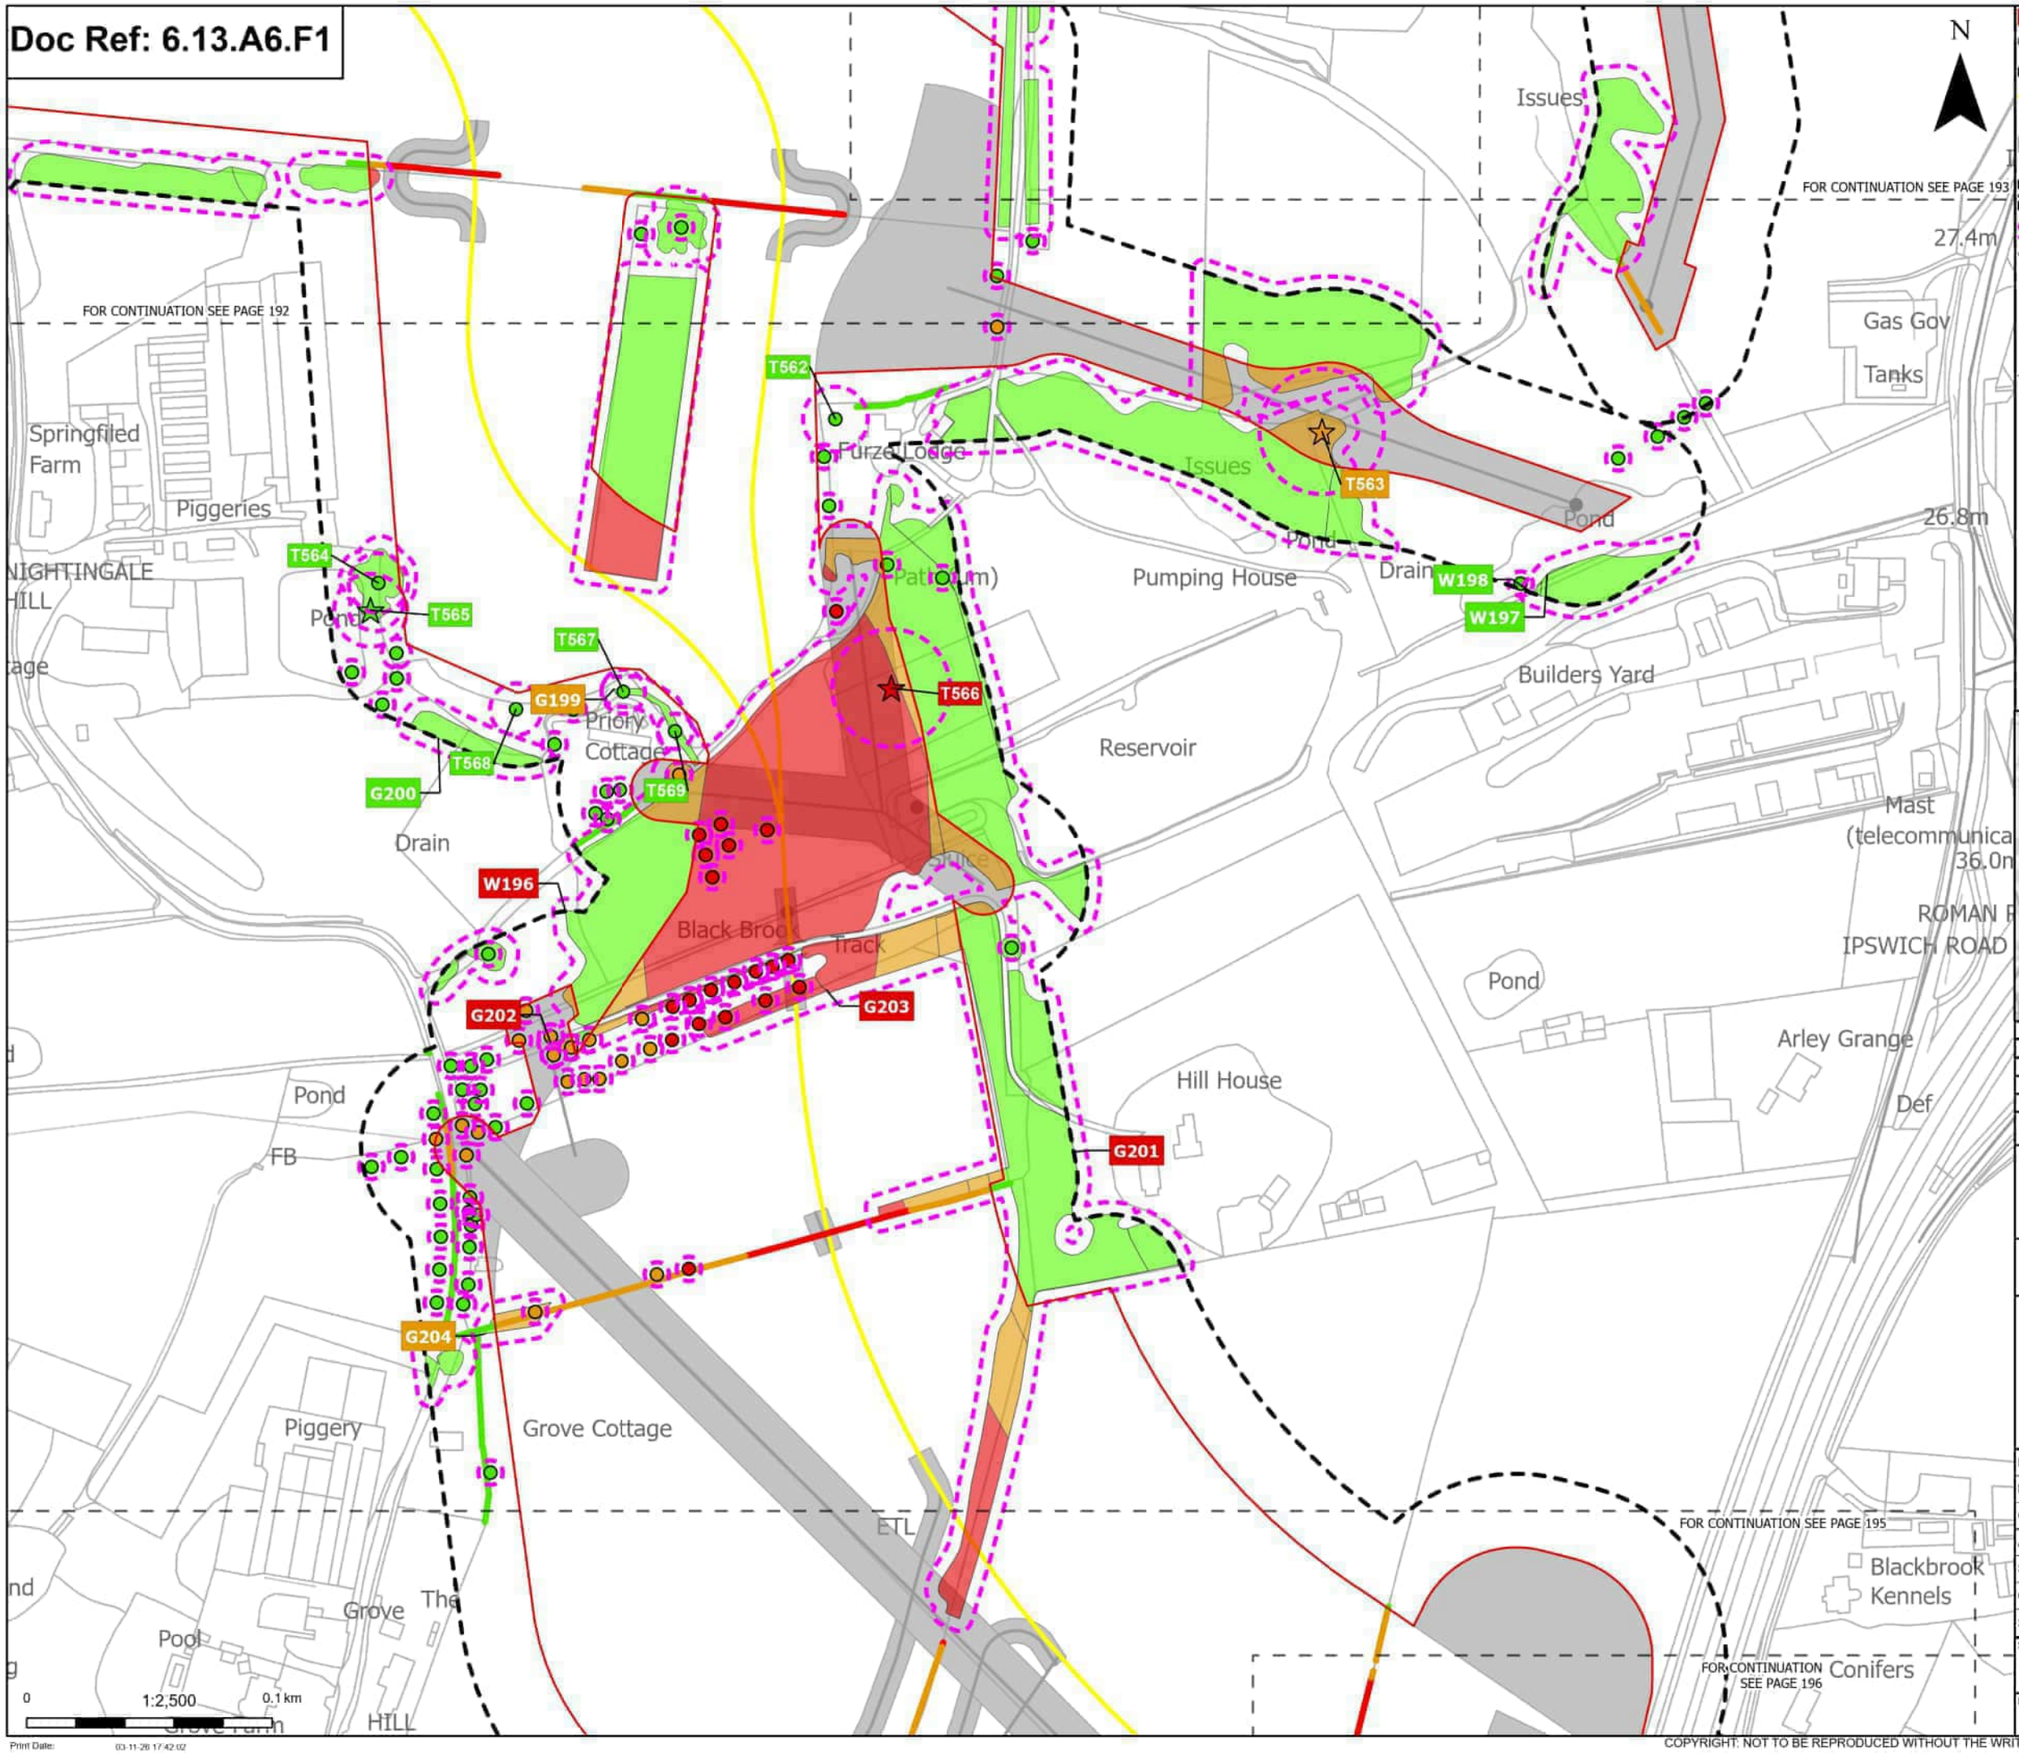

Order Limits
Sheet index outline

Proposed project design details
Proposed underground cable alignment
Other temporary and permanent construction and operational works

Discipline specific constraints
Arboriculture Study Area
Root protection area

Veteran Trees - Impact
Removed
Potentially Affected
Unaffected

Trees - Impact
Removed
Potentially Affected
Unaffected

Hedgerow - Impact
Removed
Affected Managed
Potentially Affected
Unaffected

Groups of trees - Impact
Removed
Potentially Affected
Unaffected

Note: The proposed overhead line alignment and proposed underground cable alignment together comprise the alignment. For further details regarding the design, please refer to Figures 4.1 (document reference 6.4.F1) and 4.2 (document reference 6.4.F2).

Notes: Background mapping information has been reproduced from the Ordnance Survey by permission of Ordnance Survey of the Controller of His Majesty's Stationery Office. © Crown copyright and database rights (2025) Licence OS100024241 and AC0000807548. © Crown copyright and database rights 2025 Ordnance Survey AC0000808122. Contains public sector information licensed under the Open Government Licence v3.0. © National Grid UK



Rev	Date	Description	Drawn	Check	Approv
C	Mar 2026	FOR DCO APPLICATION	JAL	AF	KB
B	Feb 2026	FOR DCO APPLICATION	JAL	AF	KB
A	Aug 2025	FOR DCO APPLICATION	JAL	AF	KB

nationalgrid

PROJECT: Norwich to Tilbury

Planning Inspectorate App Number: EN020027
Regulation 5(2)(a)

Title:

Figure A13.6.1- Landscape and Visual Arboriculture Impacts Plan
Page 194 of 396

Designed	M. Watson	Date	March 26
Drawn	J. Acero Leon	Date	March 26
Checked	A. Fell	Date	March 26
Approved	K. Burrows	Date	March 26
Scale:	1:2,500	Datum:	AOD
Original Size:	A3	Grid:	OS
Suitability Code:	A2	Project Number:	10059280


Suitability Description:
Accepted as Concept Stage

Drawing Number: 10059280-ARC-EBD-ZZ-DR-ZZ-00393
Revision: C

Print Date: 03-11-26 17:42:02

COPYRIGHT: NOT TO BE REPRODUCED WITHOUT THE WRITTEN PERMISSION OF NATIONAL GRID ELECTRICITY TRANSMISSION Plc

Doc Ref: 6.13.A6.F1

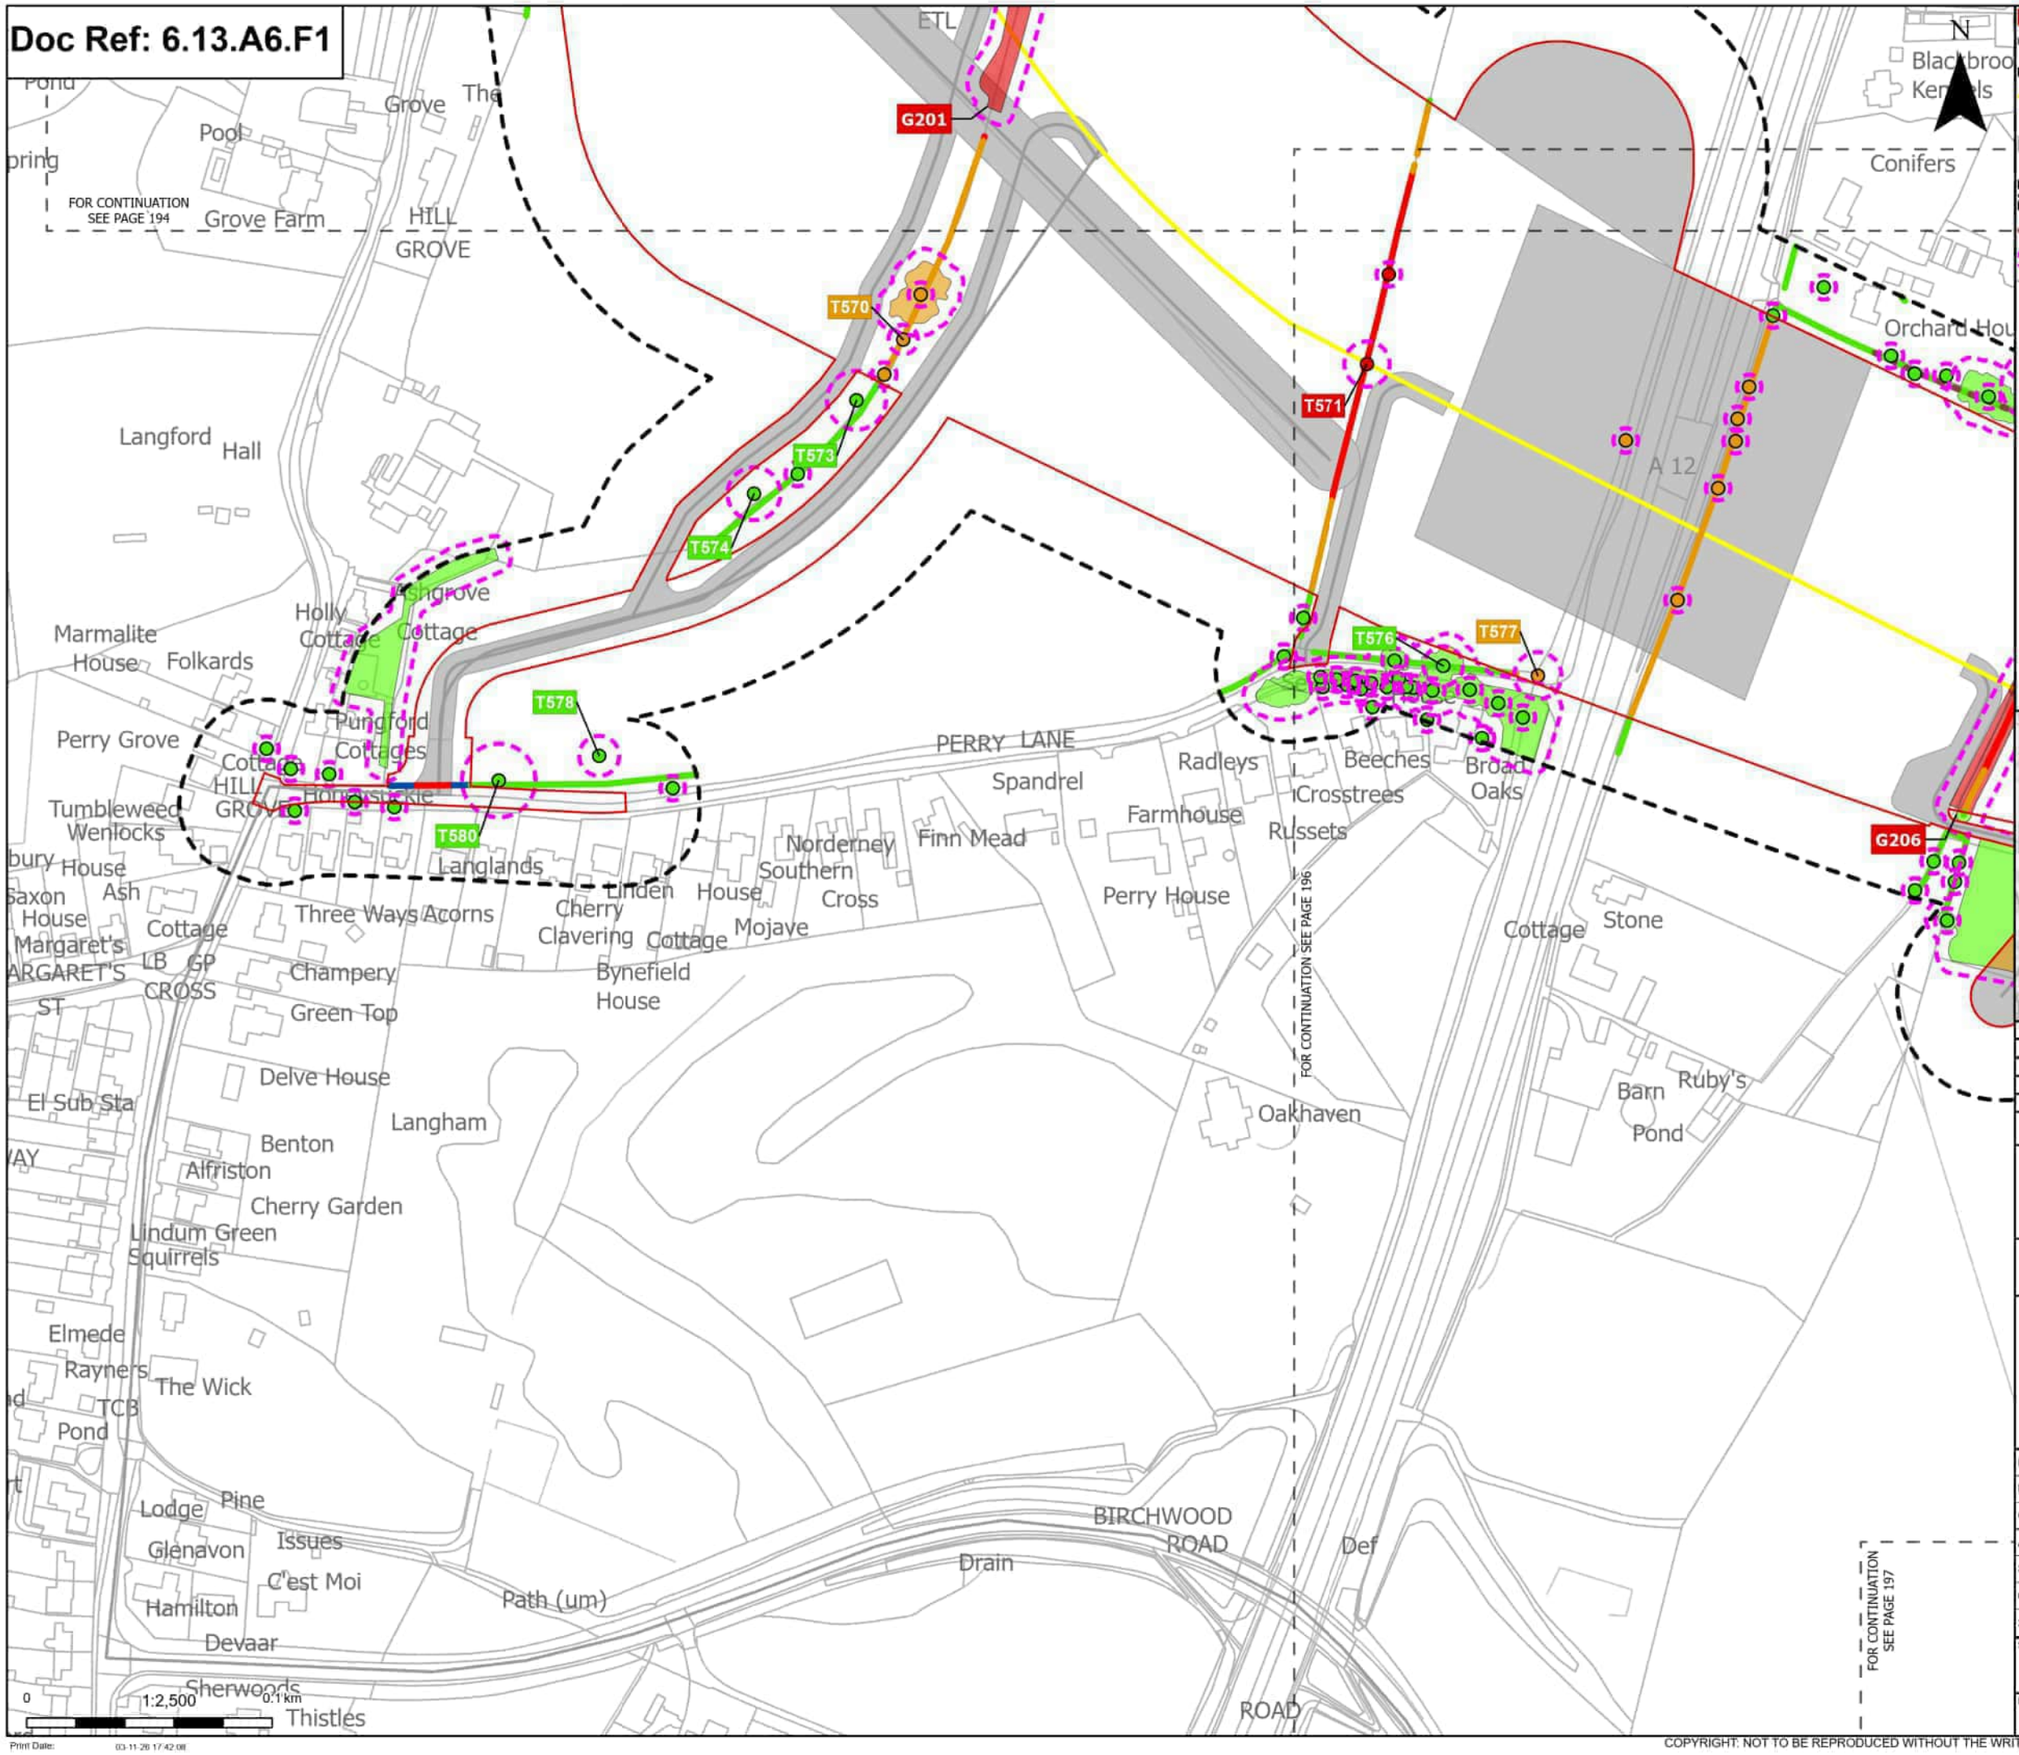

Order Limits
Sheet index outline

Proposed project design details
Proposed underground cable alignment
Other temporary and permanent construction and operational works

Discipline specific constraints
Arboriculture Study Area
Important Hedgerows
Root protection area

Trees - Impact
Removed
Potentially Affected
Unaffected

Hedgerow - Impact
Removed
Affected Managed
Potentially Affected
Unaffected

Groups of trees - Impact
Removed
Potentially Affected
Unaffected

Note: The proposed overhead line alignment and proposed underground cable alignment together comprise the alignment. For further details regarding the design, please refer to Figures 4.1 (document reference 6.4.F1) and 4.2 (document reference 6.4.F2).

Notes: Background mapping information has been reproduced from the Ordnance Survey by permission of Ordnance Survey of the Controller of His Majesty's Stationery Office. © Crown copyright and database rights (2025) Licence OS100042041 and AC0000807948. © Crown copyright and database rights 2025 Ordnance Survey AC0000808122. Contains public sector information licensed under the Open Government Licence v3.0. © National Grid UK



Rev	Date	Description	Drawn	Check	Approv
C	Mar 2026	FOR DCO APPLICATION	JAL	AF	KB
B	Feb 2026	FOR DCO APPLICATION	JAL	AF	KB
A	Aug 2025	FOR DCO APPLICATION	JAL	AF	KB

nationalgrid

PROJECT: Norwich to Tilbury

Planning Inspectorate App Number: EN020027
Regulation 5(2)(a)

Title:

Figure A13.6.1- Landscape and Visual Arboriculture Impacts Plan
Page 195 of 396


Designed	M. Watson	Date	March 26
Drawn	J. Acero Leon	Date	March 26
Checked	A. Fell	Date	March 26
Approved	K. Burrows	Date	March 26
Scale:	1:2,500	Datum:	AOD
Original Size:	A3	Grid:	OS
Suitability Code:	A2	Project Number:	10059280

Suitability Description:
Accepted as Concept Stage

Drawing Number: 10059280-ARC-EBD-ZZ-DR-ZZ-00393
Revision: C

COPYRIGHT: NOT TO BE REPRODUCED WITHOUT THE WRITTEN PERMISSION OF NATIONAL GRID ELECTRICITY TRANSMISSION Plc

Doc Ref: 6.13.A6.F1

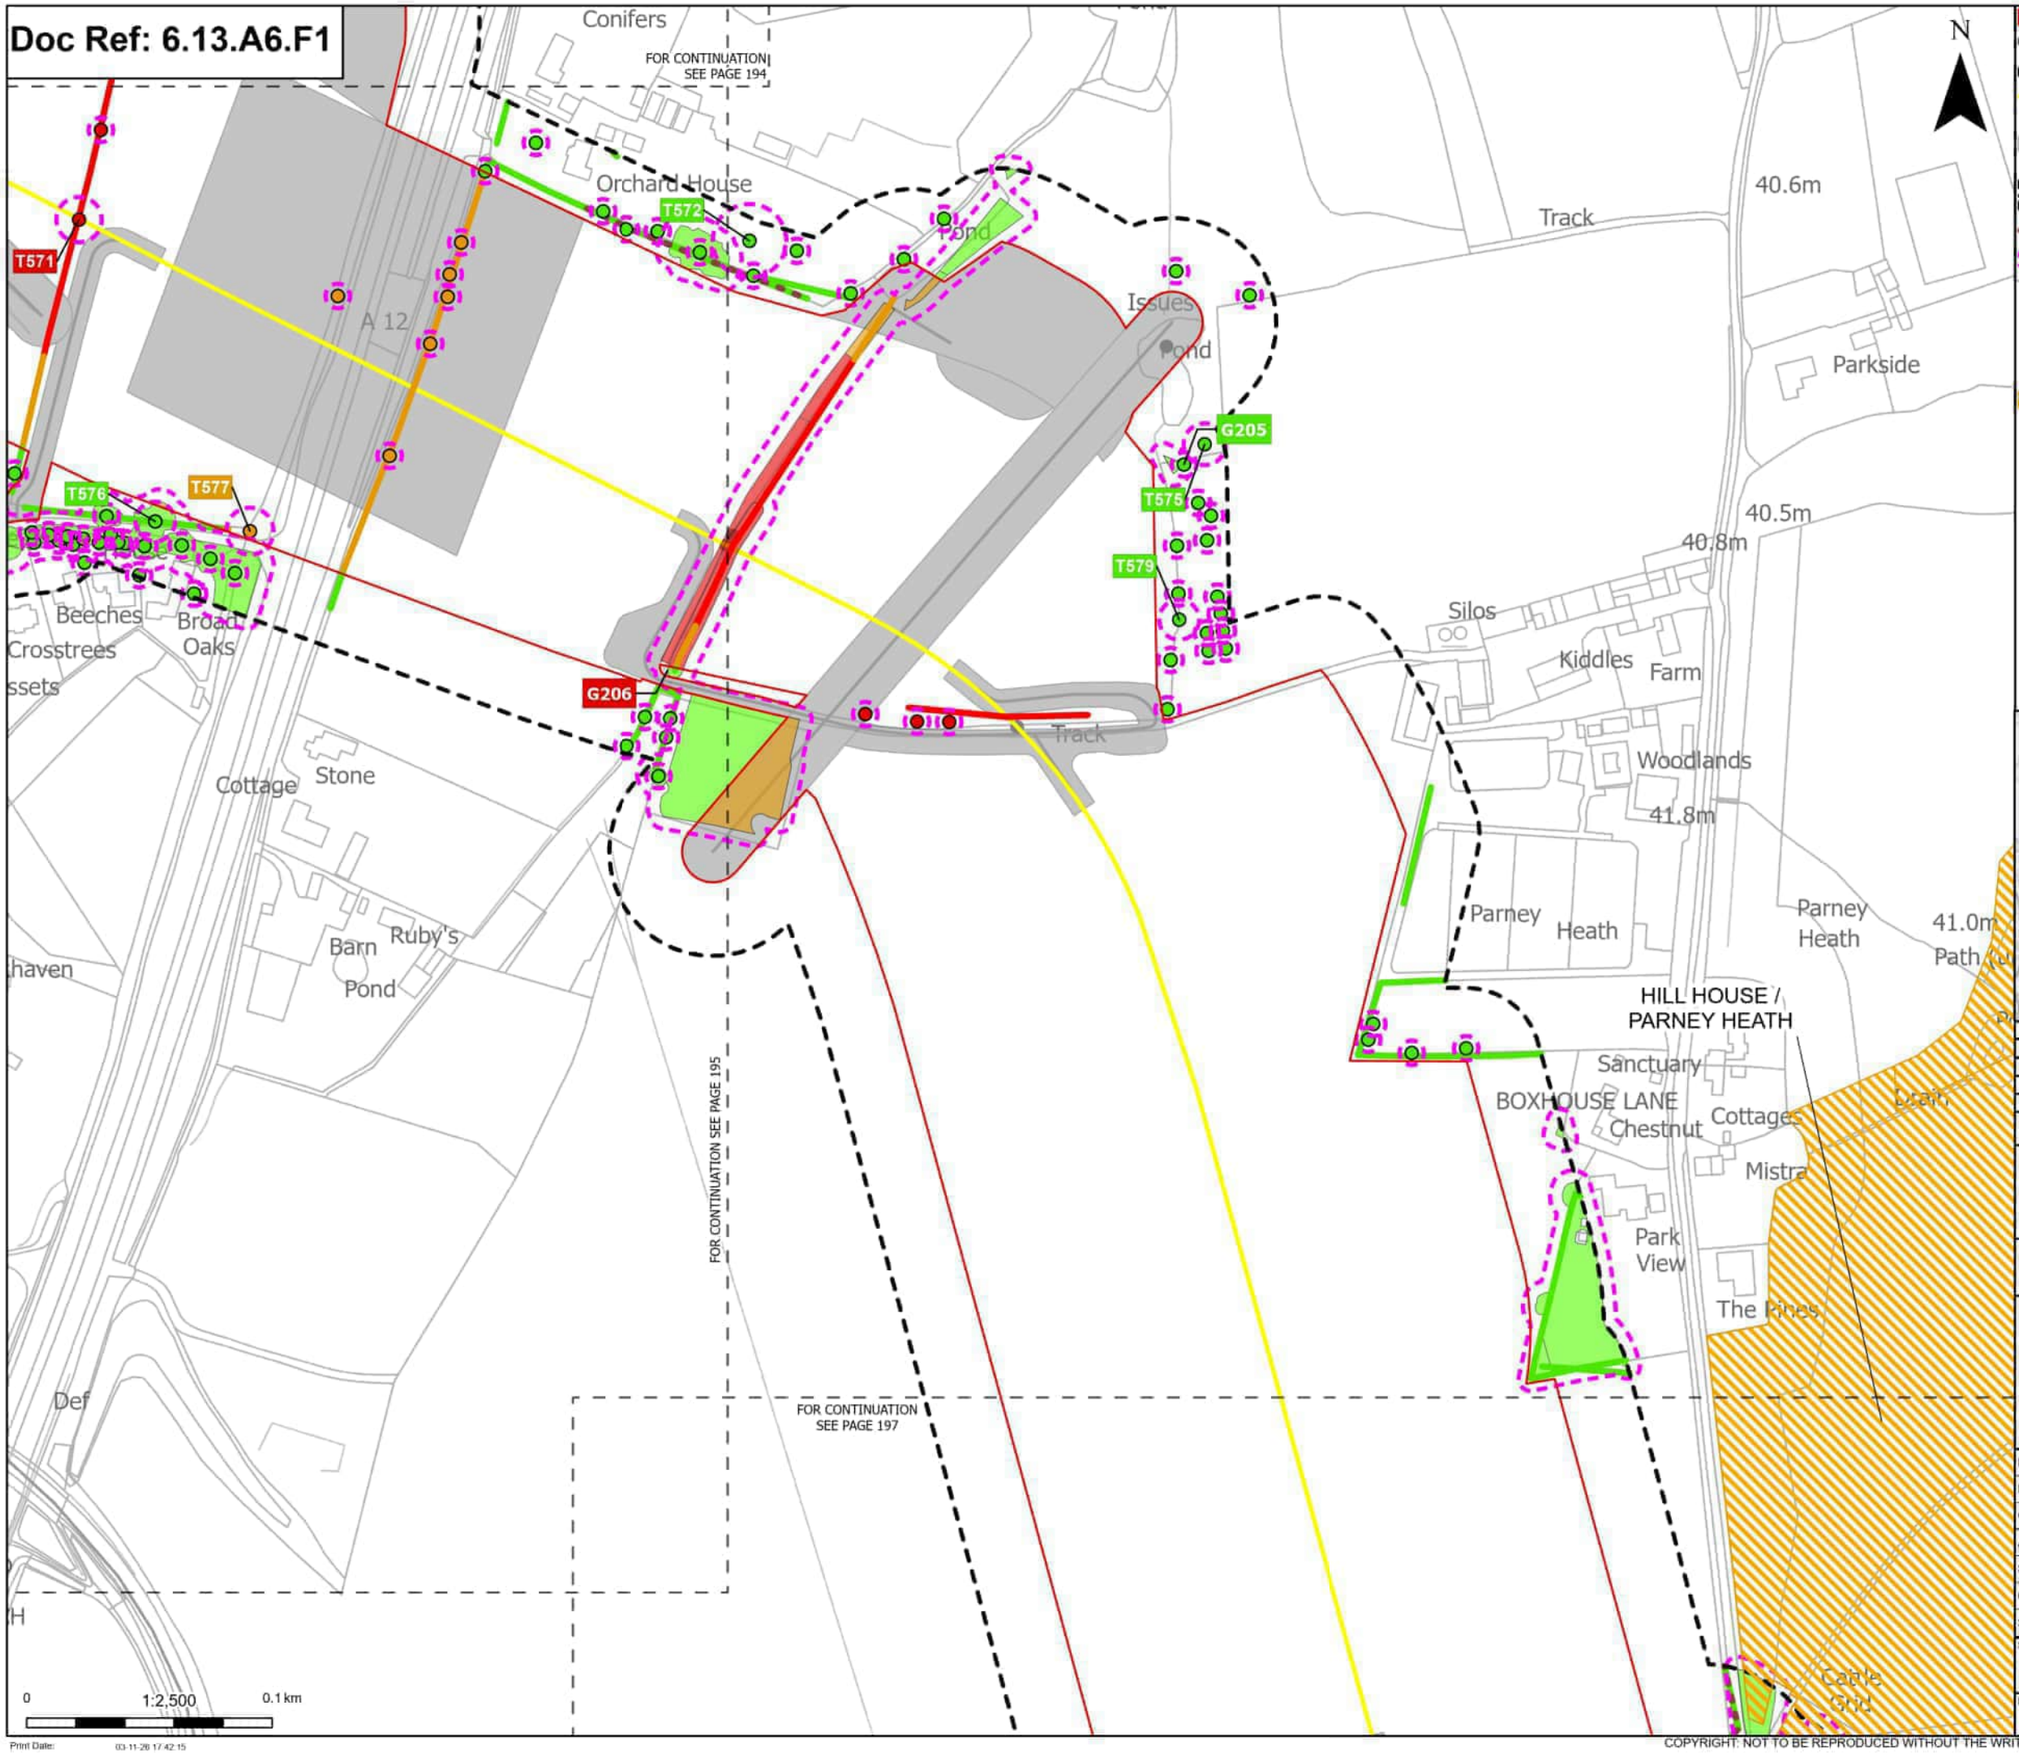

Order Limits
Sheet index outline

Proposed project design details
Proposed underground cable alignment
Other temporary and permanent construction and operational works

Discipline specific constraints
Arboriculture Study Area
Important Hedgerows
Root protection area

Trees - Impact
Removed
Potentially Affected
Unaffected

Updated Ancient Woodland Sites (Ancient Woodland Inventory as per October 2025)

Hedgerow - Impact
Removed
Potentially Affected
Unaffected

Groups of trees - Impact
Removed
Potentially Affected
Unaffected

Note: The proposed overhead line alignment and proposed underground cable alignment together comprise the alignment. For further details regarding the design, please refer to Figures 4.1 (document reference 6.4.F1) and 4.2 (document reference 6.4.F2).

Notes: Background mapping information has been reproduced from the Ordnance Survey by permission of Ordnance Survey of the Controller of His Majesty's Stationery Office. © Crown copyright and database rights (2025) Licence OS100042041 and AC0000807948. © Crown copyright and database rights 2025 Ordnance Survey AC0000808122. Contains public sector information licensed under the Open Government Licence v3.0. © National Grid UK



Rev	Date	Description	Drawn	Check	Approv
C	Mar 2026	FOR DCO APPLICATION	JAL	AF	KB
B	Feb 2026	FOR DCO APPLICATION	JAL	AF	KB
A	Aug 2025	FOR DCO APPLICATION	JAL	AF	KB

nationalgrid

PROJECT: Norwich to Tilbury

Planning Inspectorate App Number: EN020027
Regulation 5(2)(a)

Title:

Figure A13.6.1- Landscape and Visual Arboriculture Impacts Plan
Page 196 of 396

Designed	M. Watson	Date	March 26
Drawn	J. Acero Leon	Date	March 26
Checked	A. Fell	Date	March 26
Approved	K. Burrows	Date	March 26
Scale:	1:2,500	Datum:	AOD
Original Size:	A3	Grid:	OS
Suitability Code:	A2	Project Number:	10059280


Suitability Description: Accepted as Concept Stage

Drawing Number: 10059280-ARC-EBD-ZZ-DR-ZZ-00393

Revision: C

COPYRIGHT: NOT TO BE REPRODUCED WITHOUT THE WRITTEN PERMISSION OF NATIONAL GRID ELECTRICITY TRANSMISSION Plc

Doc Ref: 6.13.A6.F1

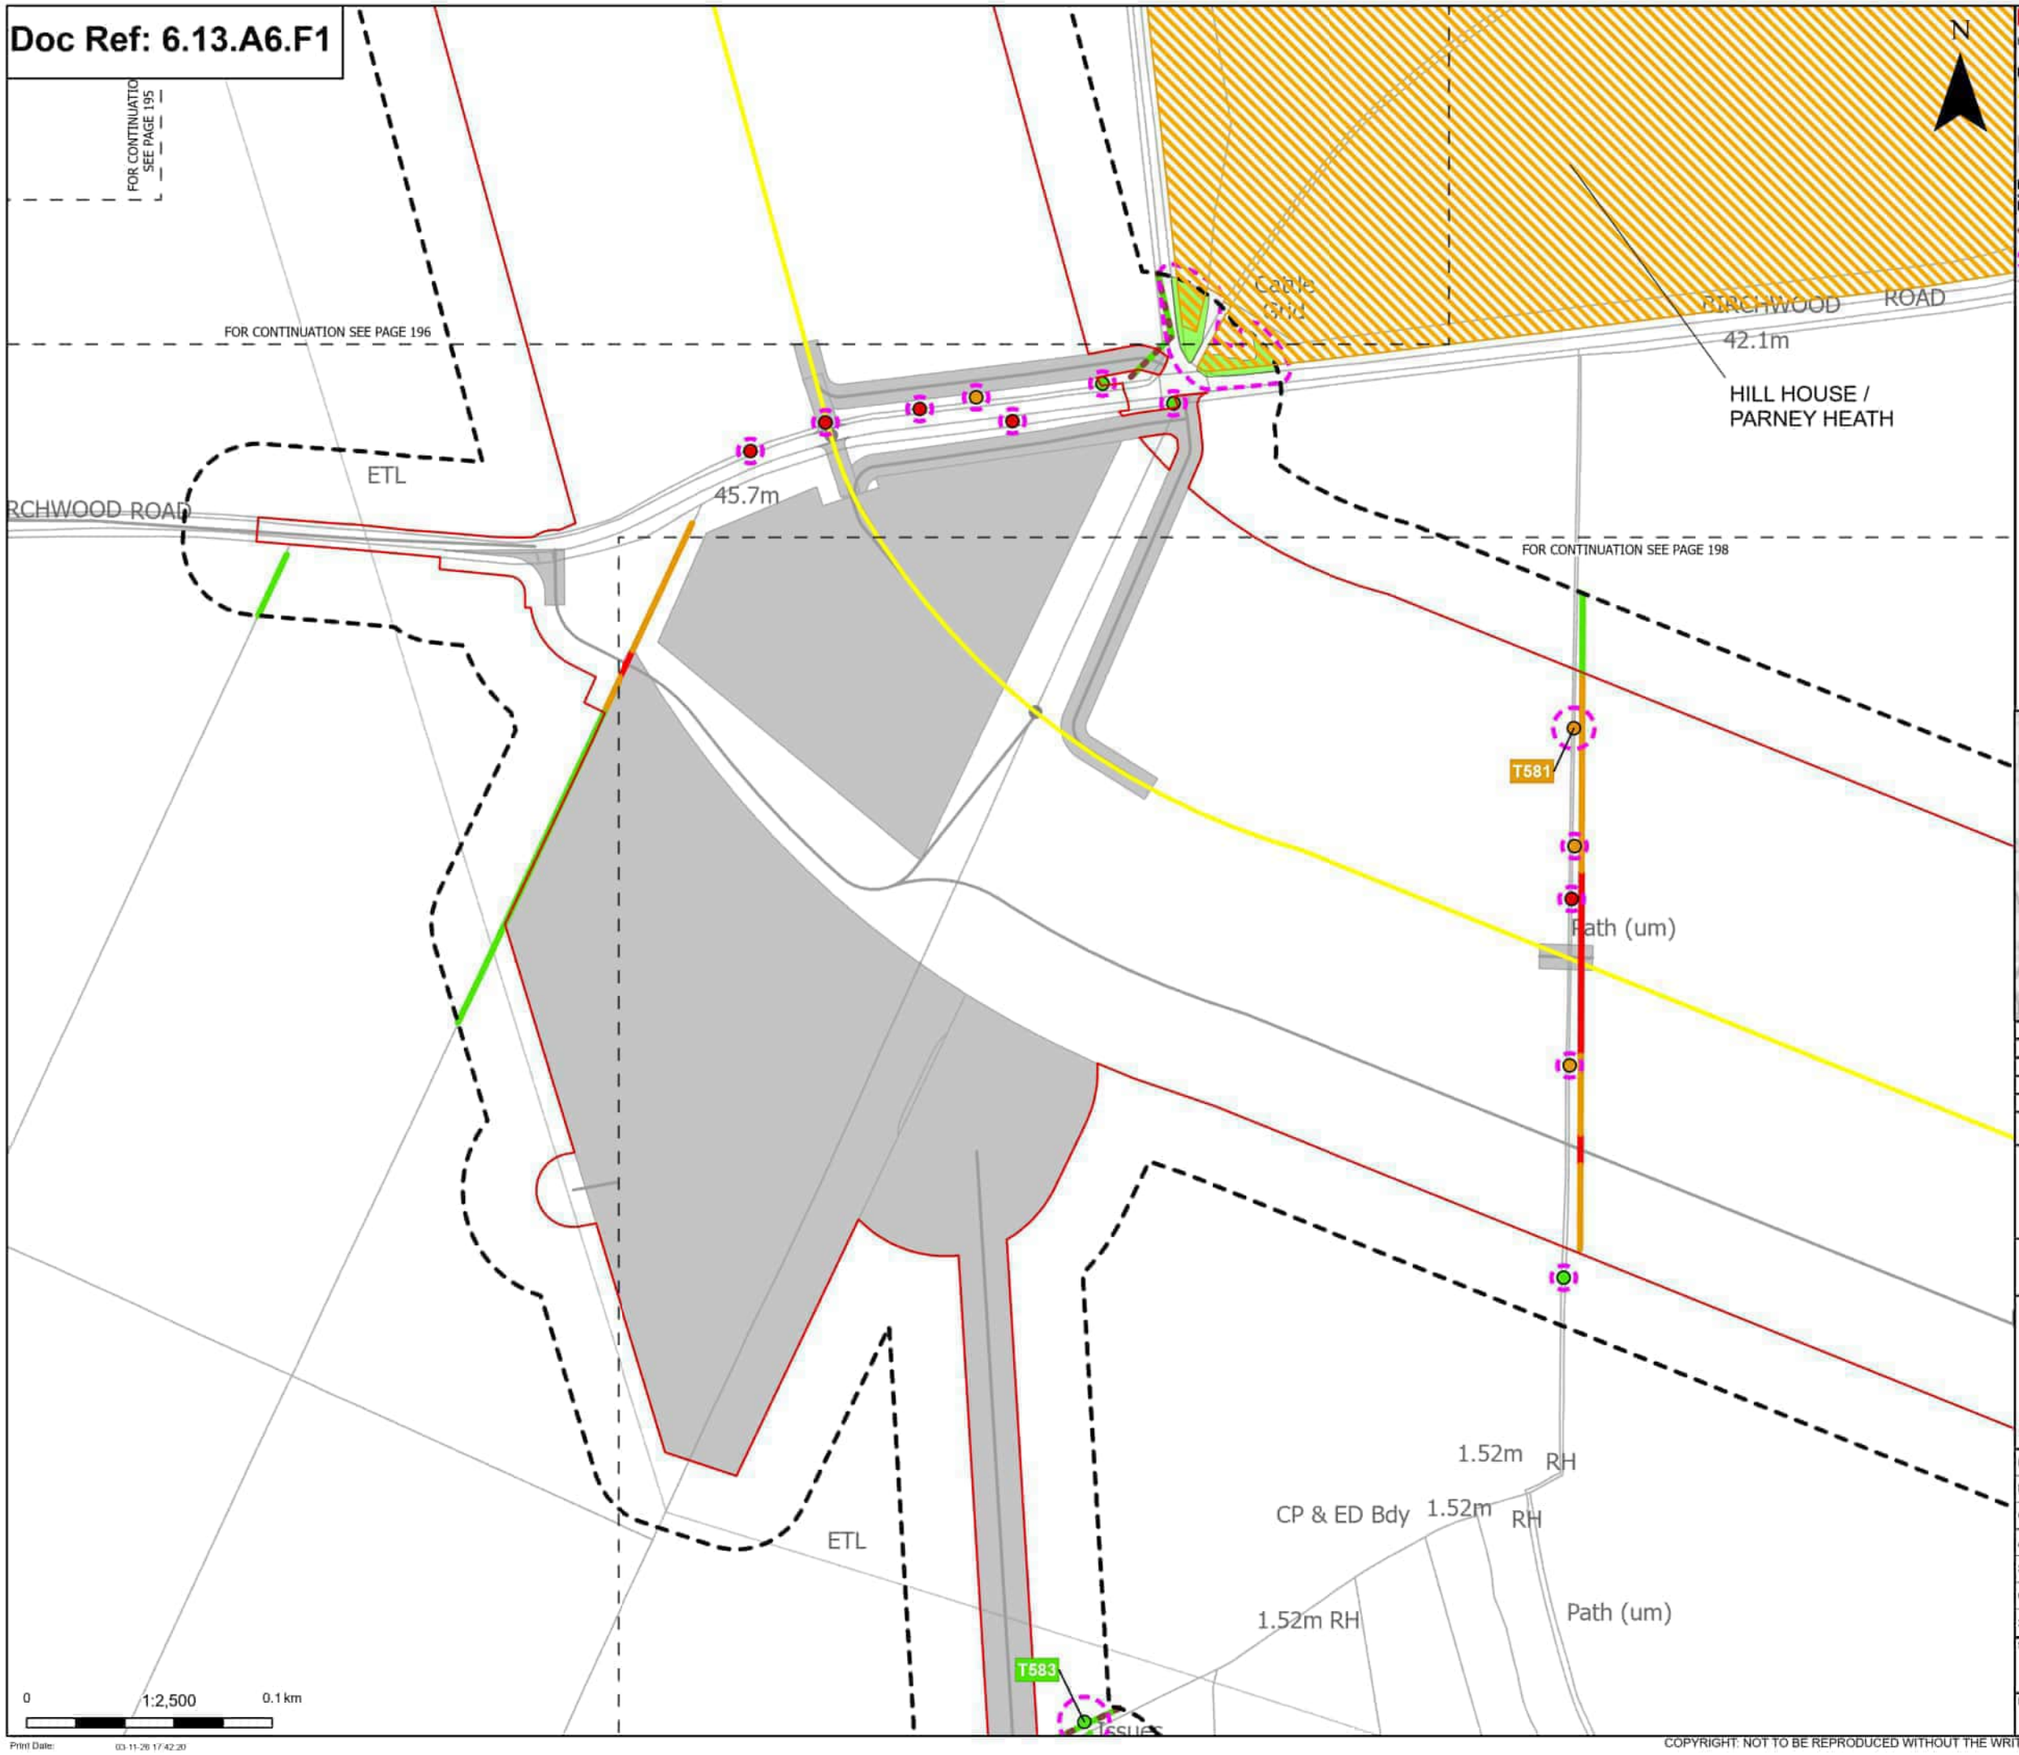

N

Order Limits
Sheet index outline

Proposed project design details
Proposed underground cable alignment
Other temporary and permanent construction and operational works

Discipline specific constraints
Arboriculture Study Area
Important Hedgerows
Root protection area

Trees - Impact
Removed
Potentially Affected
Unaffected

Updated Ancient Woodland Sites (Ancient Woodland Inventory as per October 2025)

Hedgerow - Impact
Removed
Potentially Affected
Unaffected

Groups of trees - Impact
Unaffected

Note: The proposed overhead line alignment and proposed underground cable alignment together comprise the alignment. For further details regarding the design, please refer to Figures 4.1 (document reference 6.4.F1) and 4.2 (document reference 6.4.F2).

Notes: Background mapping information has been reproduced from the Ordnance Survey by permission of Ordnance Survey of the Controller of His Majesty's Stationery Office. © Crown copyright and database rights (2025) Licence OS100024241 and AC0000807548. © Crown copyright and database rights 2025 Ordnance Survey AC0000808122. Contains public sector information licensed under the Open Government Licence v3.0. © National Grid UK



Rev	Date	Description	Drawn	Check	Approv
C	Mar 2026	FOR DCO APPLICATION	JAL	AF	KB
B	Feb 2026	FOR DCO APPLICATION	JAL	AF	KB
A	Aug 2025	FOR DCO APPLICATION	JAL	AF	KB

nationalgrid

PROJECT: Norwich to Tilbury

Planning Inspectorate App Number: EN020027
Regulation 5(2)(a)

Title:

Figure A13.6.1- Landscape and Visual Arboriculture Impacts Plan
Page 197 of 396


Designed	M. Watson	Date	March 26
Drawn	J. Acero Leon	Date	March 26
Checked	A. Fell	Date	March 26
Approved	K. Burrows	Date	March 26
Scale:	1:2,500	Datum:	AOD
Original Size:	A3	Grid:	OS
Suitability Code:	A2	Project Number:	10059280

Suitability Description:
Accepted as Concept Stage

Drawing Number: 10059280-ARC-EBD-ZZ-DR-ZZ-00393
Revision: C

COPYRIGHT: NOT TO BE REPRODUCED WITHOUT THE WRITTEN PERMISSION OF NATIONAL GRID ELECTRICITY TRANSMISSION Plc

Doc Ref: 6.13.A6.F1

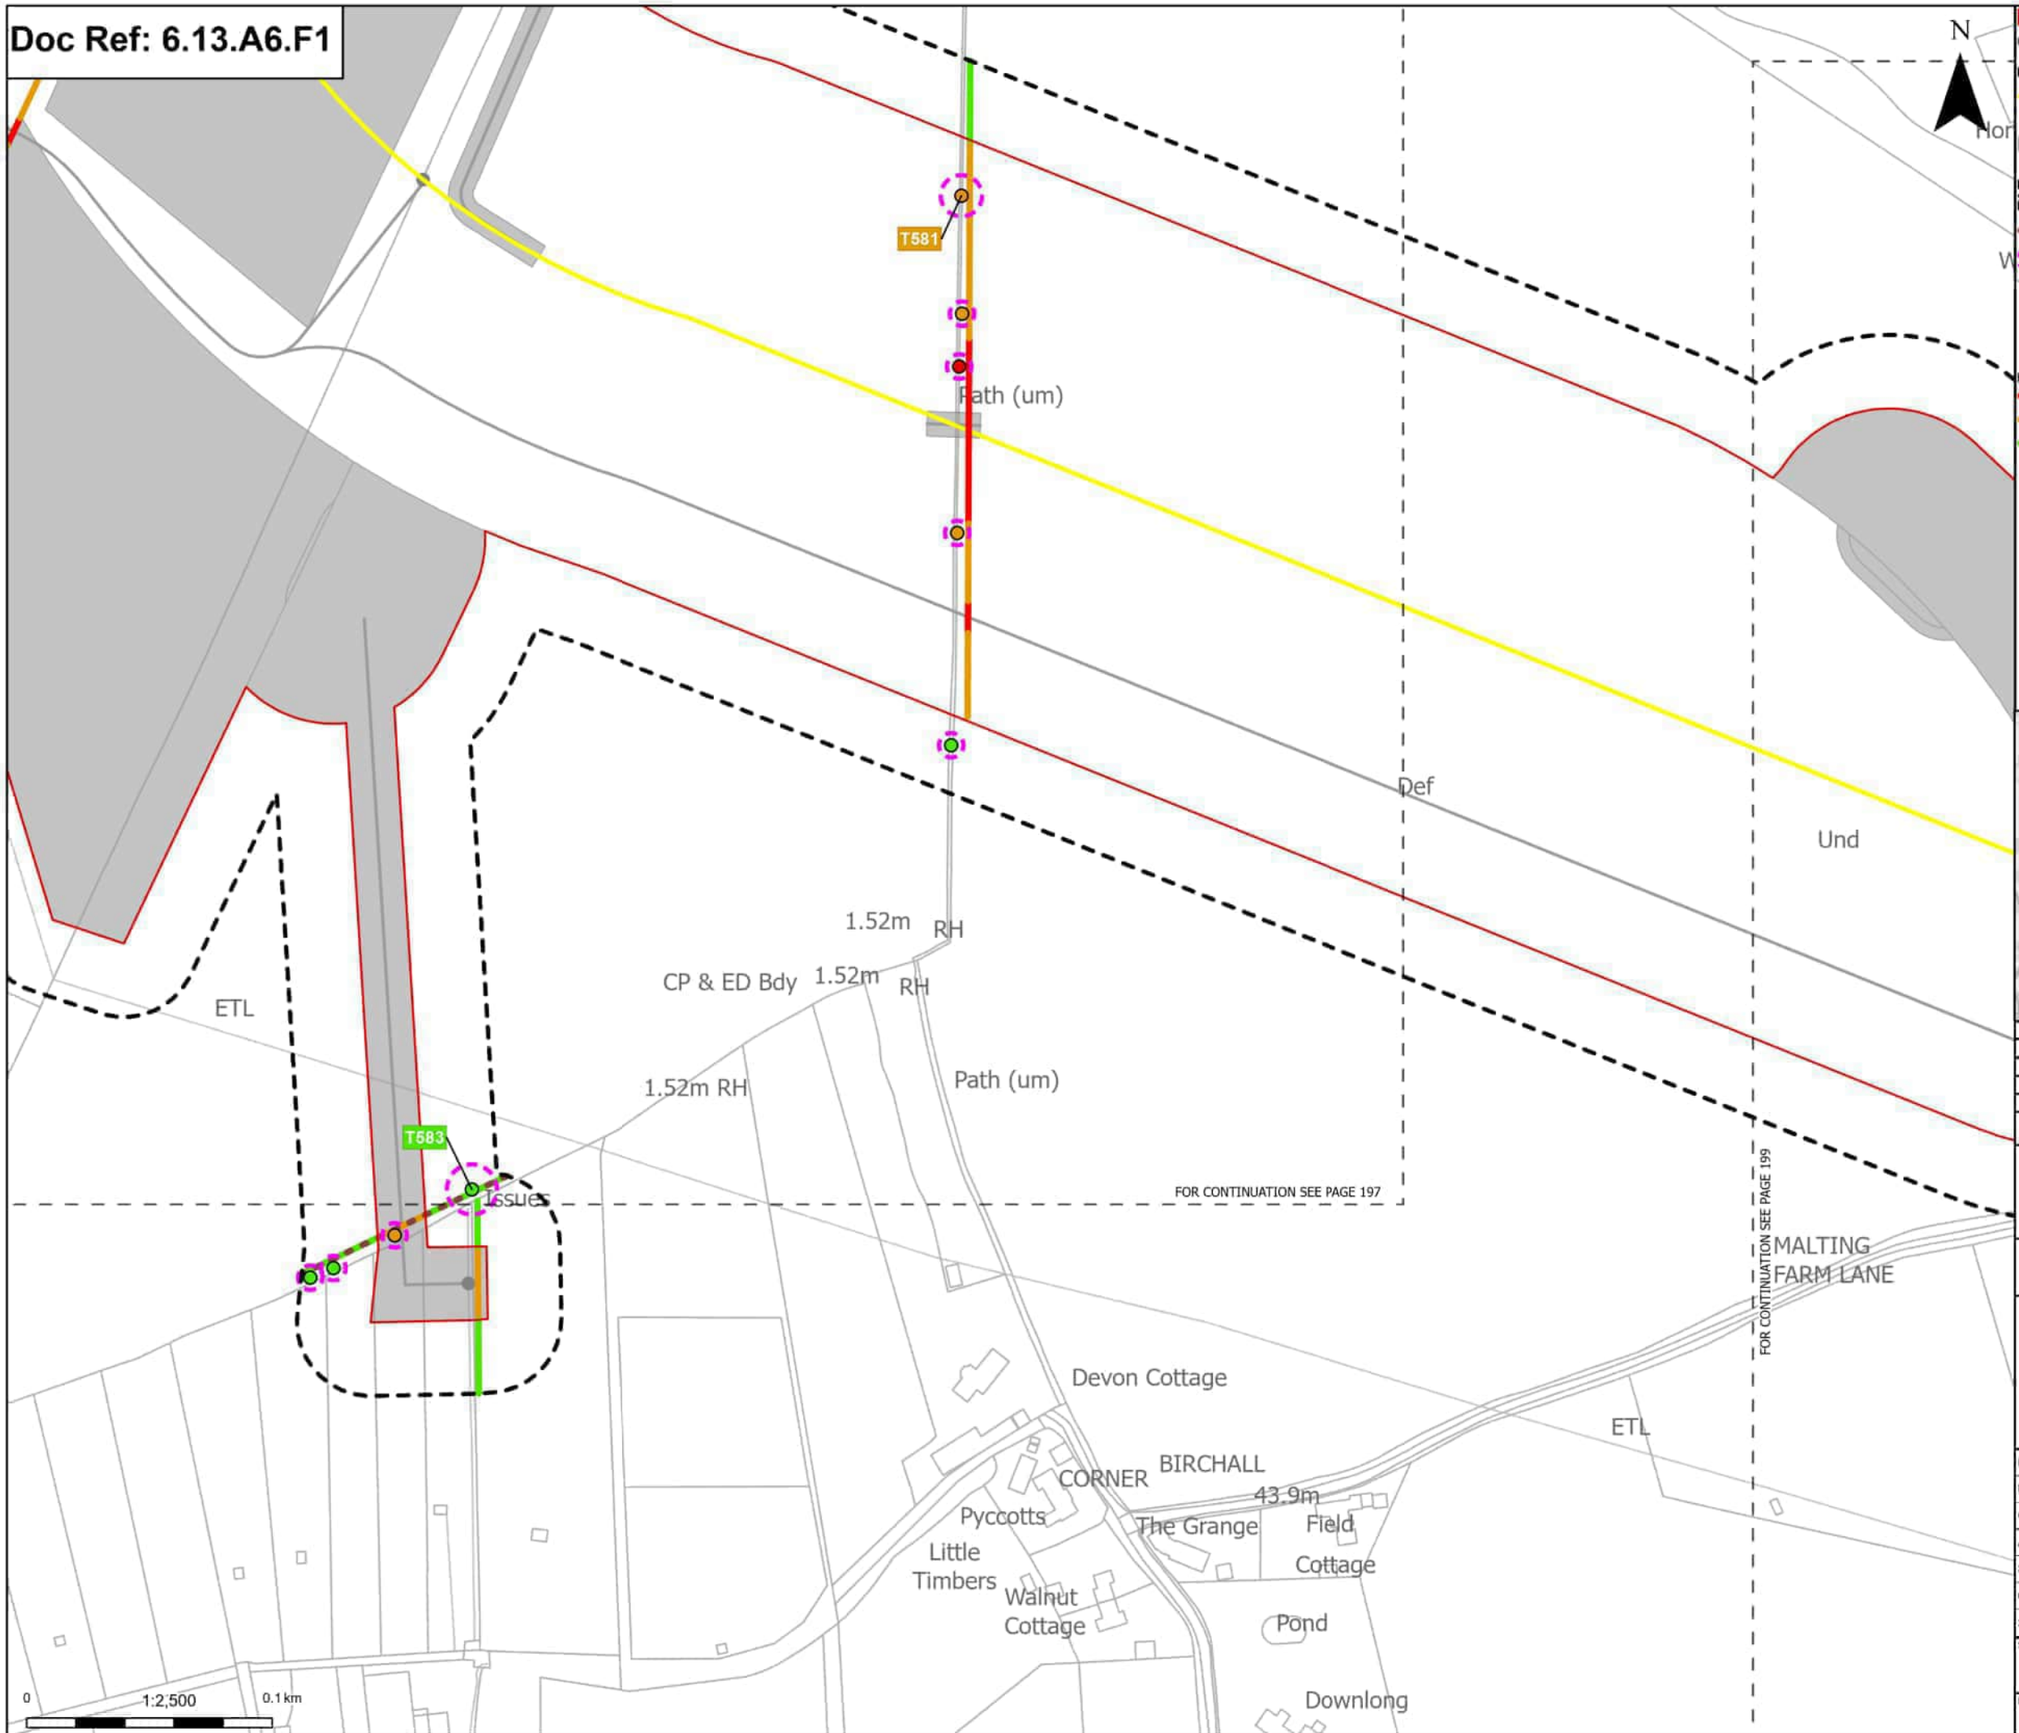

Print Date: 03-11-26 17:42:26

Order Limits
Sheet index outline

Proposed project design details
Proposed underground cable alignment
Other temporary and permanent construction and operational works

Discipline specific constraints
Arboriculture Study Area
Important Hedgerows
Root protection area

Trees - Impact
Removed
Potentially Affected
Unaffected

Hedgerow - Impact
Removed
Potentially Affected
Unaffected

Note: The proposed overhead line alignment and proposed underground cable alignment together comprise the alignment. For further details regarding the design, please refer to Figures 4.1 (document reference 6.4.F1) and 4.2 (document reference 6.4.F2).

Notes: Background mapping information has been reproduced from the Ordnance Survey by permission of Ordnance Survey of the Controller of His Majesty's Stationery Office. © Crown copyright and database rights (2025) Licence OS100024241 and AC0000807548. © Crown copyright and database rights 2025 Ordnance Survey AC0000808122. Contains public sector information licensed under the Open Government Licence v3.0. © National Grid UK



Rev	Date	Description	Drawn	Check	Approv
C	Mar 2026	FOR DCO APPLICATION	JAL	AF	KB
B	Feb 2026	FOR DCO APPLICATION	JAL	AF	KB
A	Aug 2025	FOR DCO APPLICATION	JAL	AF	KB

nationalgrid

PROJECT: Norwich to Tilbury

Planning Inspectorate App Number: EN020027
Regulation 5(2)(a)

Title:

Figure A13.6.1- Landscape and Visual Arboriculture Impacts Plan
Page 198 of 396

Designed	M. Watson	Date	March 26
Drawn	J. Acero Leon	Date	March 26
Checked	A. Fell	Date	March 26
Approved	K. Burrows	Date	March 26
Scale:	1:2,500	Datum:	AOD
Original Size:	A3	Grid:	OS
Suitability Code:	A2	Project Number:	10059280

Suitability Description: Accepted as Concept Stage

Drawing Number: 10059280-ARC-EBD-ZZ-DR-ZZ-00393

Revision: C

COPYRIGHT: NOT TO BE REPRODUCED WITHOUT THE WRITTEN PERMISSION OF NATIONAL GRID ELECTRICITY TRANSMISSION Plc

Doc Ref: 6.13.A6.F1

ARDLEIGH ROAD
Cottage
The Old Ale House
Clenwood
West Cottages
Woodburn
Alan Dene
Oaklea
Trees
Sunningdale
Coppins
41.3m
Oakbank
Charlton
Glenwood
Denbury
B 1029
Rose Cottage
Laurels
CP & ED Bdy
Def
1.52m RH
Reservoir
ARDLEIGH ROAD
Woodcott
Lorna Doone
Nashdoun
Cherry Cottage
Threshfield
Appletree Cottage
CP & ED Bdy
Def
1.52m RH
Oak
Hunters
Path (um)
Und
G207
T582
DEDHAM ROAD
40.7m
MALTING FARM LANE
Malting Farm
FOR CONTINUATION SEE PAGE 198
FOR CONTINUATION SEE PAGE 200
40.2m
T588
0
1:2,500
0.1 km
Print Date: 03-11-26 17:42:31

N

Order Limits
Sheet index outline
Proposed project design details
Proposed underground cable alignment
Other temporary and permanent construction and operational works
Discipline specific constraints
Arboriculture Study Area
TPO indiviual trees
Root protection area
Trees - Impact
Removed
Potentially Affected
Unaffected
Hedgerow - Impact
Removed
Affected Managed
Potentially Affected
Unaffected
Groups of trees - Impact
Removed
Potentially Affected
Unaffected

Note: The proposed overhead line alignment and proposed underground cable alignment together comprise the alignment. For further details regarding the design, please refer to Figures 4.1 (document reference 6.4.F1) and 4.2 (document reference 6.4.F2).

Notes: Background mapping information has been reproduced from the Ordnance Survey by permission of Ordnance Survey of the Controller of His Majesty's Stationery Office. © Crown copyright and database rights (2025) Licence OS100042A1 and AC0000807948. © Crown copyright and database rights 2025 Ordnance Survey AC0000808122. Contains public sector information licensed under the Open Government Licence v3.0. © National Grid UK



Rev	Date	Description	Drawn	Check	Approv
C	Mar 2026	FOR DCO APPLICATION	JAL	AF	KB
B	Feb 2026	FOR DCO APPLICATION	JAL	AF	KB
A	Aug 2025	FOR DCO APPLICATION	JAL	AF	KB

nationalgrid

PROJECT: Norwich to Tilbury

Planning Inspectorate App Number: EN020027
Regulation 5(2)(a)

Title:

Figure A13.6.1- Landscape and Visual Arboriculture Impacts Plan
Page 199 of 396


Designed	M. Watson	Date	March 26
Drawn	J. Acero Leon	Date	March 26
Checked	A. Fell	Date	March 26
Approved	K. Burrows	Date	March 26
Scale:	1:2,500	Datum:	AOD
Original Size:	A3	Grid:	OS
Suitability Code:	A2	Project Number:	10059280

Suitability Description: Accepted as Concept Stage

Drawing Number: 10059280-ARC-EBD-ZZ-DR-ZZ-00393
Revision: C

COPYRIGHT: NOT TO BE REPRODUCED WITHOUT THE WRITTEN PERMISSION OF NATIONAL GRID ELECTRICITY TRANSMISSION Plc

Doc Ref: 6.13.A6.F1

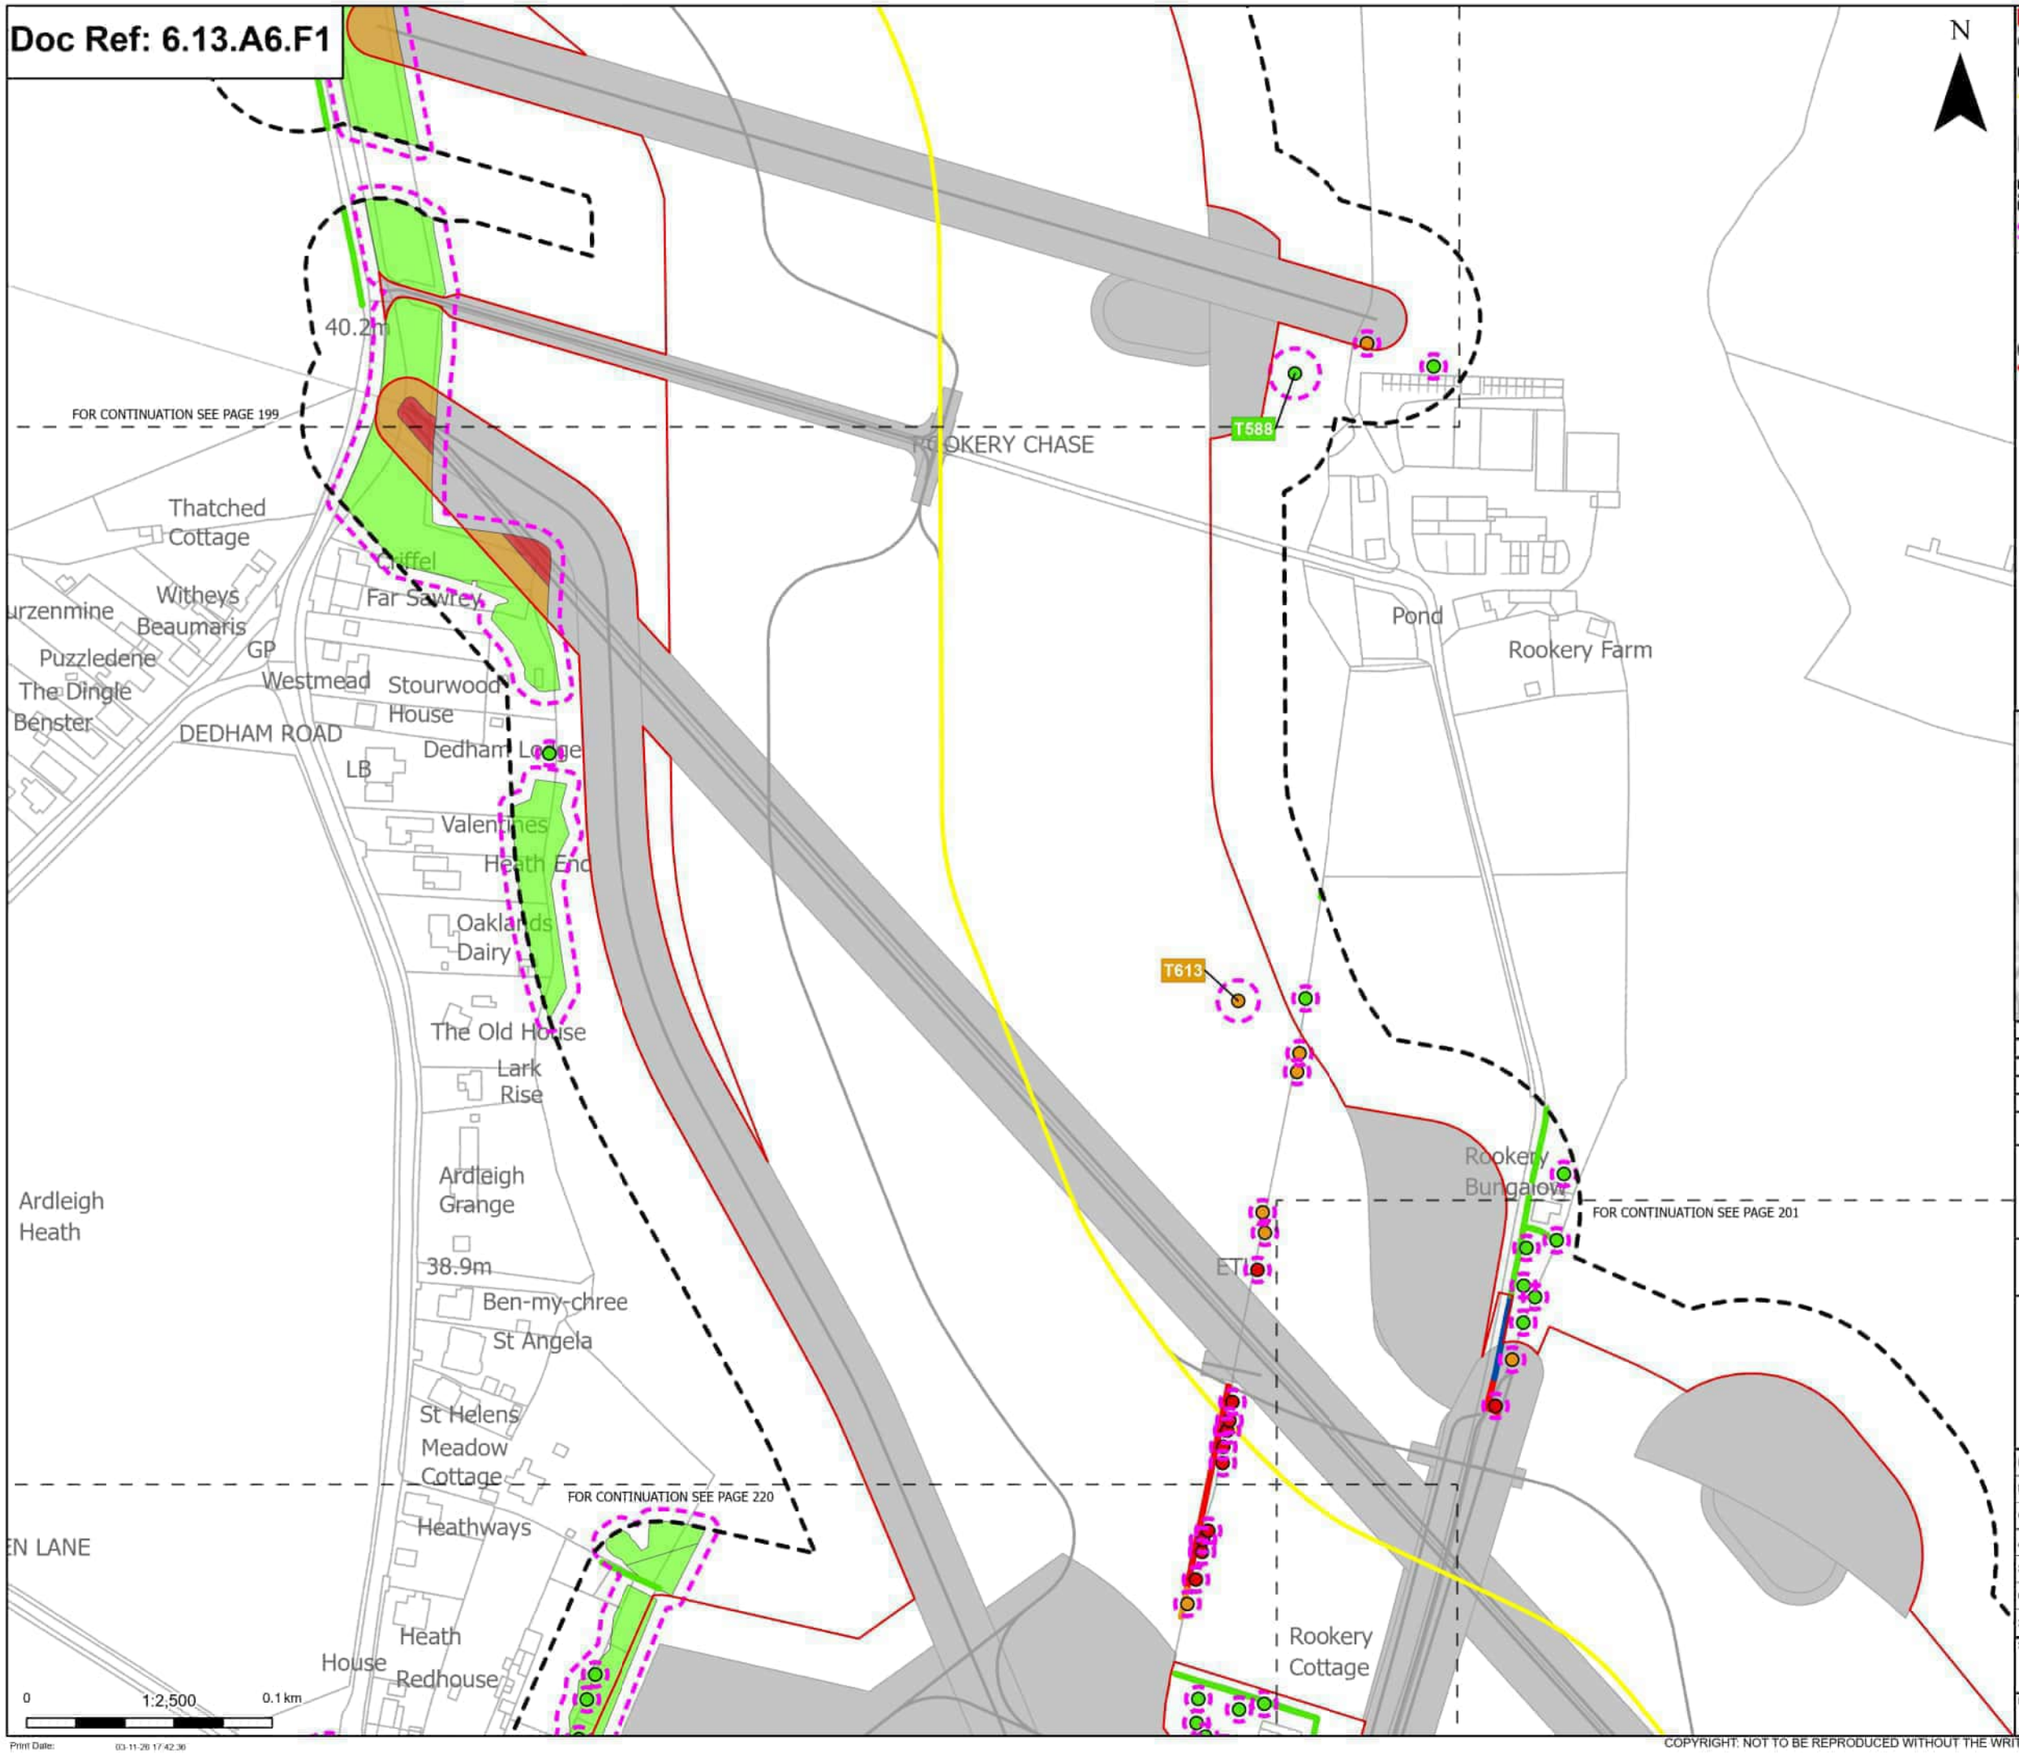

Order Limits
Sheet index outline

Proposed project design details
Proposed underground cable alignment
Other temporary and permanent construction and operational works

Discipline specific constraints
Arboriculture Study Area
Root protection area

Trees - Impact
Removed
Potentially Affected
Unaffected

Hedgerow - Impact
Removed
Affected Managed
Potentially Affected
Unaffected

Groups of trees - Impact
Removed
Potentially Affected
Unaffected

Note: The proposed overhead line alignment and proposed underground cable alignment together comprise the alignment. For further details regarding the design, please refer to Figures 4.1 (document reference 6.4.F1) and 4.2 (document reference 6.4.F2).

Notes: Background mapping information has been reproduced from the Ordnance Survey by permission of Ordnance Survey of the Controller of His Majesty's Stationery Office. © Crown copyright and database rights (2025) Licence OS100042A1 and AC0000807548. © Crown copyright and database rights 2025 Ordnance Survey AC0000808122. Contains public sector information licensed under the Open Government Licence v3.0. © National Grid UK



Rev	Date	Description	Drawn	Check	Approv
C	Mar 2026	FOR DCO APPLICATION	JAL	AF	KB
B	Feb 2026	FOR DCO APPLICATION	JAL	AF	KB
A	Aug 2025	FOR DCO APPLICATION	JAL	AF	KB

nationalgrid

PROJECT: Norwich to Tilbury

Planning Inspectorate App Number: EN020027
Regulation 5(2)(a)

Title:

Figure A13.6.1- Landscape and Visual Arboriculture Impacts Plan
Page 200 of 396

Designed	M. Watson	Date	March 26
Drawn	J. Acero Leon	Date	March 26
Checked	A. Fell	Date	March 26
Approved	K. Burrows	Date	March 26
Scale:	1:2,500	Datum:	AOD
Original Size:	A3	Grid:	OS
Suitability Code:	A2	Project Number:	10059280


Suitability Description:
Accepted as Concept Stage

Drawing Number: 10059280-ARC-EBD-ZZ-DR-ZZ-00393
Revision: C

Print Date: 03-11-26 17:42:36

COPYRIGHT: NOT TO BE REPRODUCED WITHOUT THE WRITTEN PERMISSION OF NATIONAL GRID ELECTRICITY TRANSMISSION Plc

Doc Ref: 6.13.A6.F1

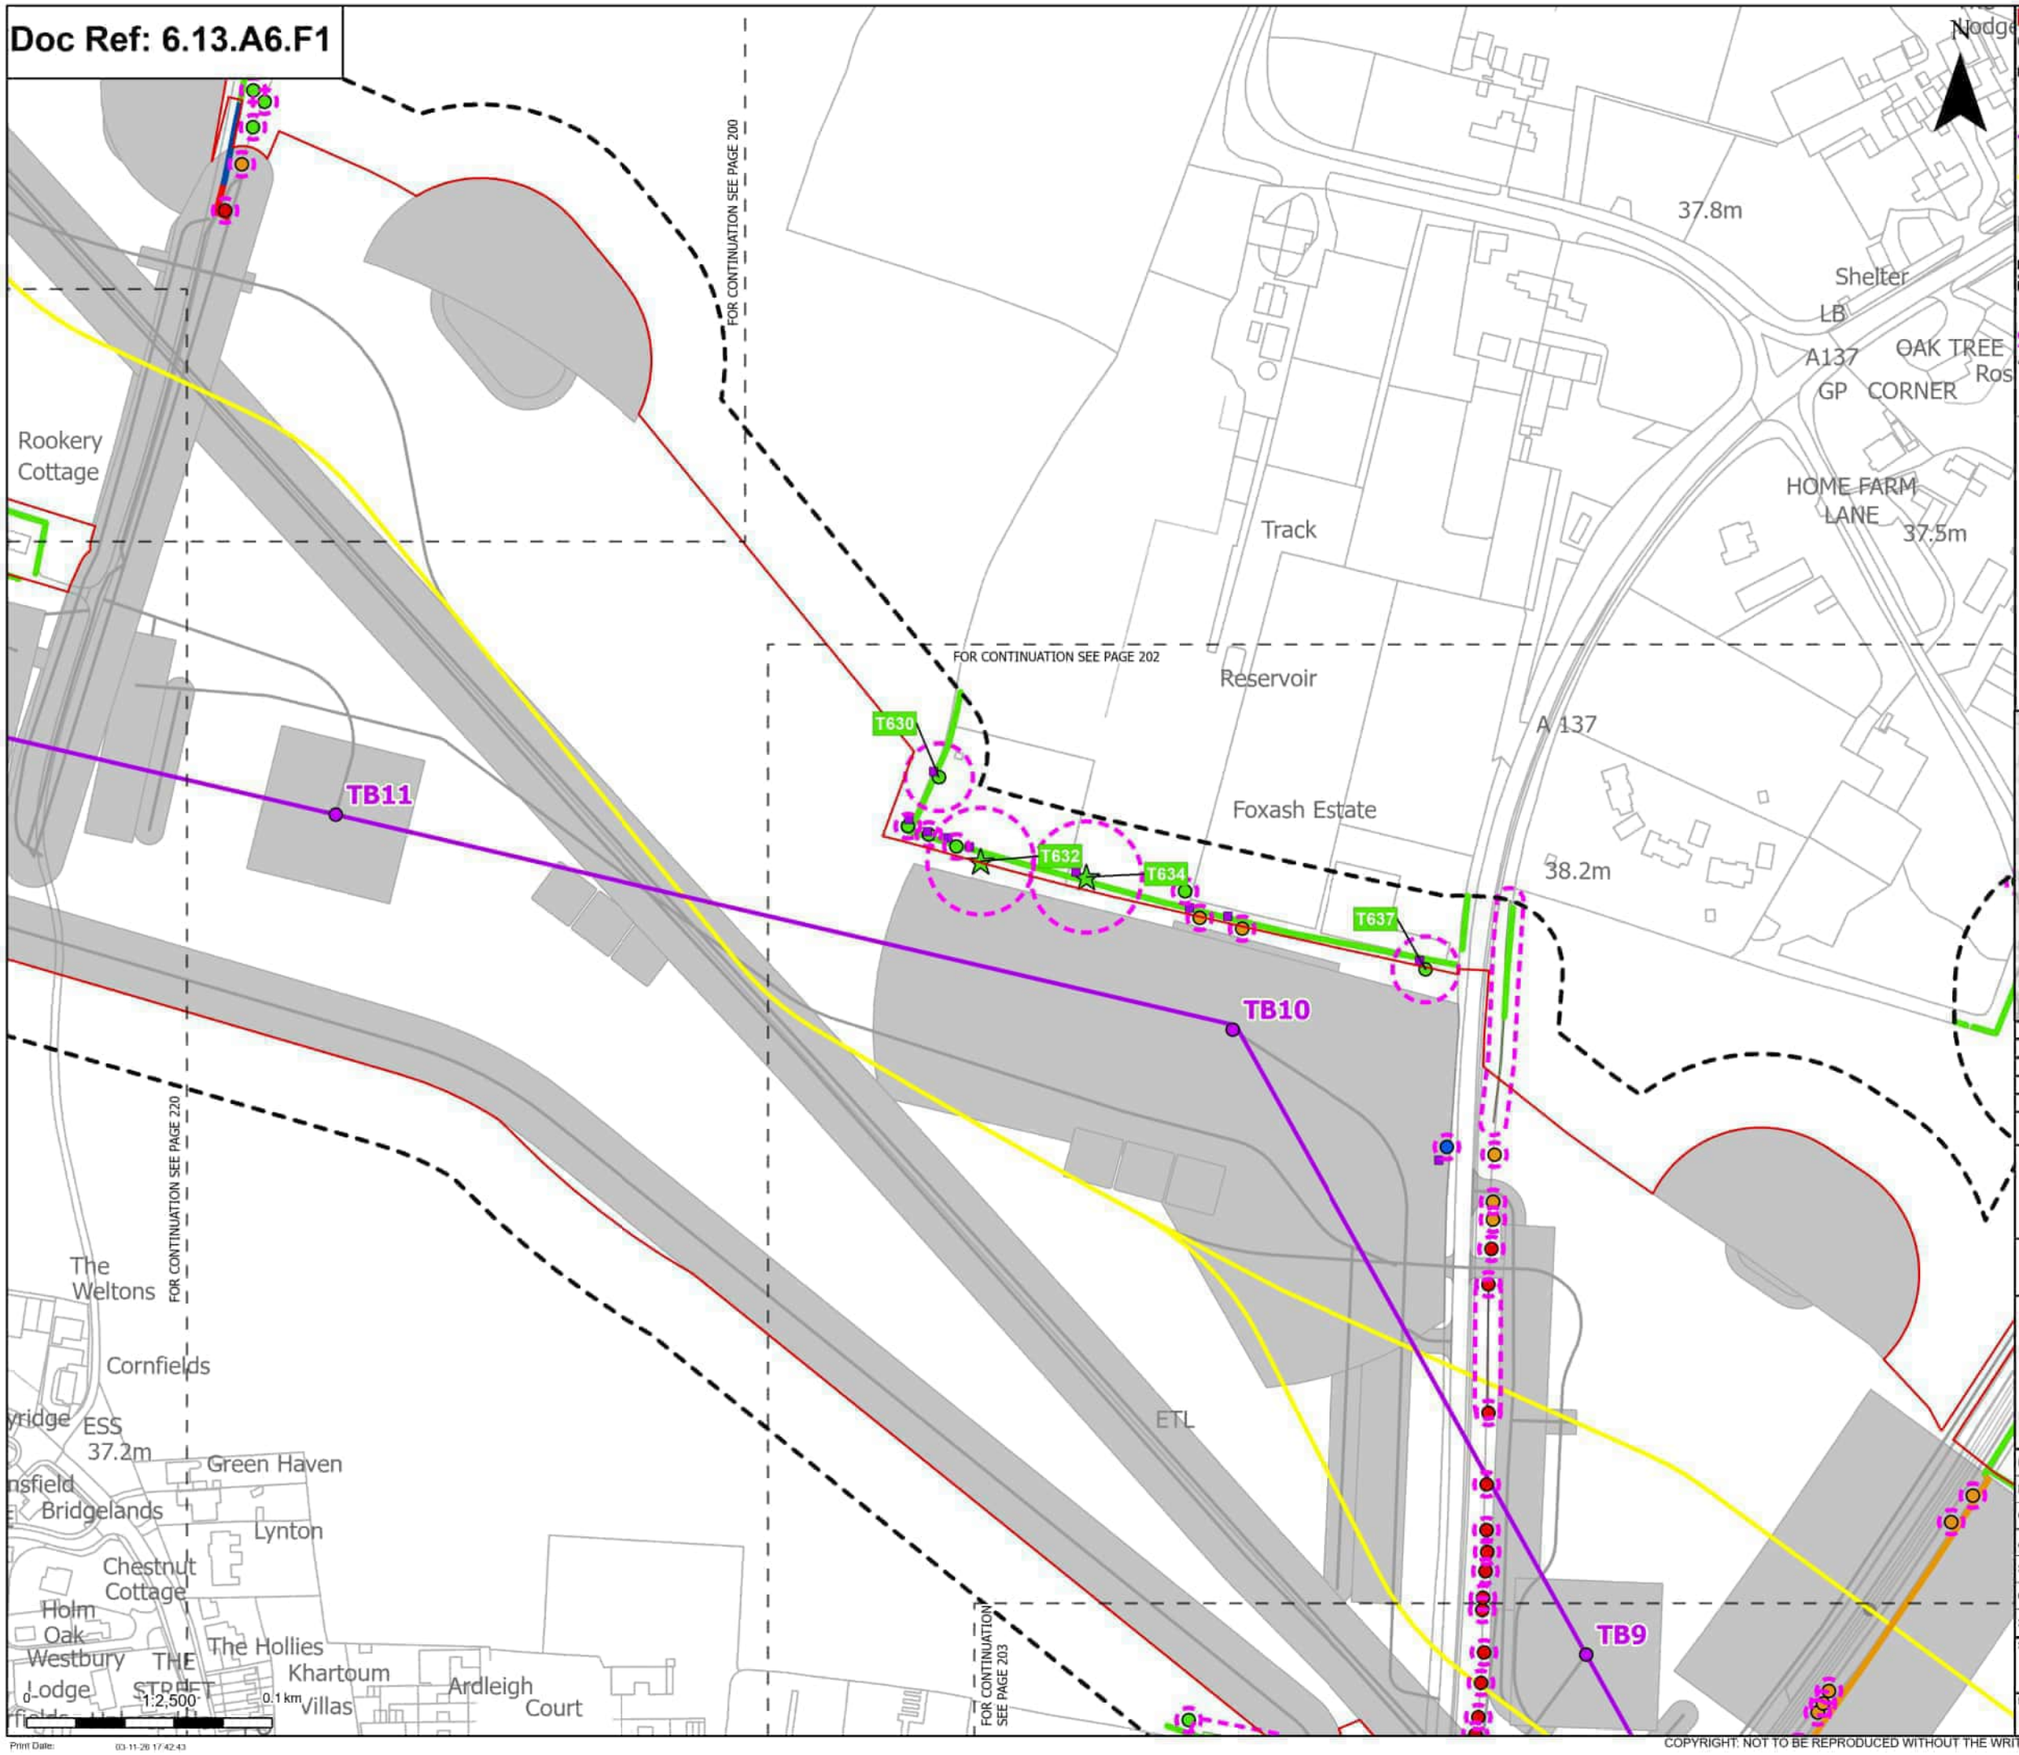

Print Date: 03-11-26 17:42:43

- Order Limits
- Sheet index outline

Proposed project design details
- Proposed standard lattice pylon location
- Proposed overhead line alignment
- Proposed underground cable alignment
- Other temporary and permanent construction and operational works

Discipline specific constraints
- Arboriculture Study Area
- TPO indiviual trees
- Root protection area

Veteran Trees - Impact
- Unaffected

Trees - Impact
- Removed
- Affected Managed
- Potentially Affected
- Unaffected

Hedgerow - Impact
- Removed
- Affected Managed
- Potentially Affected
- Unaffected

Groups of trees - Impact
- Removed
- Potentially Affected
- Unaffected

Note: The proposed overhead line alignment and proposed underground cable alignment together comprise the alignment. For further details regarding the design, please refer to Figures 4.1 (document reference 6.4.F1) and 4.2 (document reference 6.4.F2).

Notes: Background mapping information has been reproduced from the Ordnance Survey by permission of Ordnance Survey of the Controller of His Majesty's Stationery Office. © Crown copyright and database rights (2025) Licence OS100024241 and AC0000807948. © Crown copyright and database rights 2025 Ordnance Survey AC0000808122. Contains public sector information licensed under the Open Government Licence v3.0. © National Grid UK



Rev	Date	Description	Drawn	Check	Approv
C	Mar 2026	FOR DCO APPLICATION	JAL	AF	KB
B	Feb 2026	FOR DCO APPLICATION	JAL	AF	KB
A	Aug 2025	FOR DCO APPLICATION	JAL	AF	KB

nationalgrid

PROJECT: Norwich to Tilbury

Planning Inspectorate App Number: EN020027
Regulation 5(2)(a)

Title:

Figure A13.6.1- Landscape and Visual Arboriculture Impacts Plan
Page 201 of 396

Designed	M. Watson	Date	March 26
Drawn	J. Acero Leon	Date	March 26
Checked	A. Fell	Date	March 26
Approved	K. Burrows	Date	March 26
Scale:	1:2,500	Datum:	AOD
Original Size:	A3	Grid:	OS
Suitability Code:	A2	Project Number:	10059280


Suitability Description:
Accepted as Concept Stage

Drawing Number: 10059280-ARC-EBD-ZZ-DR-ZZ-00393

Revision: C

COPYRIGHT: NOT TO BE REPRODUCED WITHOUT THE WRITTEN PERMISSION OF NATIONAL GRID ELECTRICITY TRANSMISSION Plc

Doc Ref: 6.13.A6.F1

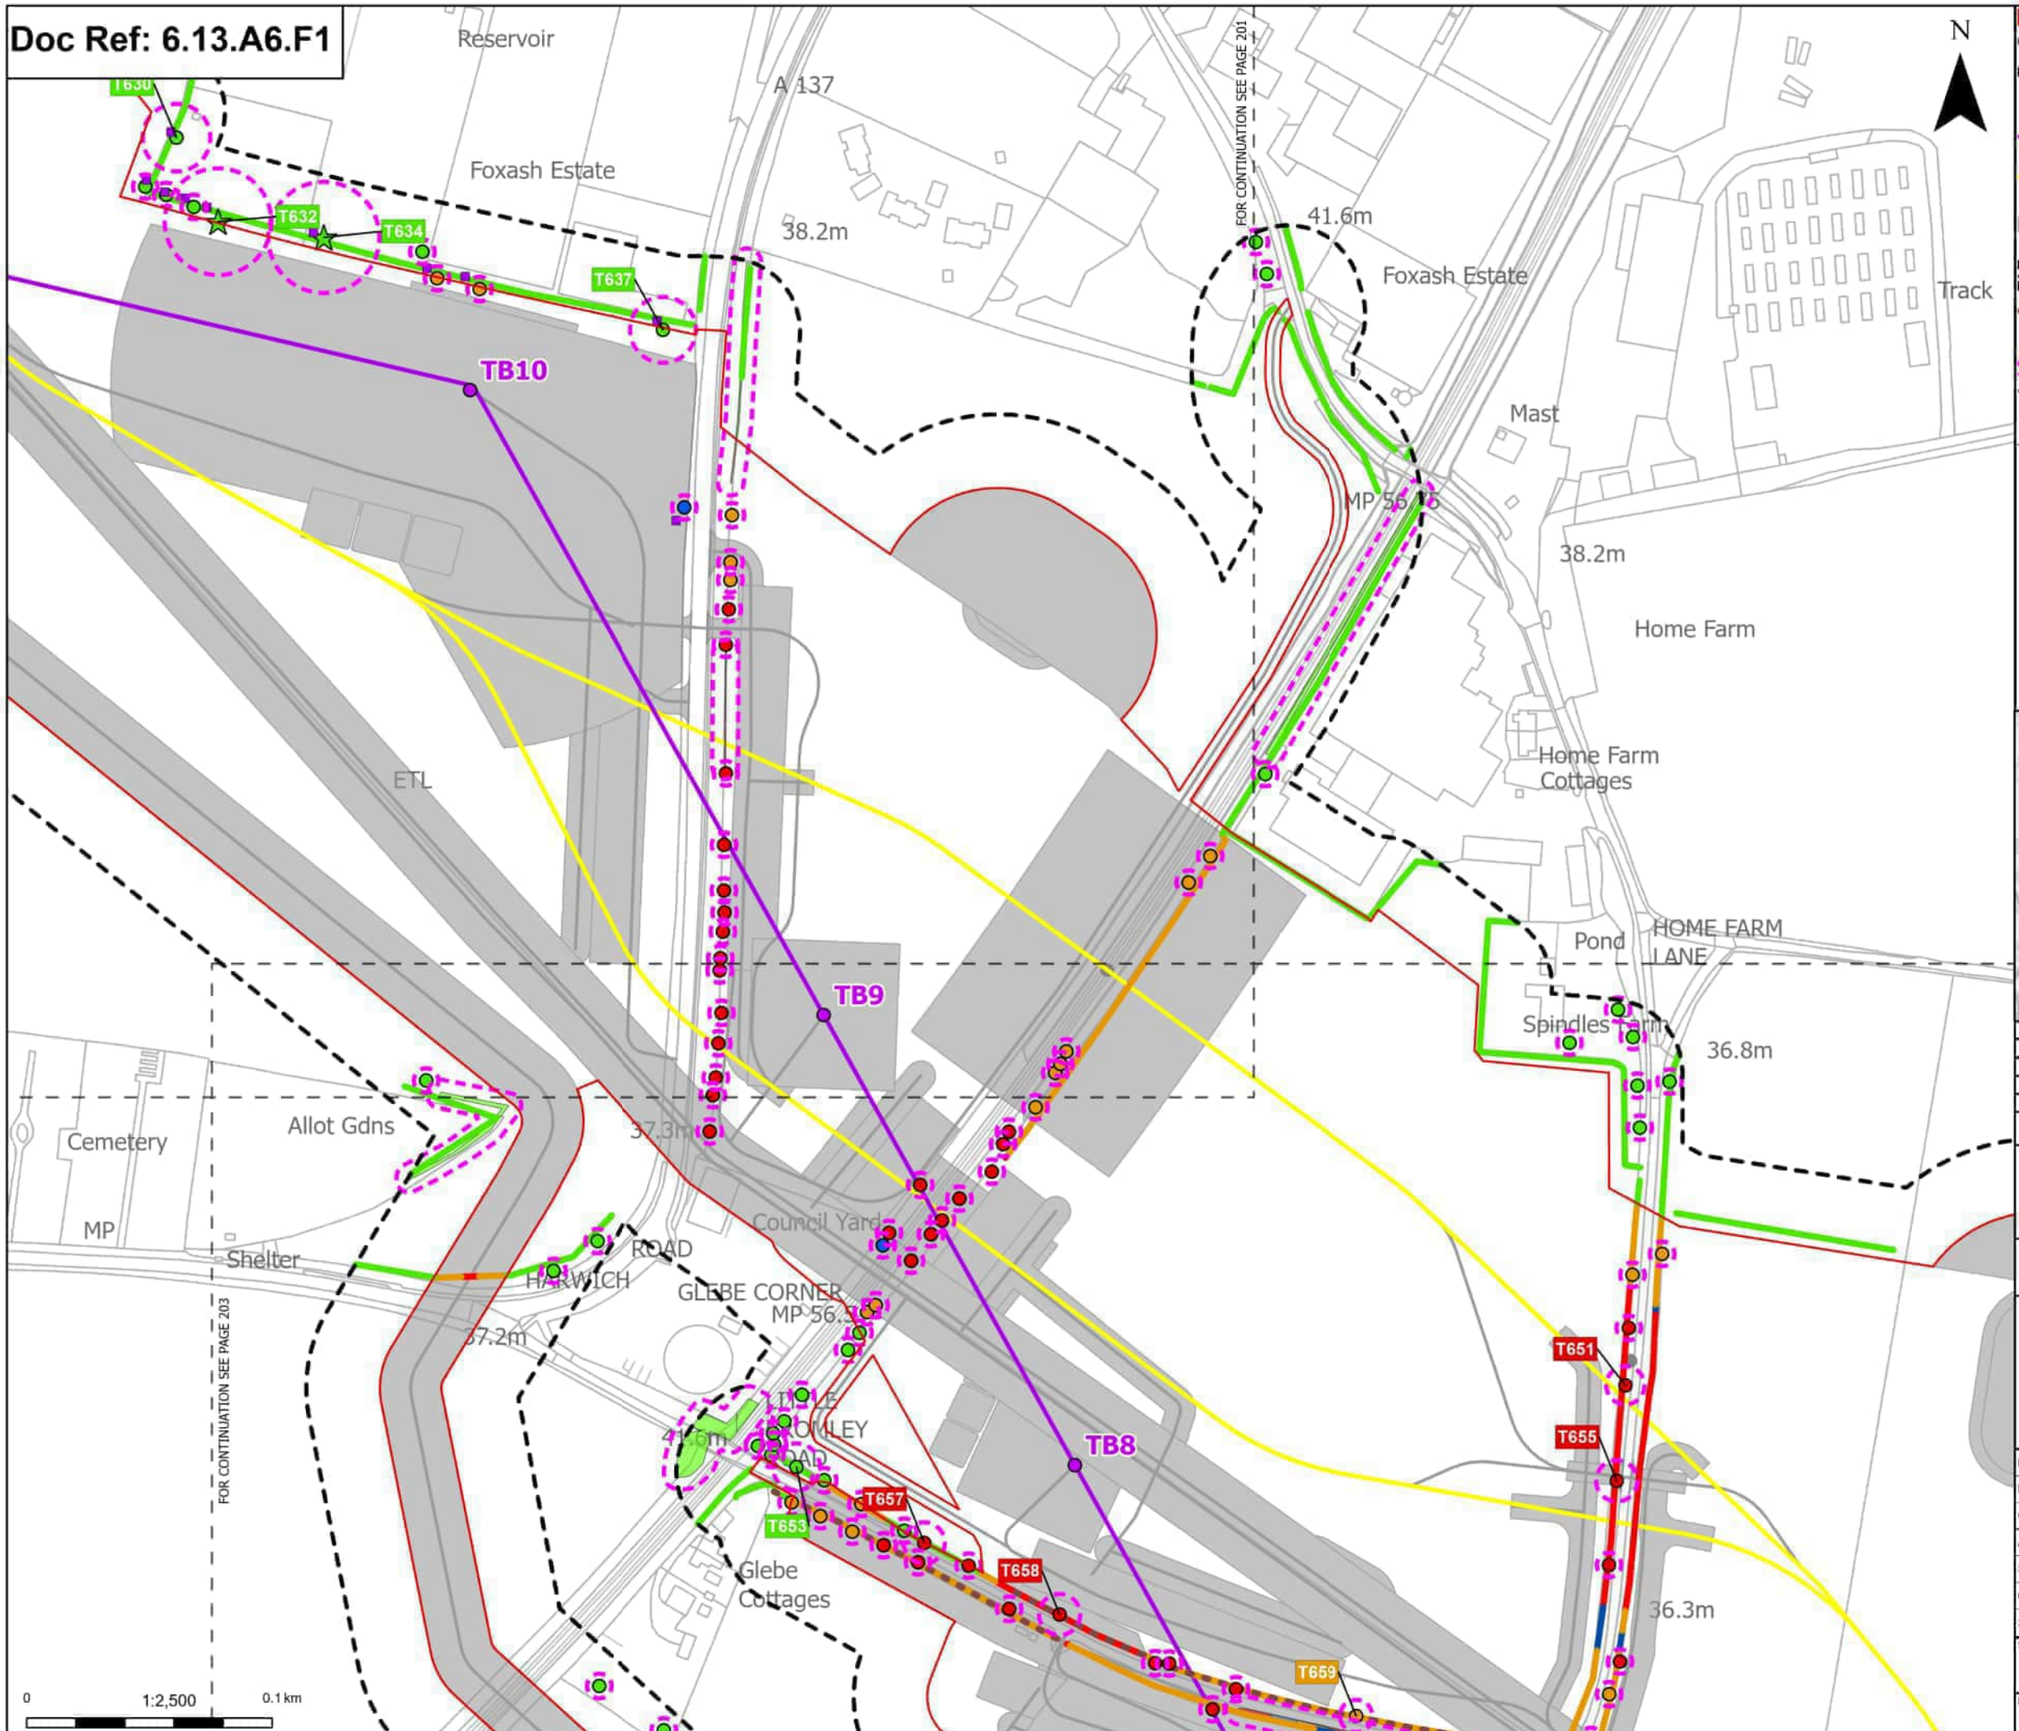

Rev	Date	Description	Drawn	Check	Approv
C	Mar 2026	FOR DCO APPLICATION	JAL	AF	KB
B	Feb 2026	FOR DCO APPLICATION	JAL	AF	KB
A	Aug 2025	FOR DCO APPLICATION	JAL	AF	KB

nationalgrid

PROJECT: Norwich to Tilbury

Planning Inspectorate App Number: EN020027
Regulation 5(2)(a)

Title:

Figure A13.6.1- Landscape and Visual Arboriculture Impacts Plan
Page 202 of 396

Designed	M. Watson	Date	March 26
Drawn	J. Acero Leon	Date	March 26
Checked	A. Fell	Date	March 26
Approved	K. Burrows	Date	March 26
Scale:	1:2,500	Datum:	AOD
Original Size:	A3	Grid:	OS
Suitability Code:	A2	Project Number:	10059280


Suitability Description:
Accepted as Concept Stage

Drawing Number: 10059280-ARC-EBD-ZZ-DR-ZZ-00393
Revision: C

Print Date: 03-11-26 17:42:48

COPYRIGHT: NOT TO BE REPRODUCED WITHOUT THE WRITTEN PERMISSION OF NATIONAL GRID ELECTRICITY TRANSMISSION Plc

Doc Ref: 6.13.A6.F1

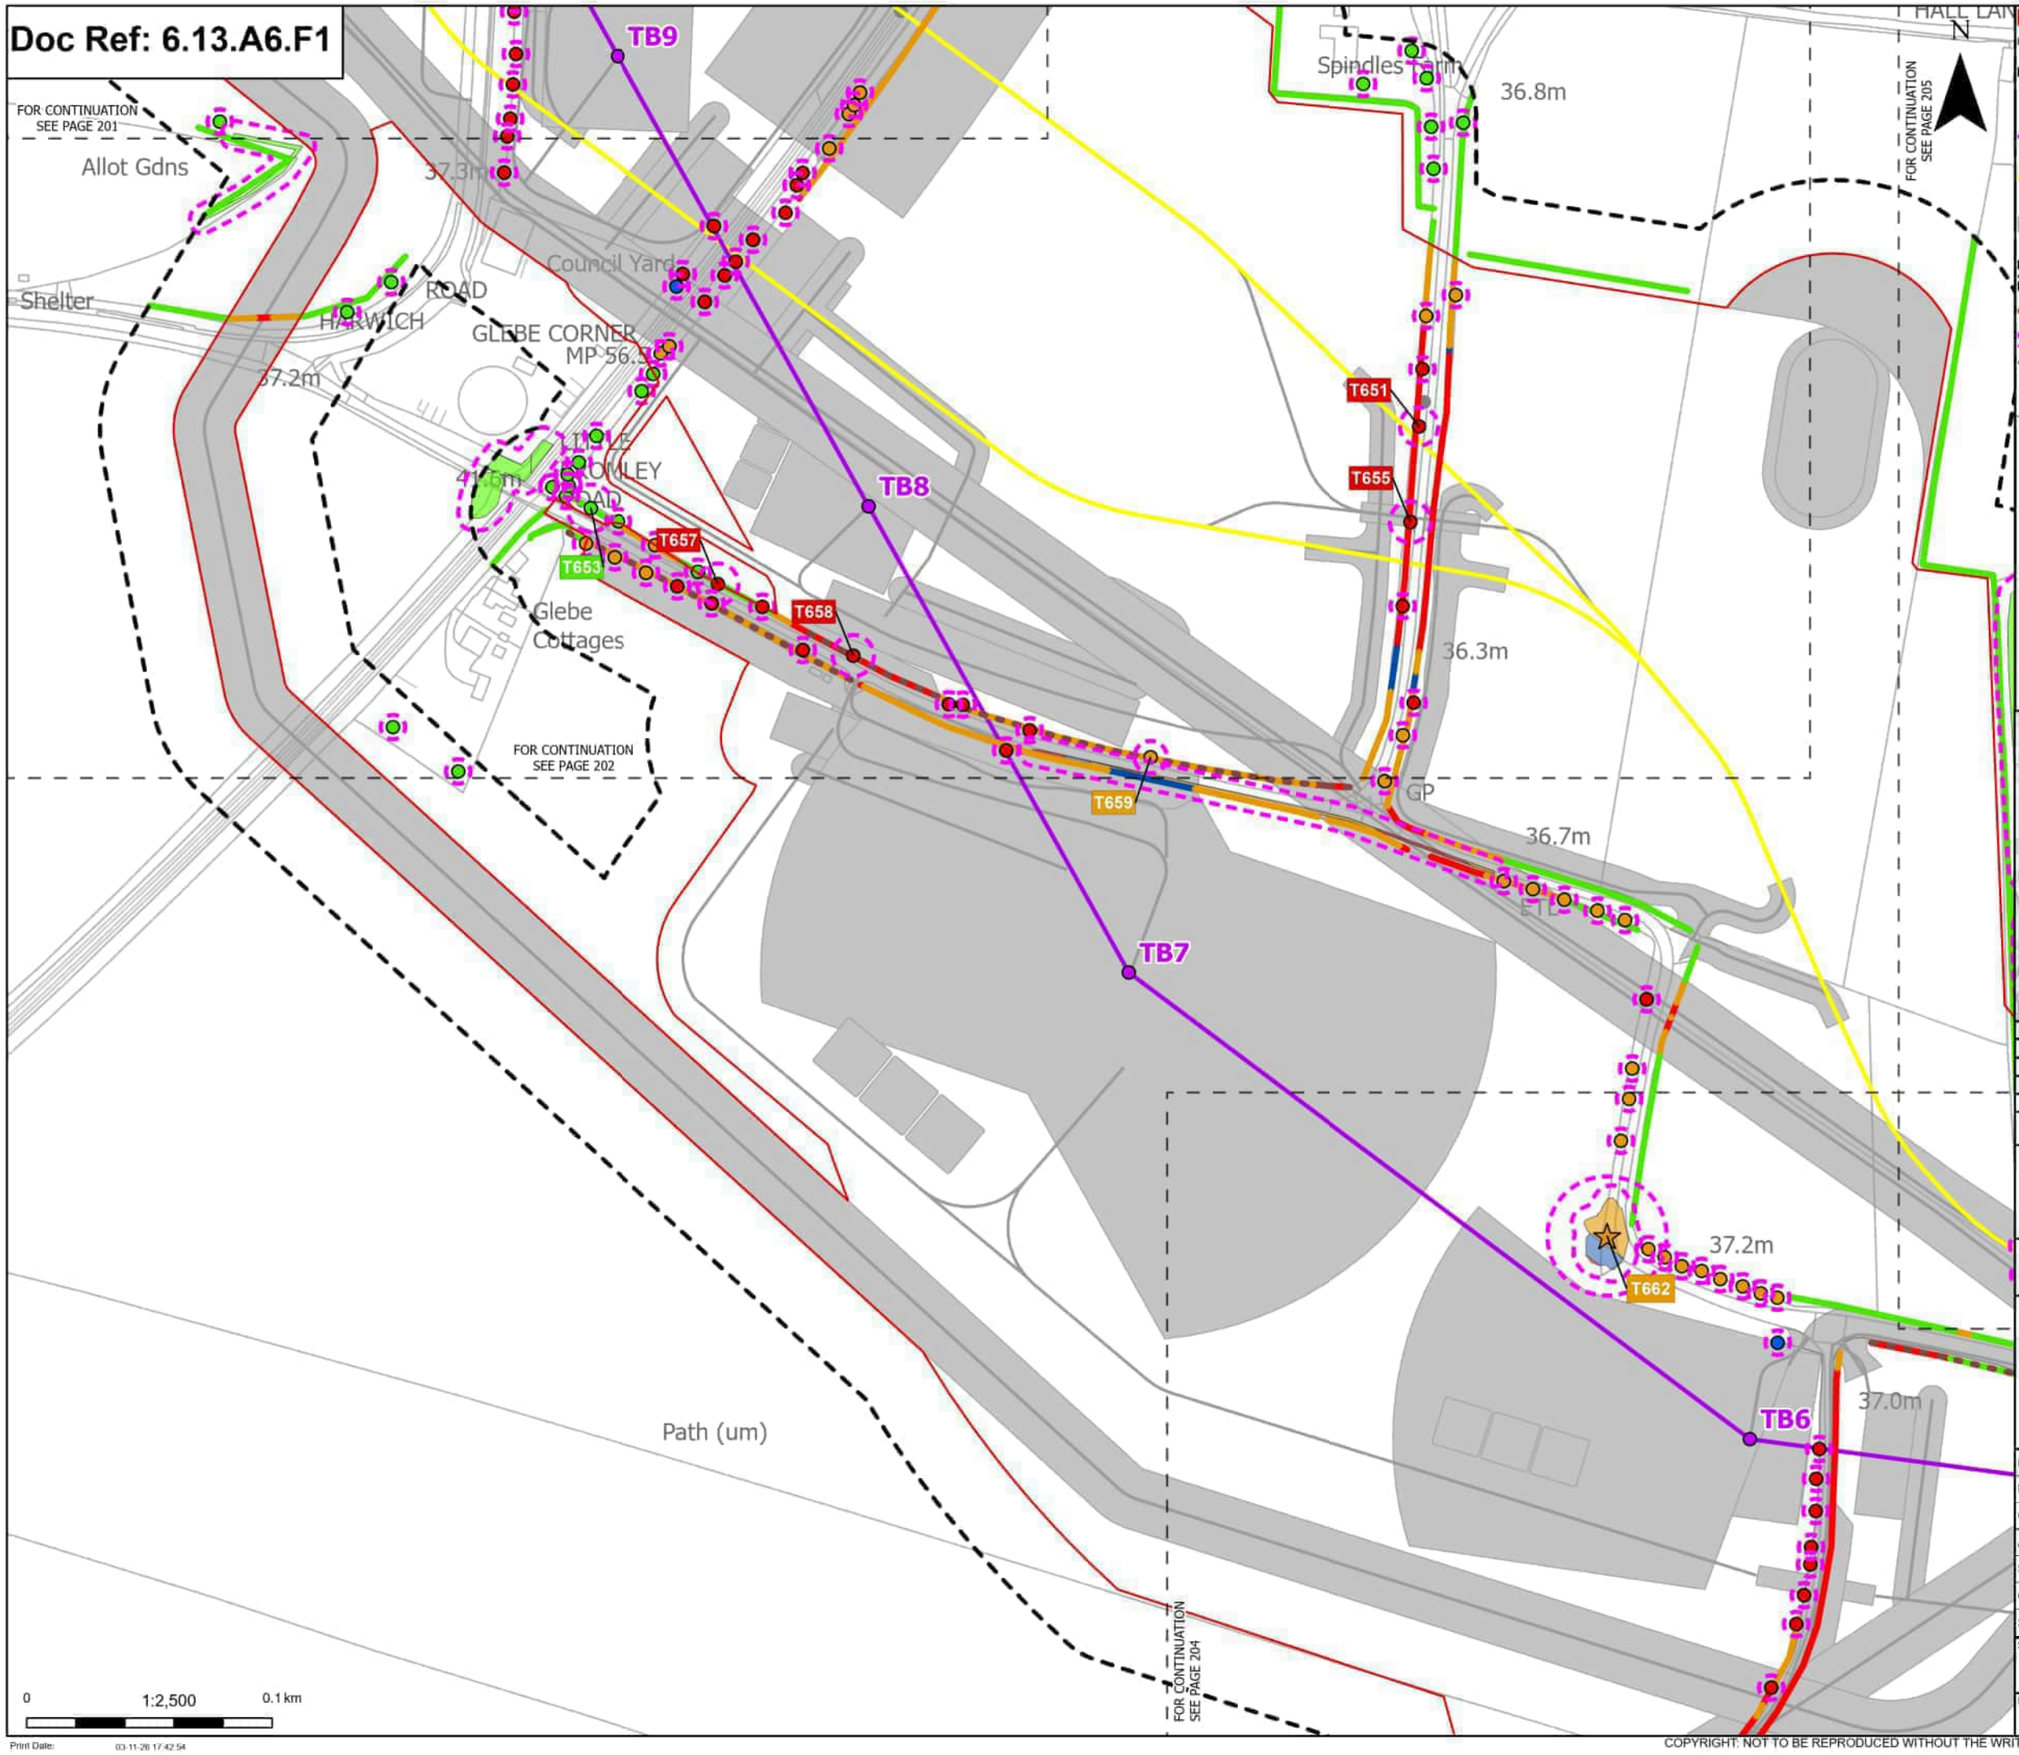

Order Limits
Sheet index outline

Proposed project design details
- Proposed standard lattice pylon location
- Proposed overhead line alignment
- Proposed underground cable alignment
- Other temporary and permanent construction and operational works

Discipline specific constraints
- Arboriculture Study Area
- Important Hedgerows
- Root protection area

Veteran Trees - Impact
- Potentially Affected

Trees - Impact
- Removed
- Affected Managed
- Potentially Affected
- Unaffected

Hedgerow - Impact
- Removed
- Affected Managed
- Potentially Affected
- Unaffected

Groups of trees - Impact
- Removed
- Affected Managed
- Potentially Affected
- Unaffected

Note: The proposed overhead line alignment and proposed underground cable alignment together comprise the alignment. For further details regarding the design, please refer to Figures 4.1 (document reference 6.4.F1) and 4.2 (document reference 6.4.F2).

Notes: Background mapping information has been reproduced from the Ordnance Survey by permission of Ordnance Survey of the Controller of His Majesty's Stationery Office. © Crown copyright and database rights (2025) Licence OS100024241 and AC0000807948. © Crown copyright and database rights 2025 Ordnance Survey AC0000808122. Contains public sector information licensed under the Open Government Licence v3.0. © National Grid UK



Rev	Date	Description	Drawn	Check	Approv
C	Mar 2026	FOR DCO APPLICATION	JAL	AF	KB
B	Feb 2026	FOR DCO APPLICATION	JAL	AF	KB
A	Aug 2025	FOR DCO APPLICATION	JAL	AF	KB

nationalgrid

PROJECT: Norwich to Tilbury

Planning Inspectorate App Number: EN020027
Regulation 5(2)(a)

Title:

Figure A13.6.1- Landscape and Visual Arboriculture Impacts Plan
Page 203 of 396

Designed	M. Watson	Date	March 26
Drawn	J. Acero Leon	Date	March 26
Checked	A. Fell	Date	March 26
Approved	K. Burrows	Date	March 26
Scale:	1:2,500	Datum:	AOD
Original Size:	A3	Grid:	OS
Suitability Code:	A2	Project Number:	10059280


Suitability Description:
Accepted as Concept Stage

Drawing Number: 10059280-ARC-EBD-ZZ-DR-ZZ-00393
Revision: C

Print Date: 03-11-26 17:42:54

COPYRIGHT: NOT TO BE REPRODUCED WITHOUT THE WRITTEN PERMISSION OF NATIONAL GRID ELECTRICITY TRANSMISSION Plc

Doc Ref: 6.13.A6.F1

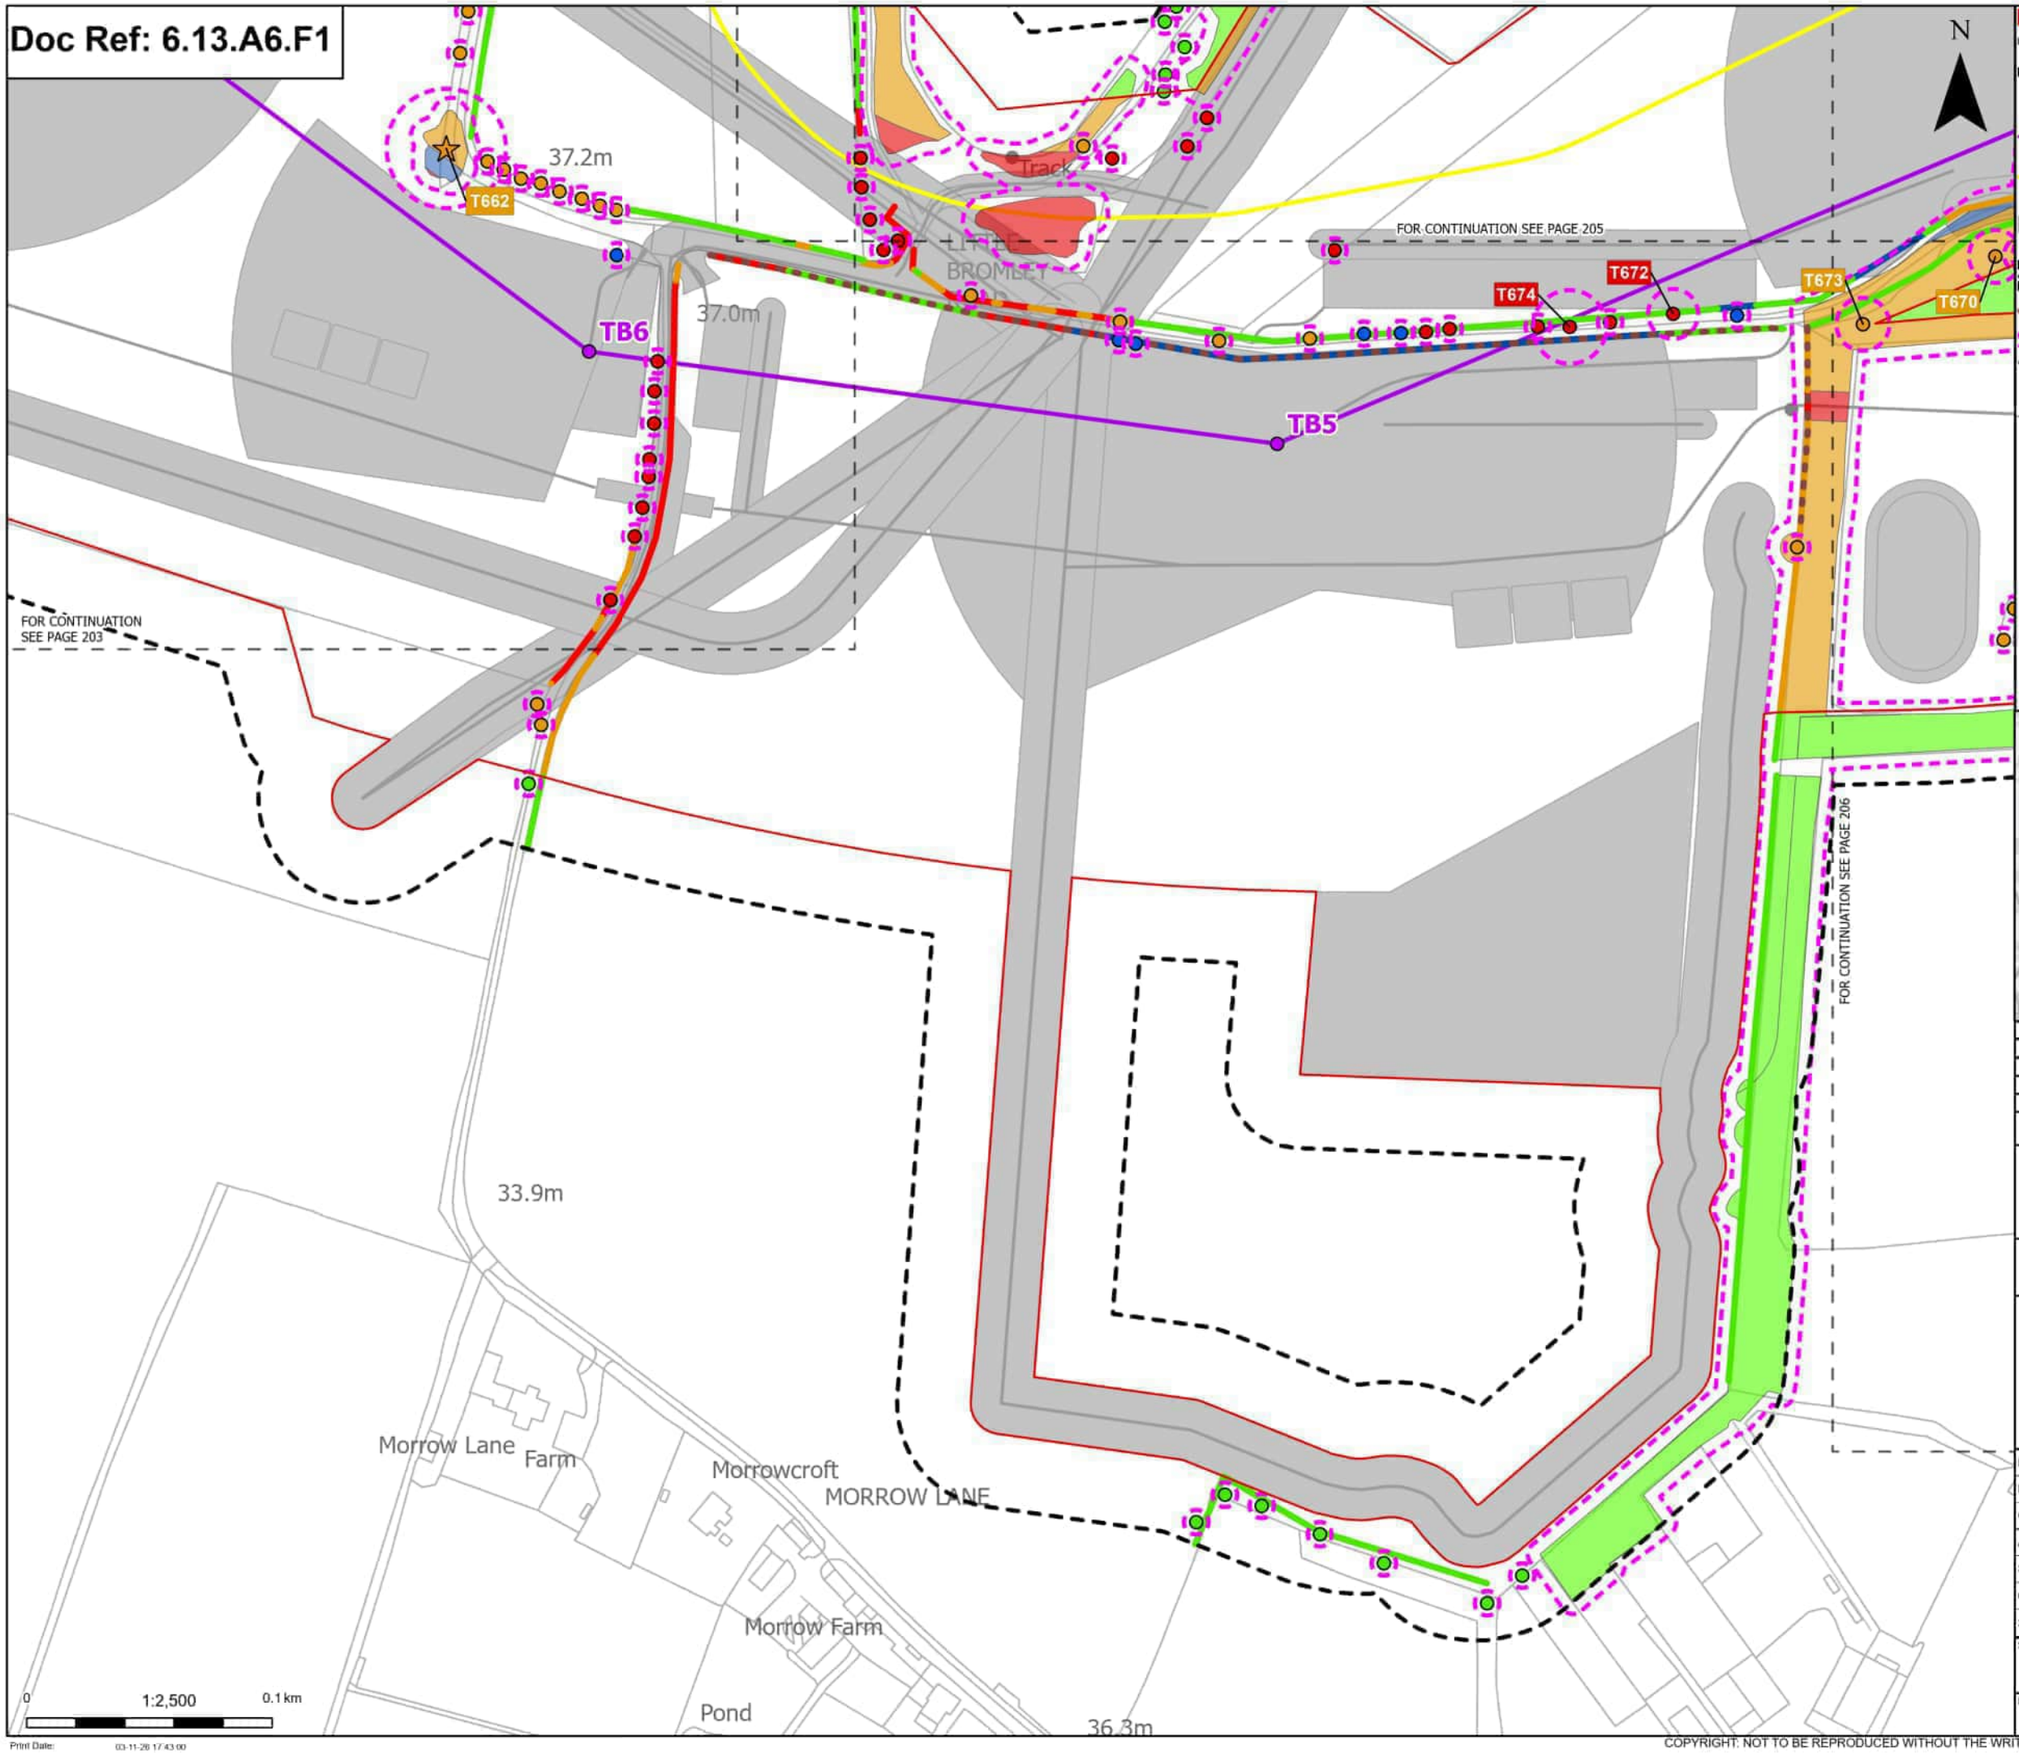

Order Limits
Sheet index outline

Proposed project design details
- Proposed standard lattice pylon location
- Proposed overhead line alignment
- Proposed underground cable alignment
- Other temporary and permanent construction and operational works

Discipline specific constraints
- Arboriculture Study Area
- Important Hedgerows
- Root protection area

Veteran Trees - Impact
- Potentially Affected

Trees - Impact
- Removed
- Affected Managed
- Potentially Affected
- Unaffected

Hedgerow - Impact
- Removed
- Affected Managed
- Potentially Affected
- Unaffected

Groups of trees - Impact
- Removed
- Affected Managed
- Potentially Affected
- Unaffected

Note: The proposed overhead line alignment and proposed underground cable alignment together comprise the alignment. For further details regarding the design, please refer to Figures 4.1 (document reference 6.4.F1) and 4.2 (document reference 6.4.F2).

Notes: Background mapping information has been reproduced from the Ordnance Survey by permission of Ordnance Survey of the Controller of His Majesty's Stationery Office. © Crown copyright and database rights (2025) Licence OS100024241 and AC0000807548. © Crown copyright and database rights 2025 Ordnance Survey AC0000808122. Contains public sector information licensed under the Open Government Licence v3.0. © National Grid UK



Rev	Date	Description	Drawn	Check	Approv
C	Mar 2026	FOR DCO APPLICATION	JAL	AF	KB
B	Feb 2026	FOR DCO APPLICATION	JAL	AF	KB
A	Aug 2025	FOR DCO APPLICATION	JAL	AF	KB

nationalgrid

PROJECT:
Norwich to Tilbury

Planning Inspectorate App Number: EN020027
Regulation 5(2)(a)

Title:

Figure A13.6.1- Landscape and Visual Arboriculture Impacts Plan
Page 204 of 396

Designed	M. Watson	Date	March 26
Drawn	J. Acero Leon	Date	March 26
Checked	A. Fell	Date	March 26
Approved	K. Burrows	Date	March 26
Scale:	1:2,500	Datum:	AOD
Original Size:	A3	Grid:	OS
Suitability Code:	A2	Project Number:	10059280


Suitability Description:
Accepted as Concept Stage

Drawing Number: 10059280-ARC-EBD-ZZ-DR-ZZ-00393
Revision: C

Print Date: 03-11-26 17:43:00

COPYRIGHT: NOT TO BE REPRODUCED WITHOUT THE WRITTEN PERMISSION OF NATIONAL GRID ELECTRICITY TRANSMISSION Plc

Doc Ref: 6.13.A6.F1

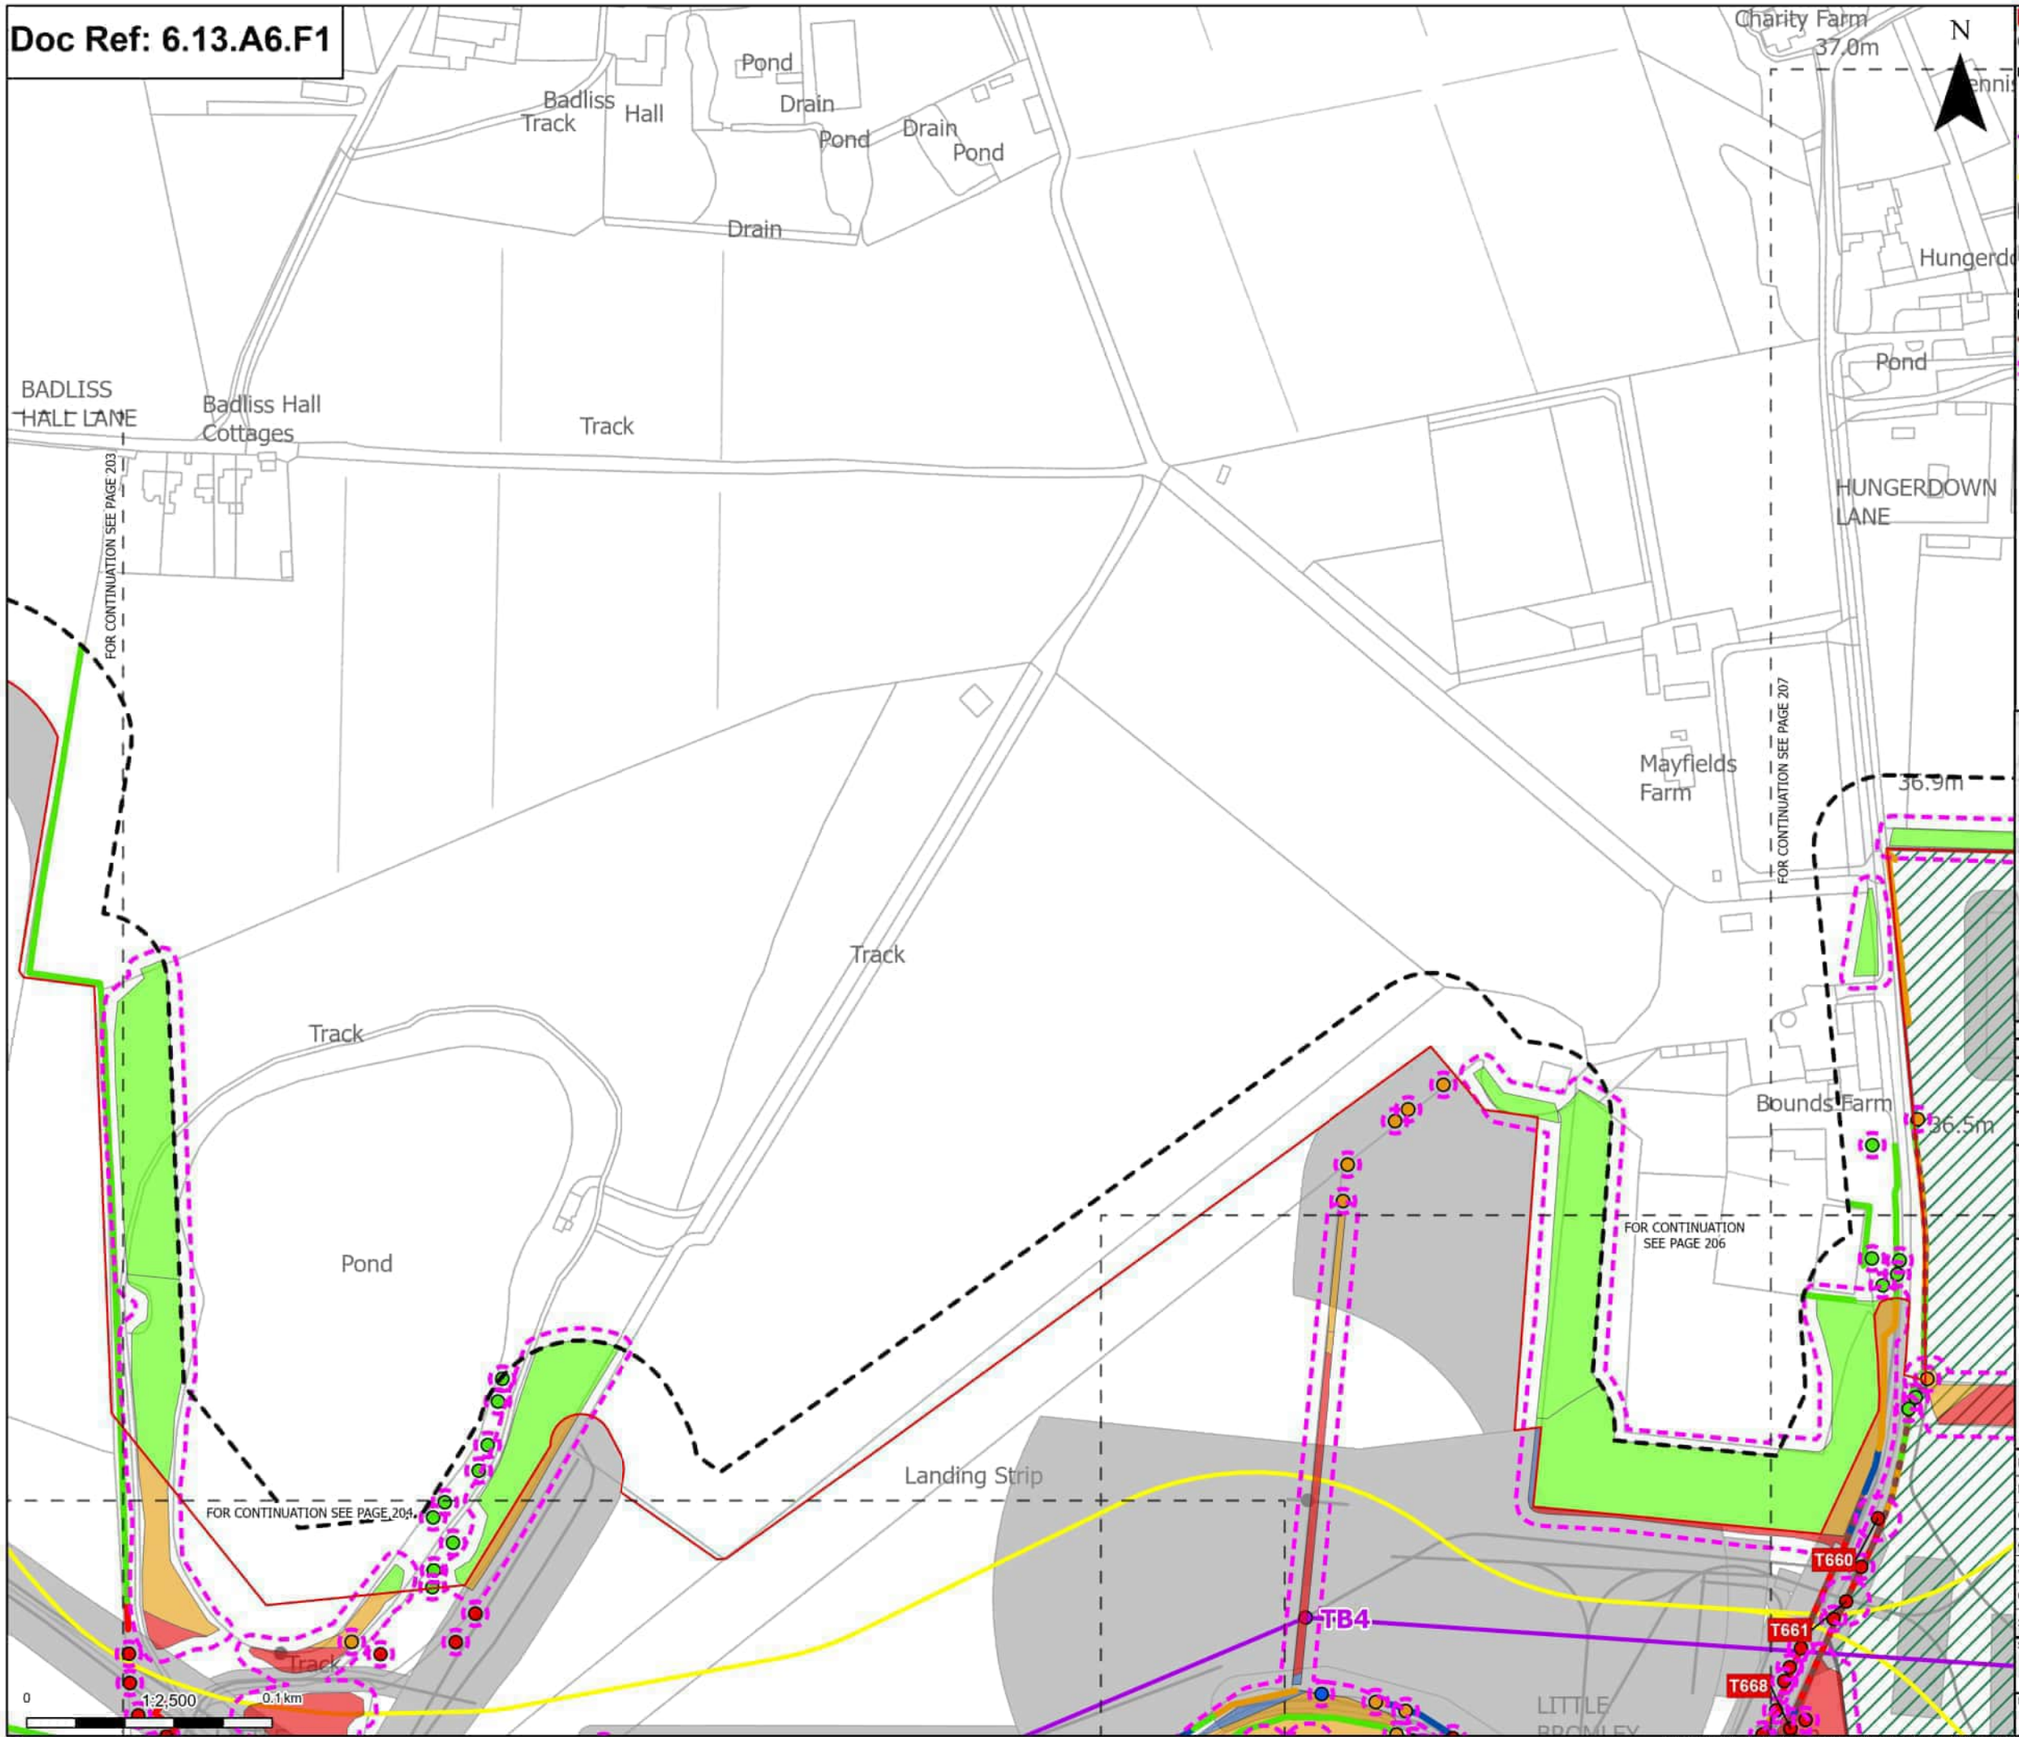

Order Limits
Sheet index outline

Proposed project design details
- Proposed standard lattice pylon location
- Proposed overhead line alignment
- Proposed underground cable alignment
- Environmental area
- Other temporary and permanent construction and operational works

Discipline specific constraints
- Arboriculture Study Area
- Important Hedgerows
- Root protection area

Trees - Impact
- Removed
- Affected Managed
- Potentially Affected
- Unaffected

Hedgerow - Impact
- Removed
- Affected Managed
- Potentially Affected
- Unaffected

Groups of trees - Impact
- Removed
- Affected Managed
- Potentially Affected
- Unaffected

Note: The proposed overhead line alignment and proposed underground cable alignment together comprise the alignment. For further details regarding the design, please refer to Figures 4.1 (document reference 6.4.F1) and 4.2 (document reference 6.4.F2).

Notes: Background mapping information has been reproduced from the Ordnance Survey by permission of Ordnance Survey of the Controller of His Majesty's Stationery Office. © Crown copyright and database rights (2025) Licence OS100024241 and AC0000807948. © Crown copyright and database rights 2025 Ordnance Survey AC0000808122. Contains public sector information licensed under the Open Government Licence v3.0. © National Grid UK



Rev	Date	Description	Drawn	Check	Approv
C	Mar 2026	FOR DCO APPLICATION	JAL	AF	KB
B	Feb 2026	FOR DCO APPLICATION	JAL	AF	KB
A	Aug 2025	FOR DCO APPLICATION	JAL	AF	KB

nationalgrid

PROJECT: Norwich to Tilbury

Planning Inspectorate App Number: EN020027
Regulation 5(2)(a)

Title:

Figure A13.6.1- Landscape and Visual Arboriculture Impacts Plan
Page 205 of 396

Designed	M. Watson	Date	March 26
Drawn	J. Acero Leon	Date	March 26
Checked	A. Fell	Date	March 26
Approved	K. Burrows	Date	March 26
Scale:	1:2,500	Datum:	AOD
Original Size:	A3	Grid:	OS
Suitability Code:	A2	Project Number:	10059280


Suitability Description:
Accepted as Concept Stage

Drawing Number: 10059280-ARC-EBD-ZZ-DR-ZZ-00393
Revision: C

Print Date: 03-11-26 17:43:07

COPYRIGHT: NOT TO BE REPRODUCED WITHOUT THE WRITTEN PERMISSION OF NATIONAL GRID ELECTRICITY TRANSMISSION Plc

Doc Ref: 6.13.A6.F1

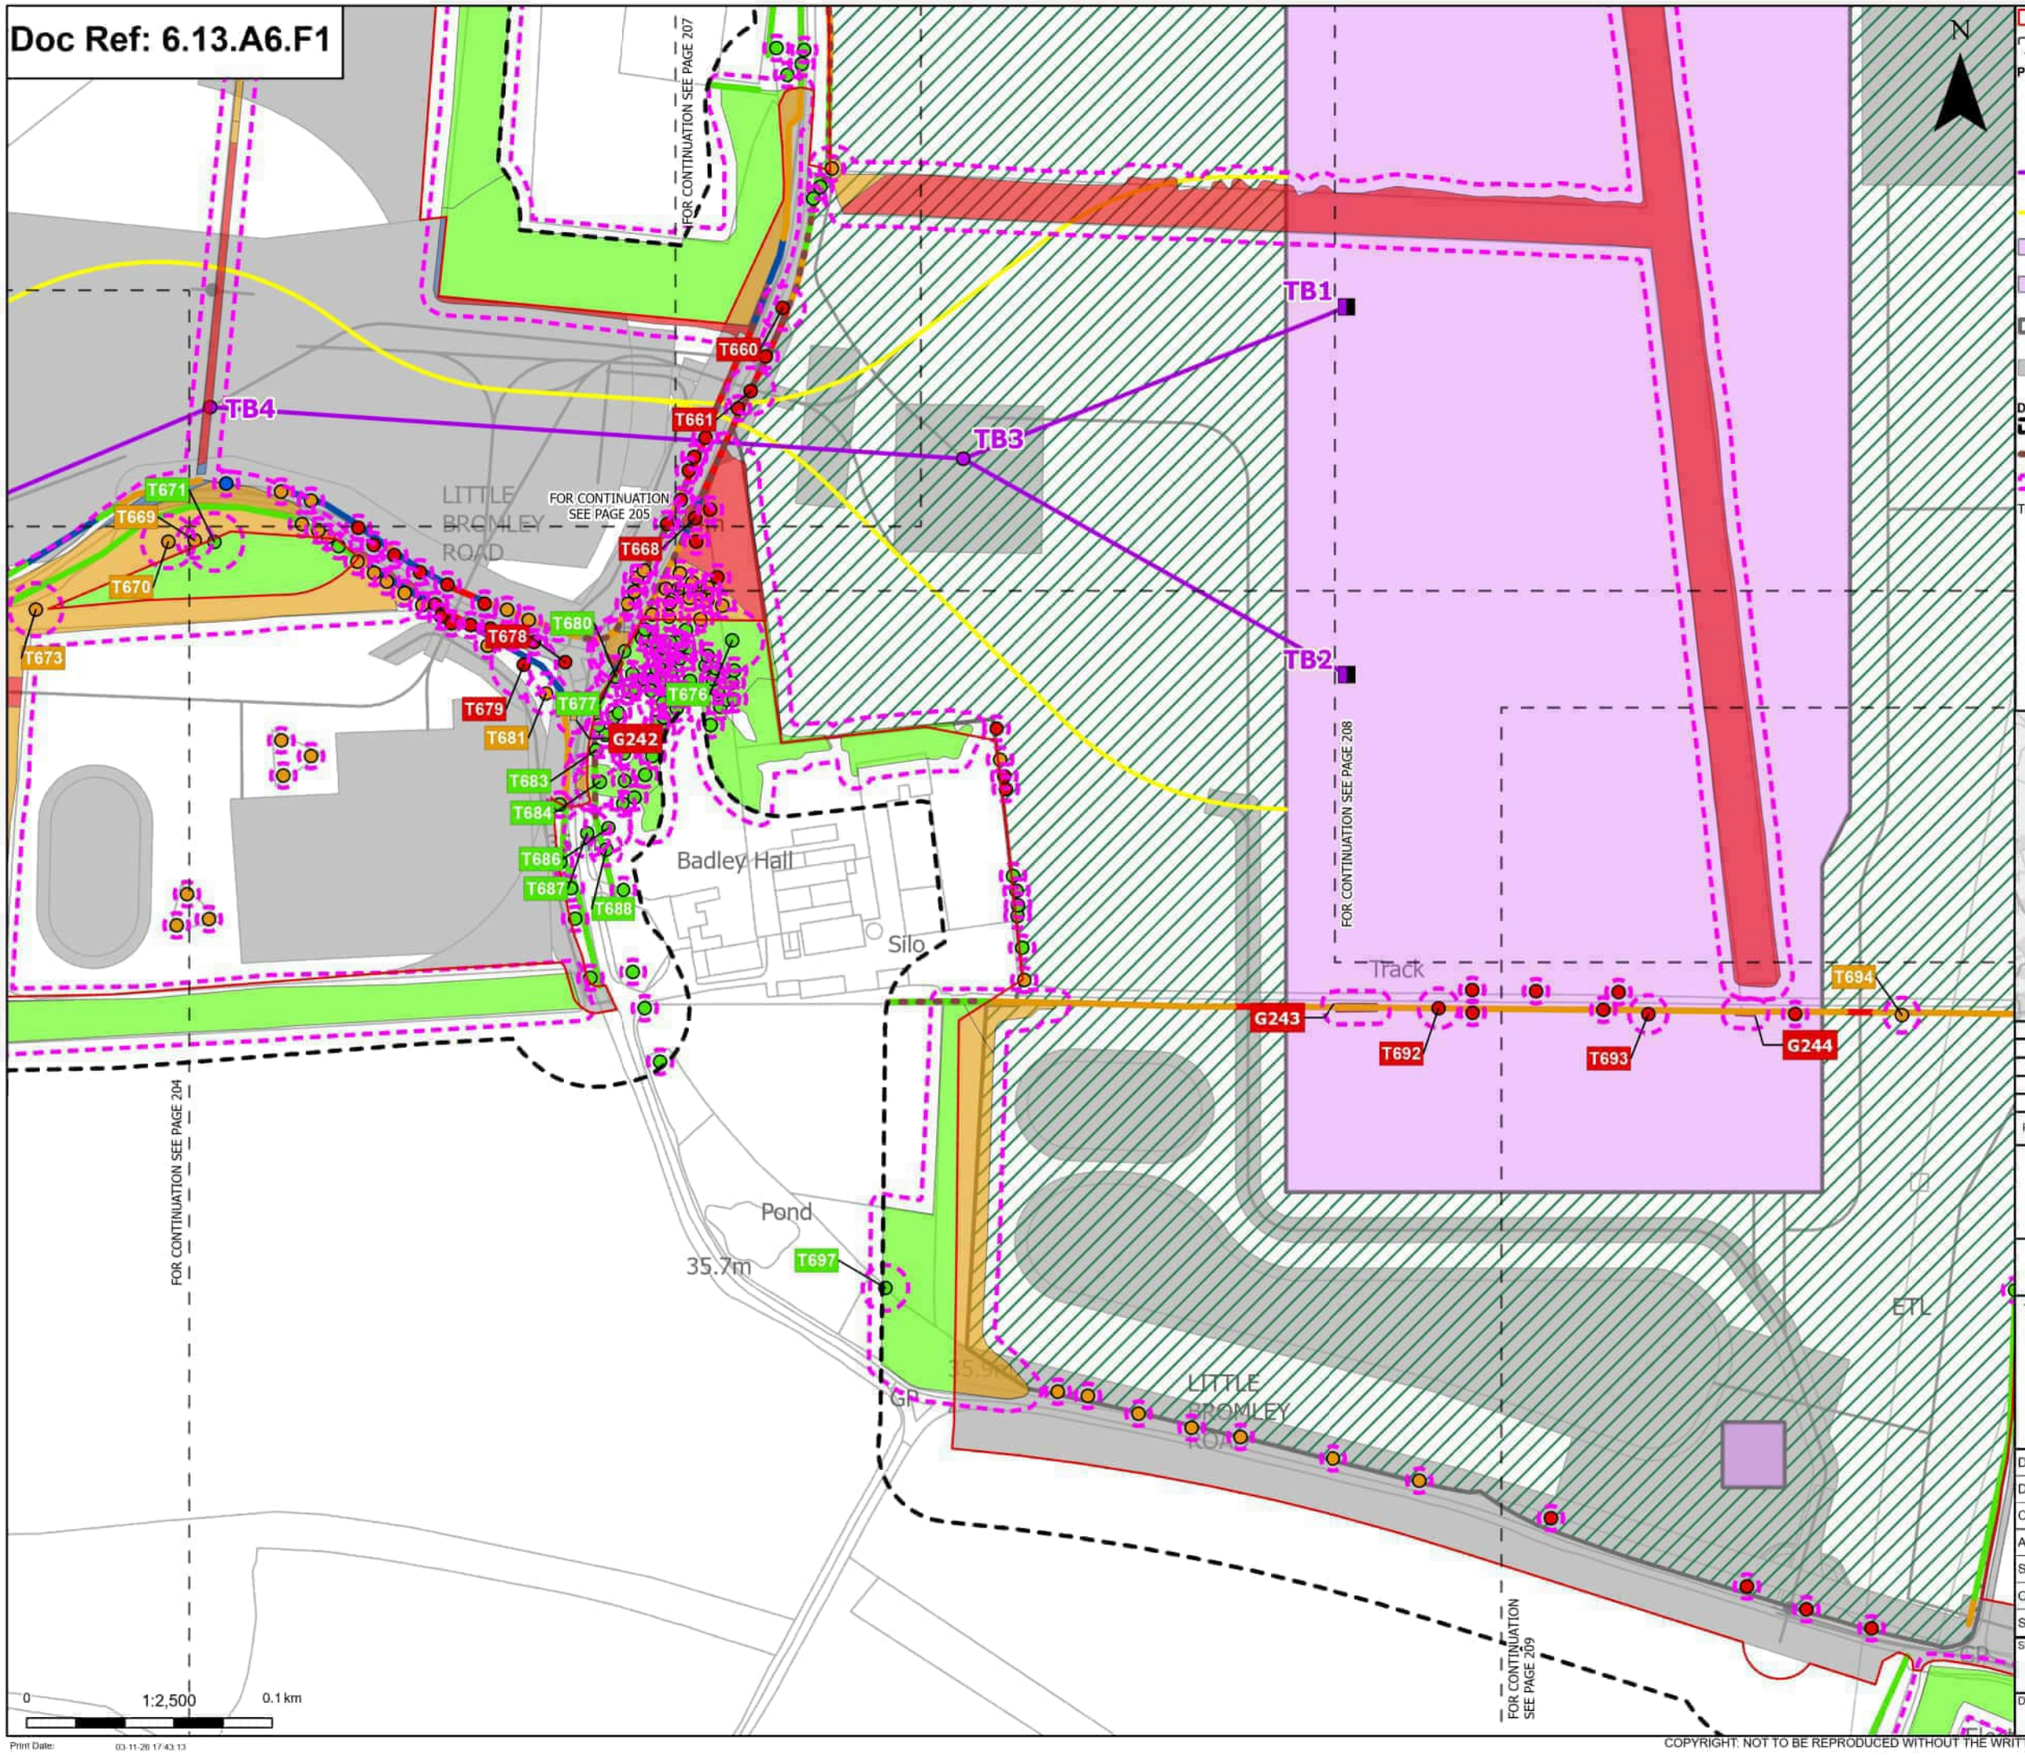

N

Order Limits
Sheet index outline

Proposed project design details
- Proposed full line tension gantry
- Proposed standard lattice pylon location
- Proposed overhead line alignment
- Proposed underground cable alignment
- Proposed DNO Substation
- Proposed East Anglia Connection Node Substation (EACN)
- Environmental area
- Other temporary and permanent construction and operational works

Discipline specific constraints
- Arboriculture Study Area
- Important Hedgerows
- Root protection area

Trees - Impact
- Removed

- Affected Managed
- Potentially Affected
- Unaffected

Hedgerow - Impact
- Removed
- Affected Managed
- Potentially Affected
- Unaffected

Groups of trees - Impact
- Removed
- Affected Managed
- Potentially Affected
- Unaffected

Note: The proposed overhead line alignment and proposed underground cable alignment together comprise the alignment. For further details regarding the design, please refer to Figures 4.1 (document reference 6.4.F1) and 4.2 (document reference 6.4.F2).

Notes: Background mapping information has been reproduced from the Ordnance Survey by permission of Ordnance Survey of the Controller of His Majesty's Stationery Office. © Crown copyright and database rights (2025) Licence OS100024241 and AC0000807948. © Crown copyright and database rights 2025 Ordnance Survey AC0000808122. Contains public sector information licensed under the Open Government Licence v3.0. © National Grid UK



Rev	Date	Description	Drawn	Check	Approv
C	Mar 2026	FOR DCO APPLICATION	JAL	AF	KB
B	Feb 2026	FOR DCO APPLICATION	JAL	AF	KB
A	Aug 2025	FOR DCO APPLICATION	JAL	AF	KB

nationalgrid

PROJECT: Norwich to Tilbury

Planning Inspectorate App Number: EN020027
Regulation 5(2)(a)

Title:

Figure A13.6.1- Landscape and Visual Arboriculture Impacts Plan
Page 206 of 396

Designed	M. Watson	Date	March 26
Drawn	J. Acero Leon	Date	March 26
Checked	A. Fell	Date	March 26
Approved	K. Burrows	Date	March 26
Scale:	1:2,500	Datum:	AOD
Original Size:	A3	Grid:	OS
Suitability Code:	A2	Project Number:	10059280

Suitability Description:
Accepted as Concept Stage


Drawing Number: 10059280-ARC-EBD-ZZ-DR-ZZ-00393

Revision: C

Print Date: 03-11-26 17:43:13

COPYRIGHT: NOT TO BE REPRODUCED WITHOUT THE WRITTEN PERMISSION OF NATIONAL GRID ELECTRICITY TRANSMISSION Plc

Doc Ref: 6.13.A6.F1

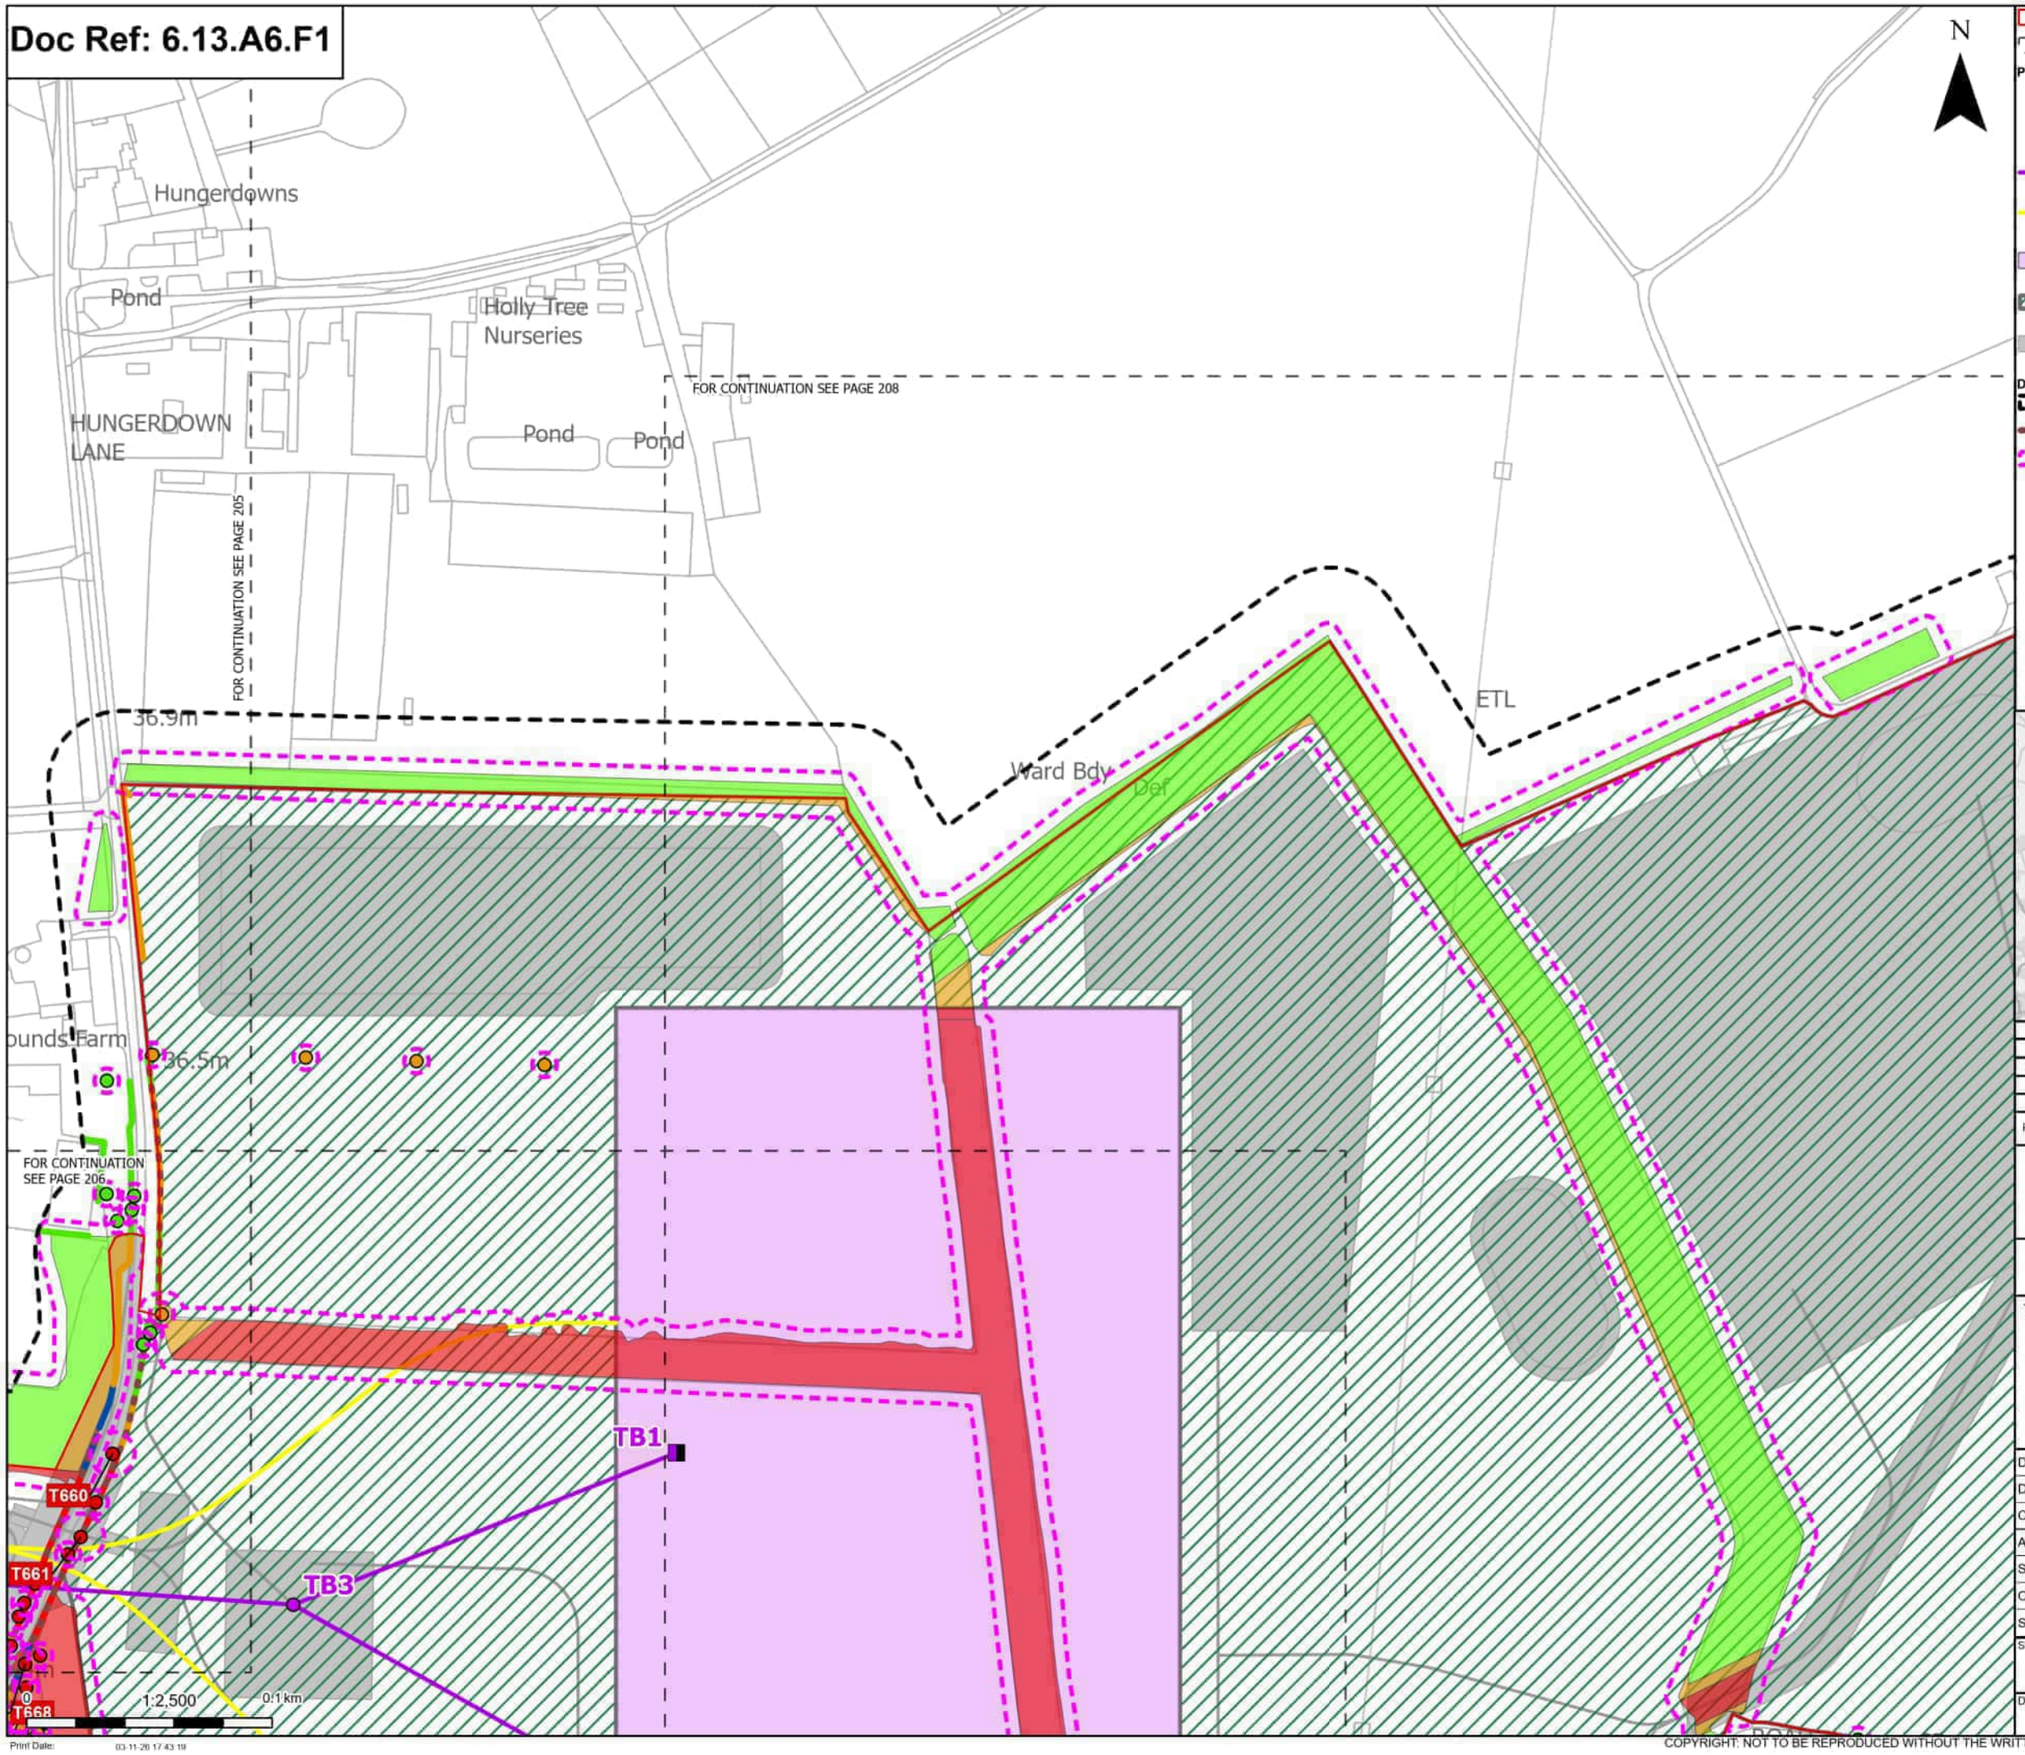

Order Limits
Sheet index outline

Proposed project design details
- Proposed full line tension gantry
- Proposed standard lattice pylon location
- Proposed overhead line alignment
- Proposed underground cable alignment
- Proposed East Anglia Connection Node Substation (EACN)
- Environmental area
- Other temporary and permanent construction and operational works

Discipline specific constraints
- Arboriculture Study Area
- Important Hedgerows
- Root protection area

Trees - Impact
- Removed
- Potentially Affected
- Unaffected

Hedgerow - Impact
- Removed
- Affected Managed
- Potentially Affected
- Unaffected

Groups of trees - Impact
- Removed
- Potentially Affected
- Unaffected

Note: The proposed overhead line alignment and proposed underground cable alignment together comprise the alignment. For further details regarding the design, please refer to Figures 4.1 (document reference 6.4.F1) and 4.2 (document reference 6.4.F2).

Notes: Background mapping information has been reproduced from the Ordnance Survey by permission of Ordnance Survey of the Controller of His Majesty's Stationery Office. © Crown copyright and database rights (2025) Licence OS100024241 and AC0000807948. © Crown copyright and database rights 2025 Ordnance Survey AC0000808122. Contains public sector information licensed under the Open Government Licence v3.0. © National Grid UK



Rev	Date	Description	Drawn	Check	Approv
C	Mar 2026	FOR DCO APPLICATION	JAL	AF	KB
B	Feb 2026	FOR DCO APPLICATION	JAL	AF	KB
A	Aug 2025	FOR DCO APPLICATION	JAL	AF	KB

nationalgrid

PROJECT:
Norwich to Tilbury

Planning Inspectorate App Number: EN020027
Regulation 5(2)(a)

Title:

Figure A13.6.1- Landscape and Visual Arboriculture Impacts Plan
Page 207 of 396

Designed	M. Watson	Date	March 26
Drawn	J. Acero Leon	Date	March 26
Checked	A. Fell	Date	March 26
Approved	K. Burrows	Date	March 26
Scale:	1:2,500	Datum:	AOD
Original Size:	A3	Grid:	OS
Suitability Code:	A2	Project Number:	10059280


Suitability Description:
Accepted as Concept Stage

Drawing Number: 10059280-ARC-EBD-ZZ-DR-ZZ-00393
Revision: C

Print Date: 03-11-26 17:43 1tf

COPYRIGHT: NOT TO BE REPRODUCED WITHOUT THE WRITTEN PERMISSION OF NATIONAL GRID ELECTRICITY TRANSMISSION Plc

Doc Ref: 6.13.A6.F1

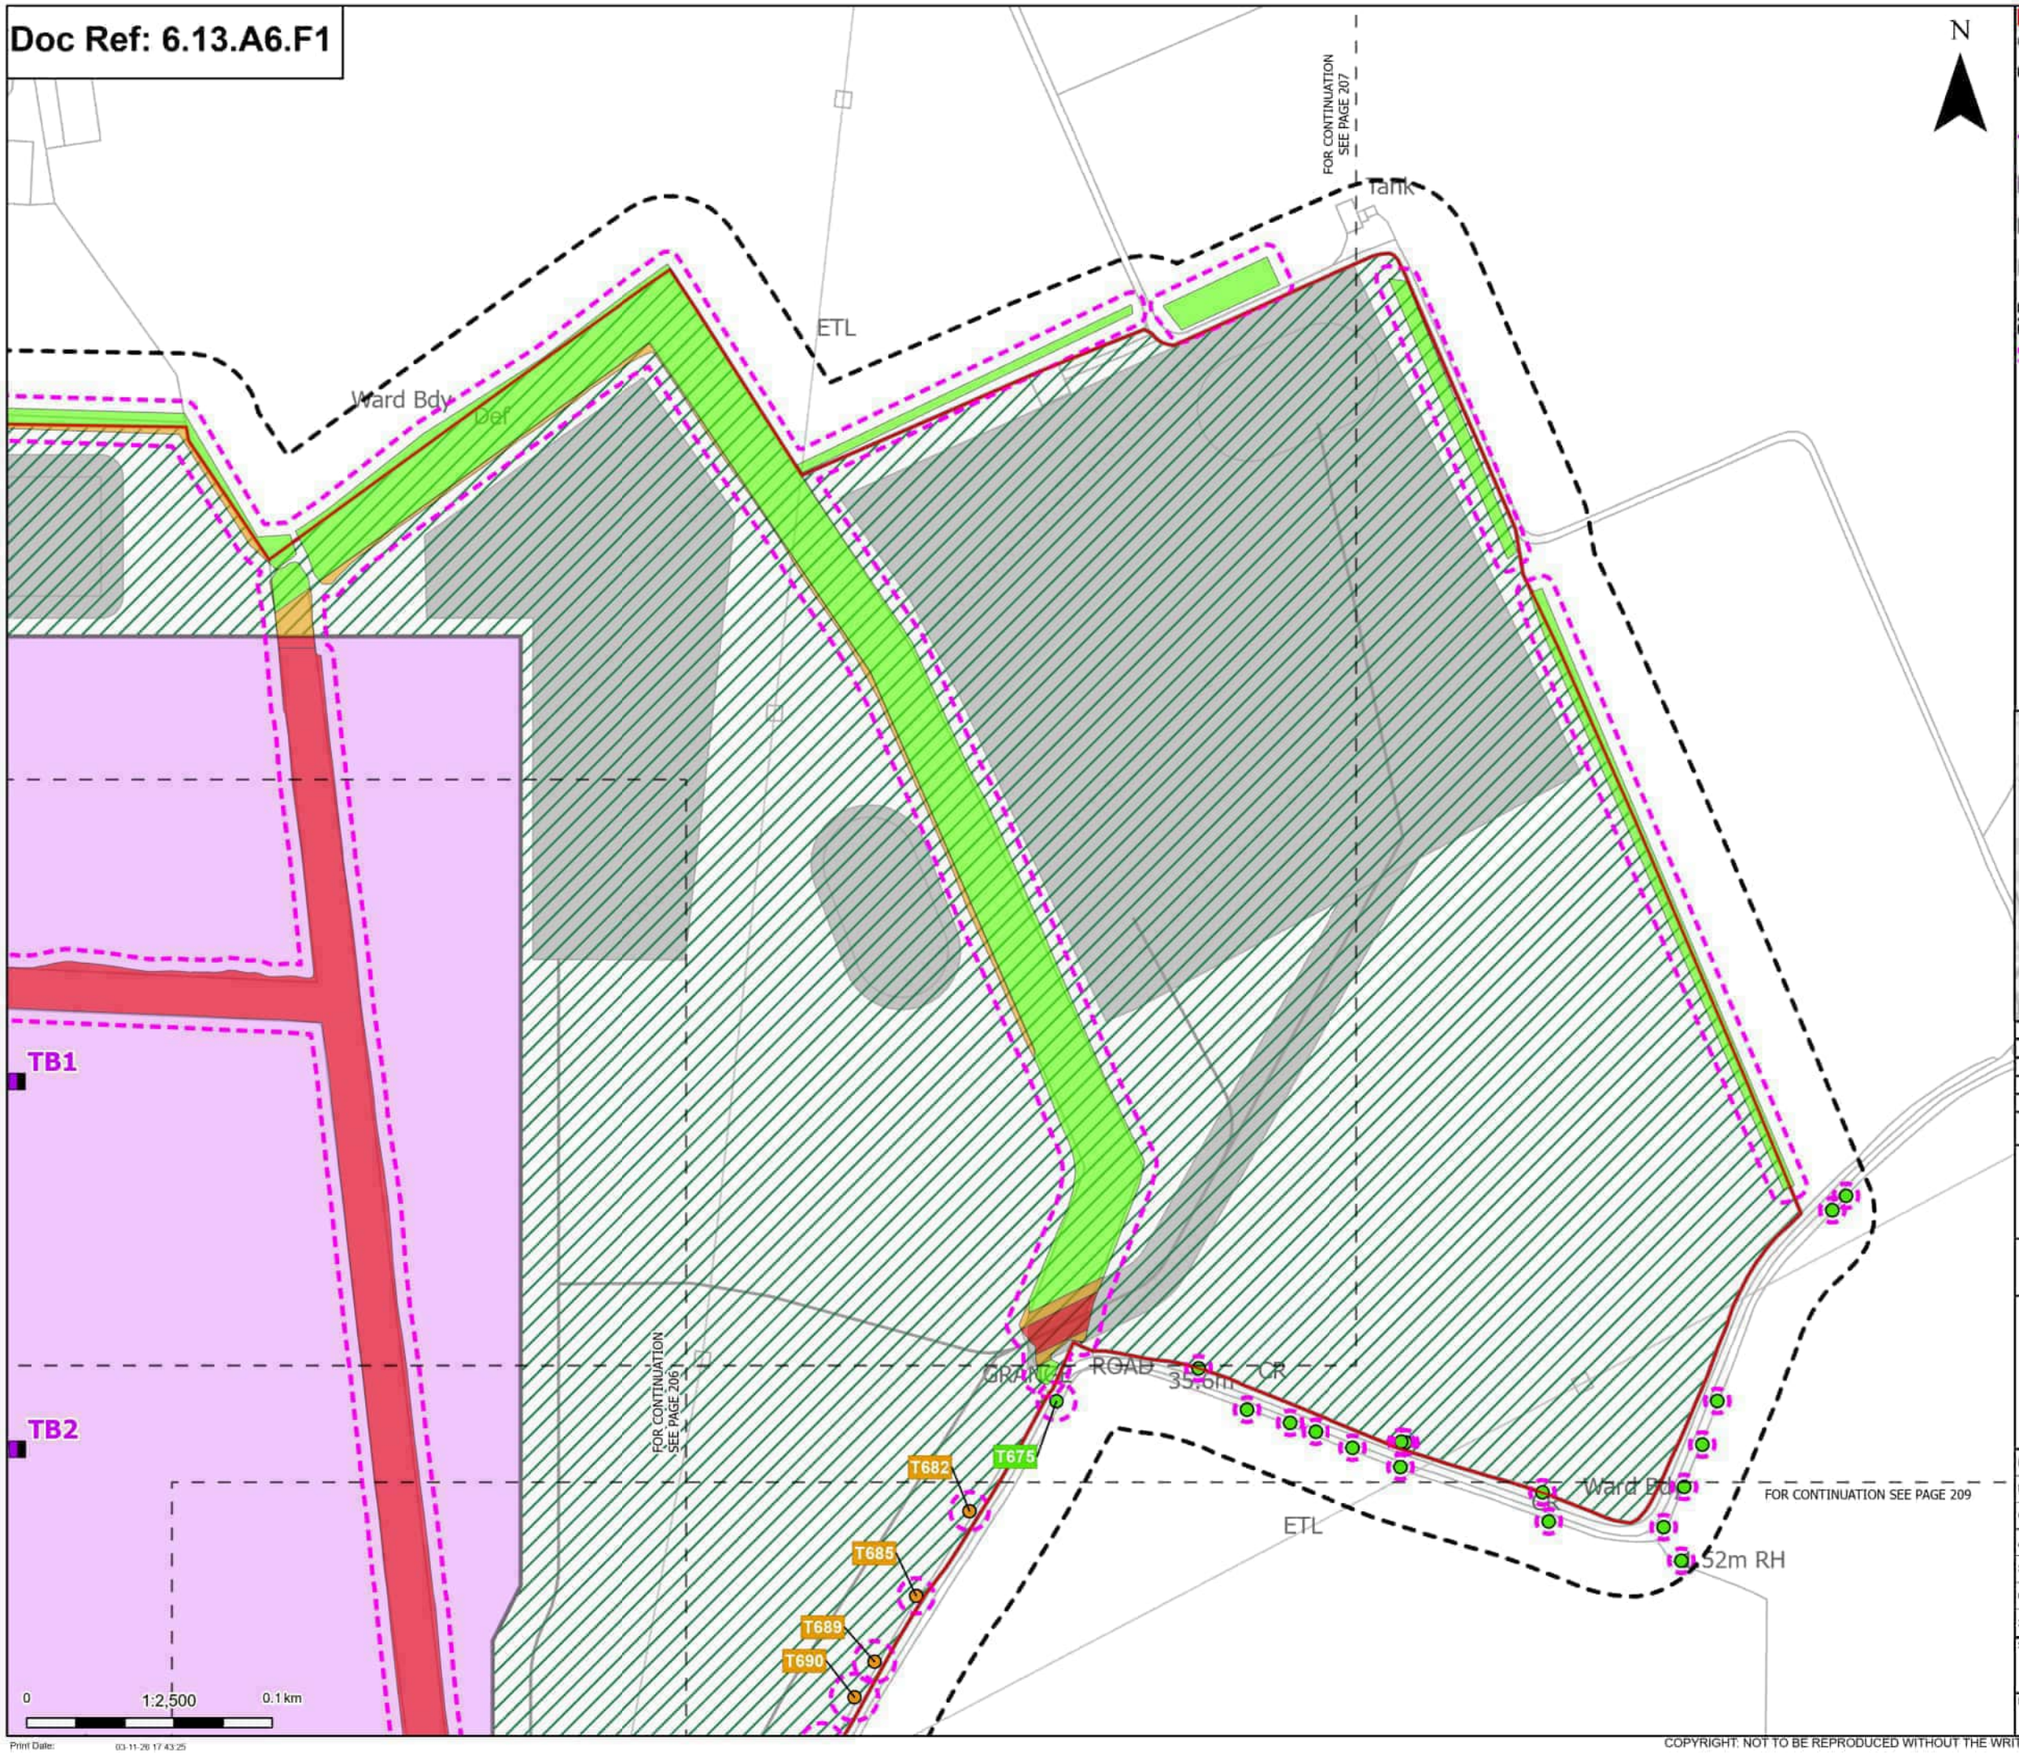

N

Order Limits
Sheet index outline

Proposed project design details
- Proposed full line tension gantry
- Proposed overhead line alignment
- Proposed East Anglia Connection Node Substation (EACN)
- Environmental area
- Other temporary and permanent construction and operational works

Discipline specific constraints
- Arboriculture Study Area
- Root protection area

Trees - Impact
- Potentially Affected
- Unaffected

Groups of trees - Impact
- Removed
- Potentially Affected
- Unaffected

Note: The proposed overhead line alignment and proposed underground cable alignment together comprise the alignment. For further details regarding the design, please refer to Figures 4.1 (document reference 6.4.F1) and 4.2 (document reference 6.4.F2).

Notes: Background mapping information has been reproduced from the Ordnance Survey by permission of Ordnance Survey of the Controller of His Majesty's Stationery Office. © Crown copyright and database rights (2025) Licence OS100024241 and AC0000807948. © Crown copyright and database rights 2025 Ordnance Survey AC0000808122. Contains public sector information licensed under the Open Government Licence v3.0. © National Grid UK



Rev	Date	Description	Drawn	Check	Approv
C	Mar 2026	FOR DCO APPLICATION	JAL	AF	KB
B	Feb 2026	FOR DCO APPLICATION	JAL	AF	KB
A	Aug 2025	FOR DCO APPLICATION	JAL	AF	KB

nationalgrid

PROJECT: Norwich to Tilbury

Planning Inspectorate App Number: EN020027
Regulation 5(2)(a)

Title:

Figure A13.6.1- Landscape and Visual Arboriculture Impacts Plan
Page 208 of 396

Designed	M. Watson	Date	March 26
Drawn	J. Acero Leon	Date	March 26
Checked	A. Fell	Date	March 26
Approved	K. Burrows	Date	March 26
Scale:	1:2,500	Datum:	AOD
Original Size:	A3	Grid:	OS
Suitability Code:	A2	Project Number:	10059280

Suitability Description: Accepted as Concept Stage

Drawing Number: 10059280-ARC-EBD-ZZ-DR-ZZ-00393

Revision: C

Print Date: 03-11-26 17:43:25

COPYRIGHT: NOT TO BE REPRODUCED WITHOUT THE WRITTEN PERMISSION OF NATIONAL GRID ELECTRICITY TRANSMISSION Plc

Doc Ref: 6.13.A6.F1

T682
T685
T689
T690
T694
T691
T693
G244
ETL
GRANGE ROAD
ETL
FOR CONTINUATION SEE PAGE 208
ETL
52m RH
Ward Bdy
1.52m Tk H
Def
FOR CONTINUATION SEE PAGE 210
Def
35.5m
FB
FOR CONTINUATION SEE PAGE 206
Electricity Distribution Site
ARDLEIGH ROAD
35.0m
Und
Ward Bdy
Track
34.7m
Cattsgreen Farm
FB
Issues
El Ps
Drain
0
1:2,500
0.1 km
Print Date: 03-11-26 17:43:32

N

Order Limits
Sheet index outline

Proposed project design details
Proposed DNO Substation
Proposed East Anglia Connection Node Substation (EACN)
Environmental area
Other temporary and permanent construction and operational works

Discipline specific constraints
Arboriculture Study Area
Root protection area

Trees - Impact
Removed
Potentially Affected
Unaffected

Hedgerow - Impact
Removed
Potentially Affected
Unaffected

Groups of trees - Impact
Removed
Potentially Affected
Unaffected

Note: The proposed overhead line alignment and proposed underground cable alignment together comprise the alignment. For further details regarding the design, please refer to Figures 4.1 (document reference 6.4.F1) and 4.2 (document reference 6.4.F2).

Notes: Background mapping information has been reproduced from the Ordnance Survey by permission of Ordnance Survey of the Controller of His Majesty's Stationery Office. © Crown copyright and database rights (2025) Licence OS100024241 and AC0000807948. © Crown copyright and database rights 2025 Ordnance Survey AC0000808122. Contains public sector information licensed under the Open Government Licence v3.0. © National Grid UK



Rev	Date	Description	Drawn	Check	Approv
C	Mar 2026	FOR DCO APPLICATION	JAL	AF	KB
B	Feb 2026	FOR DCO APPLICATION	JAL	AF	KB
A	Aug 2025	FOR DCO APPLICATION	JAL	AF	KB

nationalgrid

PROJECT: Norwich to Tilbury

Planning Inspectorate App Number: EN020027
Regulation 5(2)(a)

Title:

Figure A13.6.1- Landscape and Visual Arboriculture Impacts Plan
Page 209 of 396


Designed	M. Watson	Date	March 26
Drawn	J. Acero Leon	Date	March 26
Checked	A. Fell	Date	March 26
Approved	K. Burrows	Date	March 26
Scale:	1:2,500	Datum:	AOD
Original Size:	A3	Grid:	OS
Suitability Code:	A2	Project Number:	10059280

Suitability Description:
Accepted as Concept Stage

Drawing Number: 10059280-ARC-EBD-ZZ-DR-ZZ-00393
Revision: C

COPYRIGHT: NOT TO BE REPRODUCED WITHOUT THE WRITTEN PERMISSION OF NATIONAL GRID ELECTRICITY TRANSMISSION Plc

Doc Ref: 6.13.A6.F1

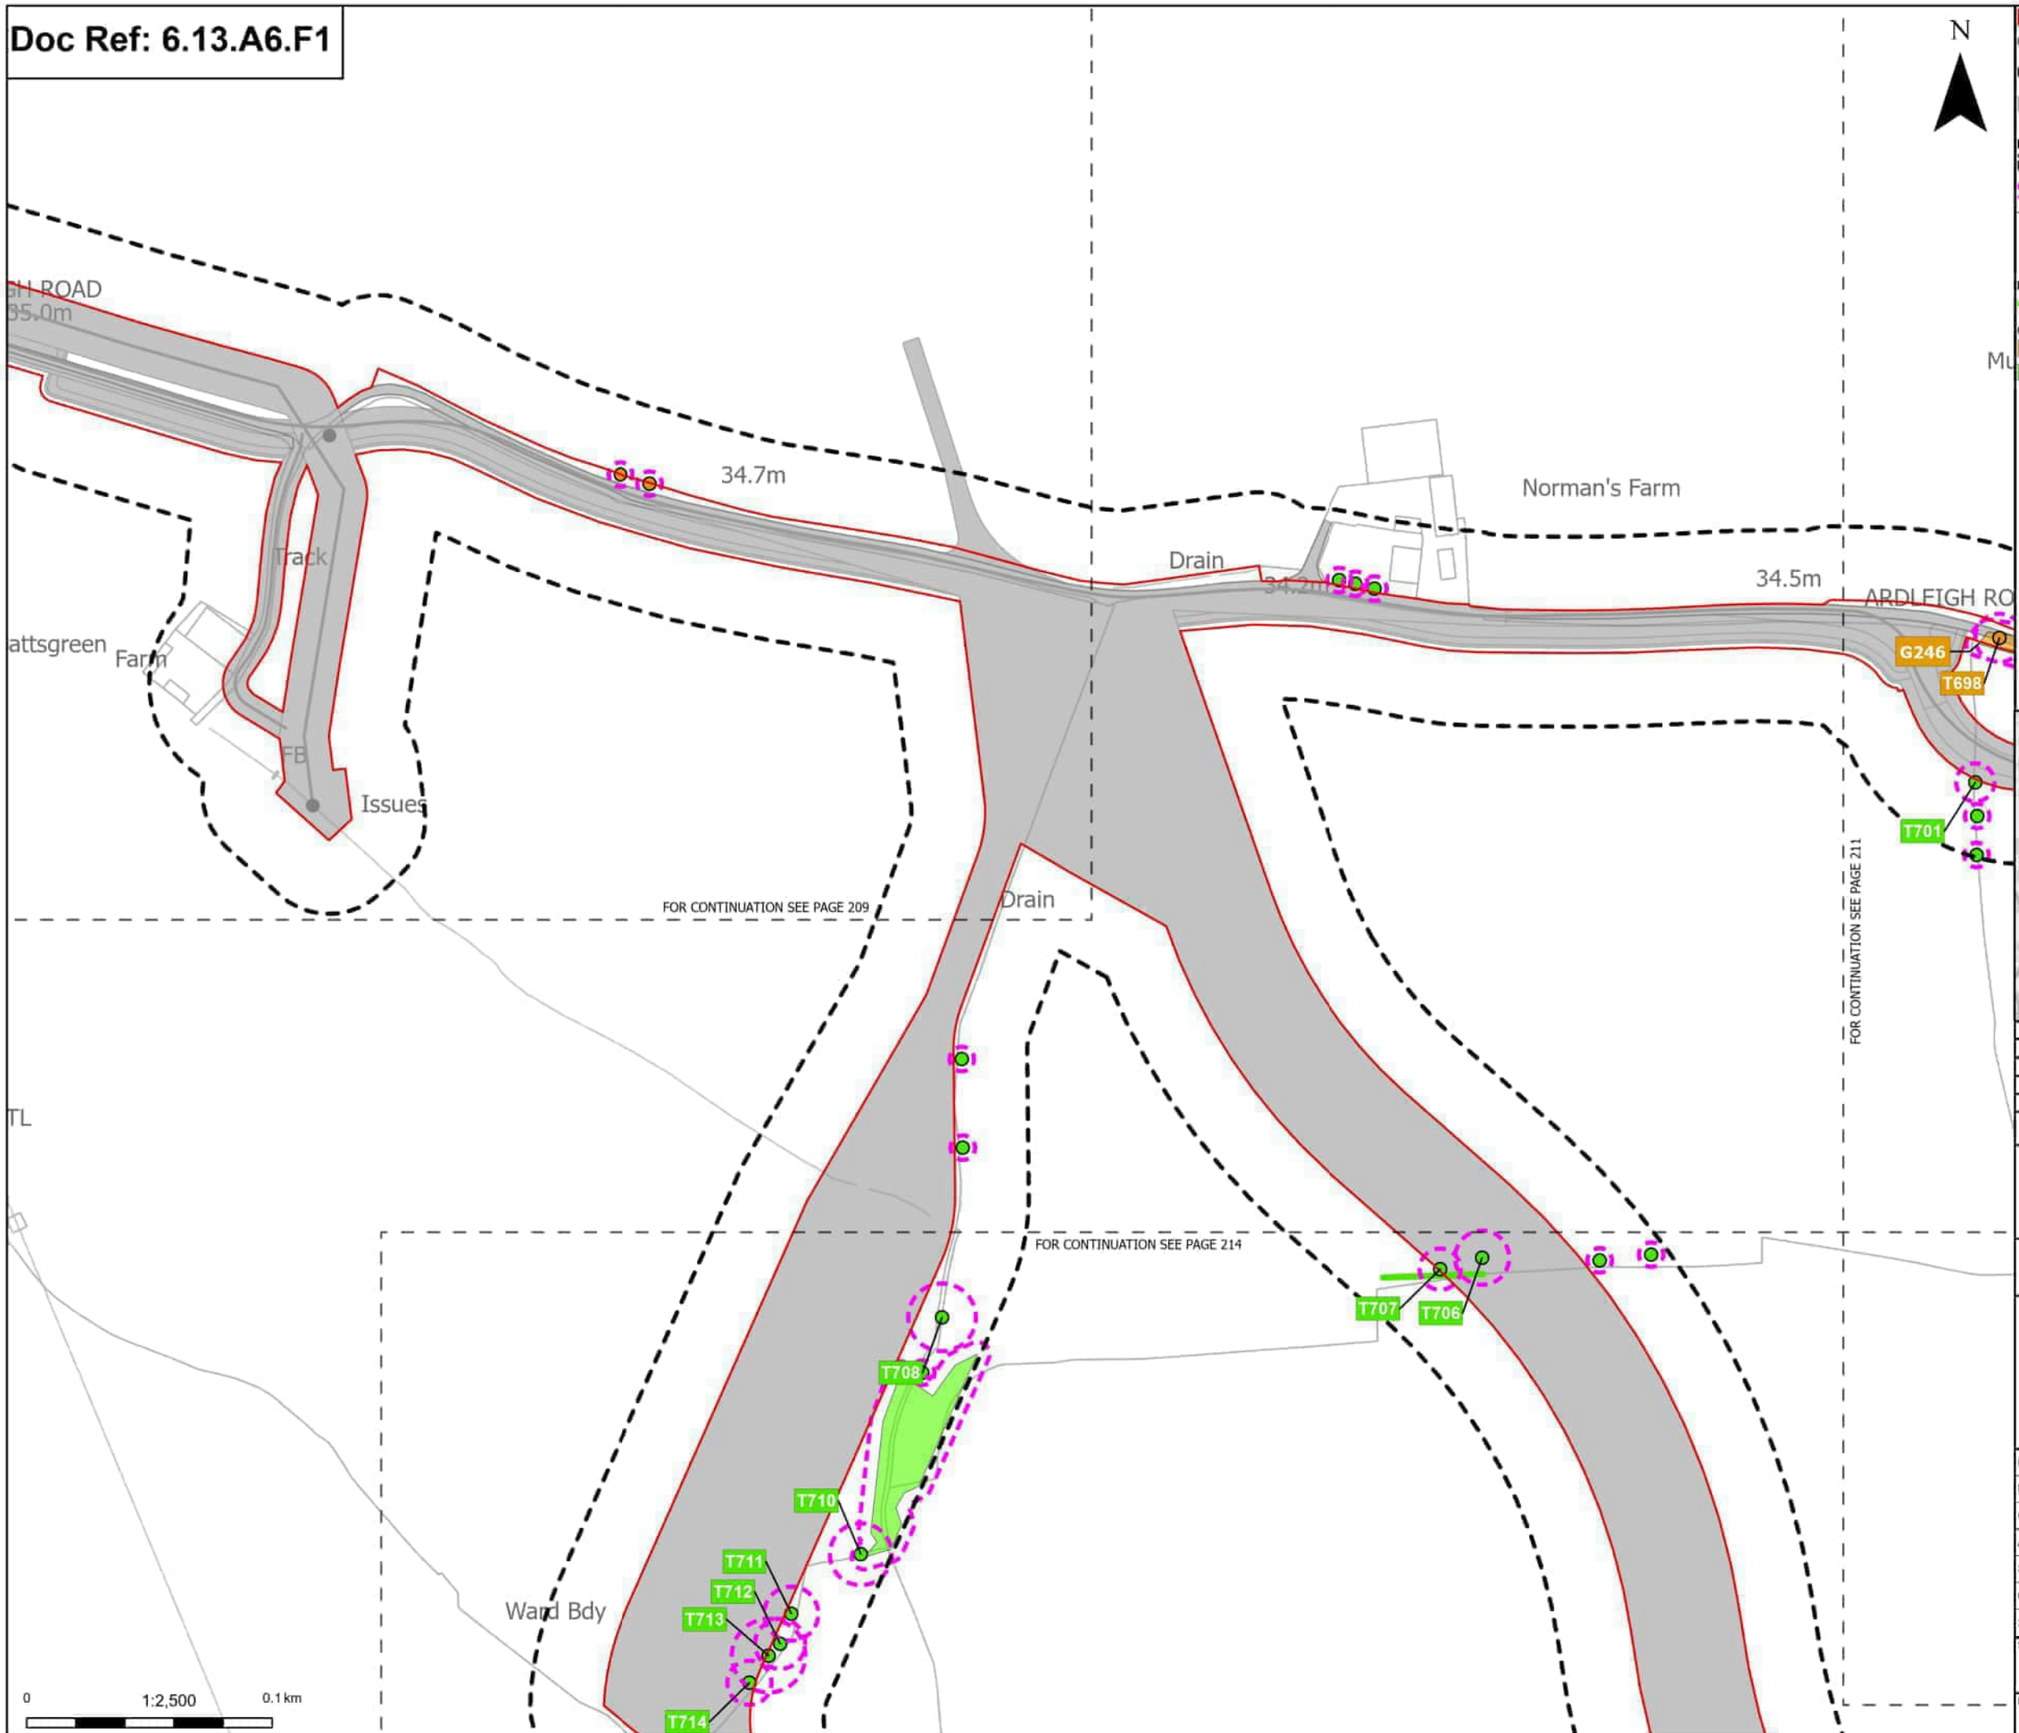

Order Limits
Sheet index outline

Proposed project design details
Other temporary and permanent construction and operational works

Discipline specific constraints
Arboriculture Study Area
Root protection area

Trees - Impact
Potentially Affected
Unaffected

Hedgerow - Impact
Unaffected

Groups of trees - Impact
Potentially Affected
Unaffected

Note: The proposed overhead line alignment and proposed underground cable alignment together comprise the alignment. For further details regarding the design, please refer to Figures 4.1 (document reference 6.4.F1) and 4.2 (document reference 6.4.F2).

Notes: Background mapping information has been reproduced from the Ordnance Survey by permission of Ordnance Survey of the Controller of His Majesty's Stationery Office. © Crown copyright and database rights (2025) Licence OS100024241 and AC0000807548. © Crown copyright and database rights 2025 Ordnance Survey AC0000808122. Contains public sector information licensed under the Open Government Licence v3.0. © National Grid UK



Rev	Date	Description	Drawn	Check	Approv
C	Mar 2026	FOR DCO APPLICATION	JAL	AF	KB
B	Feb 2026	FOR DCO APPLICATION	JAL	AF	KB
A	Aug 2025	FOR DCO APPLICATION	JAL	AF	KB

nationalgrid

PROJECT:
Norwich to Tilbury

Planning Inspectorate App Number: EN020027
Regulation 5(2)(a)

Title:

Figure A13.6.1- Landscape and Visual Arboriculture Impacts Plan
Page 210 of 396

Designed	M. Watson	Date	March 26
Drawn	J. Acero Leon	Date	March 26
Checked	A. Fell	Date	March 26
Approved	K. Burrows	Date	March 26
Scale:	1:2,500	Datum:	AOD
Original Size:	A3	Grid:	OS
Suitability Code:	A2	Project Number:	10059280


Suitability Description:
Accepted as Concept Stage

Drawing Number: 10059280-ARC-EBD-ZZ-DR-ZZ-00393
Revision: C

Print Date: 03-11-26 17:43:38

COPYRIGHT: NOT TO BE REPRODUCED WITHOUT THE WRITTEN PERMISSION OF NATIONAL GRID ELECTRICITY TRANSMISSION Plc

Doc Ref: 6.13.A6.F1

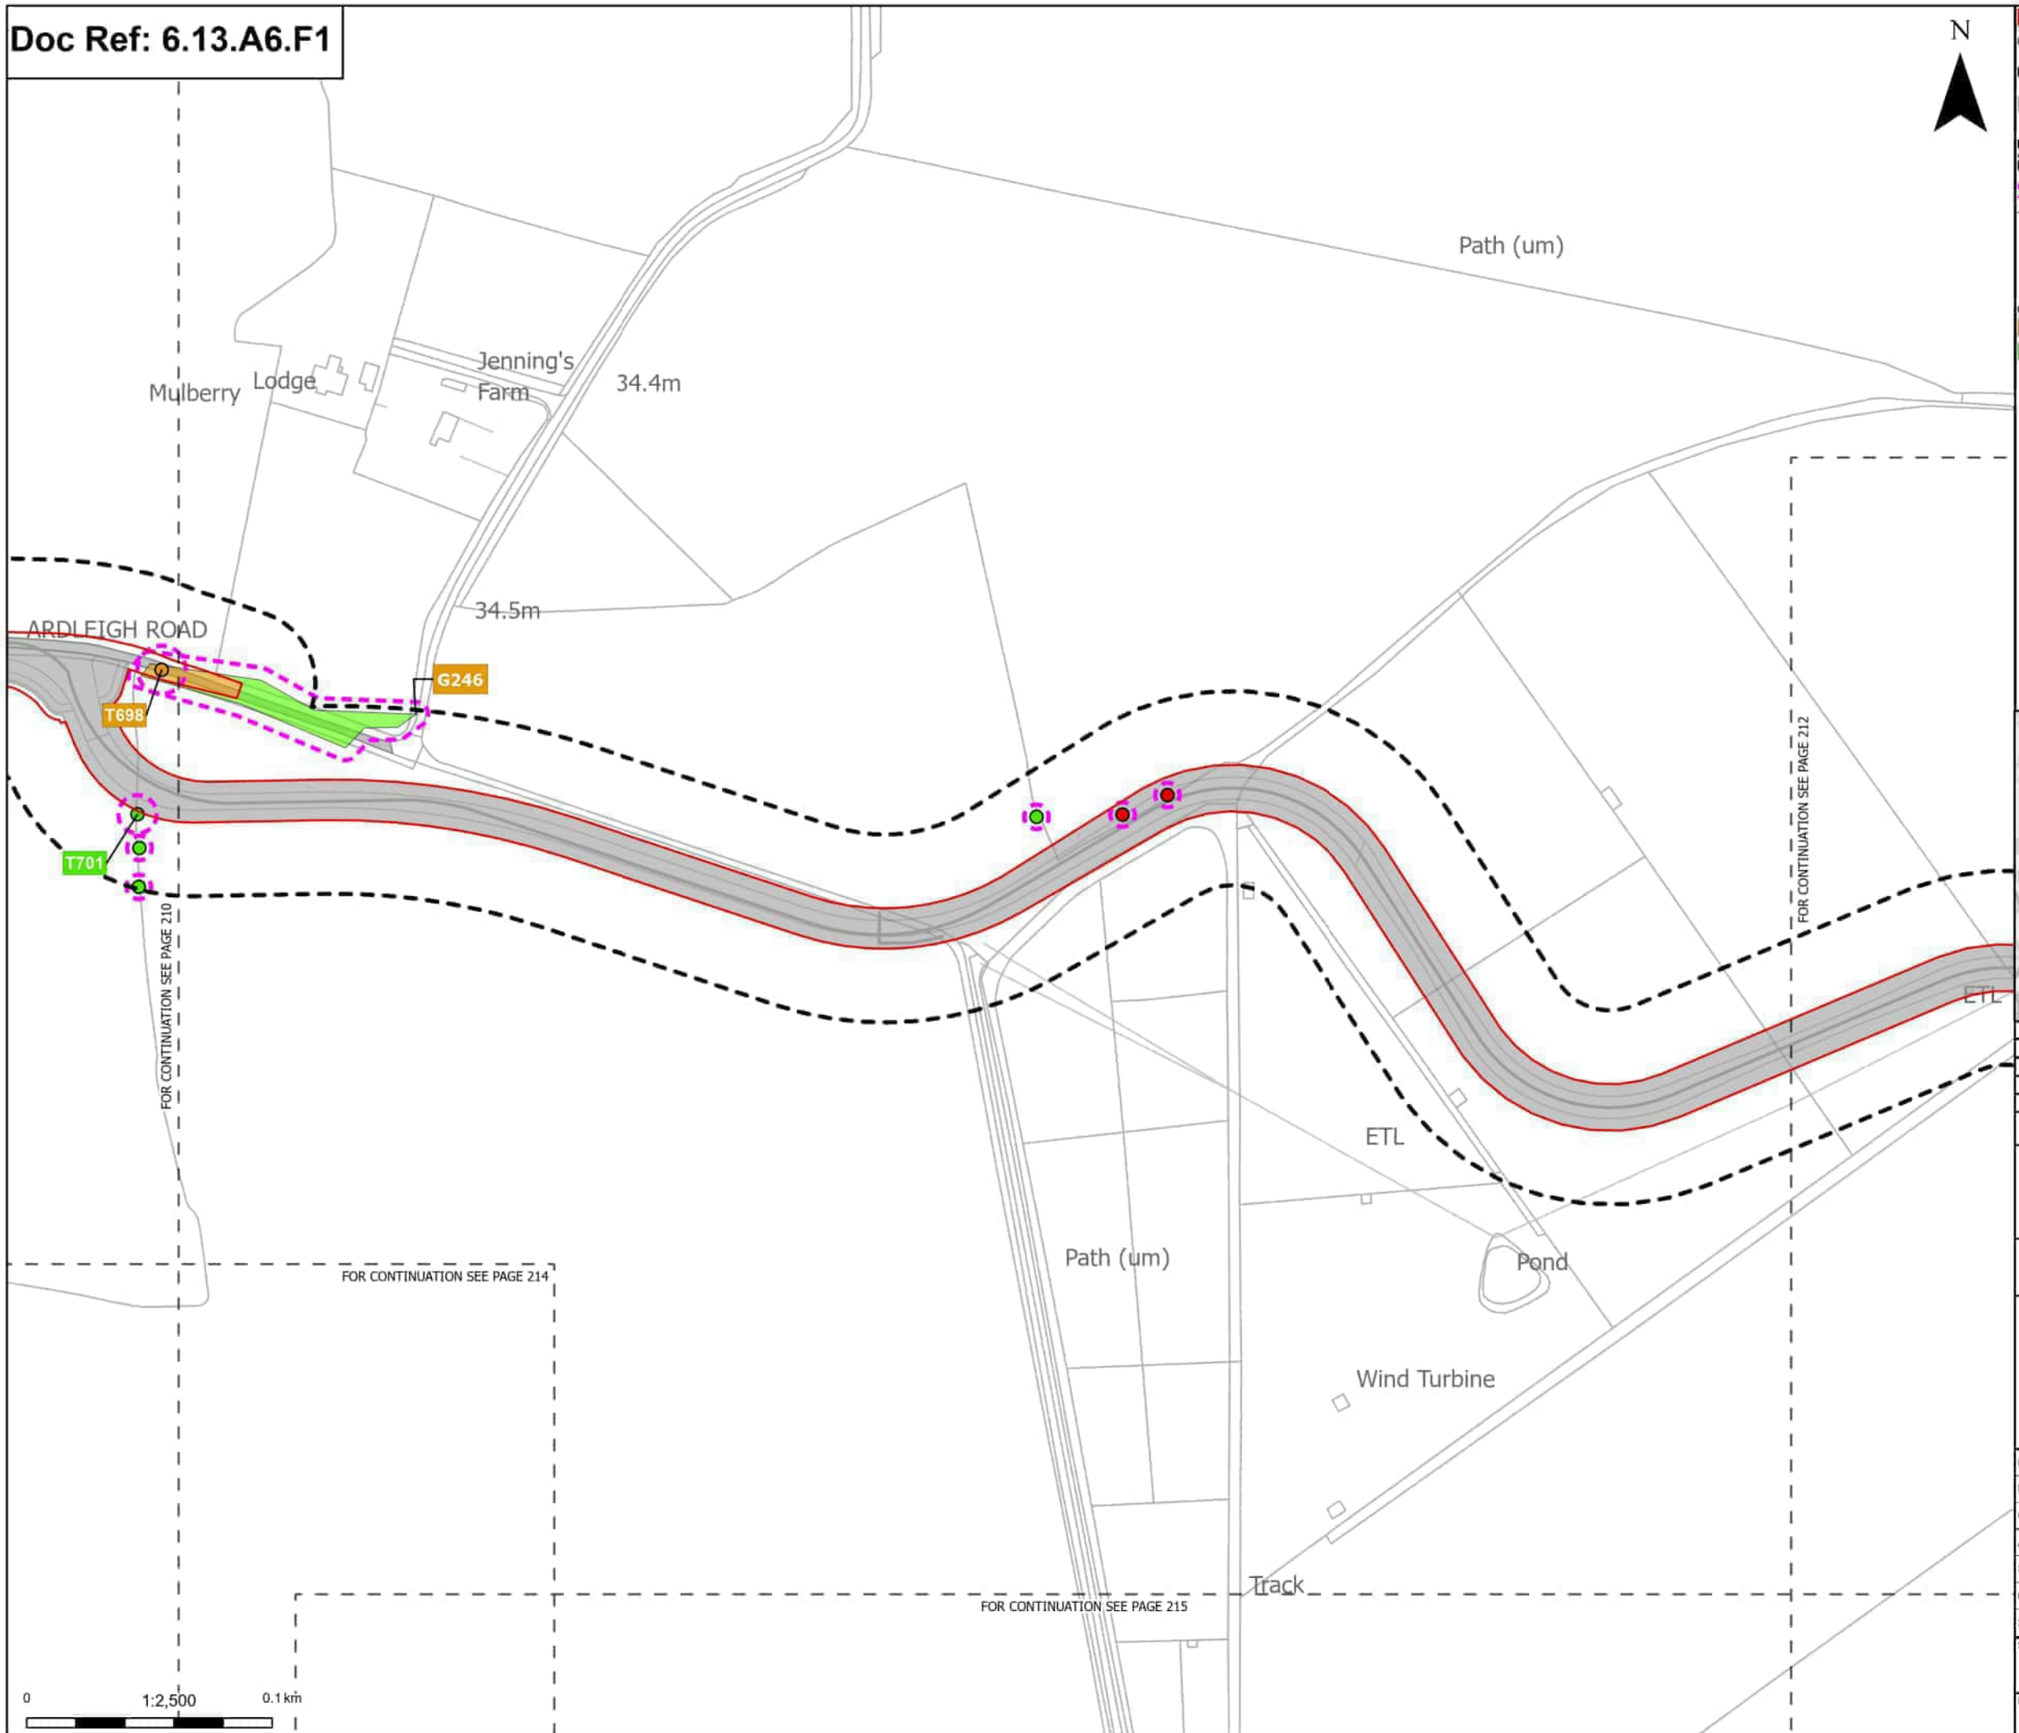

Order Limits
Sheet index outline

Proposed project design details
Other temporary and permanent construction and operational works

Discipline specific constraints
Arboriculture Study Area
Root protection area

Trees - Impact
Removed
Potentially Affected
Unaffected

Groups of trees - Impact
Potentially Affected
Unaffected

Note: The proposed overhead line alignment and proposed underground cable alignment together comprise the alignment. For further details regarding the design, please refer to Figures 4.1 (document reference 6.4.F1) and 4.2 (document reference 6.4.F2).

Notes: Background mapping information has been reproduced from the Ordnance Survey by permission of Ordnance Survey of the Controller of His Majesty's Stationery Office. © Crown copyright and database rights (2025) Licence OS100024241 and AC0000807548. © Crown copyright and database rights 2025 Ordnance Survey AC0000808122. Contains public sector information licensed under the Open Government Licence v3.0. © National Grid UK



Rev	Date	Description	Drawn	Check	Approv
C	Mar 2026	FOR DCO APPLICATION	JAL	AF	KB
B	Feb 2026	FOR DCO APPLICATION	JAL	AF	KB
A	Aug 2025	FOR DCO APPLICATION	JAL	AF	KB

nationalgrid

PROJECT:
Norwich to Tilbury

Planning Inspectorate App Number: EN020027
Regulation 5(2)(a)

Title:

Figure A13.6.1- Landscape and Visual Arboriculture Impacts Plan
Page 211 of 396

Designed	M. Watson	Date	March 26
Drawn	J. Acero Leon	Date	March 26
Checked	A. Fell	Date	March 26
Approved	K. Burrows	Date	March 26
Scale:	1:2,500	Datum:	AOD
Original Size:	A3	Grid:	OS
Suitability Code:	A2	Project Number:	10059280


Suitability Description:
Accepted as Concept Stage

Drawing Number: 10059280-ARC-EBD-ZZ-DR-ZZ-00393
Revision: C

Print Date: 03-11-26 17:43:43

COPYRIGHT: NOT TO BE REPRODUCED WITHOUT THE WRITTEN PERMISSION OF NATIONAL GRID ELECTRICITY TRANSMISSION Plc

Doc Ref: 6.13.A6.F1

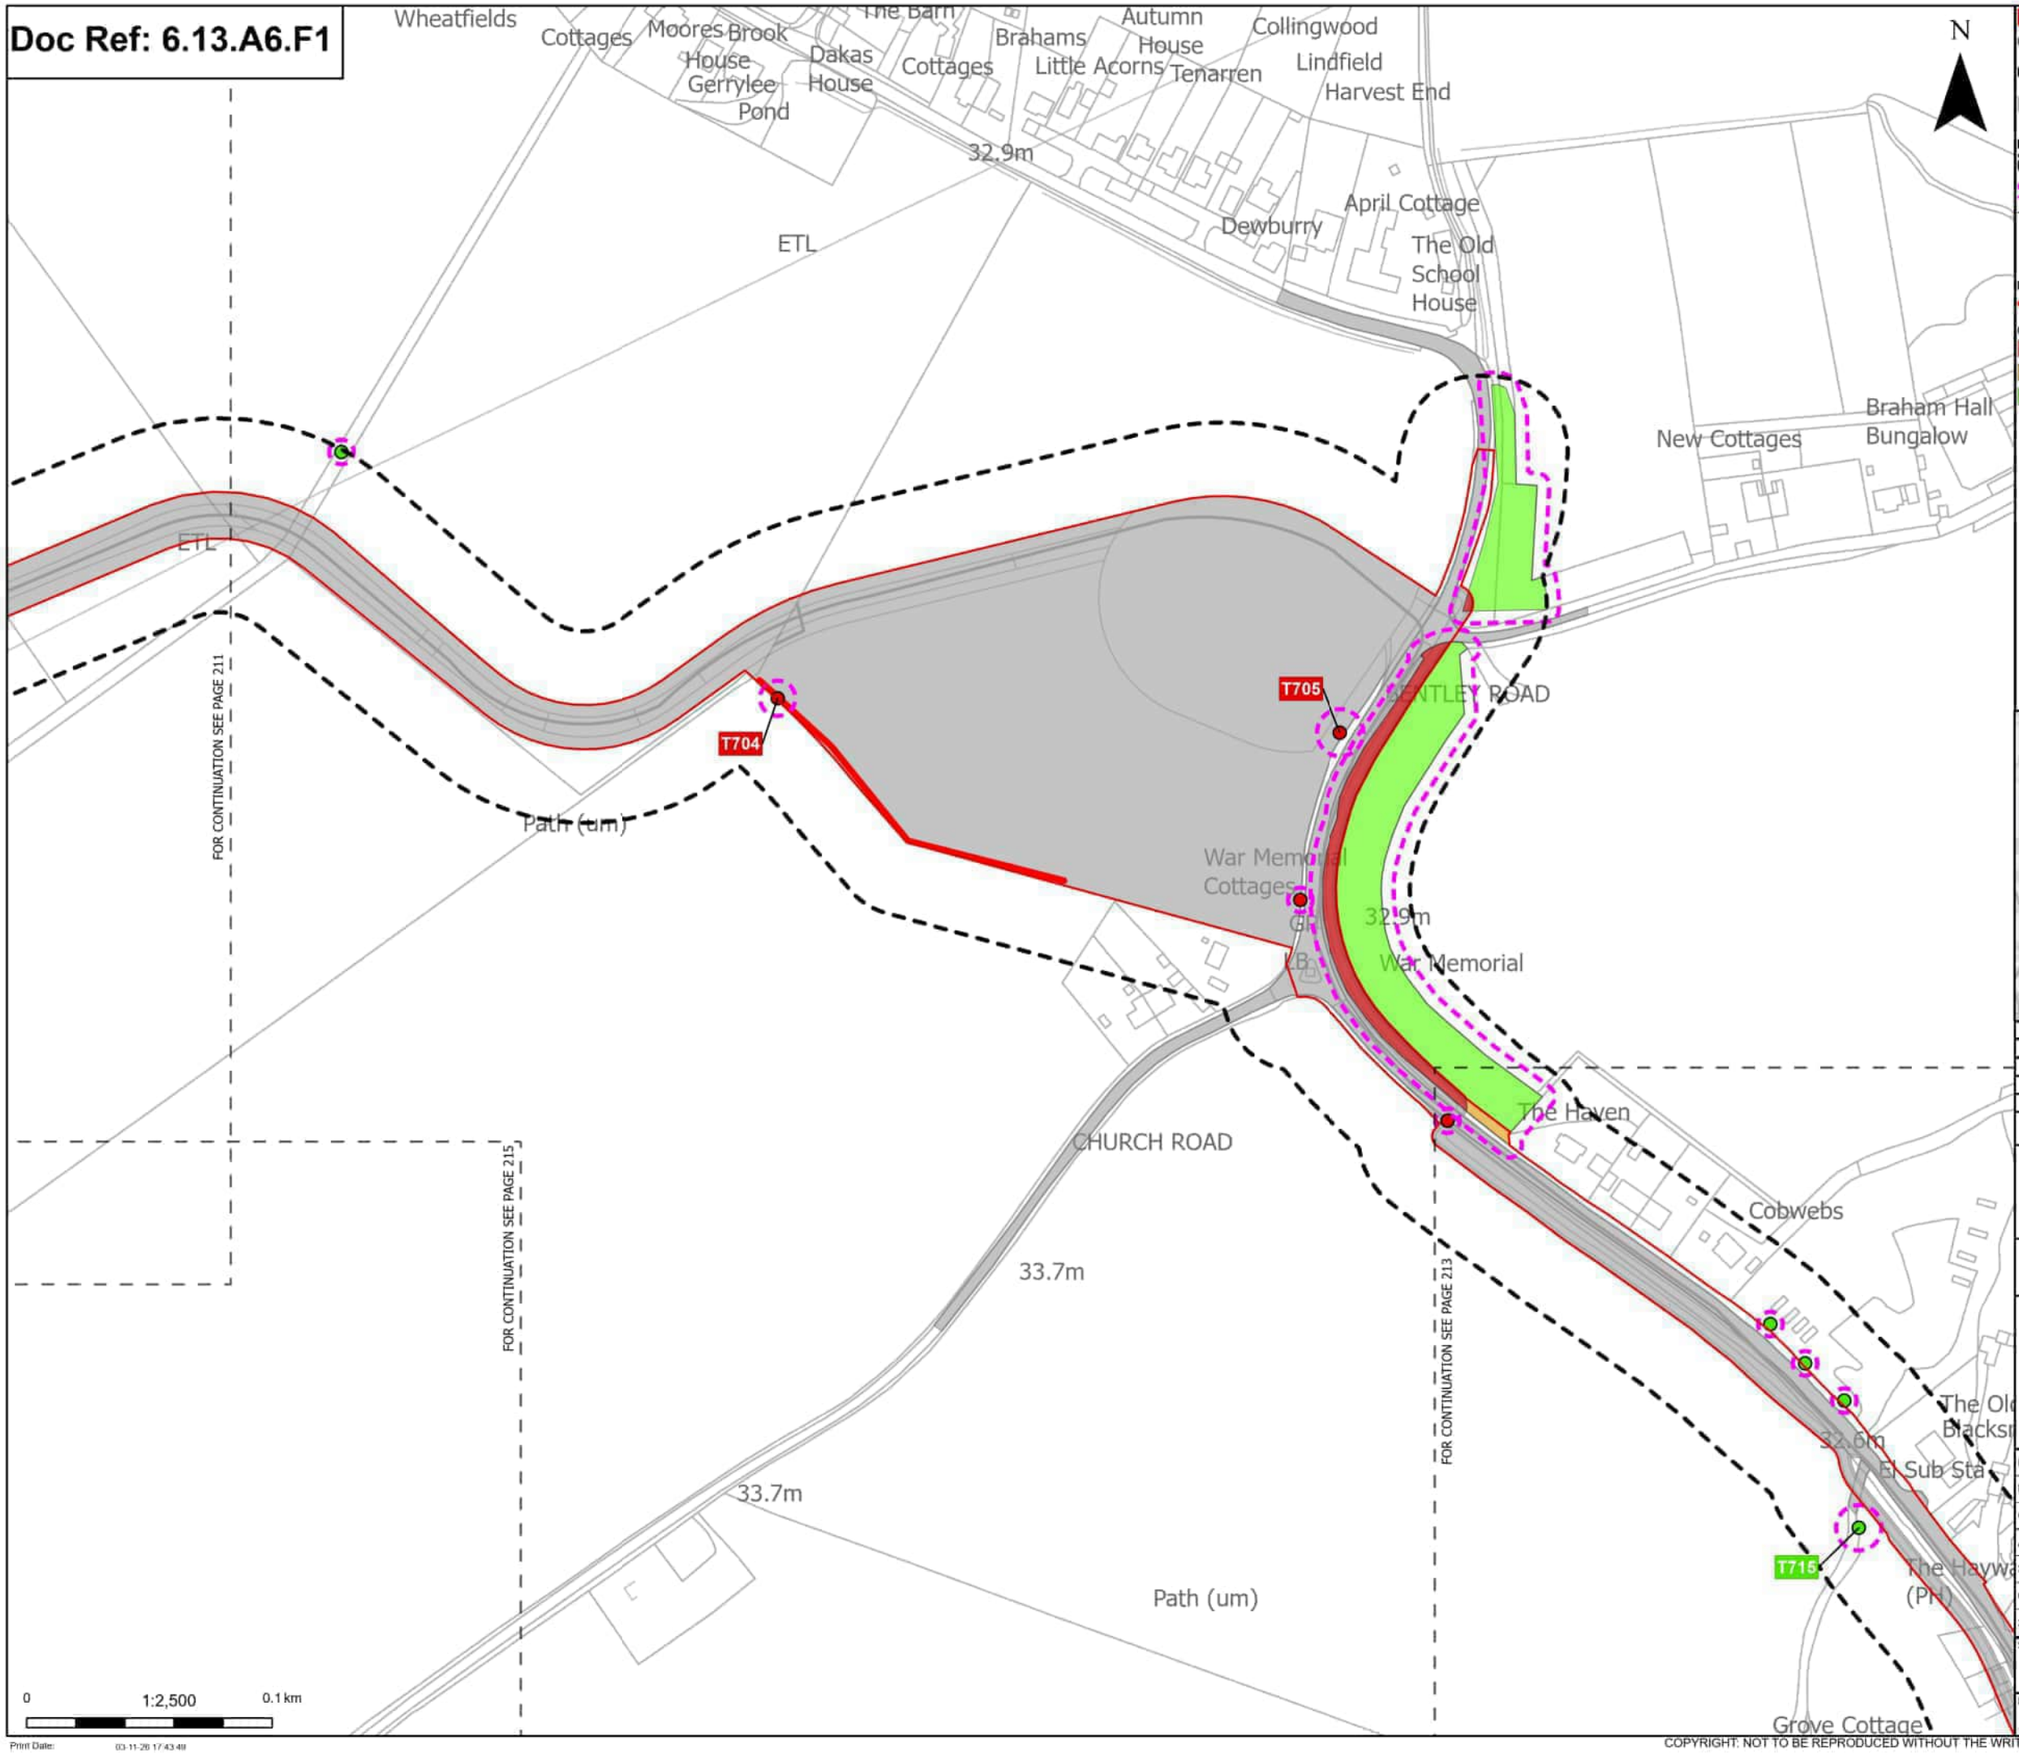

Order Limits
Sheet index outline

Proposed project design details
Other temporary and permanent construction and operational works

Discipline specific constraints
Arboriculture Study Area
Root protection area

Trees - Impact
Removed
Unaffected

Hedgerow - Impact
Removed

Groups of trees - Impact
Removed
Potentially Affected
Unaffected

Note: The proposed overhead line alignment and proposed underground cable alignment together comprise the alignment. For further details regarding the design, please refer to Figures 4.1 (document reference 6.4.F1) and 4.2 (document reference 6.4.F2).

Notes: Background mapping information has been reproduced from the Ordnance Survey by permission of Ordnance Survey of the Controller of His Majesty's Stationery Office. © Crown copyright and database rights (2025) Licence OS100024241 and AC0000807548. © Crown copyright and database rights 2025 Ordnance Survey AC0000808122. Contains public sector information licensed under the Open Government Licence v3.0. © National Grid UK



Rev	Date	Description	Drawn	Check	Approv
C	Mar 2026	FOR DCO APPLICATION	JAL	AF	KB
B	Feb 2026	FOR DCO APPLICATION	JAL	AF	KB
A	Aug 2025	FOR DCO APPLICATION	JAL	AF	KB

nationalgrid

PROJECT: Norwich to Tilbury

Planning Inspectorate App Number: EN020027
Regulation 5(2)(a)

Title:

Figure A13.6.1- Landscape and Visual Arboriculture Impacts Plan
Page 212 of 396


Designed	M. Watson	Date	March 26
Drawn	J. Acero Leon	Date	March 26
Checked	A. Fell	Date	March 26
Approved	K. Burrows	Date	March 26
Scale:	1:2,500	Datum:	AOD
Original Size:	A3	Grid:	OS
Suitability Code:	A2	Project Number:	10059280

Suitability Description:
Accepted as Concept Stage

Drawing Number: 10059280-ARC-EBD-ZZ-DR-ZZ-00393
Revision: C

COPYRIGHT: NOT TO BE REPRODUCED WITHOUT THE WRITTEN PERMISSION OF NATIONAL GRID ELECTRICITY TRANSMISSION Plc

Doc Ref: 6.13.A6.F1

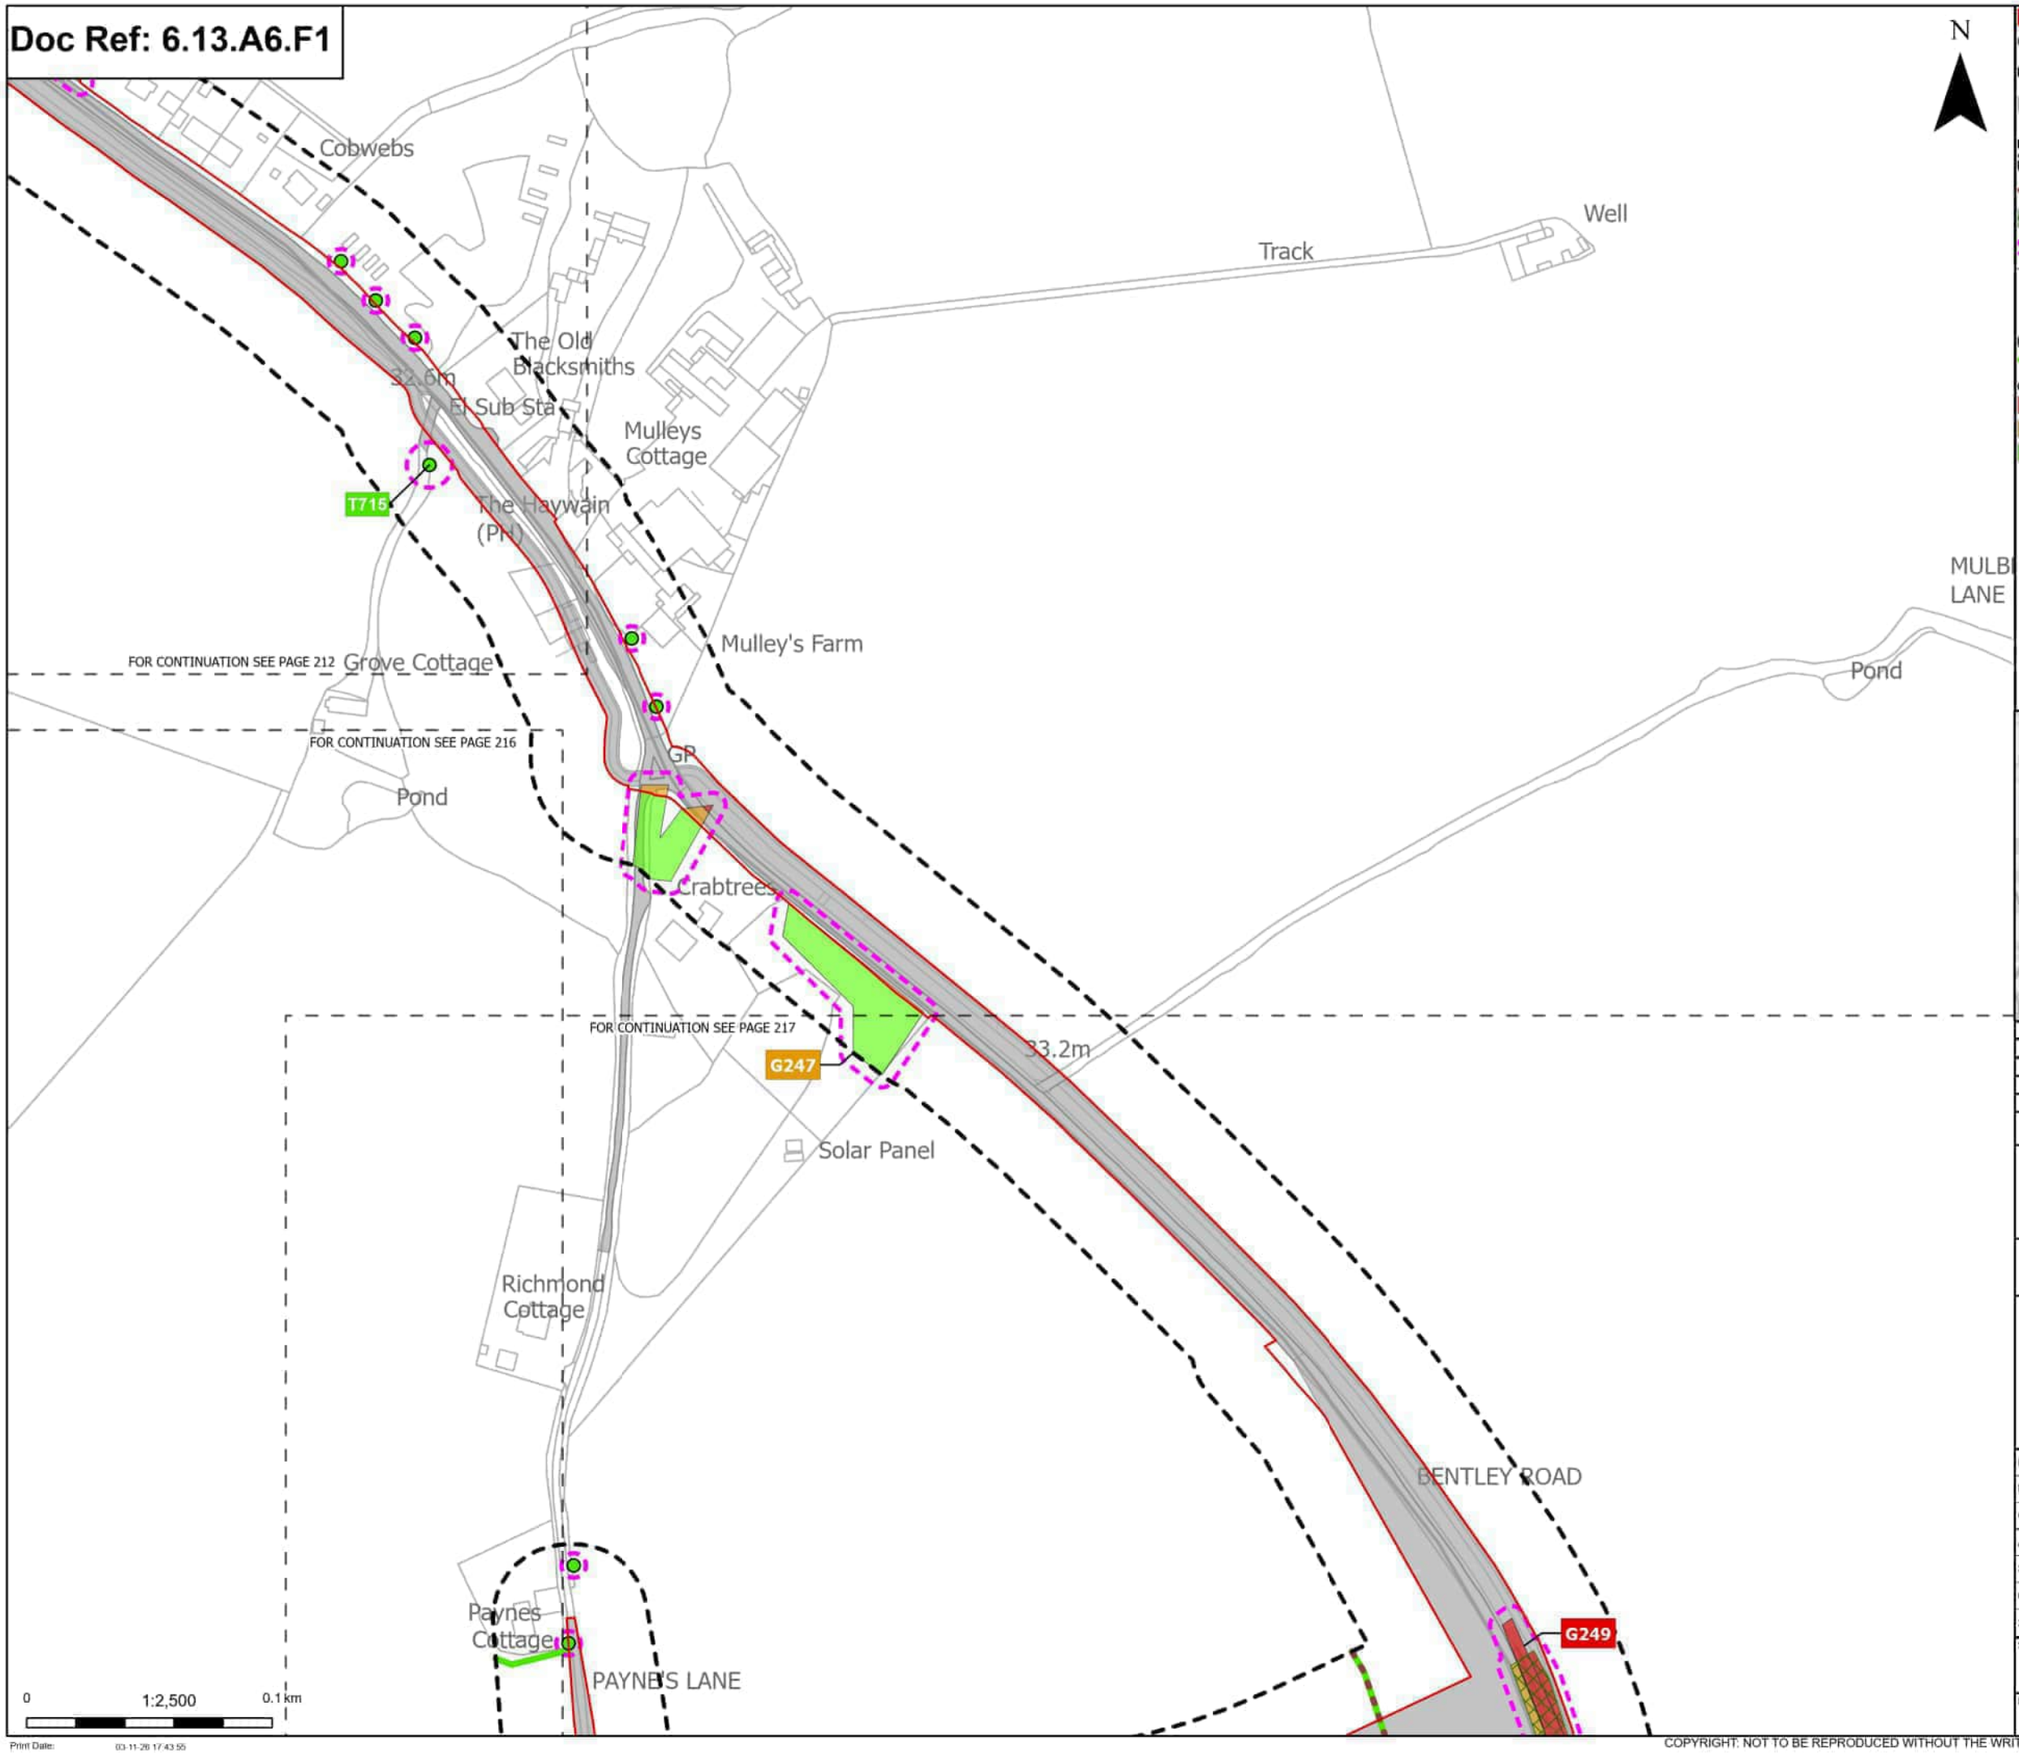

Order Limits
Sheet index outline

Proposed project design details
Other temporary and permanent construction and operational works

Discipline specific constraints
Arboriculture Study Area
Important Hedgerows
TPO group of trees
Root protection area

Trees - Impact
Removed
Unaffected

Hedgerow - Impact
Unaffected

Groups of trees - Impact
Removed
Potentially Affected
Unaffected

Note: The proposed overhead line alignment and proposed underground cable alignment together comprise the alignment. For further details regarding the design, please refer to Figures 4.1 (document reference 6.4.F1) and 4.2 (document reference 6.4.F2).

Notes: Background mapping information has been reproduced from the Ordnance Survey by permission of Ordnance Survey of the Controller of His Majesty's Stationery Office. © Crown copyright and database rights (2025) Licence OS100024241 and AC0000807548. © Crown copyright and database rights 2025 Ordnance Survey AC0000808122. Contains public sector information licensed under the Open Government Licence v3.0. © National Grid UK



Rev	Date	Description	Drawn	Check	Approv
C	Mar 2026	FOR DCO APPLICATION	JAL	AF	KB
B	Feb 2026	FOR DCO APPLICATION	JAL	AF	KB
A	Aug 2025	FOR DCO APPLICATION	JAL	AF	KB

nationalgrid

PROJECT: Norwich to Tilbury

Planning Inspectorate App Number: EN020027
Regulation 5(2)(a)

Title:

Figure A13.6.1- Landscape and Visual Arboriculture Impacts Plan
Page 213 of 396

Designed	M. Watson	Date	March 26
Drawn	J. Acero Leon	Date	March 26
Checked	A. Fell	Date	March 26
Approved	K. Burrows	Date	March 26
Scale:	1:2,500	Datum:	AOD
Original Size:	A3	Grid:	OS
Suitability Code:	A2	Project Number:	10059280


Suitability Description:
Accepted as Concept Stage

Drawing Number: 10059280-ARC-EBD-ZZ-DR-ZZ-00393
Revision: C

Print Date: 03-11-26 17:43:55

COPYRIGHT: NOT TO BE REPRODUCED WITHOUT THE WRITTEN PERMISSION OF NATIONAL GRID ELECTRICITY TRANSMISSION Plc

Doc Ref: 6.13.A6.F1

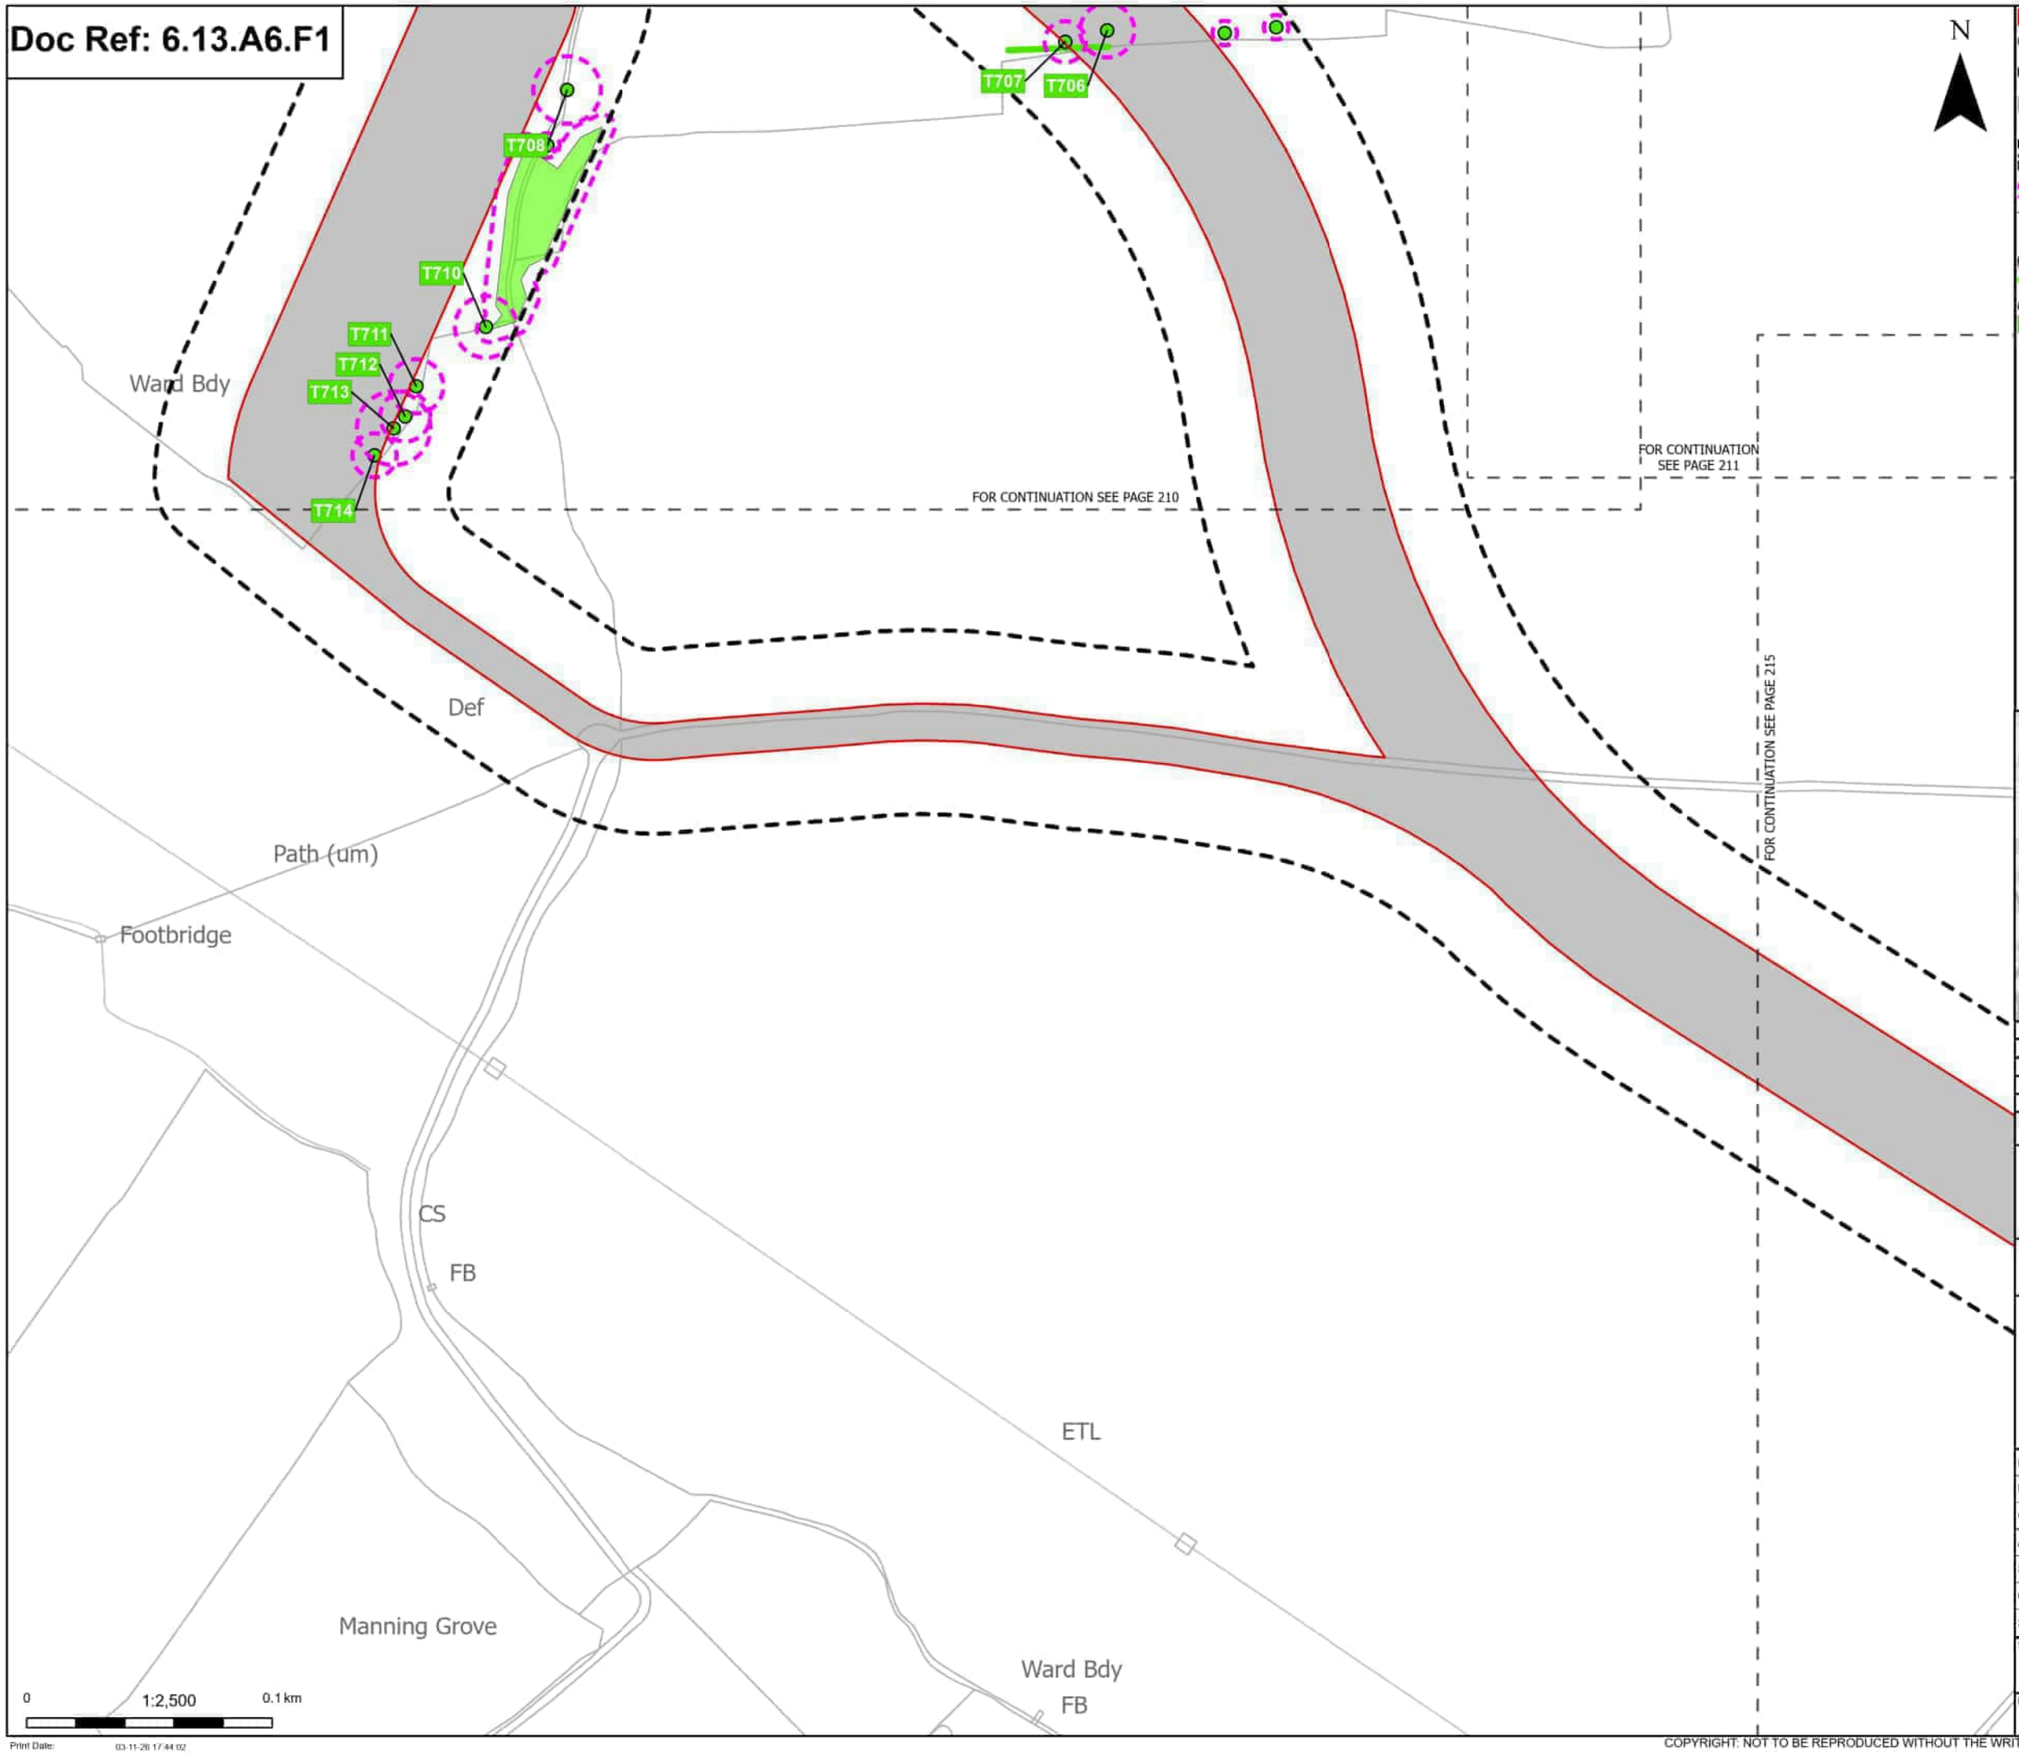

Print Date: 03-11-26 17:44:02

Order Limits
Sheet index outline

Proposed project design details
Other temporary and permanent construction and operational works

Discipline specific constraints
Arboriculture Study Area
Root protection area

Trees - Impact
Unaffected

Hedgerow - Impact
Unaffected

Groups of trees - Impact
Unaffected

Note: The proposed overhead line alignment and proposed underground cable alignment together comprise the alignment. For further details regarding the design, please refer to Figures 4.1 (document reference 6.4.F1) and 4.2 (document reference 6.4.F2).

Notes: Background mapping information has been reproduced from the Ordnance Survey by permission of Ordnance Survey of the Controller of His Majesty's Stationery Office. © Crown copyright and database rights (2025) Licence OS100024241 and AC0000807548. © Crown copyright and database rights 2025 Ordnance Survey AC0000808122. Contains public sector information licensed under the Open Government Licence v3.0. © National Grid UK



Rev	Date	Description	Drawn	Check	Approv
C	Mar 2026	FOR DCO APPLICATION	JAL	AF	KB
B	Feb 2026	FOR DCO APPLICATION	JAL	AF	KB
A	Aug 2025	FOR DCO APPLICATION	JAL	AF	KB

nationalgrid

PROJECT: Norwich to Tilbury

Planning Inspectorate App Number: EN020027
Regulation 5(2)(a)

Title:

Figure A13.6.1- Landscape and Visual Arboriculture Impacts Plan
Page 214 of 396


Designed	M. Watson	Date	March 26
Drawn	J. Acero Leon	Date	March 26
Checked	A. Fell	Date	March 26
Approved	K. Burrows	Date	March 26
Scale:	1:2,500	Datum:	AOD
Original Size:	A3	Grid:	OS
Suitability Code:	A2	Project Number:	10059280

Suitability Description:
Accepted as Concept Stage

Drawing Number: 10059280-ARC-EBD-ZZ-DR-ZZ-00393
Revision: C

COPYRIGHT: NOT TO BE REPRODUCED WITHOUT THE WRITTEN PERMISSION OF NATIONAL GRID ELECTRICITY TRANSMISSION Plc

Doc Ref: 6.13.A6.F1

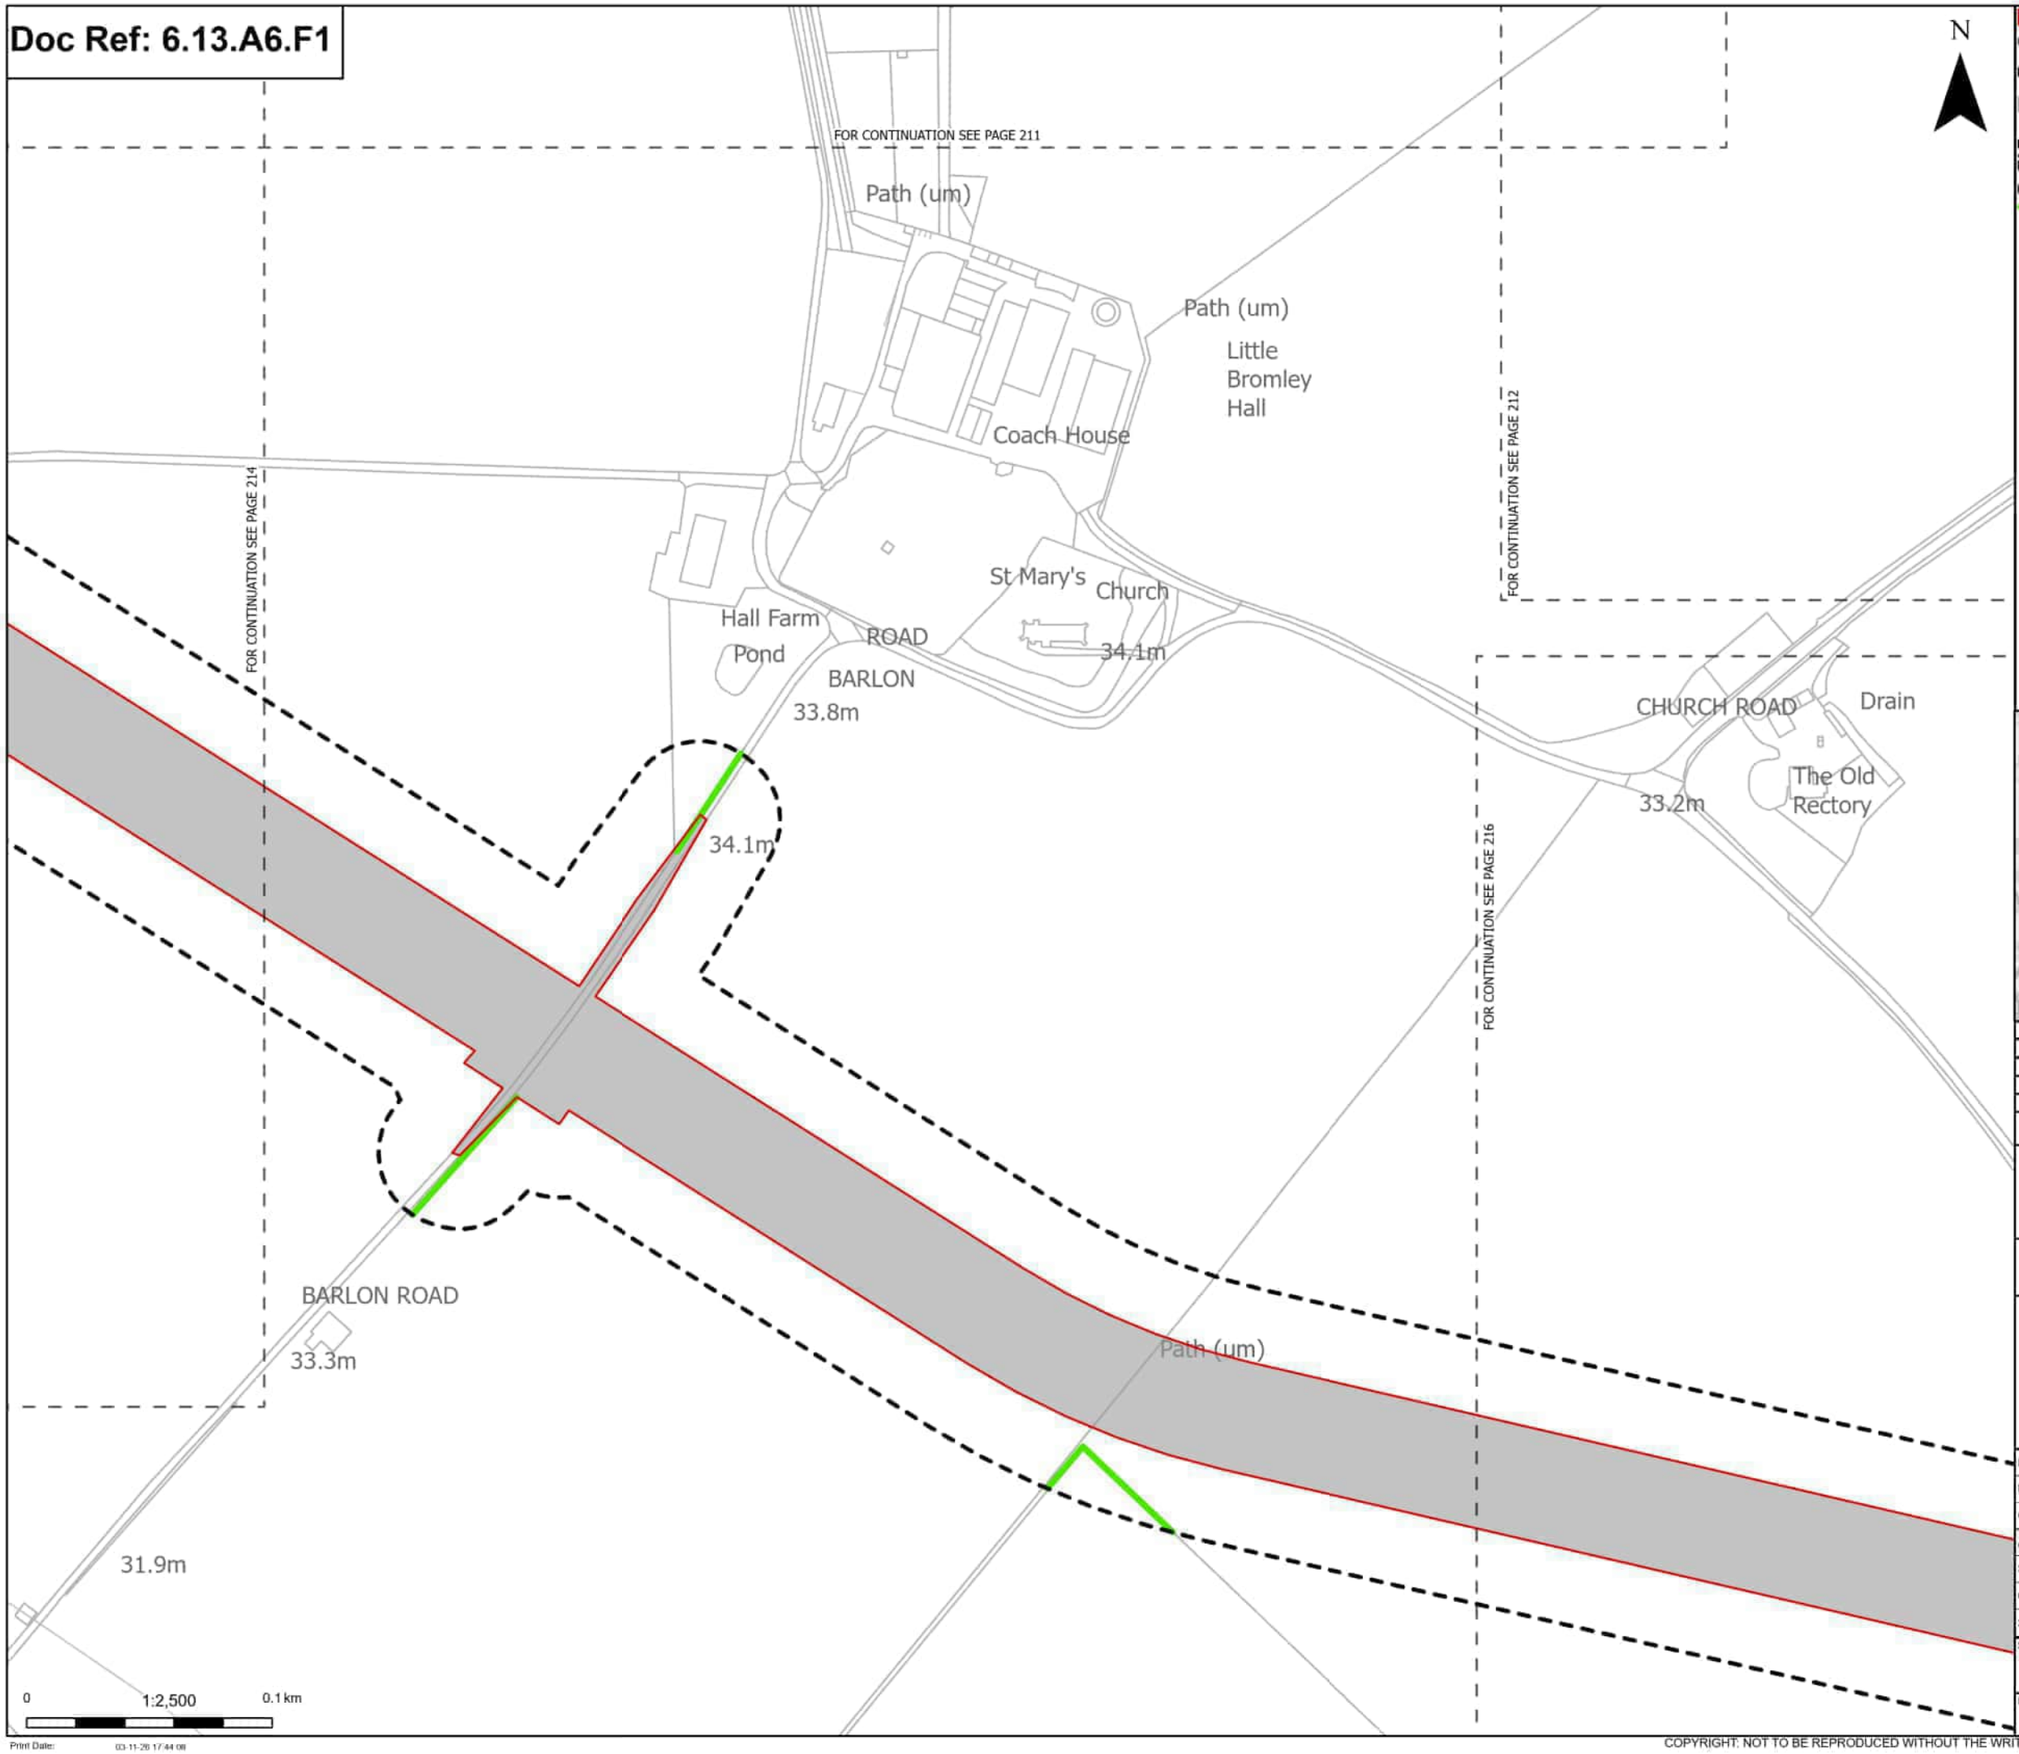

N

Order Limits

Sheet index outline

Proposed project design details

Other temporary and permanent construction and operational works

Discipline specific constraints

Arboriculture Study Area

Hedgerow - Impact

Unaffected

Note: The proposed overhead line alignment and proposed underground cable alignment together comprise the alignment. For further details regarding the design, please refer to Figures 4.1 (document reference 6.4.F1) and 4.2 (document reference 6.4.F2).

Notes: Background mapping information has been reproduced from the Ordnance Survey by permission of Ordnance Survey of the Controller of His Majesty's Stationery Office. © Crown copyright and database rights (2025) Licence OS100024241 and AC0000807548. © Crown copyright and database rights 2025 Ordnance Survey AC0000808122. Contains public sector information licensed under the Open Government Licence v3.0. © National Grid UK



Rev	Date	Description	Drawn	Check	Approv
C	Mar 2026	FOR DCO APPLICATION	JAL	AF	KB
B	Feb 2026	FOR DCO APPLICATION	JAL	AF	KB
A	Aug 2025	FOR DCO APPLICATION	JAL	AF	KB

nationalgrid

PROJECT: Norwich to Tilbury

Planning Inspectorate App Number: EN020027
Regulation 5(2)(a)

Title:

Figure A13.6.1- Landscape and Visual Arboriculture Impacts Plan
Page 215 of 396

Designed	M. Watson	Date	March 26
Drawn	J. Acero Leon	Date	March 26
Checked	A. Fell	Date	March 26
Approved	K. Burrows	Date	March 26
Scale:	1:2,500	Datum:	AOD
Original Size:	A3	Grid:	OS
Suitability Code:	A2	Project Number:	10059280

Suitability Description:

Accepted as Concept Stage


Drawing Number: 10059280-ARC-EBD-ZZ-DR-ZZ-00393

Revision: C

Print Date: 03-11-26 17:44:08

COPYRIGHT: NOT TO BE REPRODUCED WITHOUT THE WRITTEN PERMISSION OF NATIONAL GRID ELECTRICITY TRANSMISSION Plc

Doc Ref: 6.13.A6.F1

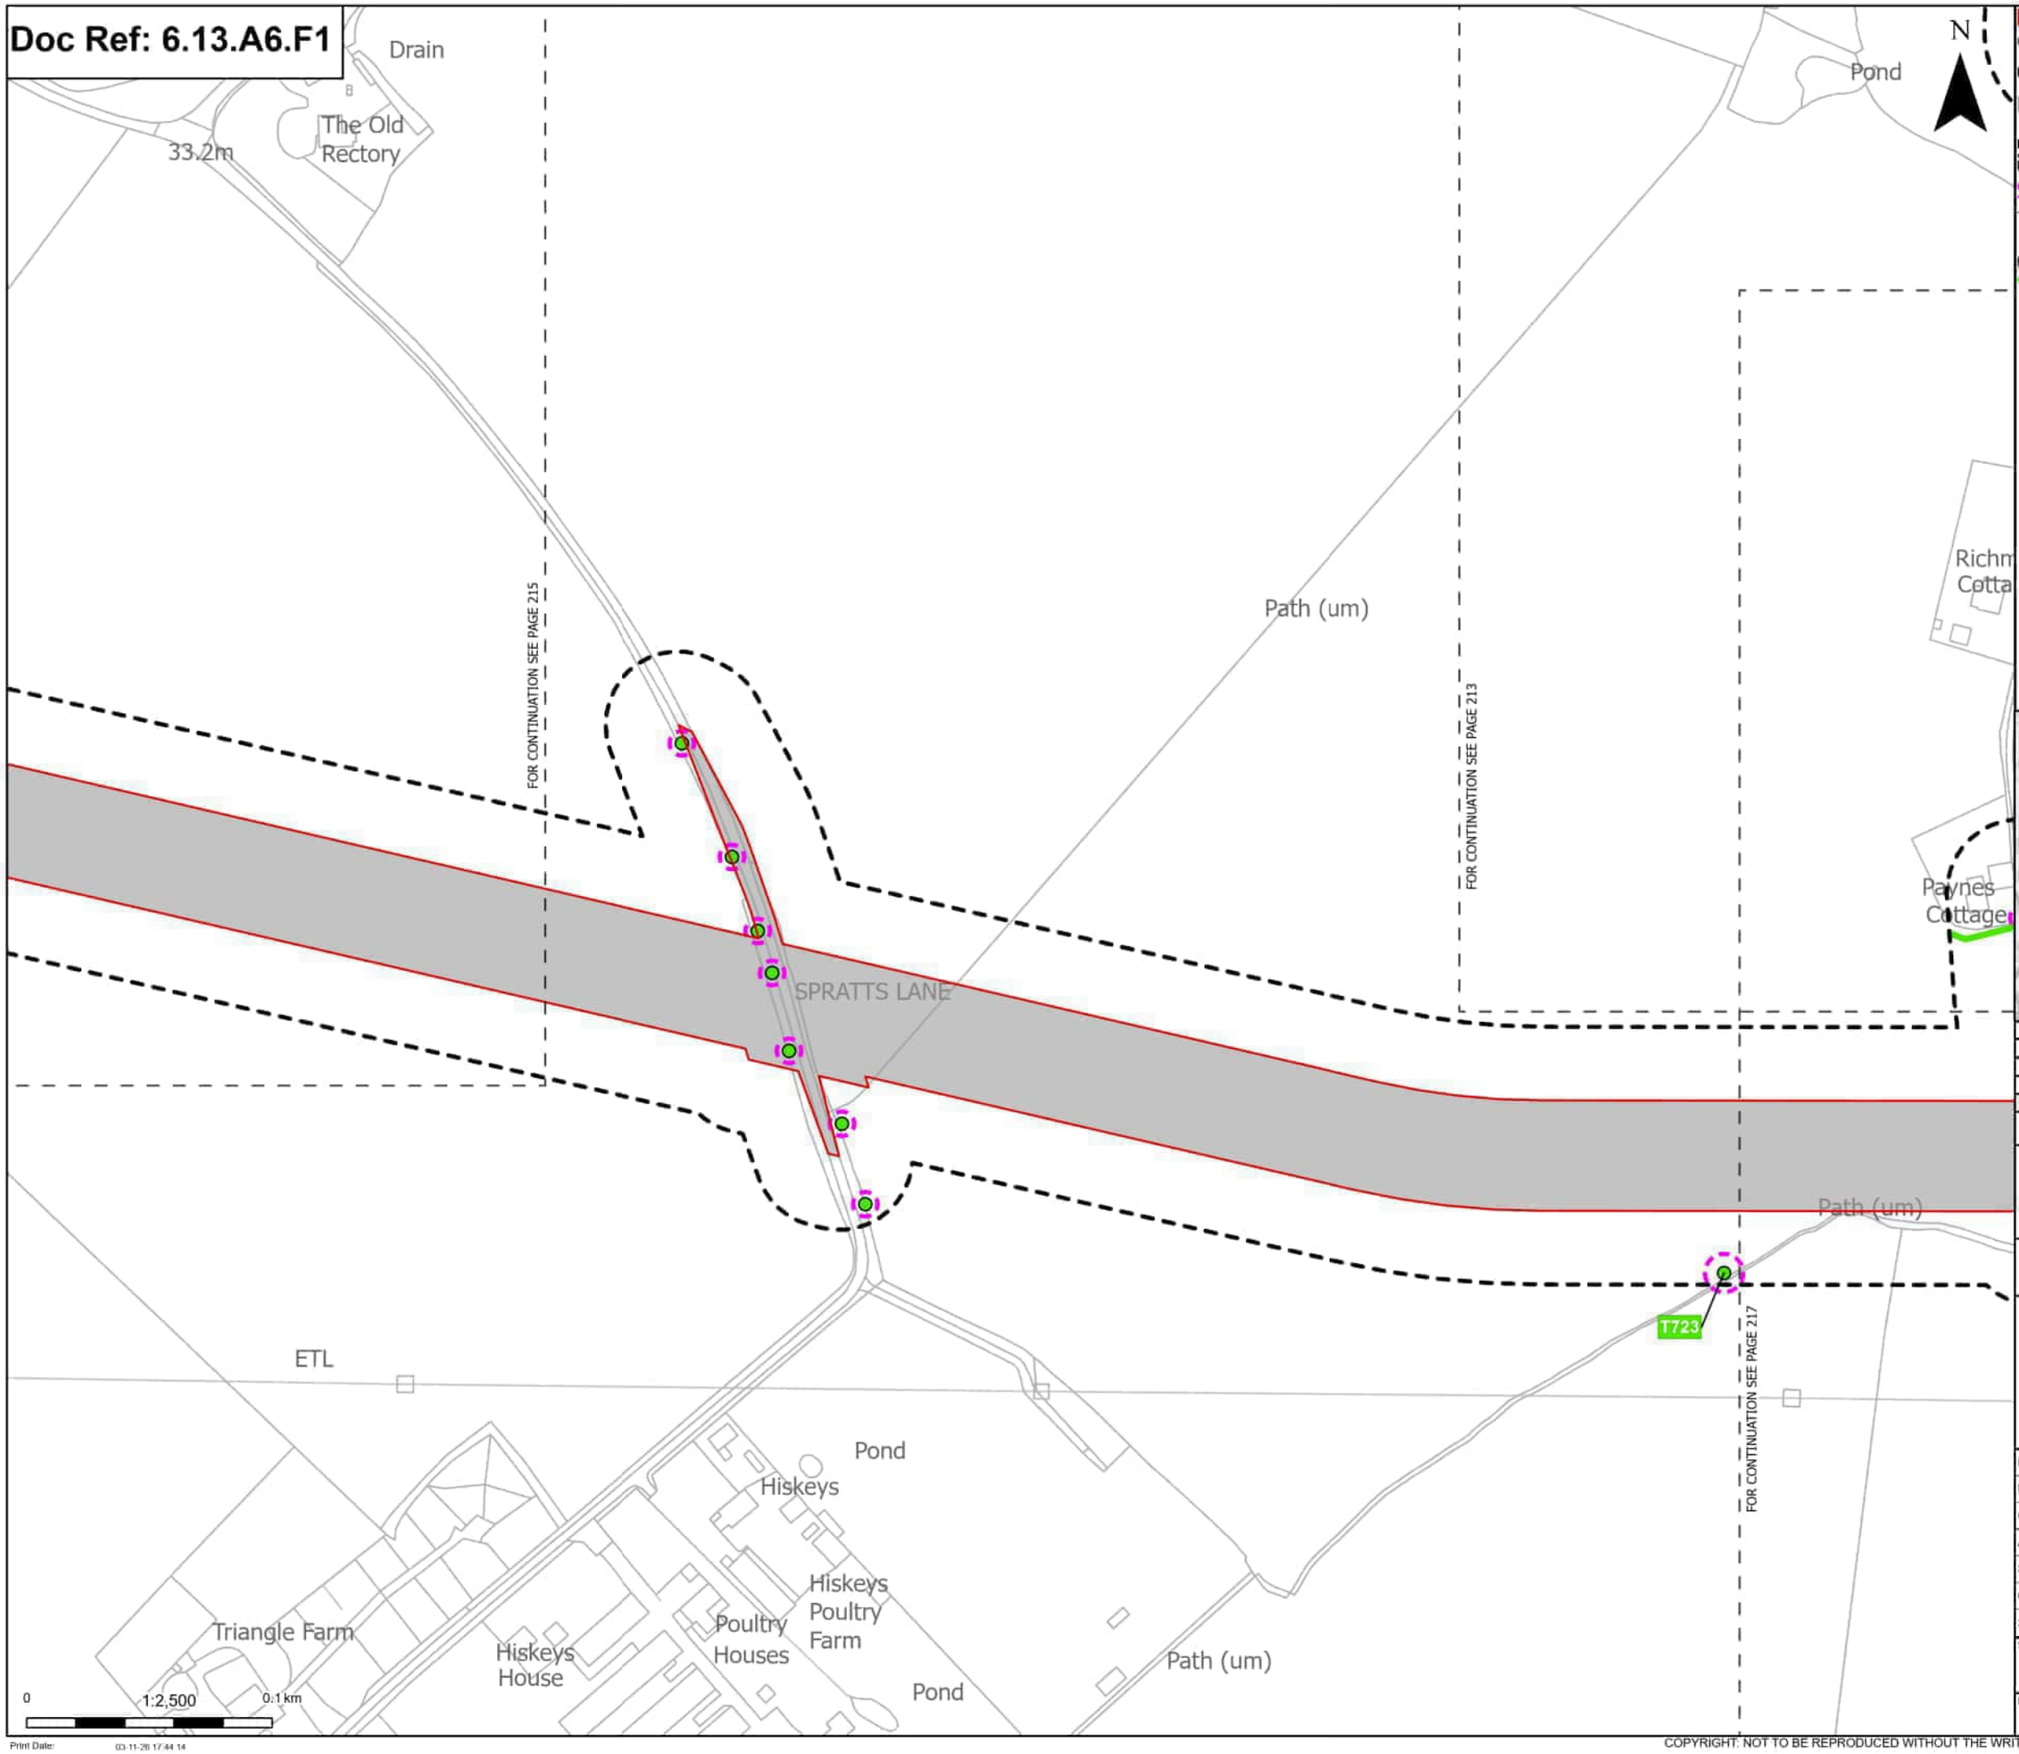

Order Limits

Sheet index outline

Proposed project design details

Other temporary and permanent construction and operational works

Discipline specific constraints

Arboriculture Study Area

Root protection area

Trees - Impact

Unaffected

Hedgerow - Impact

Unaffected

Note: The proposed overhead line alignment and proposed underground cable alignment together comprise the alignment. For further details regarding the design, please refer to Figures 4.1 (document reference 6.4.F1) and 4.2 (document reference 6.4.F2).

Notes: Background mapping information has been reproduced from the Ordnance Survey by permission of Ordnance Survey of the Controller of His Majesty's Stationery Office. © Crown copyright and database rights (2025) Licence OS100024241 and AC0000807548. © Crown copyright and database rights 2025 Ordnance Survey AC0000808122. Contains public sector information licensed under the Open Government Licence v3.0. © National Grid UK



Rev	Date	Description	Drawn	Check	Approv
C	Mar 2026	FOR DCO APPLICATION	JAL	AF	KB
B	Feb 2026	FOR DCO APPLICATION	JAL	AF	KB
A	Aug 2025	FOR DCO APPLICATION	JAL	AF	KB

nationalgrid

PROJECT: Norwich to Tilbury

Planning Inspectorate App Number: EN020027
Regulation 5(2)(a)

Title:

Figure A13.6.1- Landscape and Visual Arboriculture Impacts Plan
Page 216 of 396

Designed	M. Watson	Date	March 26
Drawn	J. Acero Leon	Date	March 26
Checked	A. Fell	Date	March 26
Approved	K. Burrows	Date	March 26
Scale:	1:2,500	Datum:	AOD
Original Size:	A3	Grid:	OS
Suitability Code:	A2	Project Number:	10059280

Suitability Description:

Accepted as Concept Stage


Drawing Number: 10059280-ARC-EBD-ZZ-DR-ZZ-00393

Revision: C

Print Date: 03-11-26 17:44:14

COPYRIGHT. NOT TO BE REPRODUCED WITHOUT THE WRITTEN PERMISSION OF NATIONAL GRID ELECTRICITY TRANSMISSION Plc

Doc Ref: 6.13.A6.F1

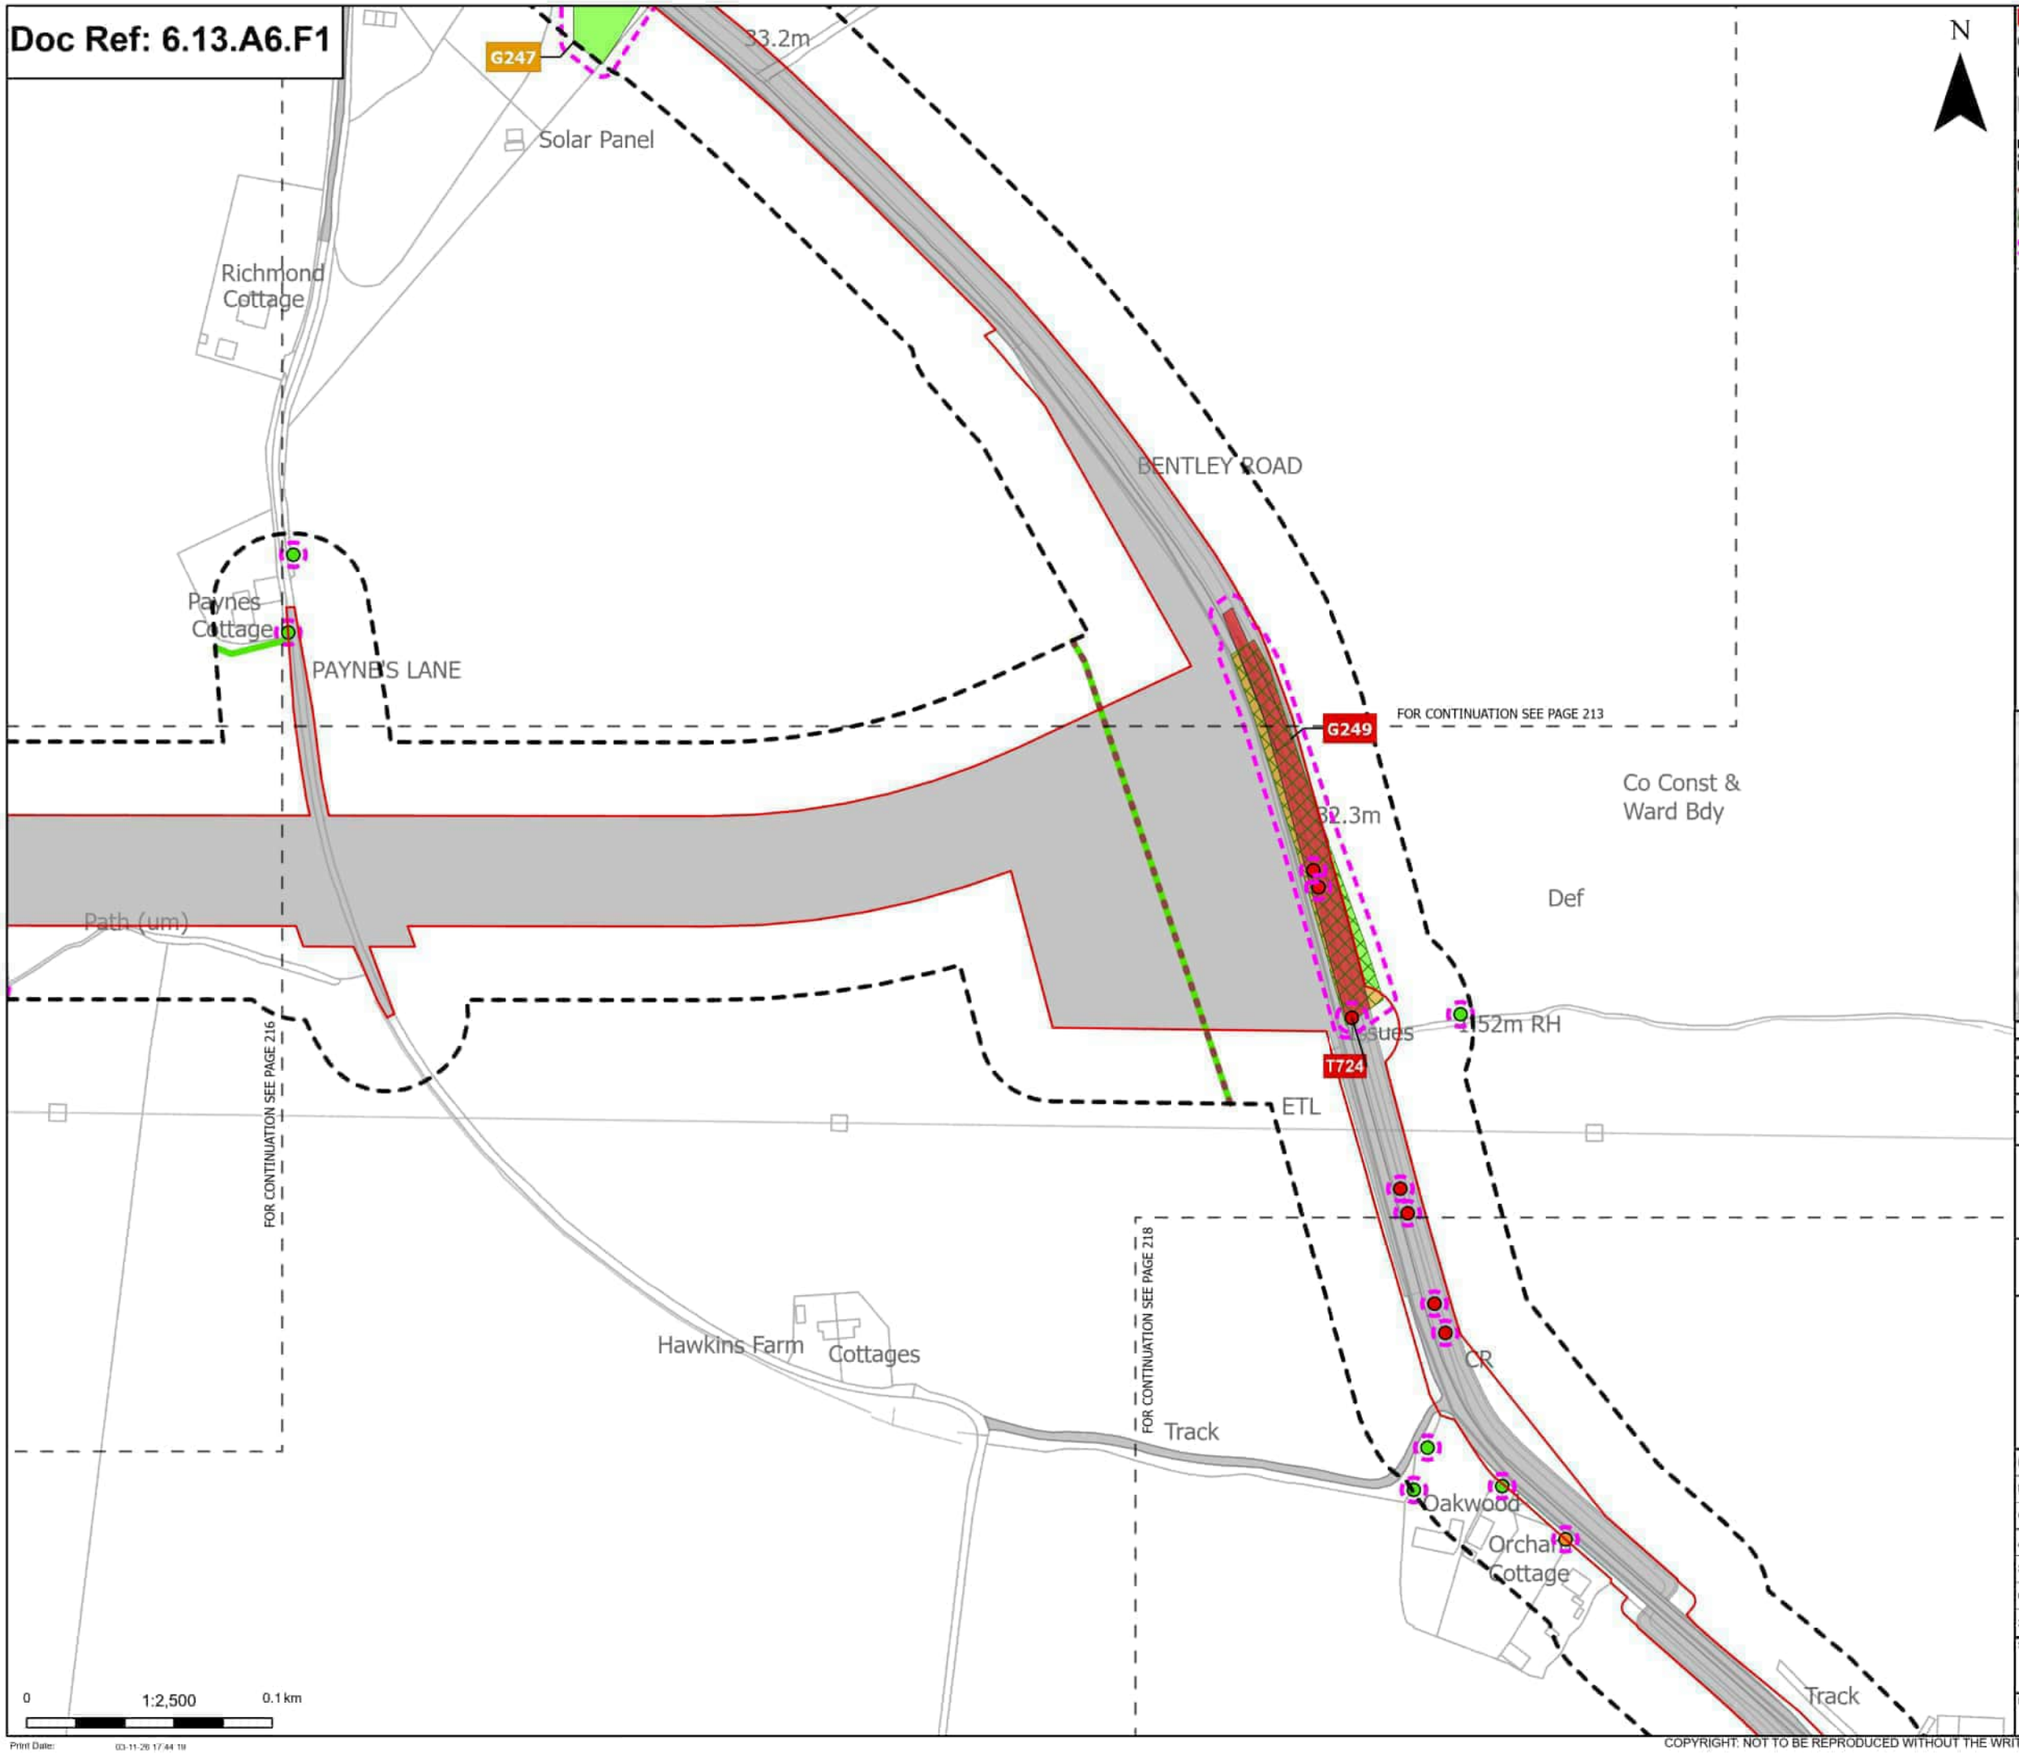

Print Date: 03-11-26 17:44 TM

N

- Order Limits
- Sheet index outline

Proposed project design details
- Other temporary and permanent construction and operational works

Discipline specific constraints
- Arboriculture Study Area
- Important Hedgerows
- TPO group of trees
- Root protection area

Trees - Impact
- Removed
- Potentially Affected
- Unaffected

Hedgerow - Impact
- Unaffected

Groups of trees - Impact
- Removed
- Potentially Affected
- Unaffected

Note: The proposed overhead line alignment and proposed underground cable alignment together comprise the alignment. For further details regarding the design, please refer to Figures 4.1 (document reference 6.4.F1) and 4.2 (document reference 6.4.F2).

Notes: Background mapping information has been reproduced from the Ordnance Survey by permission of Ordnance Survey of the Controller of His Majesty's Stationery Office. © Crown copyright and database rights (2025) Licence OS100024241 and AC0000807548. © Crown copyright and database rights 2025 Ordnance Survey AC0000808122. Contains public sector information licensed under the Open Government Licence v3.0. © National Grid UK



Rev	Date	Description	Drawn	Check	Approv
C	Mar 2026	FOR DCO APPLICATION	JAL	AF	KB
B	Feb 2026	FOR DCO APPLICATION	JAL	AF	KB
A	Aug 2025	FOR DCO APPLICATION	JAL	AF	KB

nationalgrid

PROJECT: Norwich to Tilbury

Planning Inspectorate App Number: EN020027
Regulation 5(2)(a)

Title:

Figure A13.6.1- Landscape and Visual Arboriculture Impacts Plan
Page 217 of 396

Designed	M. Watson	Date	March 26
Drawn	J. Acero Leon	Date	March 26
Checked	A. Fell	Date	March 26
Approved	K. Burrows	Date	March 26
Scale:	1:2,500	Datum:	AOD
Original Size:	A3	Grid:	OS
Suitability Code:	A2	Project Number:	10059280


Suitability Description:
Accepted as Concept Stage

Drawing Number: 10059280-ARC-EBD-ZZ-DR-ZZ-00393

Revision: C

COPYRIGHT: NOT TO BE REPRODUCED WITHOUT THE WRITTEN PERMISSION OF NATIONAL GRID ELECTRICITY TRANSMISSION Plc

Doc Ref: 6.13.A6.F1

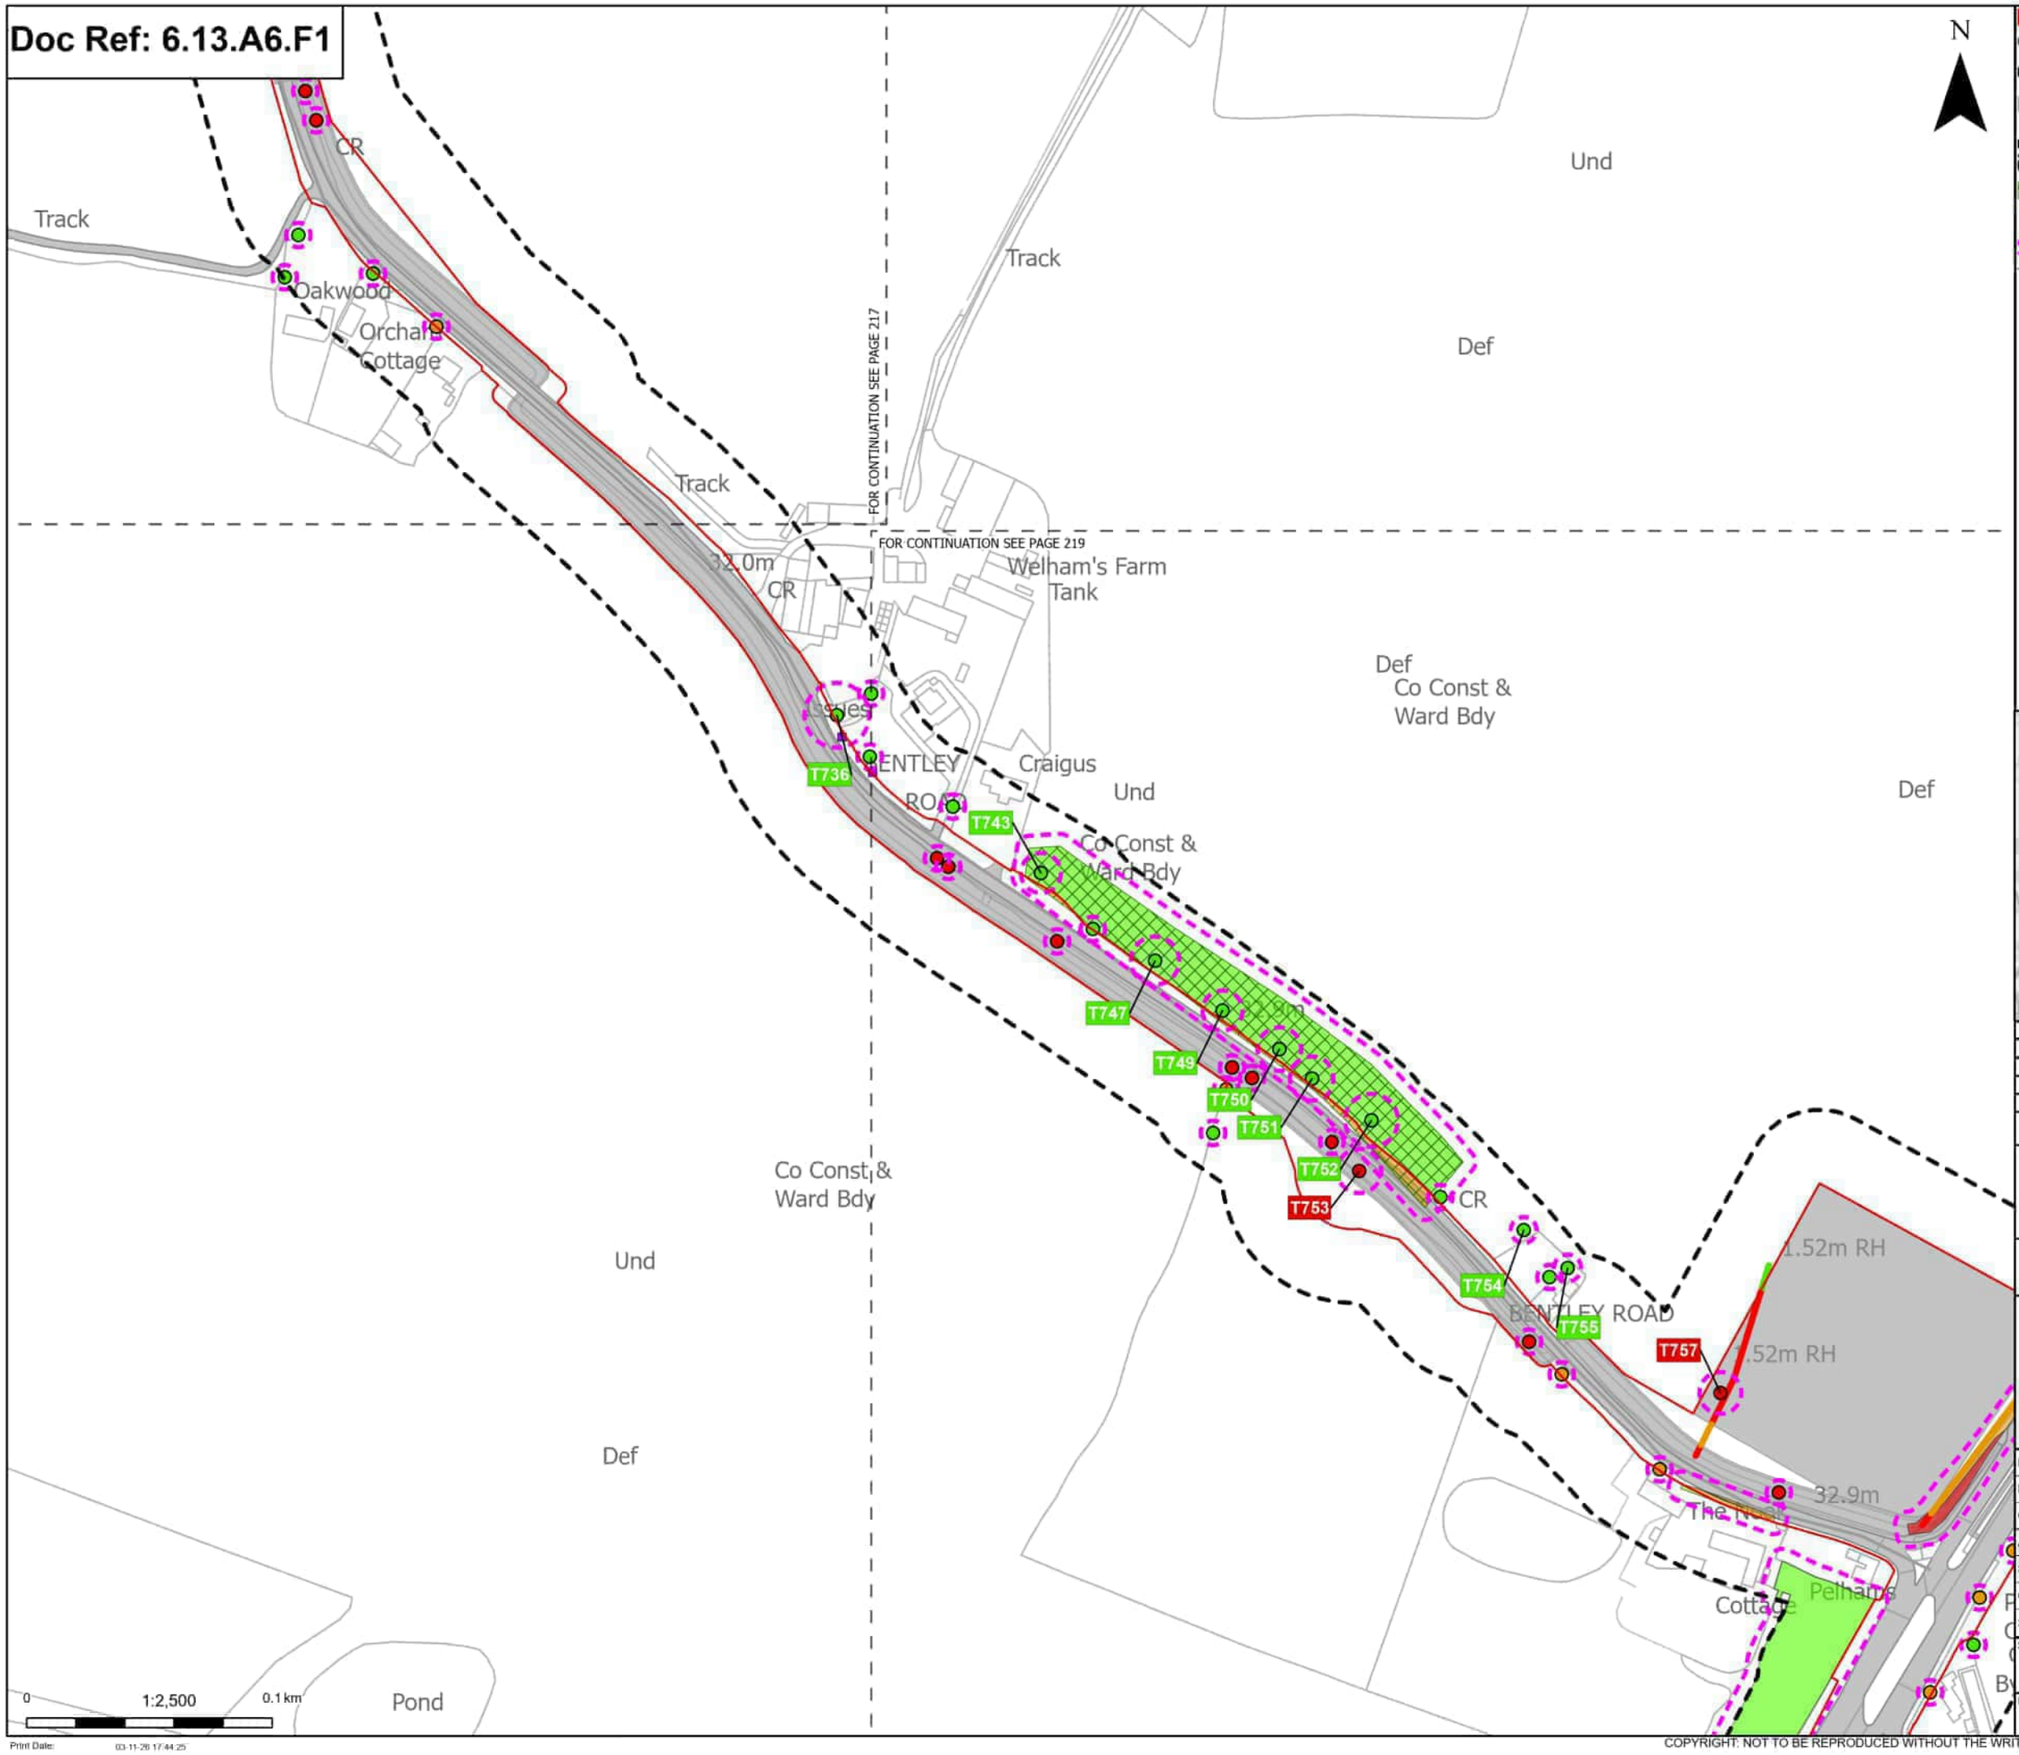

N

Order Limits
Sheet index outline

Proposed project design details
Other temporary and permanent construction and operational works

Discipline specific constraints
Arboriculture Study Area
TPO group of trees
TPO indiviual trees
Root protection area

Trees - Impact
Removed
Potentially Affected
Unaffected

Hedgerow - Impact
Removed
Potentially Affected
Unaffected

Groups of trees - Impact
Removed
Potentially Affected
Unaffected

Note: The proposed overhead line alignment and proposed underground cable alignment together comprise the alignment. For further details regarding the design, please refer to Figures 4.1 (document reference 6.4.F1) and 4.2 (document reference 6.4.F2).

Notes: Background mapping information has been reproduced from the Ordnance Survey by permission of Ordnance Survey of the Controller of His Majesty's Stationery Office. © Crown copyright and database rights (2025) Licence OS100024241 and AC0000807548. © Crown copyright and database rights 2025 Ordnance Survey AC0000808122. Contains public sector information licensed under the Open Government Licence v3.0. © National Grid UK



Rev	Date	Description	Drawn	Check	Approv
C	Mar 2026	FOR DCO APPLICATION	JAL	AF	KB
B	Feb 2026	FOR DCO APPLICATION	JAL	AF	KB
A	Aug 2025	FOR DCO APPLICATION	JAL	AF	KB

nationalgrid

PROJECT: Norwich to Tilbury

Planning Inspectorate App Number: EN020027
Regulation 5(2)(a)

Title:

Figure A13.6.1- Landscape and Visual Arboriculture Impacts Plan
Page 218 of 396


Designed	M. Watson	Date	March 26
Drawn	J. Acero Leon	Date	March 26
Checked	A. Fell	Date	March 26
Approved	K. Burrows	Date	March 26
Scale:	1:2,500	Datum:	AOD
Original Size:	A3	Grid:	OS
Suitability Code:	A2	Project Number:	10059280

Suitability Description:
Accepted as Concept Stage

Drawing Number: 10059280-ARC-EBD-ZZ-DR-ZZ-00393
Revision: C

COPYRIGHT: NOT TO BE REPRODUCED WITHOUT THE WRITTEN PERMISSION OF NATIONAL GRID ELECTRICITY TRANSMISSION Plc

Doc Ref: 6.13.A6.F1

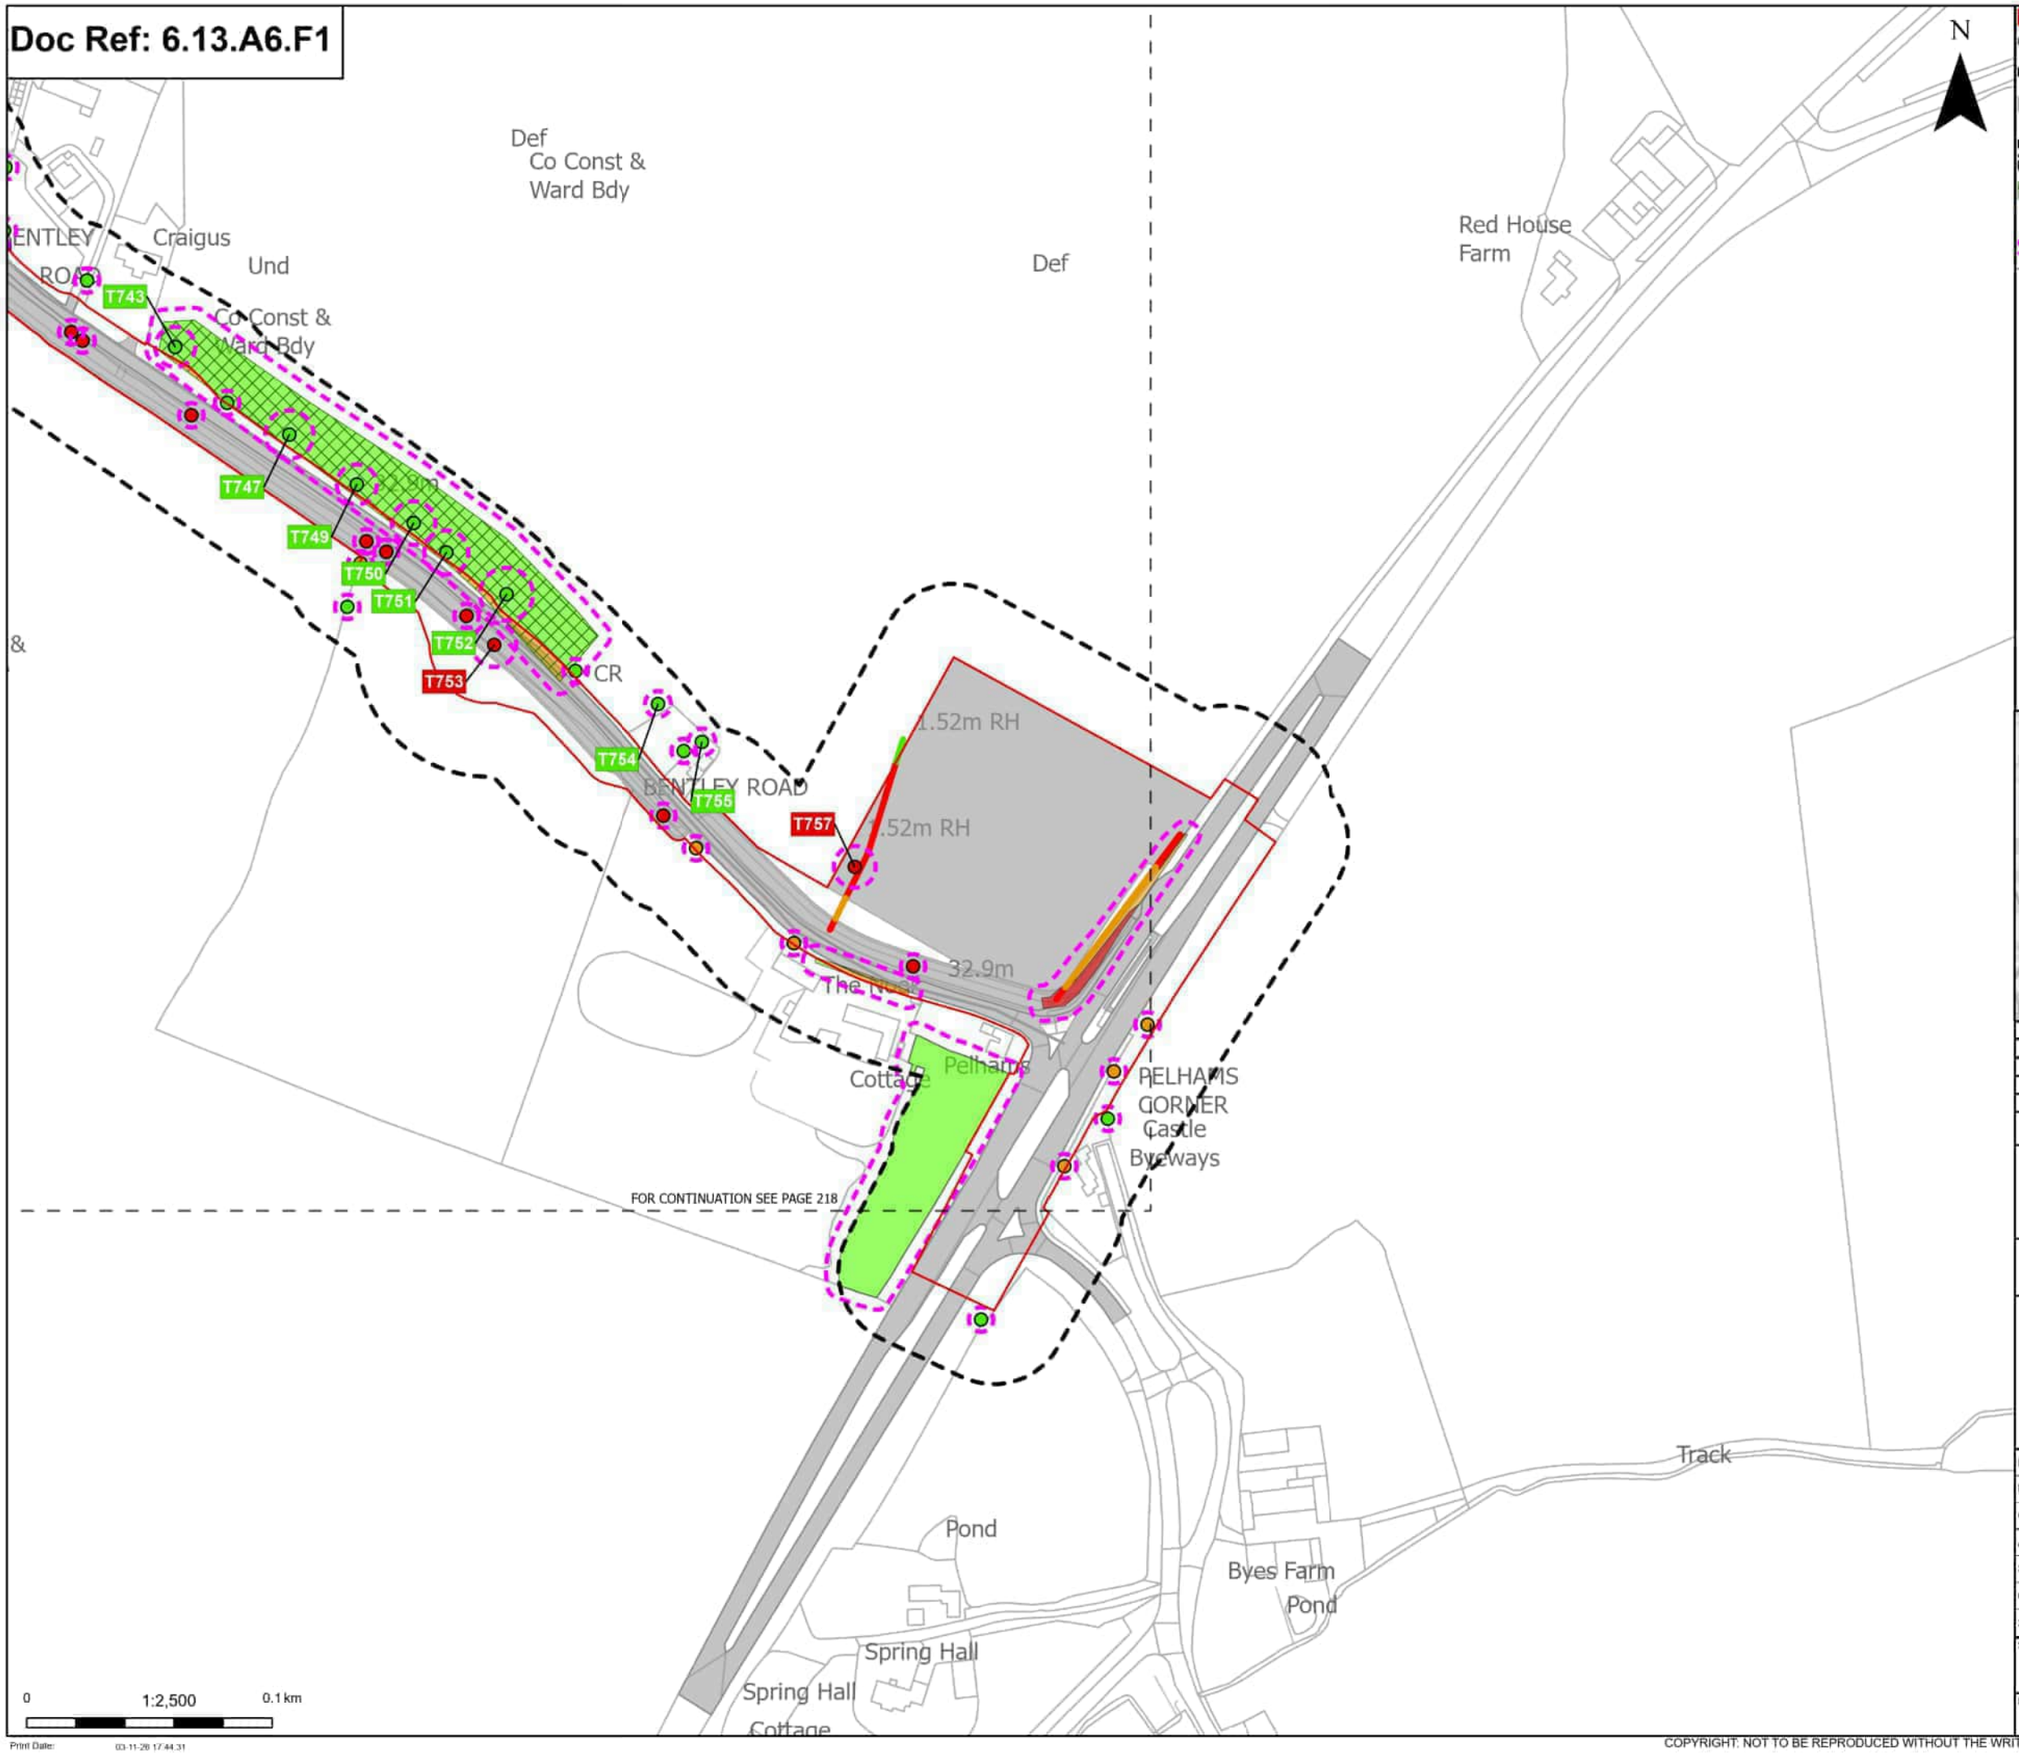

Order Limits
Sheet index outline

Proposed project design details
Other temporary and permanent construction and operational works

Discipline specific constraints
Arboriculture Study Area
TPO group of trees
TPO indiviual trees
Root protection area

Trees - Impact
Removed
Potentially Affected
Unaffected

Hedgerow - Impact
Removed
Potentially Affected
Unaffected

Groups of trees - Impact
Removed
Potentially Affected
Unaffected

Note: The proposed overhead line alignment and proposed underground cable alignment together comprise the alignment. For further details regarding the design, please refer to Figures 4.1 (document reference 6.4.F1) and 4.2 (document reference 6.4.F2).

Notes: Background mapping information has been reproduced from the Ordnance Survey by permission of Ordnance Survey of the Controller of His Majesty's Stationery Office. © Crown copyright and database rights (2025) Licence OS100042A1 and AC0000807948. © Crown copyright and database rights 2025 Ordnance Survey AC0000808122. Contains public sector information licensed under the Open Government Licence v3.0. © National Grid UK



Rev	Date	Description	Drawn	Check	Approv
C	Mar 2026	FOR DCO APPLICATION	JAL	AF	KB
B	Feb 2026	FOR DCO APPLICATION	JAL	AF	KB
A	Aug 2025	FOR DCO APPLICATION	JAL	AF	KB

nationalgrid

PROJECT:
Norwich to Tilbury

Planning Inspectorate App Number: EN020027
Regulation 5(2)(a)

Title:

Figure A13.6.1- Landscape and Visual Arboriculture Impacts Plan
Page 219 of 396

Designed	M. Watson	Date	March 26
Drawn	J. Acero Leon	Date	March 26
Checked	A. Fell	Date	March 26
Approved	K. Burrows	Date	March 26
Scale:	1:2,500	Datum:	AOD
Original Size:	A3	Grid:	OS
Suitability Code:	A2	Project Number:	10059280


Suitability Description:
Accepted as Concept Stage

Drawing Number: 10059280-ARC-EBD-ZZ-DR-ZZ-00393
Revision: C

Print Date: 03-11-26 17:44:31

COPYRIGHT: NOT TO BE REPRODUCED WITHOUT THE WRITTEN PERMISSION OF NATIONAL GRID ELECTRICITY TRANSMISSION Plc

Doc Ref: 6.13.A6.F1

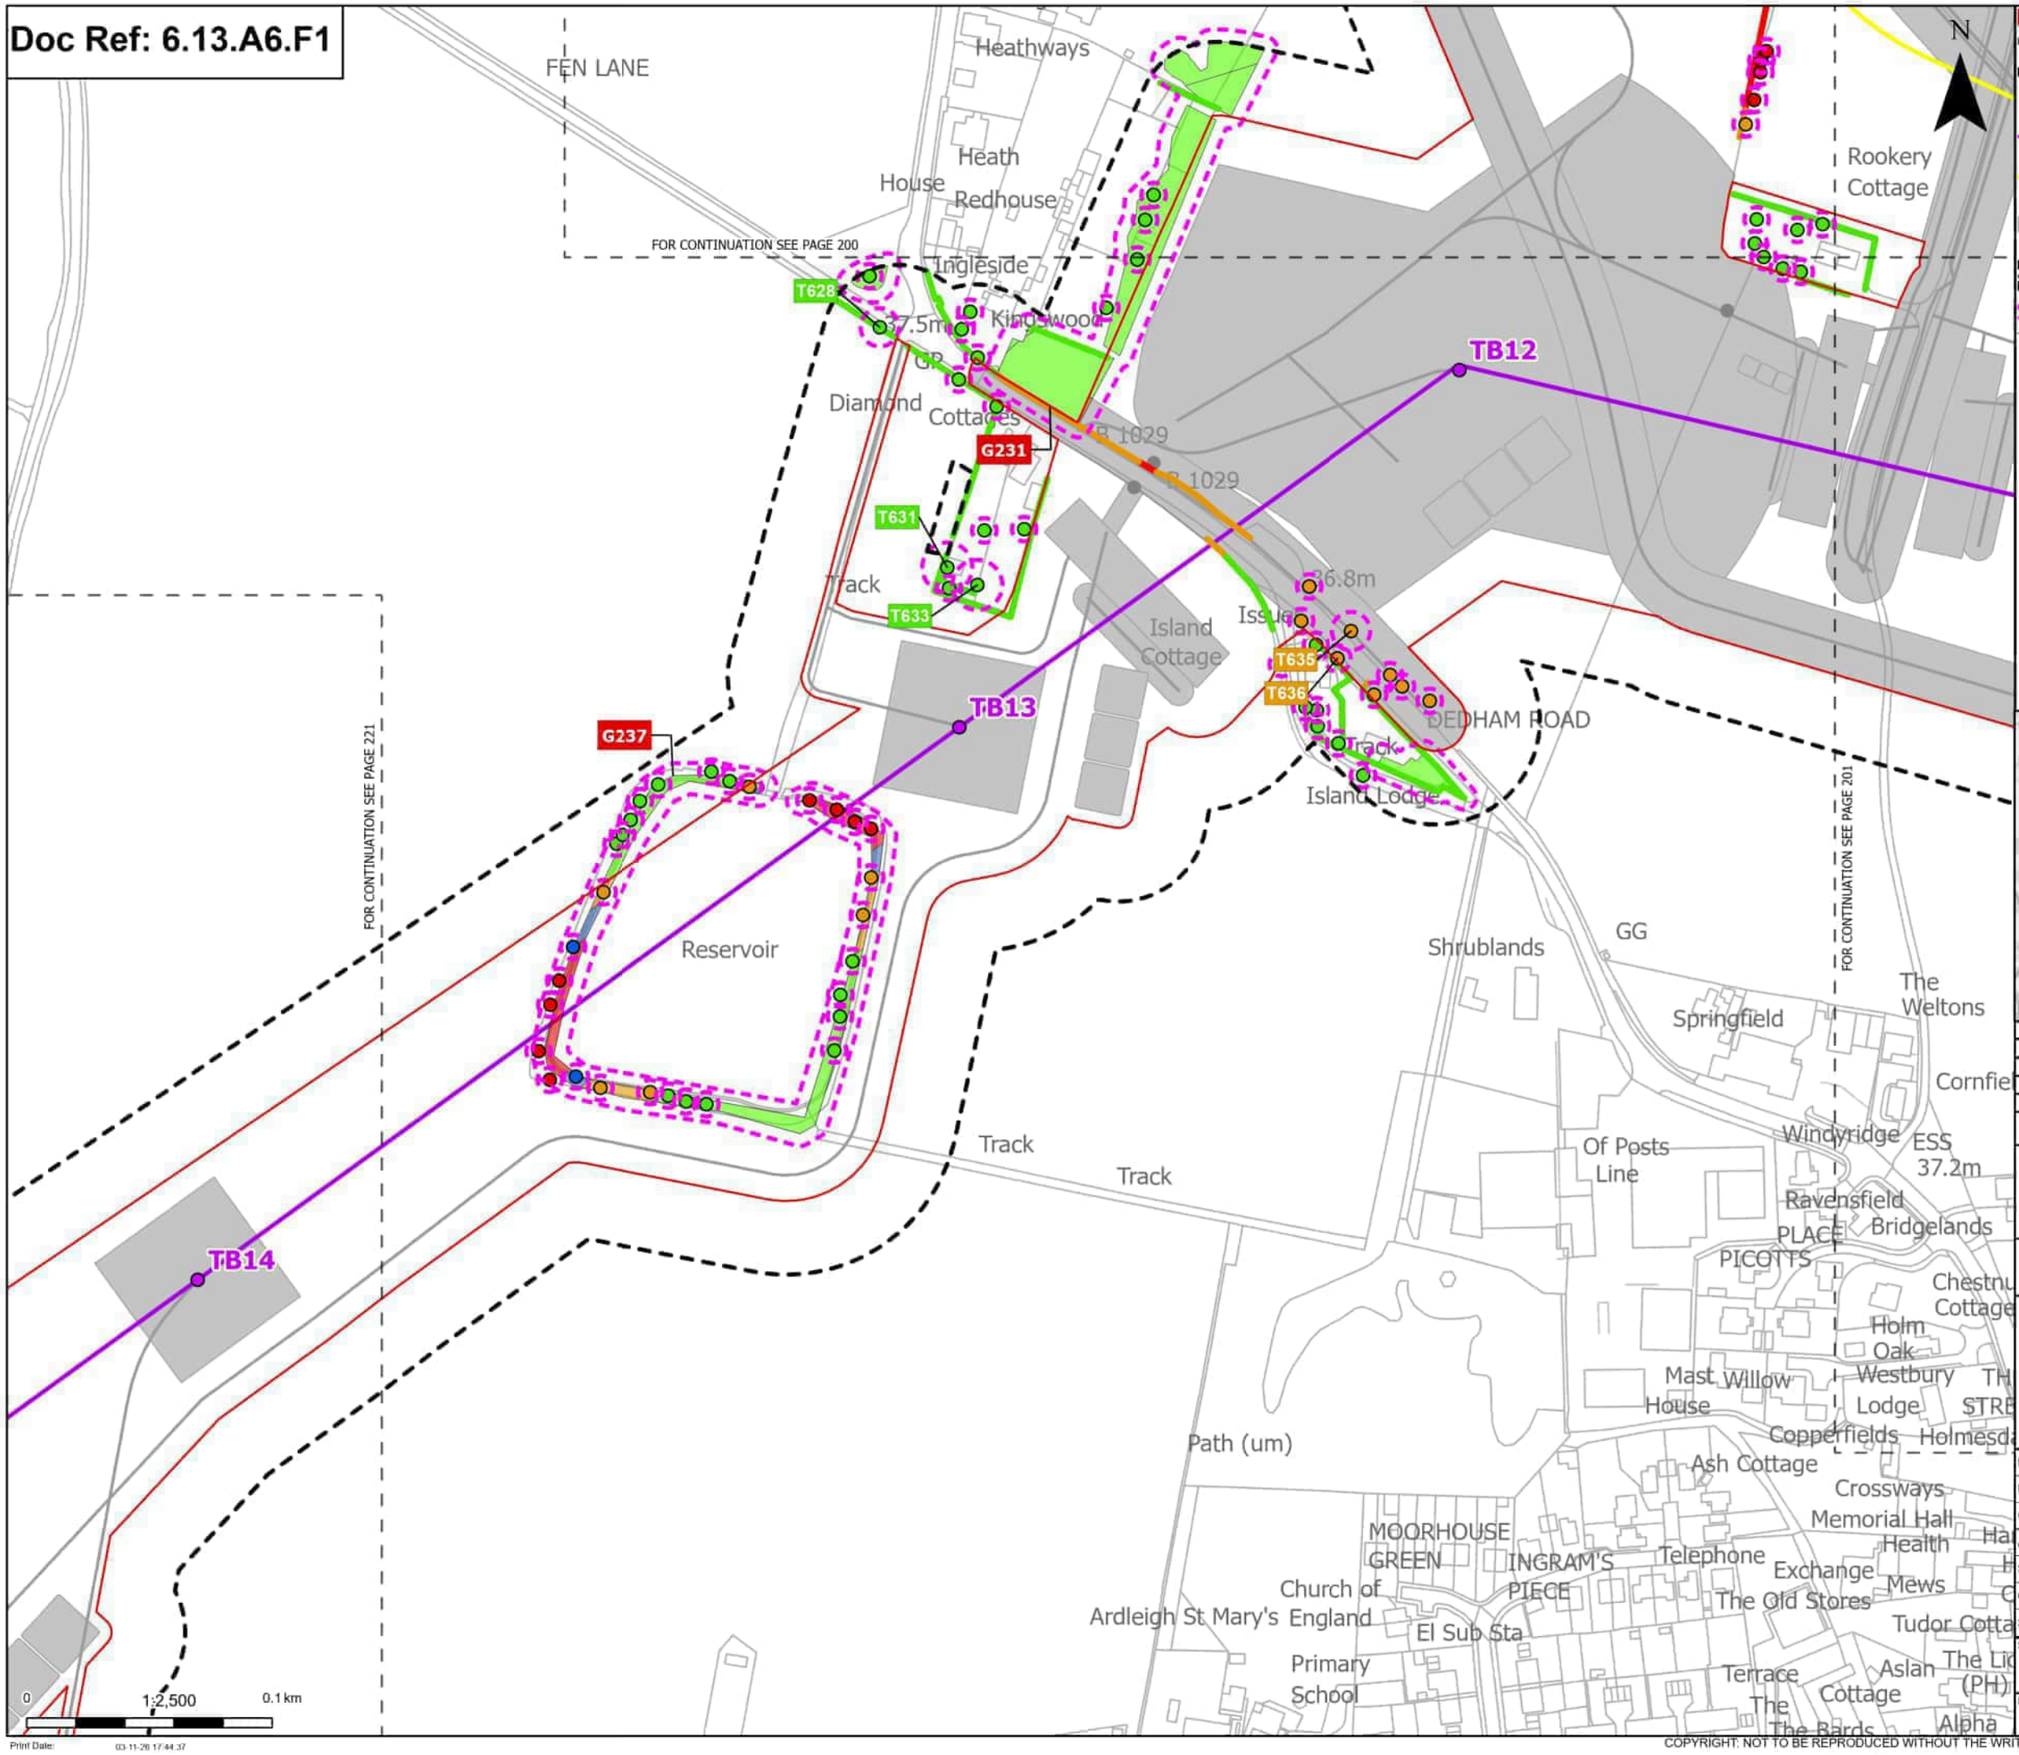

Order Limits
Sheet index outline

Proposed project design details
- Proposed standard lattice pylon location
- Proposed overhead line alignment
- Proposed underground cable alignment
- Other temporary and permanent construction and operational works

Discipline specific constraints
- Arboriculture Study Area
- Root protection area

Trees - Impact
- Removed
- Affected Managed
- Potentially Affected
- Unaffected

Hedgerow - Impact
- Removed
- Potentially Affected
- Unaffected

Groups of trees - Impact
- Removed
- Affected Managed
- Potentially Affected
- Unaffected

Note: The proposed overhead line alignment and proposed underground cable alignment together comprise the alignment. For further details regarding the design, please refer to Figures 4.1 (document reference 6.4.F1) and 4.2 (document reference 6.4.F2).

Notes: Background mapping information has been reproduced from the Ordnance Survey by permission of Ordnance Survey of the Controller of His Majesty's Stationery Office. © Crown copyright and database rights (2025) Licence OS100024241 and AC0000807548. © Crown copyright and database rights 2025 Ordnance Survey AC0000808122. Contains public sector information licensed under the Open Government Licence v3.0. © National Grid UK



Rev	Date	Description	Drawn	Check	Approv
C	Mar 2026	FOR DCO APPLICATION	JAL	AF	KB
B	Feb 2026	FOR DCO APPLICATION	JAL	AF	KB
A	Aug 2025	FOR DCO APPLICATION	JAL	AF	KB

nationalgrid

PROJECT: Norwich to Tilbury

Planning Inspectorate App Number: EN020027
Regulation 5(2)(a)

Title:

Figure A13.6.1- Landscape and Visual Arboriculture Impacts Plan
Page 220 of 396


Designed	M. Watson	Date	March 26
Drawn	J. Acero Leon	Date	March 26
Checked	A. Fell	Date	March 26
Approved	K. Burrows	Date	March 26
Scale:	1:2,500	Datum:	AOD
Original Size:	A3	Grid:	OS
Suitability Code:	A2	Project Number:	10059280

Suitability Description:
Accepted as Concept Stage

Drawing Number: 10059280-ARC-EBD-ZZ-DR-ZZ-00393
Revision: C

COPYRIGHT: NOT TO BE REPRODUCED WITHOUT THE WRITTEN PERMISSION OF NATIONAL GRID ELECTRICITY TRANSMISSION Plc

Doc Ref: 6.13.A6.F1

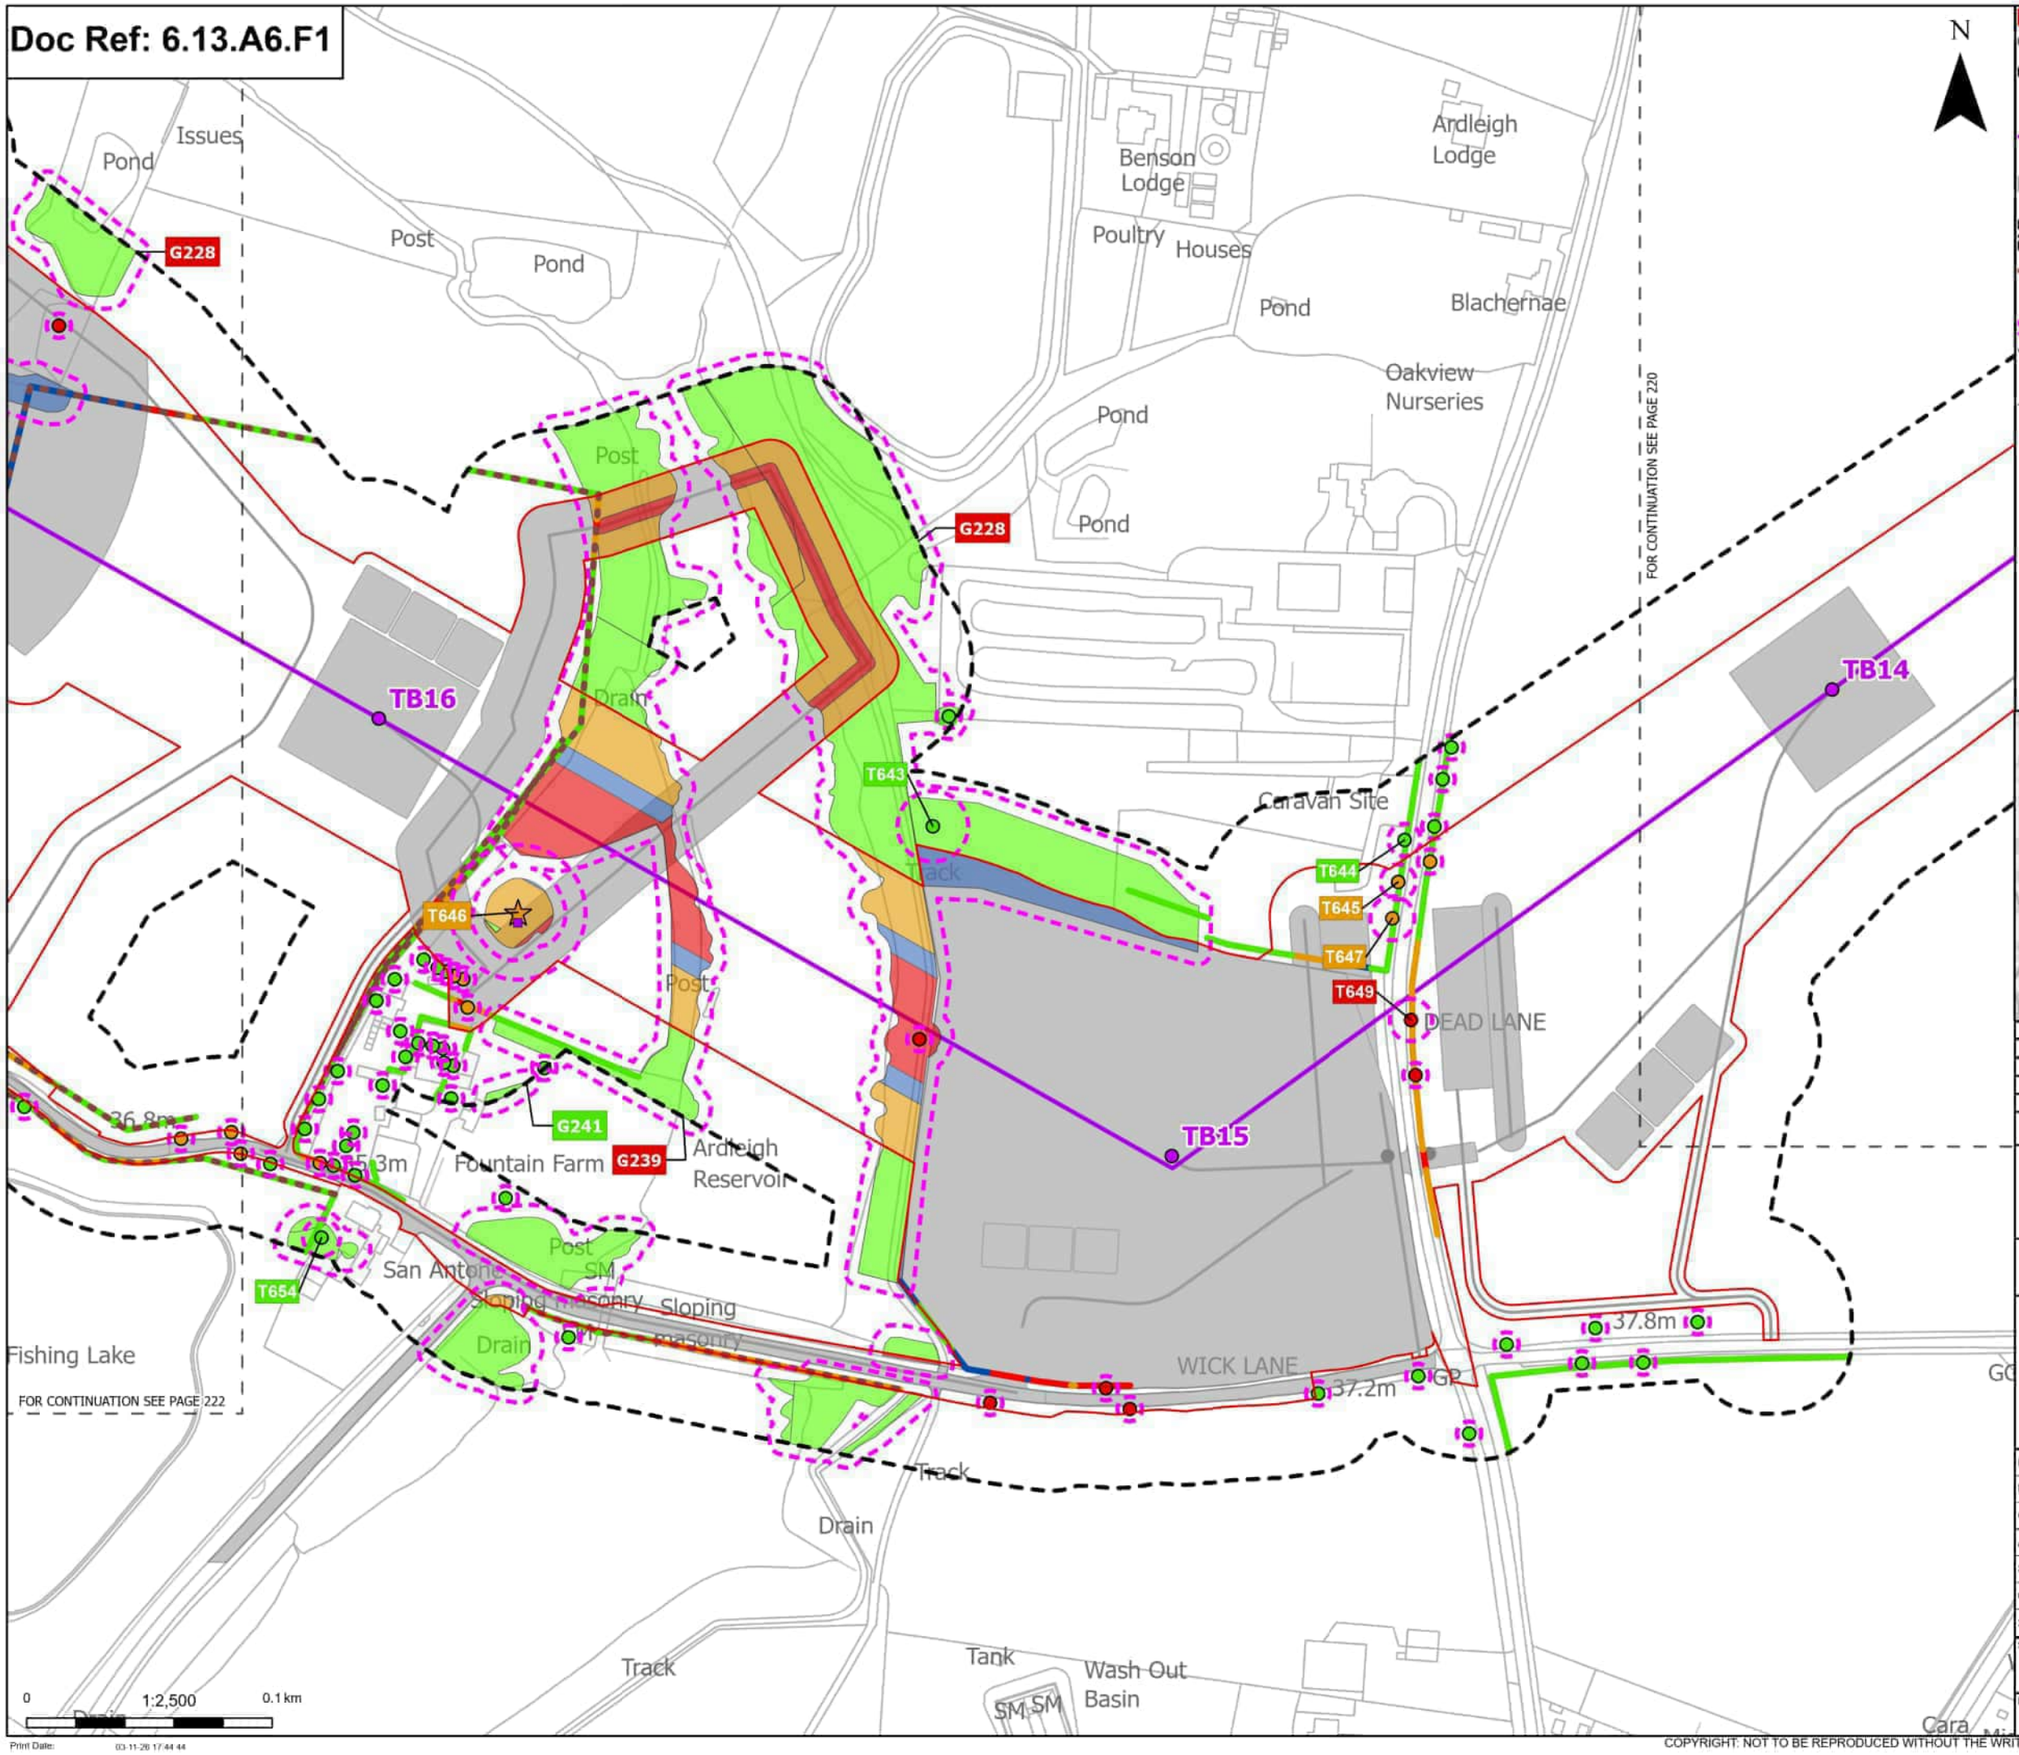

Print Date: 03-11-26 17:44:44

Order Limits
Sheet index outline

Proposed project design details
- Proposed standard lattice pylon location
- Proposed overhead line alignment
- Other temporary and permanent construction and operational works

Discipline specific constraints
- Arboriculture Study Area
- Important Hedgerows
- TPO indiviual trees
- Root protection area

Veteran Trees - Impact
- Potentially Affected

Trees - Impact
- Removed
- Potentially Affected
- Unaffected

Hedgerow - Impact
- Removed
- Affected Managed
- Potentially Affected
- Unaffected

Groups of Trees - Impact
- Removed
- Affected Managed
- Potentially Affected
- Unaffected

Note: The proposed overhead line alignment and proposed underground cable alignment together comprise the alignment. For further details regarding the design, please refer to Figures 4.1 (document reference 6.4.F1) and 4.2 (document reference 6.4.F2).

Notes: Background mapping information has been reproduced from the Ordnance Survey by permission of Ordnance Survey of the Controller of His Majesty's Stationery Office. © Crown copyright and database rights (2025) Licence OS100024241 and AC0000807948. © Crown copyright and database rights 2025 Ordnance Survey AC0000808122. Contains public sector information licensed under the Open Government Licence v3.0. © National Grid UK



Rev	Date	Description	Drawn	Check	Approv
C	Mar 2026	FOR DCO APPLICATION	JAL	AF	KB
B	Feb 2026	FOR DCO APPLICATION	JAL	AF	KB
A	Aug 2025	FOR DCO APPLICATION	JAL	AF	KB

nationalgrid

PROJECT: Norwich to Tilbury

Planning Inspectorate App Number: EN020027
Regulation 5(2)(a)

Title:

Figure A13.6.1- Landscape and Visual Arboriculture Impacts Plan
Page 221 of 396


Designed	M. Watson	Date	March 26
Drawn	J. Acero Leon	Date	March 26
Checked	A. Fell	Date	March 26
Approved	K. Burrows	Date	March 26
Scale:	1:2,500	Datum:	AOD
Original Size:	A3	Grid:	OS
Suitability Code:	A2	Project Number:	10059280

Suitability Description:
Accepted as Concept Stage

Drawing Number: 10059280-ARC-EBD-ZZ-DR-ZZ-00393
Revision: C

COPYRIGHT: NOT TO BE REPRODUCED WITHOUT THE WRITTEN PERMISSION OF NATIONAL GRID ELECTRICITY TRANSMISSION Plc

Doc Ref: 6.13.A6.F1

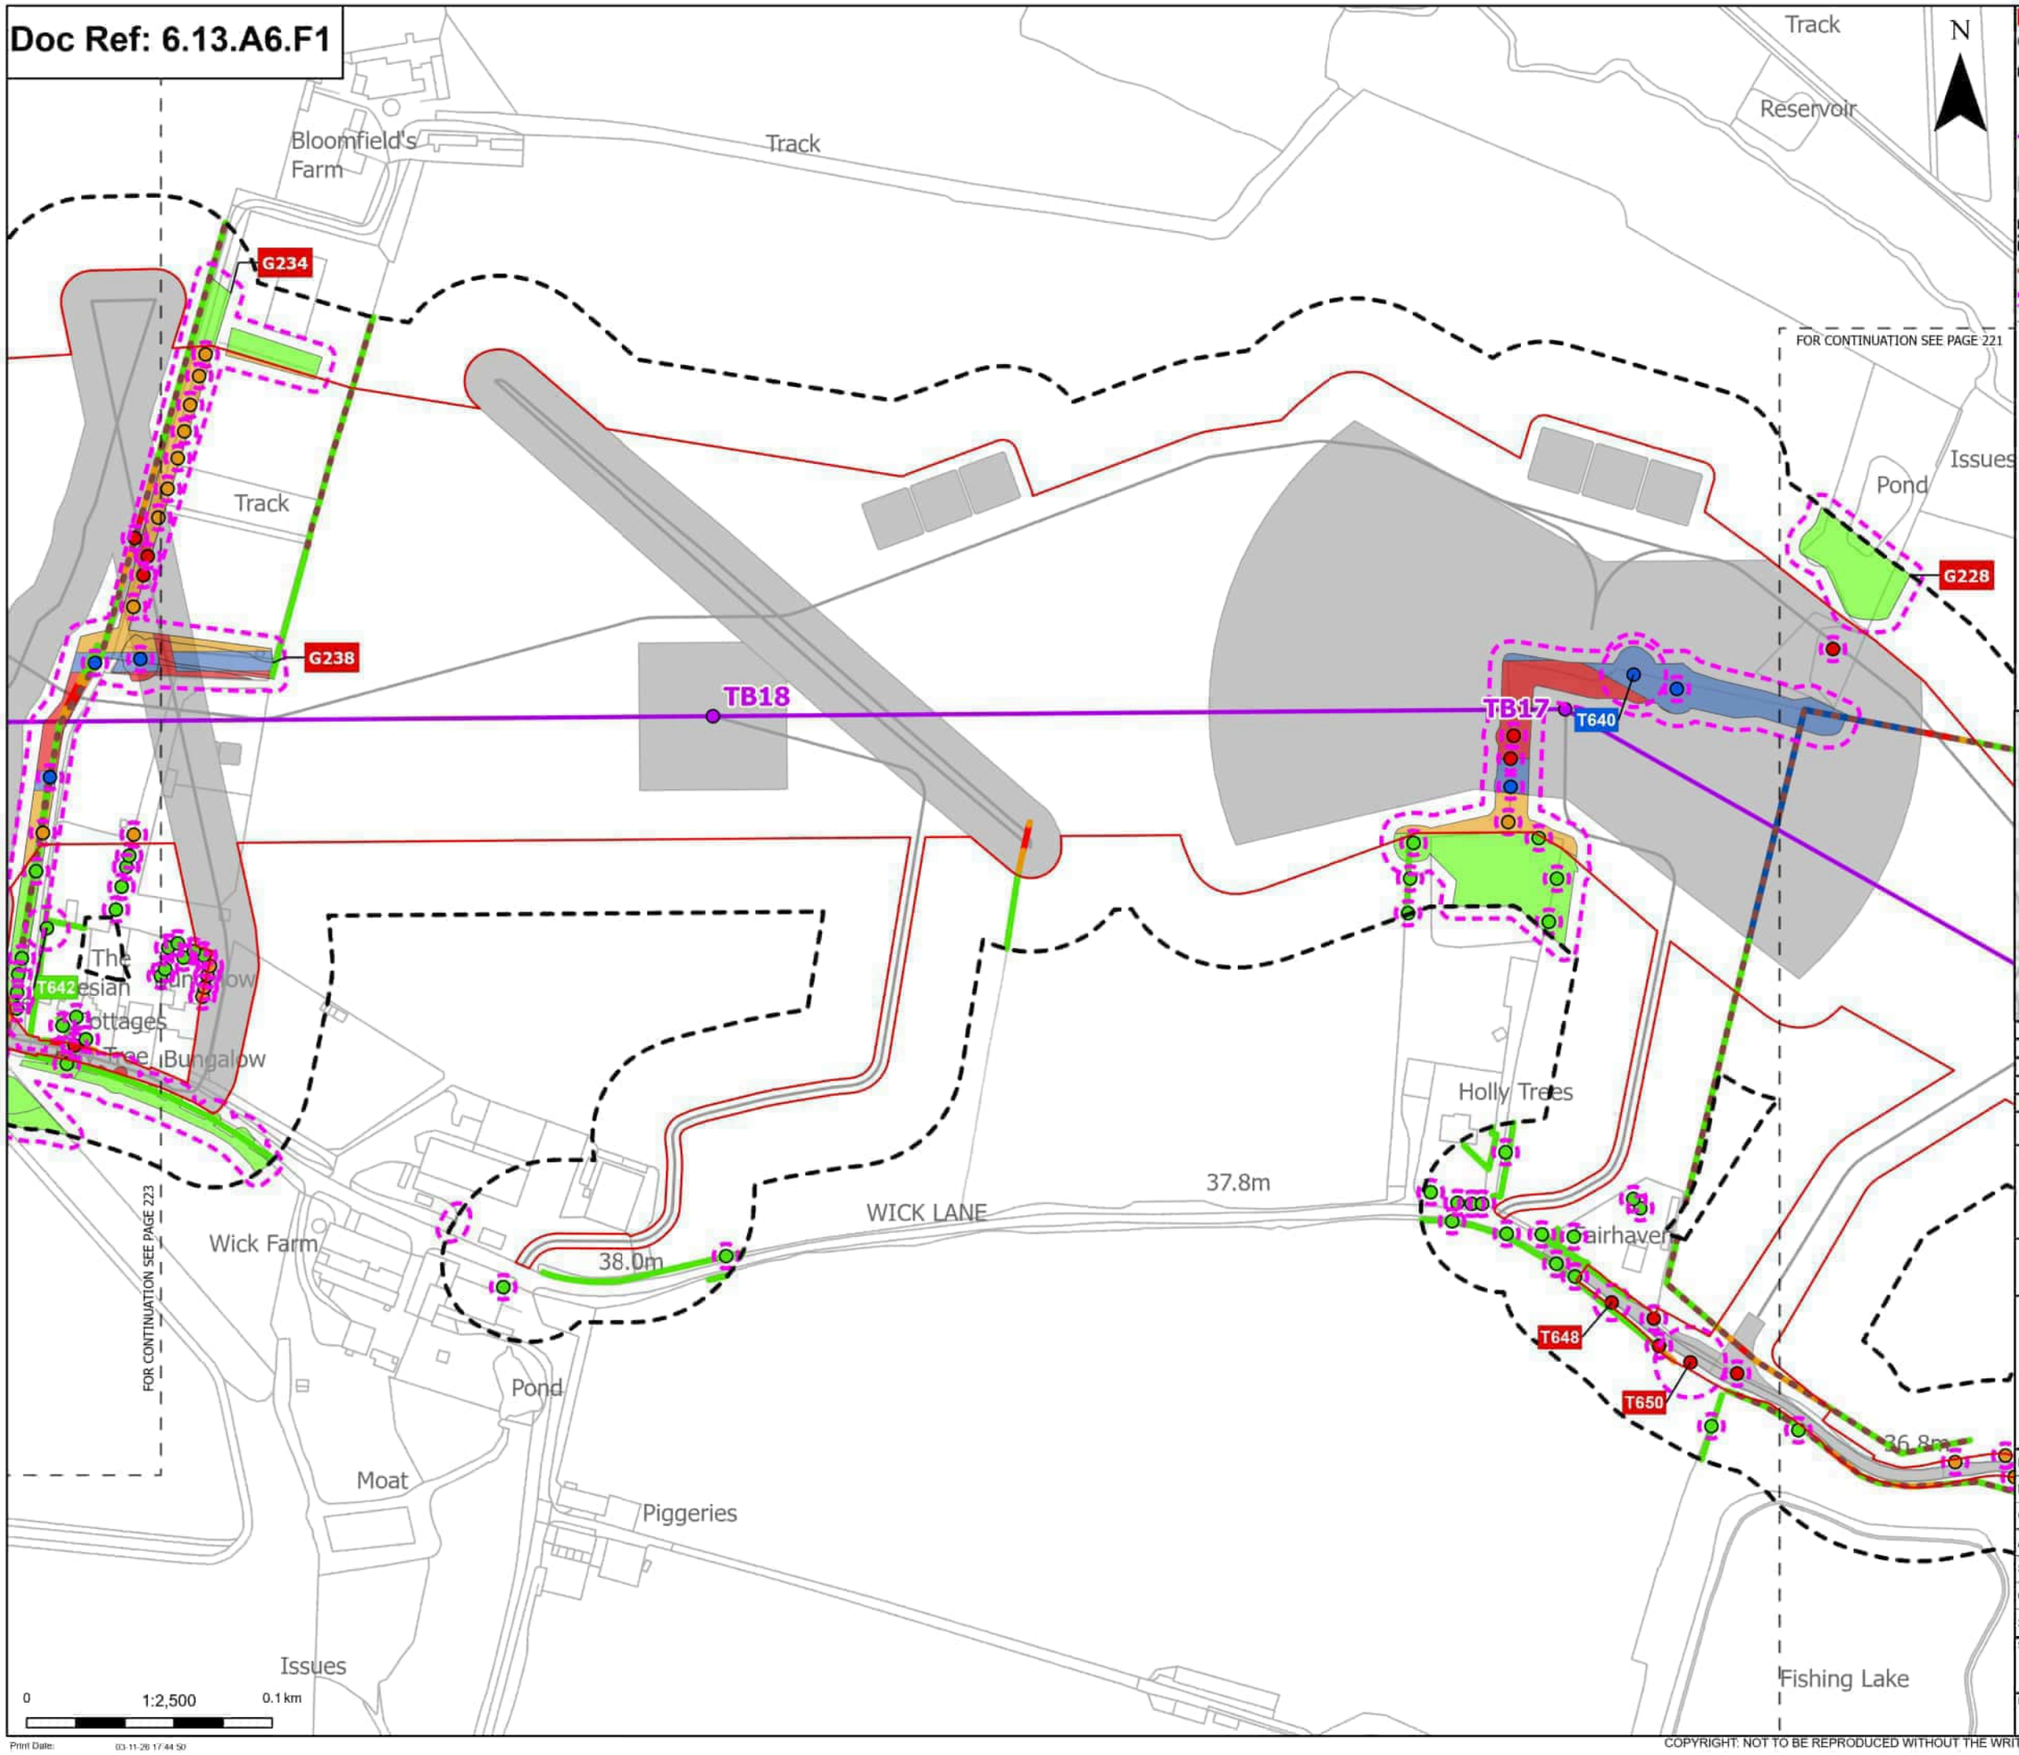

Order Limits
Sheet index outline

Proposed project design details
- Proposed standard lattice pylon location
- Proposed overhead line alignment
- Other temporary and permanent construction and operational works

Discipline specific constraints
- Arboriculture Study Area
- Important Hedgerows
- Root protection area

Trees - Impact
- Removed
- Affected Managed
- Potentially Affected
- Unaffected

Hedgerow - Impact
- Removed
- Affected Managed
- Potentially Affected
- Unaffected

Groups of trees - Impact
- Removed
- Affected Managed
- Potentially Affected
- Unaffected

Note: The proposed overhead line alignment and proposed underground cable alignment together comprise the alignment. For further details regarding the design, please refer to Figures 4.1 (document reference 6.4.F1) and 4.2 (document reference 6.4.F2).

Notes: Background mapping information has been reproduced from the Ordnance Survey by permission of Ordnance Survey of the Controller of His Majesty's Stationery Office. © Crown copyright and database rights (2025) Licence OS100042041 and AC0000807948. © Crown copyright and database rights 2025 Ordnance Survey AC0000808122. Contains public sector information licensed under the Open Government Licence v3.0. © National Grid UK



Rev	Date	Description	Drawn	Check	Approv
C	Mar 2026	FOR DCO APPLICATION	JAL	AF	KB
B	Feb 2026	FOR DCO APPLICATION	JAL	AF	KB
A	Aug 2025	FOR DCO APPLICATION	JAL	AF	KB

nationalgrid

PROJECT: Norwich to Tilbury

Planning Inspectorate App Number: EN020027
Regulation 5(2)(a)

Title:

Figure A13.6.1- Landscape and Visual Arboriculture Impacts Plan
Page 222 of 396

Designed	M. Watson	Date	March 26
Drawn	J. Acero Leon	Date	March 26
Checked	A. Fell	Date	March 26
Approved	K. Burrows	Date	March 26
Scale:	1:2,500	Datum:	AOD
Original Size:	A3	Grid:	OS
Suitability Code:	A2	Project Number:	10059280

Suitability Description: Accepted as Concept Stage


Drawing Number: 10059280-ARC-EBD-ZZ-DR-ZZ-00393

Revision: C

Print Date: 03-11-26 17:44:50

COPYRIGHT: NOT TO BE REPRODUCED WITHOUT THE WRITTEN PERMISSION OF NATIONAL GRID ELECTRICITY TRANSMISSION Plc

Doc Ref: 6.13.A6.F1

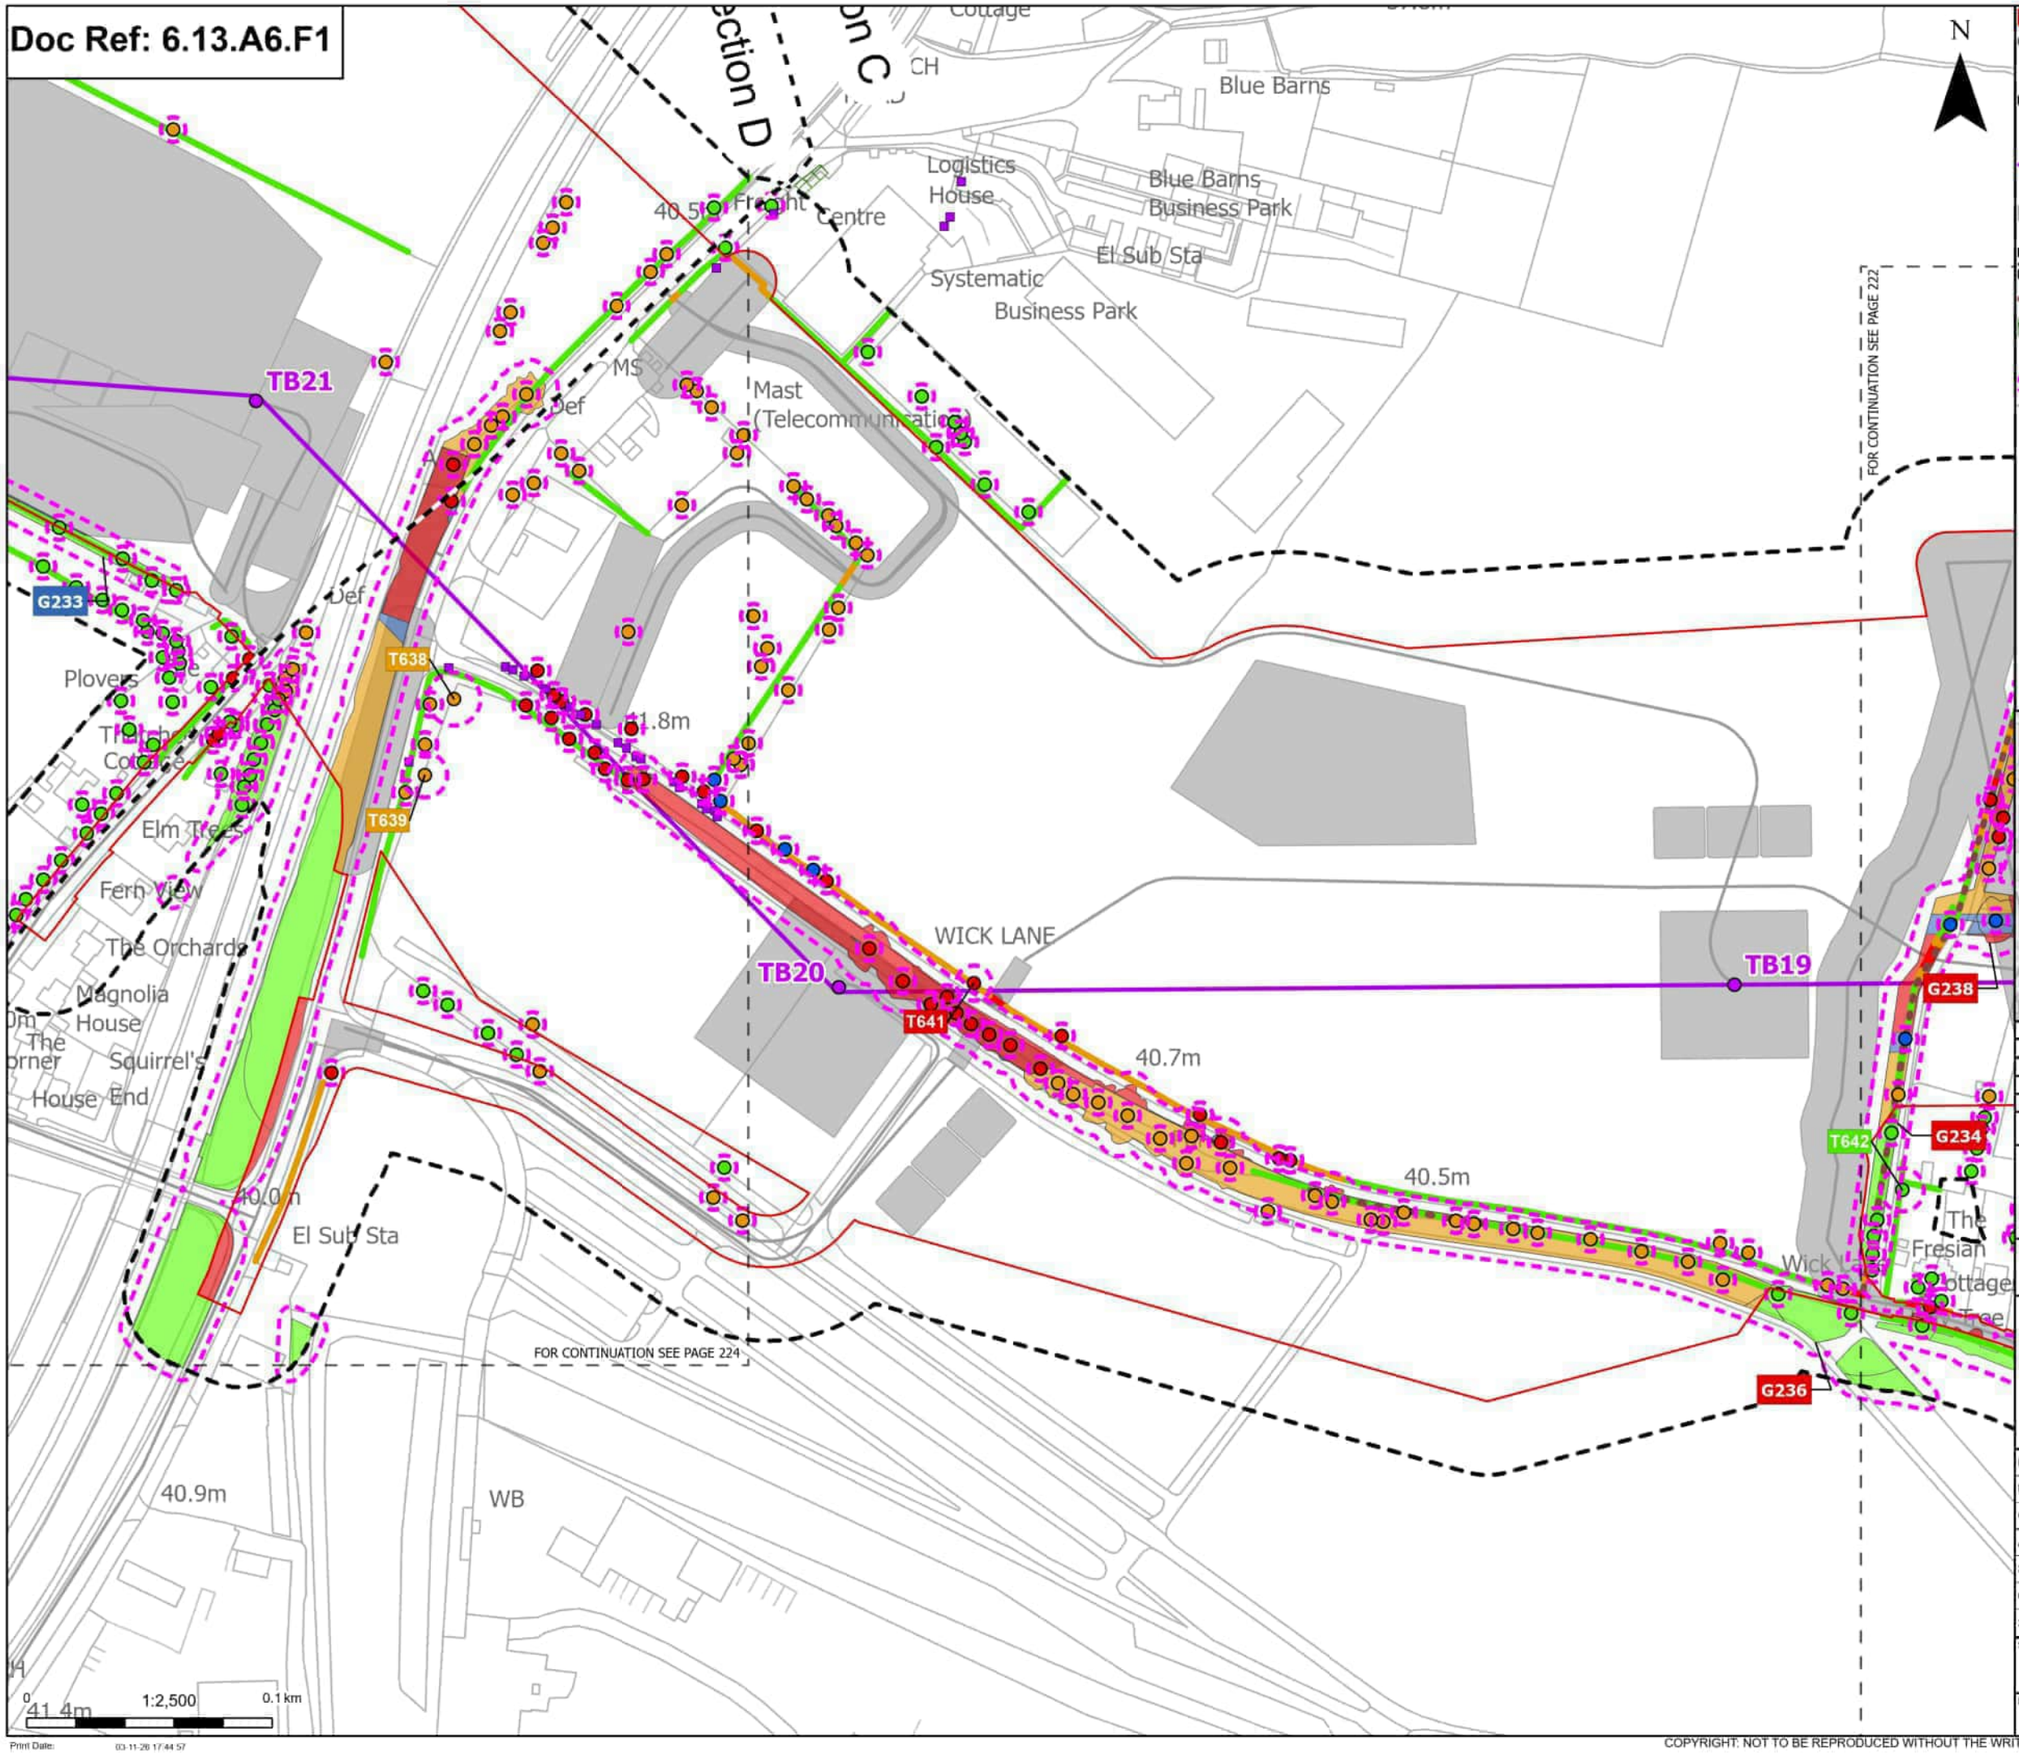

Order Limits
Sheet index outline
Project section line

Proposed project design details
- Proposed standard lattice pylon location
- Proposed overhead line alignment
- Other temporary and permanent construction and operational works

Discipline specific constraints
- Arboriculture Study Area
- Important Hedgerows
- TPO group of trees
- TPO indiviual trees
- Root protection area

Trees - Impact
- Removed
- Affected Managed
- Potentially Affected
- Unaffected

Hedgerow - Impact
- Removed
- Potentially Affected
- Unaffected

Groups of trees - Impact
- Removed
- Affected Managed
- Potentially Affected
- Unaffected

Note: The proposed overhead line alignment and proposed underground cable alignment together comprise the alignment. For further details regarding the design, please refer to Figures 4.1 (document reference 6.4.F1) and 4.2 (document reference 6.4.F2).

Notes: Background mapping information has been reproduced from the Ordnance Survey by permission of Ordnance Survey of the Controller of His Majesty's Stationery Office. © Crown copyright and database rights (2025) Licence OS100024241 and AC0000807948. © Crown copyright and database rights 2025 Ordnance Survey AC0000808122. Contains public sector information licensed under the Open Government Licence v3.0. © National Grid UK



Rev	Date	Description	Drawn	Check	Approv
C	Mar 2026	FOR DCO APPLICATION	JAL	AF	KB
B	Feb 2026	FOR DCO APPLICATION	JAL	AF	KB
A	Aug 2025	FOR DCO APPLICATION	JAL	AF	KB

nationalgrid

PROJECT: Norwich to Tilbury

Planning Inspectorate App Number: EN020027
Regulation 5(2)(a)

Title:

Figure A13.6.1- Landscape and Visual Arboriculture Impacts Plan
Page 223 of 396

Designed	M. Watson	Date	March 26
Drawn	J. Acero Leon	Date	March 26
Checked	A. Fell	Date	March 26
Approved	K. Burrows	Date	March 26
Scale:	1:2,500	Datum:	AOD
Original Size:	A3	Grid:	OS
Suitability Code:	A2	Project Number:	10059280

Suitability Description:
Accepted as Concept Stage

Drawing Number: 10059280-ARC-EBD-ZZ-DR-ZZ-00393
Revision: C

Print Date: 03-11-26 17:44:57

COPYRIGHT: NOT TO BE REPRODUCED WITHOUT THE WRITTEN PERMISSION OF NATIONAL GRID ELECTRICITY TRANSMISSION Plc

Doc Ref: 6.13.A6.F1

N

Order Limits
Sheet index outline
Project section line

Proposed project design details
Proposed standard lattice pylon location
Proposed overhead line alignment
Other temporary and permanent construction and operational works

Discipline specific constraints
Arboriculture Study Area
Important Hedgerows
TPO indiviual trees
Root protection area

Trees - Impact
Removed
Affected Managed
Potentially Affected
Unaffected

Hedgerow - Impact
Removed
Potentially Affected
Unaffected

Groups of trees - Impact
Removed
Affected Managed
Potentially Affected
Unaffected

Note: The proposed overhead line alignment and proposed underground cable alignment together comprise the alignment. For further details regarding the design, please refer to Figures 4.1 (document reference 6.4.F1) and 4.2 (document reference 6.4.F2).

Notes: Background mapping information has been reproduced from the Ordnance Survey by permission of Ordnance Survey of the Controller of His Majesty's Stationery Office. © Crown copyright and database rights (2025) Licence OS100024241 and AC0000807548. © Crown copyright and database rights 2025 Ordnance Survey AC0000808122. Contains public sector information licensed under the Open Government Licence v3.0. © National Grid UK



Rev	Date	Description	Drawn	Check	Approv
C	Mar 2026	FOR DCO APPLICATION	JAL	AF	KB
B	Feb 2026	FOR DCO APPLICATION	JAL	AF	KB
A	Aug 2025	FOR DCO APPLICATION	JAL	AF	KB

nationalgrid

PROJECT:
Norwich to Tilbury

Planning Inspectorate App Number: EN020027
Regulation 5(2)(a)

Title:

Figure A13.6.1- Landscape and Visual Arboriculture Impacts Plan
Page 224 of 396

Designed	M. Watson	Date	March 26
Drawn	J. Acero Leon	Date	March 26
Checked	A. Fell	Date	March 26
Approved	K. Burrows	Date	March 26
Scale:	1:2,500	Datum:	AOD
Original Size:	A3	Grid:	OS
Suitability Code:	A2	Project Number:	10059280

Suitability Description:
Accepted as Concept Stage


Drawing Number: 10059280-ARC-EBD-ZZ-DR-ZZ-00393
Revision: C

0 1:2,500 0.1 km

Print Date: 03-11-26 17:45:03

COPYRIGHT: NOT TO BE REPRODUCED WITHOUT THE WRITTEN PERMISSION OF NATIONAL GRID ELECTRICITY TRANSMISSION Plc

Doc Ref: 6.13.A6.F1

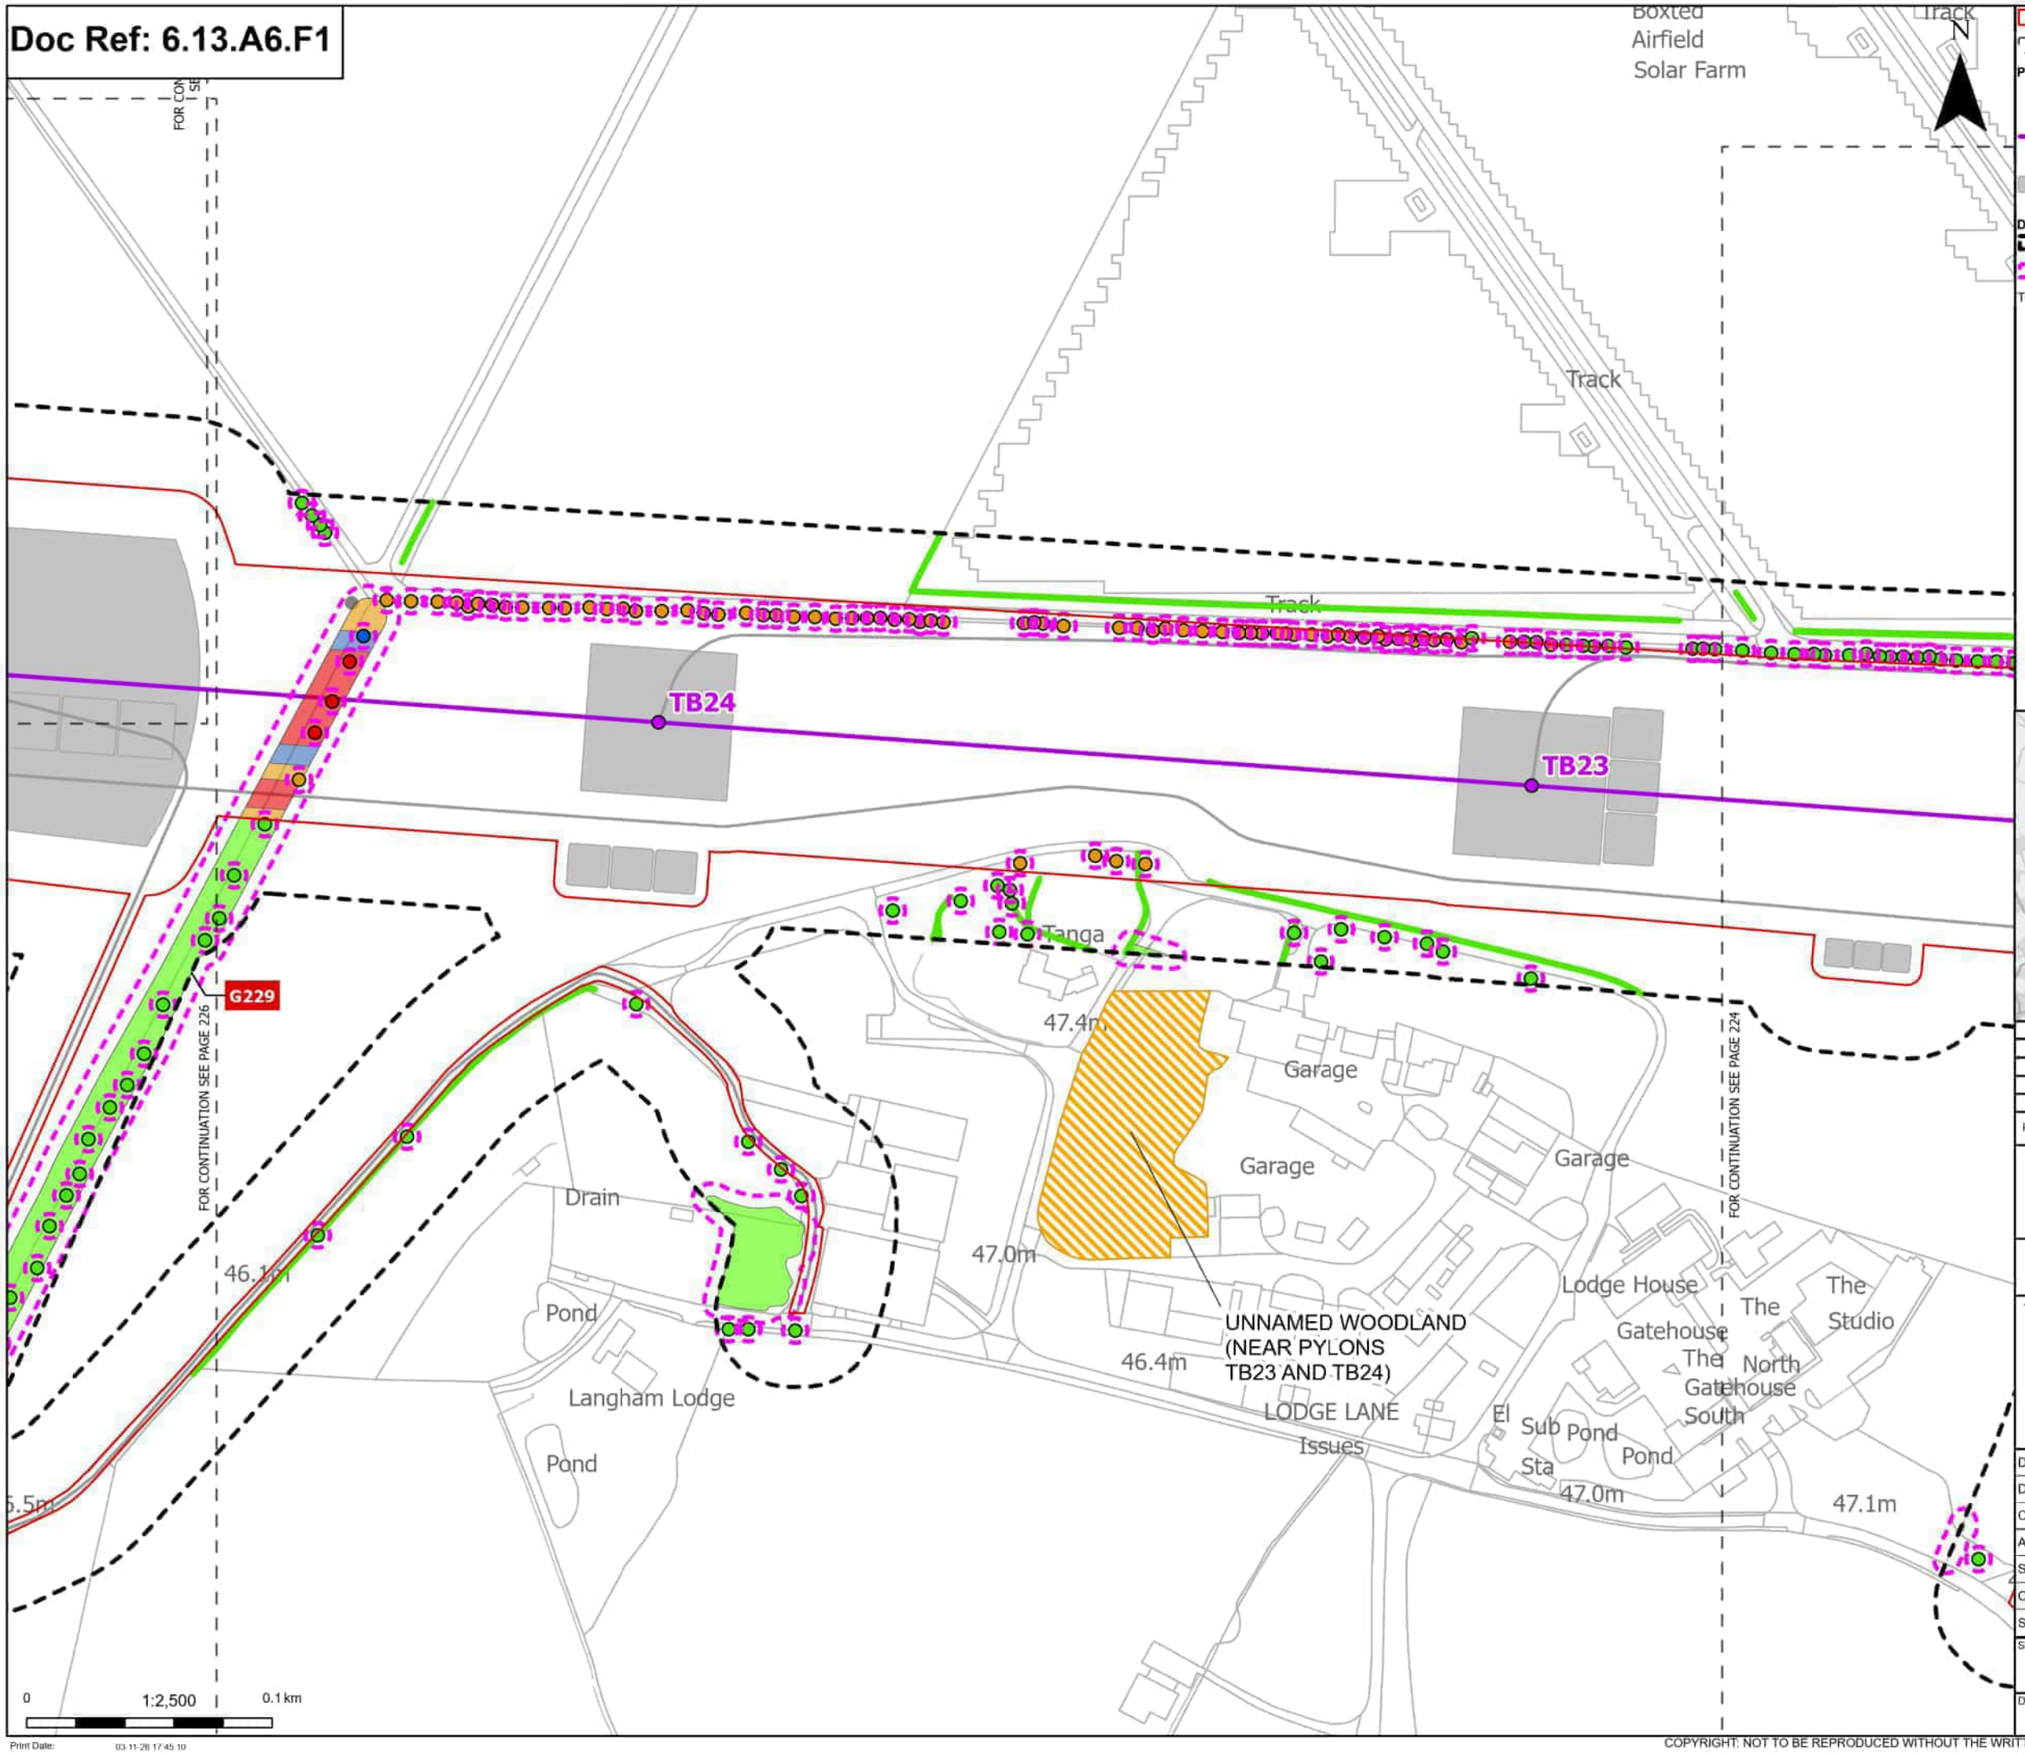

Order Limits
Sheet index outline

Proposed project design details
- Proposed standard lattice pylon location
- Proposed overhead line alignment
- Other temporary and permanent construction and operational works

Discipline specific constraints
- Arboriculture Study Area
- Root protection area

Trees - Impact
- Removed
- Affected Managed
- Potentially Affected
- Unaffected

Updated Ancient Woodland Sites (Ancient Woodland Inventory as per October 2025)

Hedgerow - Impact
- Unaffected

Groups of trees - Impact
- Removed
- Affected Managed
- Potentially Affected
- Unaffected

Note: The proposed overhead line alignment and proposed underground cable alignment together comprise the alignment. For further details regarding the design, please refer to Figures 4.1 (document reference 6.4.F1) and 4.2 (document reference 6.4.F2).

Notes: Background mapping information has been reproduced from the Ordnance Survey by permission of Ordnance Survey of the Controller of His Majesty's Stationery Office. © Crown copyright and database rights (2025) Licence OS100024241 and AC0000807948. © Crown copyright and database rights 2025 Ordnance Survey AC0000808122. Contains public sector information licensed under the Open Government Licence v3.0. © National Grid UK



Rev	Date	Description	Drawn	Check	Approv
C	Mar 2026	FOR DCO APPLICATION	JAL	AF	KB
B	Feb 2026	FOR DCO APPLICATION	JAL	AF	KB
A	Aug 2025	FOR DCO APPLICATION	JAL	AF	KB

nationalgrid

PROJECT: Norwich to Tilbury

Planning Inspectorate App Number: EN020027
Regulation 5(2)(a)

Title:

Figure A13.6.1- Landscape and Visual Arboriculture Impacts Plan
Page 225 of 396

Designed	M. Watson	Date	March 26
Drawn	J. Acero Leon	Date	March 26
Checked	A. Fell	Date	March 26
Approved	K. Burrows	Date	March 26
Scale:	1:2,500	Datum:	AOD
Original Size:	A3	Grid:	OS
Suitability Code:	A2	Project Number:	10059280


Suitability Description:
Accepted as Concept Stage

Drawing Number: 10059280-ARC-EBD-ZZ-DR-ZZ-00393
Revision: C

Print Date: 03-11-26 17:45:10

COPYRIGHT: NOT TO BE REPRODUCED WITHOUT THE WRITTEN PERMISSION OF NATIONAL GRID ELECTRICITY TRANSMISSION Plc

Doc Ref: 6.13.A6.F1

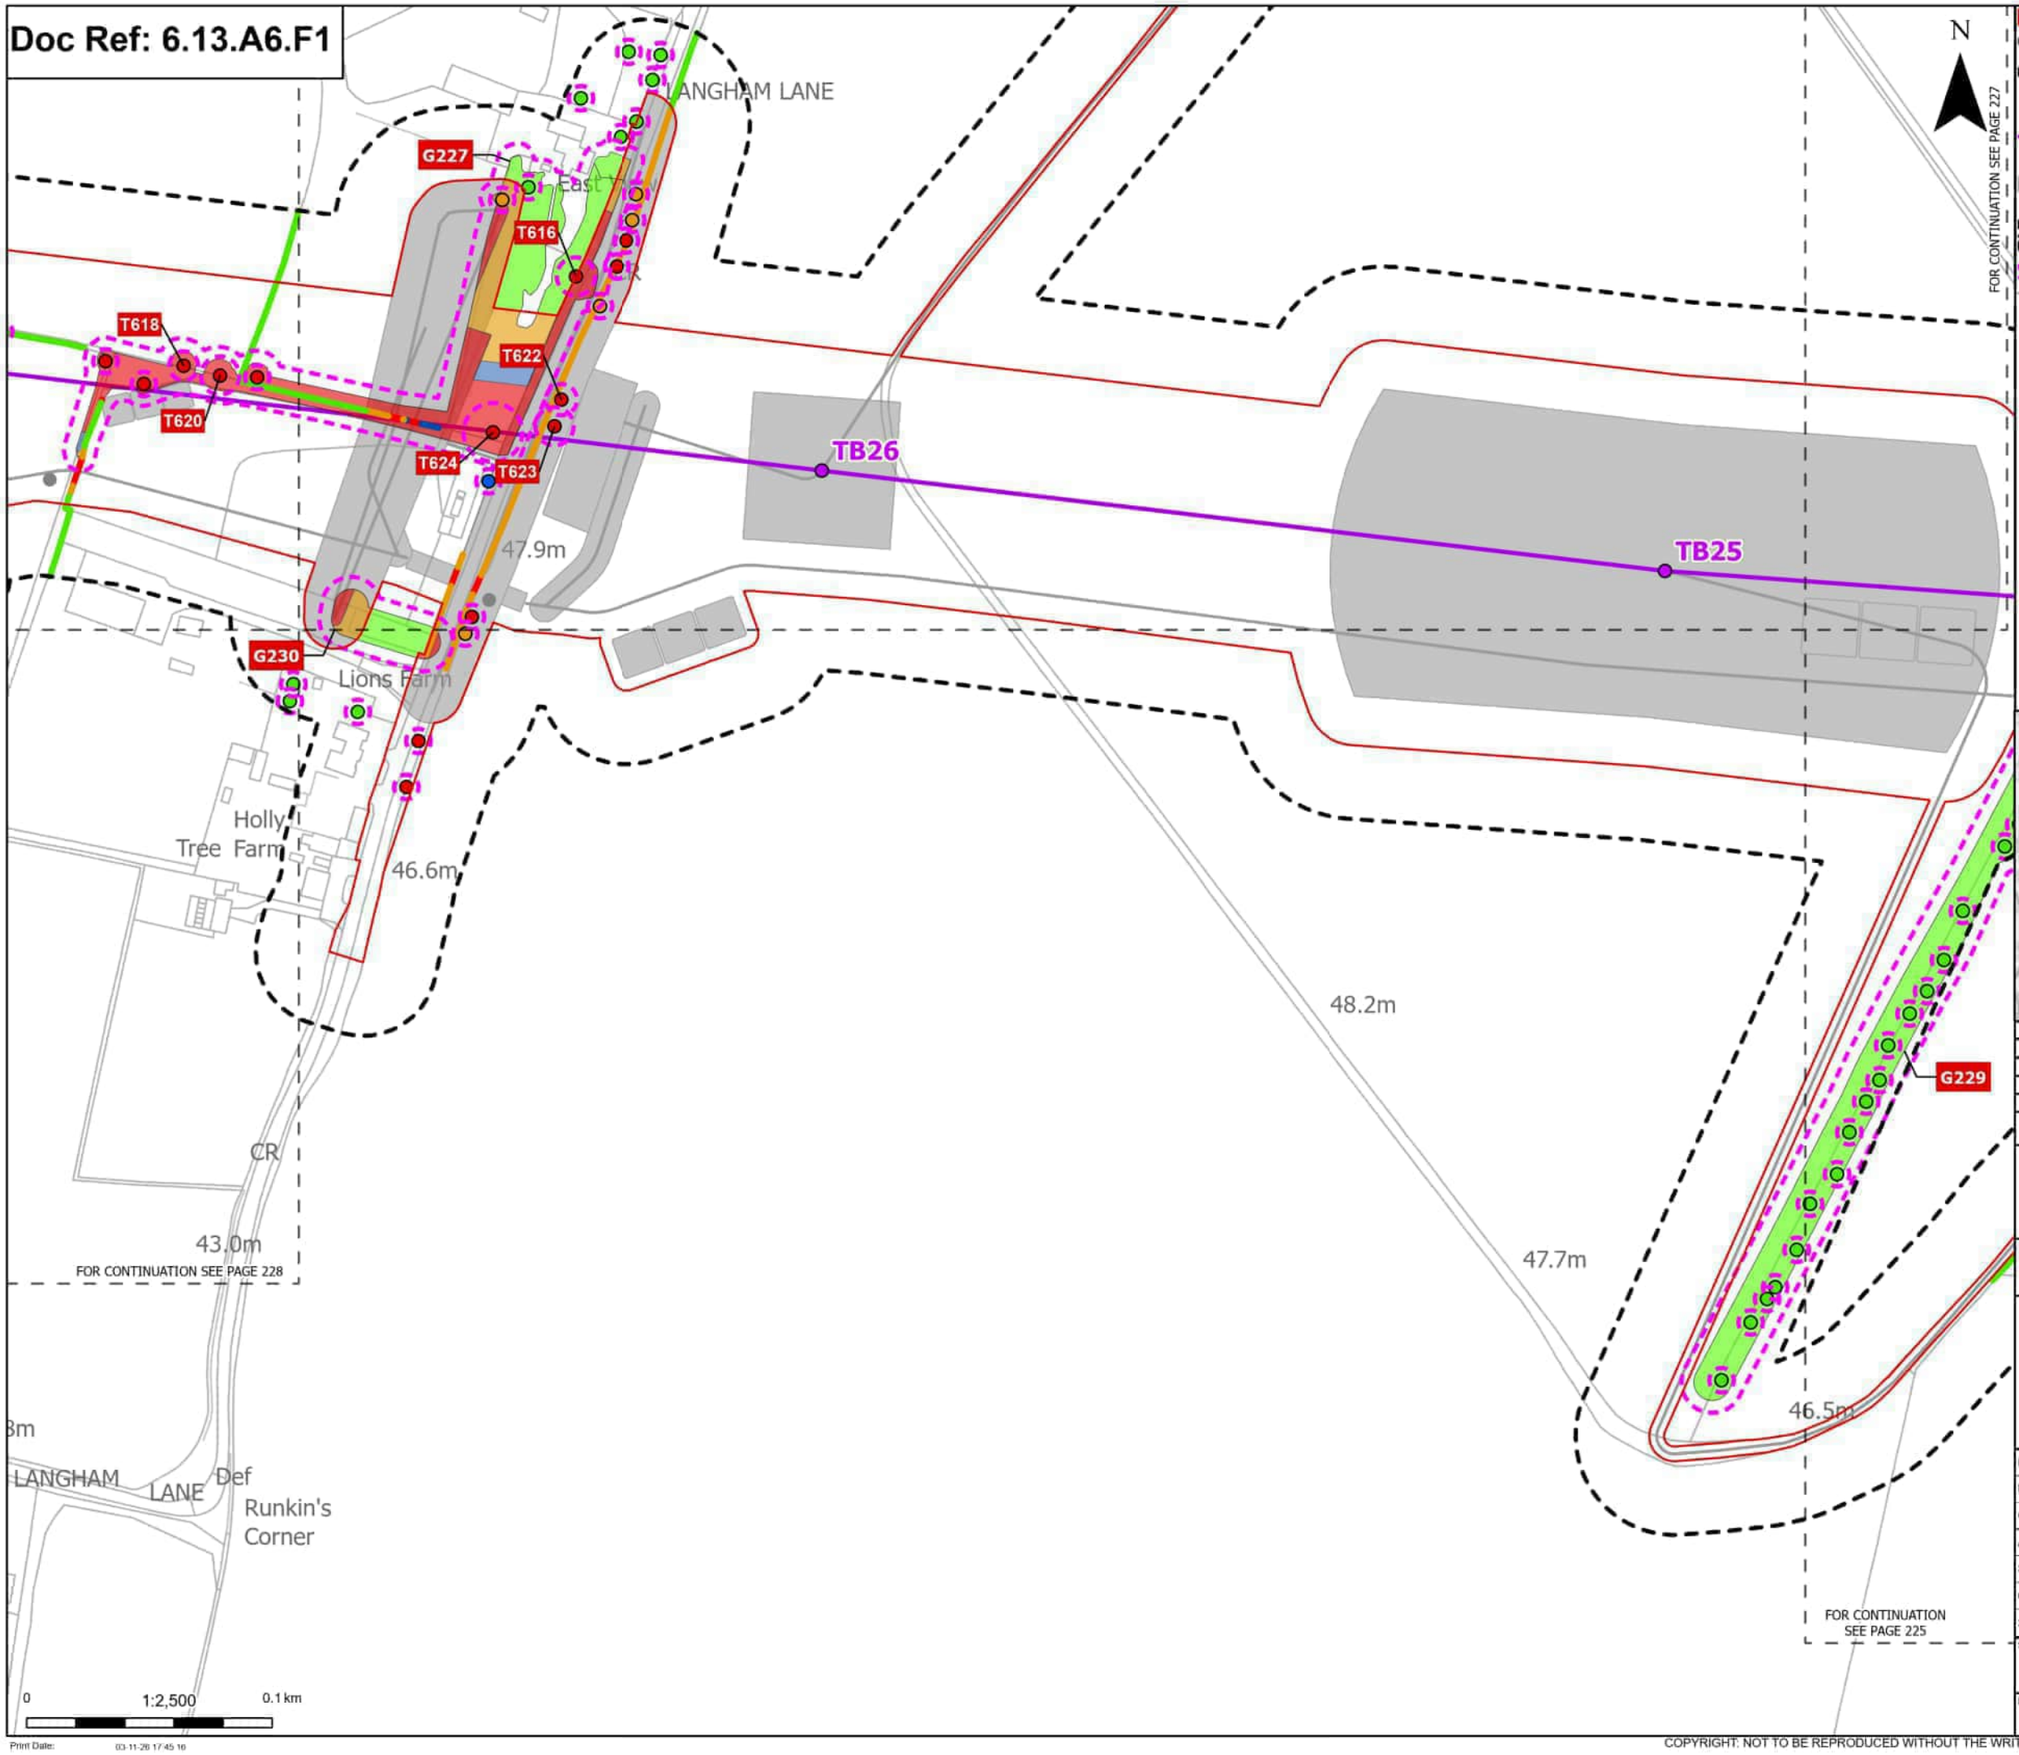

Order Limits
Sheet index outline

Proposed project design details
- Proposed standard lattice pylon location
- Proposed overhead line alignment
- Other temporary and permanent construction and operational works

Discipline specific constraints
- Arboriculture Study Area
- Root protection area

Trees - Impact
- Removed
- Affected Managed
- Potentially Affected
- Unaffected

Hedgerow - Impact
- Removed
- Affected Managed
- Potentially Affected
- Unaffected

Groups of trees - Impact
- Removed
- Affected Managed
- Potentially Affected
- Unaffected

Note: The proposed overhead line alignment and proposed underground cable alignment together comprise the alignment. For further details regarding the design, please refer to Figures 4.1 (document reference 6.4.F1) and 4.2 (document reference 6.4.F2).

Notes: Background mapping information has been reproduced from the Ordnance Survey by permission of Ordnance Survey of the Controller of His Majesty's Stationery Office. © Crown copyright and database rights (2025) Licence OS100024241 and AC0000807948. © Crown copyright and database rights 2025 Ordnance Survey AC0000808122. Contains public sector information licensed under the Open Government Licence v3.0. © National Grid UK



Rev	Date	Description	Drawn	Check	Approv
C	Mar 2026	FOR DCO APPLICATION	JAL	AF	KB
B	Feb 2026	FOR DCO APPLICATION	JAL	AF	KB
A	Aug 2025	FOR DCO APPLICATION	JAL	AF	KB

nationalgrid

PROJECT: Norwich to Tilbury

Planning Inspectorate App Number: EN020027
Regulation 5(2)(a)

Title:

Figure A13.6.1- Landscape and Visual Arboriculture Impacts Plan
Page 226 of 396

Designed	M. Watson	Date	March 26
Drawn	J. Acero Leon	Date	March 26
Checked	A. Fell	Date	March 26
Approved	K. Burrows	Date	March 26
Scale:	1:2,500	Datum:	AOD
Original Size:	A3	Grid:	OS
Suitability Code:	A2	Project Number:	10059280


Suitability Description: Accepted as Concept Stage

Drawing Number: 10059280-ARC-EBD-ZZ-DR-ZZ-00393

Revision: C

COPYRIGHT: NOT TO BE REPRODUCED WITHOUT THE WRITTEN PERMISSION OF NATIONAL GRID ELECTRICITY TRANSMISSION Plc

Doc Ref: 6.13.A6.F1

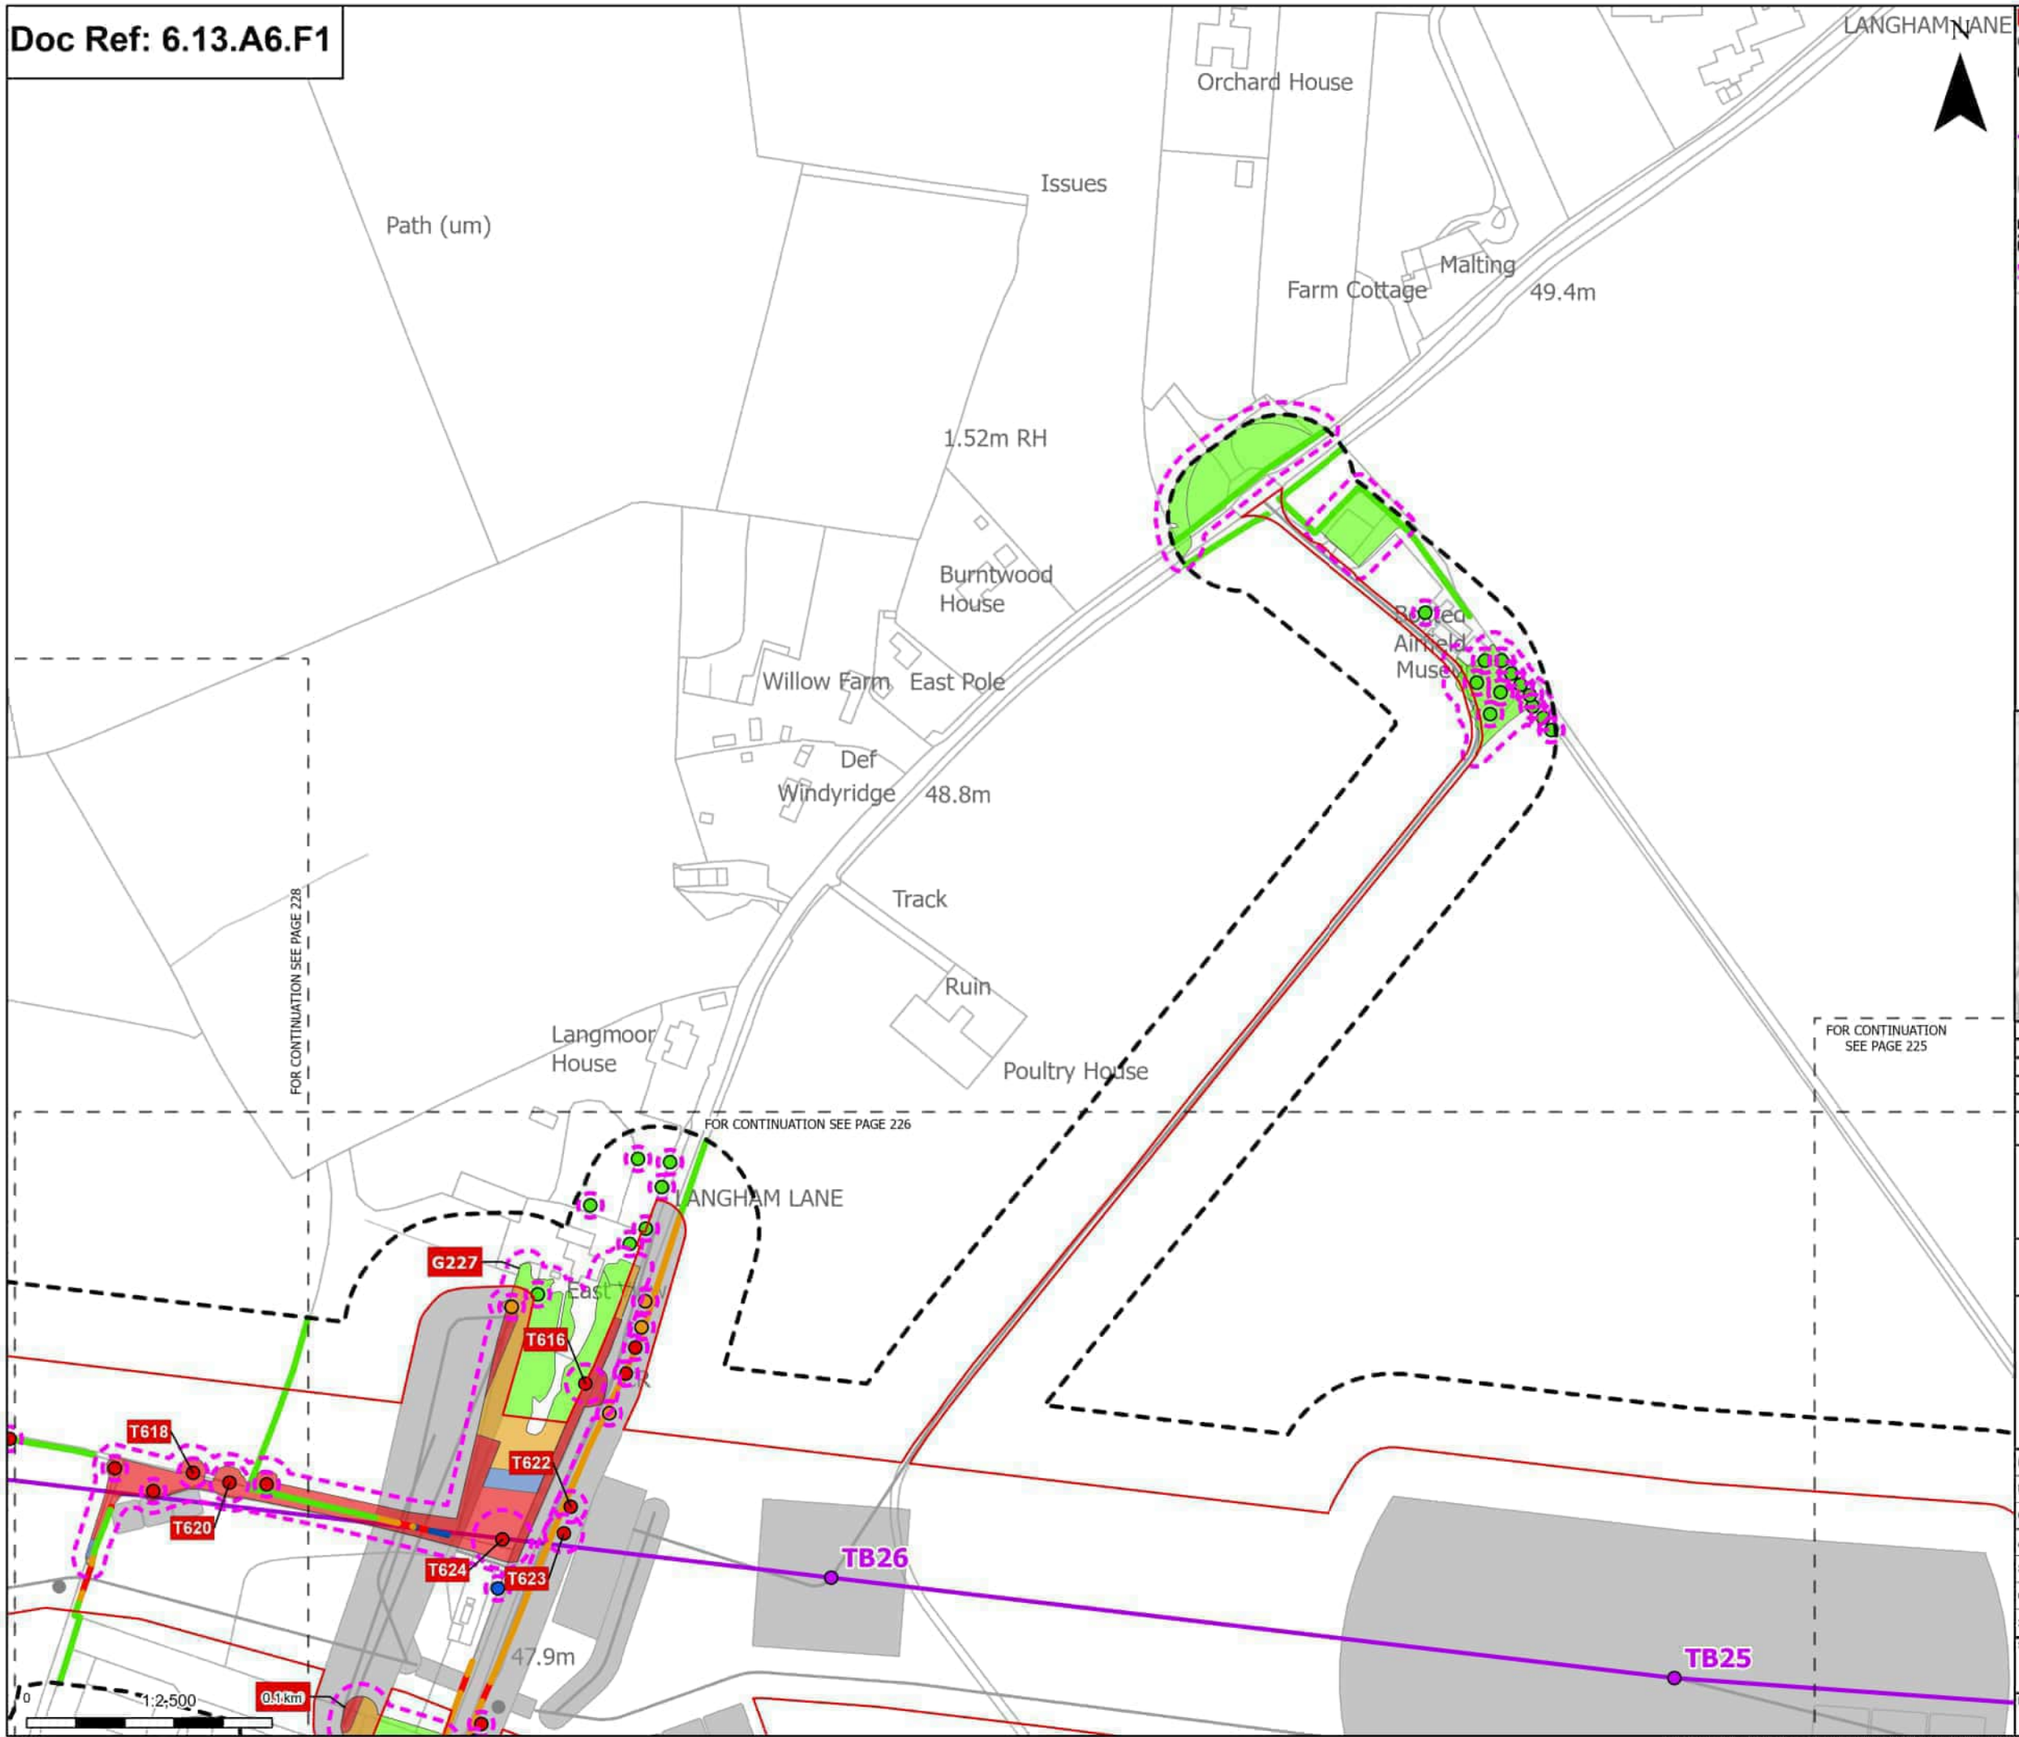

Print Date: 03-11-26 17:45:22

Order Limits
Sheet index outline

Proposed project design details
- Proposed standard lattice pylon location
- Proposed overhead line alignment
- Other temporary and permanent construction and operational works

Discipline specific constraints
- Arboriculture Study Area
- Root protection area

Trees - Impact
- Removed
- Affected Managed
- Potentially Affected
- Unaffected

Hedgerow - Impact
- Removed
- Affected Managed
- Potentially Affected
- Unaffected

Groups of trees - Impact
- Removed
- Affected Managed
- Potentially Affected
- Unaffected

Note: The proposed overhead line alignment and proposed underground cable alignment together comprise the alignment. For further details regarding the design, please refer to Figures 4.1 (document reference 6.4.F1) and 4.2 (document reference 6.4.F2).

Notes: Background mapping information has been reproduced from the Ordnance Survey by permission of Ordnance Survey of the Controller of His Majesty's Stationery Office. © Crown copyright and database rights (2025) Licence OS100024241 and AC0000807948. © Crown copyright and database rights 2025 Ordnance Survey AC0000808122. Contains public sector information licensed under the Open Government Licence v3.0. © National Grid UK



Rev	Date	Description	Drawn	Check	Approv
C	Mar 2026	FOR DCO APPLICATION	JAL	AF	KB
B	Feb 2026	FOR DCO APPLICATION	JAL	AF	KB
A	Aug 2025	FOR DCO APPLICATION	JAL	AF	KB

nationalgrid

PROJECT: Norwich to Tilbury

Planning Inspectorate App Number: EN020027
Regulation 5(2)(a)

Title:

Figure A13.6.1- Landscape and Visual Arboriculture Impacts Plan
Page 227 of 396

Designed	M. Watson	Date	March 26
Drawn	J. Acero Leon	Date	March 26
Checked	A. Fell	Date	March 26
Approved	K. Burrows	Date	March 26
Scale:	1:2,500	Datum:	AOD
Original Size:	A3	Grid:	OS
Suitability Code:	A2	Project Number:	10059280


Suitability Description: Accepted as Concept Stage

Drawing Number: 10059280-ARC-EBD-ZZ-DR-ZZ-00393

Revision: C

COPYRIGHT: NOT TO BE REPRODUCED WITHOUT THE WRITTEN PERMISSION OF NATIONAL GRID ELECTRICITY TRANSMISSION Plc

Doc Ref: 6.13.A6.F1

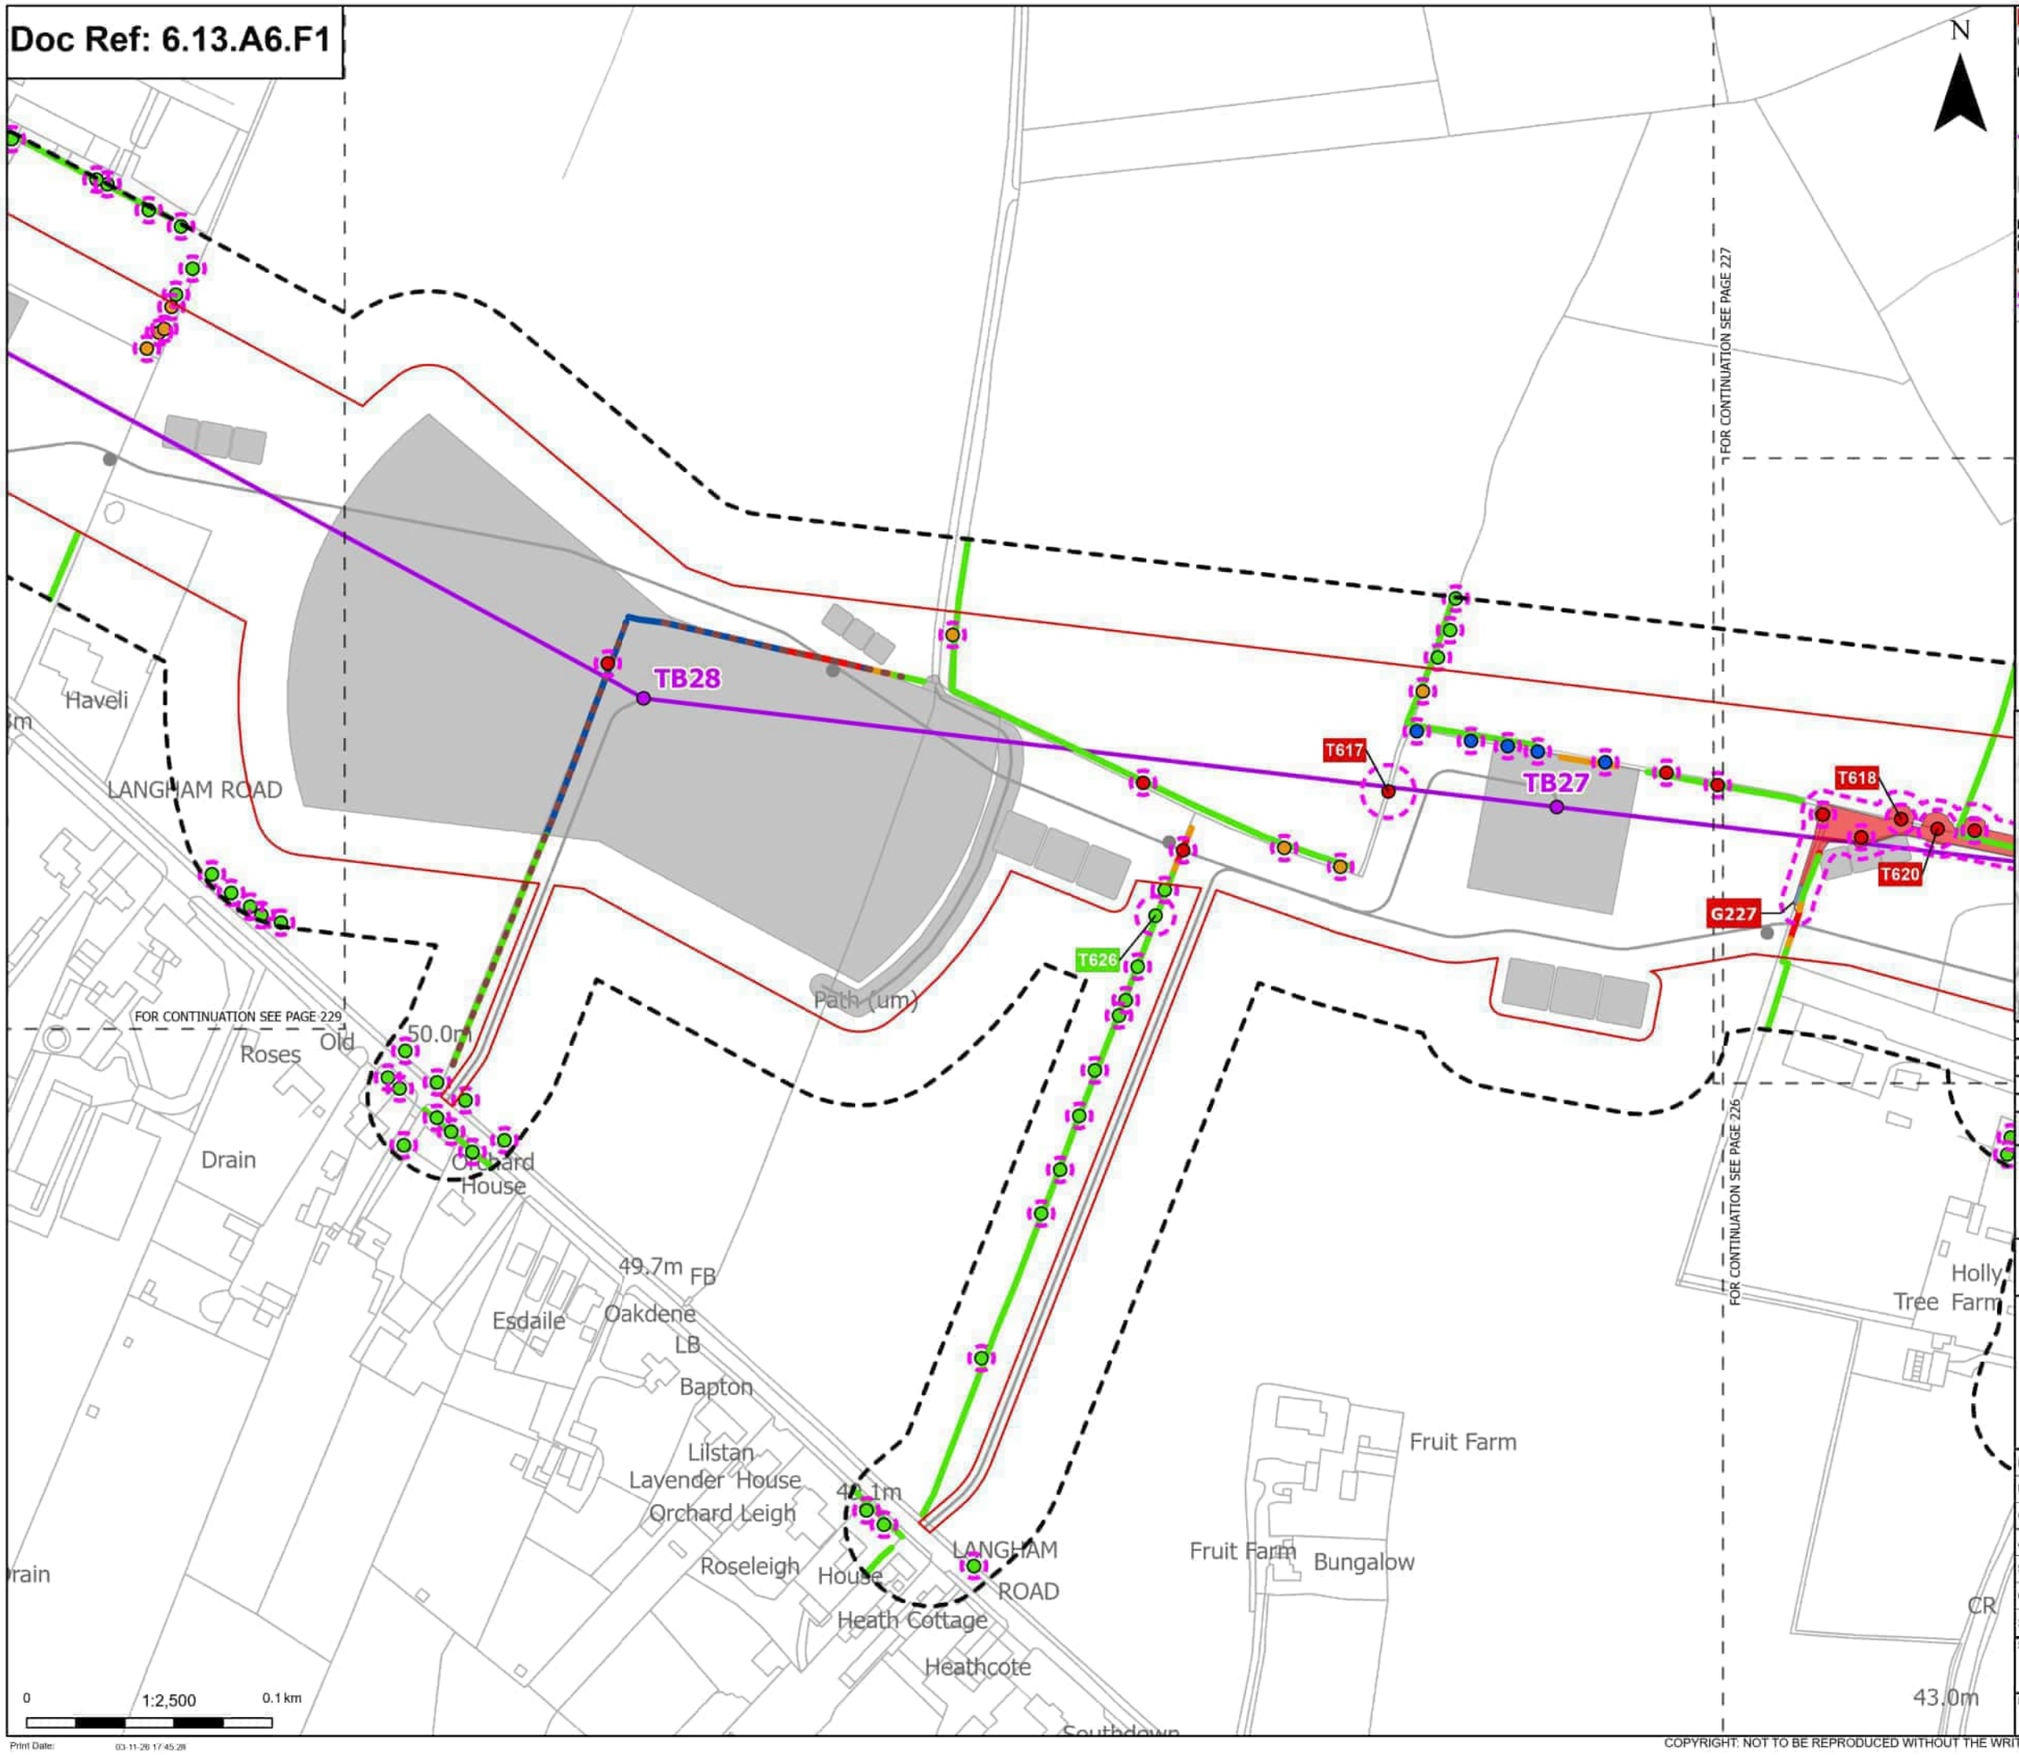

Order Limits
Sheet index outline

Proposed project design details
- Proposed standard lattice pylon location
- Proposed overhead line alignment
- Other temporary and permanent construction and operational works

Discipline specific constraints
- Arboriculture Study Area
- Important Hedgerows
- Root protection area

Trees - Impact
- Removed
- Affected Managed
- Potentially Affected
- Unaffected

Hedgerow - Impact
- Removed
- Affected Managed
- Potentially Affected
- Unaffected

Groups of trees - Impact
- Removed
- Affected Managed
- Potentially Affected

Note: The proposed overhead line alignment and proposed underground cable alignment together comprise the alignment. For further details regarding the design, please refer to Figures 4.1 (document reference 6.4.F1) and 4.2 (document reference 6.4.F2).

Notes: Background mapping information has been reproduced from the Ordnance Survey by permission of Ordnance Survey of the Controller of His Majesty's Stationery Office. © Crown copyright and database rights (2025) Licence OS100024241 and AC0000807948. © Crown copyright and database rights 2025 Ordnance Survey AC0000808122. Contains public sector information licensed under the Open Government Licence v3.0. © National Grid UK



Rev	Date	Description	Drawn	Check	Approv
C	Mar 2026	FOR DCO APPLICATION	JAL	AF	KB
B	Feb 2026	FOR DCO APPLICATION	JAL	AF	KB
A	Aug 2025	FOR DCO APPLICATION	JAL	AF	KB

nationalgrid

PROJECT: Norwich to Tilbury

Planning Inspectorate App Number: EN020027
Regulation 5(2)(a)

Title:

Figure A13.6.1- Landscape and Visual Arboriculture Impacts Plan
Page 228 of 396

Designed	M. Watson	Date	March 26
Drawn	J. Acero Leon	Date	March 26
Checked	A. Fell	Date	March 26
Approved	K. Burrows	Date	March 26
Scale:	1:2,500	Datum:	AOD
Original Size:	A3	Grid:	OS
Suitability Code:	A2	Project Number:	10059280

Suitability Description: Accepted as Concept Stage


Drawing Number: 10059280-ARC-EBD-ZZ-DR-ZZ-00393

Revision: C

Print Date: 03-11-26 17:45:28

COPYRIGHT: NOT TO BE REPRODUCED WITHOUT THE WRITTEN PERMISSION OF NATIONAL GRID ELECTRICITY TRANSMISSION Plc

Doc Ref: 6.13.A6.F1

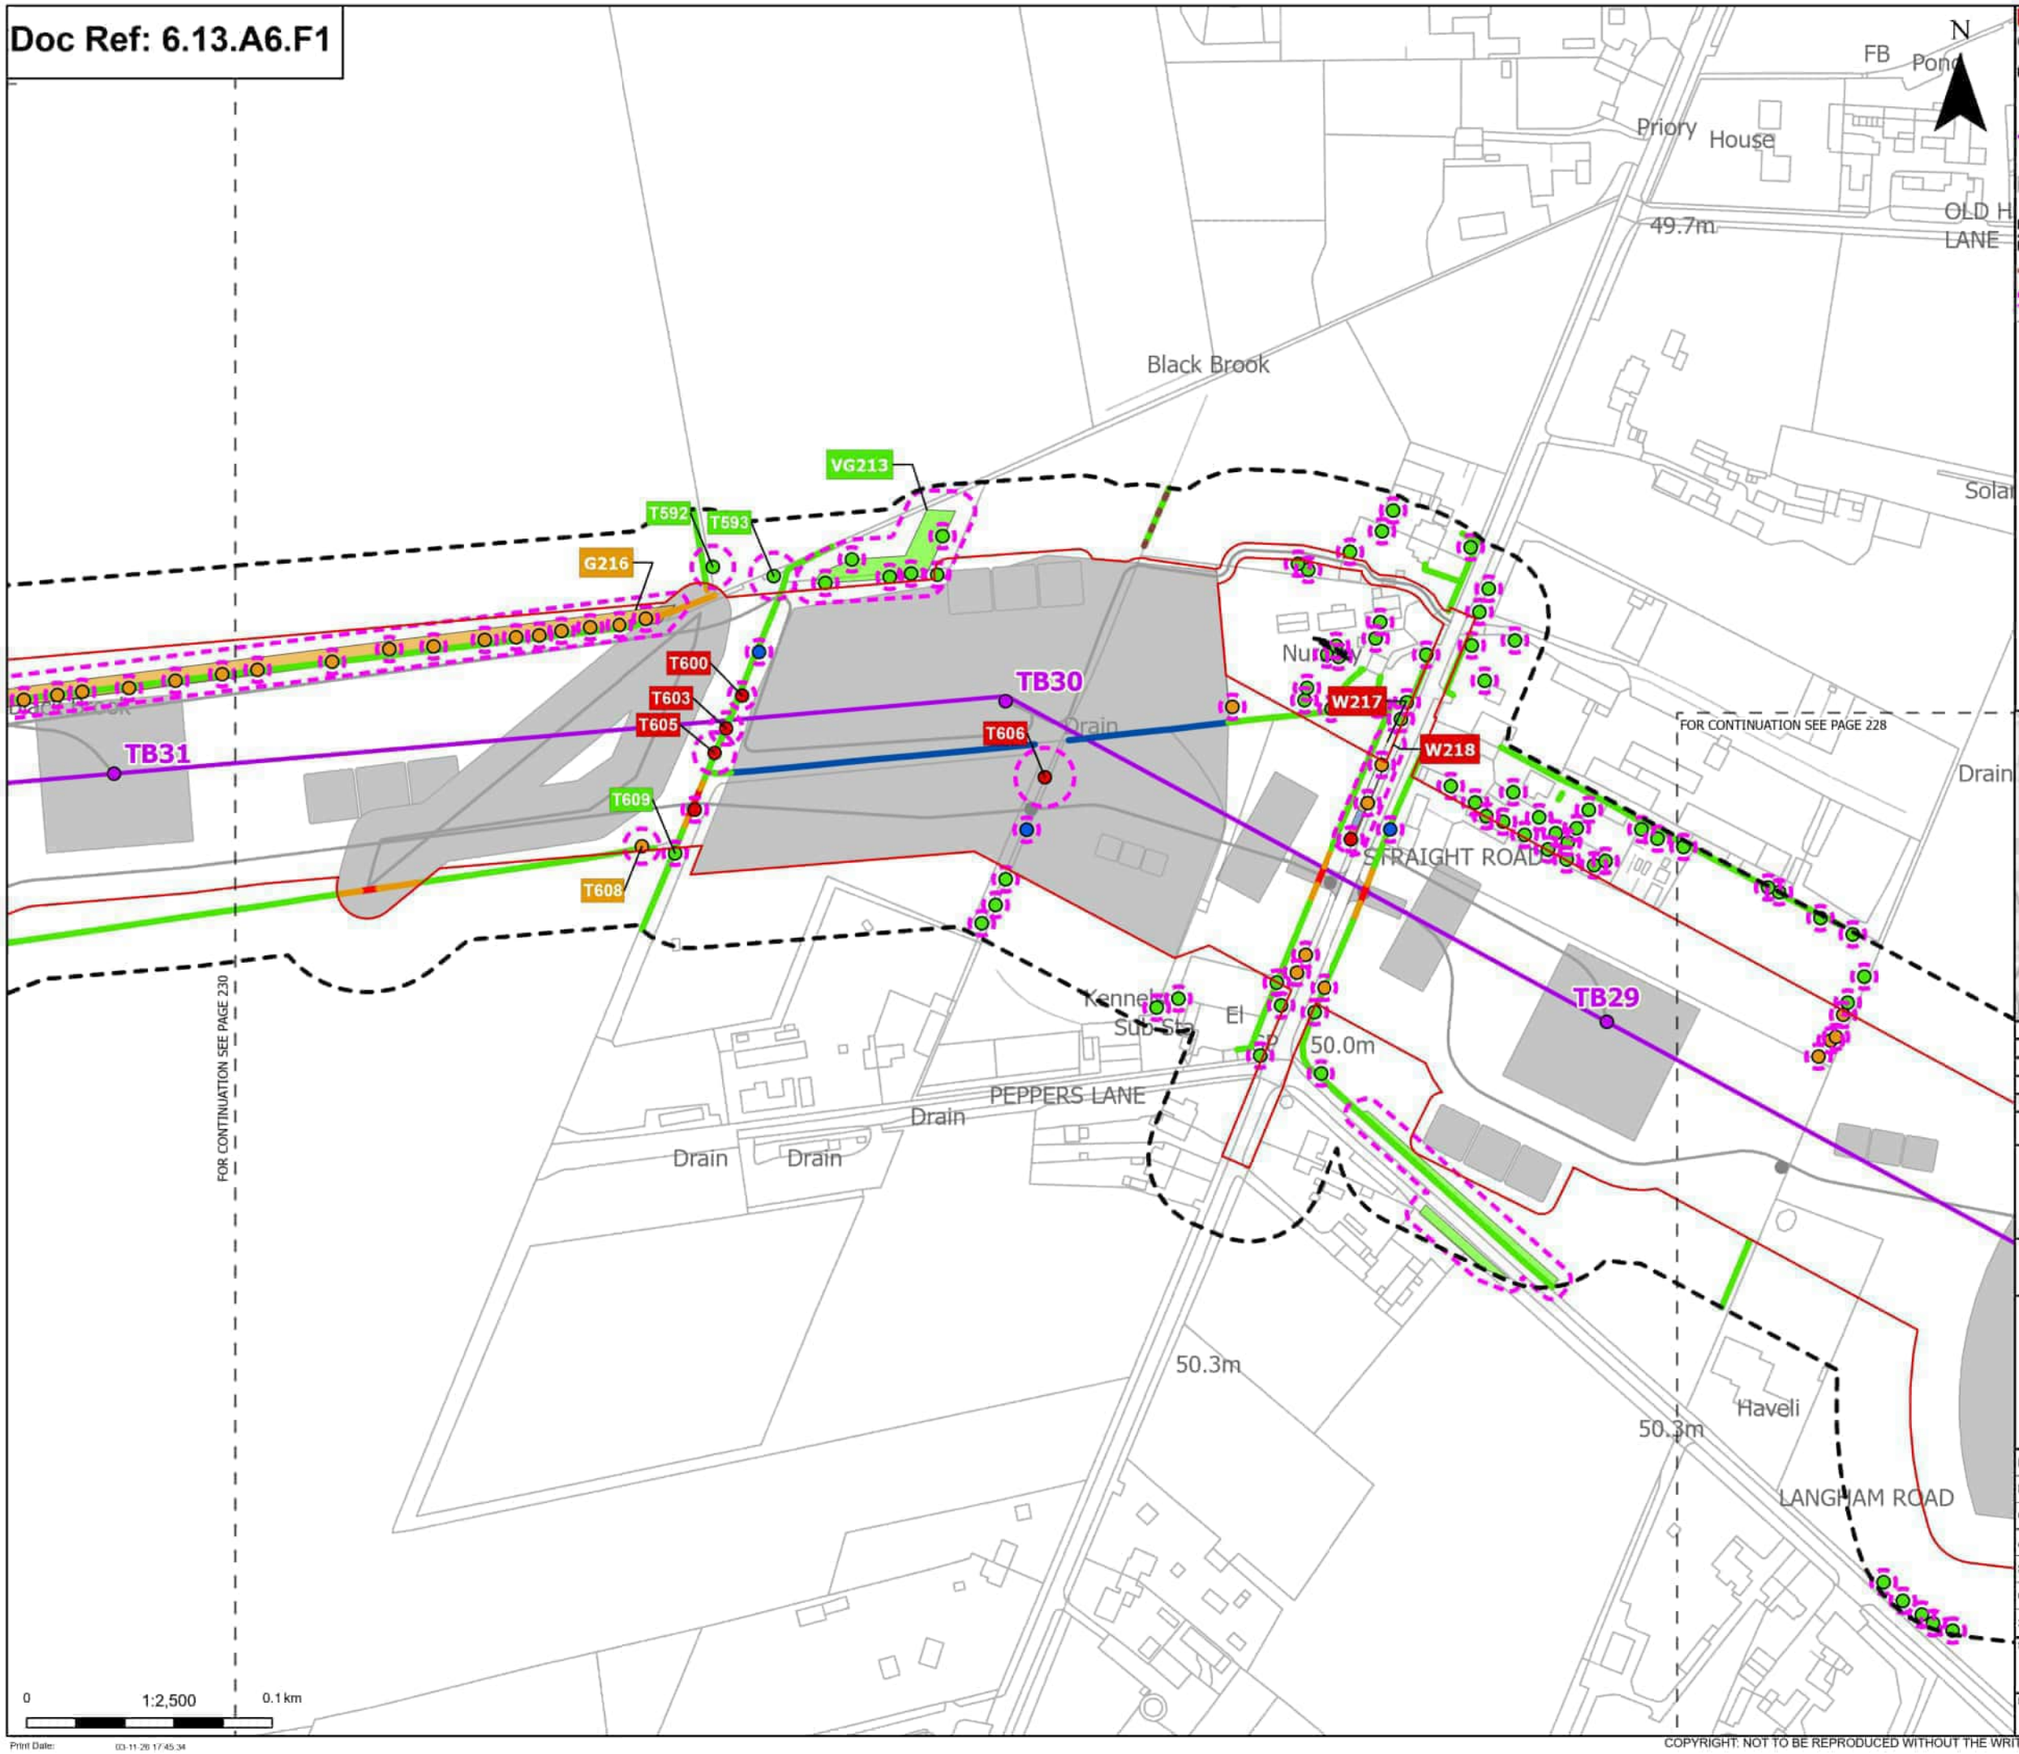

Order Limits
Sheet index outline

Proposed project design details
Proposed standard lattice pylon location
Proposed overhead line alignment
Other temporary and permanent construction and operational works

Discipline specific constraints
Arboriculture Study Area
Important Hedgerows
Root protection area

Trees - Impact
Removed
Affected Managed
Potentially Affected
Unaffected

Hedgerow - Impact
Removed
Affected Managed
Potentially Affected
Unaffected

Groups of trees - Impact
Removed
Affected Managed
Potentially Affected
Unaffected

Note: The proposed overhead line alignment and proposed underground cable alignment together comprise the alignment. For further details regarding the design, please refer to Figures 4.1 (document reference 6.4.F1) and 4.2 (document reference 6.4.F2).

Notes: Background mapping information has been reproduced from the Ordnance Survey by permission of Ordnance Survey of the Controller of His Majesty's Stationery Office. © Crown copyright and database rights (2025) Licence OS100042041 and AC0000807948. © Crown copyright and database rights 2025 Ordnance Survey AC0000808122. Contains public sector information licensed under the Open Government Licence v3.0. © National Grid UK



Rev	Date	Description	Drawn	Check	Approv
C	Mar 2026	FOR DCO APPLICATION	JAL	AF	KB
B	Feb 2026	FOR DCO APPLICATION	JAL	AF	KB
A	Aug 2025	FOR DCO APPLICATION	JAL	AF	KB

nationalgrid

PROJECT:
Norwich to Tilbury

Planning Inspectorate App Number: EN020027
Regulation 5(2)(a)

Title:

Figure A13.6.1- Landscape and Visual Arboriculture Impacts Plan
Page 229 of 396


Designed	M. Watson	Date	March 26
Drawn	J. Acero Leon	Date	March 26
Checked	A. Fell	Date	March 26
Approved	K. Burrows	Date	March 26
Scale:	1:2,500	Datum:	AOD
Original Size:	A3	Grid:	OS
Suitability Code:	A2	Project Number:	10059280

Suitability Description:
Accepted as Concept Stage

Drawing Number: 10059280-ARC-EBD-ZZ-DR-ZZ-00393
Revision: C

COPYRIGHT: NOT TO BE REPRODUCED WITHOUT THE WRITTEN PERMISSION OF NATIONAL GRID ELECTRICITY TRANSMISSION Plc

Doc Ref: 6.13.A6.F1

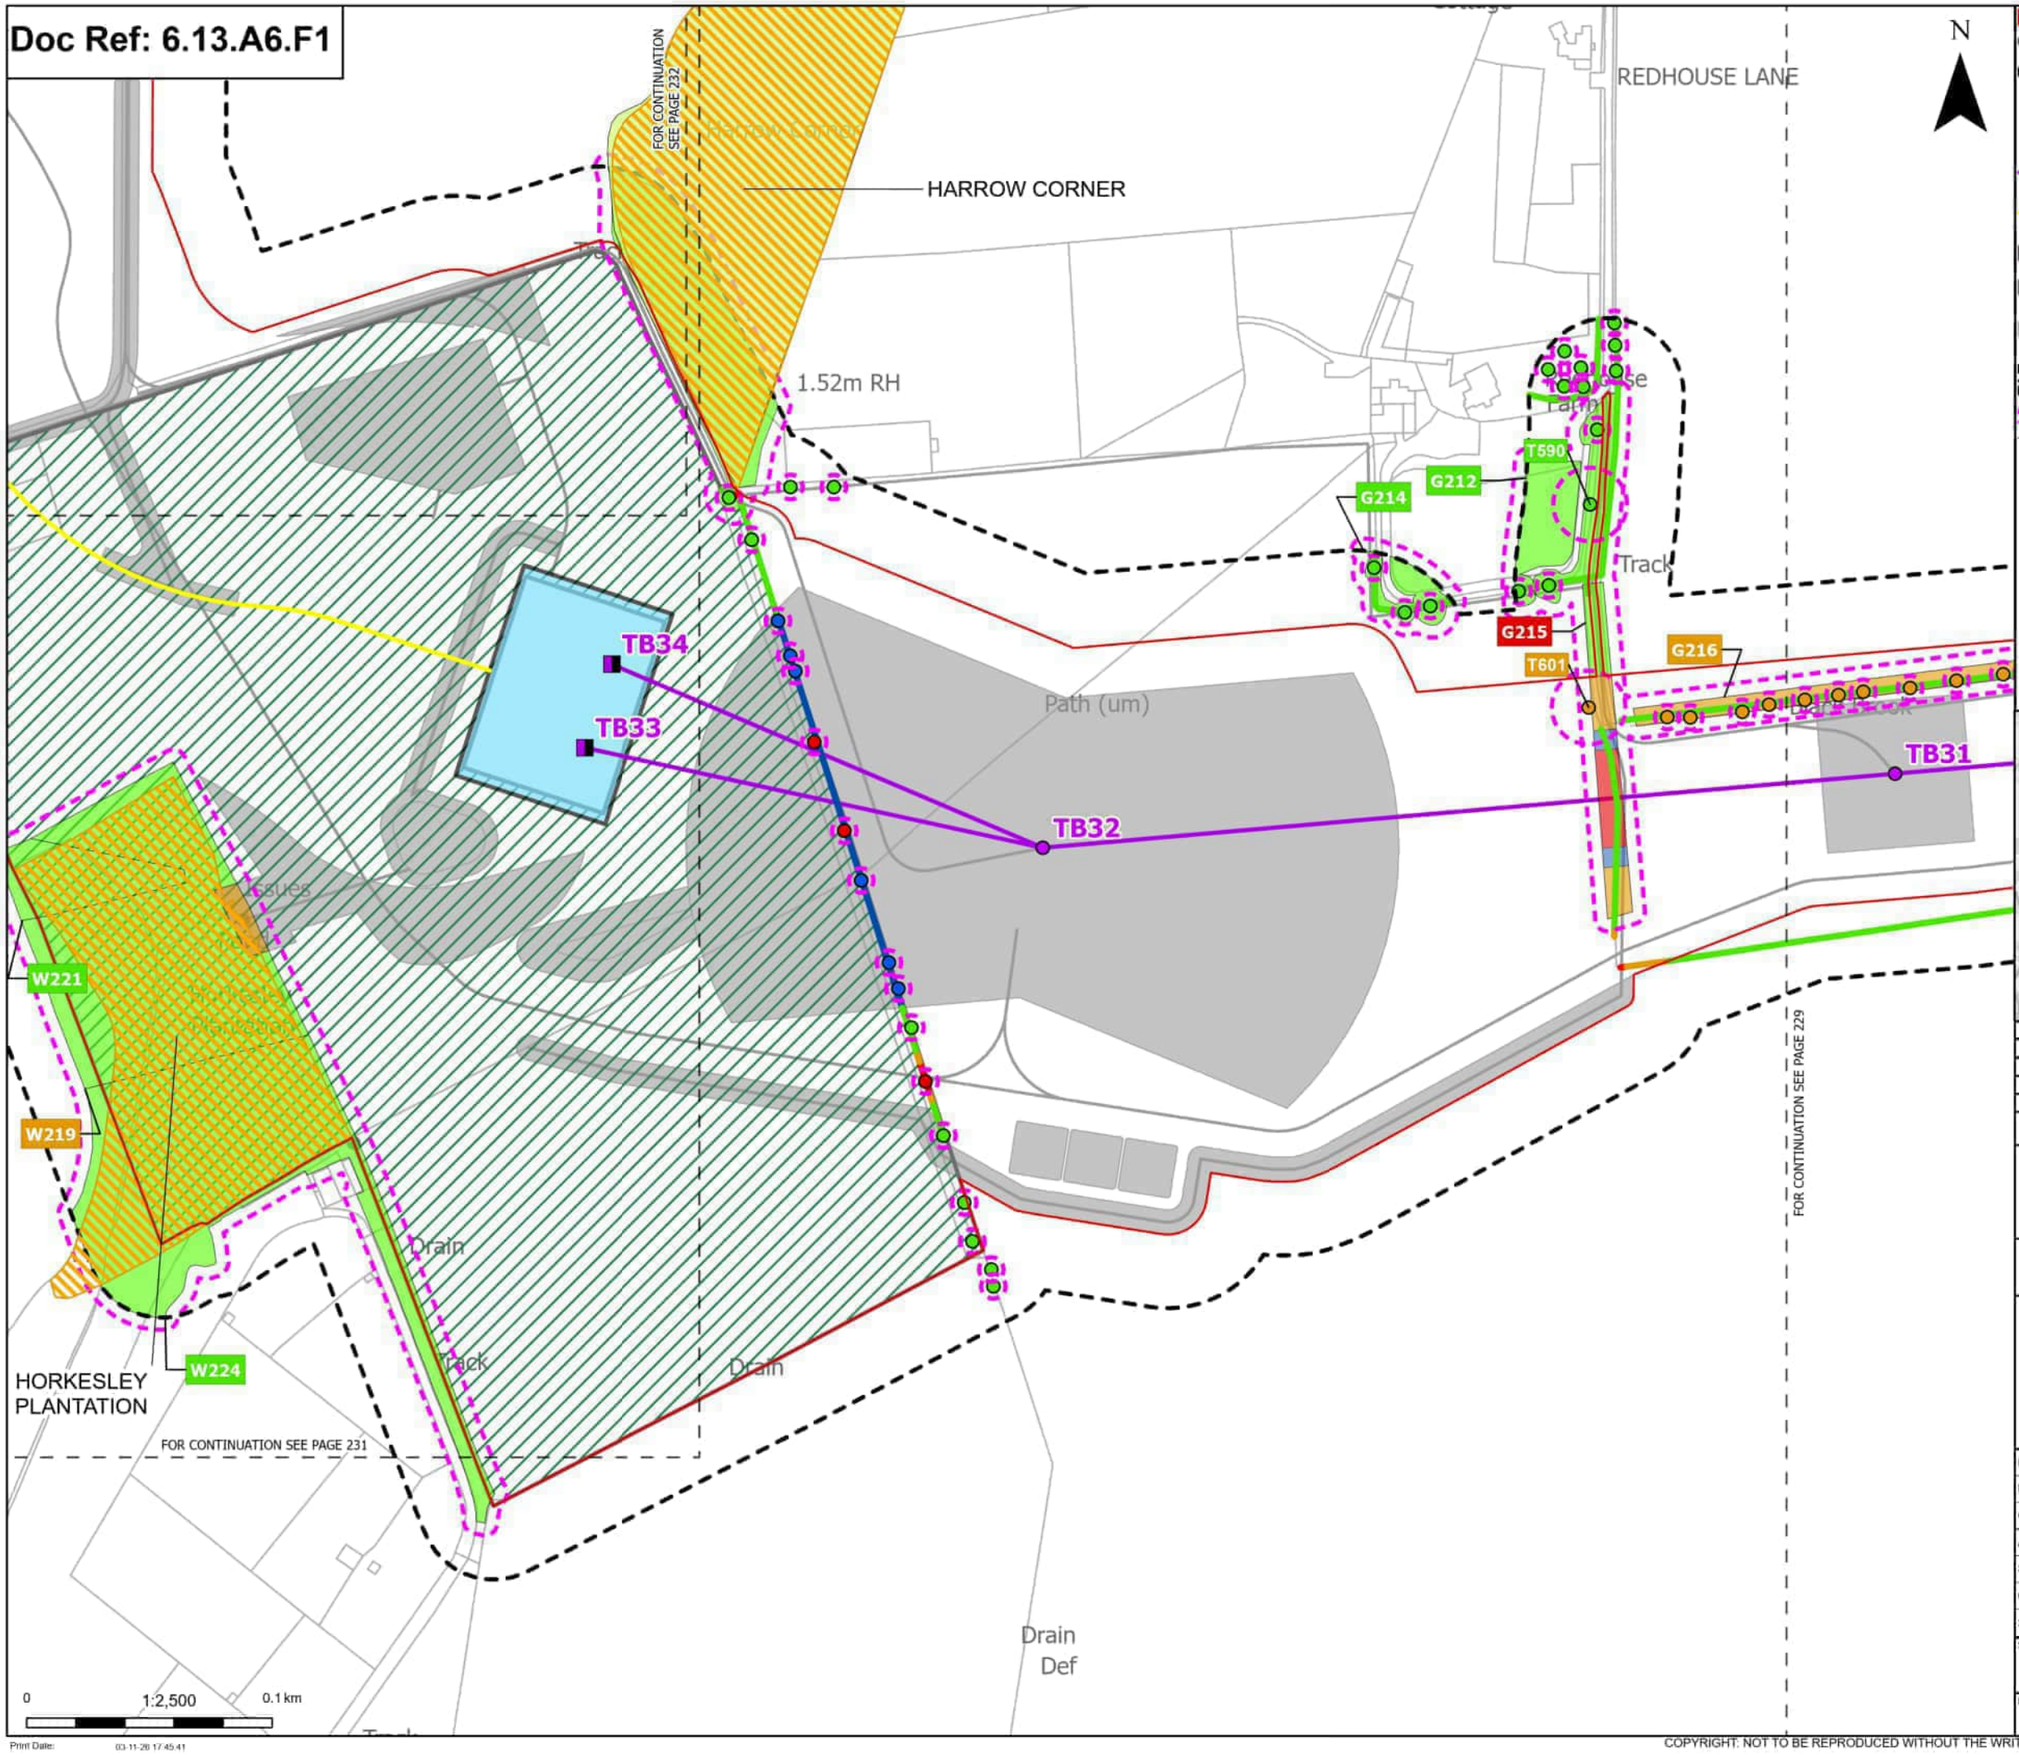

Order Limits
Sheet index outline

Proposed project design details
- Proposed full line tension gantry
- Proposed standard lattice pylon location
- Proposed overhead line alignment
- Proposed underground cable alignment
- Proposed cable sealing end compound (CSEC)
- Environmental area
- Other temporary and permanent construction and operational works

Discipline specific constraints
- Arboriculture Study Area
- Root protection area

Trees - Impact
- Removed
- Affected Managed
- Potentially Affected
- Unaffected

Ancient Woodland Sites that are not shown on the Ancient Woodland Inventory (as per DCO Submission)

Updated Ancient Woodland Sites (Ancient Woodland Inventory as per October 2025)

Hedgerow - Impact
- Removed
- Affected Managed
- Potentially Affected
- Unaffected

Groups of trees - Impact
- Removed
- Affected Managed
- Potentially Affected
- Unaffected

Note: The proposed overhead line alignment and proposed underground cable alignment together comprise the alignment. For further details regarding the design, please refer to Figures 4.1 (document reference 6.4.F1) and 4.2 (document reference 6.4.F2).

Notes: Background mapping information has been reproduced from the Ordnance Survey by permission of Ordnance Survey of the Controller of His Majesty's Stationery Office. © Crown copyright and database rights (2025) Licence OS100024241 and AC0000807548. © Crown copyright and database rights 2025 Ordnance Survey AC0000808122. Contains public sector information licensed under the Open Government Licence v3.0. © National Grid UK



Rev	Date	Description	Drawn	Check	Approv
C	Mar 2026	FOR DCO APPLICATION	JAL	AF	KB
B	Feb 2026	FOR DCO APPLICATION	JAL	AF	KB
A	Aug 2025	FOR DCO APPLICATION	JAL	AF	KB

nationalgrid

PROJECT: Norwich to Tilbury

Planning Inspectorate App Number: EN020027
Regulation 5(2)(a)

Title:

Figure A13.6.1- Landscape and Visual Arboriculture Impacts Plan
Page 230 of 396

Designed	M. Watson	Date	March 26
Drawn	J. Acero Leon	Date	March 26
Checked	A. Fell	Date	March 26
Approved	K. Burrows	Date	March 26
Scale:	1:2,500	Datum:	AOD
Original Size:	A3	Grid:	OS
Suitability Code:	A2	Project Number:	10059280


Suitability Description:
Accepted as Concept Stage

Drawing Number: 10059280-ARC-EBD-ZZ-DR-ZZ-00393
Revision: C

Print Date: 03-11-26 17:45:41

COPYRIGHT. NOT TO BE REPRODUCED WITHOUT THE WRITTEN PERMISSION OF NATIONAL GRID ELECTRICITY TRANSMISSION Plc

Doc Ref: 6.13.A6.F1

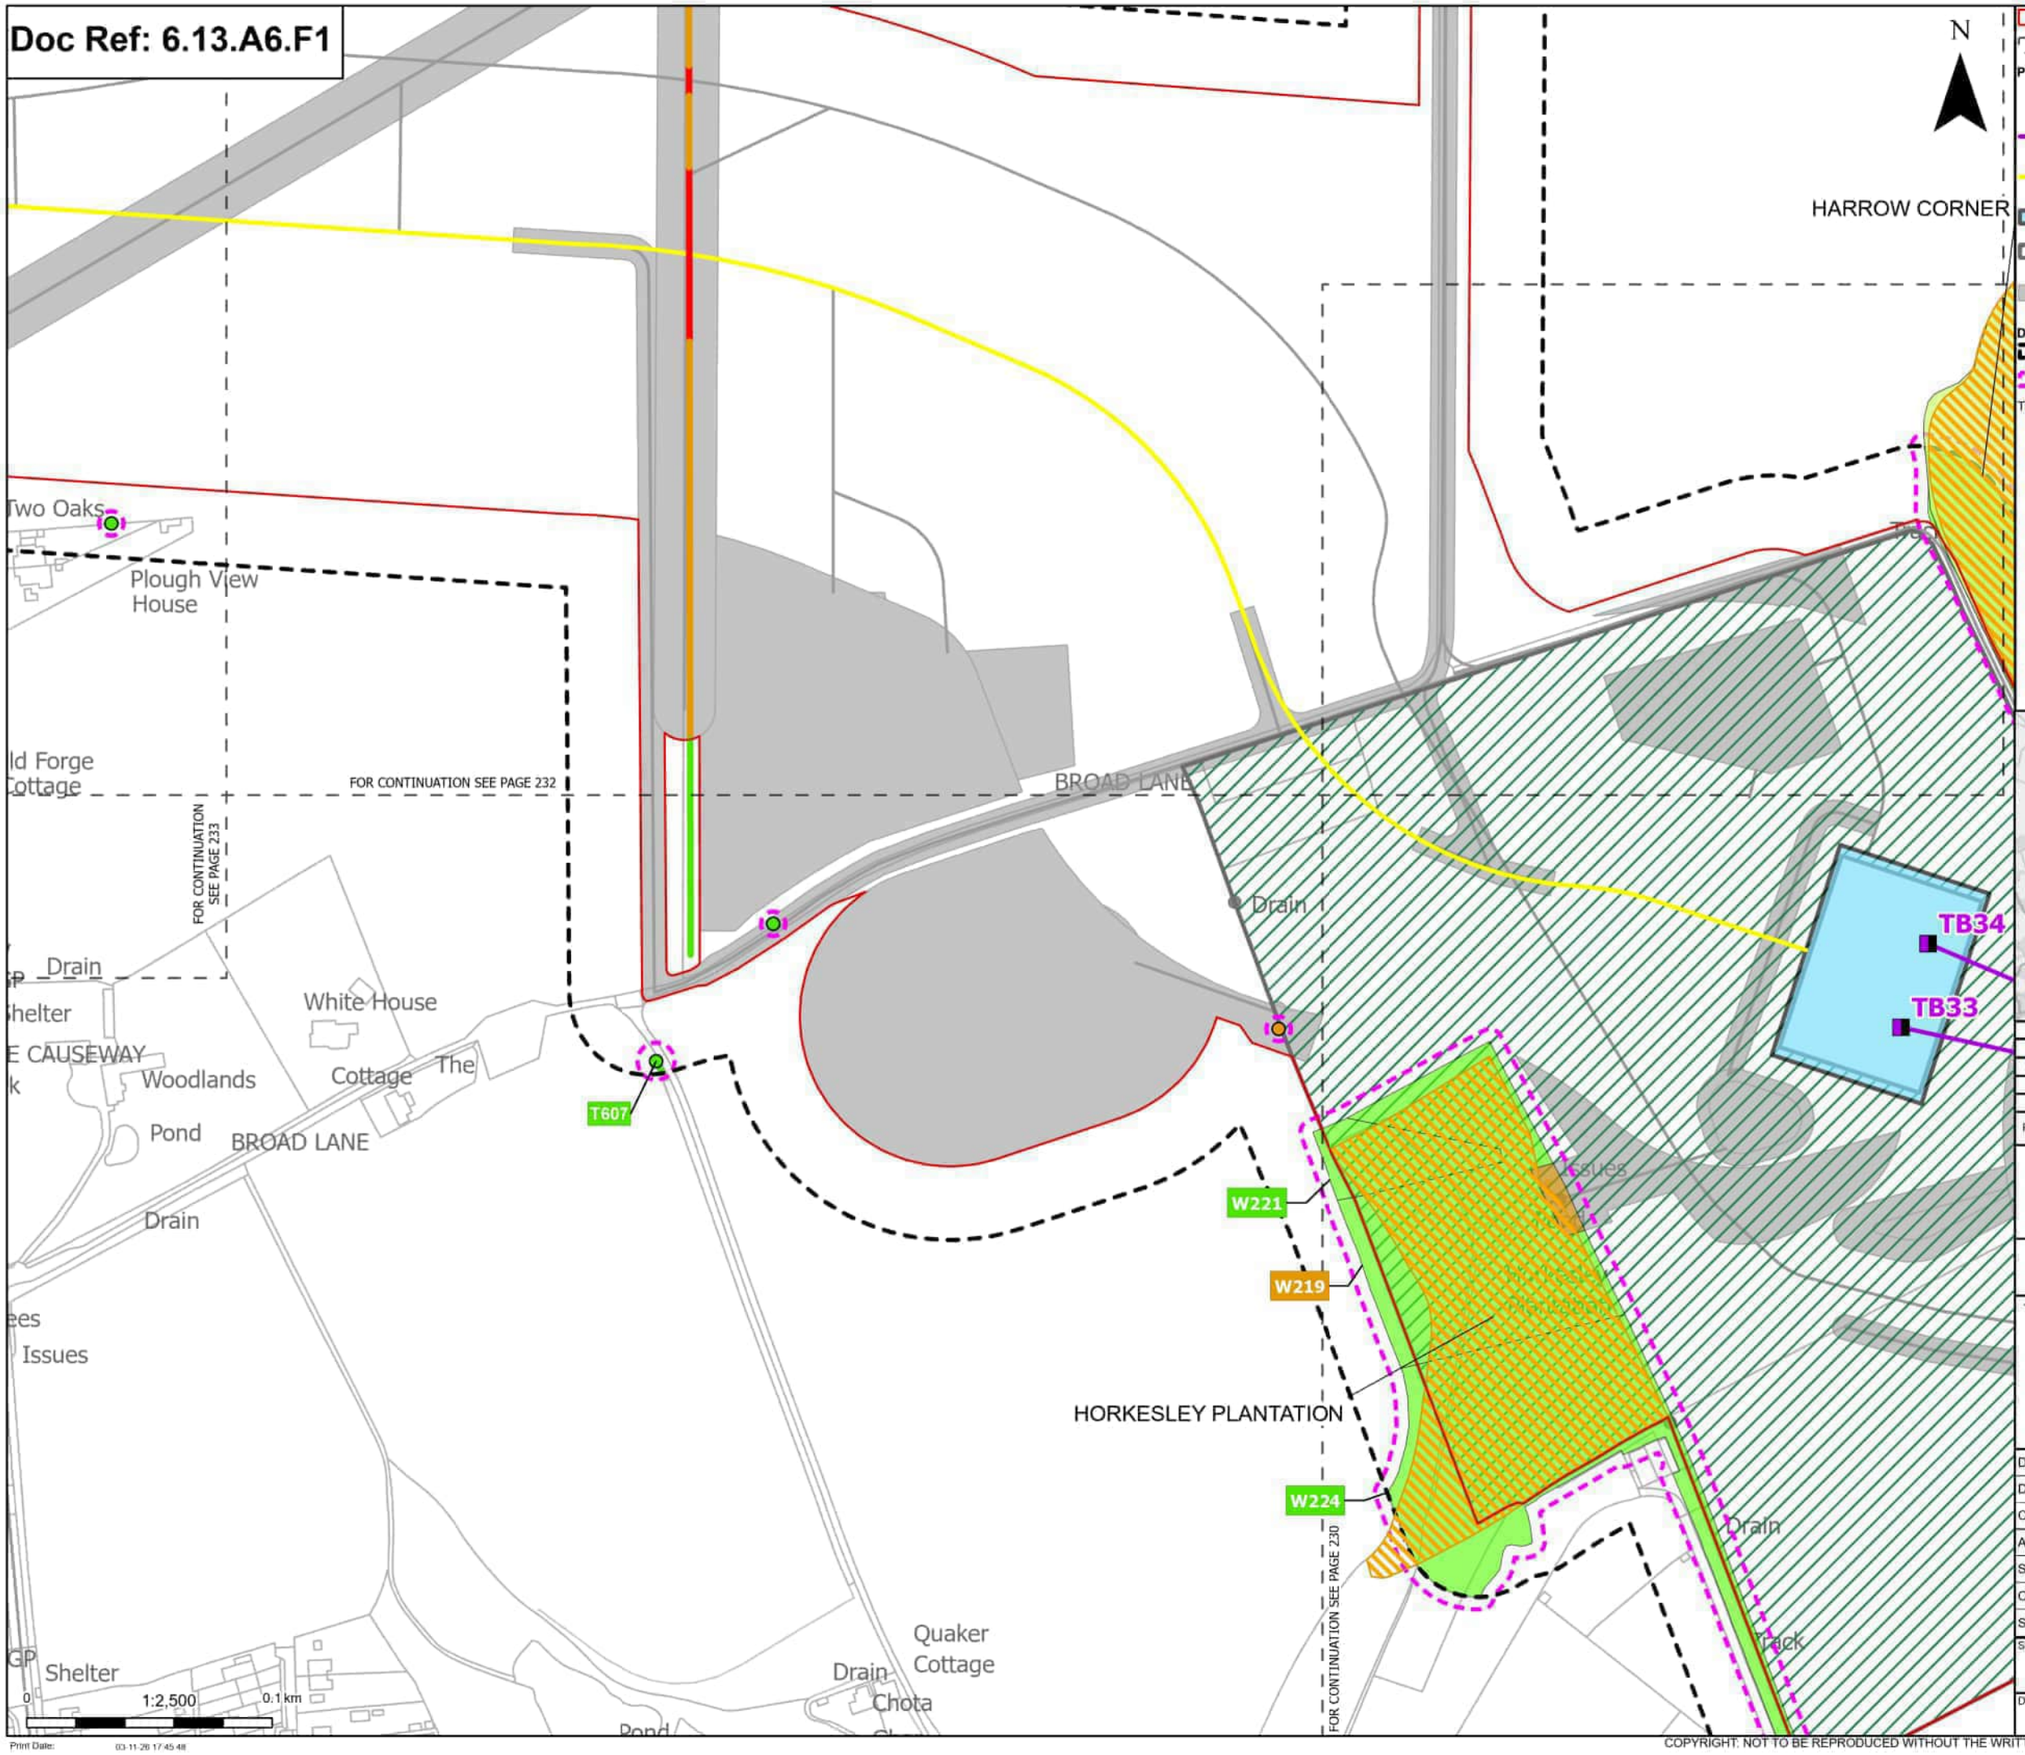

N

Order Limits
Sheet index outline

Proposed project design details
Proposed full line tension gantry
Proposed overhead line alignment
Proposed underground cable alignment
Proposed cable sealing end compound (CSEC)
Environmental area
Other temporary and permanent construction and operational works

Discipline specific constraints
Arboriculture Study Area
Root protection area

Trees - Impact
Potentially Affected
Unaffected

Ancient Woodland Sites that are not shown on the Ancient Woodland Inventory (as per DCO Submission)
Updated Ancient Woodland Sites (Ancient Woodland Inventory as per October 2025)

Hedgerow - Impact
Removed
Potentially Affected
Unaffected

Groups of trees - Impact
Potentially Affected
Unaffected

Note: The proposed overhead line alignment and proposed underground cable alignment together comprise the alignment. For further details regarding the design, please refer to Figures 4.1 (document reference 6.4.F1) and 4.2 (document reference 6.4.F2).

Notes: Background mapping information has been reproduced from the Ordnance Survey by permission of Ordnance Survey of the Controller of His Majesty's Stationery Office. © Crown copyright and database rights (2025) Licence OS100024241 and AC0000807948. © Crown copyright and database rights 2025 Ordnance Survey AC0000808122. Contains public sector information licensed under the Open Government Licence v3.0. © National Grid UK



Rev	Date	Description	Drawn	Check	Approv
C	Mar 2026	FOR DCO APPLICATION	JAL	AF	KB
B	Feb 2026	FOR DCO APPLICATION	JAL	AF	KB
A	Aug 2025	FOR DCO APPLICATION	JAL	AF	KB

nationalgrid

PROJECT: Norwich to Tilbury

Planning Inspectorate App Number: EN020027
Regulation 5(2)(a)

Title:

Figure A13.6.1- Landscape and Visual Arboriculture Impacts Plan
Page 231 of 396

Designed	M. Watson	Date	March 26
Drawn	J. Acero Leon	Date	March 26
Checked	A. Fell	Date	March 26
Approved	K. Burrows	Date	March 26
Scale:	1:2,500	Datum:	AOD
Original Size:	A3	Grid:	OS
Suitability Code:	A2	Project Number:	10059280


Suitability Description:
Accepted as Concept Stage

Drawing Number: 10059280-ARC-EBD-ZZ-DR-ZZ-00393
Revision: C

Print Date: 03-11-26 17:45:48

COPYRIGHT: NOT TO BE REPRODUCED WITHOUT THE WRITTEN PERMISSION OF NATIONAL GRID ELECTRICITY TRANSMISSION Plc

Doc Ref: 6.13.A6.F1

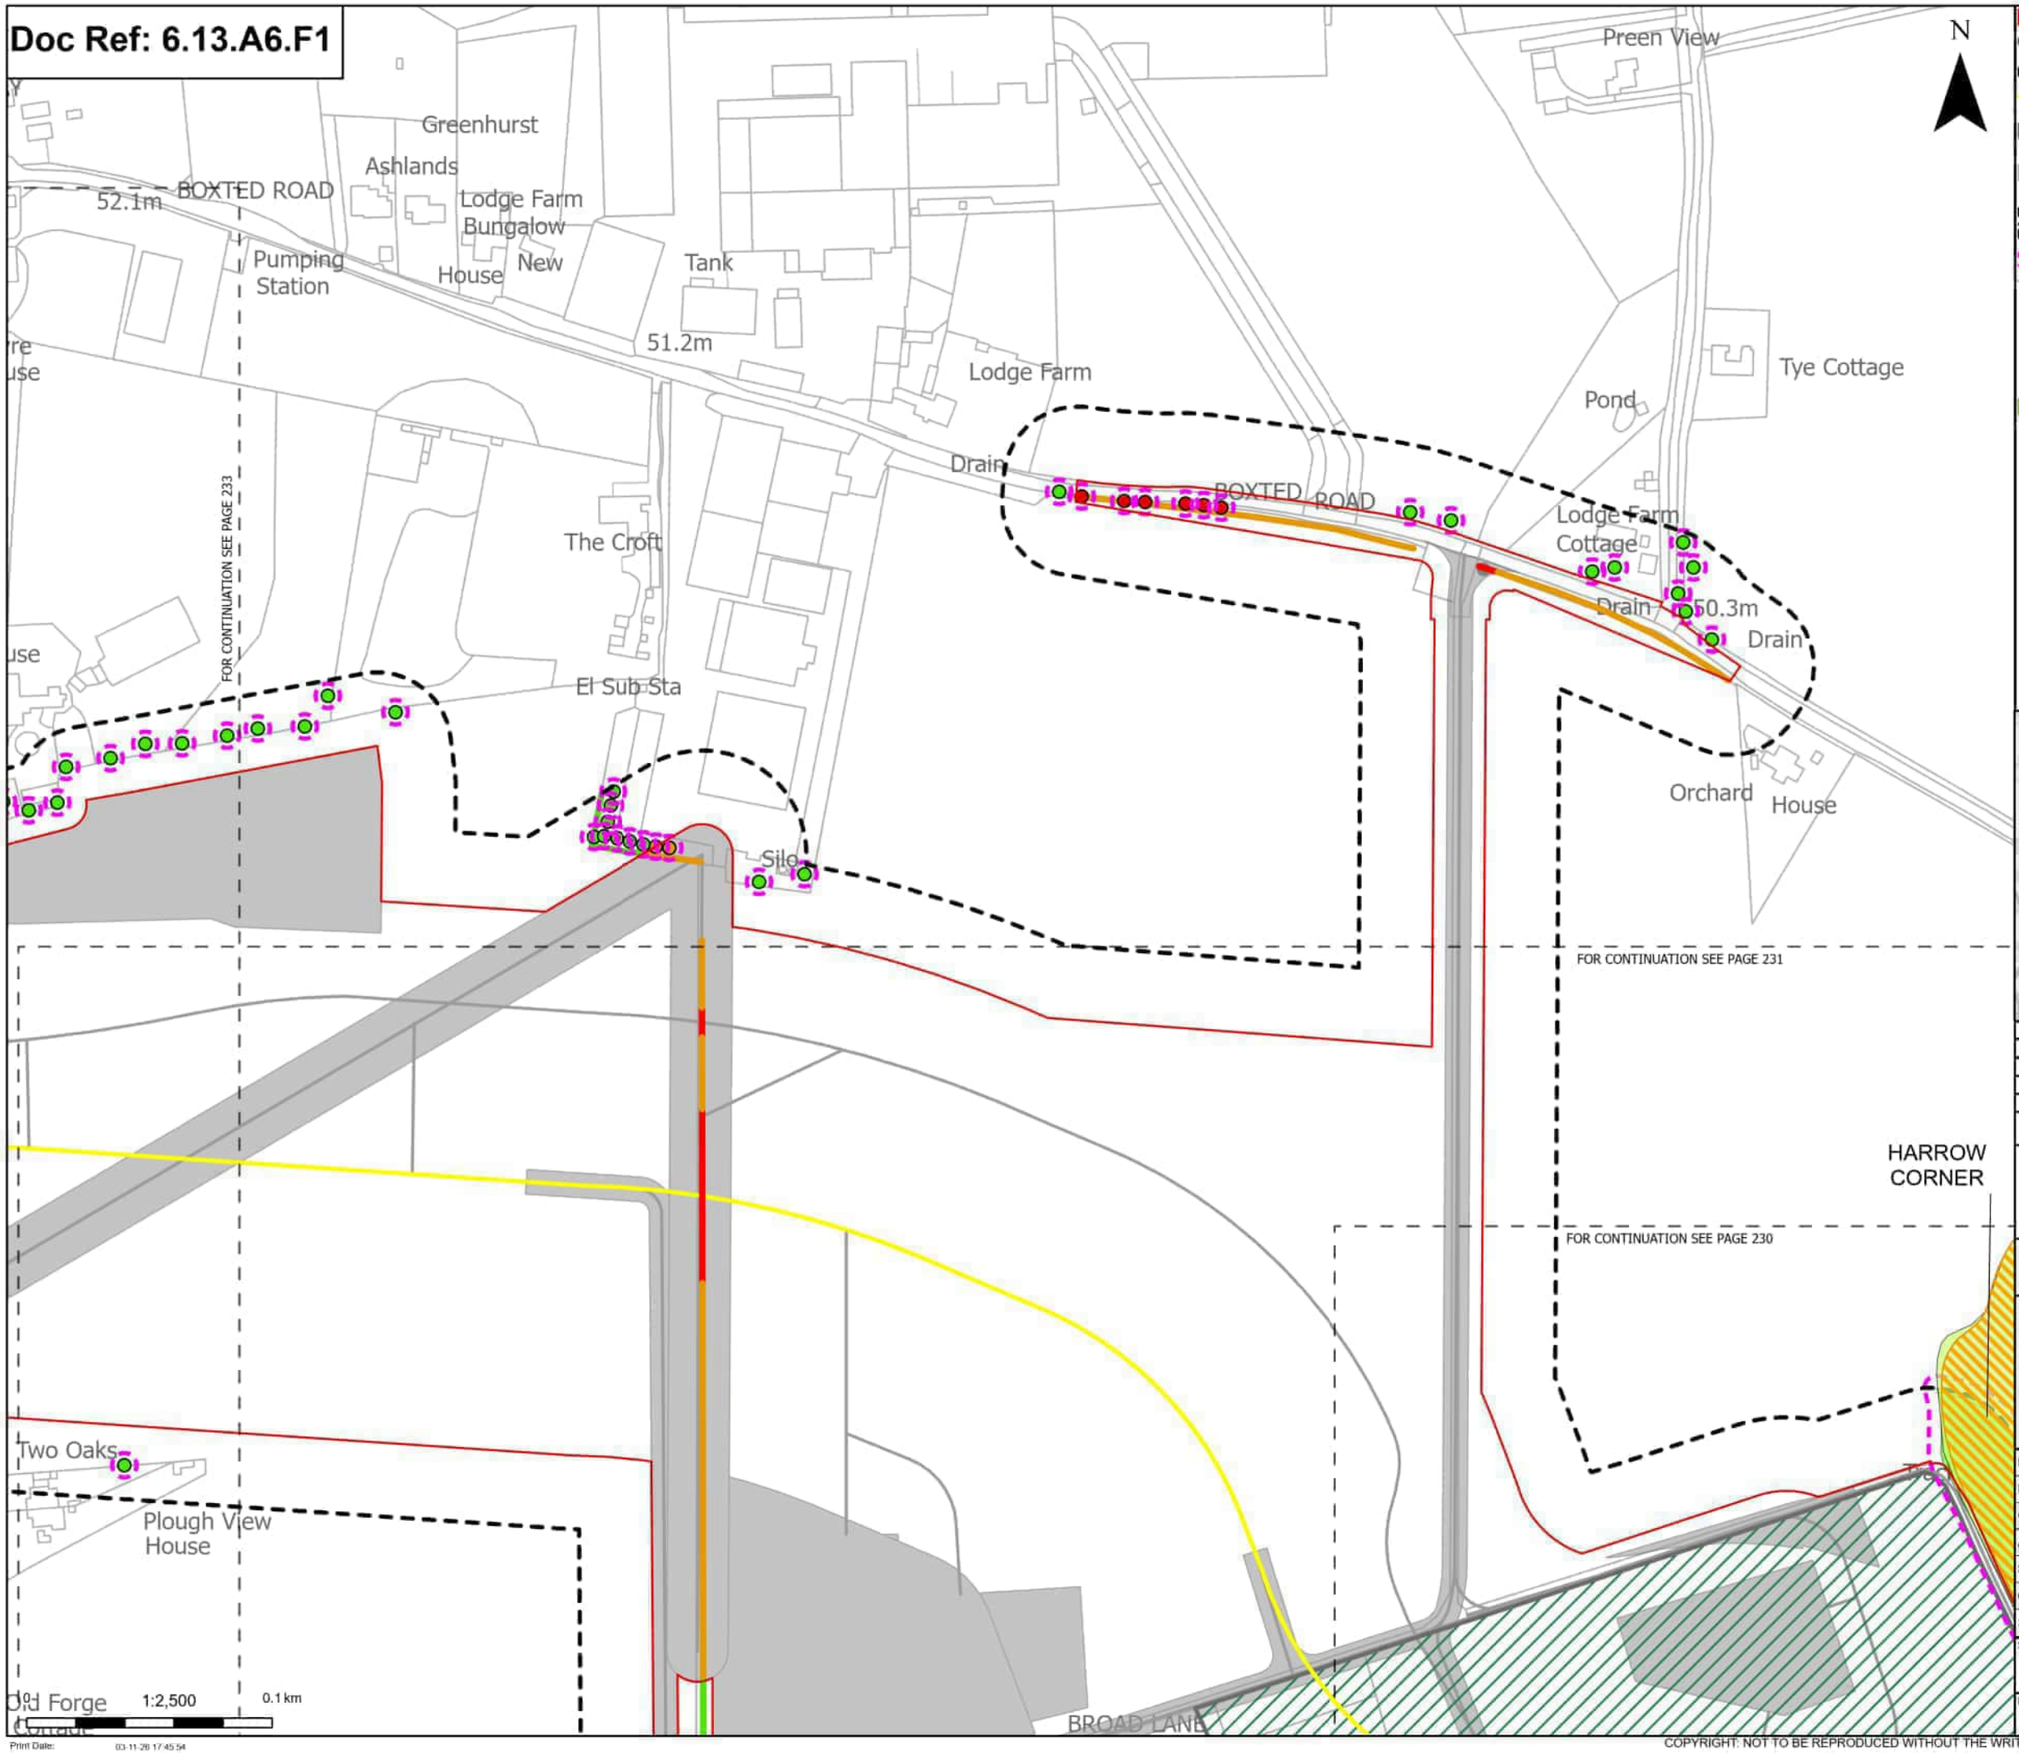

Order Limits
Sheet index outline

Proposed project design details
Proposed underground cable alignment
Environmental area
Other temporary and permanent construction and operational works

Discipline specific constraints
Arboriculture Study Area
Root protection area

Trees - Impact
Removed
Potentially Affected
Unaffected

Ancient Woodland Sites that are not shown on the Ancient Woodland Inventory (as per DCO Submission)

Updated Ancient Woodland Sites (Ancient Woodland Inventory as per October 2025)

Hedgerow - Impact
Removed
Potentially Affected
Unaffected

Groups of trees - Impact
Unaffected

Note: The proposed overhead line alignment and proposed underground cable alignment together comprise the alignment. For further details regarding the design, please refer to Figures 4.1 (document reference 6.4.F1) and 4.2 (document reference 6.4.F2).

Notes: Background mapping information has been reproduced from the Ordnance Survey by permission of Ordnance Survey of the Controller of His Majesty's Stationery Office. © Crown copyright and database rights (2025) Licence OS100024241 and AC0000807548. © Crown copyright and database rights 2025 Ordnance Survey AC0000808122. Contains public sector information licensed under the Open Government Licence v3.0. © National Grid UK



Rev	Date	Description	Drawn	Check	Approv
C	Mar 2026	FOR DCO APPLICATION	JAL	AF	KB
B	Feb 2026	FOR DCO APPLICATION	JAL	AF	KB
A	Aug 2025	FOR DCO APPLICATION	JAL	AF	KB

nationalgrid

PROJECT: Norwich to Tilbury

Planning Inspectorate App Number: EN020027
Regulation 5(2)(a)

Title:

Figure A13.6.1- Landscape and Visual Arboriculture Impacts Plan
Page 232 of 396

Designed	M. Watson	Date	March 26
Drawn	J. Acero Leon	Date	March 26
Checked	A. Fell	Date	March 26
Approved	K. Burrows	Date	March 26
Scale:	1:2,500	Datum:	AOD
Original Size:	A3	Grid:	OS
Suitability Code:	A2	Project Number:	10059280


Suitability Description:
Accepted as Concept Stage

Drawing Number: 10059280-ARC-EBD-ZZ-DR-ZZ-00393
Revision: C

Print Date: 03-11-26 17:45:54

COPYRIGHT: NOT TO BE REPRODUCED WITHOUT THE WRITTEN PERMISSION OF NATIONAL GRID ELECTRICITY TRANSMISSION Plc

Doc Ref: 6.13.A6.F1

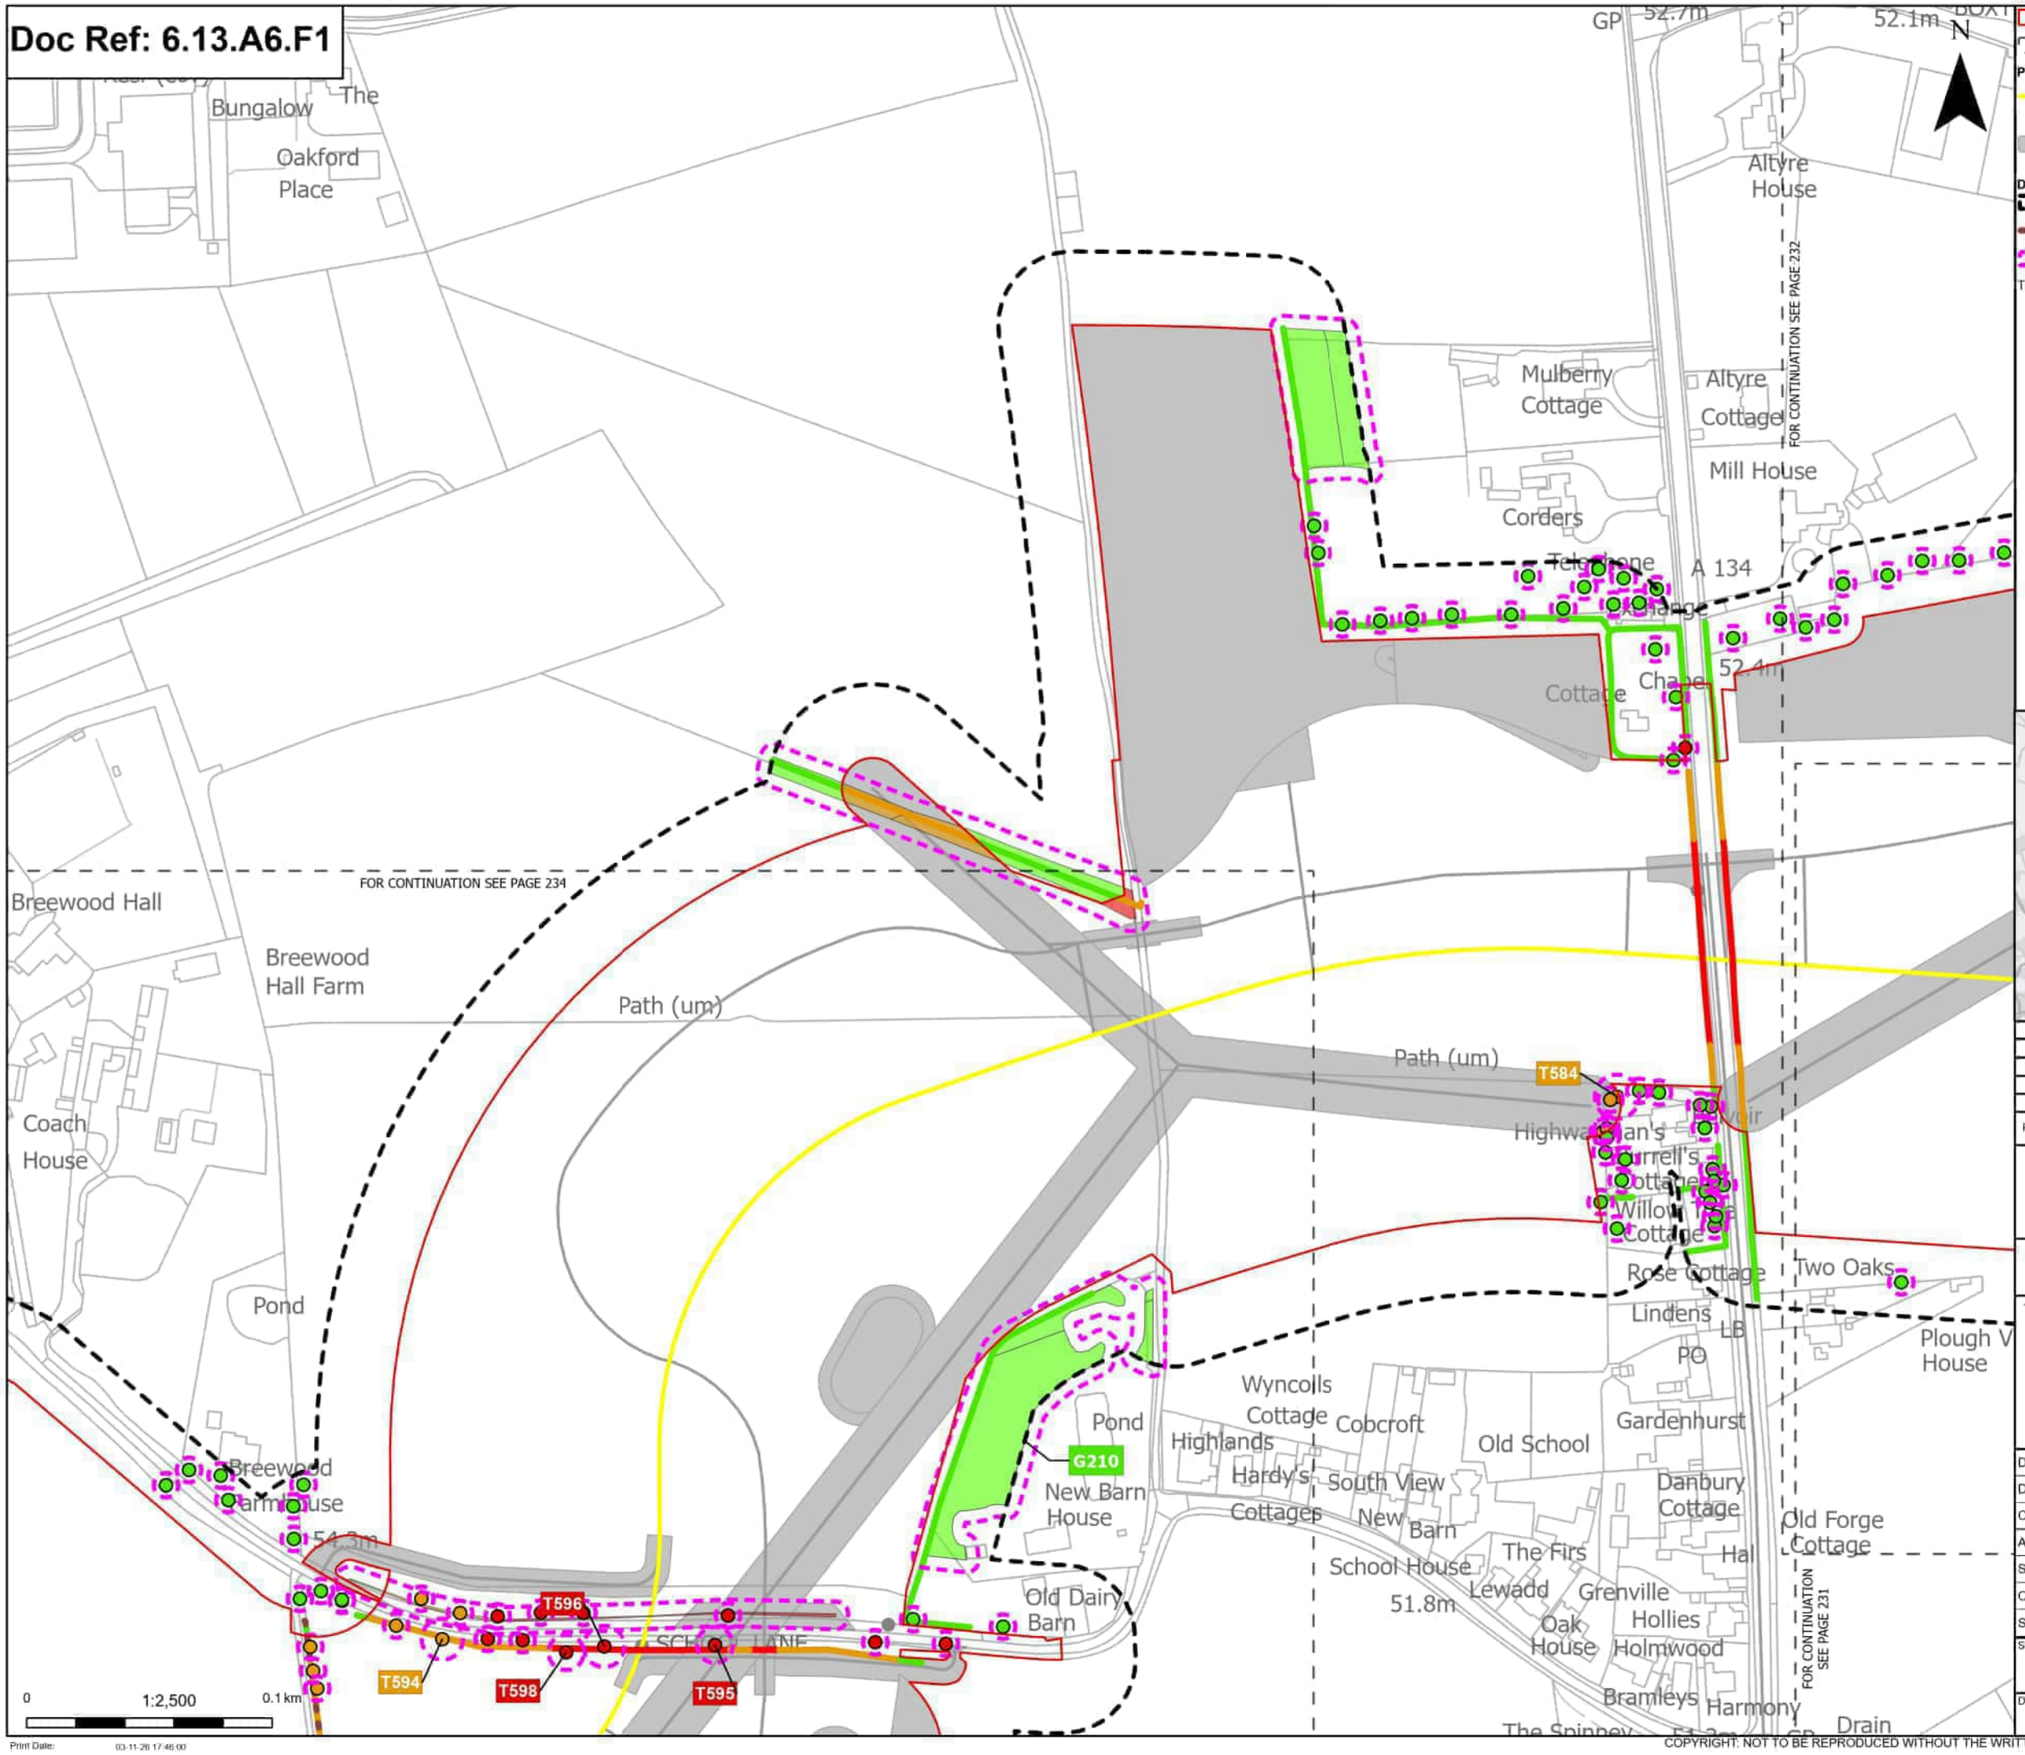

Order Limits
Sheet index outline

Proposed project design details
Proposed underground cable alignment
Other temporary and permanent construction and operational works

Discipline specific constraints
Arboriculture Study Area
Important Hedgerows
Root protection area

Trees - Impact
Removed
Potentially Affected
Unaffected

Hedgerow - Impact
Removed
Potentially Affected
Unaffected

Groups of trees - Impact
Removed
Potentially Affected
Unaffected

Note: The proposed overhead line alignment and proposed underground cable alignment together comprise the alignment. For further details regarding the design, please refer to Figures 4.1 (document reference 6.4.F1) and 4.2 (document reference 6.4.F2).

Notes: Background mapping information has been reproduced from the Ordnance Survey by permission of Ordnance Survey of the Controller of His Majesty's Stationery Office. © Crown copyright and database rights (2025) Licence OS100024241 and AC0000807948. © Crown copyright and database rights 2025 Ordnance Survey AC0000808122. Contains public sector information licensed under the Open Government Licence v3.0. © National Grid UK



Rev	Date	Description	Drawn	Check	Approv
C	Mar 2026	FOR DCO APPLICATION	JAL	AF	KB
B	Feb 2026	FOR DCO APPLICATION	JAL	AF	KB
A	Aug 2025	FOR DCO APPLICATION	JAL	AF	KB

nationalgrid

PROJECT: Norwich to Tilbury

Planning Inspectorate App Number: EN020027
Regulation 5(2)(a)

Title:

Figure A13.6.1- Landscape and Visual Arboriculture Impacts Plan
Page 233 of 396

Designed	M. Watson	Date	March 26
Drawn	J. Acero Leon	Date	March 26
Checked	A. Fell	Date	March 26
Approved	K. Burrows	Date	March 26
Scale:	1:2,500	Datum:	AOD
Original Size:	A3	Grid:	OS
Suitability Code:	A2	Project Number:	10059280


Suitability Description:
Accepted as Concept Stage

Drawing Number: 10059280-ARC-EBD-ZZ-DR-ZZ-00393
Revision: C

Print Date: 03-11-26 17:46:00

COPYRIGHT: NOT TO BE REPRODUCED WITHOUT THE WRITTEN PERMISSION OF NATIONAL GRID ELECTRICITY TRANSMISSION Plc

Doc Ref: 6.13.A6.F1

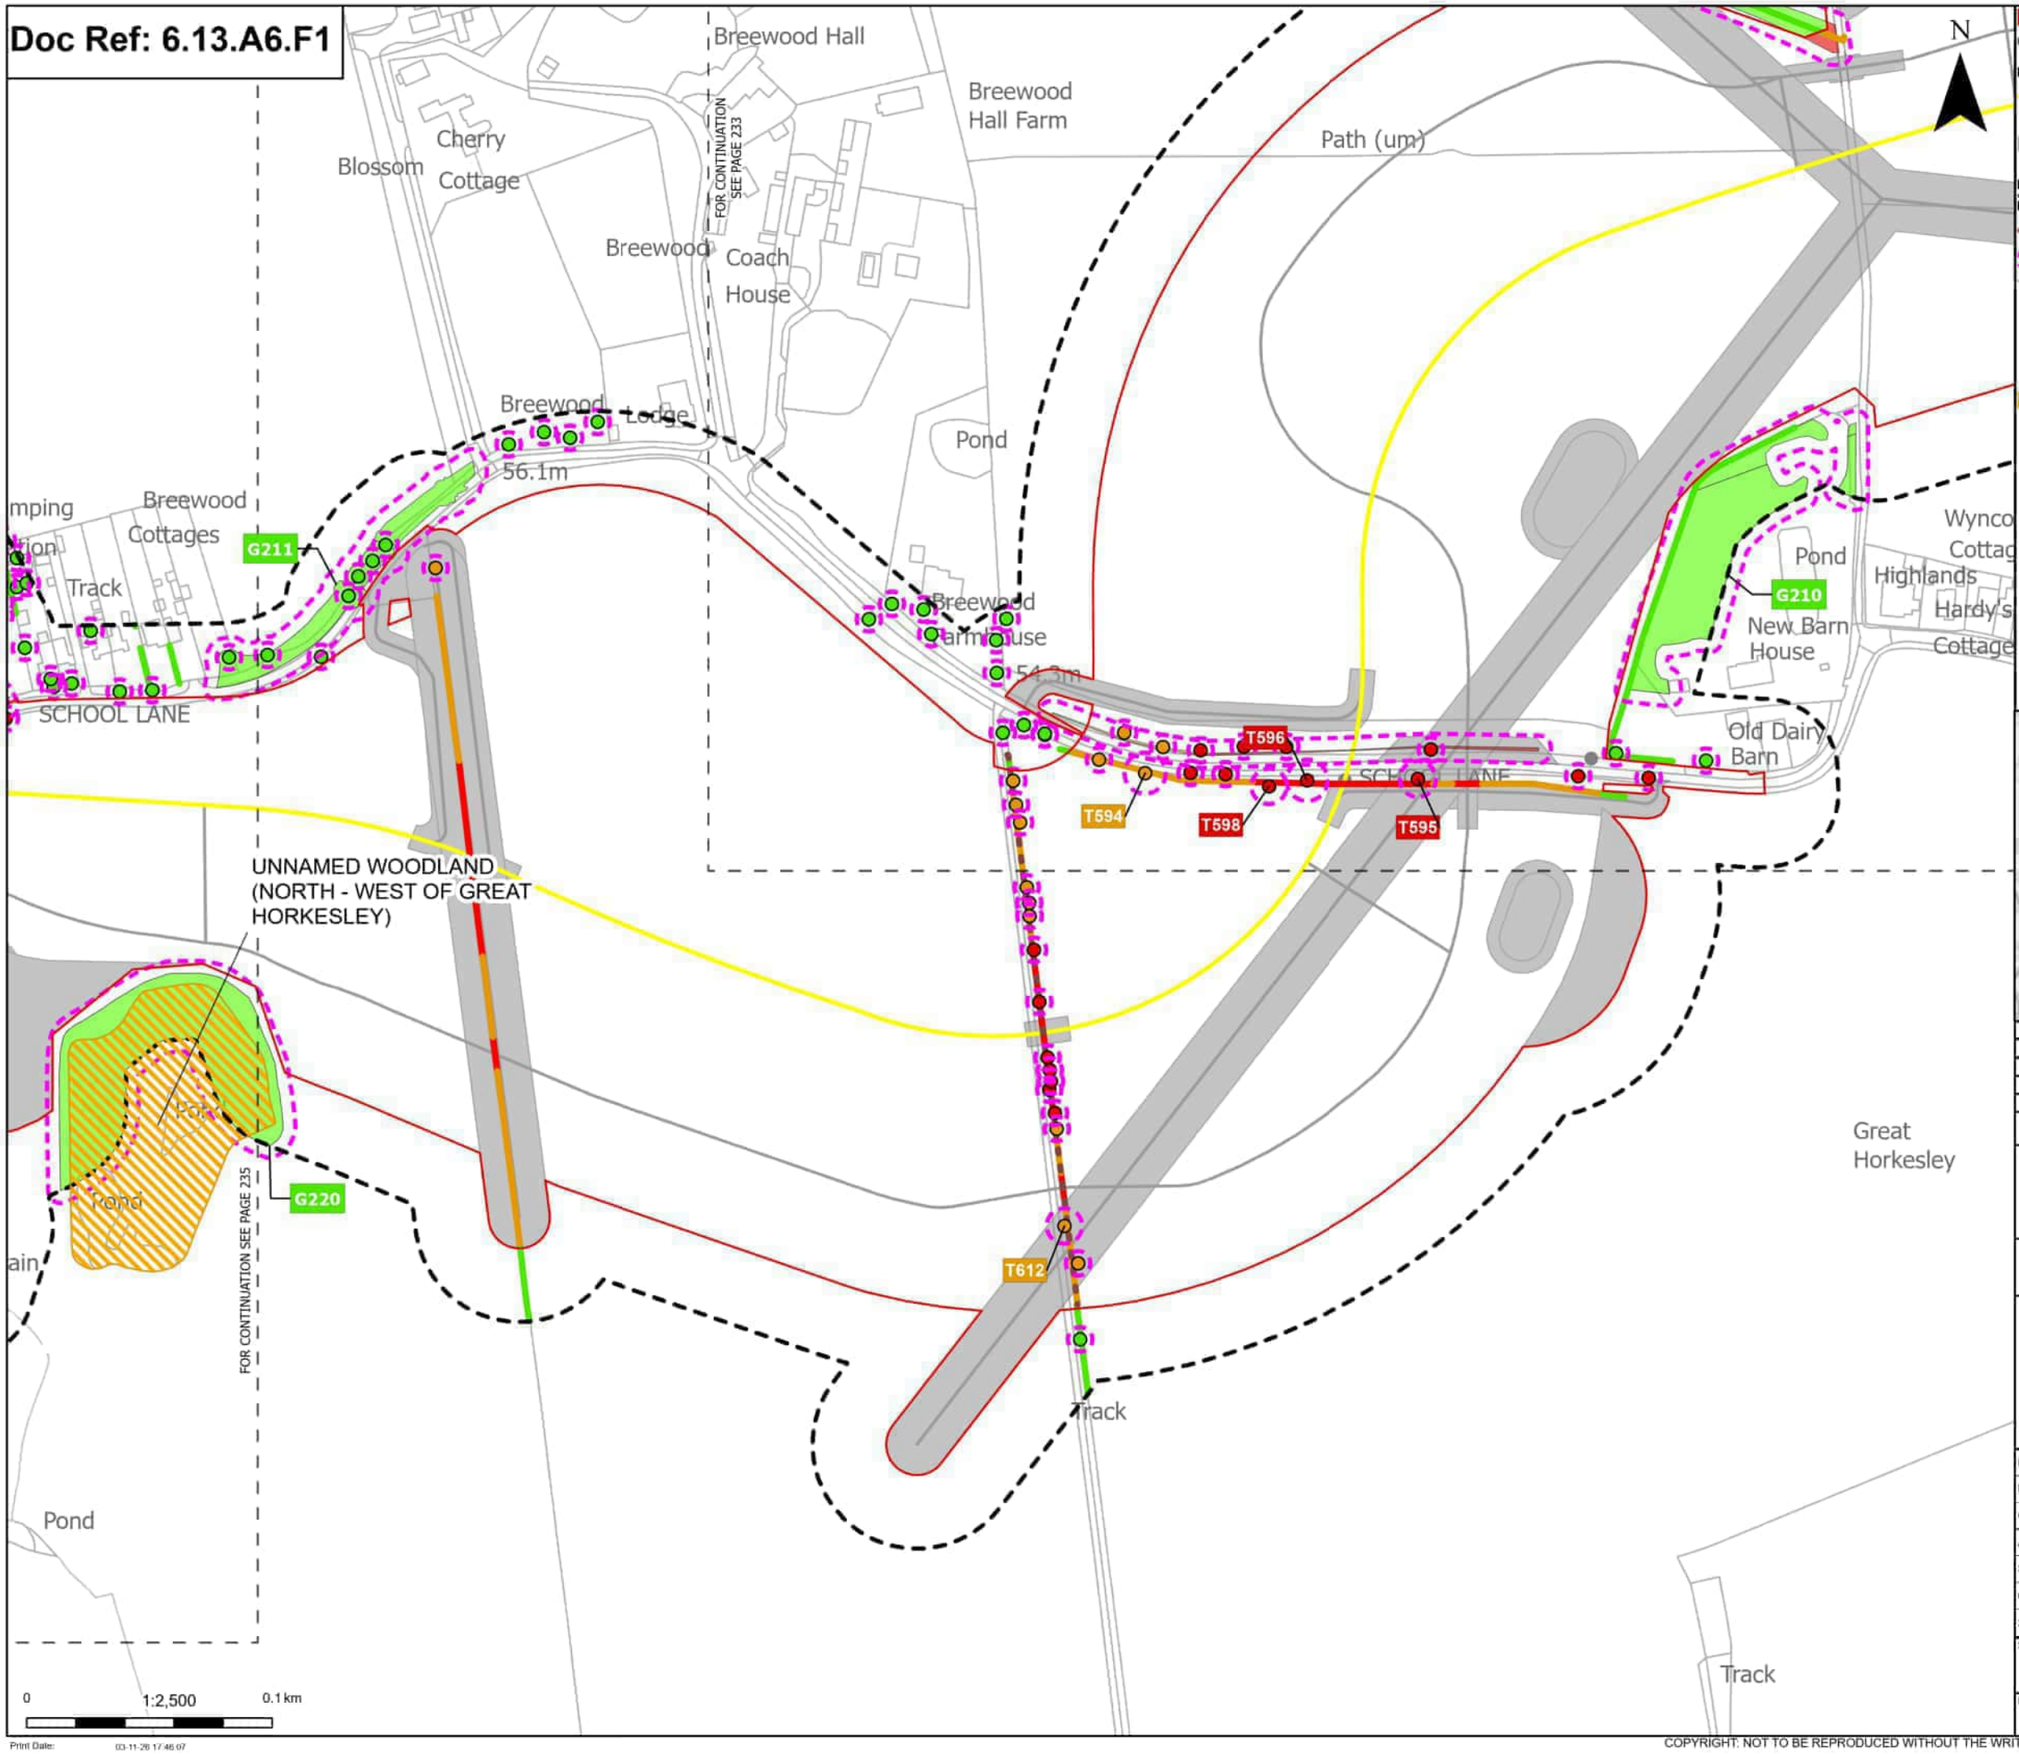

Order Limits
Sheet index outline

Proposed project design details
Proposed underground cable alignment
Other temporary and permanent construction and operational works

Discipline specific constraints
Arboriculture Study Area
Important Hedgerows
Root protection area

Trees - Impact
Removed
Potentially Affected
Unaffected

Updated Ancient Woodland Sites (Ancient Woodland Inventory as per October 2025)

Hedgerow - Impact
Removed
Potentially Affected
Unaffected

Groups of trees - Impact
Removed
Potentially Affected
Unaffected

Note: The proposed overhead line alignment and proposed underground cable alignment together comprise the alignment. For further details regarding the design, please refer to Figures 4.1 (document reference 6.4.F1) and 4.2 (document reference 6.4.F2).

Notes: Background mapping information has been reproduced from the Ordnance Survey by permission of Ordnance Survey of the Controller of His Majesty's Stationery Office. © Crown copyright and database rights (2025) Licence OS100024241 and AC0000807548. © Crown copyright and database rights 2025 Ordnance Survey AC0000808122, Contains public sector information licensed under the Open Government Licence v3.0, © National Grid UK



Rev	Date	Description	Drawn	Check	Approv
C	Mar 2026	FOR DCO APPLICATION	JAL	AF	KB
B	Feb 2026	FOR DCO APPLICATION	JAL	AF	KB
A	Aug 2025	FOR DCO APPLICATION	JAL	AF	KB

nationalgrid

PROJECT: Norwich to Tilbury

Planning Inspectorate App Number: EN020027
Regulation 5(2)(a)

Title:

Figure A13.6.1- Landscape and Visual Arboriculture Impacts Plan
Page 234 of 396

Designed	M. Watson	Date	March 26
Drawn	J. Acero Leon	Date	March 26
Checked	A. Fell	Date	March 26
Approved	K. Burrows	Date	March 26
Scale:	1:2,500	Datum:	AOD
Original Size:	A3	Grid:	OS
Suitability Code:	A2	Project Number:	10059280


Suitability Description:
Accepted as Concept Stage

Drawing Number: 10059280-ARC-EBD-ZZ-DR-ZZ-00393
Revision: C

Print Date: 03-11-26 17:46:07

COPYRIGHT: NOT TO BE REPRODUCED WITHOUT THE WRITTEN PERMISSION OF NATIONAL GRID ELECTRICITY TRANSMISSION Plc

Doc Ref: 6.13.A6.F1

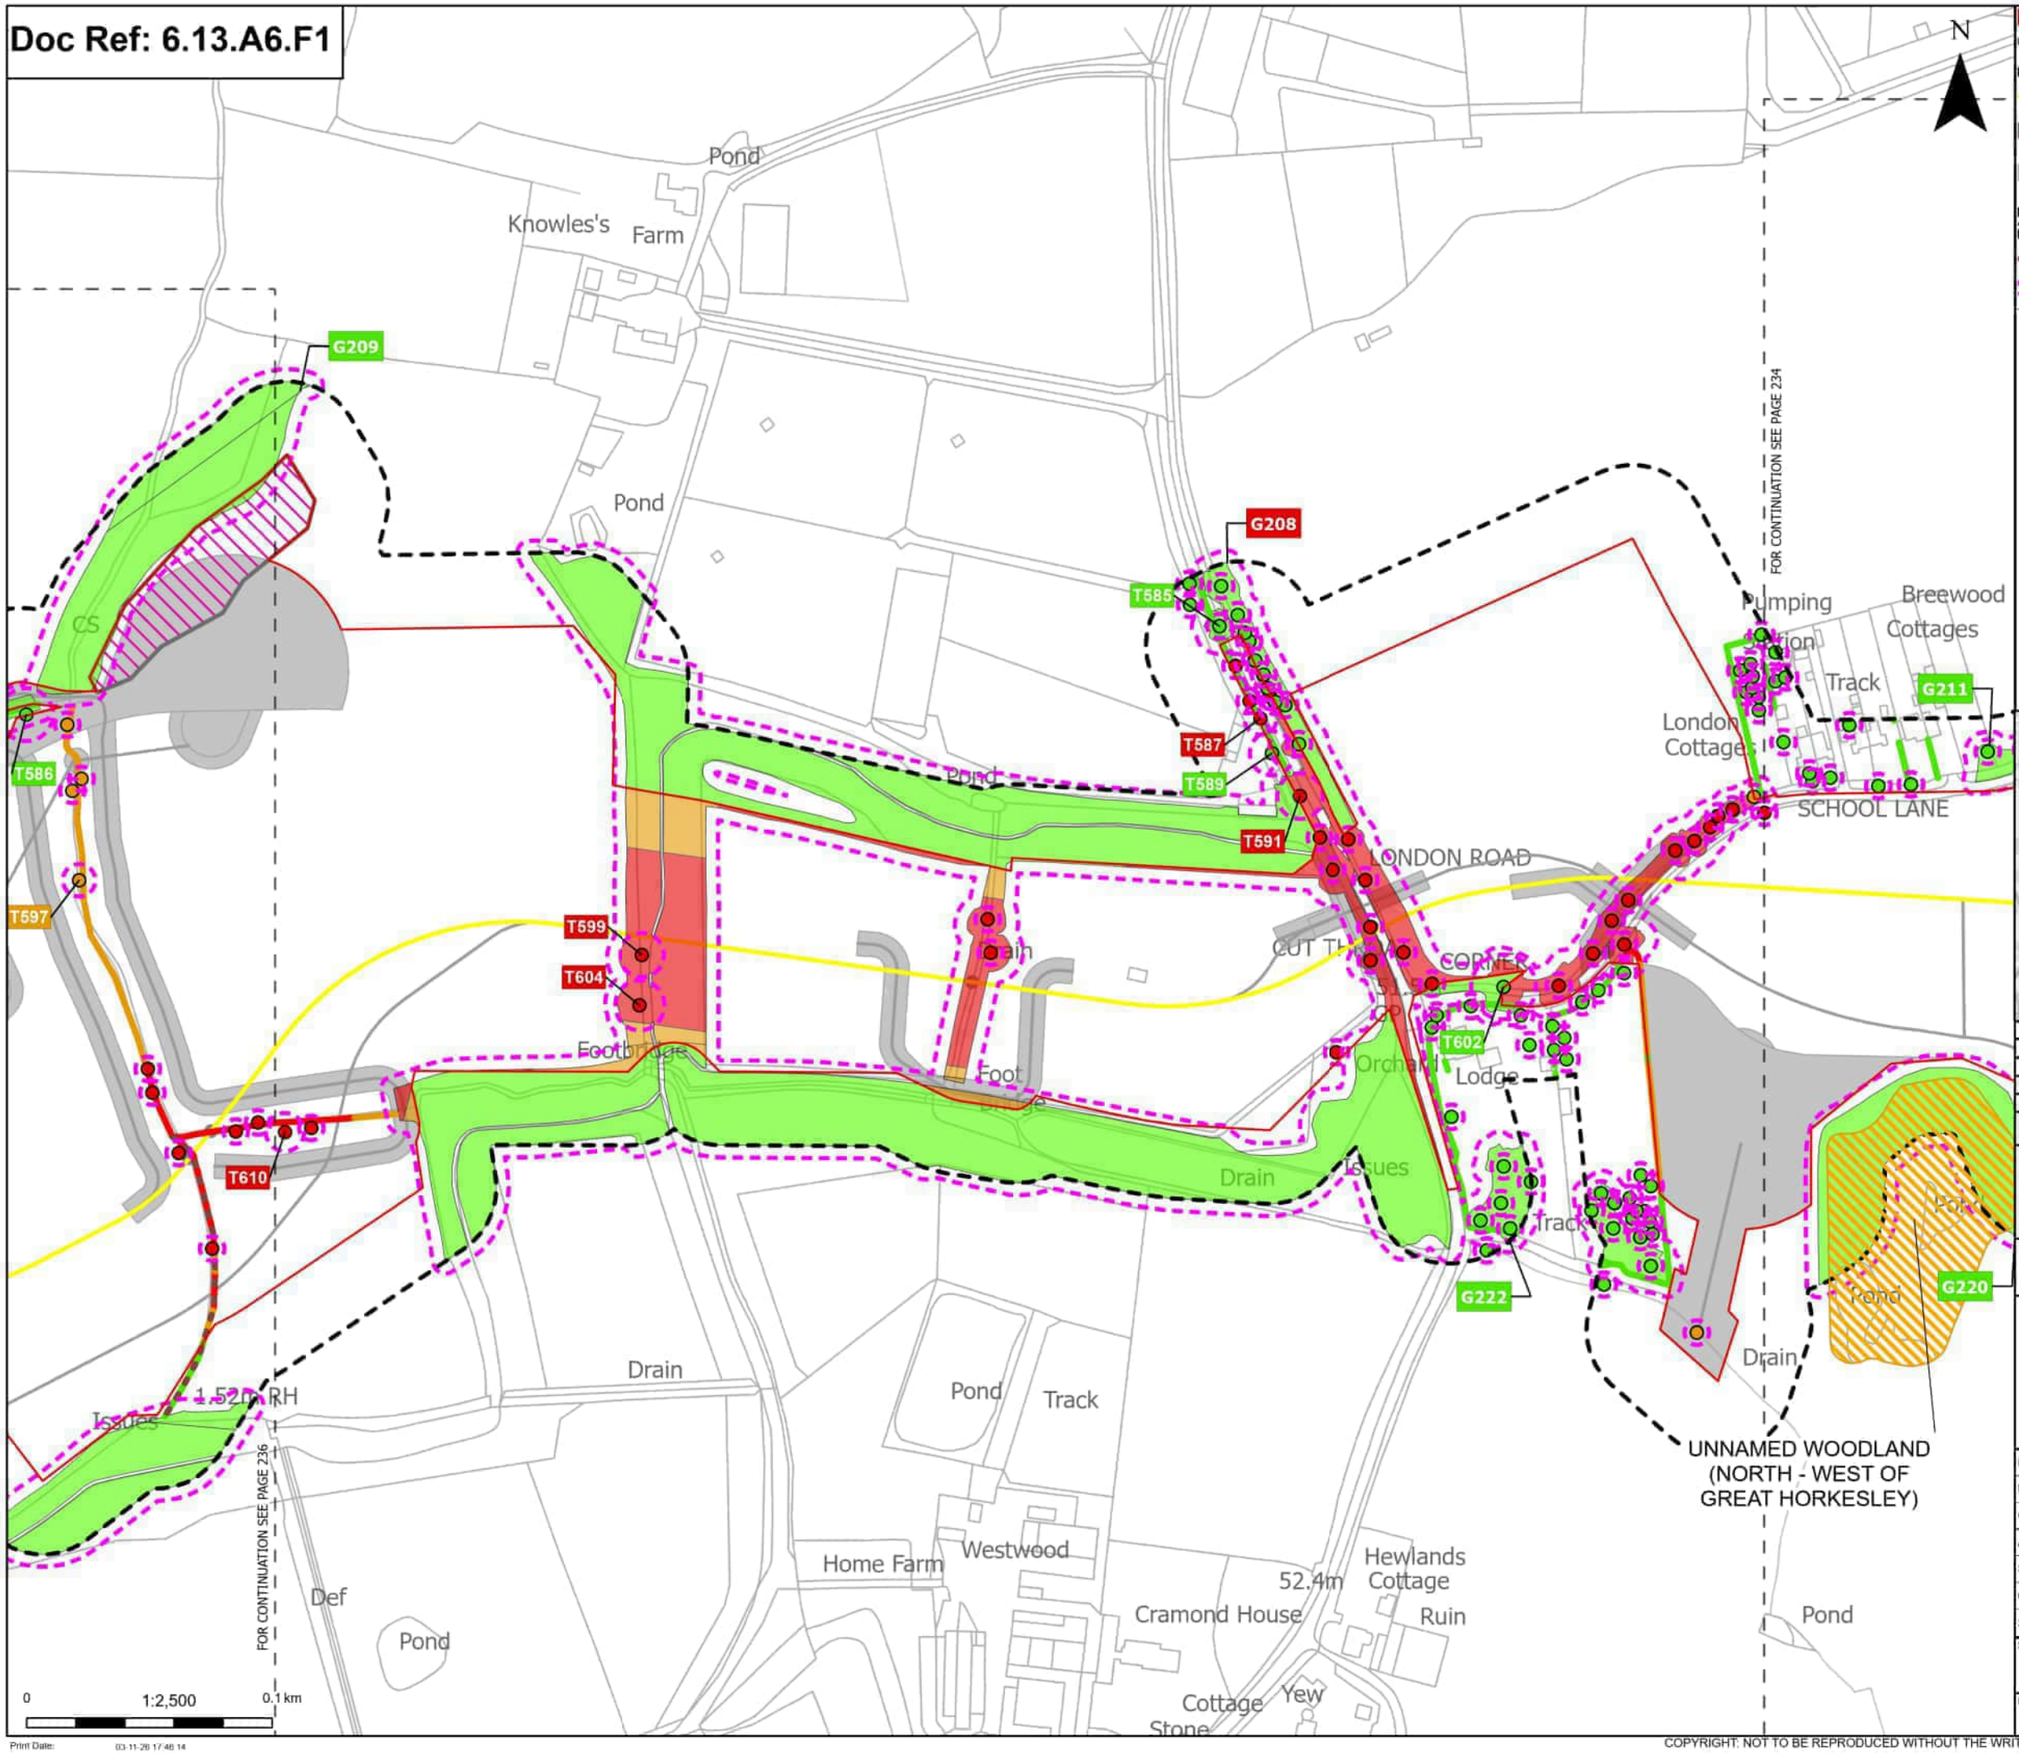

Order Limits
Sheet index outline

Proposed project design details
Proposed underground cable alignment
Environmental mitigation
Other temporary and permanent construction and operational works

Discipline specific constraints
Arboriculture Study Area
Important Hedgerows
Root protection area

Trees - Impact
Removed
Potentially Affected
Unaffected

Updated Ancient Woodland Sites (Ancient Woodland Inventory as per October 2025)

Hedgerow - Impact
Removed
Potentially Affected
Unaffected

Groups of trees - Impact
Removed
Potentially Affected
Unaffected

Note: The proposed overhead line alignment and proposed underground cable alignment together comprise the alignment. For further details regarding the design, please refer to Figures 4.1 (document reference 6.4.F1) and 4.2 (document reference 6.4.F2).

Notes: Background mapping information has been reproduced from the Ordnance Survey by permission of Ordnance Survey of the Controller of His Majesty's Stationery Office. © Crown copyright and database rights (2025) Licence OS100024241 and AC0000807948. © Crown copyright and database rights 2025 Ordnance Survey AC0000808122. Contains public sector information licensed under the Open Government Licence v3.0. © National Grid UK



Rev	Date	Description	Drawn	Check	Approv
C	Mar 2026	FOR DCO APPLICATION	JAL	AF	KB
B	Feb 2026	FOR DCO APPLICATION	JAL	AF	KB
A	Aug 2025	FOR DCO APPLICATION	JAL	AF	KB

nationalgrid

PROJECT:
Norwich to Tilbury

Planning Inspectorate App Number: EN020027
Regulation 5(2)(a)

Title:

Figure A13.6.1- Landscape and Visual Arboriculture Impacts Plan
Page 235 of 396

Designed	M. Watson	Date	March 26
Drawn	J. Acero Leon	Date	March 26
Checked	A. Fell	Date	March 26
Approved	K. Burrows	Date	March 26
Scale:	1:2,500	Datum:	AOD
Original Size:	A3	Grid:	OS
Suitability Code:	A2	Project Number:	10059280


Suitability Description:
Accepted as Concept Stage

Drawing Number: 10059280-ARC-EBD-ZZ-DR-ZZ-00393
Revision: C

Print Date: 03-11-26 17:46:14

COPYRIGHT: NOT TO BE REPRODUCED WITHOUT THE WRITTEN PERMISSION OF NATIONAL GRID ELECTRICITY TRANSMISSION Plc

Doc Ref: 6.13.A6.F1

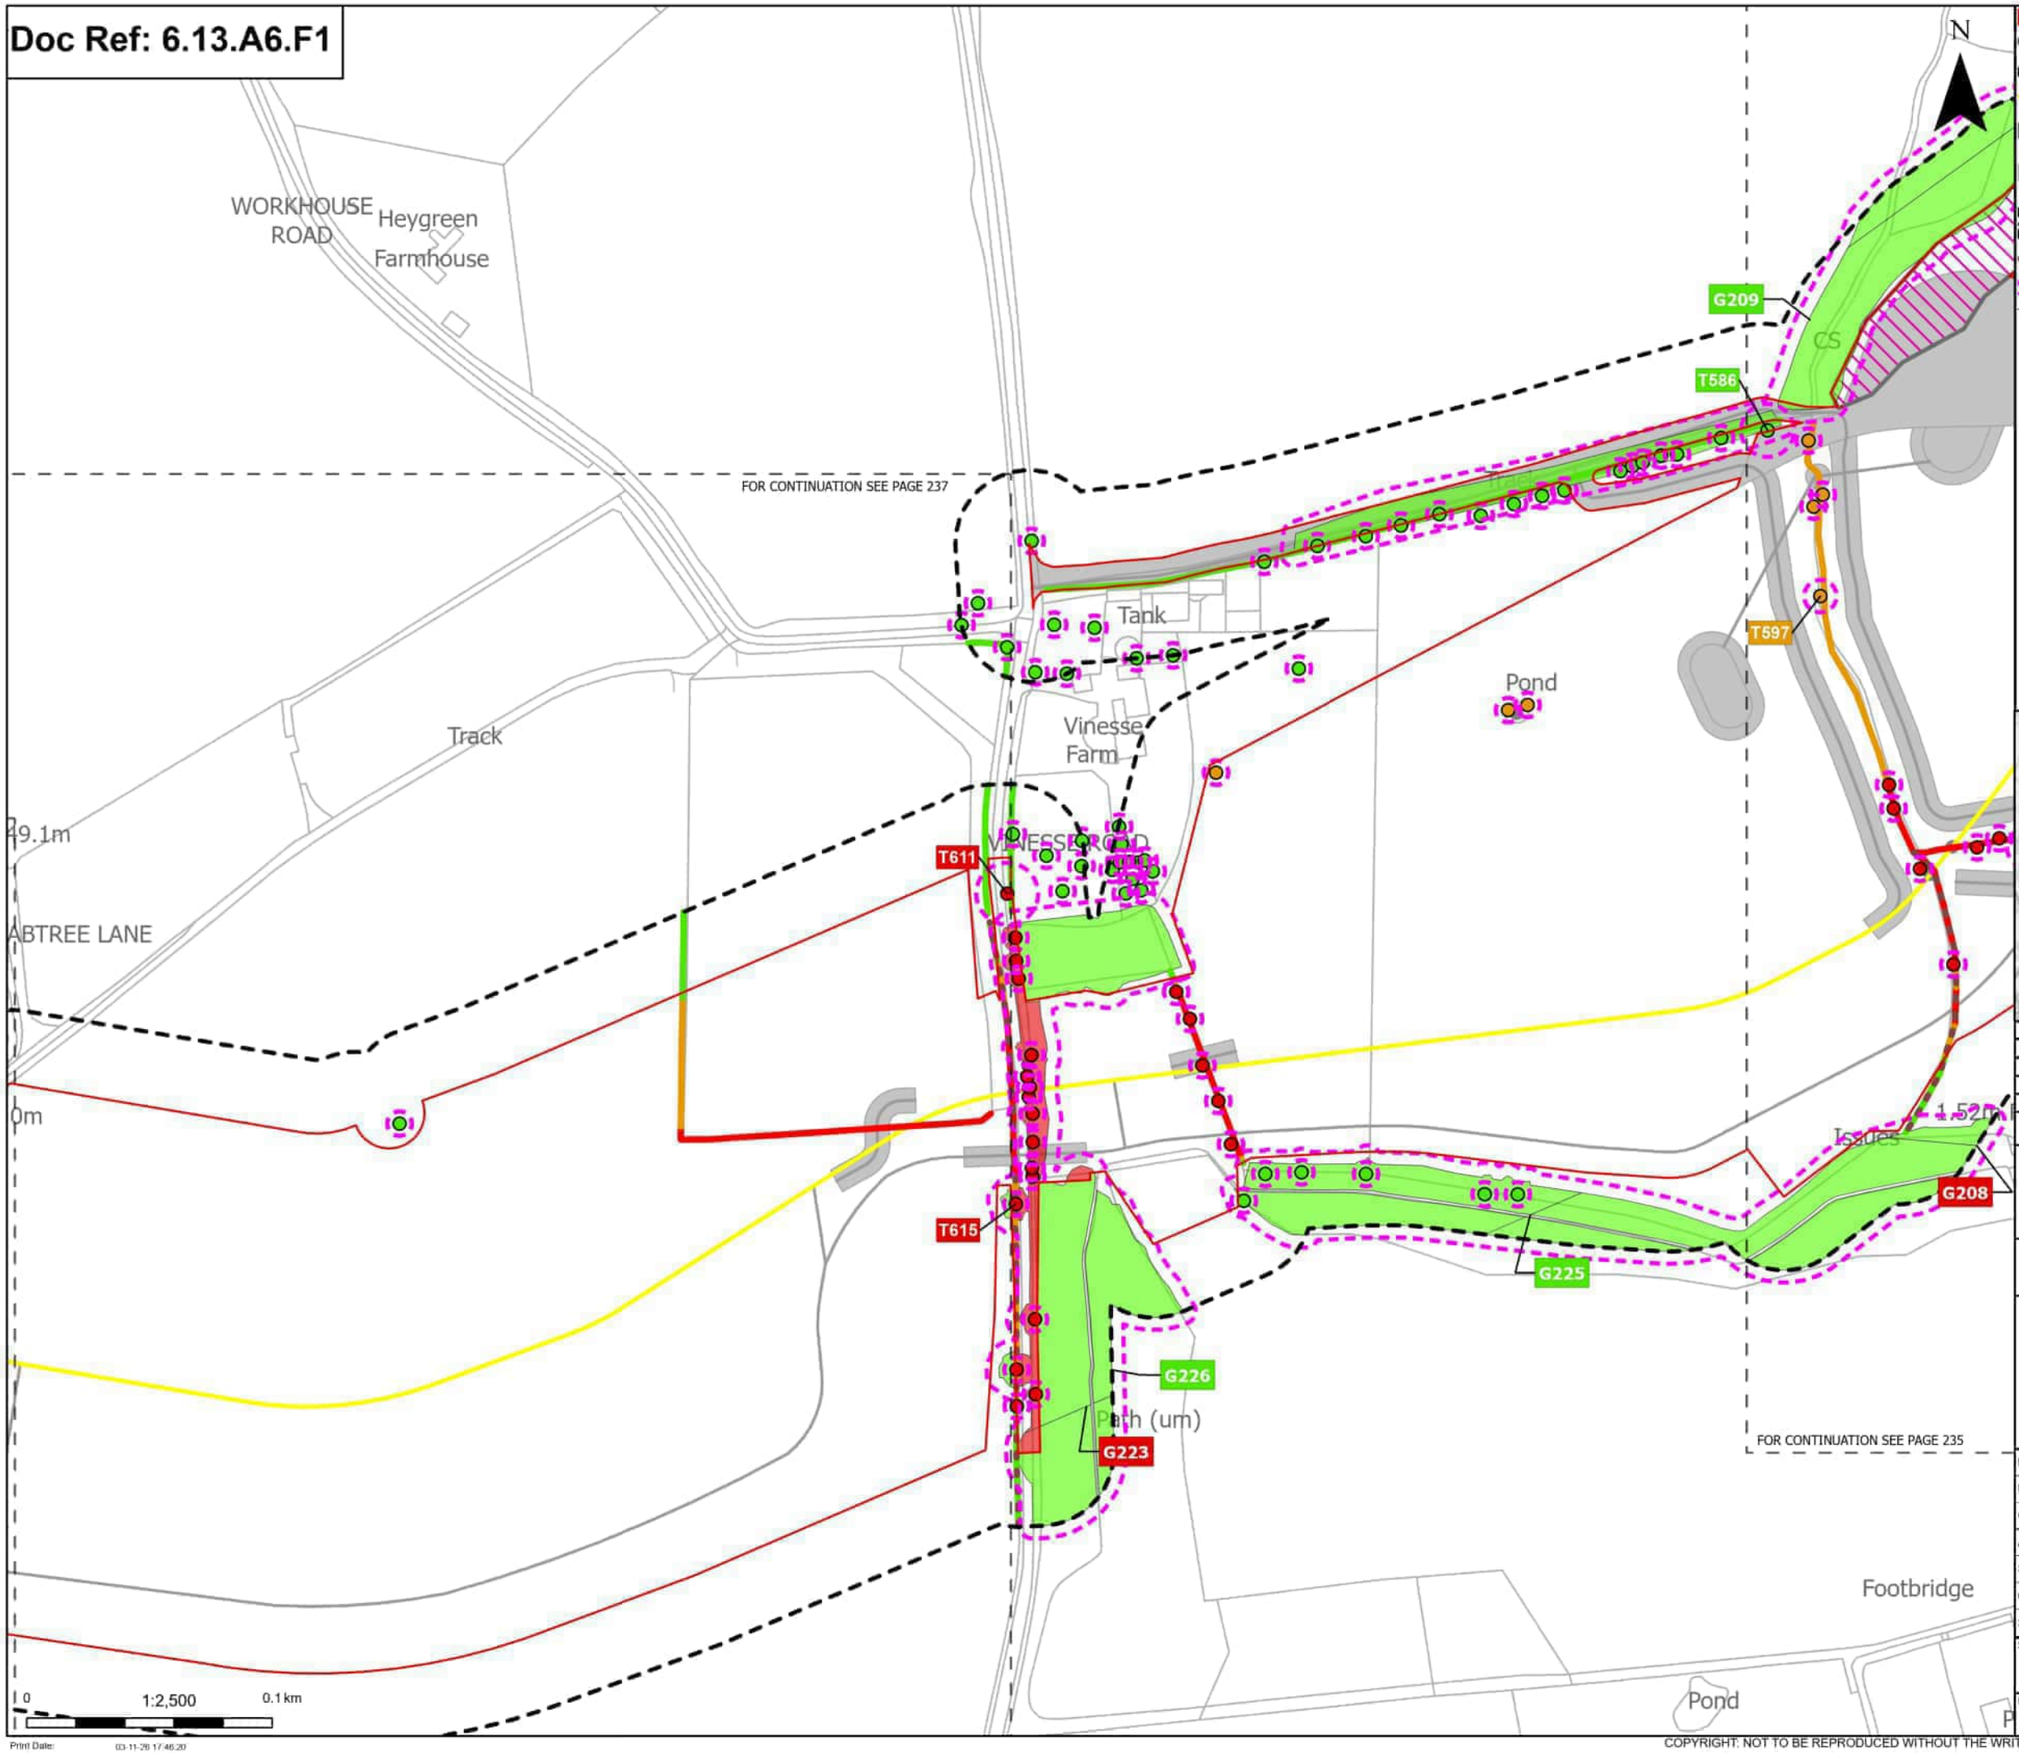

Print Date: 03-11-26 17:46:20

Order Limits
Sheet index outline

Proposed project design details
Proposed underground cable alignment
Environmental mitigation
Other temporary and permanent construction and operational works

Discipline specific constraints
Arboriculture Study Area
Important Hedgerows
Root protection area

Trees - Impact
Removed
Potentially Affected
Unaffected

Hedgerow - Impact
Removed
Potentially Affected
Unaffected

Groups of trees - Impact
Removed
Potentially Affected
Unaffected

Note: The proposed overhead line alignment and proposed underground cable alignment together comprise the alignment. For further details regarding the design, please refer to Figures 4.1 (document reference 6.4.F1) and 4.2 (document reference 6.4.F2).

Notes: Background mapping information has been reproduced from the Ordnance Survey by permission of Ordnance Survey of the Controller of His Majesty's Stationery Office. © Crown copyright and database rights (2025) Licence OS100024241 and AC0000807948. © Crown copyright and database rights 2025 Ordnance Survey AC0000808122. Contains public sector information licensed under the Open Government Licence v3.0. © National Grid UK



Rev	Date	Description	Drawn	Check	Approv
C	Mar 2026	FOR DCO APPLICATION	JAL	AF	KB
B	Feb 2026	FOR DCO APPLICATION	JAL	AF	KB
A	Aug 2025	FOR DCO APPLICATION	JAL	AF	KB

nationalgrid

PROJECT: Norwich to Tilbury

Planning Inspectorate App Number: EN020027
Regulation 5(2)(a)

Title:

Figure A13.6.1- Landscape and Visual Arboriculture Impacts Plan
Page 236 of 396

Designed	M. Watson	Date	March 26
Drawn	J. Acero Leon	Date	March 26
Checked	A. Fell	Date	March 26
Approved	K. Burrows	Date	March 26
Scale:	1:2,500	Datum:	AOD
Original Size:	A3	Grid:	OS
Suitability Code:	A2	Project Number:	10059280


Suitability Description: Accepted as Concept Stage

Drawing Number: 10059280-ARC-EBD-ZZ-DR-ZZ-00393

Revision: C

COPYRIGHT: NOT TO BE REPRODUCED WITHOUT THE WRITTEN PERMISSION OF NATIONAL GRID ELECTRICITY TRANSMISSION Plc

Doc Ref: 6.13.A6.F1

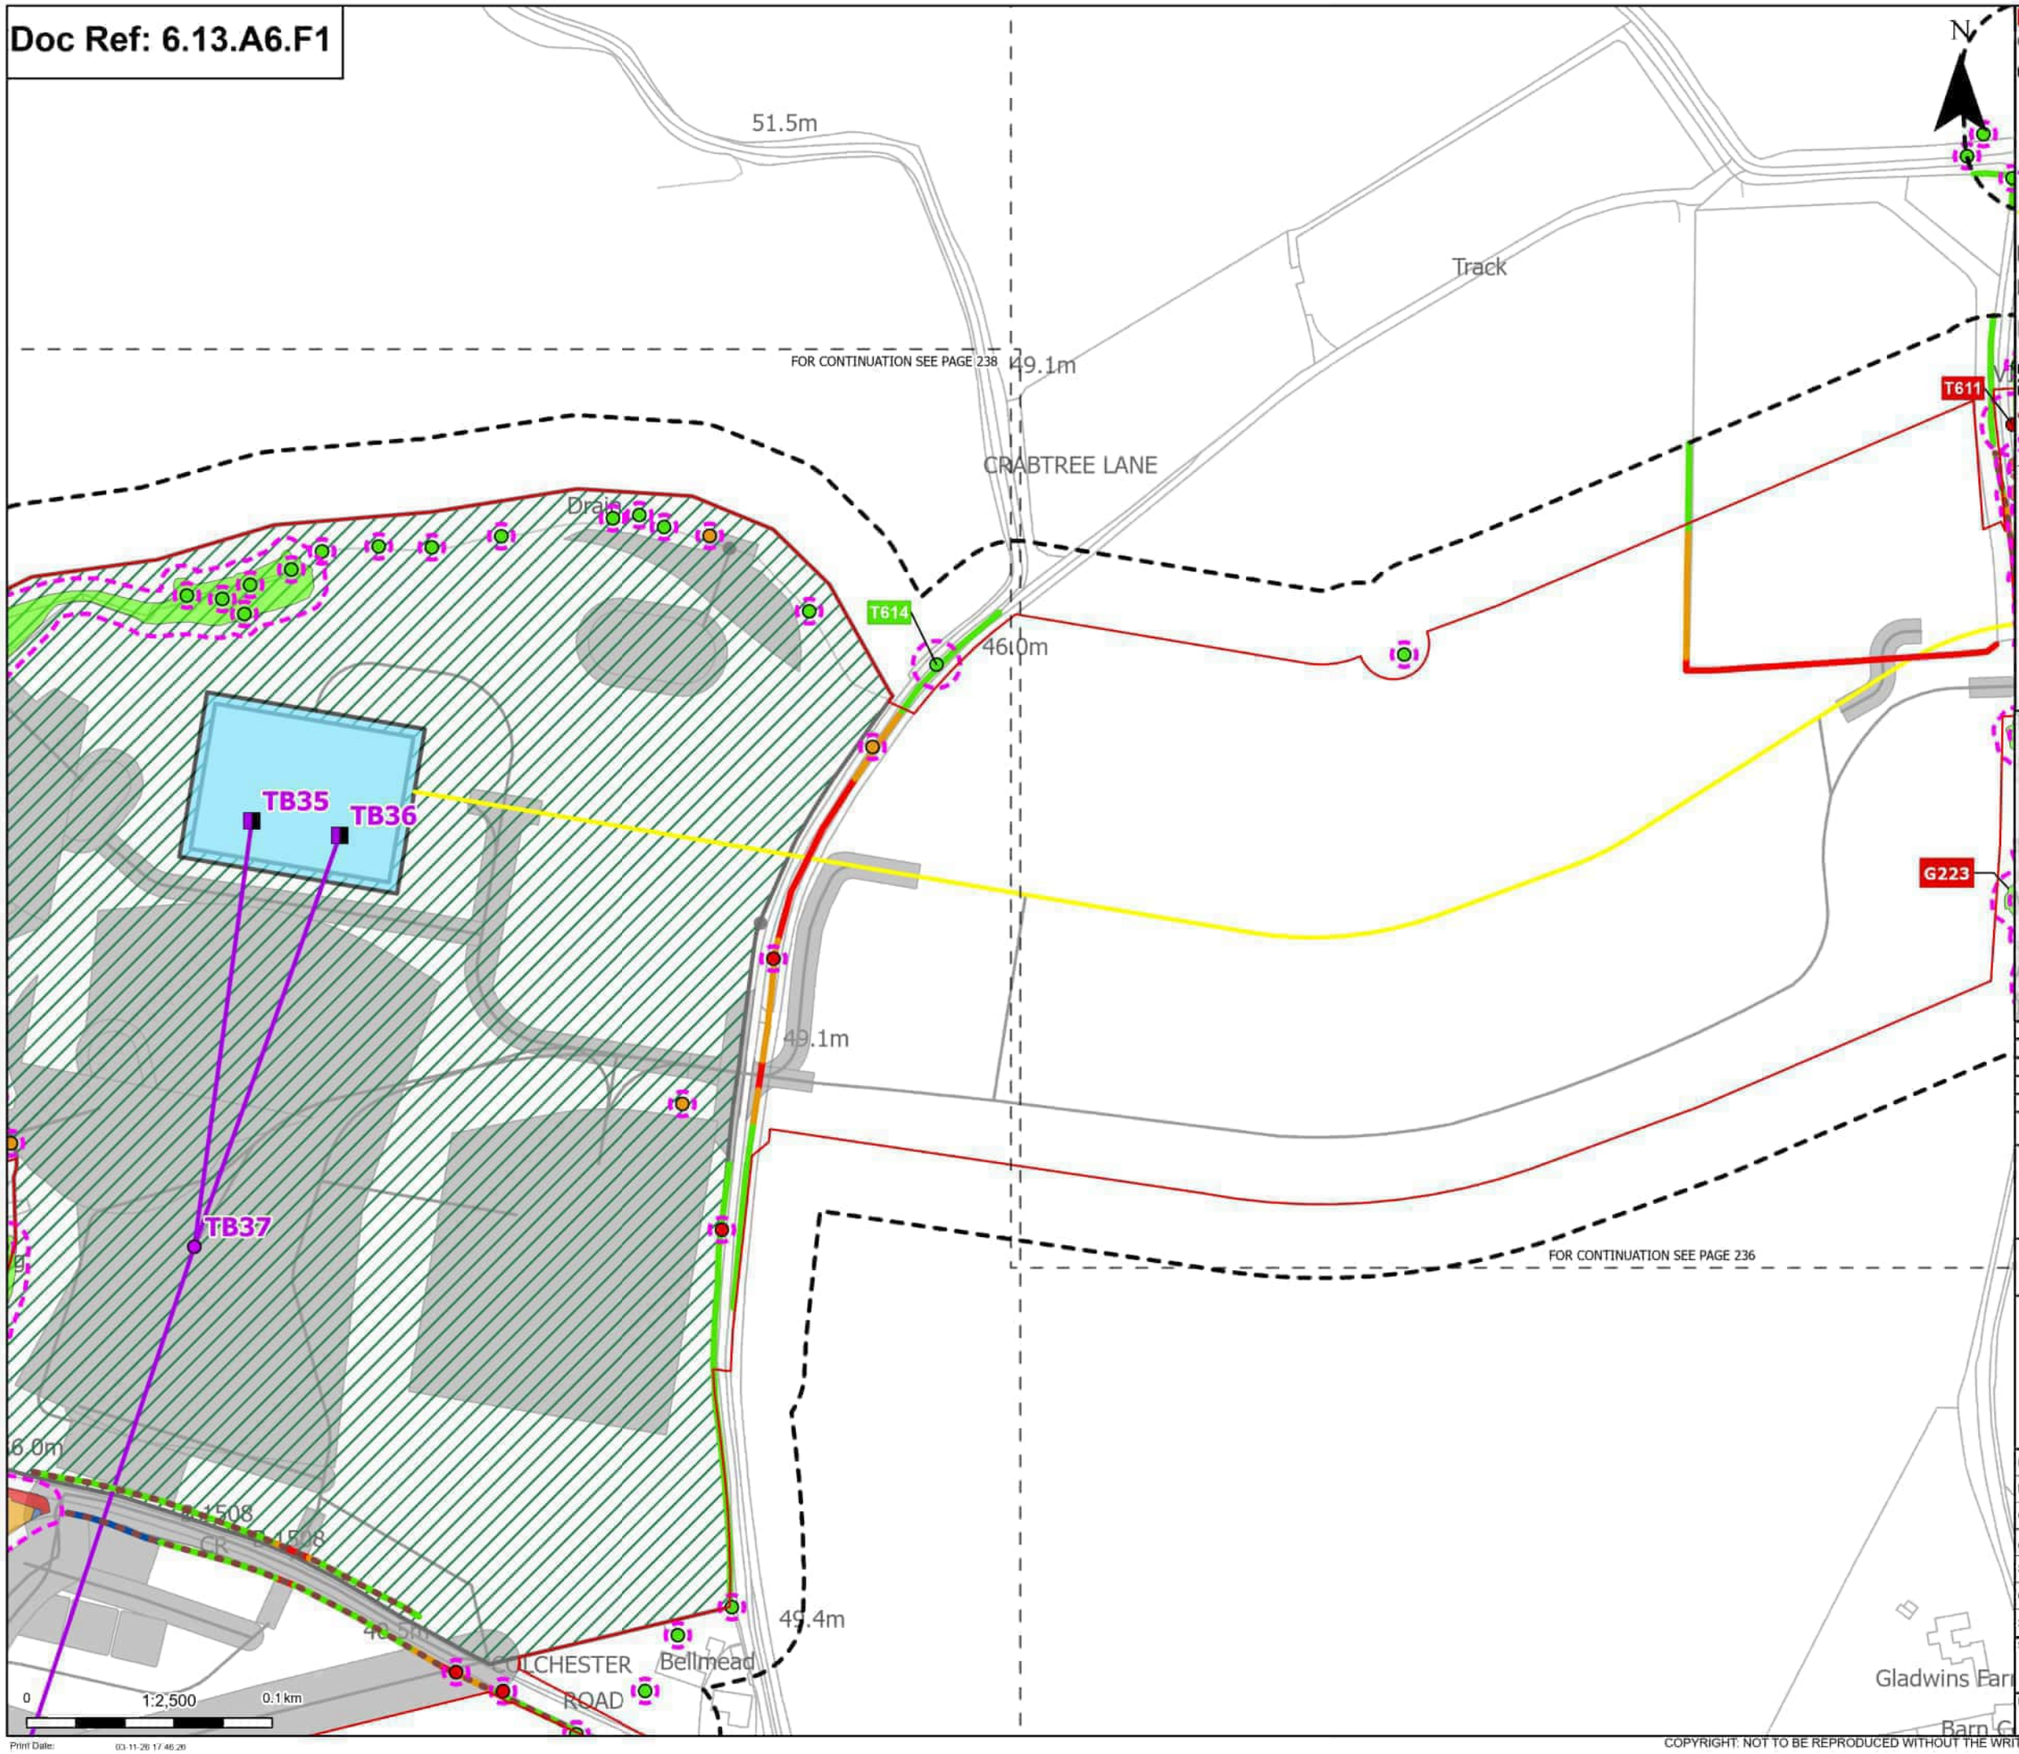

Order Limits
Sheet index outline

Proposed project design details
- Proposed full line tension gantry
- Proposed standard lattice pylon location
- Proposed overhead line alignment
- Proposed underground cable alignment
- Proposed cable sealing end compound (CSEC)
- Environmental area
- Other temporary and permanent construction and operational works

Discipline specific constraints
- Arboriculture Study Area
- Important Hedgerows
- Root protection area

Trees - Impact
- Removed

Potentially Affected
Unaffected

Hedgerow - Impact
- Removed
- Affected Managed
- Potentially Affected
- Unaffected

Groups of trees - Impact
- Removed
- Affected Managed
- Potentially Affected
- Unaffected

Note: The proposed overhead line alignment and proposed underground cable alignment together comprise the alignment. For further details regarding the design, please refer to Figures 4.1 (document reference 6.4.F1) and 4.2 (document reference 6.4.F2).

Notes: Background mapping information has been reproduced from the Ordnance Survey by permission of Ordnance Survey of the Controller of His Majesty's Stationery Office. © Crown copyright and database rights (2025) Licence OS100024241 and AC0000807548. © Crown copyright and database rights 2025 Ordnance Survey AC0000808122. Contains public sector information licensed under the Open Government Licence v3.0. © National Grid UK



Rev	Date	Description	Drawn	Check	Approv
C	Mar 2026	FOR DCO APPLICATION	JAL	AF	KB
B	Feb 2026	FOR DCO APPLICATION	JAL	AF	KB
A	Aug 2025	FOR DCO APPLICATION	JAL	AF	KB

nationalgrid

PROJECT: Norwich to Tilbury

Planning Inspectorate App Number: EN020027
Regulation 5(2)(a)

Title:

Figure A13.6.1- Landscape and Visual Arboriculture Impacts Plan
Page 237 of 396


Designed	M. Watson	Date	March 26
Drawn	J. Acero Leon	Date	March 26
Checked	A. Fell	Date	March 26
Approved	K. Burrows	Date	March 26
Scale:	1:2,500	Datum:	AOD
Original Size:	A3	Grid:	OS
Suitability Code:	A2	Project Number:	10059280

Suitability Description:
Accepted as Concept Stage

Drawing Number: 10059280-ARC-EBD-ZZ-DR-ZZ-00393
Revision: C

COPYRIGHT: NOT TO BE REPRODUCED WITHOUT THE WRITTEN PERMISSION OF NATIONAL GRID ELECTRICITY TRANSMISSION Plc

Doc Ref: 6.13.A6.F1

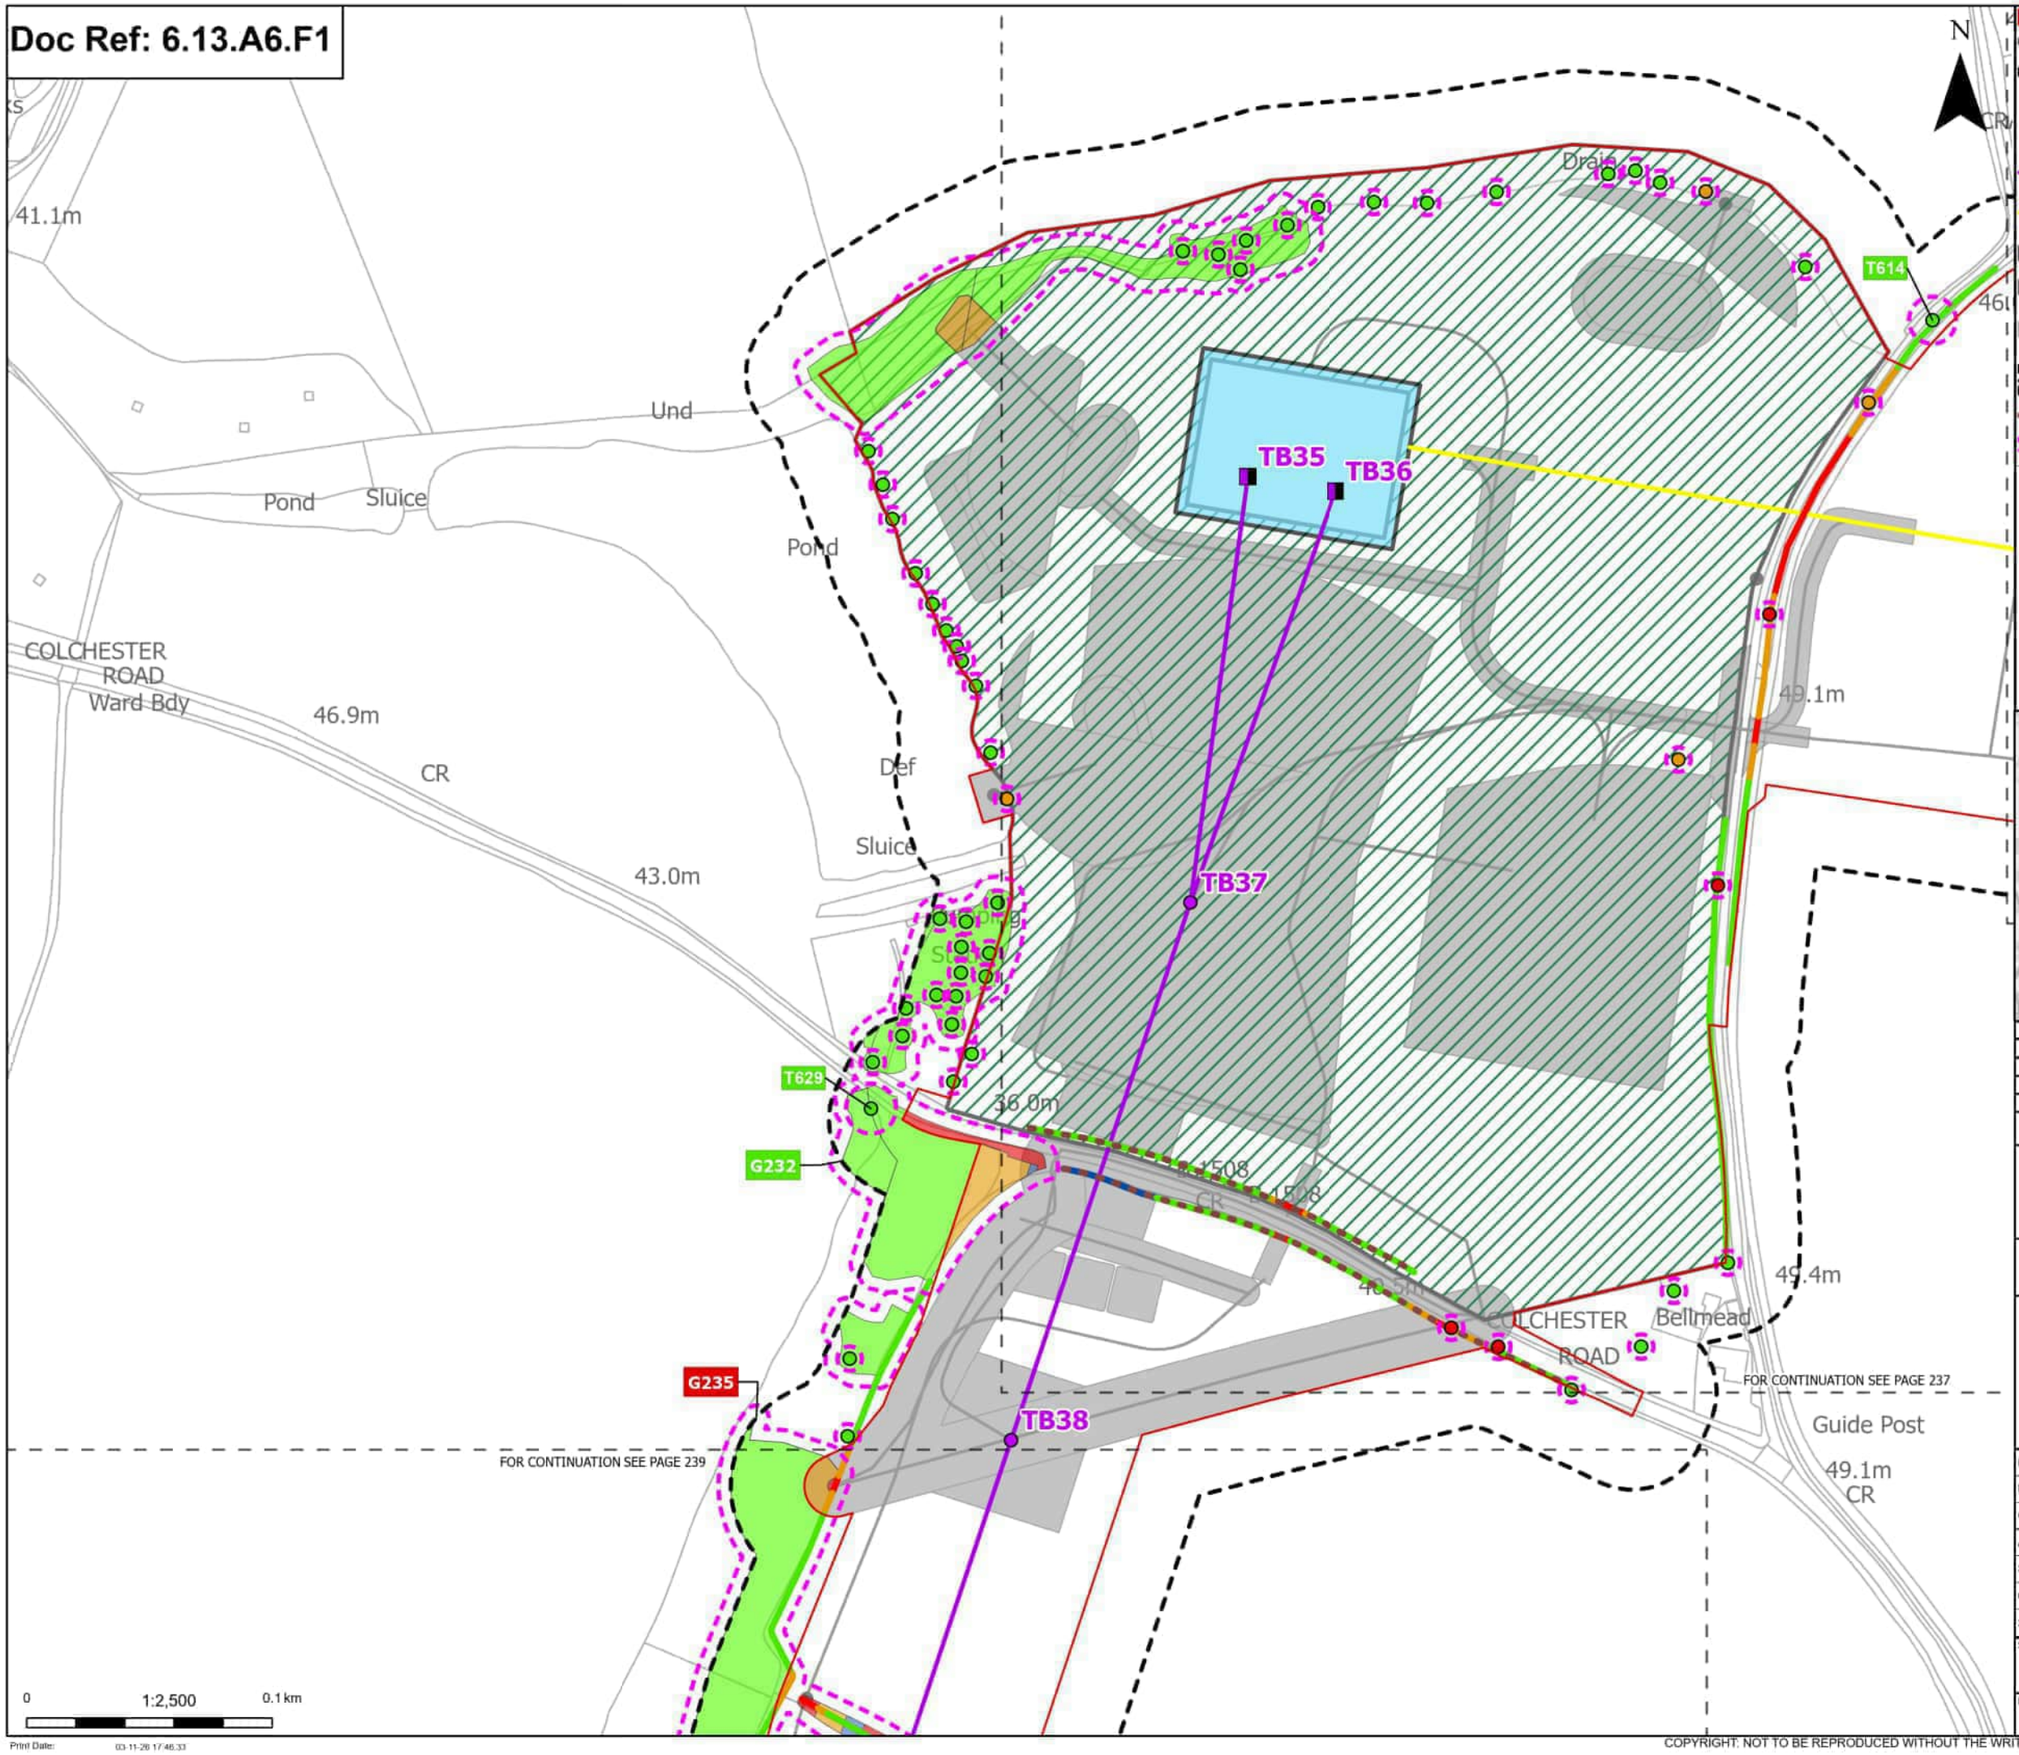

Order Limits
Sheet index outline

Proposed project design details
- Proposed full line tension gantry
- Proposed standard lattice pylon location
- Proposed overhead line alignment
- Proposed underground cable alignment
- Proposed cable sealing end compound (CSEC)
- Environmental area
- Other temporary and permanent construction and operational works

Discipline specific constraints
- Arboriculture Study Area
- Important Hedgerows
- Root protection area

Trees - Impact
- Removed

Potentially Affected
Unaffected

Hedgerow - Impact
- Removed
- Affected Managed
- Potentially Affected
- Unaffected

Groups of trees - Impact
- Removed
- Affected Managed
- Potentially Affected
- Unaffected

Note: The proposed overhead line alignment and proposed underground cable alignment together comprise the alignment. For further details regarding the design, please refer to Figures 4.1 (document reference 6.4.F1) and 4.2 (document reference 6.4.F2).

Notes: Background mapping information has been reproduced from the Ordnance Survey by permission of Ordnance Survey of the Controller of His Majesty's Stationery Office. © Crown copyright and database rights (2025) Licence OS100024241 and AC0000807948. © Crown copyright and database rights 2025 Ordnance Survey AC0000808122. Contains public sector information licensed under the Open Government Licence v3.0. © National Grid UK



Rev	Date	Description	Drawn	Check	Approv
C	Mar 2026	FOR DCO APPLICATION	JAL	AF	KB
B	Feb 2026	FOR DCO APPLICATION	JAL	AF	KB
A	Aug 2025	FOR DCO APPLICATION	JAL	AF	KB

nationalgrid

PROJECT: Norwich to Tilbury

Planning Inspectorate App Number: EN020027
Regulation 5(2)(a)

Title:

Figure A13.6.1- Landscape and Visual Arboriculture Impacts Plan
Page 238 of 396

Designed	M. Watson	Date	March 26
Drawn	J. Acero Leon	Date	March 26
Checked	A. Fell	Date	March 26
Approved	K. Burrows	Date	March 26
Scale:	1:2,500	Datum:	AOD
Original Size:	A3	Grid:	OS
Suitability Code:	A2	Project Number:	10059280


Suitability Description:
Accepted as Concept Stage

Drawing Number: 10059280-ARC-EBD-ZZ-DR-ZZ-00393
Revision: C

Print Date: 03-11-26 17:46:33

COPYRIGHT: NOT TO BE REPRODUCED WITHOUT THE WRITTEN PERMISSION OF NATIONAL GRID ELECTRICITY TRANSMISSION Plc

Doc Ref: 6.13.A6.F1

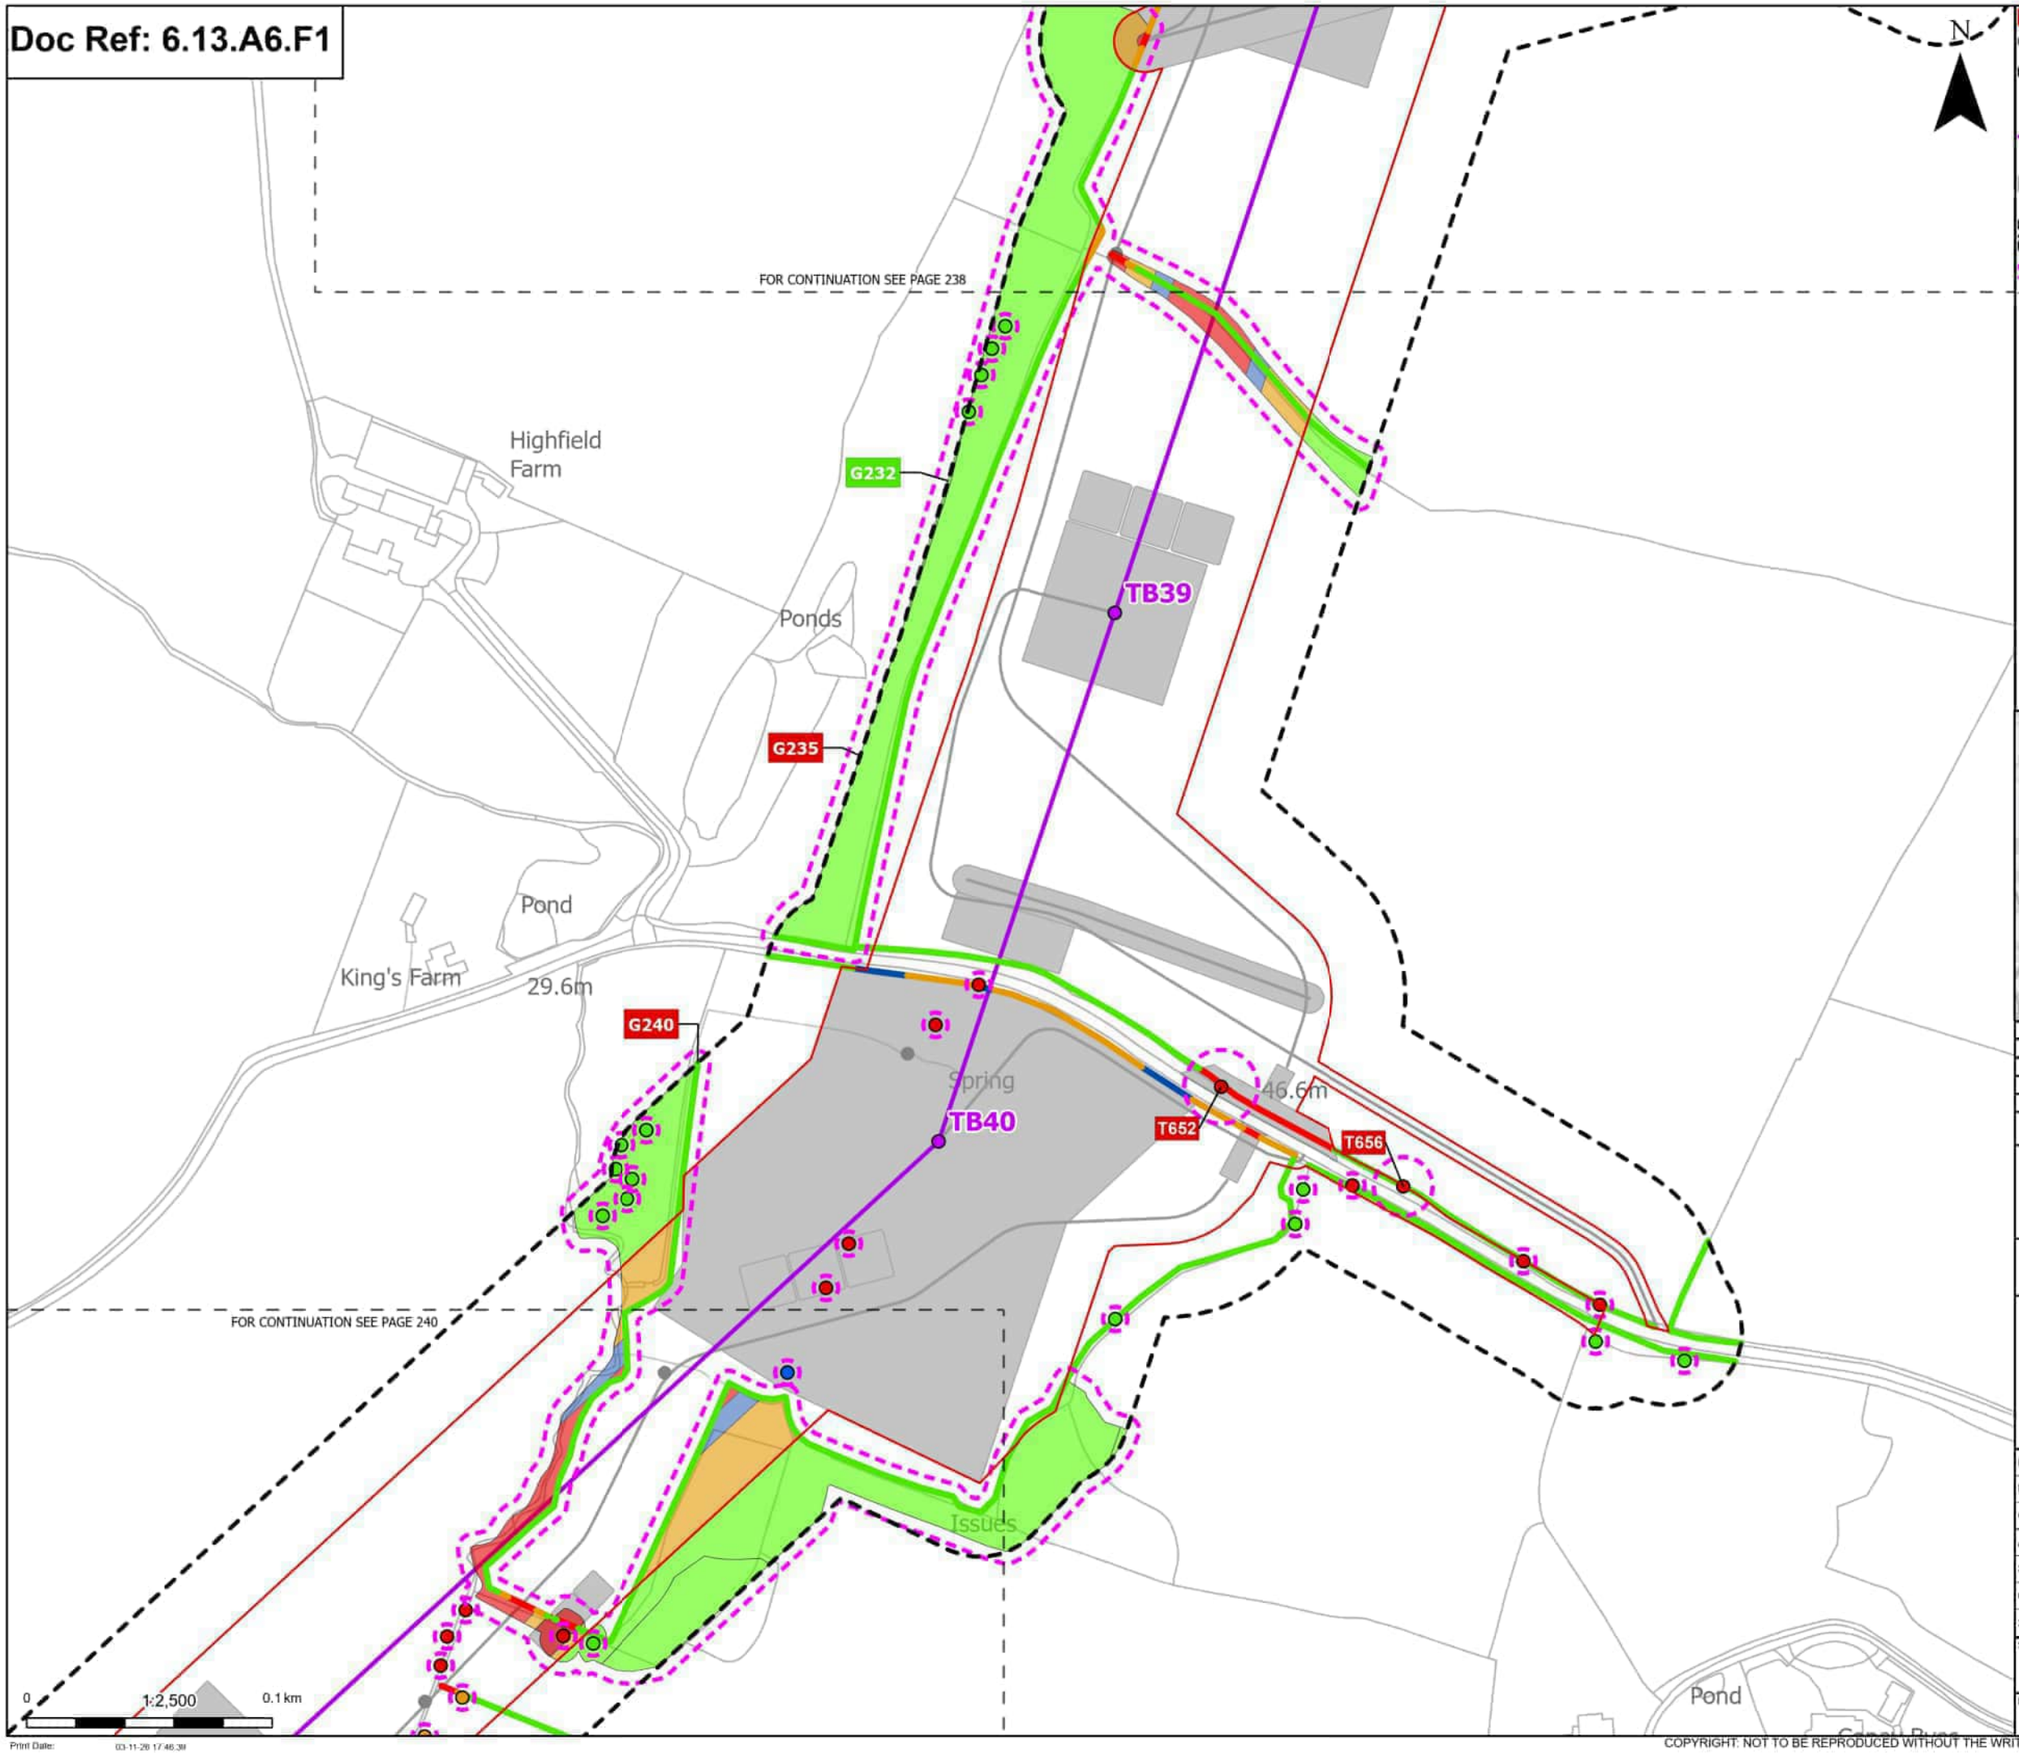

Order Limits
Sheet index outline

Proposed project design details
- Proposed standard lattice pylon location
- Proposed overhead line alignment
- Other temporary and permanent construction and operational works

Discipline specific constraints
- Arboriculture Study Area
- Root protection area

Trees - Impact
- Removed
- Affected Managed
- Potentially Affected
- Unaffected

Hedgerow - Impact
- Removed
- Affected Managed
- Potentially Affected
- Unaffected

Groups of trees - Impact
- Removed
- Affected Managed
- Potentially Affected
- Unaffected

Note: The proposed overhead line alignment and proposed underground cable alignment together comprise the alignment. For further details regarding the design, please refer to Figures 4.1 (document reference 6.4.F1) and 4.2 (document reference 6.4.F2).

Notes: Background mapping information has been reproduced from the Ordnance Survey by permission of Ordnance Survey of the Controller of His Majesty's Stationery Office. © Crown copyright and database rights (2025) Licence OS100042041 and AC0000807948. © Crown copyright and database rights 2025 Ordnance Survey AC0000808122. Contains public sector information licensed under the Open Government Licence v3.0. © National Grid UK



Rev	Date	Description	Drawn	Check	Approv
C	Mar 2026	FOR DCO APPLICATION	JAL	AF	KB
B	Feb 2026	FOR DCO APPLICATION	JAL	AF	KB
A	Aug 2025	FOR DCO APPLICATION	JAL	AF	KB

nationalgrid

PROJECT: Norwich to Tilbury

Planning Inspectorate App Number: EN020027
Regulation 5(2)(a)

Title:

Figure A13.6.1- Landscape and Visual Arboriculture Impacts Plan
Page 239 of 396

Designed	M. Watson	Date	March 26
Drawn	J. Acero Leon	Date	March 26
Checked	A. Fell	Date	March 26
Approved	K. Burrows	Date	March 26
Scale:	1:2,500	Datum:	AOD
Original Size:	A3	Grid:	OS
Suitability Code:	A2	Project Number:	10059280


Suitability Description:
Accepted as Concept Stage

Drawing Number: 10059280-ARC-EBD-ZZ-DR-ZZ-00393
Revision: C

Print Date: 03-11-26 17:46:38

COPYRIGHT: NOT TO BE REPRODUCED WITHOUT THE WRITTEN PERMISSION OF NATIONAL GRID ELECTRICITY TRANSMISSION Plc

Doc Ref: 6.13.A6.F1

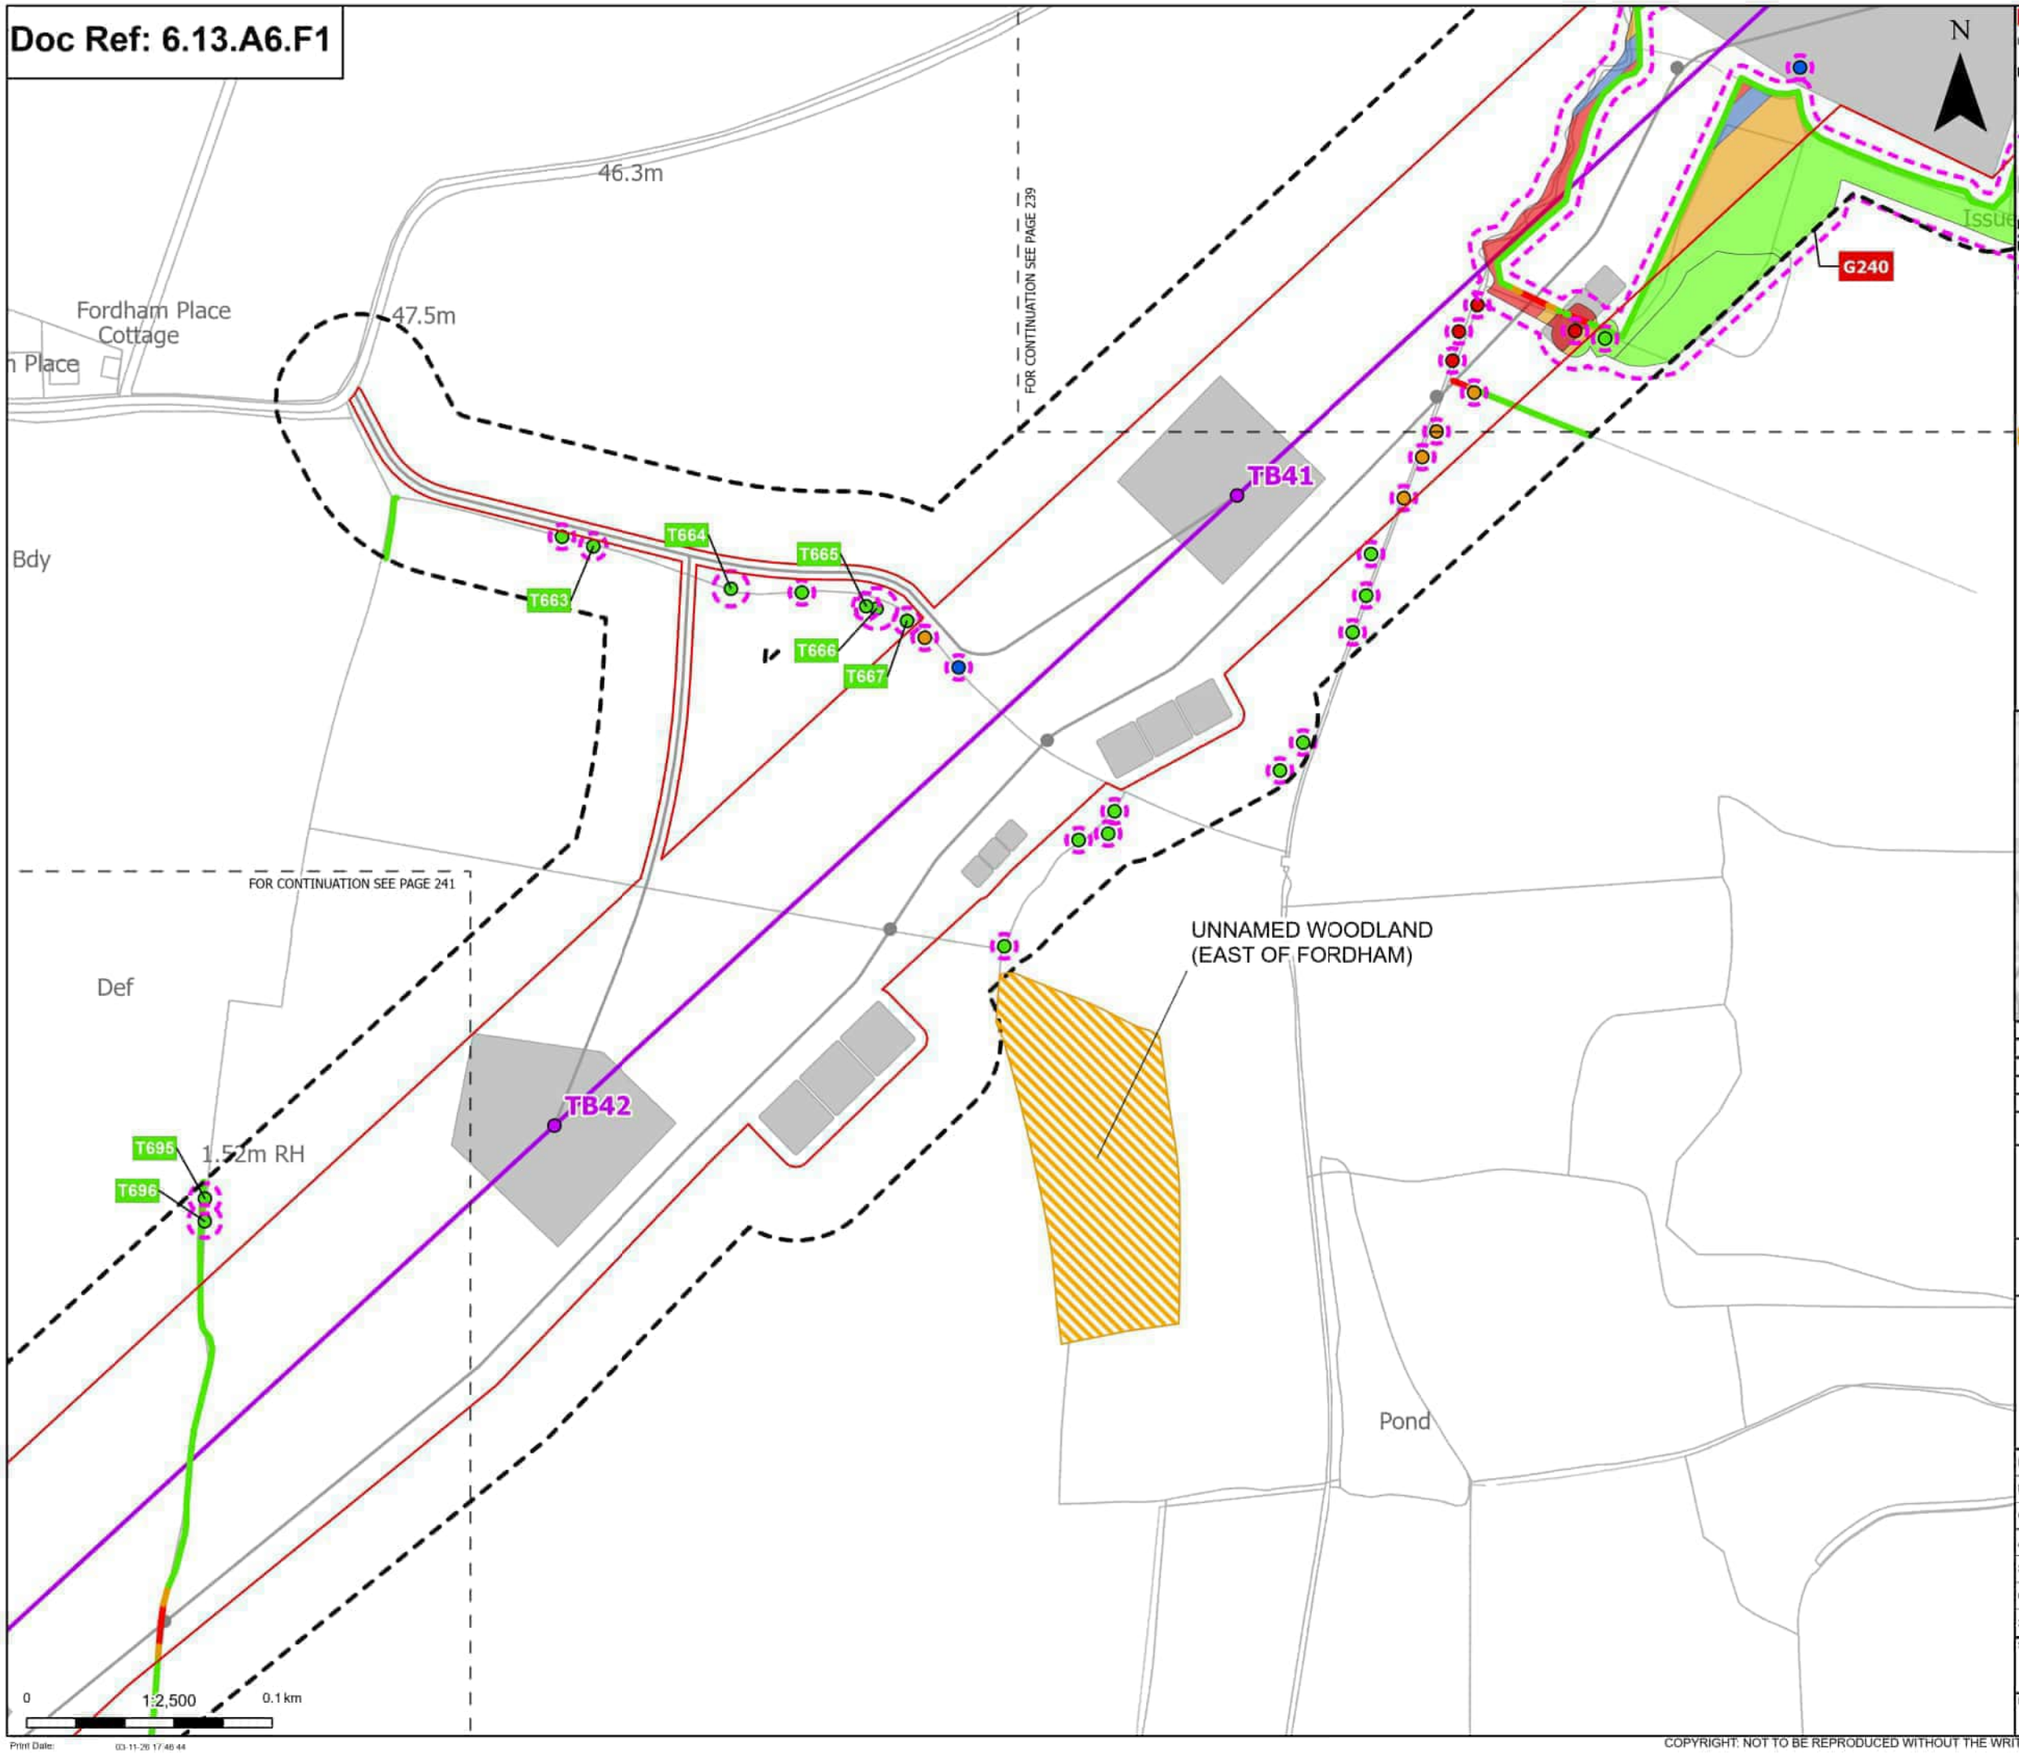

Order Limits
Sheet index outline

Proposed project design details
- Proposed standard lattice pylon location
- Proposed overhead line alignment
- Other temporary and permanent construction and operational works

Discipline specific constraints
- Arboriculture Study Area
- Root protection area

Trees - Impact
- Removed
- Affected Managed
- Potentially Affected
- Unaffected

Updated Ancient Woodland Sites (Ancient Woodland Inventory as per October 2025)

Hedgerow - Impact
- Removed
- Potentially Affected
- Unaffected

Groups of trees - Impact
- Removed
- Affected Managed
- Potentially Affected
- Unaffected

Note: The proposed overhead line alignment and proposed underground cable alignment together comprise the alignment. For further details regarding the design, please refer to Figures 4.1 (document reference 6.4.F1) and 4.2 (document reference 6.4.F2).

Notes: Background mapping information has been reproduced from the Ordnance Survey by permission of Ordnance Survey of the Controller of His Majesty's Stationery Office. © Crown copyright and database rights (2025) Licence OS100024241 and AC0000807948. © Crown copyright and database rights 2025 Ordnance Survey AC0000808122. Contains public sector information licensed under the Open Government Licence v3.0. © National Grid UK



Rev	Date	Description	Drawn	Check	Approv
C	Mar 2026	FOR DCO APPLICATION	JAL	AF	KB
B	Feb 2026	FOR DCO APPLICATION	JAL	AF	KB
A	Aug 2025	FOR DCO APPLICATION	JAL	AF	KB

nationalgrid

PROJECT: Norwich to Tilbury

Planning Inspectorate App Number: EN020027
Regulation 5(2)(a)

Title:

Figure A13.6.1- Landscape and Visual Arboriculture Impacts Plan
Page 240 of 396


Designed	M. Watson	Date	March 26
Drawn	J. Acero Leon	Date	March 26
Checked	A. Fell	Date	March 26
Approved	K. Burrows	Date	March 26
Scale:	1:2,500	Datum:	AOD
Original Size:	A3	Grid:	OS
Suitability Code:	A2	Project Number:	10059280

Suitability Description:
Accepted as Concept Stage

Drawing Number: 10059280-ARC-EBD-ZZ-DR-ZZ-00393
Revision: C

COPYRIGHT: NOT TO BE REPRODUCED WITHOUT THE WRITTEN PERMISSION OF NATIONAL GRID ELECTRICITY TRANSMISSION Plc

Doc Ref: 6.13.A6.F1

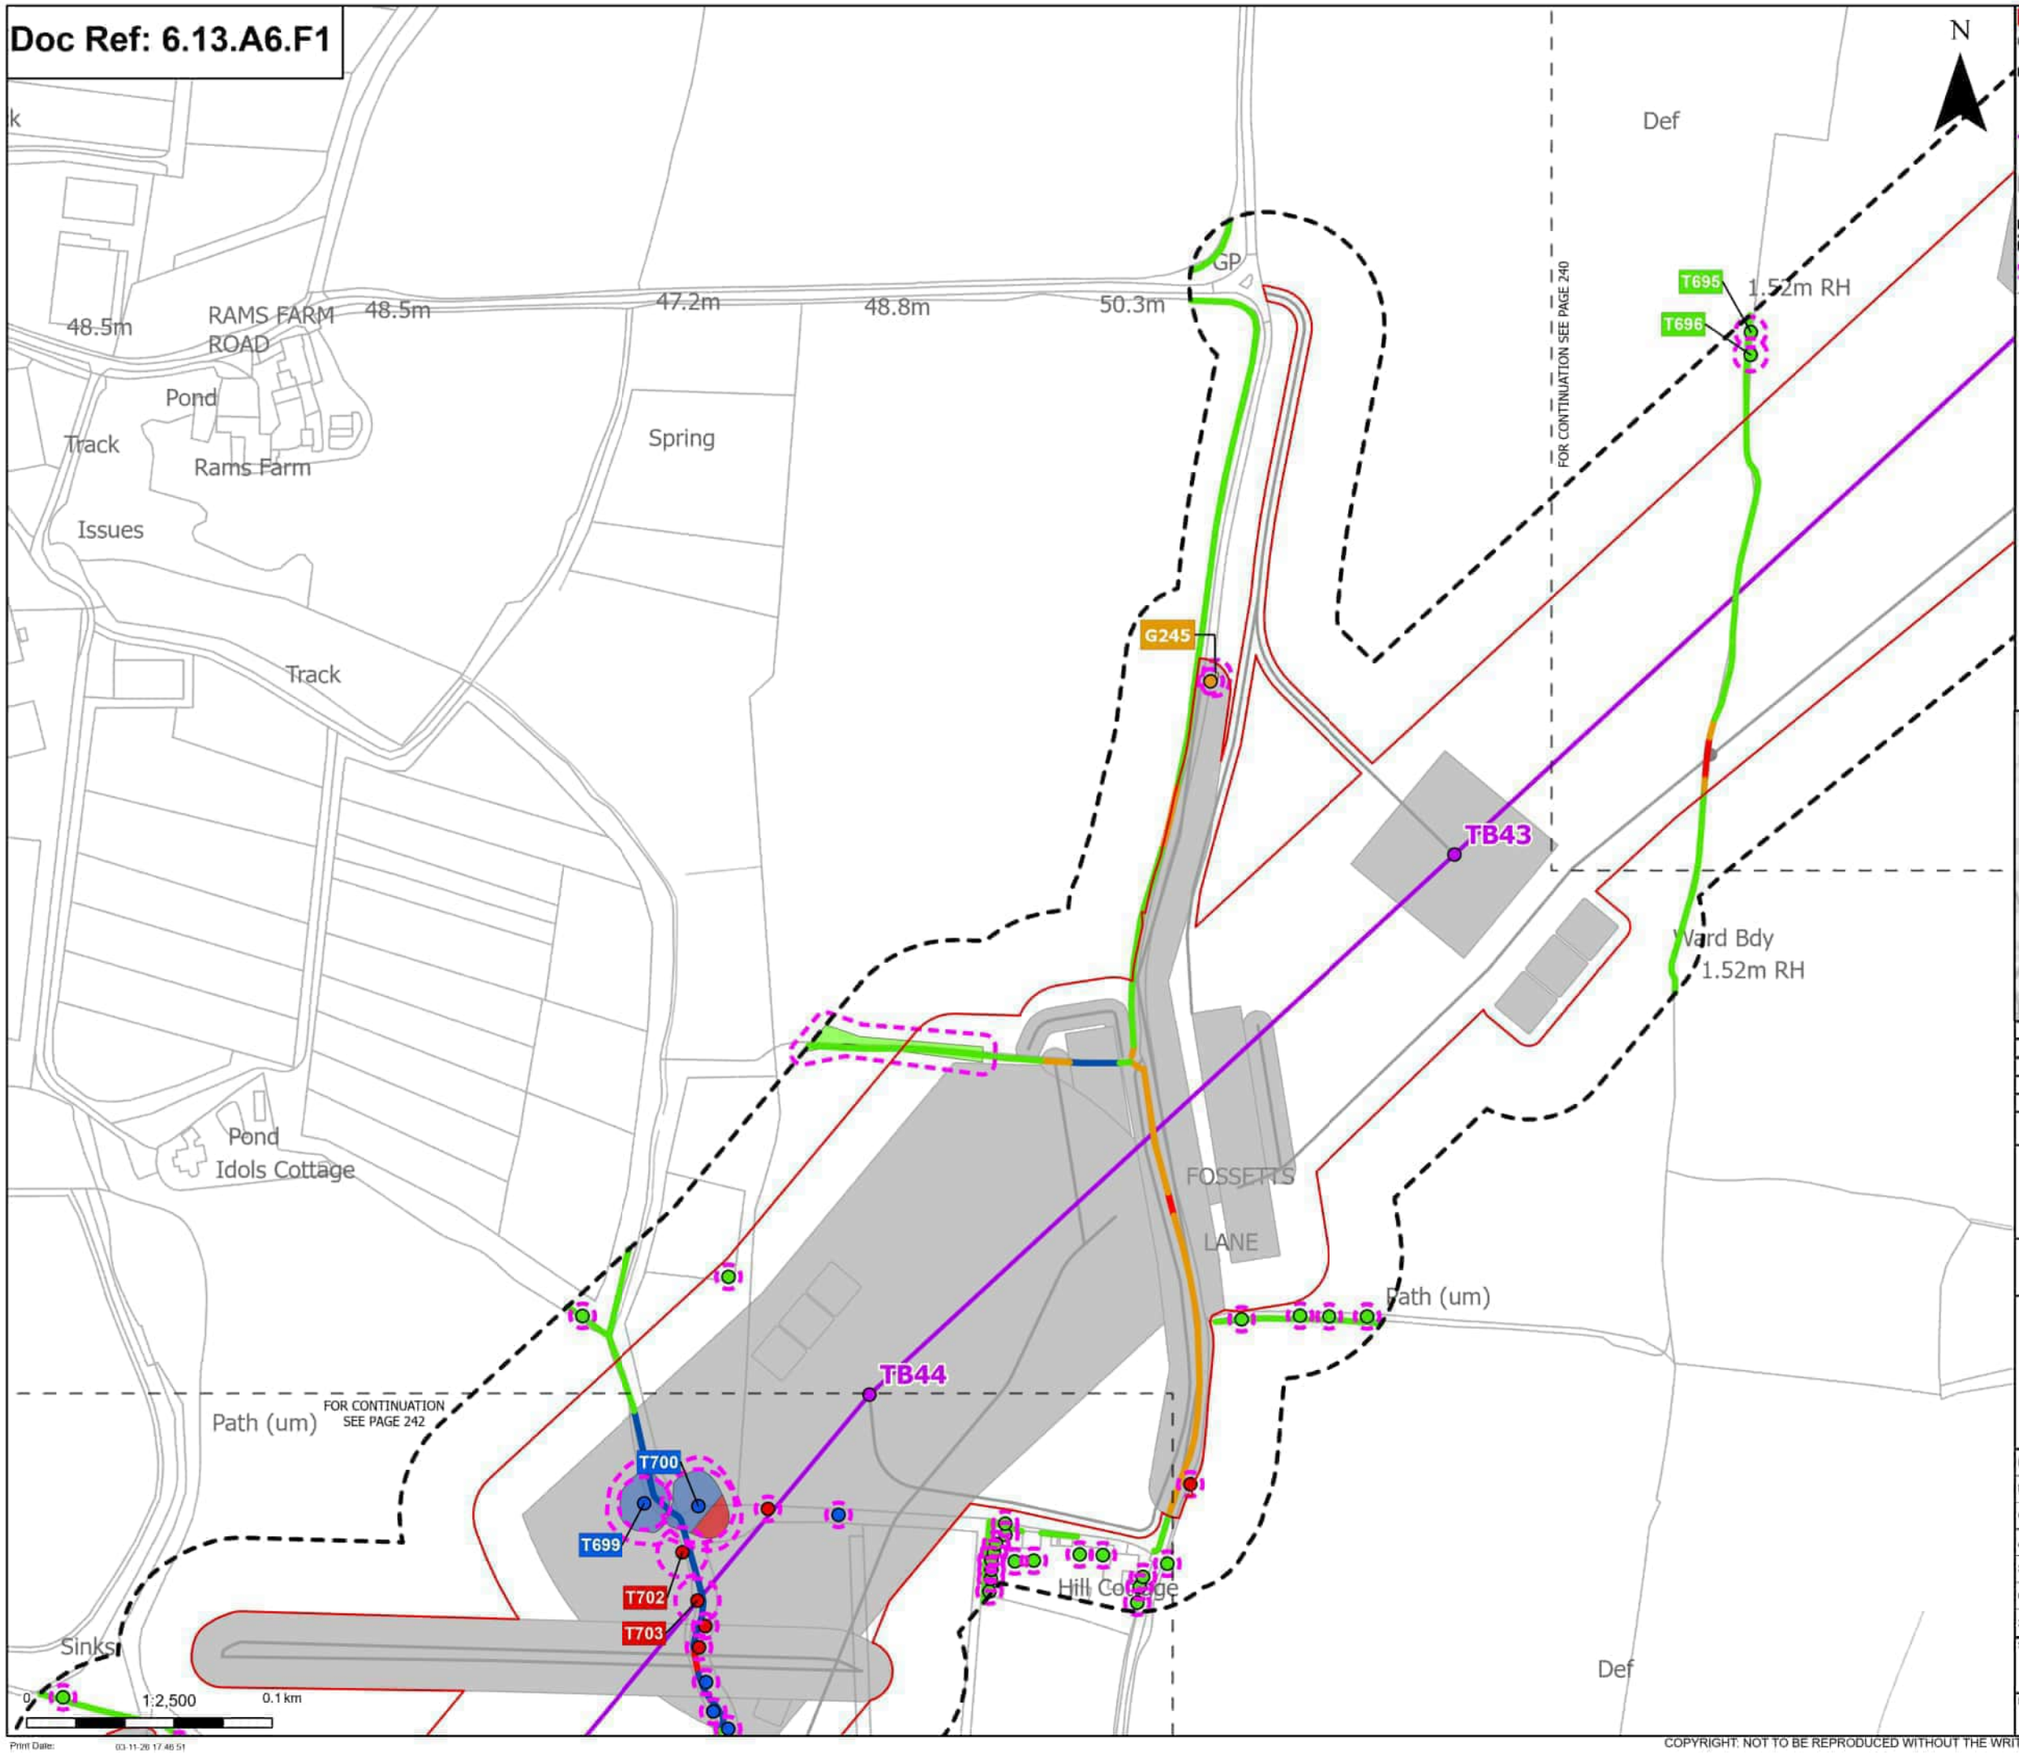

Order Limits
Sheet index outline

Proposed project design details
- Proposed standard lattice pylon location
- Proposed overhead line alignment
- Other temporary and permanent construction and operational works

Discipline specific constraints
- Arboriculture Study Area
- Root protection area

Trees - Impact
- Removed
- Affected Managed
- Potentially Affected
- Unaffected

Hedgerow - Impact
- Removed
- Affected Managed
- Potentially Affected
- Unaffected

Groups of trees - Impact
- Removed
- Affected Managed
- Potentially Affected
- Unaffected

Note: The proposed overhead line alignment and proposed underground cable alignment together comprise the alignment. For further details regarding the design, please refer to Figures 4.1 (document reference 6.4.F1) and 4.2 (document reference 6.4.F2).

Notes: Background mapping information has been reproduced from the Ordnance Survey by permission of Ordnance Survey of the Controller of His Majesty's Stationery Office. © Crown copyright and database rights (2025) Licence OS100024241 and AC0000807548. © Crown copyright and database rights 2025 Ordnance Survey AC0000808122. Contains public sector information licensed under the Open Government Licence v3.0. © National Grid UK



Rev	Date	Description	Drawn	Check	Approv
C	Mar 2026	FOR DCO APPLICATION	JAL	AF	KB
B	Feb 2026	FOR DCO APPLICATION	JAL	AF	KB
A	Aug 2025	FOR DCO APPLICATION	JAL	AF	KB

nationalgrid

PROJECT: Norwich to Tilbury

Planning Inspectorate App Number: EN020027
Regulation 5(2)(a)

Title:

Figure A13.6.1- Landscape and Visual Arboriculture Impacts Plan
Page 241 of 396

Designed	M. Watson	Date	March 26
Drawn	J. Acero Leon	Date	March 26
Checked	A. Fell	Date	March 26
Approved	K. Burrows	Date	March 26
Scale:	1:2,500	Datum:	AOD
Original Size:	A3	Grid:	OS
Suitability Code:	A2	Project Number:	10059280


Suitability Description: Accepted as Concept Stage

Drawing Number: 10059280-ARC-EBD-ZZ-DR-ZZ-00393

Revision: C

COPYRIGHT: NOT TO BE REPRODUCED WITHOUT THE WRITTEN PERMISSION OF NATIONAL GRID ELECTRICITY TRANSMISSION Plc

Doc Ref: 6.13.A6.F1

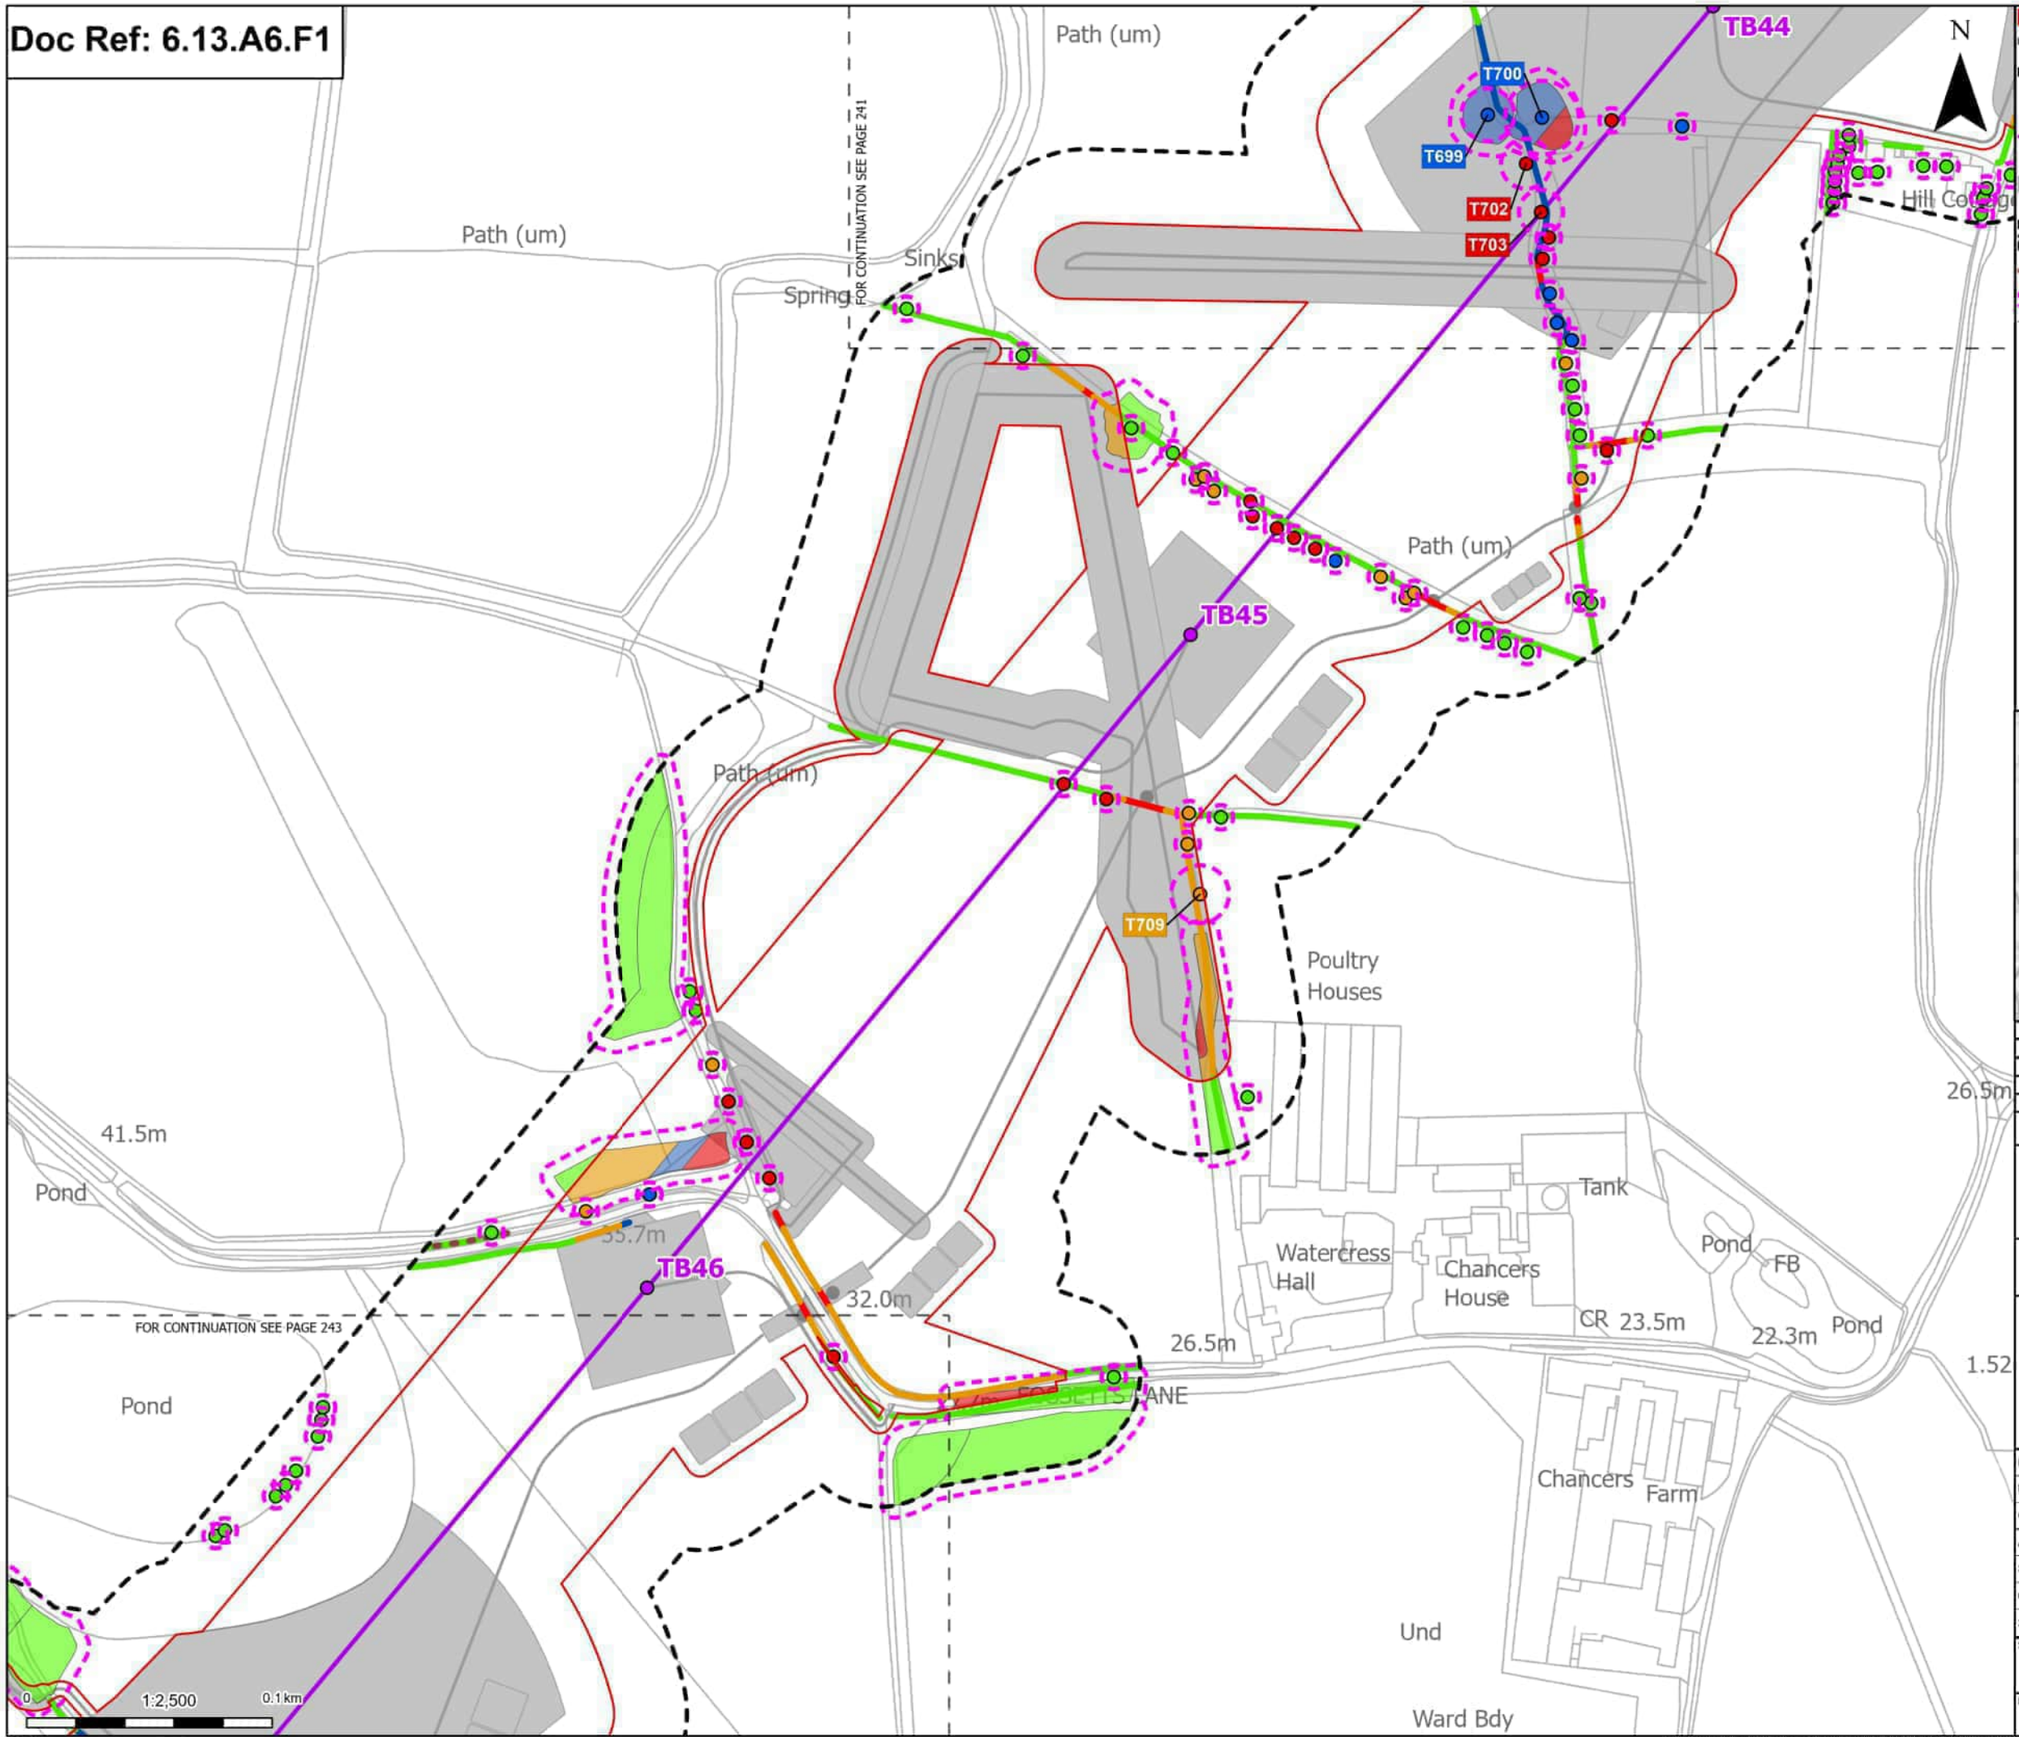

Order Limits
Sheet index outline

Proposed project design details
Proposed standard lattice pylon location
Proposed overhead line alignment
Other temporary and permanent construction and operational works

Discipline specific constraints
Arboriculture Study Area
Important Hedgerows
Root protection area

Trees - Impact
Removed
Affected Managed
Potentially Affected
Unaffected

Hedgerow - Impact
Removed
Affected Managed
Potentially Affected
Unaffected

Groups of trees - Impact
Removed
Affected Managed
Potentially Affected
Unaffected

Note: The proposed overhead line alignment and proposed underground cable alignment together comprise the alignment. For further details regarding the design, please refer to Figures 4.1 (document reference 6.4.F1) and 4.2 (document reference 6.4.F2).

Notes: Background mapping information has been reproduced from the Ordnance Survey by permission of Ordnance Survey of the Controller of His Majesty's Stationery Office. © Crown copyright and database rights (2025) Licence OS100024241 and AC0000807948. © Crown copyright and database rights 2025 Ordnance Survey AC0000808122. Contains public sector information licensed under the Open Government Licence v3.0. © National Grid UK



Rev	Date	Description	Drawn	Check	Approv
C	Mar 2026	FOR DCO APPLICATION	JAL	AF	KB
B	Feb 2026	FOR DCO APPLICATION	JAL	AF	KB
A	Aug 2025	FOR DCO APPLICATION	JAL	AF	KB

nationalgrid

PROJECT:
Norwich to Tilbury

Planning Inspectorate App Number: EN020027
Regulation 5(2)(a)

Title:

Figure A13.6.1- Landscape and Visual Arboriculture Impacts Plan
Page 242 of 396


Designed	M. Watson	Date	March 26
Drawn	J. Acero Leon	Date	March 26
Checked	A. Fell	Date	March 26
Approved	K. Burrows	Date	March 26
Scale:	1:2,500	Datum:	AOD
Original Size:	A3	Grid:	OS
Suitability Code:	A2	Project Number:	10059280

Suitability Description:
Accepted as Concept Stage

Drawing Number: 10059280-ARC-EBD-ZZ-DR-ZZ-00393
Revision: C

COPYRIGHT: NOT TO BE REPRODUCED WITHOUT THE WRITTEN PERMISSION OF NATIONAL GRID ELECTRICITY TRANSMISSION Plc

Doc Ref: 6.13.A6.F1

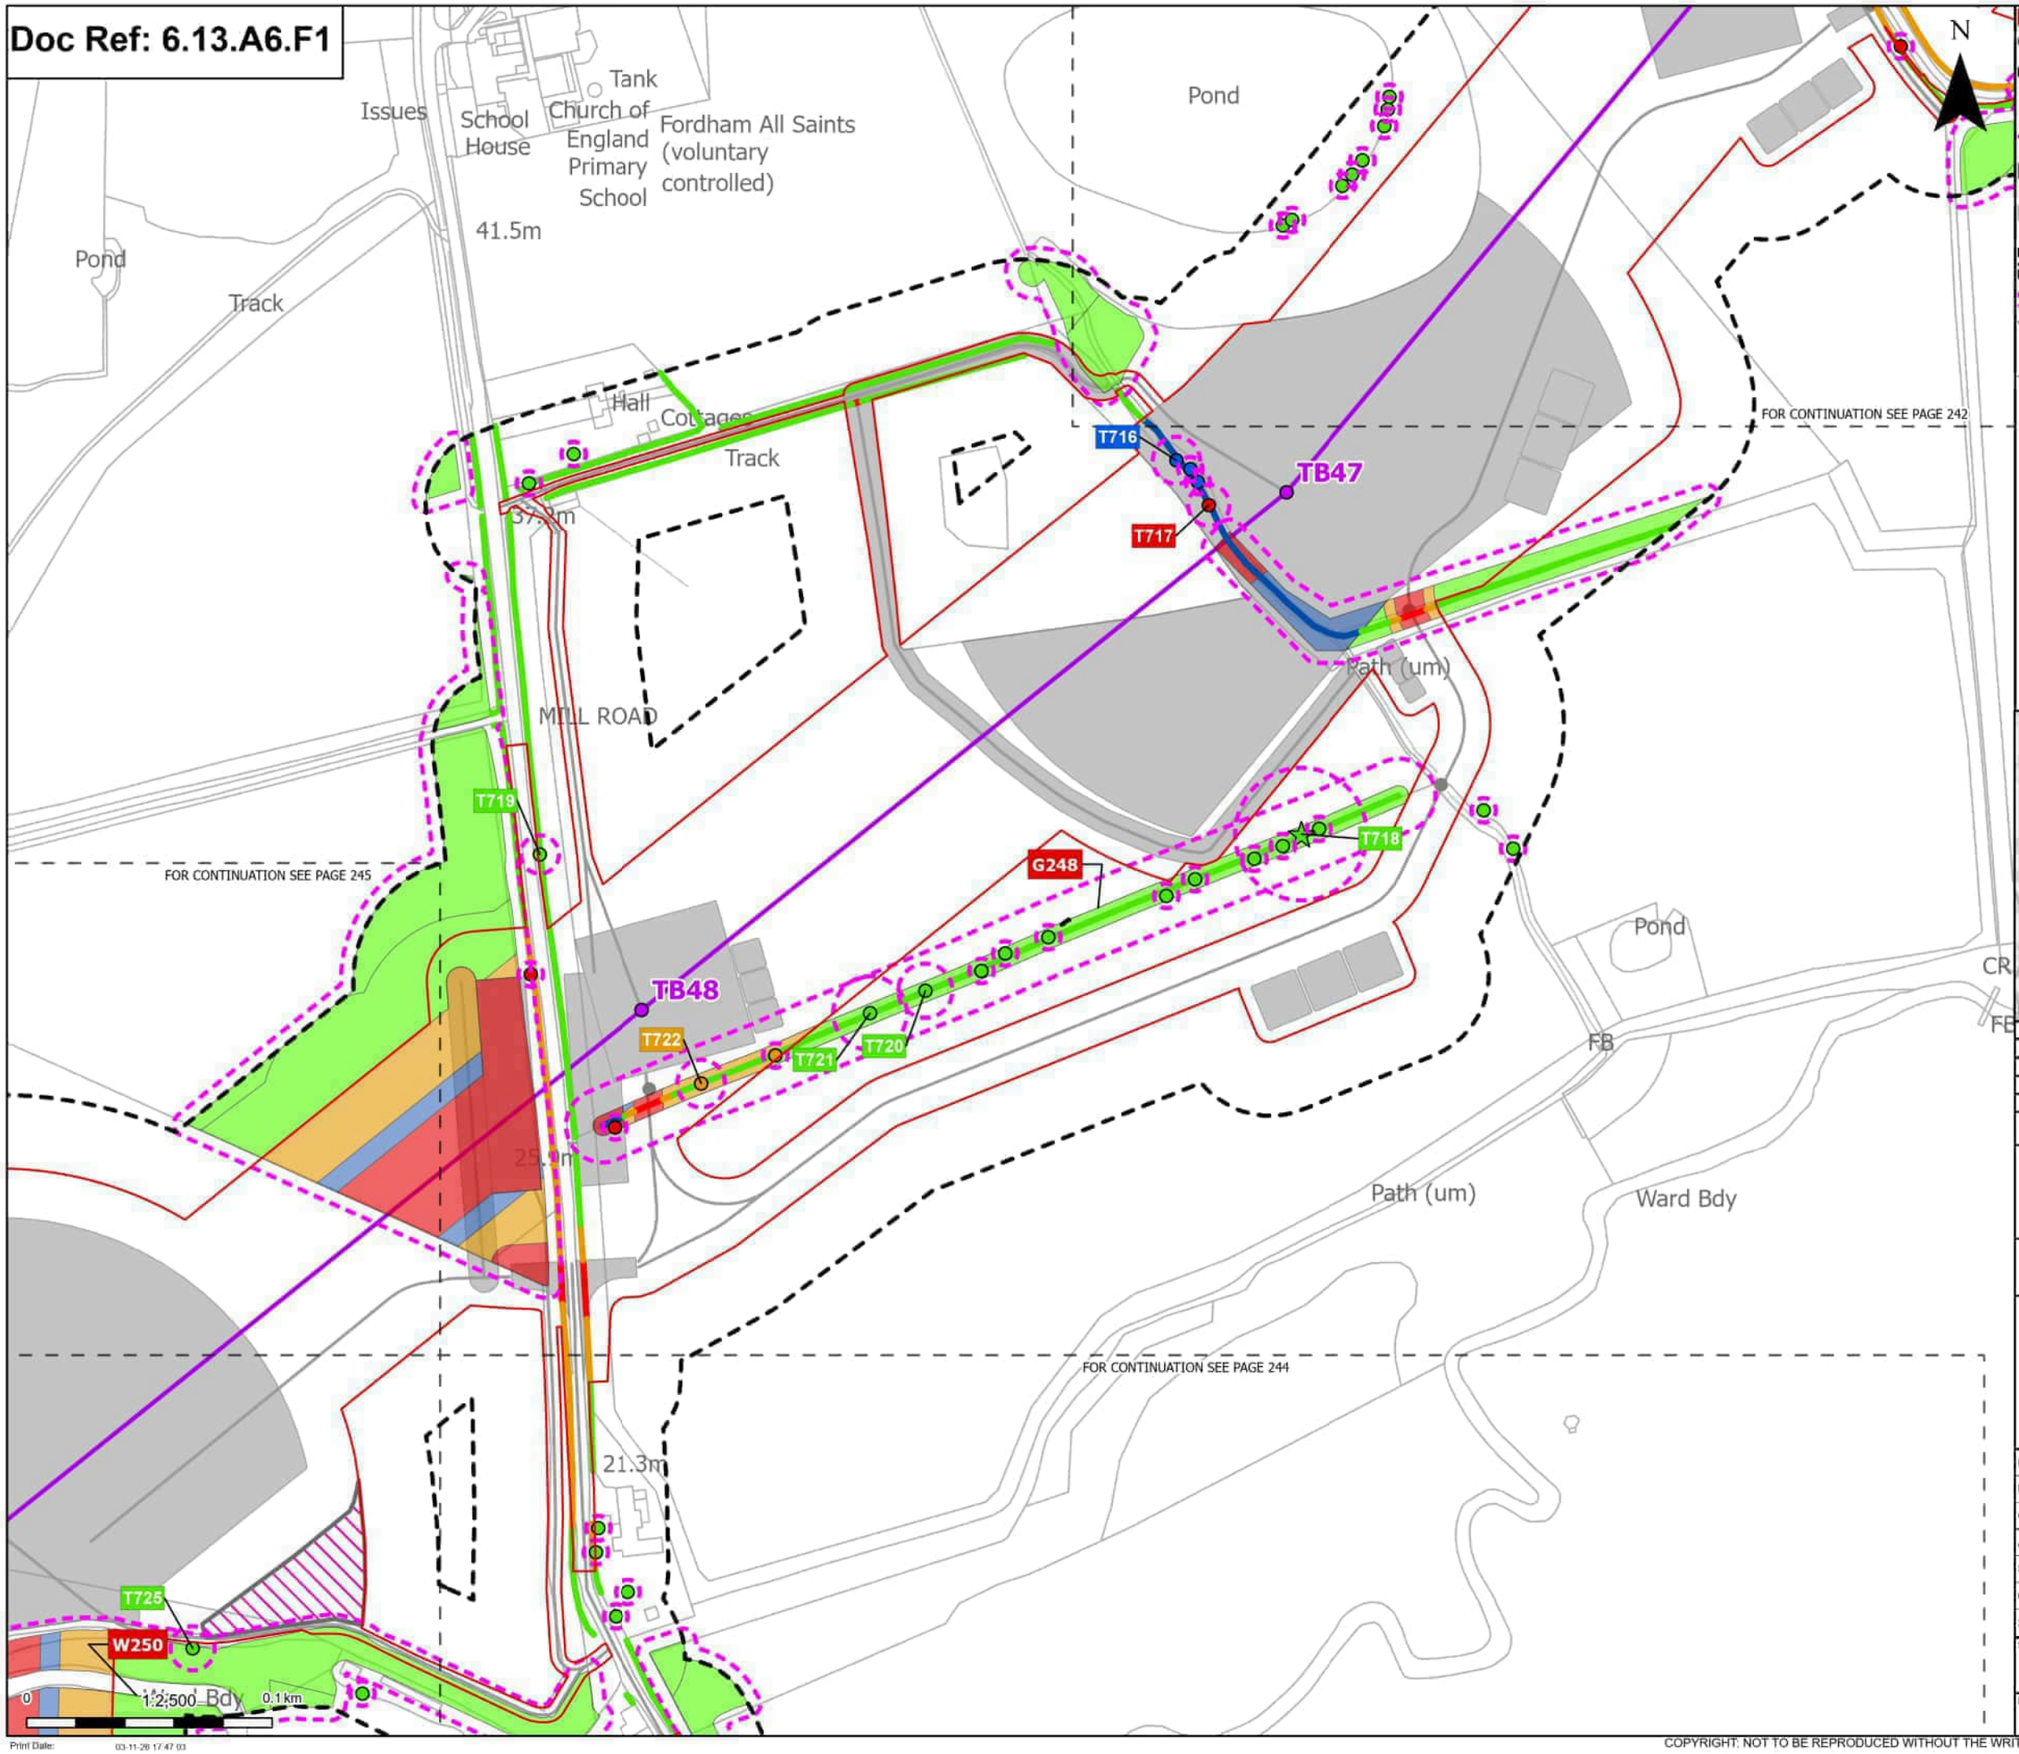

Order Limits
Sheet index outline

Proposed project design details
- Proposed standard lattice pylon location
- Proposed overhead line alignment
- Environmental mitigation
- Other temporary and permanent construction and operational works

Discipline specific constraints
- Arboriculture Study Area
- Root protection area

Veteran Trees - Impact
- Unaffected

Trees - Impact
- Removed
- Affected Managed
- Potentially Affected
- Unaffected

Hedgerow - Impact
- Removed
- Affected Managed
- Potentially Affected
- Unaffected

Groups of trees - Impact
- Removed
- Affected Managed
- Potentially Affected
- Unaffected

Note: The proposed overhead line alignment and proposed underground cable alignment together comprise the alignment. For further details regarding the design, please refer to Figures 4.1 (document reference 6.4.F1) and 4.2 (document reference 6.4.F2).

Notes: Background mapping information has been reproduced from the Ordnance Survey by permission of Ordnance Survey of the Controller of His Majesty's Stationery Office. © Crown copyright and database rights (2025) Licence OS100024241 and AC0000807948. © Crown copyright and database rights 2025 Ordnance Survey AC0000808122. Contains public sector information licensed under the Open Government Licence v3.0. © National Grid UK



Rev	Date	Description	Drawn	Check	Approv
C	Mar 2026	FOR DCO APPLICATION	JAL	AF	KB
B	Feb 2026	FOR DCO APPLICATION	JAL	AF	KB
A	Aug 2025	FOR DCO APPLICATION	JAL	AF	KB

nationalgrid

PROJECT: Norwich to Tilbury

Planning Inspectorate App Number: EN020027
Regulation 5(2)(a)

Title:

Figure A13.6.1- Landscape and Visual Arboriculture Impacts Plan
Page 243 of 396

Designed	M. Watson	Date	March 26
Drawn	J. Acero Leon	Date	March 26
Checked	A. Fell	Date	March 26
Approved	K. Burrows	Date	March 26
Scale:	1:2,500	Datum:	AOD
Original Size:	A3	Grid:	OS
Suitability Code:	A2	Project Number:	10059280


Suitability Description:
Accepted as Concept Stage

Drawing Number: 10059280-ARC-EBD-ZZ-DR-ZZ-00393
Revision: C

Print Date: 03-11-26 17:47:03

COPYRIGHT: NOT TO BE REPRODUCED WITHOUT THE WRITTEN PERMISSION OF NATIONAL GRID ELECTRICITY TRANSMISSION Plc

Doc Ref: 6.13.A6.F1

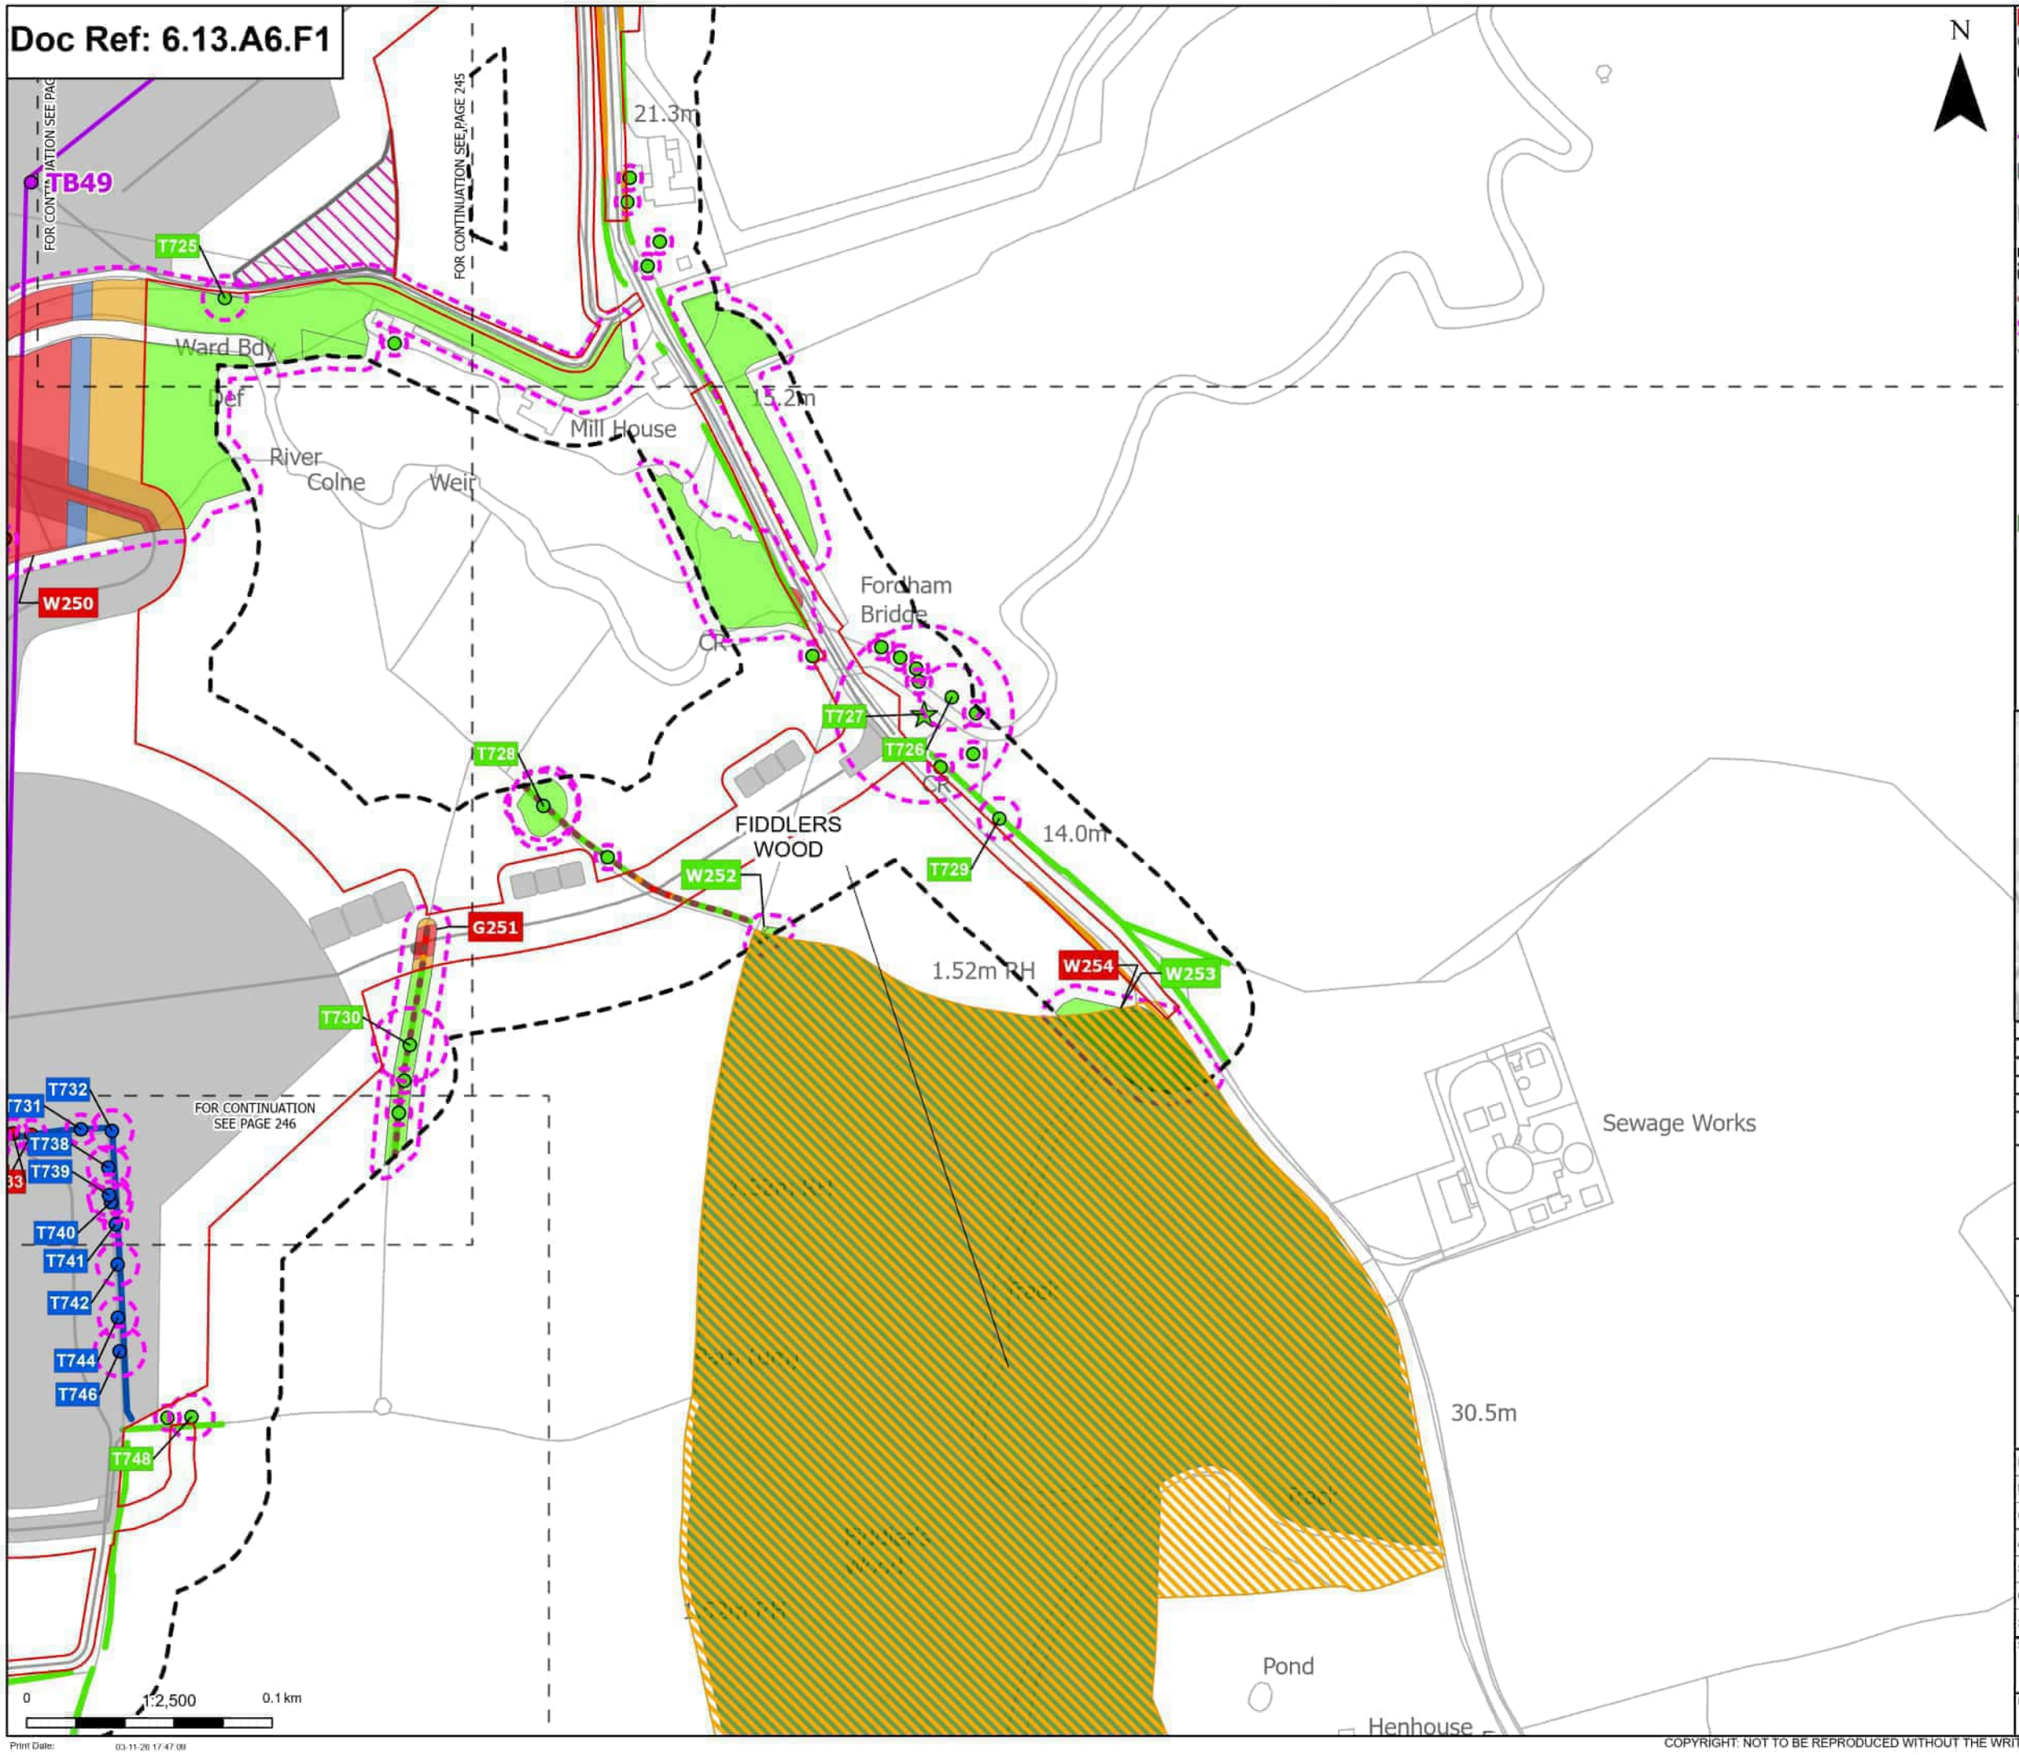

Order Limits
Sheet index outline

Proposed project design details
- Proposed standard lattice pylon location
- Proposed overhead line alignment
- Environmental mitigation
- Other temporary and permanent construction and operational works

Discipline specific constraints
- Arboriculture Study Area
- Important Hedgerows
- Root protection area

Veteran Trees - Impact
- Unaffected

Trees - Impact
- Removed
- Affected Managed
- Unaffected

Ancient Woodland Sites (Ancient Woodland Inventory as per DCO Submission)

Updated Ancient Woodland Sites (Ancient Woodland Inventory as per October 2025)

Hedgerow - Impact
- Removed
- Affected Managed
- Potentially Affected
- Unaffected

Groups of trees - Impact
- Removed
- Affected Managed
- Potentially Affected
- Unaffected

Note: The proposed overhead line alignment and proposed underground cable alignment together comprise the alignment. For further details regarding the design, please refer to Figures 4.1 (document reference 6.4.F1) and 4.2 (document reference 6.4.F2).

Notes: Background mapping information has been reproduced from the Ordnance Survey by permission of Ordnance Survey of the Controller of His Majesty's Stationery Office. © Crown copyright and database rights (2025) Licence OS100024241 and AC0000807548. © Crown copyright and database rights 2025 Ordnance Survey AC0000808122. Contains public sector information licensed under the Open Government Licence v3.0. © National Grid UK



Rev	Date	Description	Drawn	Check	Approv
C	Mar 2026	FOR DCO APPLICATION	JAL	AF	KB
B	Feb 2026	FOR DCO APPLICATION	JAL	AF	KB
A	Aug 2025	FOR DCO APPLICATION	JAL	AF	KB

nationalgrid

PROJECT: Norwich to Tilbury

Planning Inspectorate App Number: EN020027
Regulation 5(2)(a)

Title:

Figure A13.6.1- Landscape and Visual Arboriculture Impacts Plan
Page 244 of 396

Designed	M. Watson	Date	March 26
Drawn	J. Acero Leon	Date	March 26
Checked	A. Fell	Date	March 26
Approved	K. Burrows	Date	March 26
Scale:	1:2,500	Datum:	AOD
Original Size:	A3	Grid:	OS
Suitability Code:	A2	Project Number:	10059280

Suitability Description: Accepted as Concept Stage

Drawing Number: 10059280-ARC-EBD-ZZ-DR-ZZ-00393

Revision: C

Print Date: 03-11-26 17:47:09

COPYRIGHT: NOT TO BE REPRODUCED WITHOUT THE WRITTEN PERMISSION OF NATIONAL GRID ELECTRICITY TRANSMISSION Plc

Doc Ref: 6.13.A6.F1

Path (um)

Track

FOR CONTINUATION SEE PAGE 243

FOR CONTINUATION SEE PAGE 244

FOR CONTINUATION SEE PAGE 246

Friars Farm Kennels

Friars Farm Cottage

Friars

Friars Farm Retreat

Chaldeans

18.6m

Wash

Cottage

Elm Tree Cottage

The Willows

WASH CORNER

Barnard Farm

FBs

GP

Primrose Cottages

FB

Myland

FB

Martyns

Westways

Dormers

Ppg

Sta

Staples

FB

Lum-Reek

FBs

Ford House

Old House

Clamp

Stone House

Shoulder of

Mutton (PH)

CR

FB

Fordstreet

Bridge

Dennington

Ward Bdy

River Colne

Def

Path

Sunnydale

A1124

Threshers

Buttercups

Pumping Station

The

Queen's Head (PH)

TCB

Pond

House

Old

Pond

16.5m

Horse

House

Venus Cottage

Ferndale

Valley House

Catterpillar Cottage

FORD

TheThe STREET

Coopers

Bunches (PH)

Rose

Cotts

Drain

Pond

Maple House

GP

The Maltings

River Colne

Ward Bdy

Def

River Colne

CR

Ward Bdy

Ward Bdy

TB49

TB50

T725

T730

T731

T732

T733

T734

T735

T737

T738

T739

T740

T741

W250

G251

0 1:2,500 0.1 km

Print Date: 03-11-26 17:47:15

Order Limits

Sheet index outline

Proposed project design details

Proposed standard lattice pylon location

Proposed overhead line alignment

Environmental mitigation

Other temporary and permanent construction and operational works

Discipline specific constraints

Arboriculture Study Area

Important Hedgerows

Root protection area

Trees - Impact

Removed

Affected Managed

Potentially Affected

Unaffected

Hedgerow - Impact

Removed

Affected Managed

Potentially Affected

Unaffected

Groups of trees - Impact

Removed

Affected Managed

Potentially Affected

Unaffected

Note: The proposed overhead line alignment and proposed underground cable alignment together comprise the alignment. For further details regarding the design, please refer to Figures 4.1 (document reference 6.4.F1) and 4.2 (document reference 6.4.F2).

Notes: Background mapping information has been reproduced from the Ordnance Survey by permission of Ordnance Survey of the Controller of His Majesty's Stationery Office. © Crown copyright and database rights (2025) Licence OS100024241 and AC0000807548. © Crown copyright and database rights 2025 Ordnance Survey AC0000808122. Contains public sector information licensed under the Open Government Licence v3.0. © National Grid UK



Rev	Date	Description	Drawn	Check	Approv
C	Mar 2026	FOR DCO APPLICATION	JAL	AF	KB
B	Feb 2026	FOR DCO APPLICATION	JAL	AF	KB
A	Aug 2025	FOR DCO APPLICATION	JAL	AF	KB

nationalgrid

PROJECT: Norwich to Tilbury

Planning Inspectorate App Number: EN020027
Regulation 5(2)(a)

Title:

Figure A13.6.1- Landscape and Visual Arboriculture Impacts Plan
Page 245 of 396

Designed	M. Watson	Date	March 26
Drawn	J. Acero Leon	Date	March 26
Checked	A. Fell	Date	March 26
Approved	K. Burrows	Date	March 26
Scale:	1:2,500	Datum:	AOD
Original Size:	A3	Grid:	OS
Suitability Code:	A2	Project Number:	10059280


Suitability Description:
Accepted as Concept Stage

Drawing Number: 10059280-ARC-EBD-ZZ-DR-ZZ-00393

Revision: C

COPYRIGHT: NOT TO BE REPRODUCED WITHOUT THE WRITTEN PERMISSION OF NATIONAL GRID ELECTRICITY TRANSMISSION Plc

Doc Ref: 6.13.A6.F1

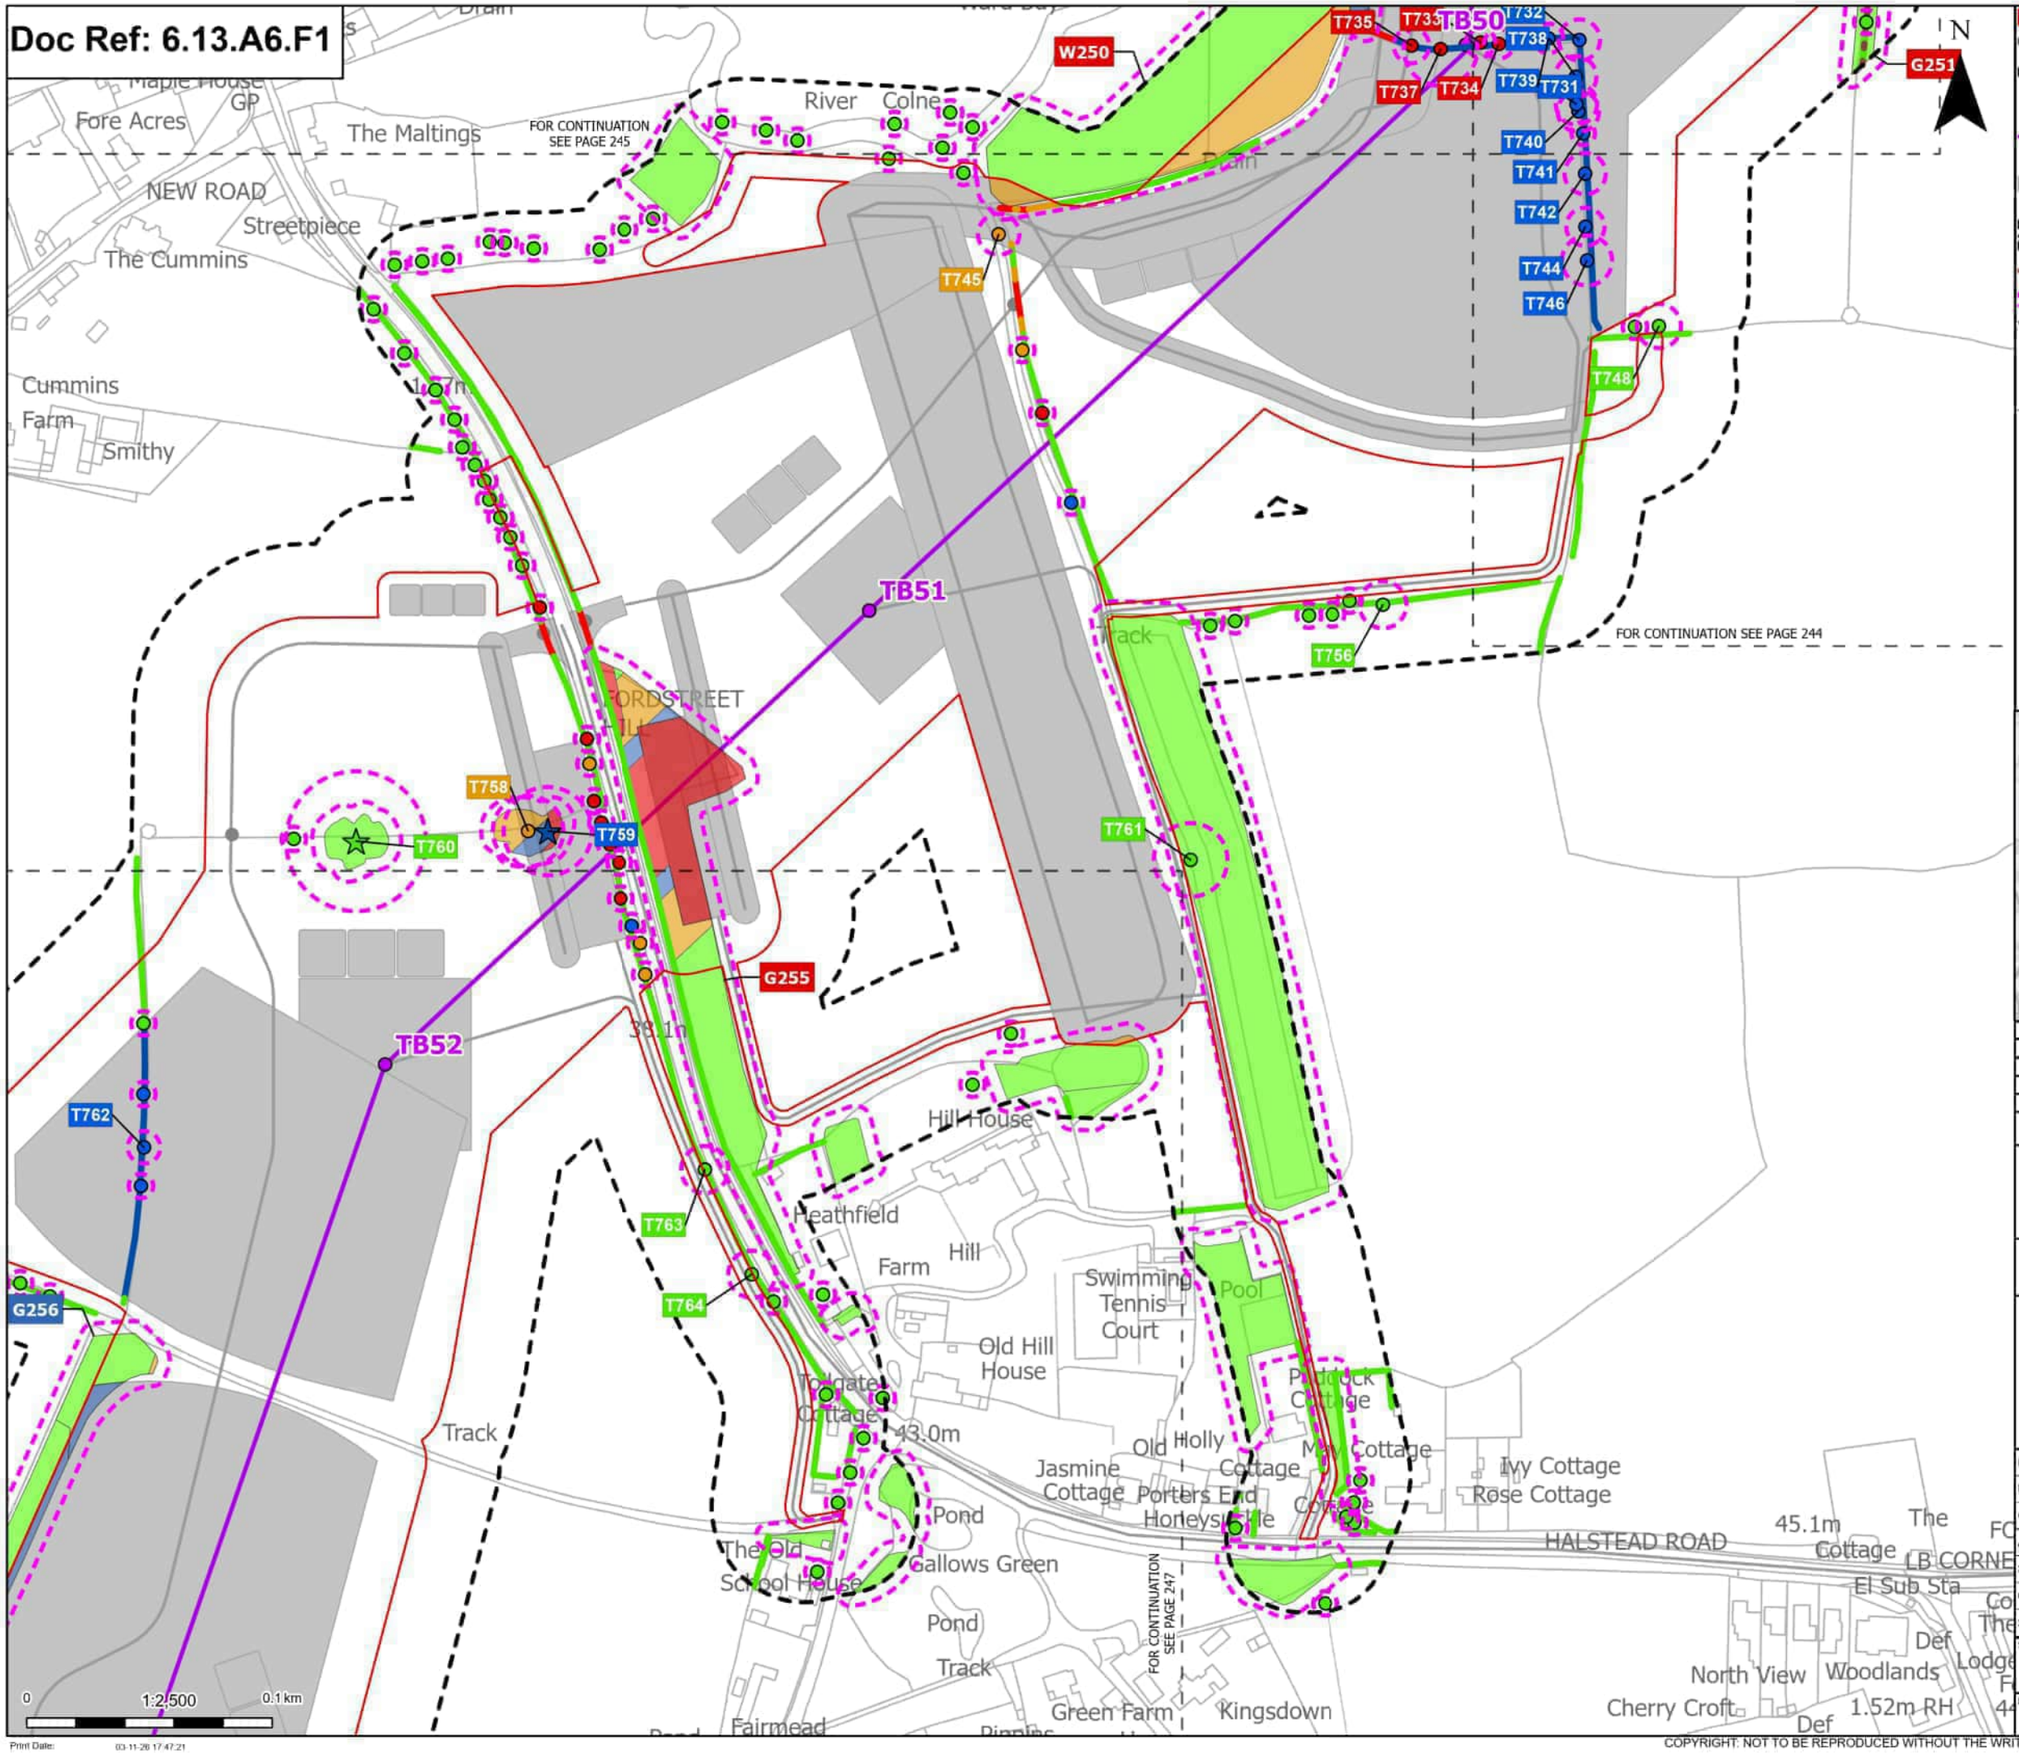

Order Limits
Sheet index outline

Proposed project design details
- Proposed standard lattice pylon location
- Proposed overhead line alignment
- Other temporary and permanent construction and operational works

Discipline specific constraints
- Arboriculture Study Area
- Important Hedgerows
- Root protection area

Veteran Trees - Impact
- Affected Managed
- Unaffected

Trees - Impact
- Removed
- Affected Managed
- Potentially Affected
- Unaffected

Hedgerow - Impact
- Removed
- Affected Managed
- Potentially Affected
- Unaffected

Groups of trees - Impact
- Removed
- Affected Managed
- Potentially Affected
- Unaffected

Note: The proposed overhead line alignment and proposed underground cable alignment together comprise the alignment. For further details regarding the design, please refer to Figures 4.1 (document reference 6.4.F1) and 4.2 (document reference 6.4.F2).

Notes: Background mapping information has been reproduced from the Ordnance Survey by permission of Ordnance Survey of the Controller of His Majesty's Stationery Office. © Crown copyright and database rights (2025) Licence OS100024241 and AC0000807948. © Crown copyright and database rights 2025 Ordnance Survey AC0000808122. Contains public sector information licensed under the Open Government Licence v3.0. © National Grid UK



Rev	Date	Description	Drawn	Check	Approv
C	Mar 2026	FOR DCO APPLICATION	JAL	AF	KB
B	Feb 2026	FOR DCO APPLICATION	JAL	AF	KB
A	Aug 2025	FOR DCO APPLICATION	JAL	AF	KB

nationalgrid

PROJECT: Norwich to Tilbury

Planning Inspectorate App Number: EN020027
Regulation 5(2)(a)

Title:

Figure A13.6.1- Landscape and Visual Arboriculture Impacts Plan
Page 246 of 396

Designed	M. Watson	Date	March 26
Drawn	J. Acero Leon	Date	March 26
Checked	A. Fell	Date	March 26
Approved	K. Burrows	Date	March 26
Scale:	1:2,500	Datum:	AOD
Original Size:	A3	Grid:	OS
Suitability Code:	A2	Project Number:	10059280

Suitability Description: Accepted as Concept Stage


Drawing Number: 10059280-ARC-EBD-ZZ-DR-ZZ-00393

Revision: C

Print Date: 03-11-26 17:47:21

COPYRIGHT: NOT TO BE REPRODUCED WITHOUT THE WRITTEN PERMISSION OF NATIONAL GRID ELECTRICITY TRANSMISSION Plc

Doc Ref: 6.13.A6.F1

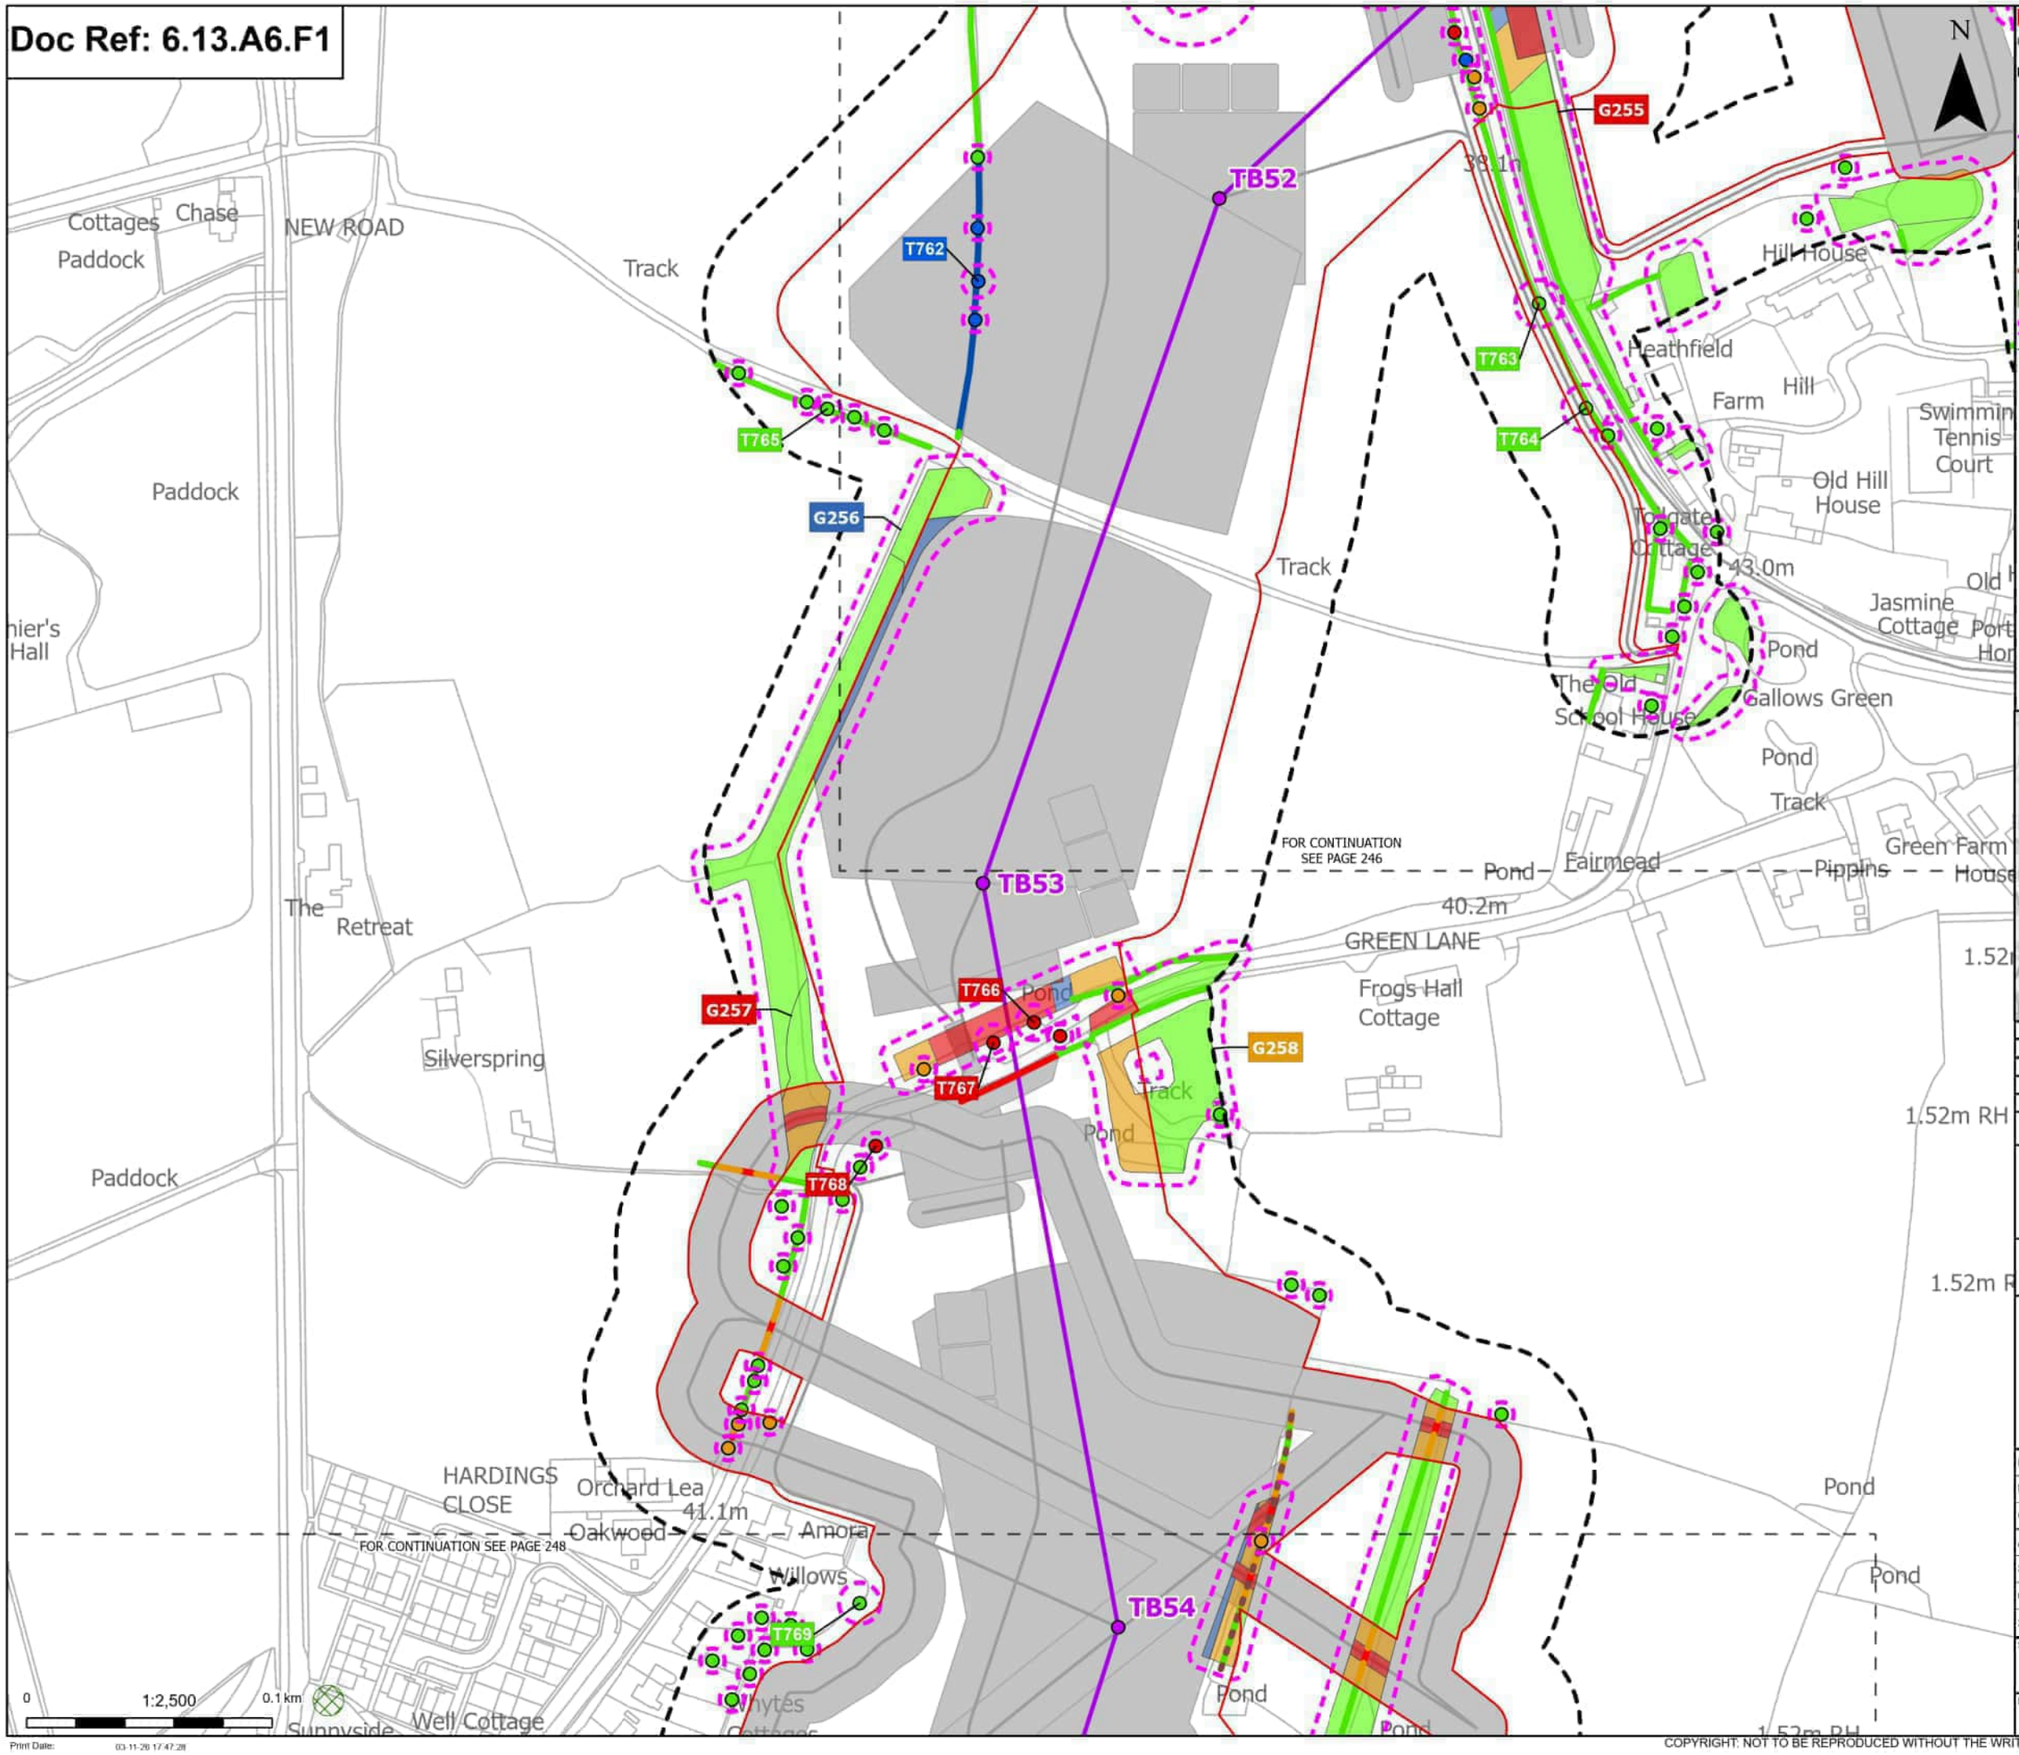

Order Limits
Sheet index outline

Proposed project design details
Proposed standard lattice pylon location
Proposed overhead line alignment
Other temporary and permanent construction and operational works

Discipline specific constraints
Arboriculture Study Area
Important Hedgerows
TPO group of trees
Root protection area

Trees - Impact
Removed
Affected Managed
Potentially Affected
Unaffected

Hedgerow - Impact
Removed
Affected Managed
Potentially Affected
Unaffected

Groups of trees - Impact
Removed
Affected Managed
Potentially Affected
Unaffected

Note: The proposed overhead line alignment and proposed underground cable alignment together comprise the alignment. For further details regarding the design, please refer to Figures 4.1 (document reference 6.4.F1) and 4.2 (document reference 6.4.F2).

Notes: Background mapping information has been reproduced from the Ordnance Survey by permission of Ordnance Survey of the Controller of His Majesty's Stationery Office. © Crown copyright and database rights (2025) Licence OS100024241 and AC0000807548. © Crown copyright and database rights 2025 Ordnance Survey AC0000808122. Contains public sector information licensed under the Open Government Licence v3.0. © National Grid UK



Rev	Date	Description	Drawn	Check	Approv
C	Mar 2026	FOR DCO APPLICATION	JAL	AF	KB
B	Feb 2026	FOR DCO APPLICATION	JAL	AF	KB
A	Aug 2025	FOR DCO APPLICATION	JAL	AF	KB

nationalgrid

PROJECT: Norwich to Tilbury

Planning Inspectorate App Number: EN020027
Regulation 5(2)(a)

Title:

Figure A13.6.1- Landscape and Visual Arboriculture Impacts Plan
Page 247 of 396


Designed	M. Watson	Date	March 26
Drawn	J. Acero Leon	Date	March 26
Checked	A. Fell	Date	March 26
Approved	K. Burrows	Date	March 26
Scale:	1:2,500	Datum:	AOD
Original Size:	A3	Grid:	OS
Suitability Code:	A2	Project Number:	10059280

Suitability Description:
Accepted as Concept Stage

Drawing Number: 10059280-ARC-EBD-ZZ-DR-ZZ-00393
Revision: C

COPYRIGHT: NOT TO BE REPRODUCED WITHOUT THE WRITTEN PERMISSION OF NATIONAL GRID ELECTRICITY TRANSMISSION Plc

Doc Ref: 6.13.A6.F1

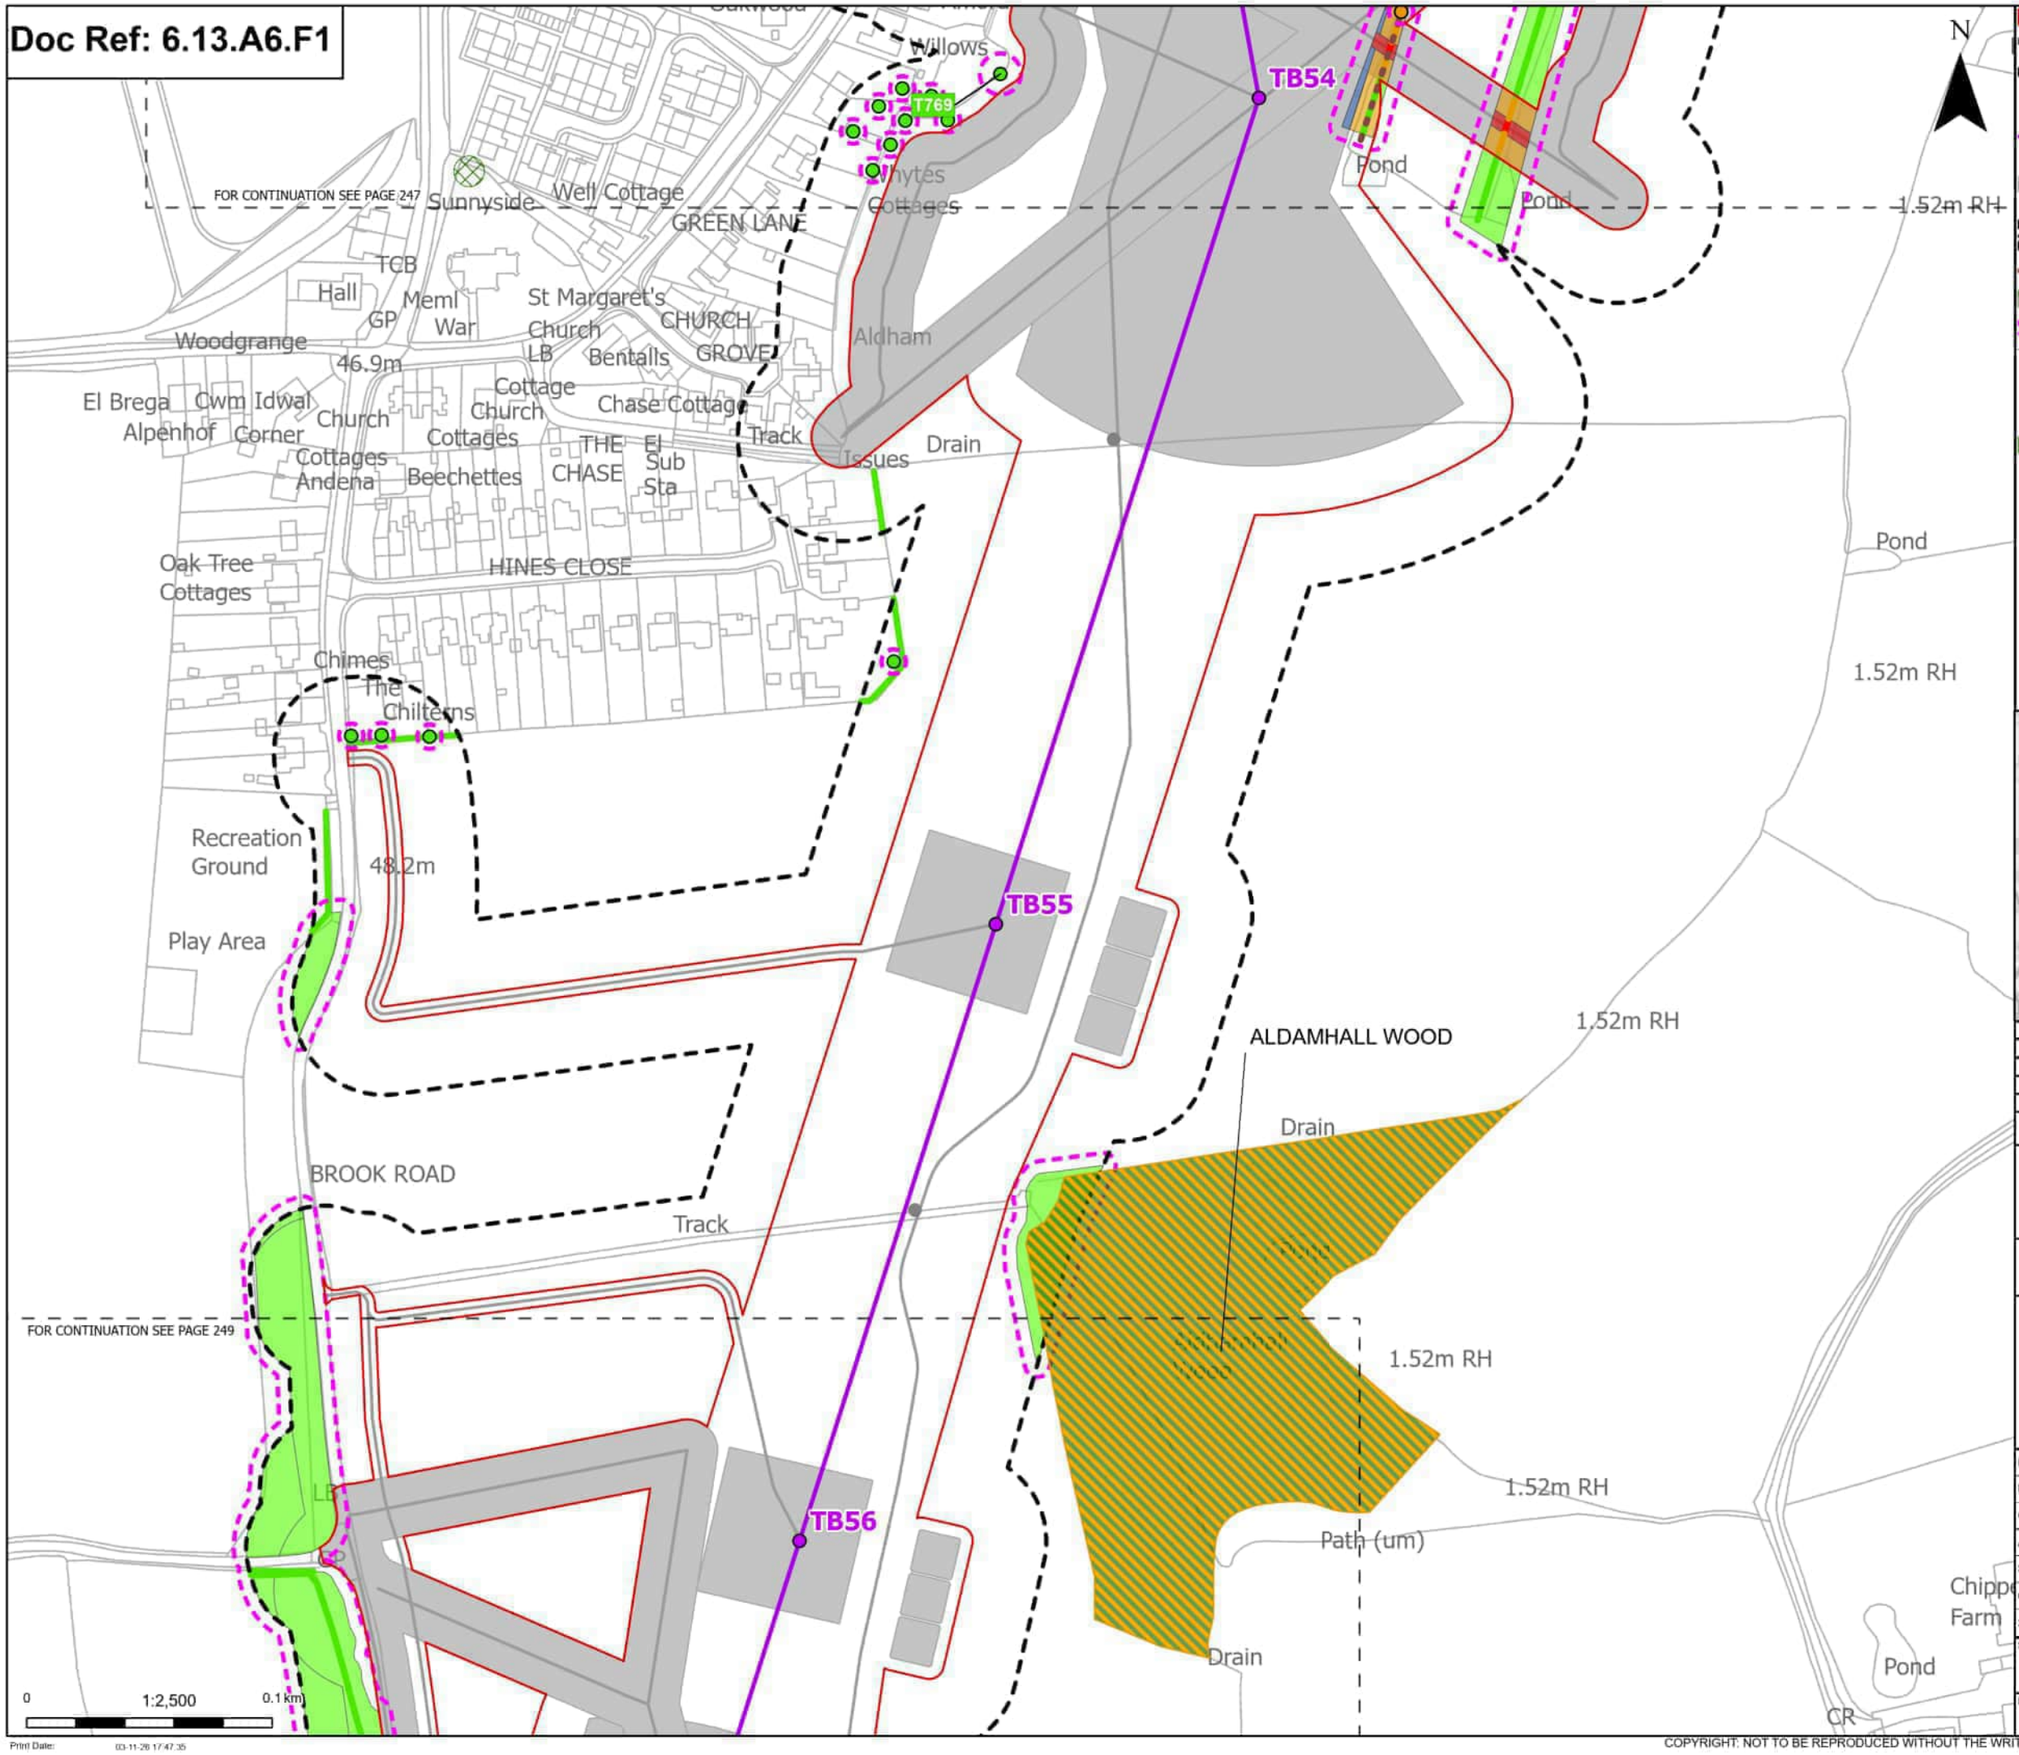

Print Date: 03-11-26 17:47:35

N

Order Limits
Sheet index outline

Proposed project design details
Proposed standard lattice pylon location
Proposed overhead line alignment
Other temporary and permanent construction and operational works

Discipline specific constraints
Arboriculture Study Area
Important Hedgerows
TPO group of trees
Root protection area

Trees - Impact
Potentially Affected
Unaffected

Ancient Woodland Sites (Ancient Woodland Inventory as per DCO Submission)

Updated Ancient Woodland Sites (Ancient Woodland Inventory as per October 2025)

Hedgerow - Impact
Removed
Potentially Affected
Unaffected

Groups of trees - Impact
Removed
Affected Managed
Potentially Affected
Unaffected

Note: The proposed overhead line alignment and proposed underground cable alignment together comprise the alignment. For further details regarding the design, please refer to Figures 4.1 (document reference 6.4.F1) and 4.2 (document reference 6.4.F2).

Notes: Background mapping information has been reproduced from the Ordnance Survey by permission of Ordnance Survey of the Controller of His Majesty's Stationery Office. © Crown copyright and database rights (2025) Licence OS100024241 and AC0000807948. © Crown copyright and database rights 2025 Ordnance Survey AC0000808122. Contains public sector information licensed under the Open Government Licence v3.0. © National Grid UK



Rev	Date	Description	Drawn	Check	Approv
C	Mar 2026	FOR DCO APPLICATION	JAL	AF	KB
B	Feb 2026	FOR DCO APPLICATION	JAL	AF	KB
A	Aug 2025	FOR DCO APPLICATION	JAL	AF	KB

nationalgrid

PROJECT: Norwich to Tilbury

Planning Inspectorate App Number: EN020027
Regulation 5(2)(a)

Title:

Figure A13.6.1- Landscape and Visual Arboriculture Impacts Plan
Page 248 of 396


Designed	M. Watson	Date	March 26
Drawn	J. Acero Leon	Date	March 26
Checked	A. Fell	Date	March 26
Approved	K. Burrows	Date	March 26
Scale:	1:2,500	Datum:	AOD
Original Size:	A3	Grid:	OS
Suitability Code:	A2	Project Number:	10059280

Suitability Description:
Accepted as Concept Stage

Drawing Number: 10059280-ARC-EBD-ZZ-DR-ZZ-00393
Revision: C

COPYRIGHT: NOT TO BE REPRODUCED WITHOUT THE WRITTEN PERMISSION OF NATIONAL GRID ELECTRICITY TRANSMISSION Plc

Doc Ref: 6.13.A6.F1

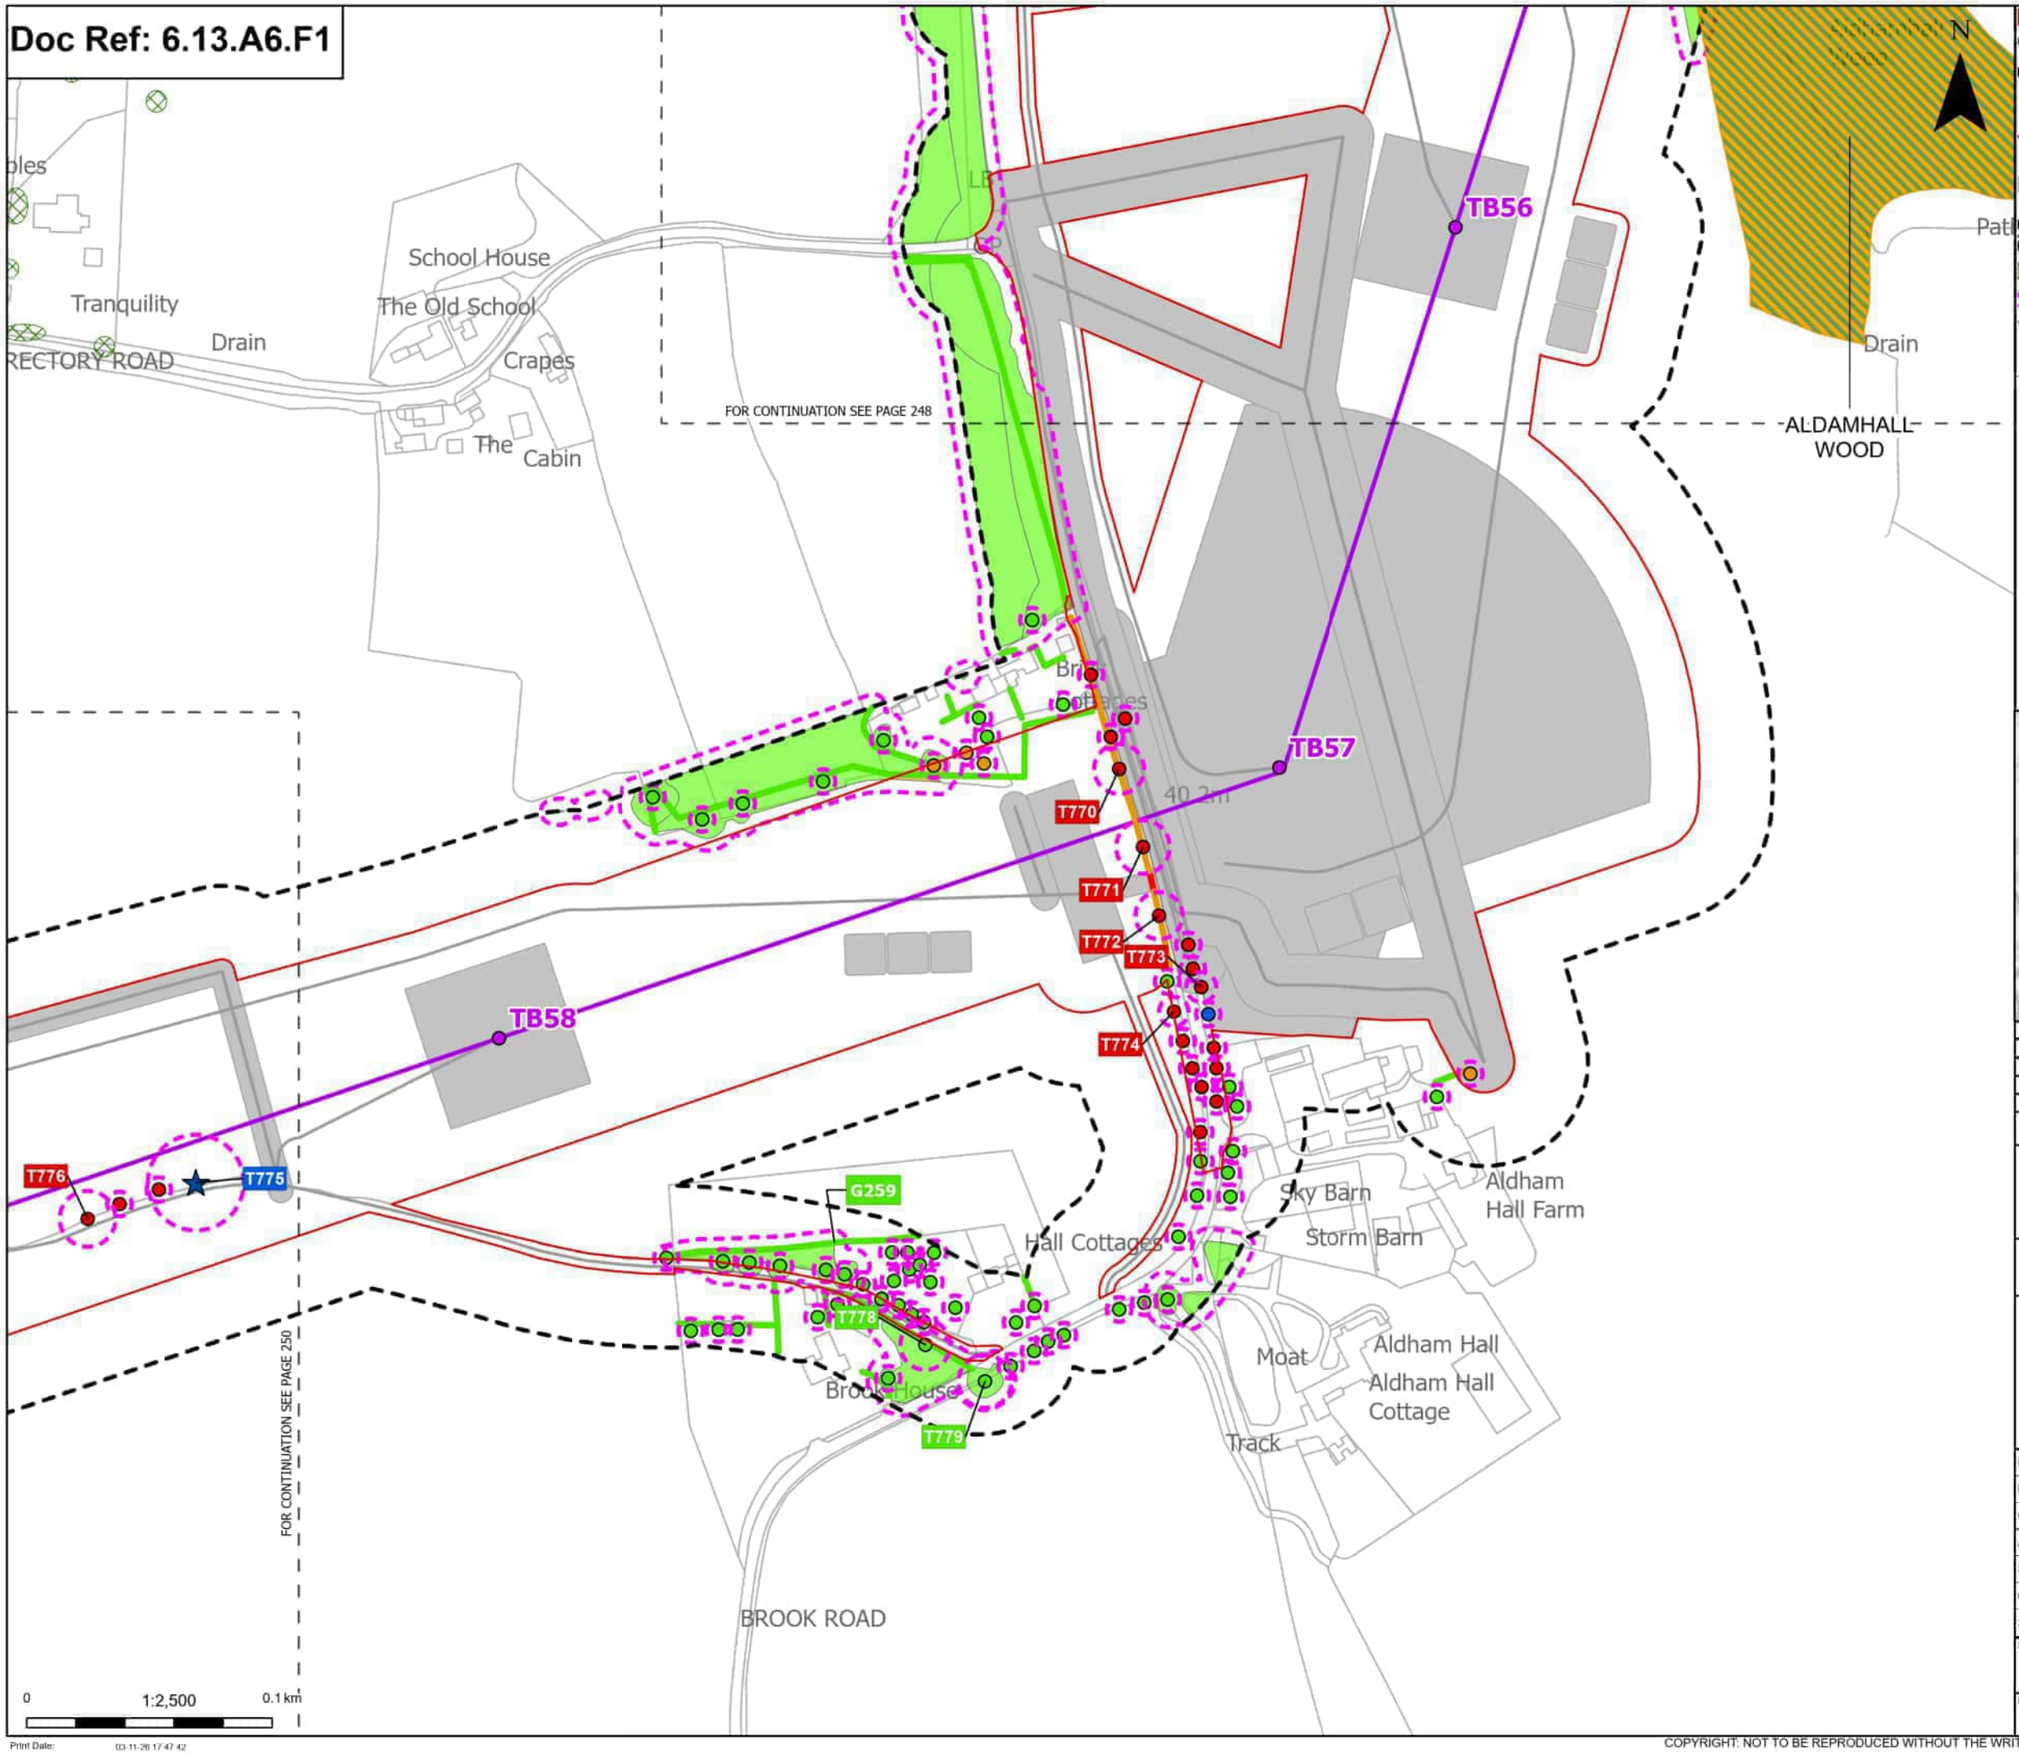

Order Limits
Sheet index outline

Proposed project design details
Proposed standard lattice pylon location
Proposed overhead line alignment
Other temporary and permanent construction and operational works

Discipline specific constraints
Arboriculture Study Area
TPO group of trees
Root protection area

Veteran Trees - Impact
Affected Managed

Trees - Impact
Removed
Affected Managed
Potentially Affected
Unaffected

Ancient Woodland Sites (Ancient Woodland Inventory as per DCO Submission)
Updated Ancient Woodland Sites (Ancient Woodland Inventory as per October 2025)

Hedgerow - Impact
Removed
Potentially Affected
Unaffected

Groups of trees - Impact
Removed
Potentially Affected
Unaffected

Note: The proposed overhead line alignment and proposed underground cable alignment together comprise the alignment. For further details regarding the design, please refer to Figures 4.1 (document reference 6.4.F1) and 4.2 (document reference 6.4.F2).

Notes: Background mapping information has been reproduced from the Ordnance Survey by permission of Ordnance Survey of the Controller of His Majesty's Stationery Office. © Crown copyright and database rights (2025) Licence OS100024241 and AC0000807948. © Crown copyright and database rights 2025 Ordnance Survey AC0000808122. Contains public sector information licensed under the Open Government Licence v3.0. © National Grid UK



Rev	Date	Description	Drawn	Check	Approv
C	Mar 2026	FOR DCO APPLICATION	JAL	AF	KB
B	Feb 2026	FOR DCO APPLICATION	JAL	AF	KB
A	Aug 2025	FOR DCO APPLICATION	JAL	AF	KB

nationalgrid

PROJECT: Norwich to Tilbury

Planning Inspectorate App Number: EN020027
Regulation 5(2)(a)

Title:

Figure A13.6.1- Landscape and Visual Arboriculture Impacts Plan
Page 249 of 396

Designed	M. Watson	Date	March 26
Drawn	J. Acero Leon	Date	March 26
Checked	A. Fell	Date	March 26
Approved	K. Burrows	Date	March 26
Scale:	1:2,500	Datum:	AOD
Original Size:	A3	Grid:	OS
Suitability Code:	A2	Project Number:	10059280

Suitability Description:
Accepted as Concept Stage

Drawing Number: 10059280-ARC-EBD-ZZ-DR-ZZ-00393
Revision: C

Print Date: 03-11-26 17:47:42

COPYRIGHT: NOT TO BE REPRODUCED WITHOUT THE WRITTEN PERMISSION OF NATIONAL GRID ELECTRICITY TRANSMISSION Plc

Doc Ref: 6.13.A6.F1

CHURCHHOUSE WOOD

FOR CONTINUATION SEE PAGE 251

FOR CONTINUATION SEE PAGE 249

FOR CONTINUATION SEE PAGE 252

TB59 TB60

T775 T776 T777 T780 T781 T782 T783 T785 T788 T789 T790 W264 G260

Drain Level Crossing House Gate MP 0.5 33.8m SP Roman River 32.6m Drain Workings (dis) Pond Def MP 0.25 FBs SR

N

0 1:2,500 0.1 km

Print Date: 03-11-26 17:47:40

Order Limits
Sheet index outline

Proposed project design details
Proposed standard lattice pylon location
Proposed overhead line alignment
Other temporary and permanent construction and operational works

Discipline specific constraints
Arboriculture Study Area
Important Hedgerows
Root protection area

Veteran Trees - Impact
Affected Managed
Unaffected

Trees - Impact
Removed
Affected Managed
Potentially Affected
Unaffected

Ancient Woodland Sites (Ancient Woodland Inventory as per DCO Submission)
Updated Ancient Woodland Sites (Ancient Woodland Inventory as per October 2025)

Hedgerow - Impact
Removed
Potentially Affected
Unaffected

Groups of trees - Impact
Removed
Affected Managed
Potentially Affected
Unaffected

Note: The proposed overhead line alignment and proposed underground cable alignment together comprise the alignment. For further details regarding the design, please refer to Figures 4.1 (document reference 6.4.F1) and 4.2 (document reference 6.4.F2).

Notes: Background mapping information has been reproduced from the Ordnance Survey by permission of Ordnance Survey of the Controller of His Majesty's Stationery Office. © Crown copyright and database rights (2025) Licence OS100024241 and AC0000807548. © Crown copyright and database rights 2025 Ordnance Survey AC0000808122. Contains public sector information licensed under the Open Government Licence v3.0. © National Grid UK



Rev	Date	Description	Drawn	Check	Approv
C	Mar 2026	FOR DCO APPLICATION	JAL	AF	KB
B	Feb 2026	FOR DCO APPLICATION	JAL	AF	KB
A	Aug 2025	FOR DCO APPLICATION	JAL	AF	KB

nationalgrid

PROJECT: Norwich to Tilbury

Planning Inspectorate App Number: EN020027
Regulation 5(2)(a)

Title:

Figure A13.6.1- Landscape and Visual Arboriculture Impacts Plan
Page 250 of 396


Designed	M. Watson	Date	March 26
Drawn	J. Acero Leon	Date	March 26
Checked	A. Fell	Date	March 26
Approved	K. Burrows	Date	March 26
Scale:	1:2,500	Datum:	AOD
Original Size:	A3	Grid:	OS
Suitability Code:	A2	Project Number:	10059280

Suitability Description:
Accepted as Concept Stage

Drawing Number: 10059280-ARC-EBD-ZZ-DR-ZZ-00393
Revision: C

COPYRIGHT: NOT TO BE REPRODUCED WITHOUT THE WRITTEN PERMISSION OF NATIONAL GRID ELECTRICITY TRANSMISSION Plc

Doc Ref: 6.13.A6.F1

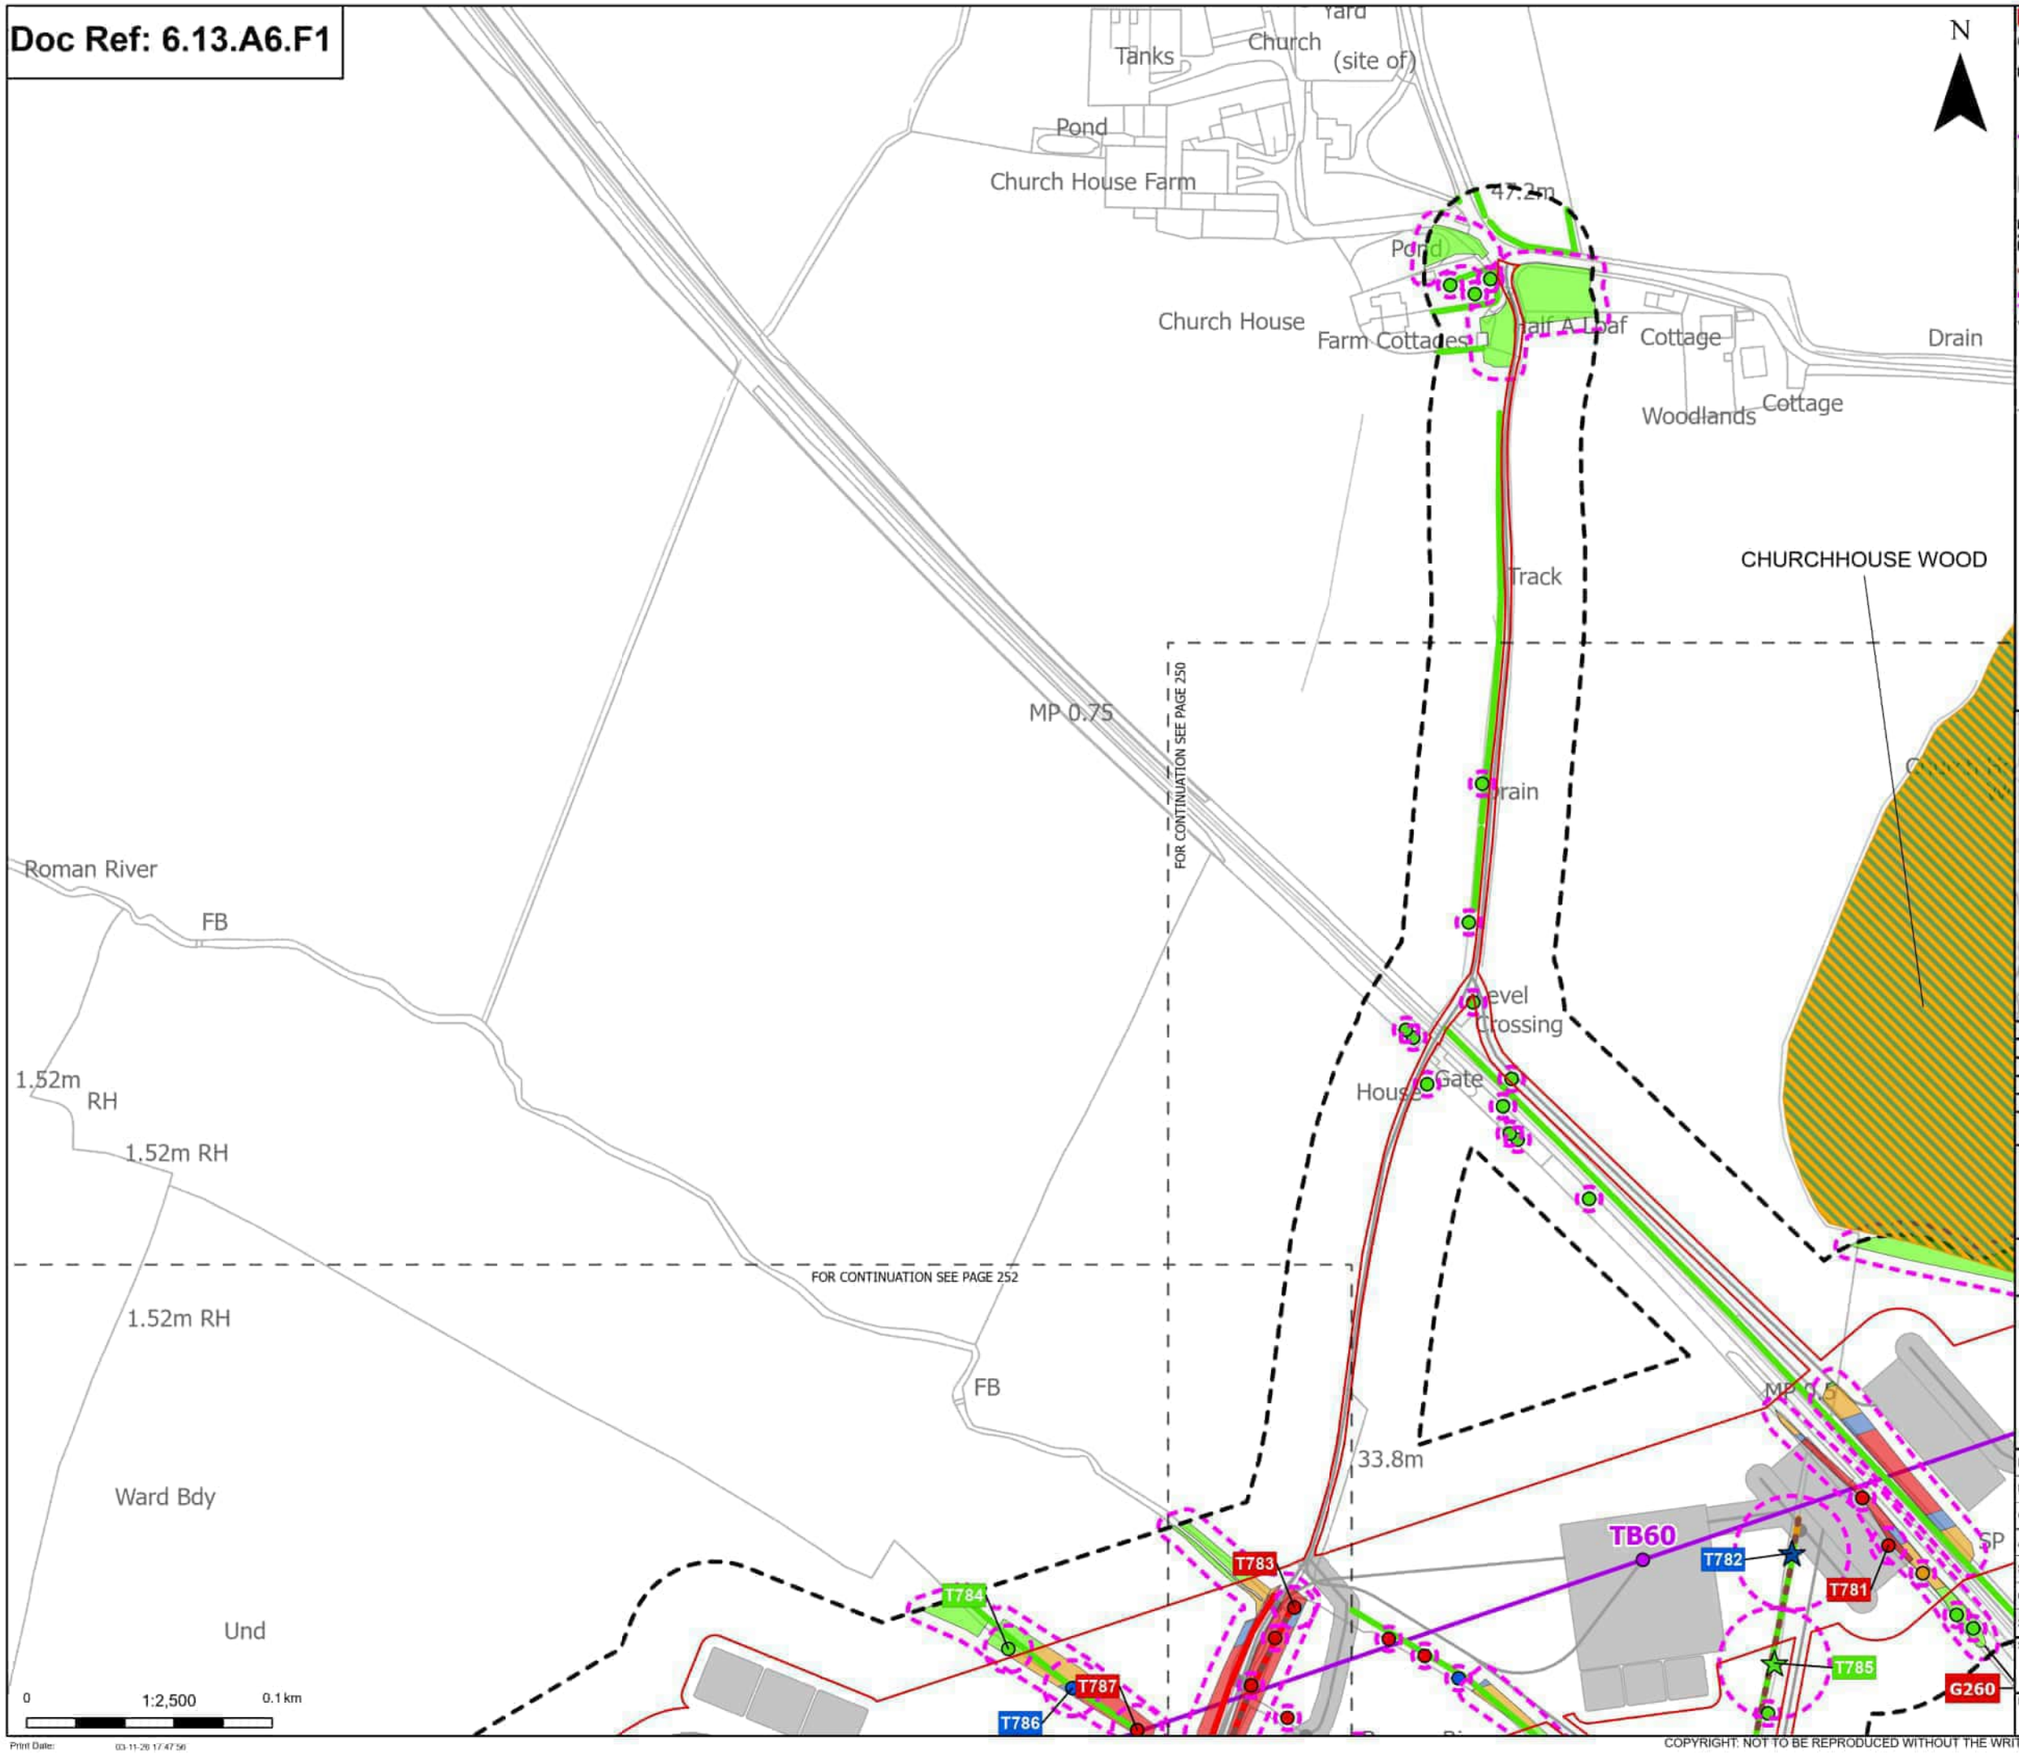

N

Order Limits
Sheet index outline

Proposed project design details
Proposed standard lattice pylon location
Proposed overhead line alignment
Other temporary and permanent construction and operational works

Discipline specific constraints
Arboriculture Study Area
Important Hedgerows
Root protection area

Veteran Trees - Impact
Affected Managed
Unaffected

Trees - Impact
Removed
Affected Managed
Potentially Affected
Unaffected

Ancient Woodland Sites (Ancient Woodland Inventory as per DCO Submission)
Updated Ancient Woodland Sites (Ancient Woodland Inventory as per October 2025)

Hedgerow - Impact
Removed
Potentially Affected
Unaffected

Groups of trees - Impact
Removed
Affected Managed
Potentially Affected
Unaffected

Note: The proposed overhead line alignment and proposed underground cable alignment together comprise the alignment. For further details regarding the design, please refer to Figures 4.1 (document reference 6.4.F1) and 4.2 (document reference 6.4.F2).

Notes: Background mapping information has been reproduced from the Ordnance Survey by permission of Ordnance Survey of the Controller of His Majesty's Stationery Office. © Crown copyright and database rights (2025) Licence OS100024241 and AC0000807948. © Crown copyright and database rights 2025 Ordnance Survey AC0000808122. Contains public sector information licensed under the Open Government Licence v3.0. © National Grid UK



Rev	Date	Description	Drawn	Check	Approv
C	Mar 2026	FOR DCO APPLICATION	JAL	AF	KB
B	Feb 2026	FOR DCO APPLICATION	JAL	AF	KB
A	Aug 2025	FOR DCO APPLICATION	JAL	AF	KB

nationalgrid

PROJECT:
Norwich to Tilbury

Planning Inspectorate App Number: EN020027
Regulation 5(2)(a)

Title:

Figure A13.6.1- Landscape and Visual Arboriculture Impacts Plan
Page 251 of 396

Designed	M. Watson	Date	March 26
Drawn	J. Acero Leon	Date	March 26
Checked	A. Fell	Date	March 26
Approved	K. Burrows	Date	March 26
Scale:	1:2,500	Datum:	AOD
Original Size:	A3	Grid:	OS
Suitability Code:	A2	Project Number:	10059280

Suitability Description:
Accepted as Concept Stage

Drawing Number: 10059280-ARC-EBD-ZZ-DR-ZZ-00393
Revision: C

COPYRIGHT: NOT TO BE REPRODUCED WITHOUT THE WRITTEN PERMISSION OF NATIONAL GRID ELECTRICITY TRANSMISSION Plc

Doc Ref: 6.13.A6.F1

1.52m RH

Ward Bdy

Und

FB

FOR CONTINUATION SEE PAGE 251

FOR CONTINUATION SEE PAGE 253

FOR CONTINUATION SEE PAGE 250

Def

Pond

T783

T784

T786

T787

T789

T790

T791

T792

TB61

TB62

W264

Track

STONEFIELD STRIP

Pond

Pond

Pond

Track

Def

Stonefield Grove

Pond

0 1:2,500 0.1 km

Print Date: 03-11-26 17:48:03

N

Order Limits

Sheet index outline

Proposed project design details

Proposed standard lattice pylon location

Proposed overhead line alignment

Other temporary and permanent construction and operational works

Discipline specific constraints

Arboriculture Study Area

Important Hedgerows

Root protection area

Trees - Impact

Removed

Affected Managed

Potentially Affected

Unaffected

Ancient Woodland Sites that are not shown on the Ancient Woodland Inventory (as per DCO Submission)

Hedgerow - Impact

Removed

Potentially Affected

Unaffected

Groups of trees - Impact

Removed

Affected Managed

Potentially Affected

Unaffected

Note: The proposed overhead line alignment and proposed underground cable alignment together comprise the alignment. For further details regarding the design, please refer to Figures 4.1 (document reference 6.4.F1) and 4.2 (document reference 6.4.F2).

Notes: Background mapping information has been reproduced from the Ordnance Survey by permission of Ordnance Survey of the Controller of His Majesty's Stationery Office. © Crown copyright and database rights (2025) Licence OS100042041 and AC0000807948. © Crown copyright and database rights 2025 Ordnance Survey AC0000808122. Contains public sector information licensed under the Open Government Licence v3.0. © National Grid UK



Rev	Date	Description	Drawn	Check	Approv
C	Mar 2026	FOR DCO APPLICATION	JAL	AF	KB
B	Feb 2026	FOR DCO APPLICATION	JAL	AF	KB
A	Aug 2025	FOR DCO APPLICATION	JAL	AF	KB

nationalgrid

PROJECT: Norwich to Tilbury

Planning Inspectorate App Number: EN020027
Regulation 5(2)(a)

Title:

Figure A13.6.1- Landscape and Visual Arboriculture Impacts Plan
Page 252 of 396

Designed	M. Watson	Date	March 26
Drawn	J. Acero Leon	Date	March 26
Checked	A. Fell	Date	March 26
Approved	K. Burrows	Date	March 26
Scale:	1:2,500	Datum:	AOD
Original Size:	A3	Grid:	OS
Suitability Code:	A2	Project Number:	10059280


Suitability Description: Accepted as Concept Stage

Drawing Number: 10059280-ARC-EBD-ZZ-DR-ZZ-00393

Revision: C

COPYRIGHT: NOT TO BE REPRODUCED WITHOUT THE WRITTEN PERMISSION OF NATIONAL GRID ELECTRICITY TRANSMISSION Plc

Doc Ref: 6.13.A6.F1

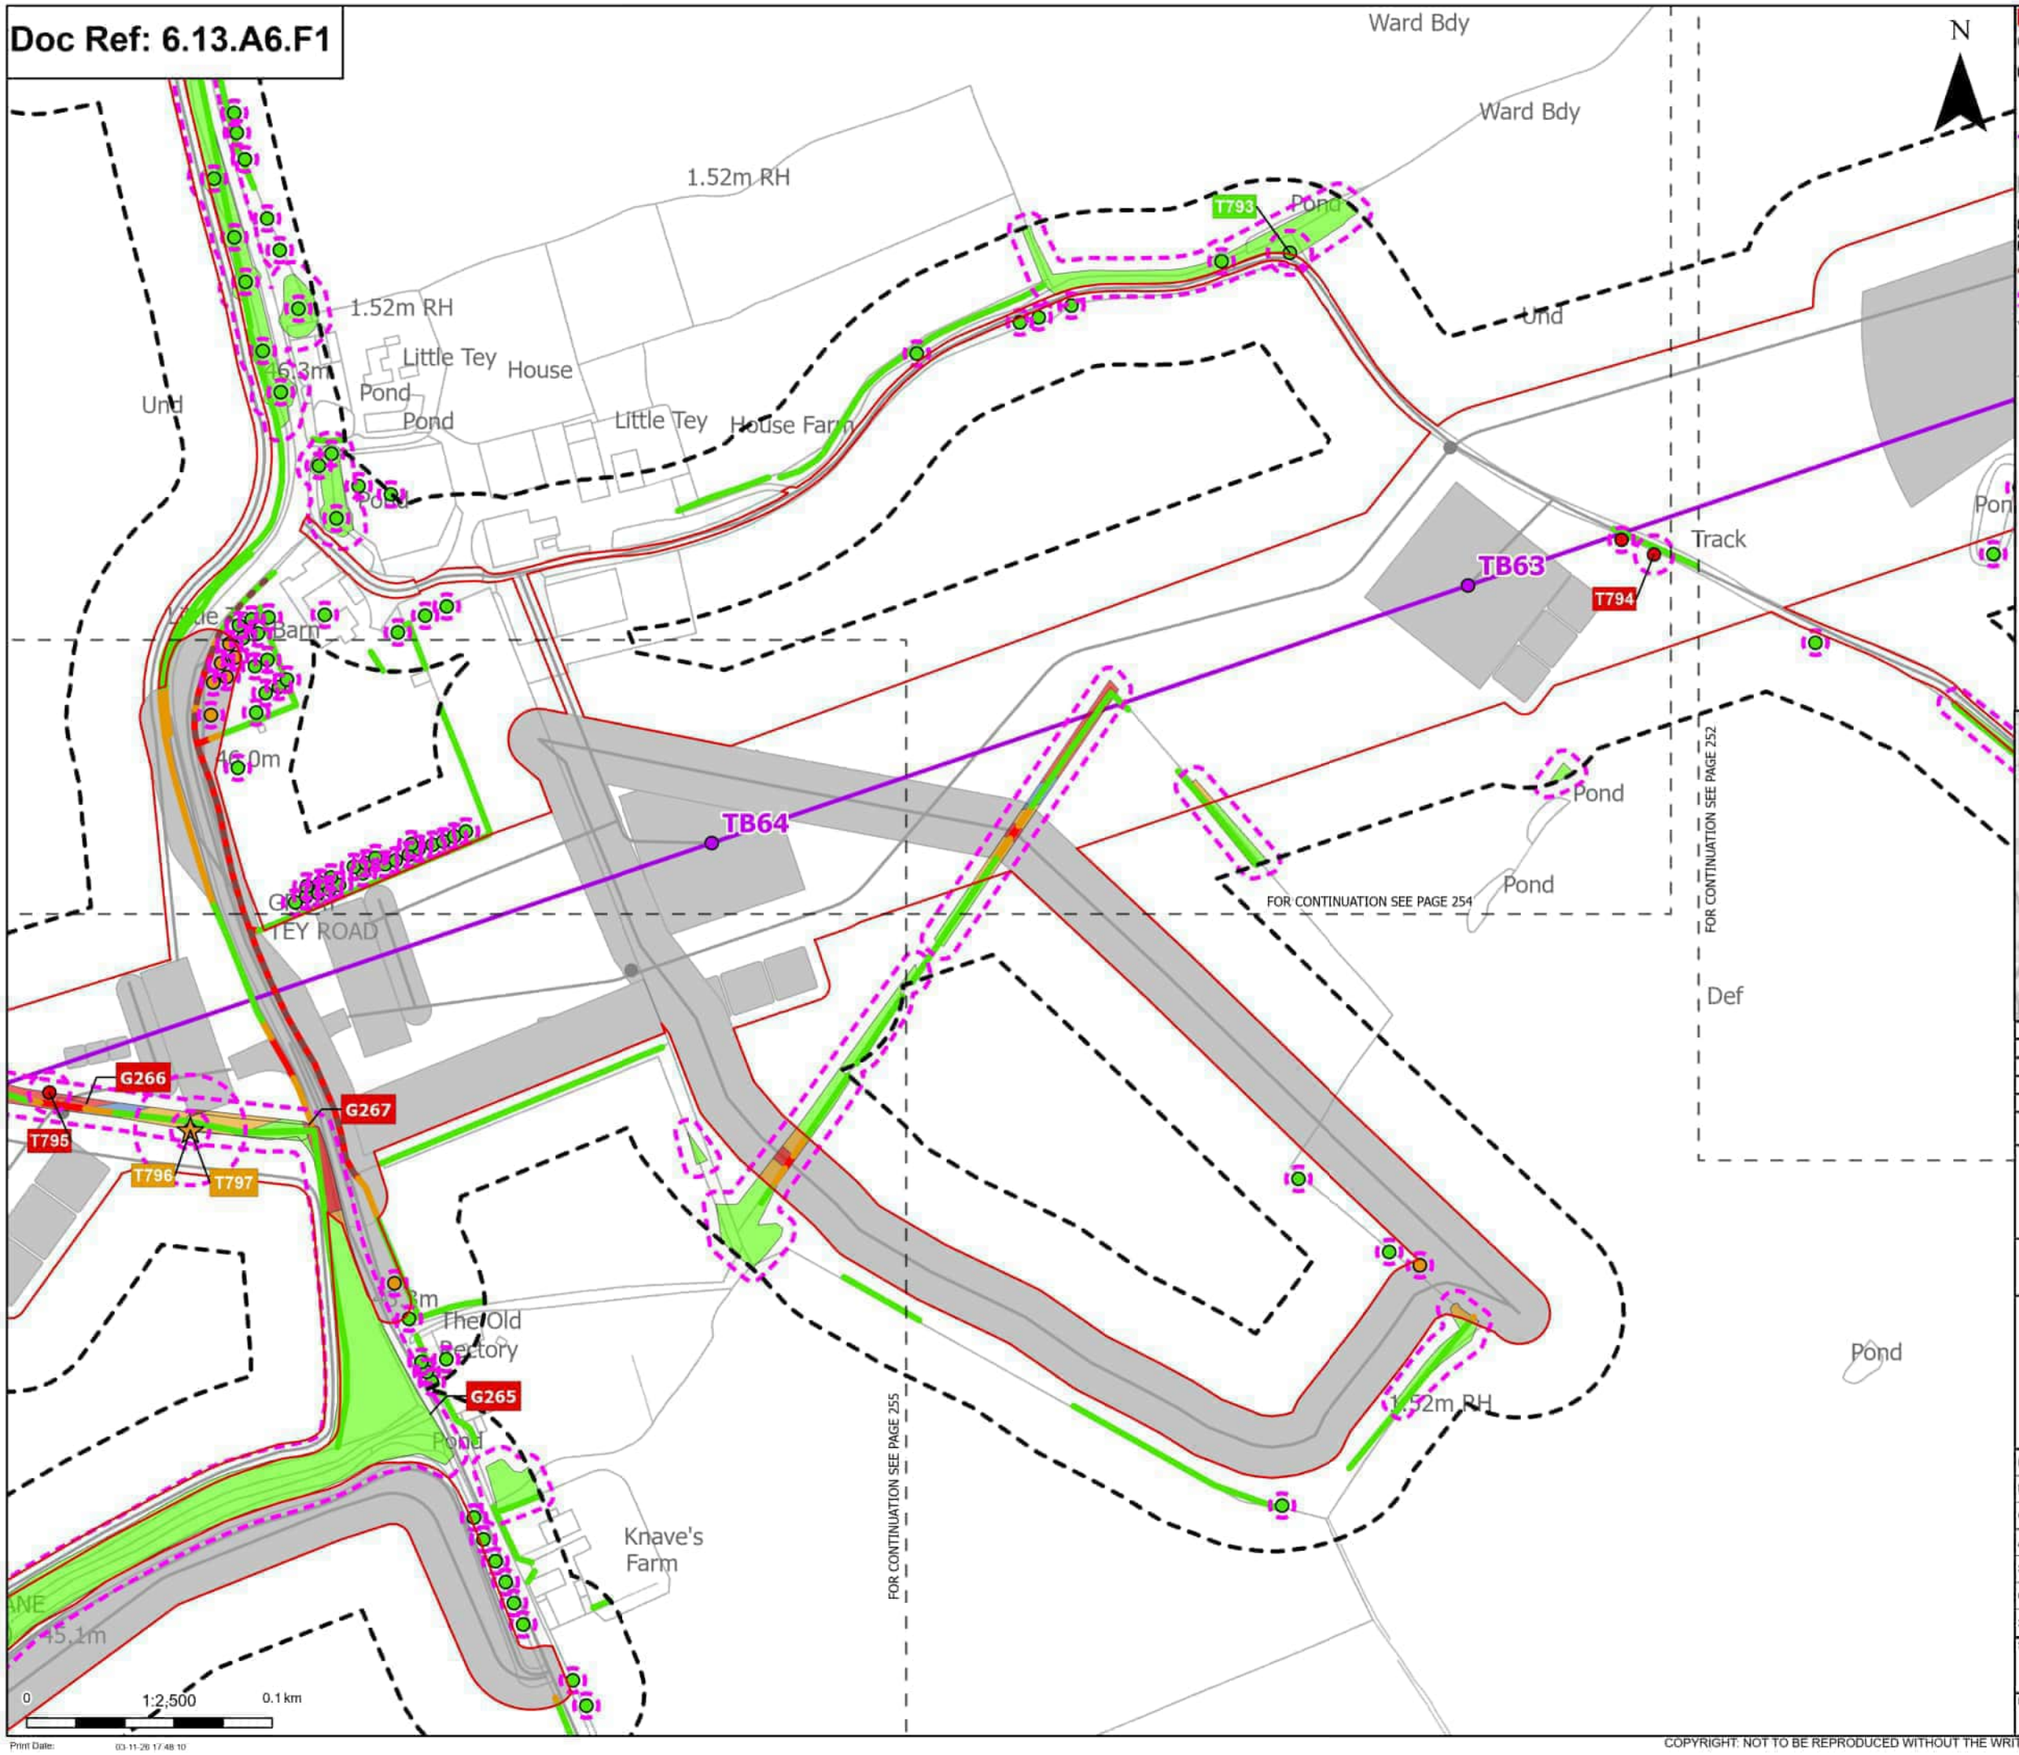

- Order Limits
- Sheet index outline

Proposed project design details
- Proposed standard lattice pylon location
- Proposed overhead line alignment
- Other temporary and permanent construction and operational works

Discipline specific constraints
- Arboriculture Study Area
- Important Hedgerows
- Root protection area

Veteran Trees - Impact
- Potentially Affected

Trees - Impact
- Removed
- Potentially Affected
- Unaffected

Hedgerow - Impact
- Removed
- Potentially Affected
- Unaffected

Groups of trees - Impact
- Removed
- Affected Managed
- Potentially Affected
- Unaffected

Note: The proposed overhead line alignment and proposed underground cable alignment together comprise the alignment. For further details regarding the design, please refer to Figures 4.1 (document reference 6.4.F1) and 4.2 (document reference 6.4.F2).

Notes: Background mapping information has been reproduced from the Ordnance Survey by permission of Ordnance Survey of the Controller of His Majesty's Stationery Office. © Crown copyright and database rights (2025) Licence OS100024241 and AC0000807548. © Crown copyright and database rights 2025 Ordnance Survey AC0000808122. Contains public sector information licensed under the Open Government Licence v3.0. © National Grid UK



Rev	Date	Description	Drawn	Check	Approv
C	Mar 2026	FOR DCO APPLICATION	JAL	AF	KB
B	Feb 2026	FOR DCO APPLICATION	JAL	AF	KB
A	Aug 2025	FOR DCO APPLICATION	JAL	AF	KB

nationalgrid

PROJECT: Norwich to Tilbury

Planning Inspectorate App Number: EN020027
Regulation 5(2)(a)

Title:

Figure A13.6.1- Landscape and Visual Arboriculture Impacts Plan
Page 253 of 396

Designed	M. Watson	Date	March 26
Drawn	J. Acero Leon	Date	March 26
Checked	A. Fell	Date	March 26
Approved	K. Burrows	Date	March 26
Scale:	1:2,500	Datum:	AOD
Original Size:	A3	Grid:	OS
Suitability Code:	A2	Project Number:	10059280


Suitability Description:
Accepted as Concept Stage

Drawing Number: 10059280-ARC-EBD-ZZ-DR-ZZ-00393
Revision: C

Print Date: 03-11-26 17:48:10

COPYRIGHT: NOT TO BE REPRODUCED WITHOUT THE WRITTEN PERMISSION OF NATIONAL GRID ELECTRICITY TRANSMISSION Plc

Doc Ref: 6.13.A6.F1

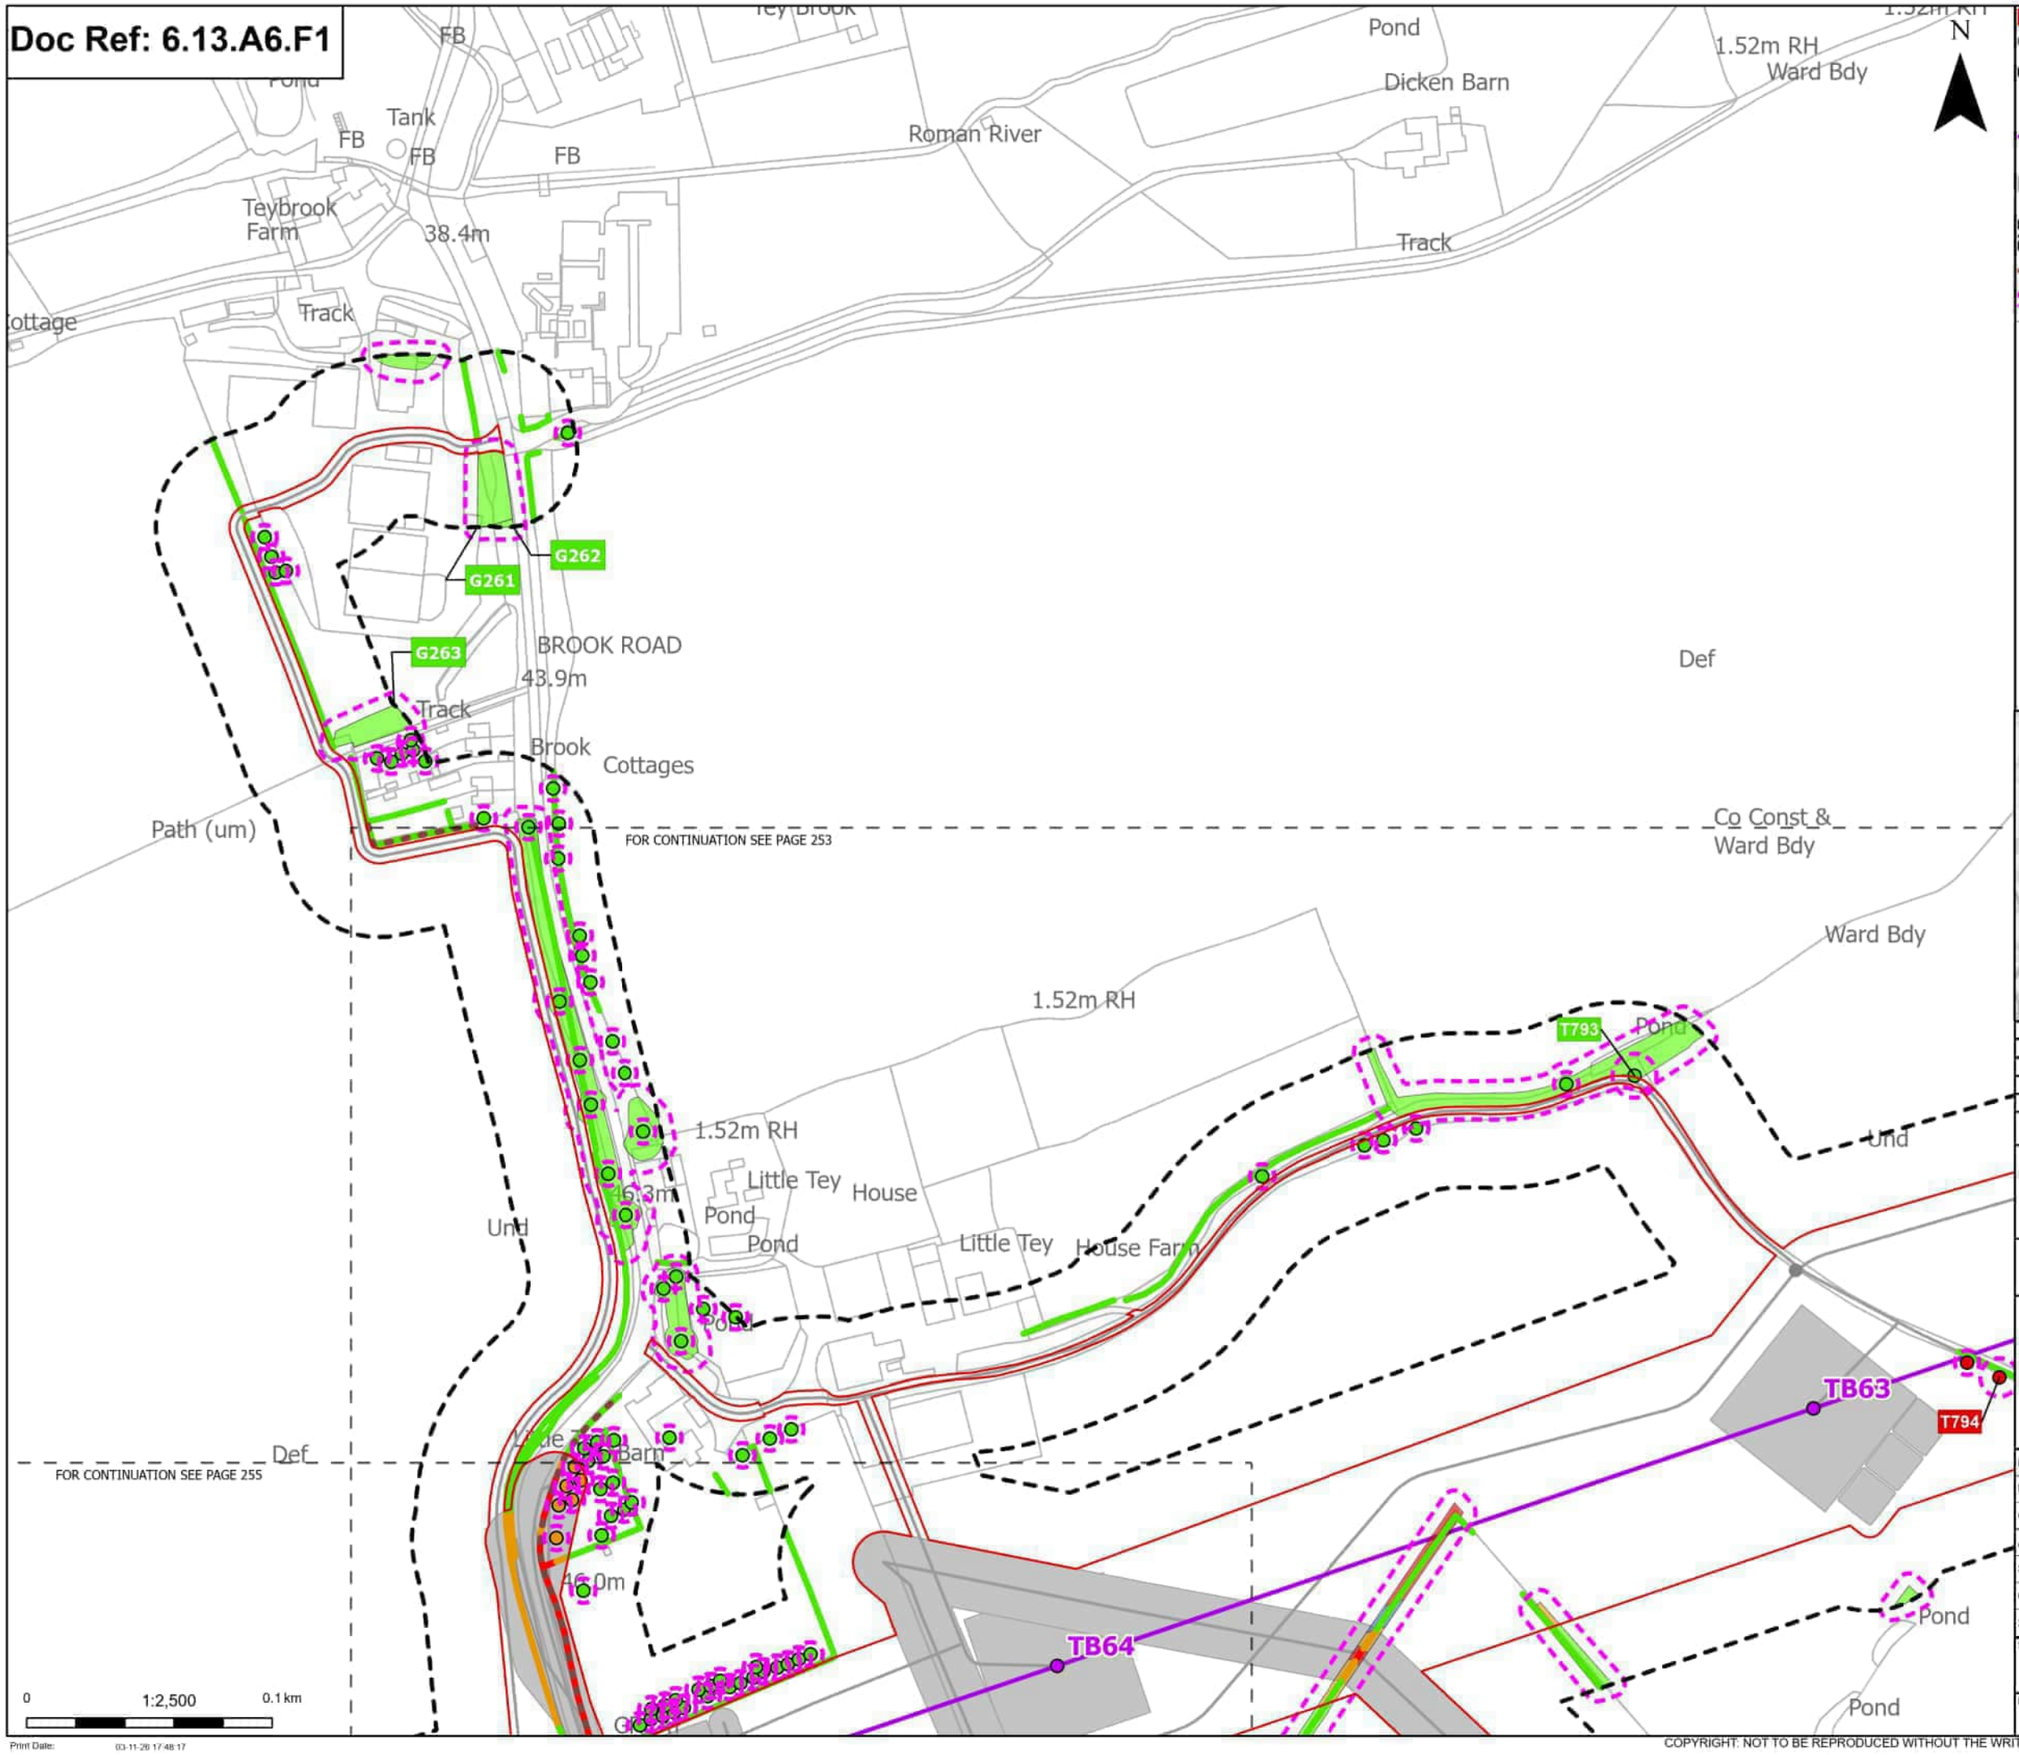

Order Limits
Sheet index outline

Proposed project design details
- Proposed standard lattice pylon location
- Proposed overhead line alignment
- Other temporary and permanent construction and operational works

Discipline specific constraints
- Arboriculture Study Area
- Important Hedgerows
- Root protection area

Trees - Impact
- Removed
- Potentially Affected
- Unaffected

Hedgerow - Impact
- Removed
- Potentially Affected
- Unaffected

Groups of trees - Impact
- Removed
- Affected Managed
- Potentially Affected
- Unaffected

Note: The proposed overhead line alignment and proposed underground cable alignment together comprise the alignment. For further details regarding the design, please refer to Figures 4.1 (document reference 6.4.F1) and 4.2 (document reference 6.4.F2).

Notes: Background mapping information has been reproduced from the Ordnance Survey by permission of Ordnance Survey of the Controller of His Majesty's Stationery Office. © Crown copyright and database rights (2025) Licence OS100042041 and AC0000807948. © Crown copyright and database rights 2025 Ordnance Survey AC0000808122. Contains public sector information licensed under the Open Government Licence v3.0. © National Grid UK



Rev	Date	Description	Drawn	Check	Approv
C	Mar 2026	FOR DCO APPLICATION	JAL	AF	KB
B	Feb 2026	FOR DCO APPLICATION	JAL	AF	KB
A	Aug 2025	FOR DCO APPLICATION	JAL	AF	KB

PROJECT: nationalgrid Norwich to Tilbury

Planning Inspectorate App Number: EN020027
Regulation 5(2)(a)

Title:

Figure A13.6.1- Landscape and Visual Arboriculture Impacts Plan
Page 254 of 396

Designed	M. Watson	Date	March 26
Drawn	J. Acero Leon	Date	March 26
Checked	A. Fell	Date	March 26
Approved	K. Burrows	Date	March 26
Scale:	1:2,500	Datum:	AOD
Original Size:	A3	Grid:	OS
Suitability Code:	A2	Project Number:	10059280


Suitability Description:
Accepted as Concept Stage

Drawing Number: 10059280-ARC-EBD-ZZ-DR-ZZ-00393
Revision: C

Print Date: 03-11-26 17:48:17

COPYRIGHT: NOT TO BE REPRODUCED WITHOUT THE WRITTEN PERMISSION OF NATIONAL GRID ELECTRICITY TRANSMISSION Plc

Doc Ref: 6.13.A6.F1

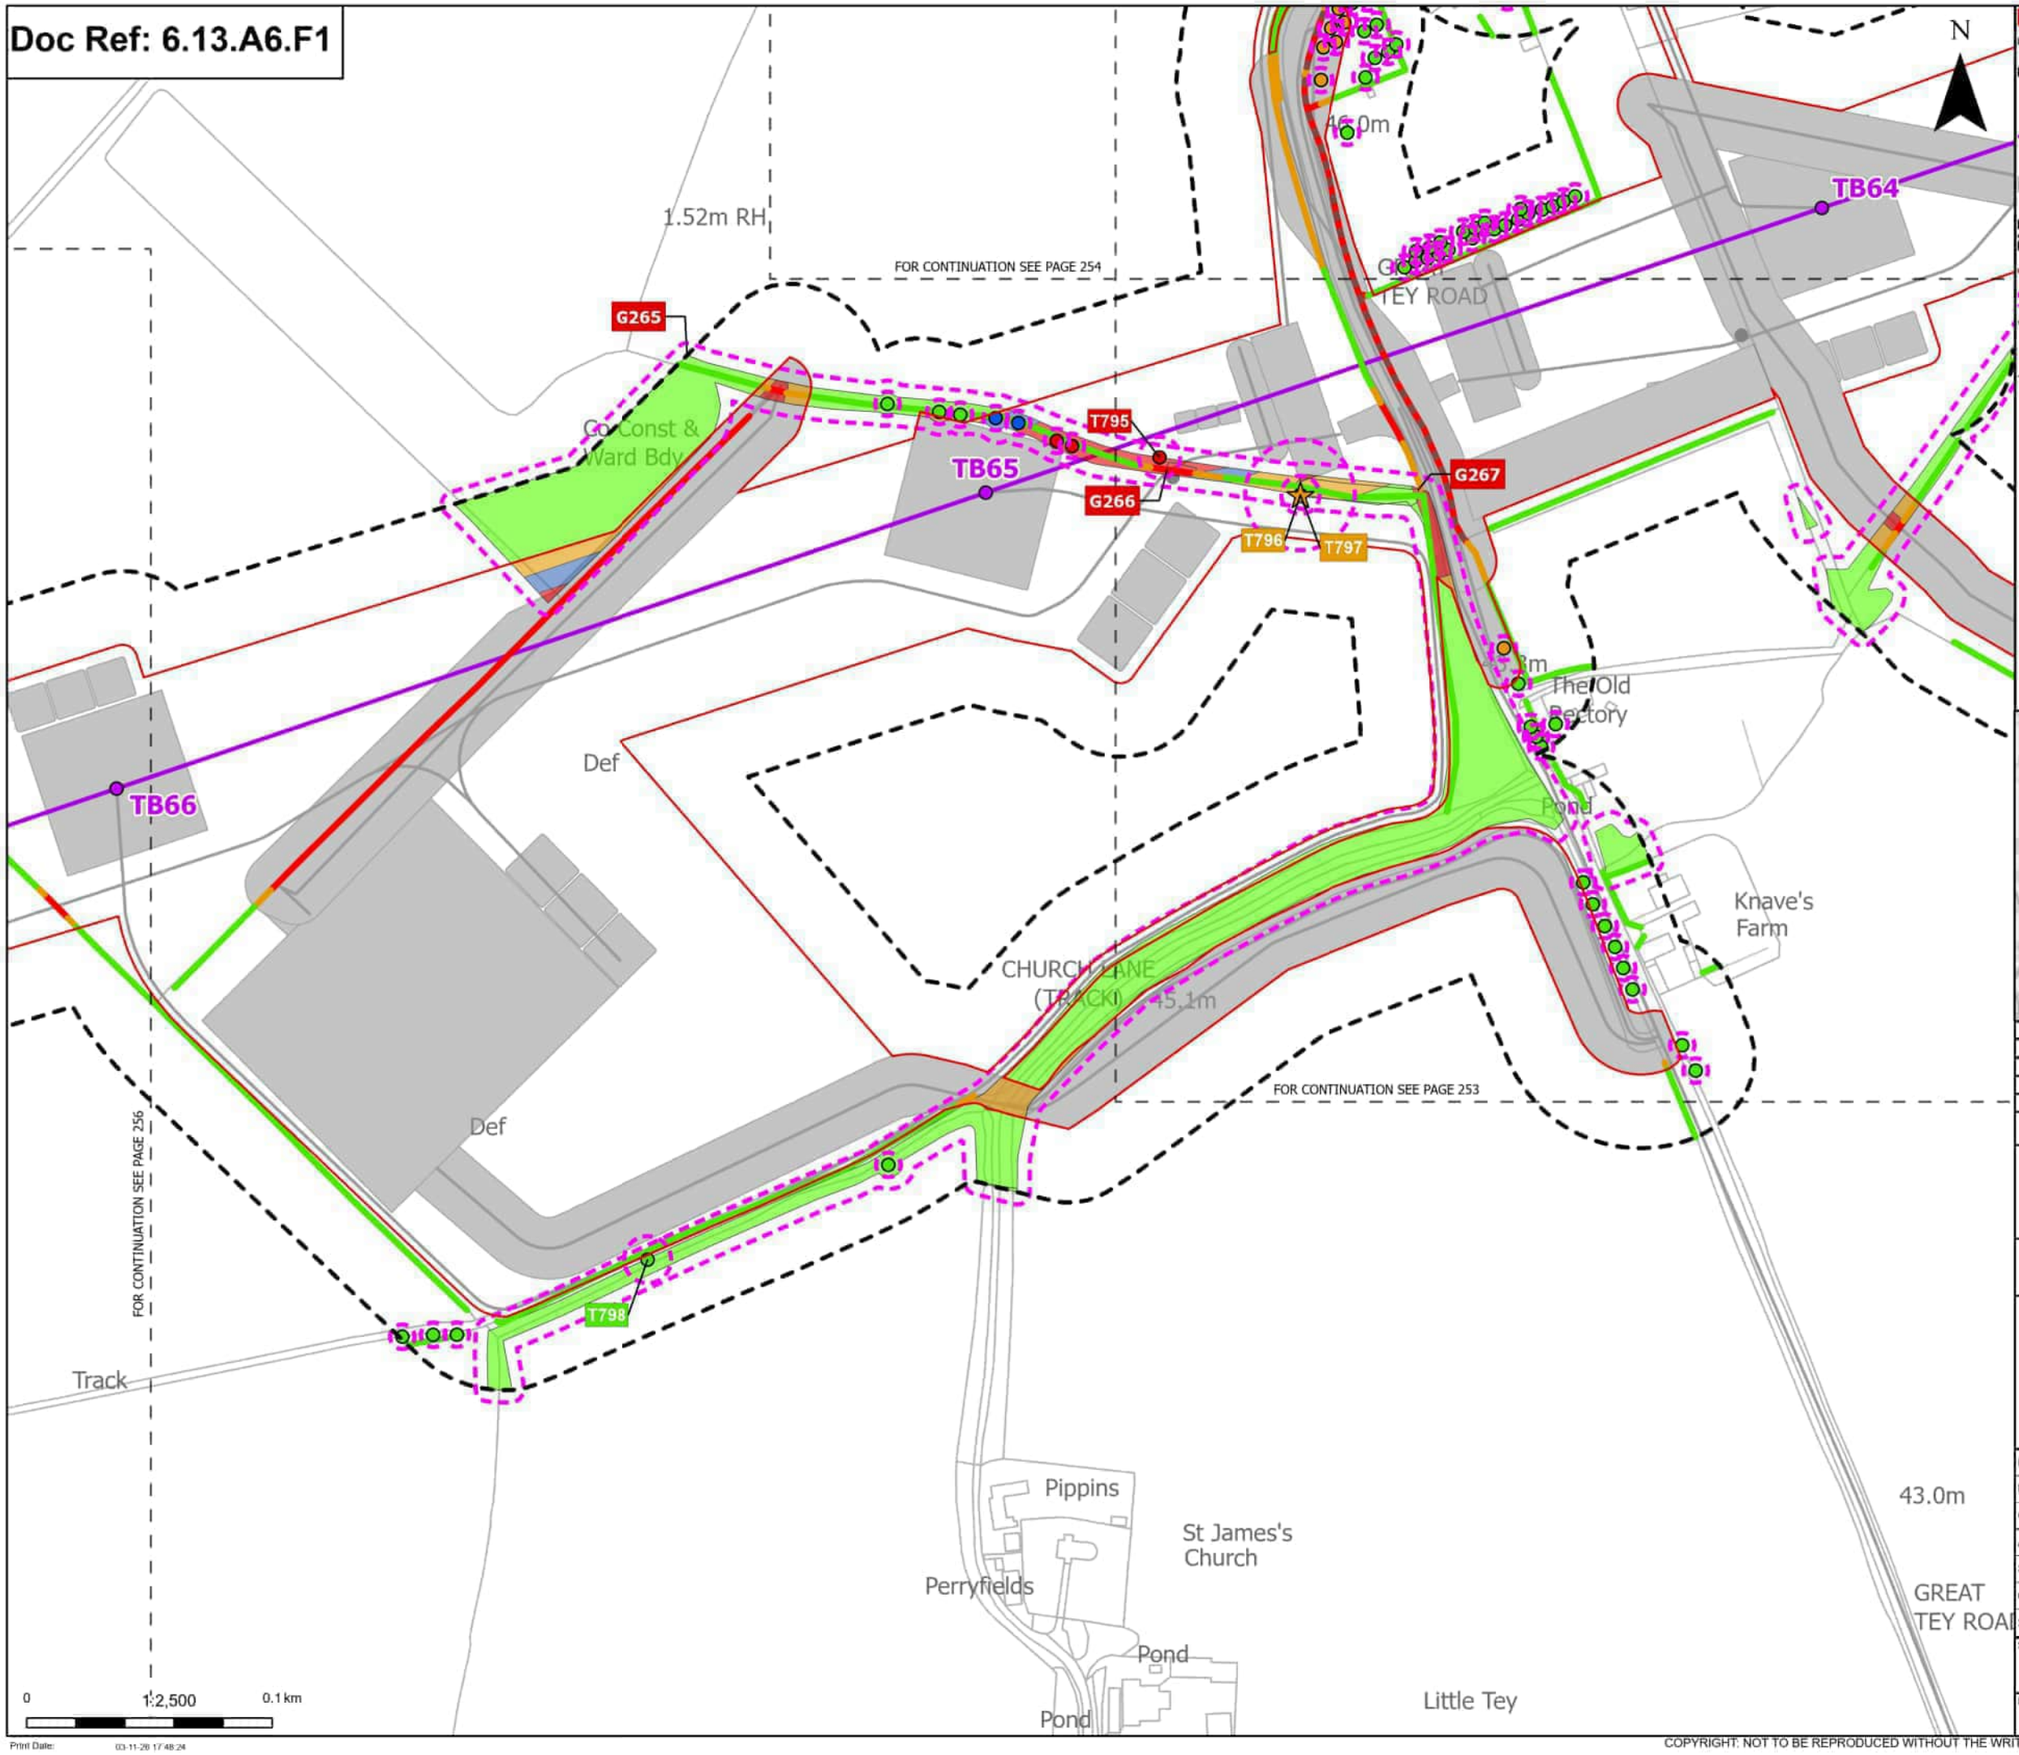

Order Limits
Sheet index outline

Proposed project design details
- Proposed standard lattice pylon location
- Proposed overhead line alignment
- Other temporary and permanent construction and operational works

Discipline specific constraints
- Arboriculture Study Area
- Important Hedgerows
- Root protection area

Veteran Trees - Impact
- Potentially Affected

Trees - Impact
- Removed
- Affected Managed
- Potentially Affected
- Unaffected

Hedgerow - Impact
- Removed
- Potentially Affected
- Unaffected

Groups of trees - Impact
- Removed
- Affected Managed
- Potentially Affected
- Unaffected

Note: The proposed overhead line alignment and proposed underground cable alignment together comprise the alignment. For further details regarding the design, please refer to Figures 4.1 (document reference 6.4.F1) and 4.2 (document reference 6.4.F2).

Notes: Background mapping information has been reproduced from the Ordnance Survey by permission of Ordnance Survey of the Controller of His Majesty's Stationery Office. © Crown copyright and database rights (2025) Licence OS100024241 and AC0000807548. © Crown copyright and database rights 2025 Ordnance Survey AC0000808122. Contains public sector information licensed under the Open Government Licence v3.0. © National Grid UK



Rev	Date	Description	Drawn	Check	Approv
C	Mar 2026	FOR DCO APPLICATION	JAL	AF	KB
B	Feb 2026	FOR DCO APPLICATION	JAL	AF	KB
A	Aug 2025	FOR DCO APPLICATION	JAL	AF	KB

nationalgrid

PROJECT: Norwich to Tilbury

Planning Inspectorate App Number: EN020027
Regulation 5(2)(a)

Title:

Figure A13.6.1- Landscape and Visual Arboriculture Impacts Plan
Page 255 of 396

Designed	M. Watson	Date	March 26
Drawn	J. Acero Leon	Date	March 26
Checked	A. Fell	Date	March 26
Approved	K. Burrows	Date	March 26
Scale:	1:2,500	Datum:	AOD
Original Size:	A3	Grid:	OS
Suitability Code:	A2	Project Number:	10059280


Suitability Description:
Accepted as Concept Stage

Drawing Number: 10059280-ARC-EBD-ZZ-DR-ZZ-00393
Revision: C

Print Date: 03-11-26 17:48:24

COPYRIGHT: NOT TO BE REPRODUCED WITHOUT THE WRITTEN PERMISSION OF NATIONAL GRID ELECTRICITY TRANSMISSION Plc

Doc Ref: 6.13.A6.F1

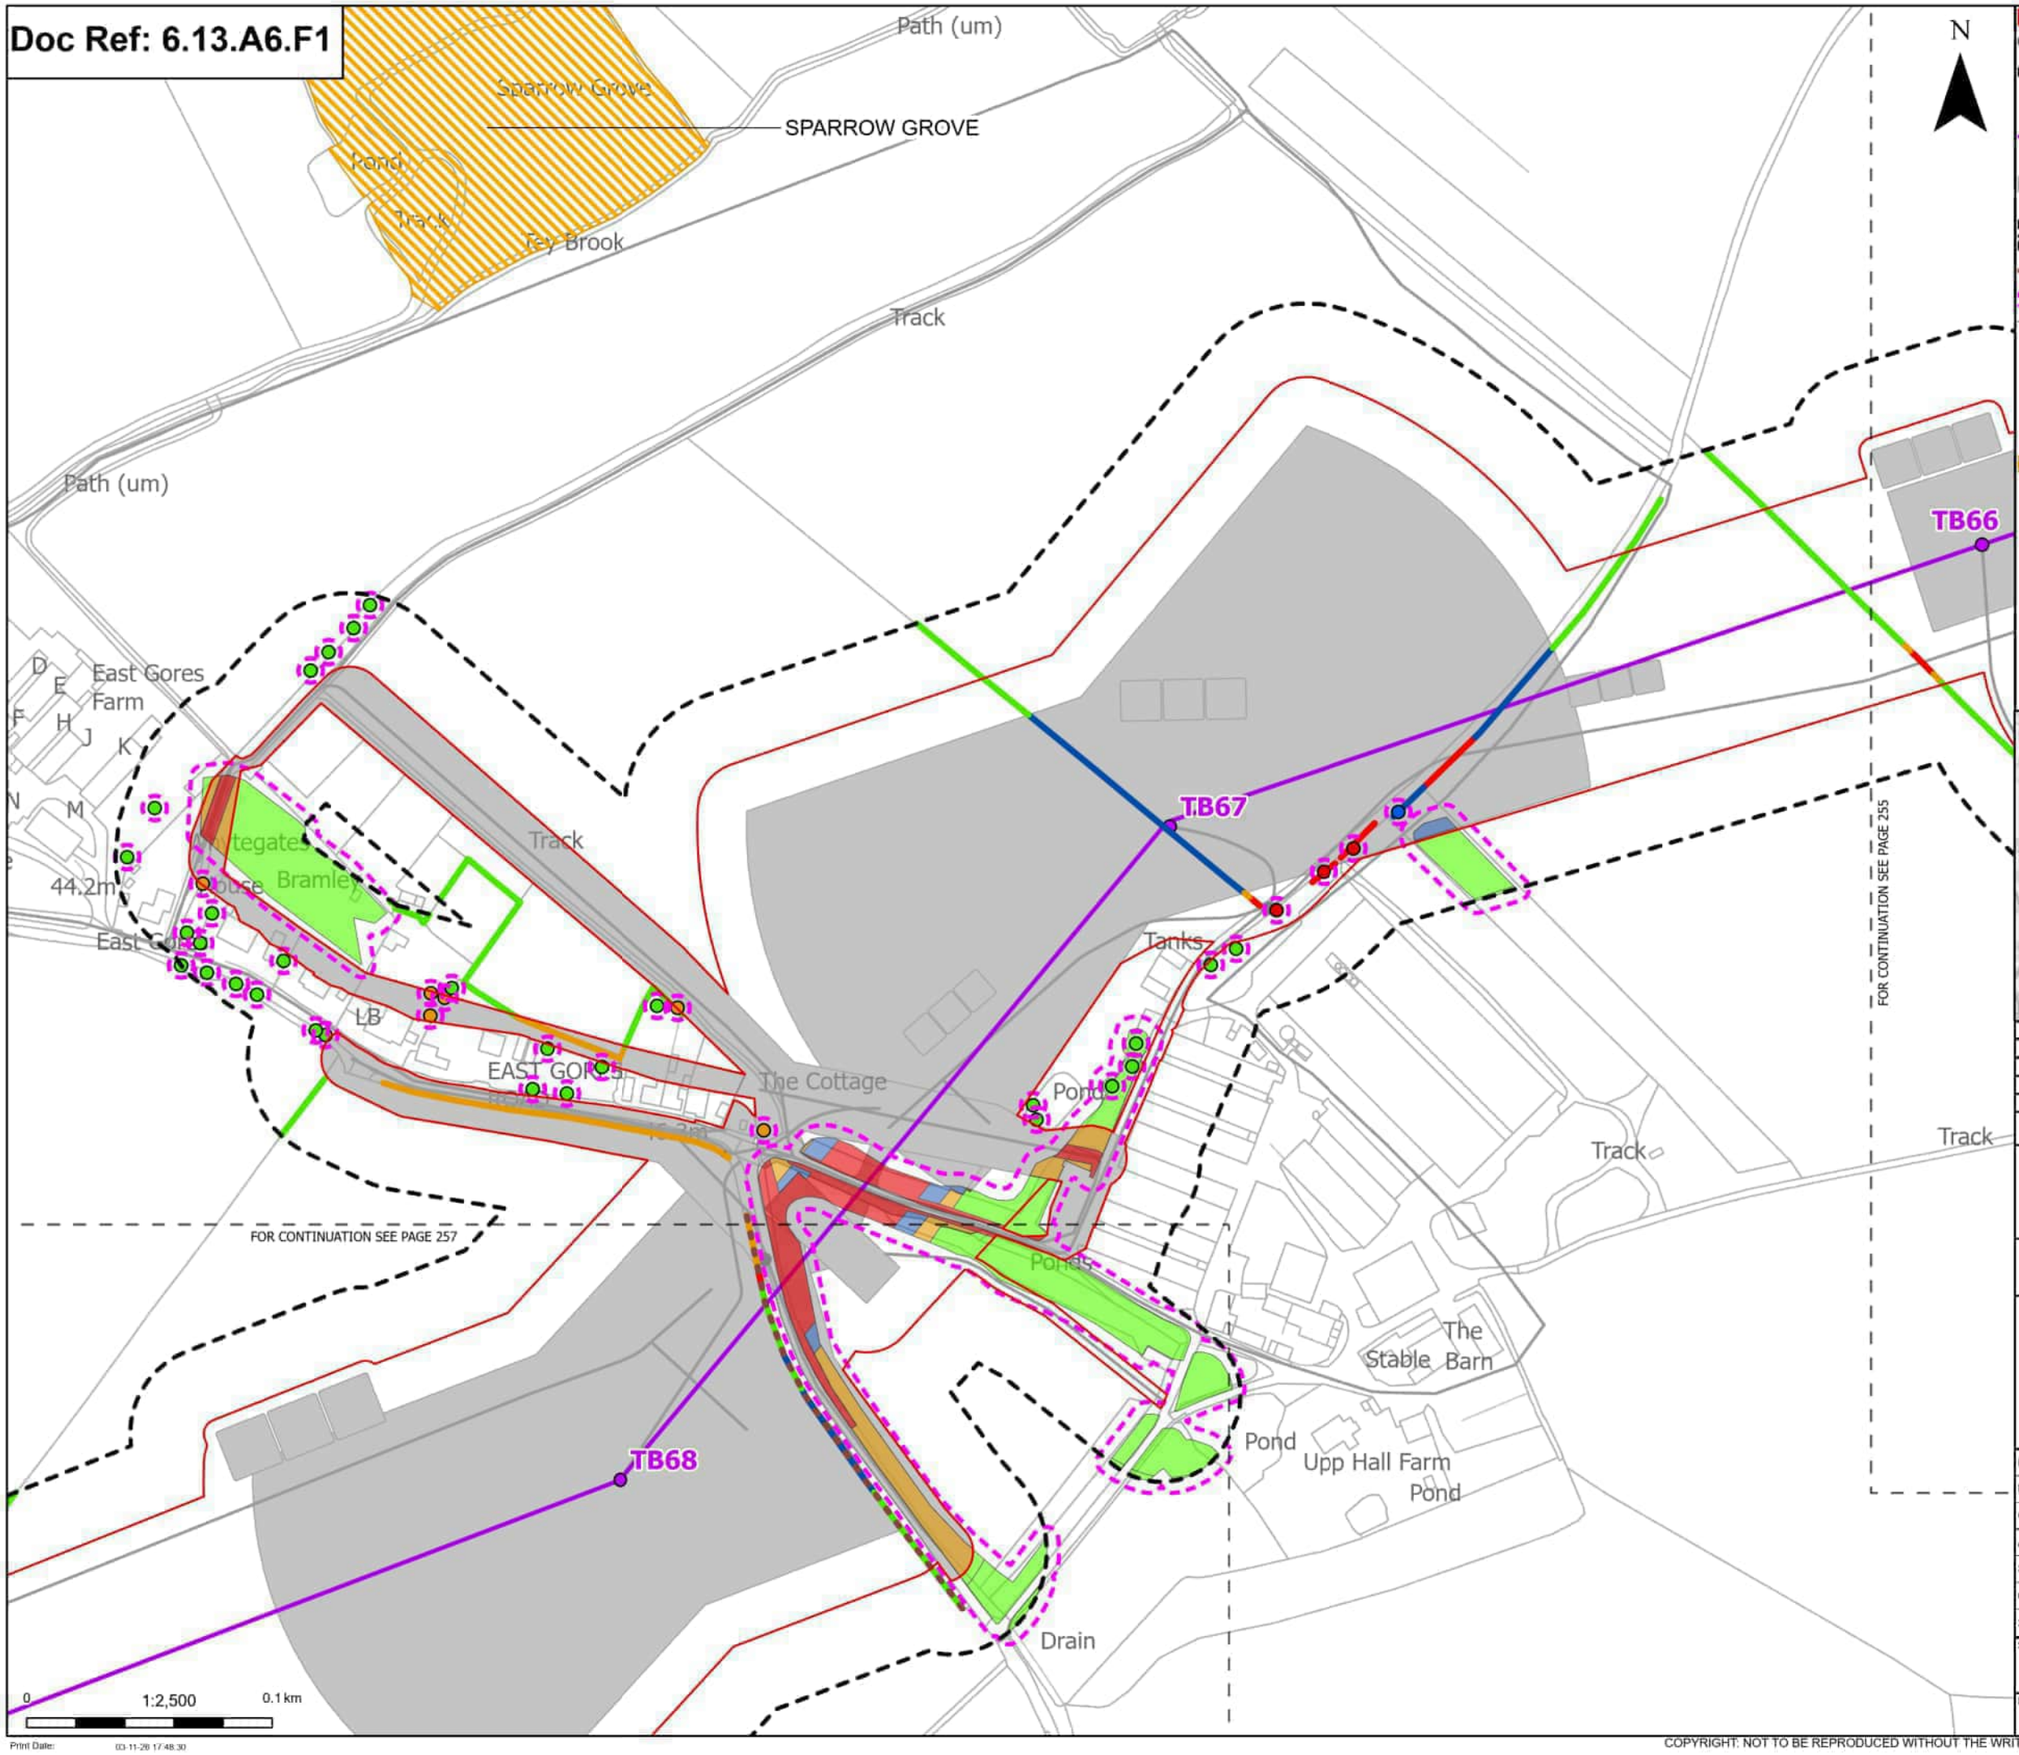

Order Limits
Sheet index outline

Proposed project design details
- Proposed standard lattice pylon location
- Proposed overhead line alignment
- Other temporary and permanent construction and operational works

Discipline specific constraints
- Arboriculture Study Area
- Important Hedgerows
- Root protection area

Trees - Impact
- Removed
- Affected Managed
- Potentially Affected
- Unaffected

Updated Ancient Woodland Sites (Ancient Woodland Inventory as per October 2025)

Hedgerow - Impact
- Removed
- Affected Managed
- Potentially Affected
- Unaffected

Groups of trees - Impact
- Removed
- Affected Managed
- Potentially Affected
- Unaffected

Note: The proposed overhead line alignment and proposed underground cable alignment together comprise the alignment. For further details regarding the design, please refer to Figures 4.1 (document reference 6.4.F1) and 4.2 (document reference 6.4.F2).

Notes: Background mapping information has been reproduced from the Ordnance Survey by permission of Ordnance Survey of the Controller of His Majesty's Stationery Office. © Crown copyright and database rights (2025) Licence OS100042041 and AC0000807548. © Crown copyright and database rights 2025 Ordnance Survey AC0000808122. Contains public sector information licensed under the Open Government Licence v3.0. © National Grid UK



Rev	Date	Description	Drawn	Check	Approv
C	Mar 2026	FOR DCO APPLICATION	JAL	AF	KB
B	Feb 2026	FOR DCO APPLICATION	JAL	AF	KB
A	Aug 2025	FOR DCO APPLICATION	JAL	AF	KB

nationalgrid

PROJECT: Norwich to Tilbury

Planning Inspectorate App Number: EN020027
Regulation 5(2)(a)

Title:

Figure A13.6.1- Landscape and Visual Arboriculture Impacts Plan
Page 256 of 396

Designed	M. Watson	Date	March 26
Drawn	J. Acero Leon	Date	March 26
Checked	A. Fell	Date	March 26
Approved	K. Burrows	Date	March 26
Scale:	1:2,500	Datum:	AOD
Original Size:	A3	Grid:	OS
Suitability Code:	A2	Project Number:	10059280

Suitability Description: Accepted as Concept Stage


Drawing Number: 10059280-ARC-EBD-ZZ-DR-ZZ-00393

Revision: C

Print Date: 03-11-26 17:48:30

COPYRIGHT: NOT TO BE REPRODUCED WITHOUT THE WRITTEN PERMISSION OF NATIONAL GRID ELECTRICITY TRANSMISSION Plc

Doc Ref: 6.13.A6.F1

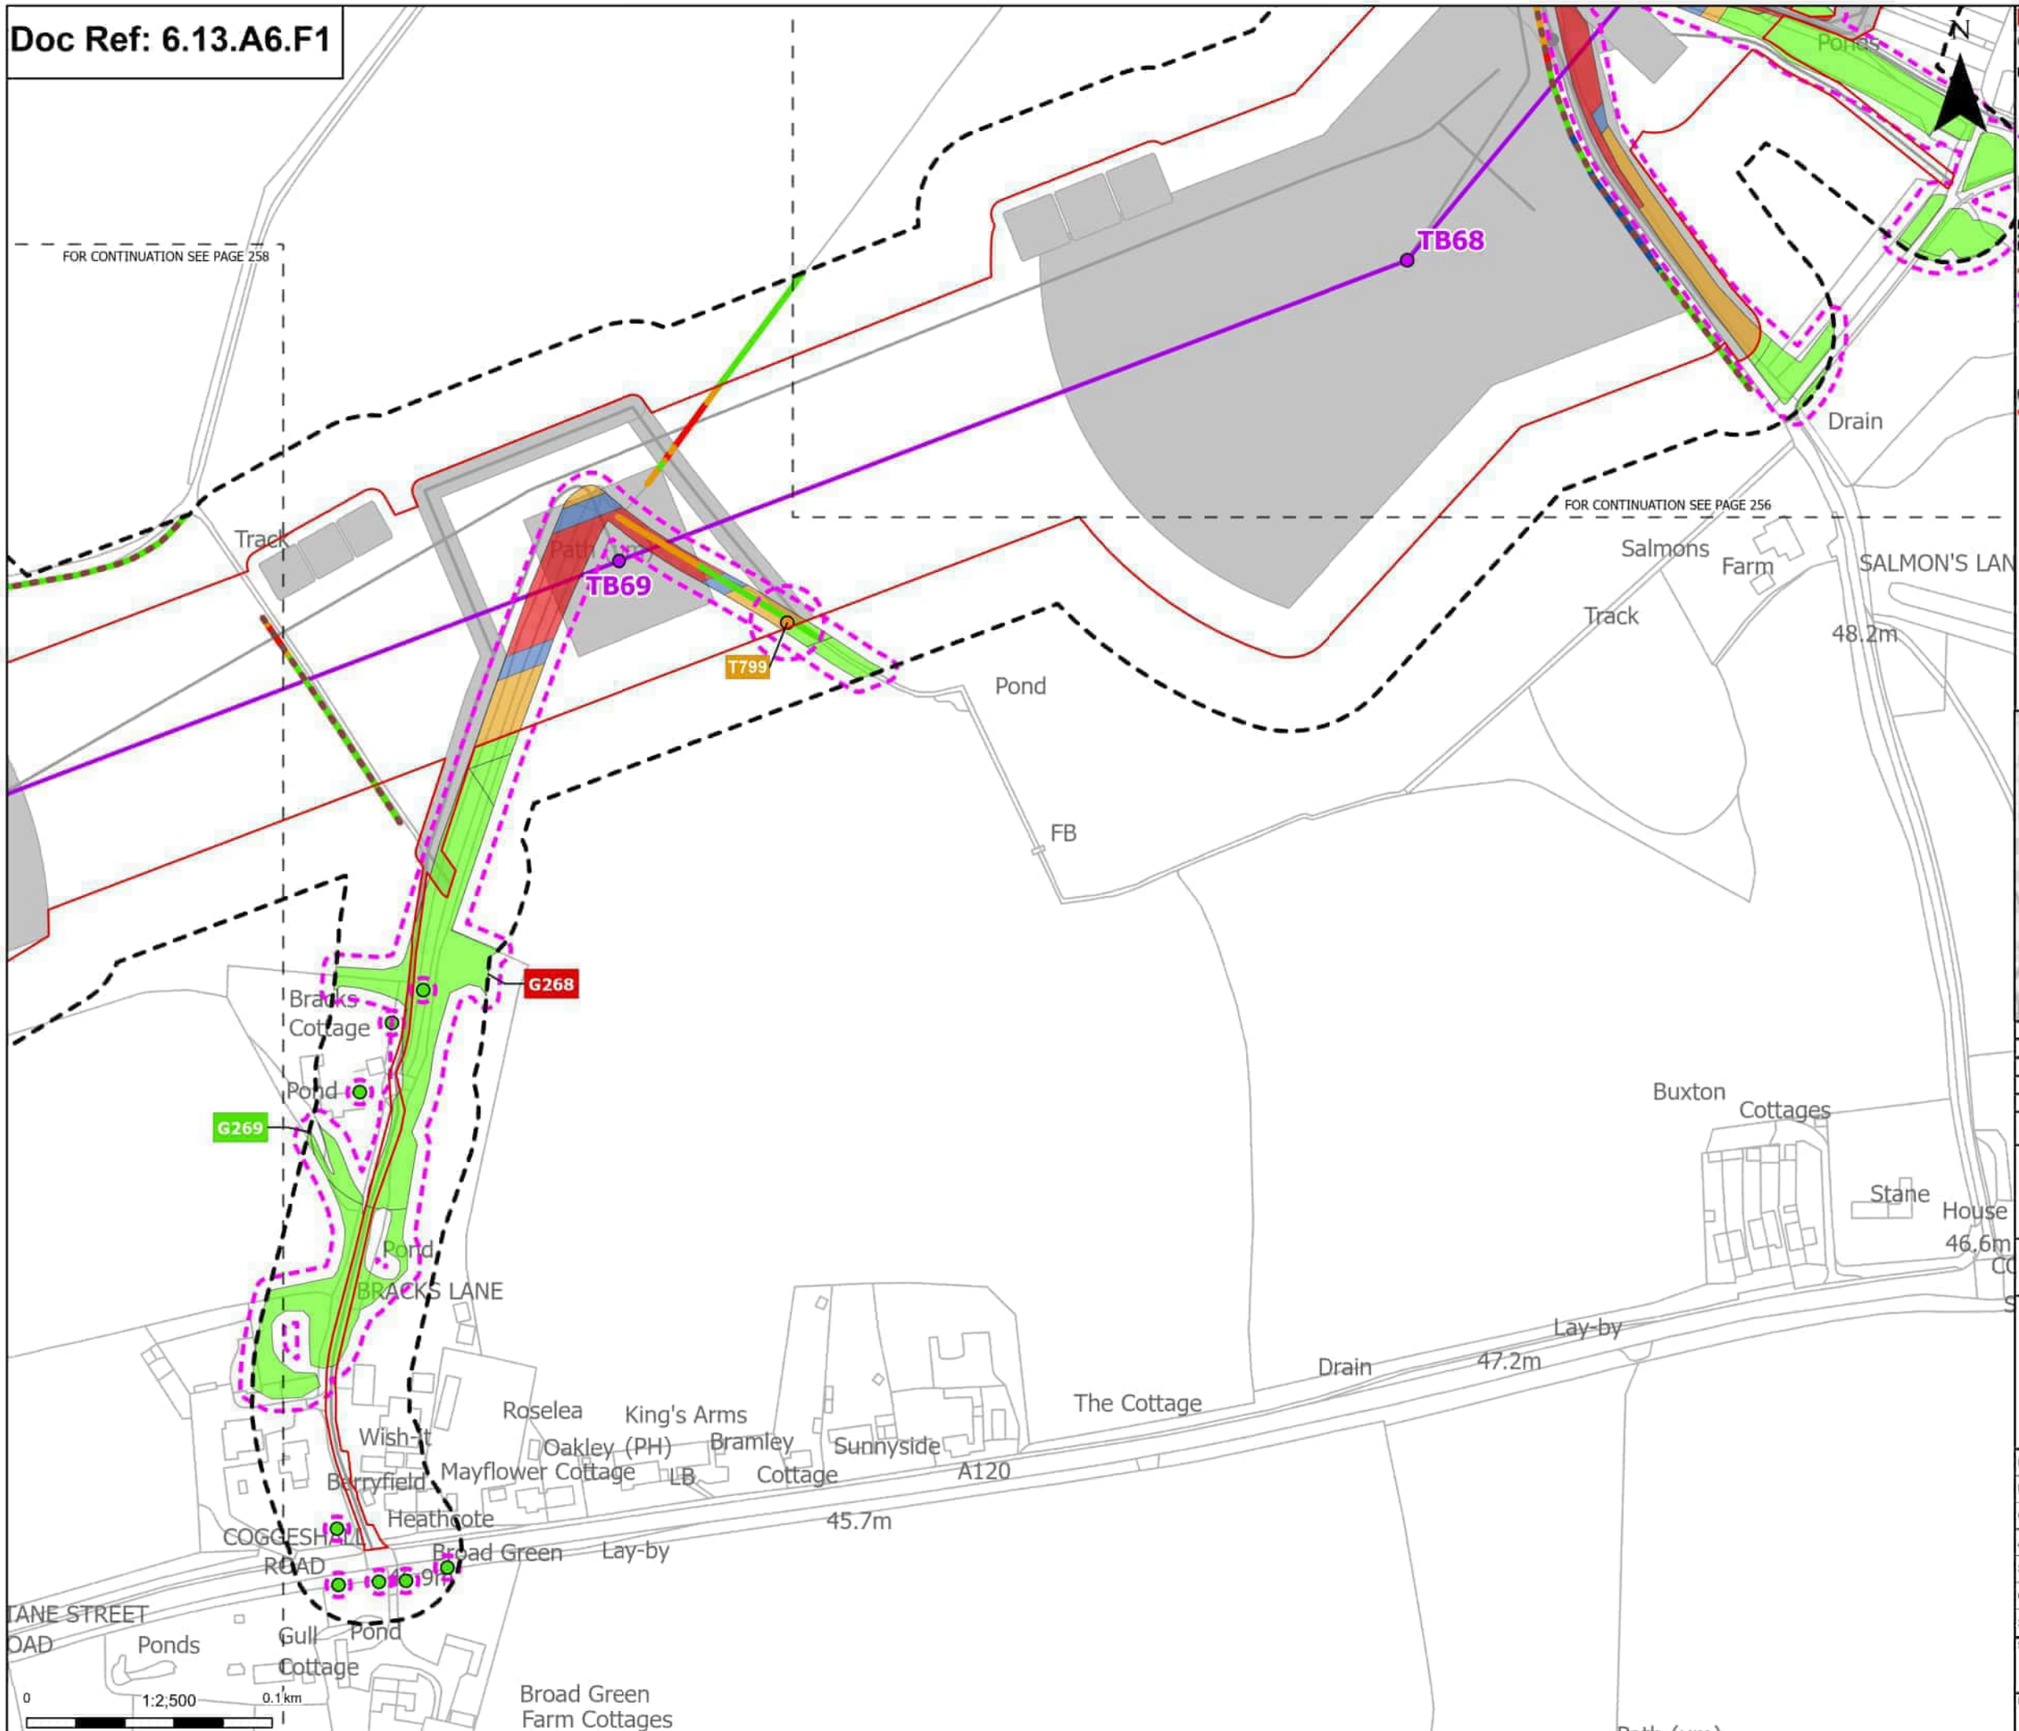

Order Limits
Sheet index outline

Proposed project design details
- Proposed standard lattice pylon location
- Proposed overhead line alignment
- Other temporary and permanent construction and operational works

Discipline specific constraints
- Arboriculture Study Area
- Important Hedgerows
- Root protection area

Trees - Impact
- Potentially Affected
- Unaffected

Hedgerow - Impact
- Removed
- Affected Managed
- Potentially Affected
- Unaffected

Groups of trees - Impact
- Removed
- Affected Managed
- Potentially Affected
- Unaffected

Note: The proposed overhead line alignment and proposed underground cable alignment together comprise the alignment. For further details regarding the design, please refer to Figures 4.1 (document reference 6.4.F1) and 4.2 (document reference 6.4.F2).

Notes: Background mapping information has been reproduced from the Ordnance Survey by permission of Ordnance Survey of the Controller of His Majesty's Stationery Office. © Crown copyright and database rights (2025) Licence OS100042241 and AC0000807548. © Crown copyright and database rights 2025 Ordnance Survey AC0000808122. Contains public sector information licensed under the Open Government Licence v3.0. © National Grid UK



Rev	Date	Description	Drawn	Check	Approv
C	Mar 2026	FOR DCO APPLICATION	JAL	AF	KB
B	Feb 2026	FOR DCO APPLICATION	JAL	AF	KB
A	Aug 2025	FOR DCO APPLICATION	JAL	AF	KB

nationalgrid

PROJECT: Norwich to Tilbury

Planning Inspectorate App Number: EN020027
Regulation 5(2)(a)

Title:

Figure A13.6.1- Landscape and Visual Arboriculture Impacts Plan
Page 257 of 396

Designed	M. Watson	Date	March 26
Drawn	J. Acero Leon	Date	March 26
Checked	A. Fell	Date	March 26
Approved	K. Burrows	Date	March 26
Scale:	1:2,500	Datum:	AOD
Original Size:	A3	Grid:	OS
Suitability Code:	A2	Project Number:	10059280


Suitability Description: Accepted as Concept Stage

Drawing Number: 10059280-ARC-EBD-ZZ-DR-ZZ-00393

Revision: C

COPYRIGHT: NOT TO BE REPRODUCED WITHOUT THE WRITTEN PERMISSION OF NATIONAL GRID ELECTRICITY TRANSMISSION Plc

Doc Ref: 6.13.A6.F1

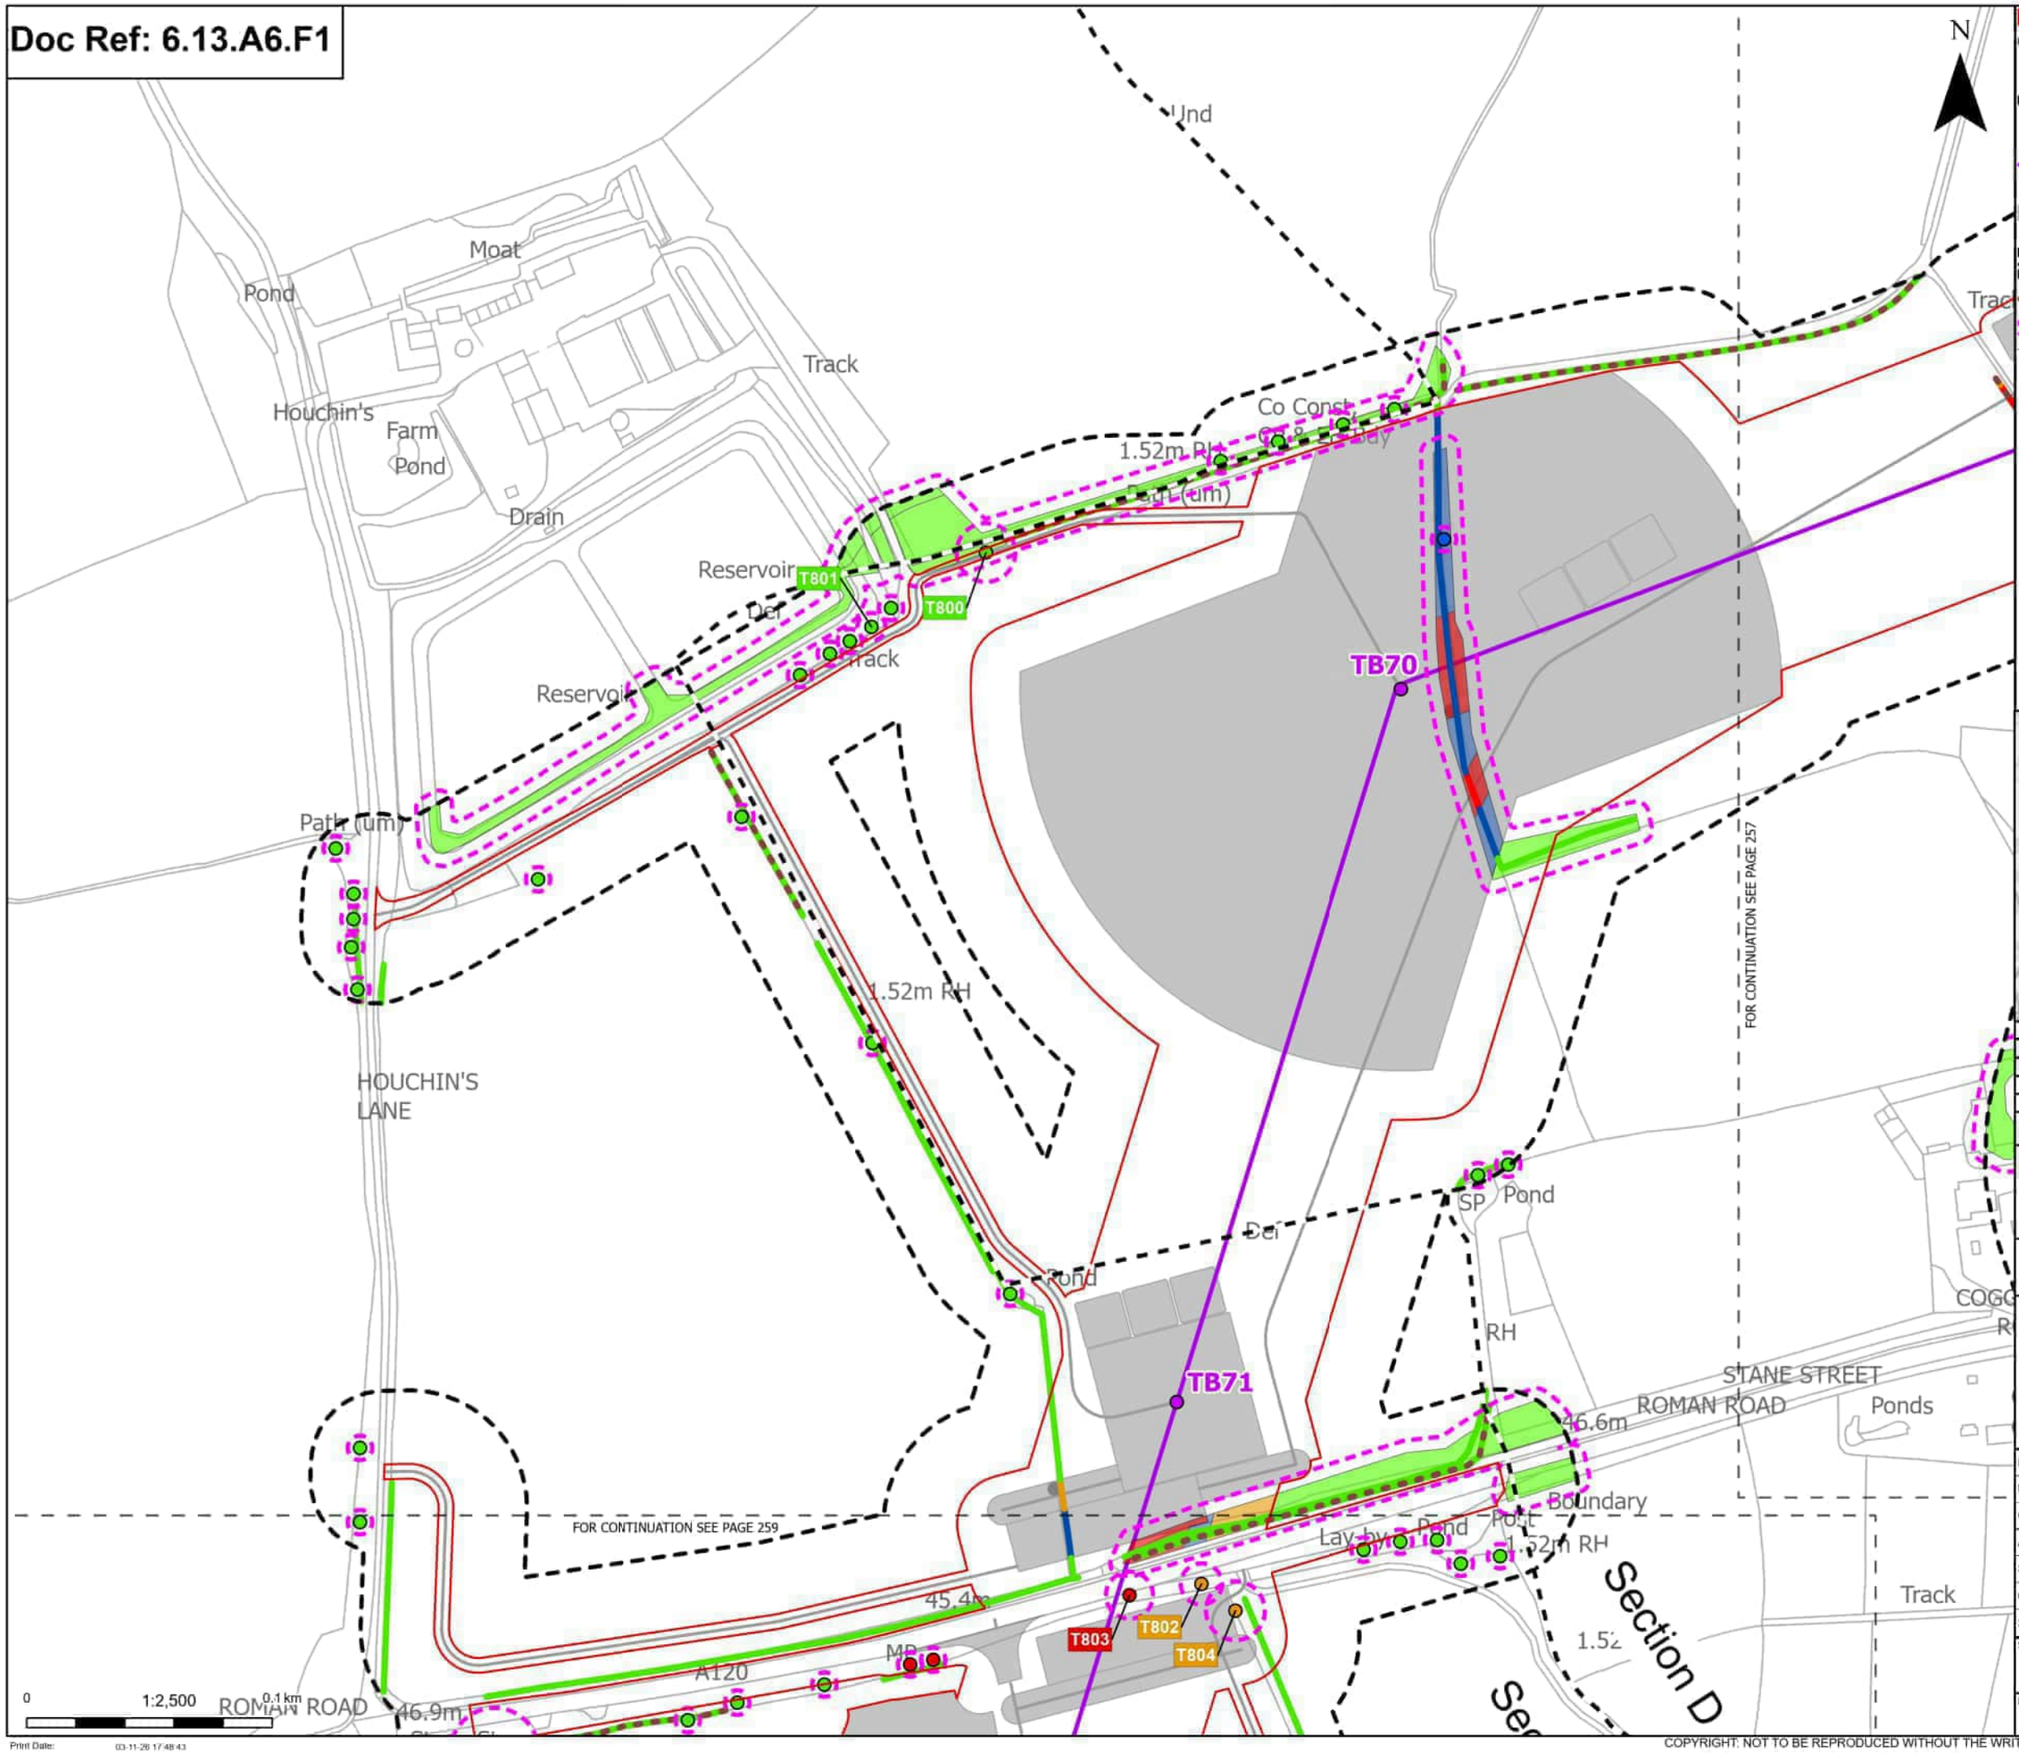

Order Limits
Sheet index outline
Project section line

Proposed project design details
- Proposed standard lattice pylon location
- Proposed overhead line alignment
- Other temporary and permanent construction and operational works

Discipline specific constraints
- Arboriculture Study Area
- Important Hedgerows
- Root protection area

Trees - Impact
- Removed
- Affected Managed
- Potentially Affected
- Unaffected

Hedgerow - Impact
- Removed
- Affected Managed
- Potentially Affected
- Unaffected

Groups of trees - Impact
- Removed
- Affected Managed
- Potentially Affected
- Unaffected

Note: The proposed overhead line alignment and proposed underground cable alignment together comprise the alignment. For further details regarding the design, please refer to Figures 4.1 (document reference 6.4.F1) and 4.2 (document reference 6.4.F2).

Notes: Background mapping information has been reproduced from the Ordnance Survey by permission of Ordnance Survey of the Controller of His Majesty's Stationery Office. © Crown copyright and database rights (2025) Licence OS100024241 and AC0000807948. © Crown copyright and database rights 2025 Ordnance Survey AC0000808122. Contains public sector information licensed under the Open Government Licence v3.0. © National Grid UK



Rev	Date	Description	Drawn	Check	Approv
C	Mar 2026	FOR DCO APPLICATION	JAL	AF	KB
B	Feb 2026	FOR DCO APPLICATION	JAL	AF	KB
A	Aug 2025	FOR DCO APPLICATION	JAL	AF	KB

nationalgrid

PROJECT: Norwich to Tilbury

Planning Inspectorate App Number: EN020027
Regulation 5(2)(a)

Title:

Figure A13.6.1- Landscape and Visual Arboriculture Impacts Plan
Page 258 of 396

Designed	M. Watson	Date	March 26
Drawn	J. Acero Leon	Date	March 26
Checked	A. Fell	Date	March 26
Approved	K. Burrows	Date	March 26
Scale:	1:2,500	Datum:	AOD
Original Size:	A3	Grid:	OS
Suitability Code:	A2	Project Number:	10059280

Suitability Description: Accepted as Concept Stage


Drawing Number: 10059280-ARC-EBD-ZZ-DR-ZZ-00393

Revision: C

Print Date: 03-11-26 17:48:43

COPYRIGHT: NOT TO BE REPRODUCED WITHOUT THE WRITTEN PERMISSION OF NATIONAL GRID ELECTRICITY TRANSMISSION Plc

Doc Ref: 6.13.A6.F1

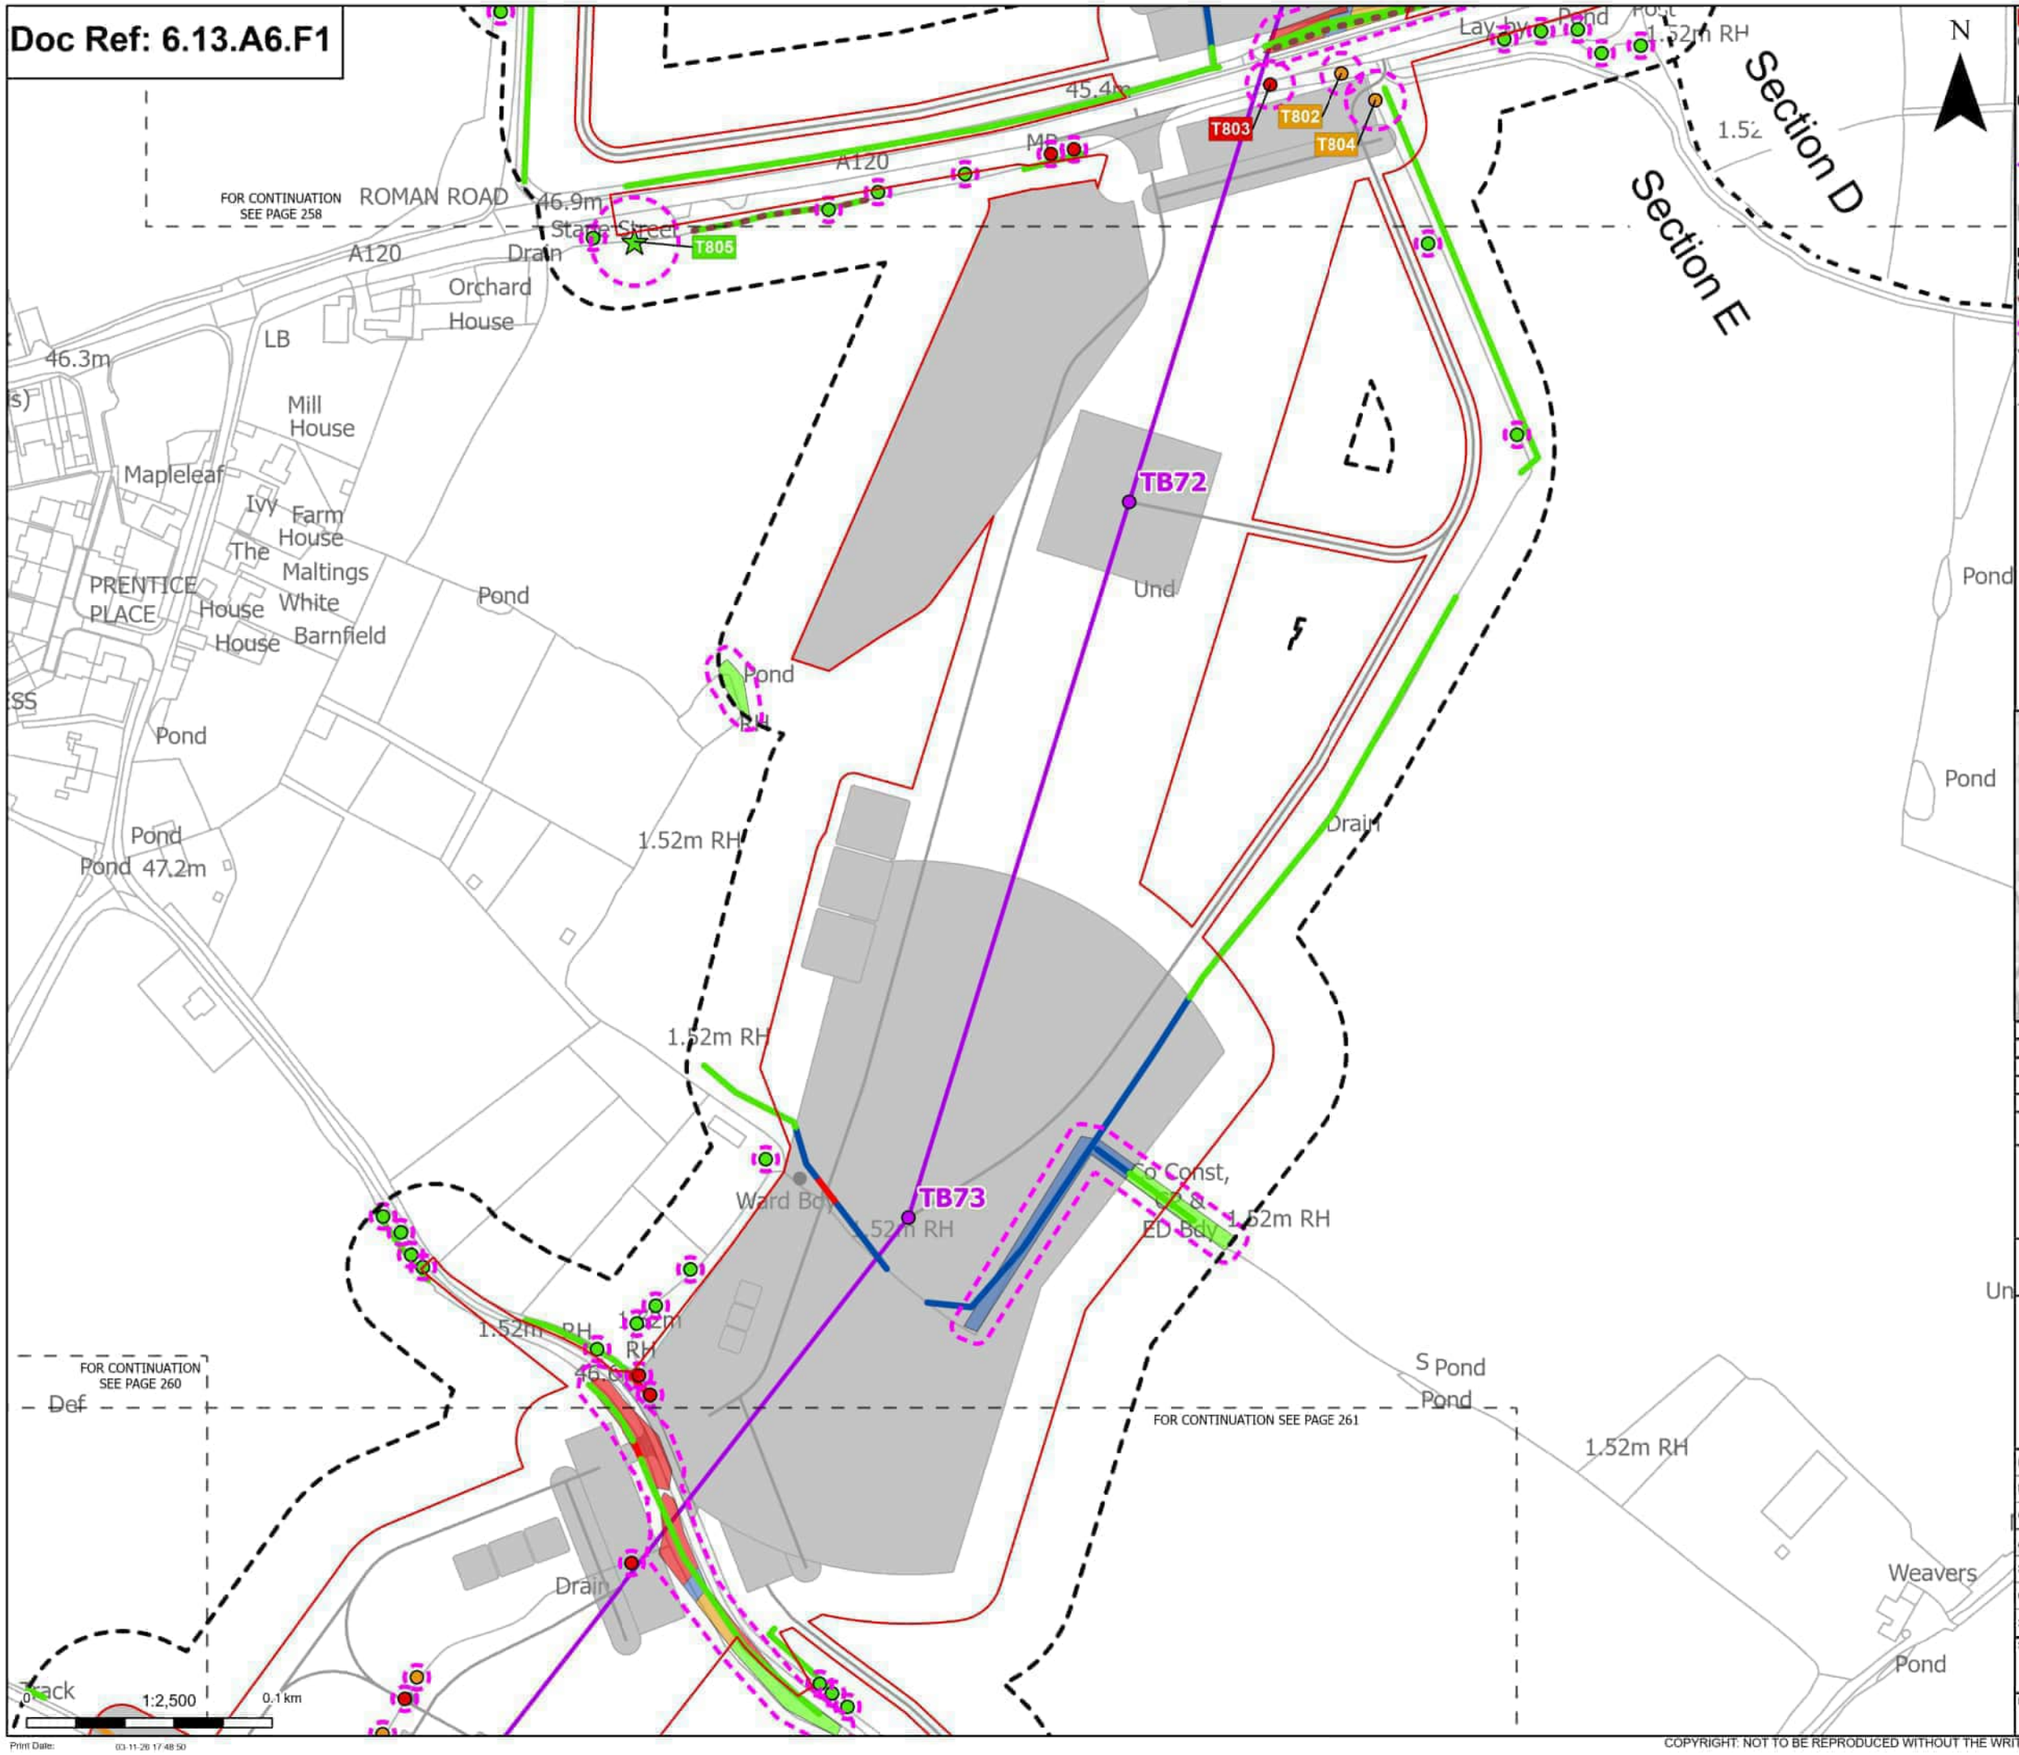
FOR CONTINUATION SEE PAGE 258
ROMAN ROAD
A120
Orchard House
LB
46.3m
Mill House
Mapleleaf
Ivy Farm House
The Maltings
PRENTICE PLACE
House
White House
Barnfield
Pond
Pond
Pond
Pond 47.2m
Pond
Pond
Pond
Pond

Doc Ref: 6.13.A6.F1

N

Def

FOR CONTINUATION SEE PAGE 259

FOR CONTINUATION SEE PAGE 261

Pond

Track

LORDSHIP'S LANE

G270

G271

TB75

T806

T807

ETL

Crole Cottage

41.0m

37.5m

Track

FOR CONTINUATION SEE PAGE 263

FOR CONTINUATION SEE PAGE 262

0 1:2,500 0.1 km

Print Date: 03-11-26 17:48:57

Order Limits
Sheet index outline

Proposed project design details
Proposed standard lattice pylon location
Proposed overhead line alignment
Other temporary and permanent construction and operational works

Discipline specific constraints
Arboriculture Study Area
Important Hedgerows
Root protection area

Trees - Impact
Potentially Affected
Unaffected

Hedgerow - Impact
Removed
Affected Managed
Potentially Affected
Unaffected

Groups of trees - Impact
Removed
Affected Managed
Potentially Affected
Unaffected

Note: The proposed overhead line alignment and proposed underground cable alignment together comprise the alignment. For further details regarding the design, please refer to Figures 4.1 (document reference 6.4.F1) and 4.2 (document reference 6.4.F2).

Notes: Background mapping information has been reproduced from the Ordnance Survey by permission of Ordnance Survey of the Controller of His Majesty's Stationery Office. © Crown copyright and database rights (2025) Licence OS100024241 and AC0000807948. © Crown copyright and database rights 2025 Ordnance Survey AC0000808122. Contains public sector information licensed under the Open Government Licence v3.0. © National Grid UK



Rev	Date	Description	Drawn	Check	Approv
C	Mar 2026	FOR DCO APPLICATION	JAL	AF	KB
B	Feb 2026	FOR DCO APPLICATION	JAL	AF	KB
A	Aug 2025	FOR DCO APPLICATION	JAL	AF	KB

nationalgrid

PROJECT: Norwich to Tilbury

Planning Inspectorate App Number: EN020027
Regulation 5(2)(a)

Title:

Figure A13.6.1- Landscape and Visual Arboriculture Impacts Plan
Page 260 of 396

Designed	M. Watson	Date	March 26
Drawn	J. Acero Leon	Date	March 26
Checked	A. Fell	Date	March 26
Approved	K. Burrows	Date	March 26
Scale:	1:2,500	Datum:	AOD
Original Size:	A3	Grid:	OS
Suitability Code:	A2	Project Number:	10059280


Suitability Description:
Accepted as Concept Stage

Drawing Number: 10059280-ARC-EBD-ZZ-DR-ZZ-00393

Revision: C

COPYRIGHT: NOT TO BE REPRODUCED WITHOUT THE WRITTEN PERMISSION OF NATIONAL GRID ELECTRICITY TRANSMISSION Plc

Doc Ref: 6.13.A6.F1

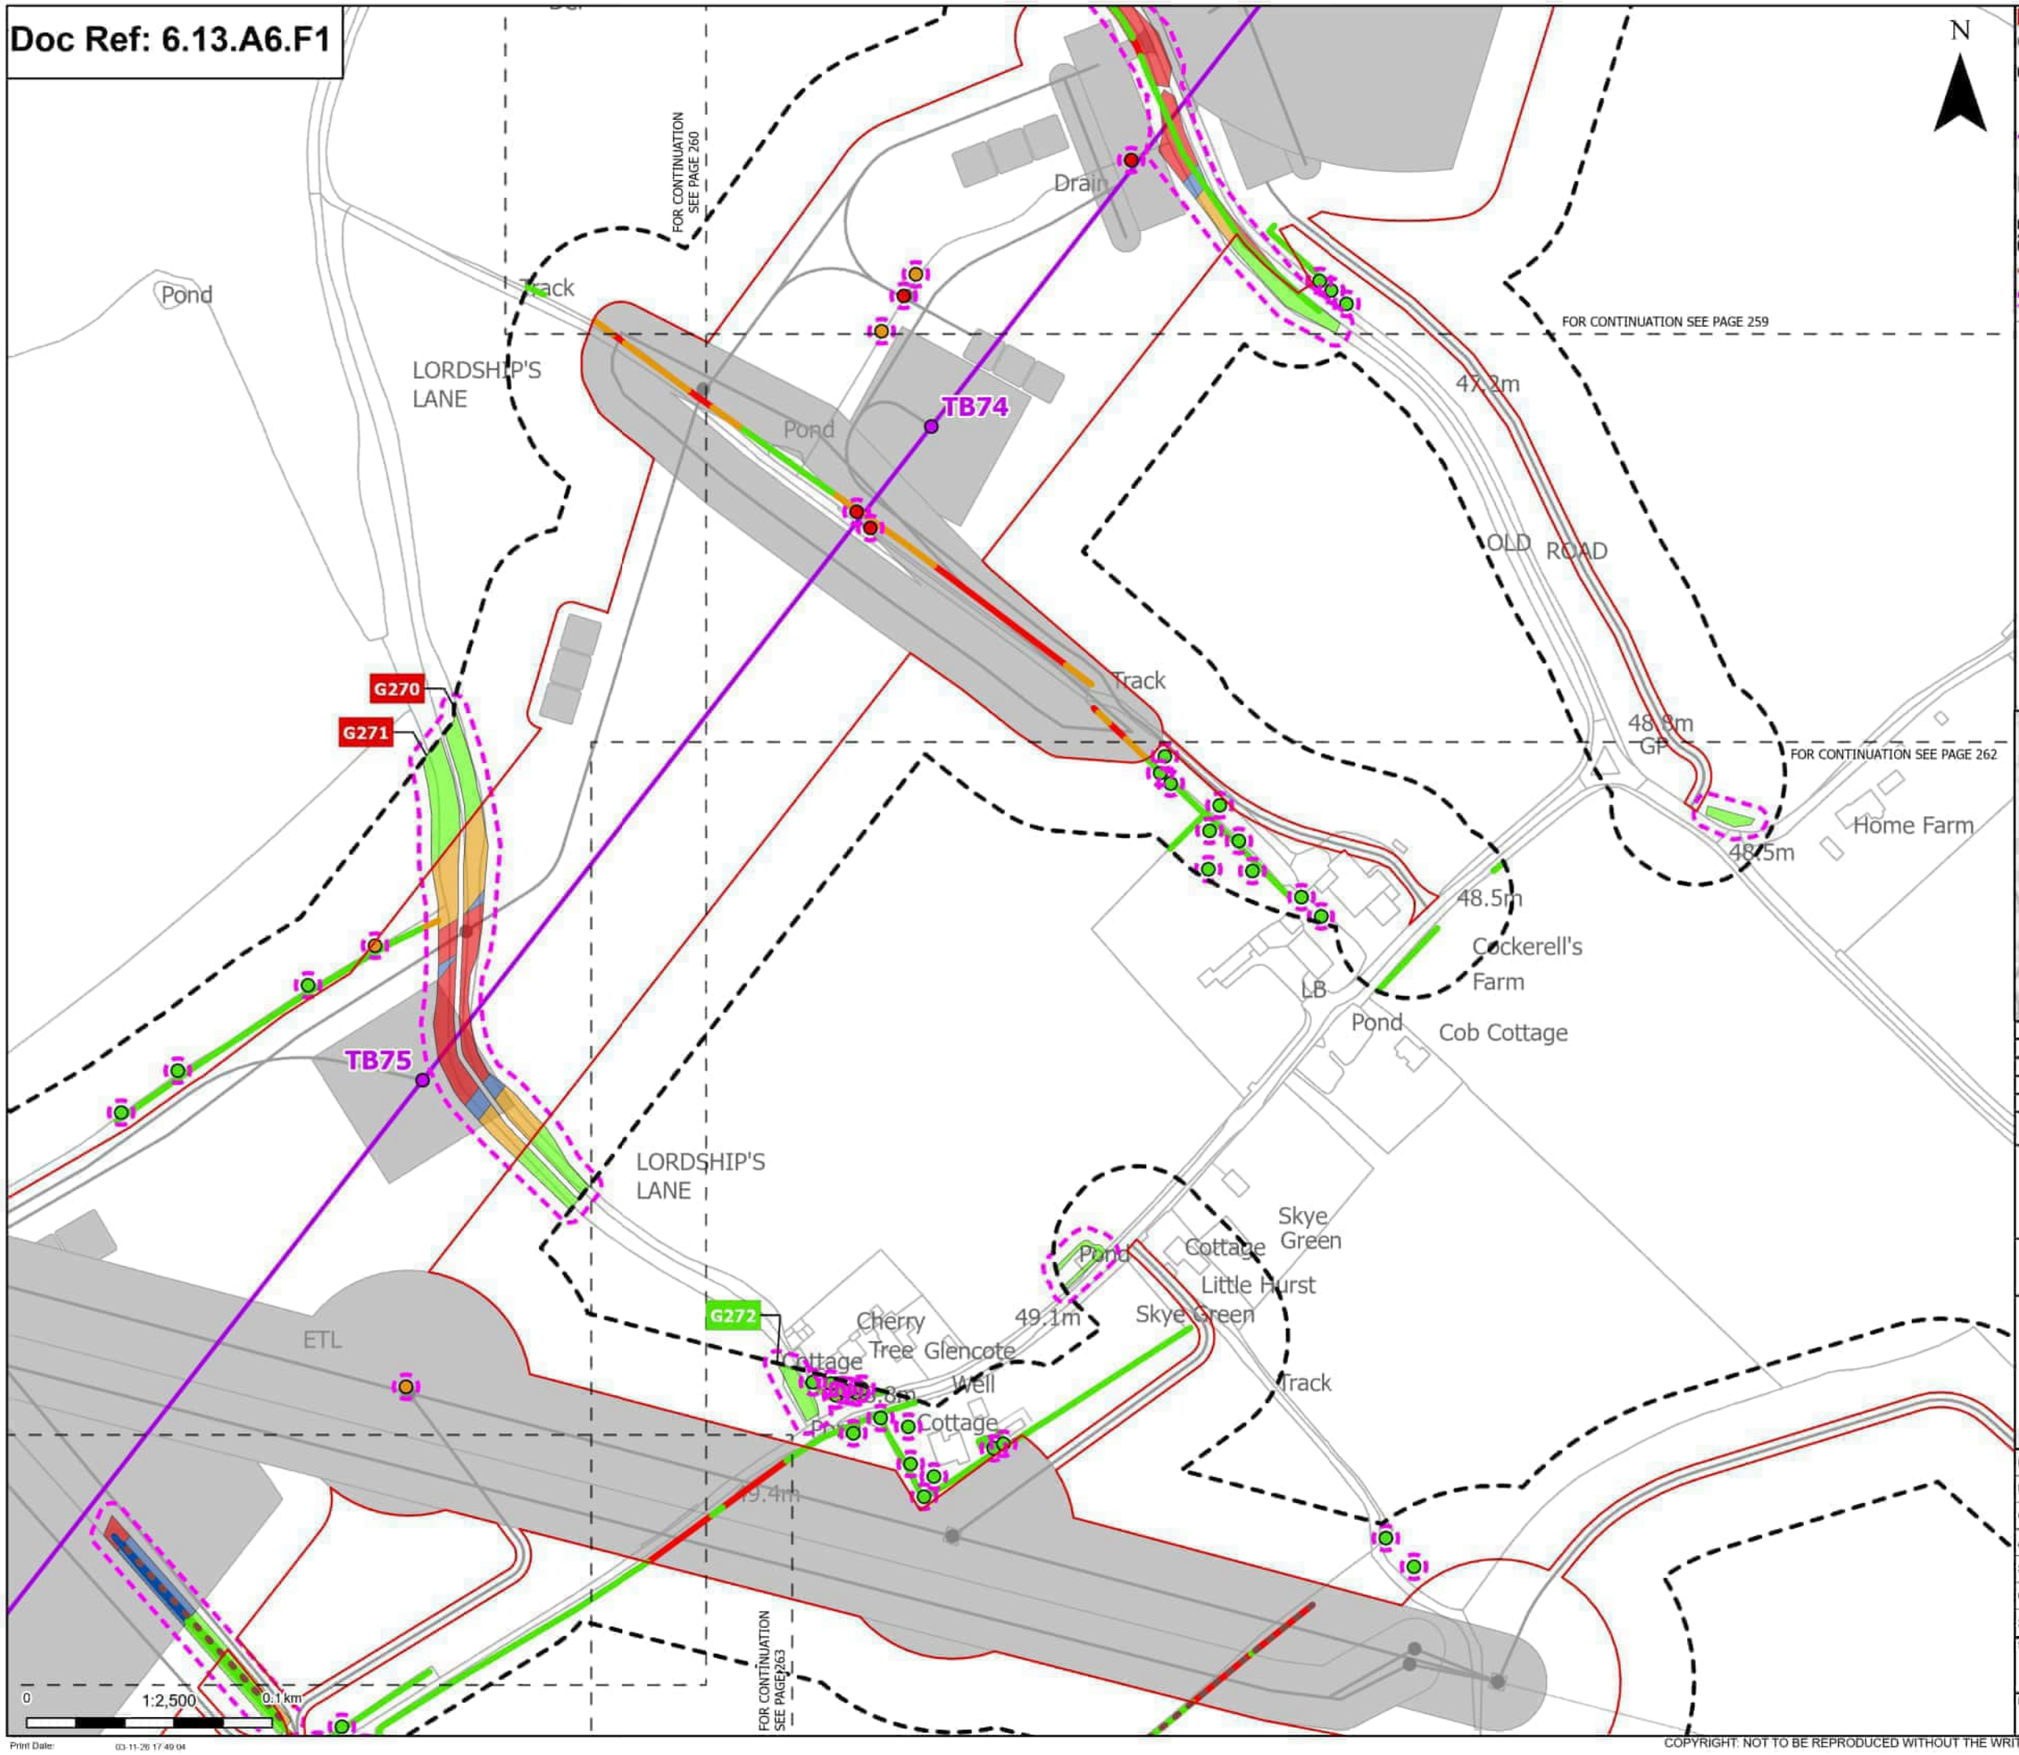

N

Order Limits
Sheet index outline

Proposed project design details
Proposed standard lattice pylon location
Proposed overhead line alignment
Other temporary and permanent construction and operational works

Discipline specific constraints
Arboriculture Study Area
Important Hedgerows
Root protection area

Trees - Impact
Removed
Potentially Affected
Unaffected

Hedgerow - Impact
Removed
Affected Managed
Potentially Affected
Unaffected

Groups of trees - Impact
Removed
Affected Managed
Potentially Affected
Unaffected

Note: The proposed overhead line alignment and proposed underground cable alignment together comprise the alignment. For further details regarding the design, please refer to Figures 4.1 (document reference 6.4.F1) and 4.2 (document reference 6.4.F2).

Notes: Background mapping information has been reproduced from the Ordnance Survey by permission of Ordnance Survey of the Controller of His Majesty's Stationery Office. © Crown copyright and database rights (2025) Licence OS100042041 and AC0000807948. © Crown copyright and database rights 2025 Ordnance Survey AC0000808122. Contains public sector information licensed under the Open Government Licence v3.0. © National Grid UK



Rev	Date	Description	Drawn	Check	Approv
C	Mar 2026	FOR DCO APPLICATION	JAL	AF	KB
B	Feb 2026	FOR DCO APPLICATION	JAL	AF	KB
A	Aug 2025	FOR DCO APPLICATION	JAL	AF	KB

nationalgrid

PROJECT: Norwich to Tilbury

Planning Inspectorate App Number: EN020027
Regulation 5(2)(a)

Title:

Figure A13.6.1- Landscape and Visual Arboriculture Impacts Plan
Page 261 of 396

Designed	M. Watson	Date	March 26
Drawn	J. Acero Leon	Date	March 26
Checked	A. Fell	Date	March 26
Approved	K. Burrows	Date	March 26
Scale:	1:2,500	Datum:	AOD
Original Size:	A3	Grid:	OS
Suitability Code:	A2	Project Number:	10059280


Suitability Description:
Accepted as Concept Stage

Drawing Number: 10059280-ARC-EBD-ZZ-DR-ZZ-00393
Revision: C

Print Date: 03-11-26 17:49:04

COPYRIGHT: NOT TO BE REPRODUCED WITHOUT THE WRITTEN PERMISSION OF NATIONAL GRID ELECTRICITY TRANSMISSION Plc

Doc Ref: 6.13.A6.F1

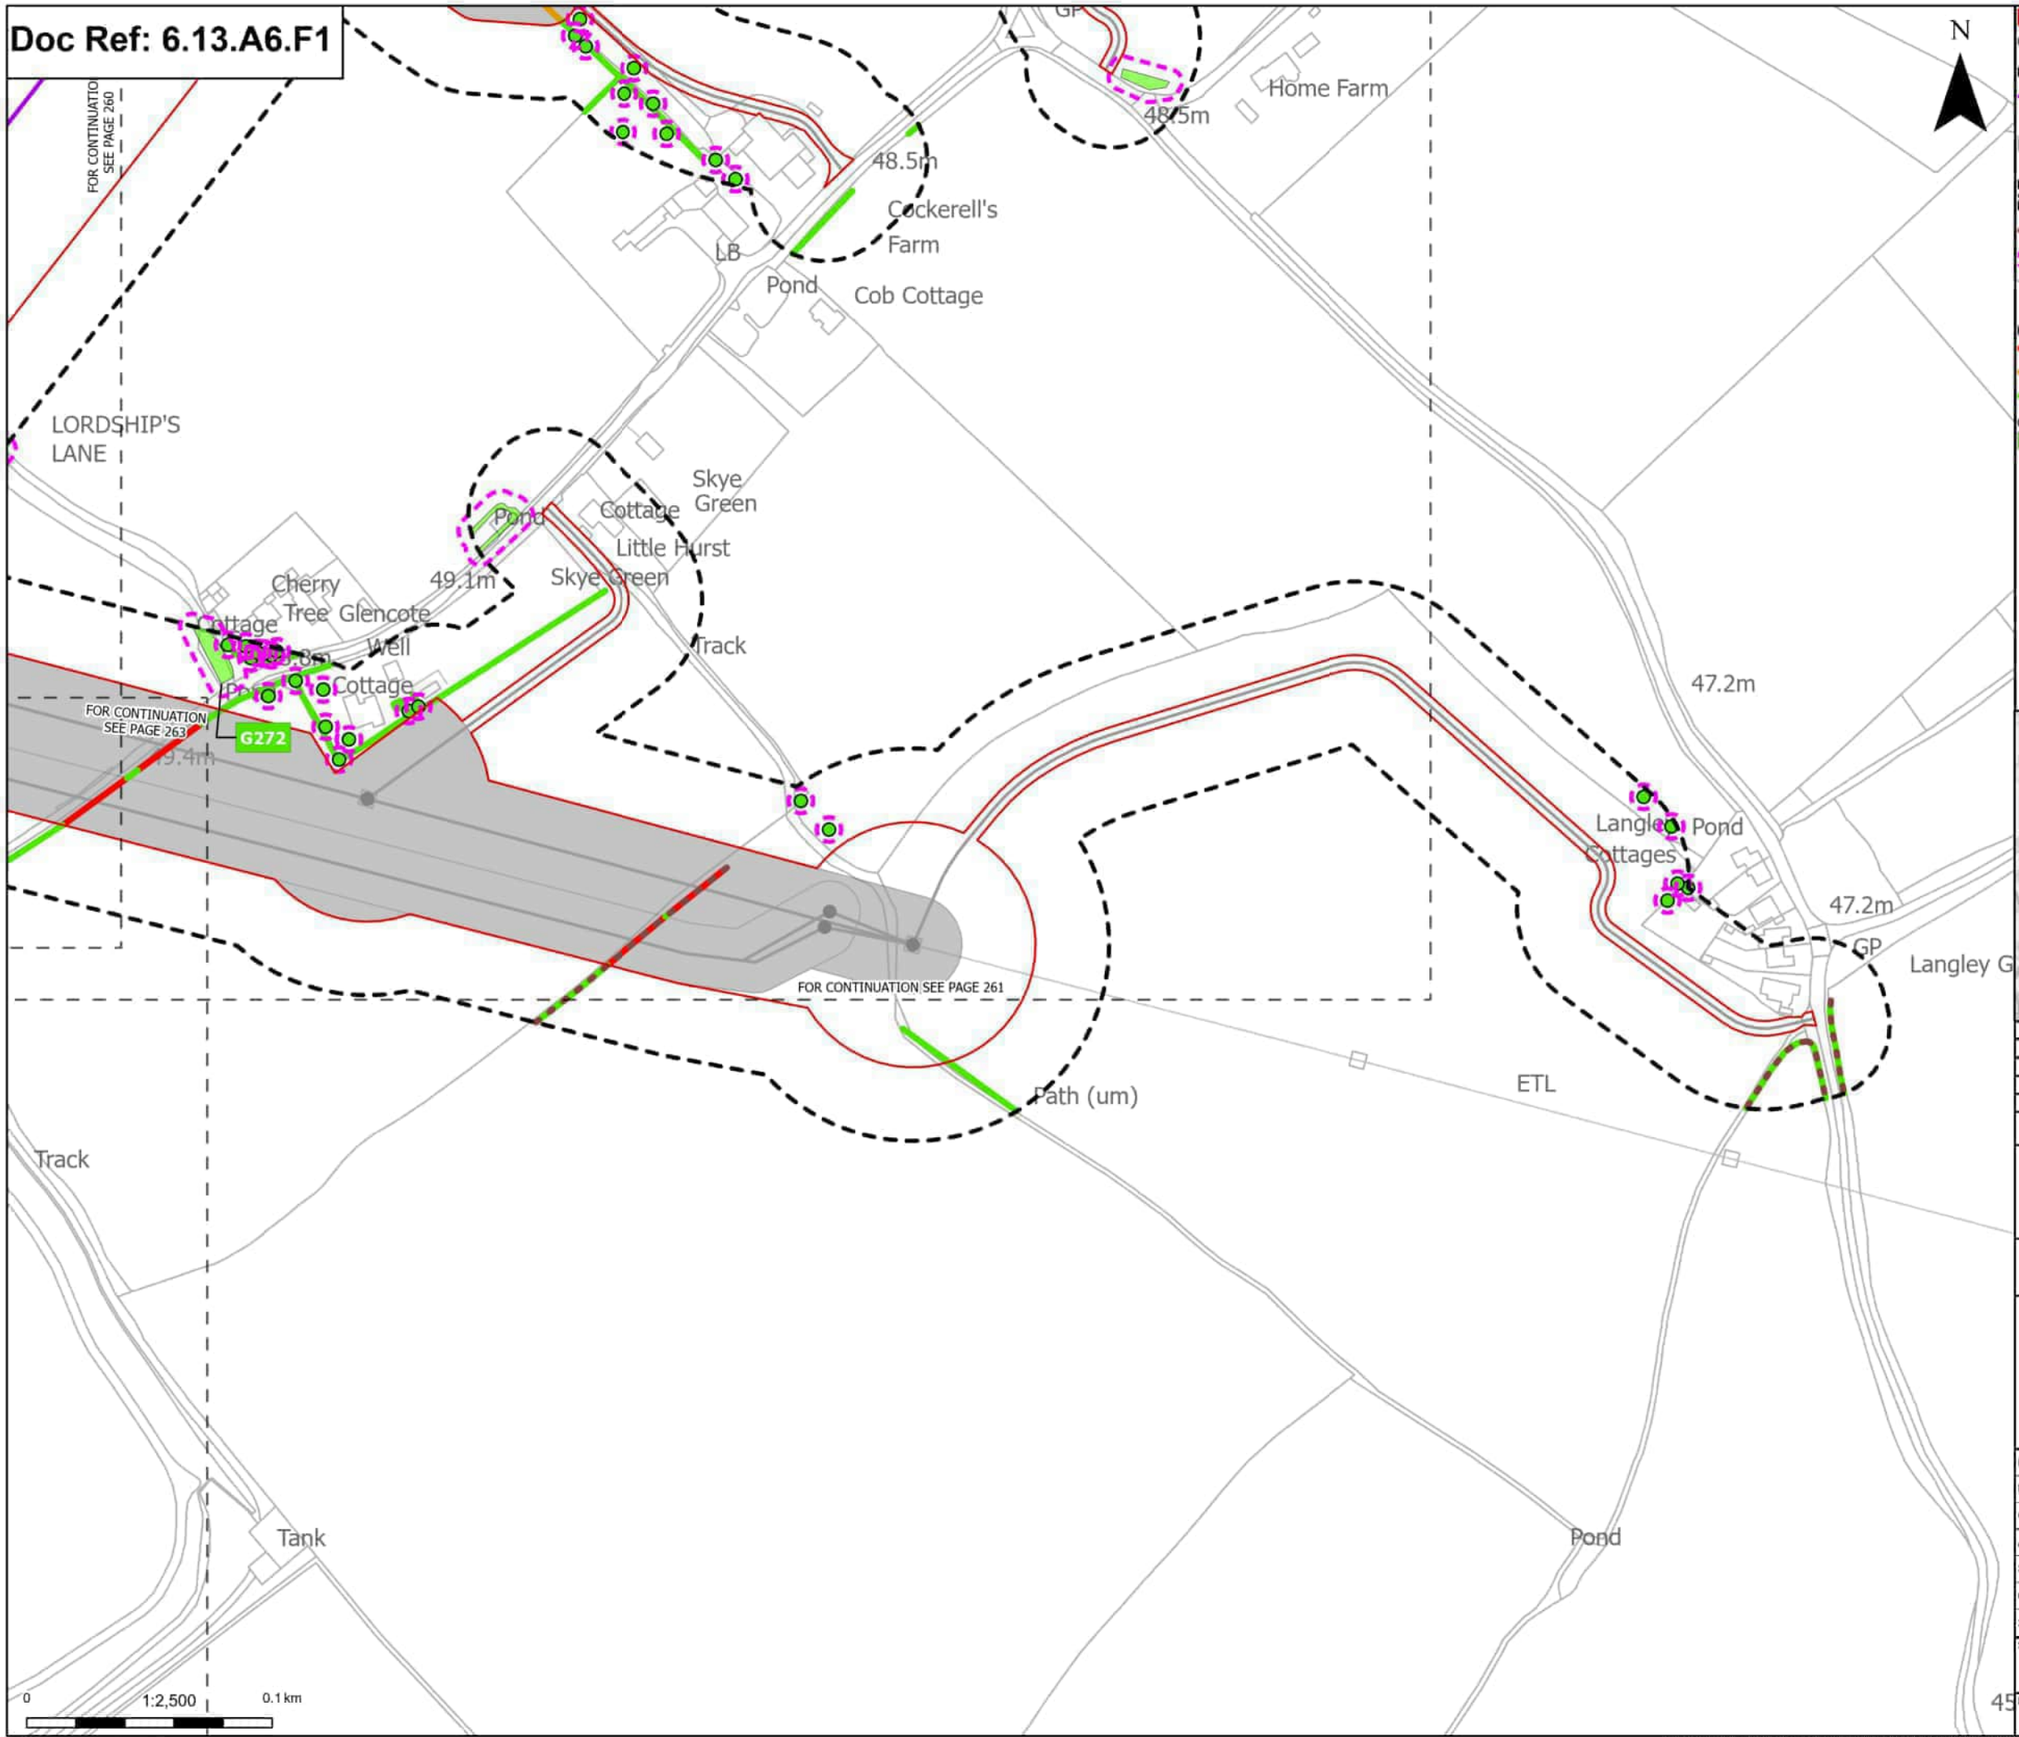

N

Order Limits
Sheet index outline

Proposed project design details
Proposed overhead line alignment
Other temporary and permanent construction and operational works

Discipline specific constraints
Arboriculture Study Area
Important Hedgerows
Root protection area

Trees - Impact
Unaffected

Hedgerow - Impact
Removed
Potentially Affected
Unaffected

Groups of trees - Impact
Unaffected

Note: The proposed overhead line alignment and proposed underground cable alignment together comprise the alignment. For further details regarding the design, please refer to Figures 4.1 (document reference 6.4.F1) and 4.2 (document reference 6.4.F2).

Notes: Background mapping information has been reproduced from the Ordnance Survey by permission of Ordnance Survey of the Controller of His Majesty's Stationery Office. © Crown copyright and database rights (2025) Licence OS100024241 and AC0000807548. © Crown copyright and database rights 2025 Ordnance Survey AC0000808122, Contains public sector information licensed under the Open Government Licence v3.0, © National Grid UK



Rev	Date	Description	Drawn	Check	Approv
C	Mar 2026	FOR DCO APPLICATION	JAL	AF	KB
B	Feb 2026	FOR DCO APPLICATION	JAL	AF	KB
A	Aug 2025	FOR DCO APPLICATION	JAL	AF	KB

nationalgrid

PROJECT:
Norwich to Tilbury

Planning Inspectorate App Number: EN020027
Regulation 5(2)(a)

Title:

Figure A13.6.1- Landscape and Visual Arboriculture Impacts Plan
Page 262 of 396

Designed	M. Watson	Date	March 26
Drawn	J. Acero Leon	Date	March 26
Checked	A. Fell	Date	March 26
Approved	K. Burrows	Date	March 26
Scale:	1:2,500	Datum:	AOD
Original Size:	A3	Grid:	OS
Suitability Code:	A2	Project Number:	10059280

Suitability Description:
Accepted as Concept Stage

Drawing Number: 10059280-ARC-EBD-ZZ-DR-ZZ-00393
Revision: C

COPYRIGHT: NOT TO BE REPRODUCED WITHOUT THE WRITTEN PERMISSION OF NATIONAL GRID ELECTRICITY TRANSMISSION Plc

Doc Ref: 6.13.A6.F1

FOR CONTINUATION SEE PAGE 260

FOR CONTINUATION SEE PAGE 261

FOR CONTINUATION SEE PAGE 262

FOR CONTINUATION SEE PAGE 264

TB76

TB77

W273

W274

W276

W277

G275

39.6m

37.9m

36.8m

Track

Reservoir

Feeringbury

Stone

Ruin

FB

Pond

Silos

Feering Bury

Farm Barn

Littlebury

Issues

Bury Lodge

COGGESHALL ROAD

Drain

OLD MILL LANE

Path (um)

River Blackwater

Panels

0 1:2,500 0.1 km

N

Order Limits

Sheet index outline

Proposed project design details

Proposed standard lattice pylon location

Proposed overhead line alignment

Other temporary and permanent construction and operational works

Discipline specific constraints

Arboriculture Study Area

Important Hedgerows

Root protection area

Trees - Impact

Removed

Affected Managed

Potentially Affected

Unaffected

Hedgerow - Impact

Removed

Affected Managed

Potentially Affected

Unaffected

Groups of trees - Impact

Removed

Affected Managed

Potentially Affected

Unaffected

Note: The proposed overhead line alignment and proposed underground cable alignment together comprise the alignment. For further details regarding the design, please refer to Figures 4.1 (document reference 6.4.F1) and 4.2 (document reference 6.4.F2).

Notes: Background mapping information has been reproduced from the Ordnance Survey by permission of Ordnance Survey of the Controller of His Majesty's Stationery Office. © Crown copyright and database rights (2025) Licence OS100024241 and AC0000807948. © Crown copyright and database rights 2025 Ordnance Survey AC0000808122. Contains public sector information licensed under the Open Government Licence v3.0. © National Grid UK



Rev	Date	Description	Drawn	Check	Approv
C	Mar 2026	FOR DCO APPLICATION	JAL	AF	KB
B	Feb 2026	FOR DCO APPLICATION	JAL	AF	KB
A	Aug 2025	FOR DCO APPLICATION	JAL	AF	KB

nationalgrid

PROJECT: Norwich to Tilbury

Planning Inspectorate App Number: EN020027
Regulation 5(2)(a)

Title:

Figure A13.6.1- Landscape and Visual Arboriculture Impacts Plan
Page 263 of 396

Designed	M. Watson	Date	March 26
Drawn	J. Acero Leon	Date	March 26
Checked	A. Fell	Date	March 26
Approved	K. Burrows	Date	March 26
Scale:	1:2,500	Datum:	AOD
Original Size:	A3	Grid:	OS
Suitability Code:	A2	Project Number:	10059280

Suitability Description:
Accepted as Concept Stage


Drawing Number: 10059280-ARC-EBD-ZZ-DR-ZZ-00393

Revision: C

Print Date: 03-11-26 17:49:17

COPYRIGHT: NOT TO BE REPRODUCED WITHOUT THE WRITTEN PERMISSION OF NATIONAL GRID ELECTRICITY TRANSMISSION Plc

Doc Ref: 6.13.A6.F1

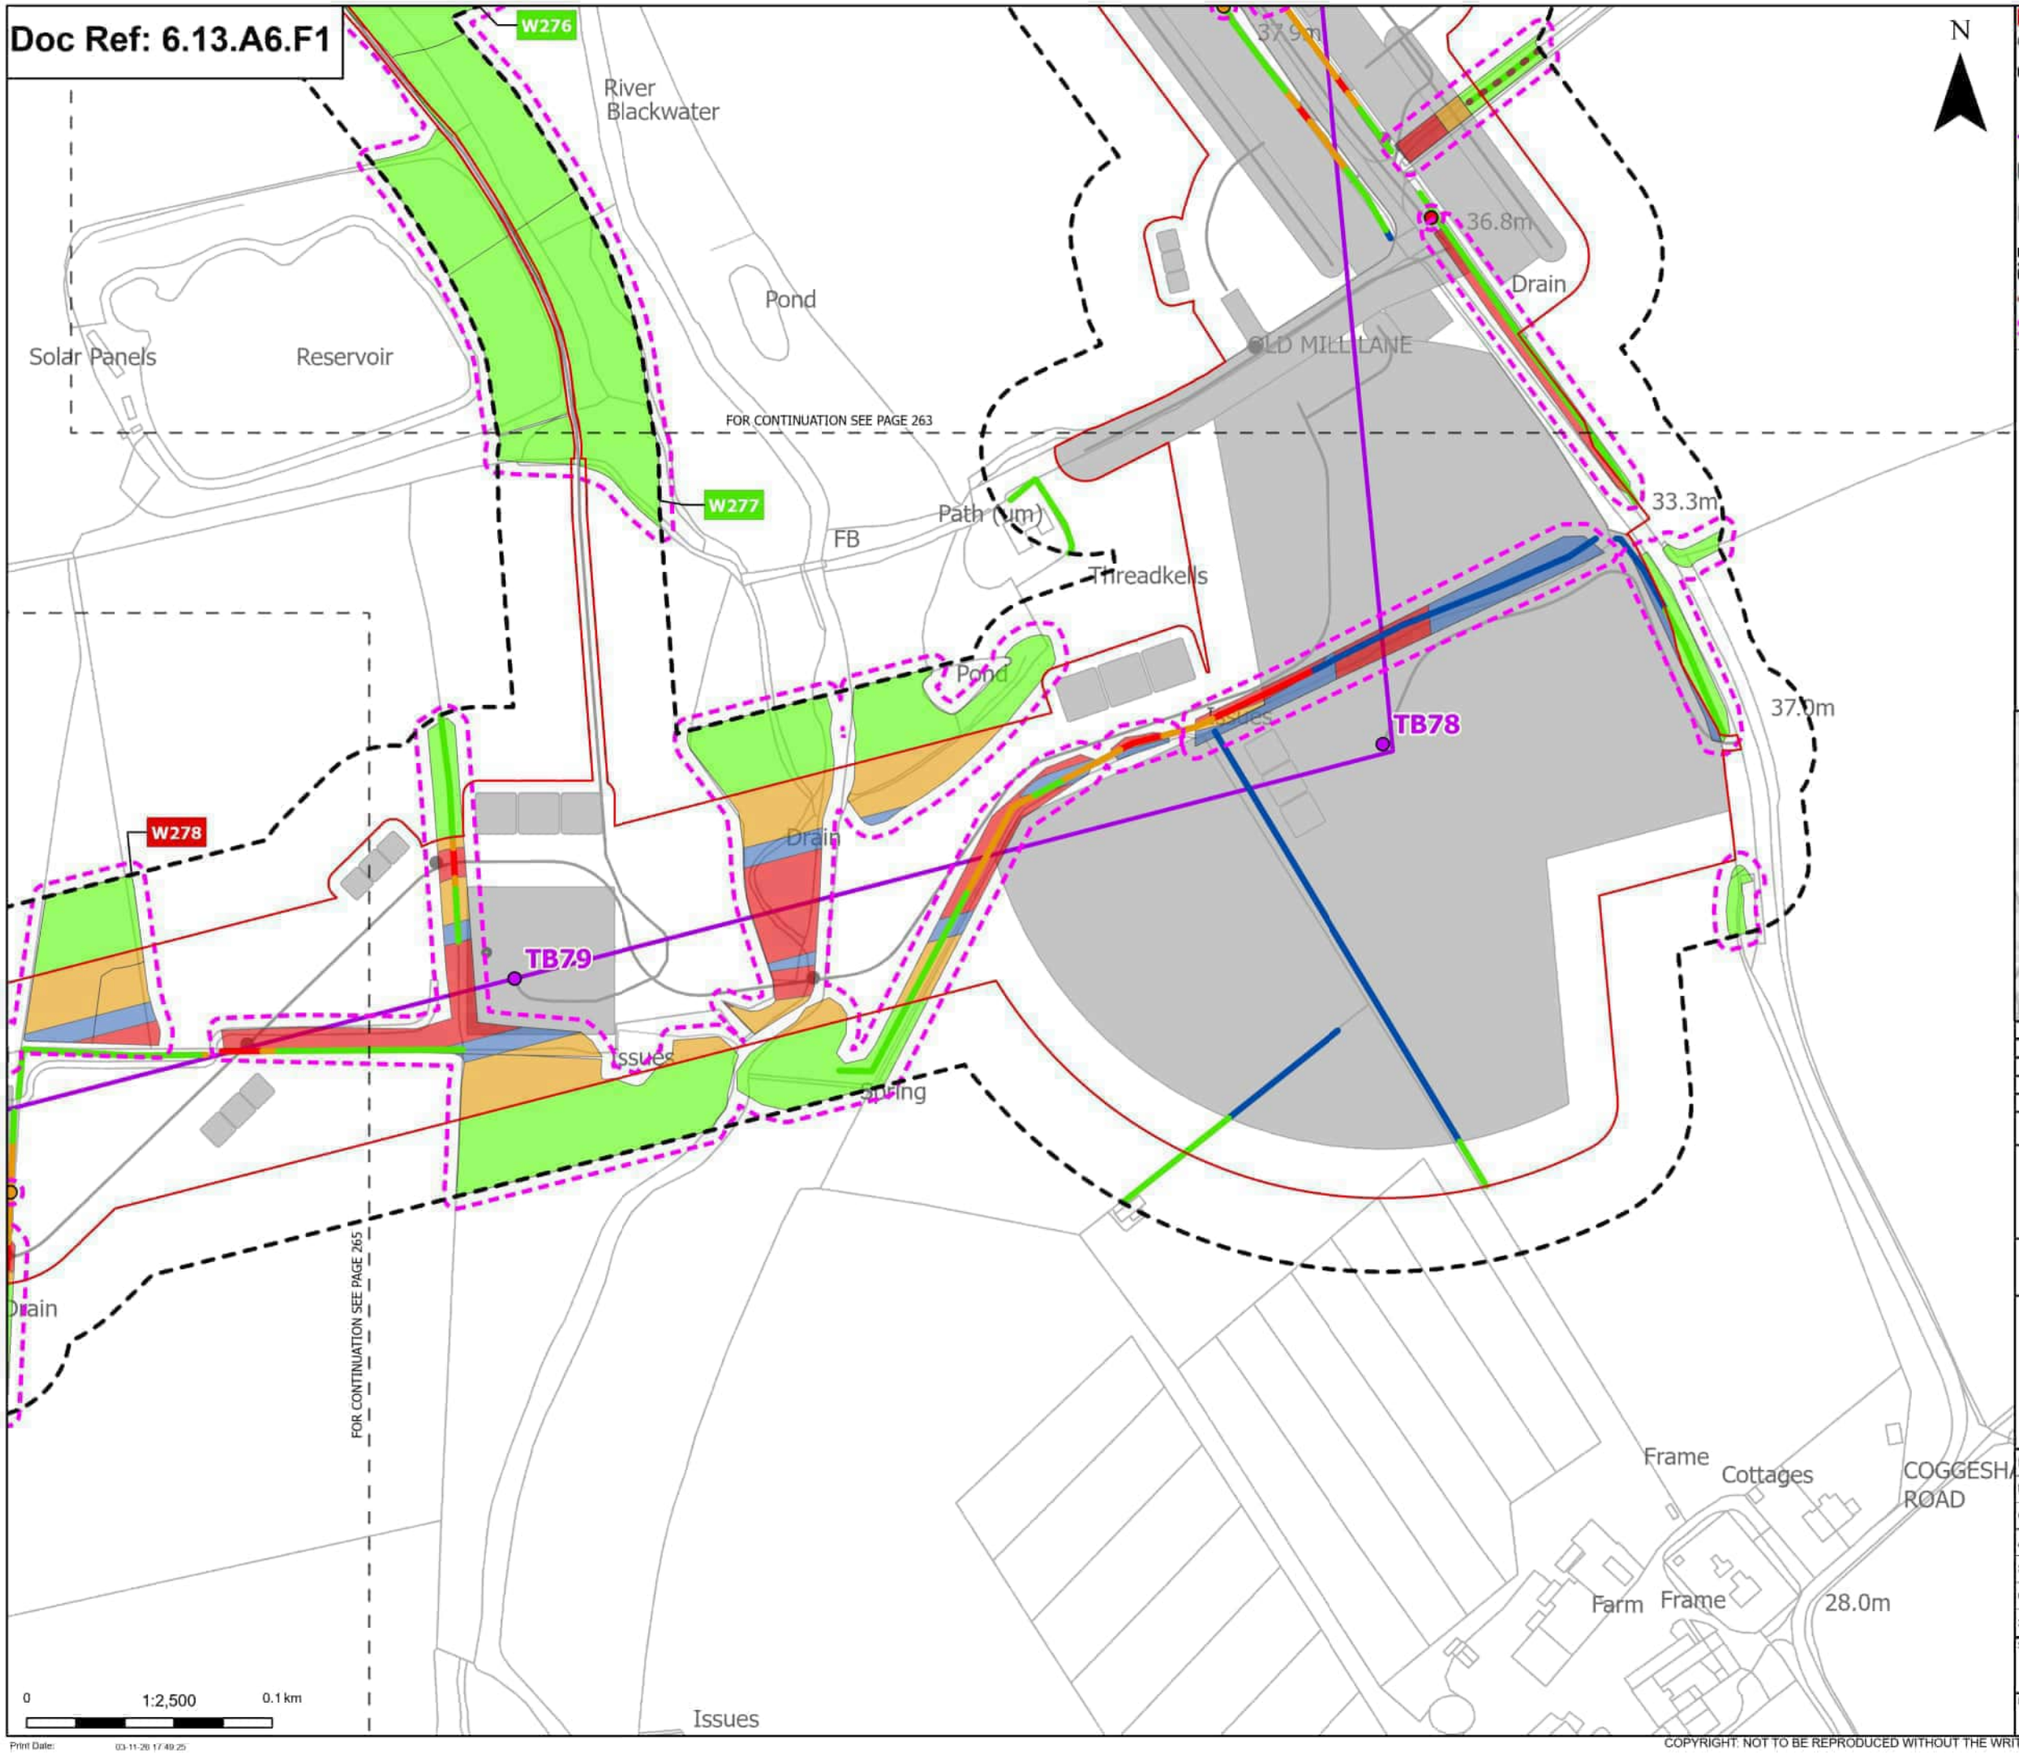

Order Limits
Sheet index outline

Proposed project design details
- Proposed standard lattice pylon location
- Proposed overhead line alignment
- Environmental mitigation
- Other temporary and permanent construction and operational works

Discipline specific constraints
- Arboriculture Study Area
- Important Hedgerows
- Root protection area

Trees - Impact
- Removed
- Potentially Affected

Hedgerow - Impact
- Removed
- Affected Managed
- Potentially Affected
- Unaffected

Groups of trees - Impact
- Removed
- Affected Managed
- Potentially Affected
- Unaffected

Note: The proposed overhead line alignment and proposed underground cable alignment together comprise the alignment. For further details regarding the design, please refer to Figures 4.1 (document reference 6.4.F1) and 4.2 (document reference 6.4.F2).

Notes: Background mapping information has been reproduced from the Ordnance Survey by permission of Ordnance Survey of the Controller of His Majesty's Stationery Office. © Crown copyright and database rights (2025) Licence OS100024241 and AC0000807948. © Crown copyright and database rights 2025 Ordnance Survey AC0000808122. Contains public sector information licensed under the Open Government Licence v3.0. © National Grid UK



Rev	Date	Description	Drawn	Check	Approv
C	Mar 2026	FOR DCO APPLICATION	JAL	AF	KB
B	Feb 2026	FOR DCO APPLICATION	JAL	AF	KB
A	Aug 2025	FOR DCO APPLICATION	JAL	AF	KB

nationalgrid

PROJECT: Norwich to Tilbury

Planning Inspectorate App Number: EN020027
Regulation 5(2)(a)

Title:

Figure A13.6.1- Landscape and Visual Arboriculture Impacts Plan
Page 264 of 396

Designed	M. Watson	Date	March 26
Drawn	J. Acero Leon	Date	March 26
Checked	A. Fell	Date	March 26
Approved	K. Burrows	Date	March 26
Scale:	1:2,500	Datum:	AOD
Original Size:	A3	Grid:	OS
Suitability Code:	A2	Project Number:	10059280


Suitability Description:
Accepted as Concept Stage

Drawing Number: 10059280-ARC-EBD-ZZ-DR-ZZ-00393
Revision: C

Print Date: 03-11-26 17:49:25

COPYRIGHT: NOT TO BE REPRODUCED WITHOUT THE WRITTEN PERMISSION OF NATIONAL GRID ELECTRICITY TRANSMISSION Plc

Doc Ref: 6.13.A6.F1

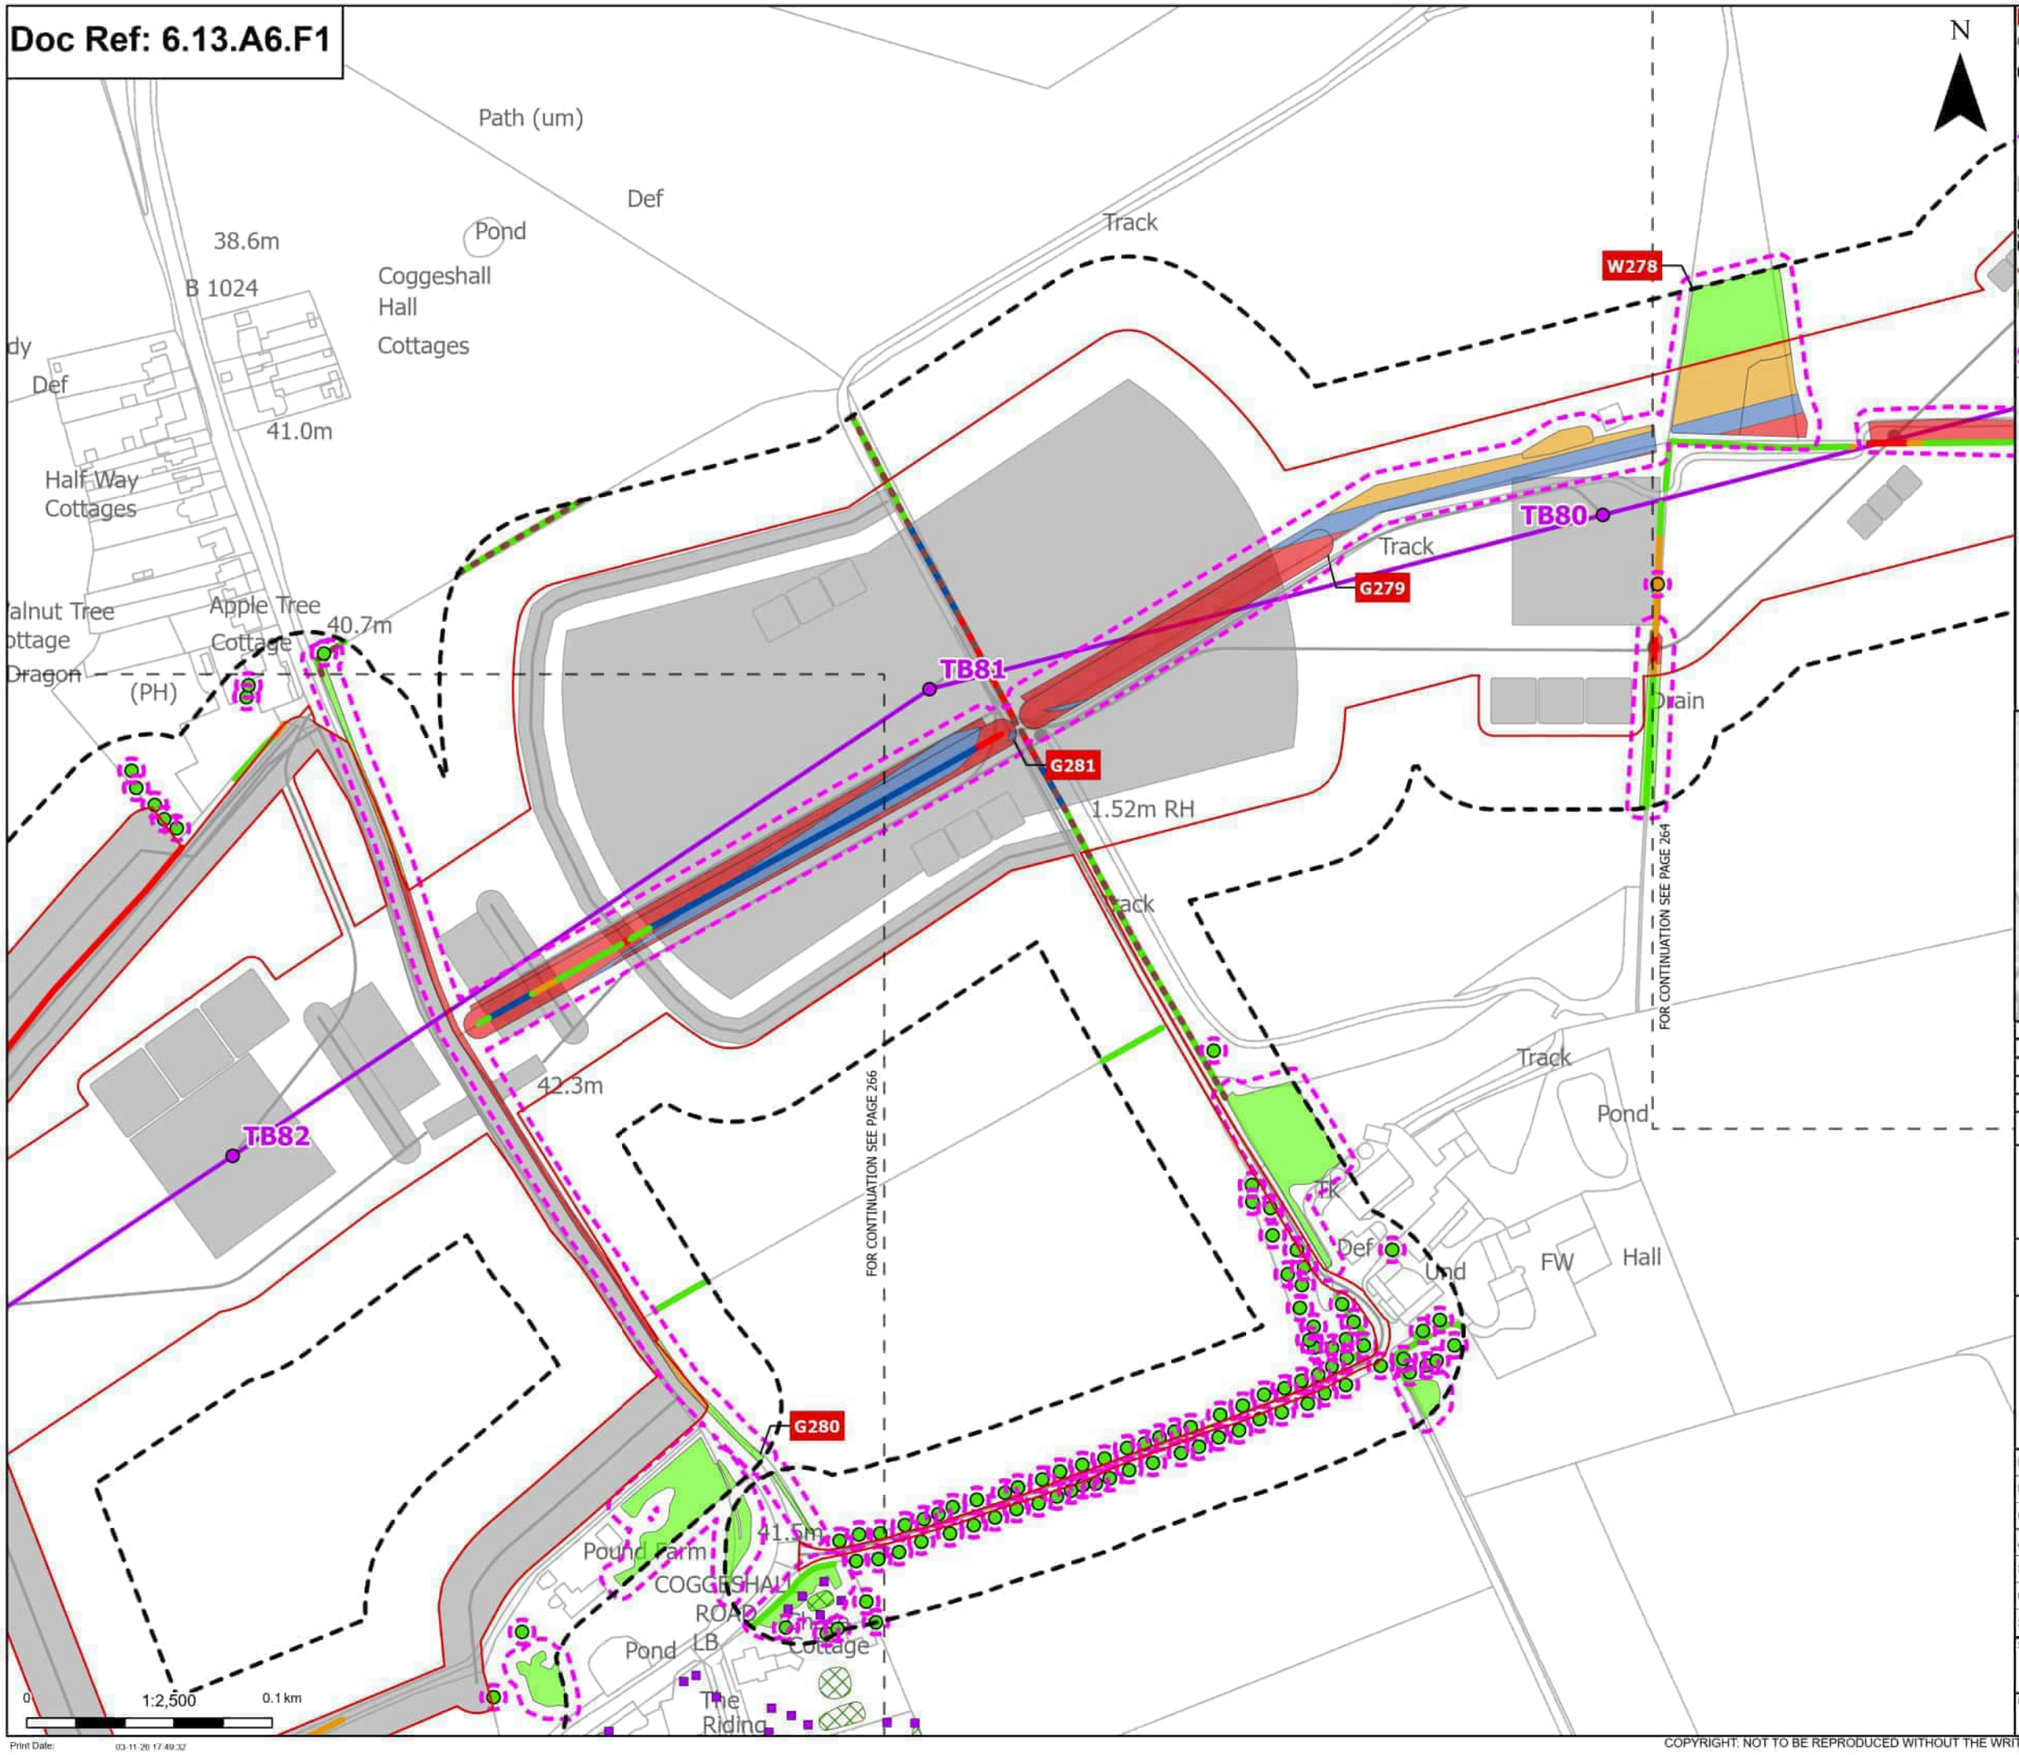

Order Limits
Sheet index outline

Proposed project design details
- Proposed standard lattice pylon location
- Proposed overhead line alignment
- Other temporary and permanent construction and operational works

Discipline specific constraints
- Arboriculture Study Area
- Important Hedgerows
- TPO group of trees
- TPO indiviual trees
- Root protection area

Trees - Impact
- Potentially Affected
- Unaffected

Hedgerow - Impact
- Removed
- Affected Managed
- Potentially Affected
- Unaffected

Groups of trees - Impact
- Removed
- Affected Managed
- Potentially Affected
- Unaffected

Note: The proposed overhead line alignment and proposed underground cable alignment together comprise the alignment. For further details regarding the design, please refer to Figures 4.1 (document reference 6.4.F1) and 4.2 (document reference 6.4.F2).

Notes: Background mapping information has been reproduced from the Ordnance Survey by permission of Ordnance Survey of the Controller of His Majesty's Stationery Office. © Crown copyright and database rights (2025) Licence OS100024241 and AC0000807948. © Crown copyright and database rights 2025 Ordnance Survey AC0000808122. Contains public sector information licensed under the Open Government Licence v3.0, © National Grid UK



Rev	Date	Description	Drawn	Check	Approv
C	Mar 2026	FOR DCO APPLICATION	JAL	AF	KB
B	Feb 2026	FOR DCO APPLICATION	JAL	AF	KB
A	Aug 2025	FOR DCO APPLICATION	JAL	AF	KB

nationalgrid

PROJECT: Norwich to Tilbury

Planning Inspectorate App Number: EN020027
Regulation 5(2)(a)

Title:

Figure A13.6.1- Landscape and Visual Arboriculture Impacts Plan
Page 265 of 396

Designed	M. Watson	Date	March 26
Drawn	J. Acero Leon	Date	March 26
Checked	A. Fell	Date	March 26
Approved	K. Burrows	Date	March 26
Scale:	1:2,500	Datum:	AOD
Original Size:	A3	Grid:	OS
Suitability Code:	A2	Project Number:	10059280


Suitability Description:
Accepted as Concept Stage

Drawing Number: 10059280-ARC-EBD-ZZ-DR-ZZ-00393
Revision: C

Print Date: 03-11-26 17:49:32

COPYRIGHT: NOT TO BE REPRODUCED WITHOUT THE WRITTEN PERMISSION OF NATIONAL GRID ELECTRICITY TRANSMISSION Plc

Doc Ref: 6.13.A6.F1

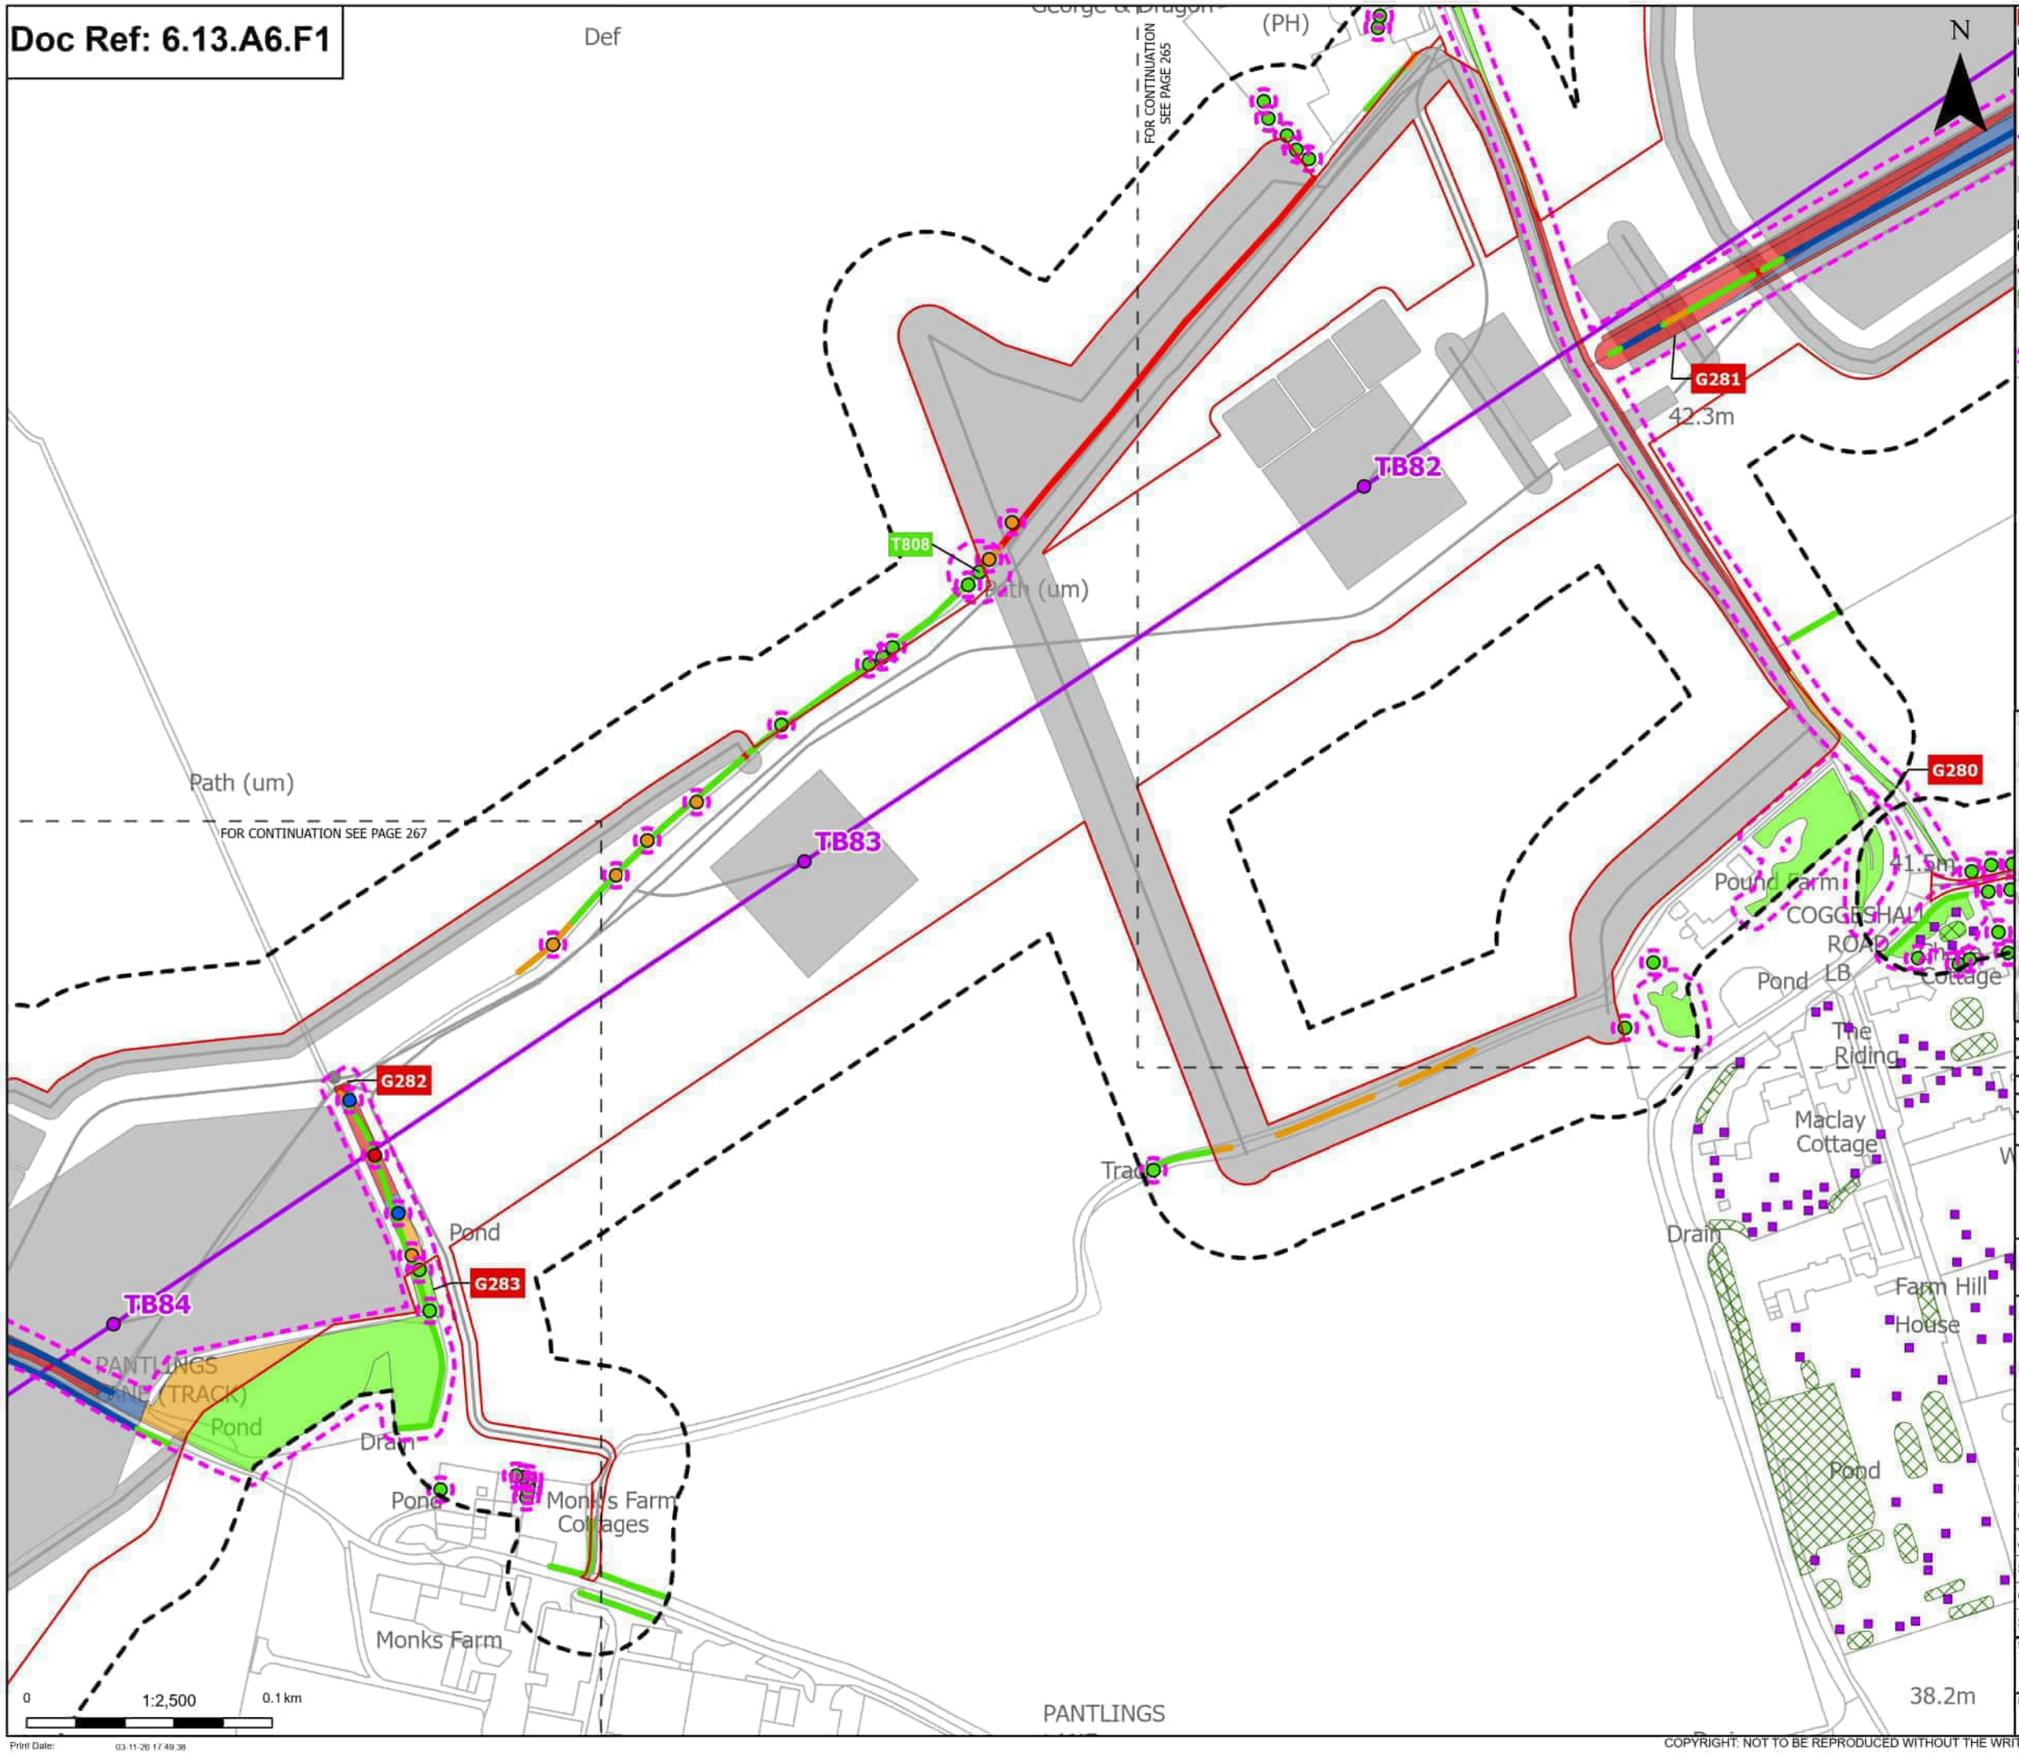

Order Limits
Sheet index outline

Proposed project design details
- Proposed standard lattice pylon location
- Proposed overhead line alignment
- Other temporary and permanent construction and operational works

Discipline specific constraints
- Arboriculture Study Area
- Important Hedgerows
- TPO group of trees
- TPO indiviual trees
- Root protection area

Trees - Impact
- Removed
- Affected Managed
- Potentially Affected
- Unaffected

Hedgerow - Impact
- Removed
- Affected Managed
- Potentially Affected
- Unaffected

Groups of trees - Impact
- Removed
- Affected Managed
- Potentially Affected
- Unaffected

Note: The proposed overhead line alignment and proposed underground cable alignment together comprise the alignment. For further details regarding the design, please refer to Figures 4.1 (document reference 6.4.F1) and 4.2 (document reference 6.4.F2).

Notes: Background mapping information has been reproduced from the Ordnance Survey by permission of Ordnance Survey of the Controller of His Majesty's Stationery Office. © Crown copyright and database rights (2025) Licence OS100024241 and AC0000807949. © Crown copyright and database rights 2025 Ordnance Survey AC0000808122. Contains public sector information licensed under the Open Government Licence v3.0, © National Grid UK



Rev	Date	Description	Drawn	Check	Approv
C	Mar 2026	FOR DCO APPLICATION	JAL	AF	KB
B	Feb 2026	FOR DCO APPLICATION	JAL	AF	KB
A	Aug 2025	FOR DCO APPLICATION	JAL	AF	KB

nationalgrid

PROJECT: Norwich to Tilbury

Planning Inspectorate App Number: EN020027
Regulation 5(2)(a)

Title:

Figure A13.6.1- Landscape and Visual Arboriculture Impacts Plan
Page 266 of 396


Designed	M. Watson	Date	March 26
Drawn	J. Acero Leon	Date	March 26
Checked	A. Fell	Date	March 26
Approved	K. Burrows	Date	March 26
Scale:	1:2,500	Datum:	AOD
Original Size:	A3	Grid:	OS
Suitability Code:	A2	Project Number:	10059280

Suitability Description:
Accepted as Concept Stage

Drawing Number: 10059280-ARC-EBD-ZZ-DR-ZZ-00393
Revision: C

COPYRIGHT: NOT TO BE REPRODUCED WITHOUT THE WRITTEN PERMISSION OF NATIONAL GRID ELECTRICITY TRANSMISSION Plc

Doc Ref: 6.13.A6.F1

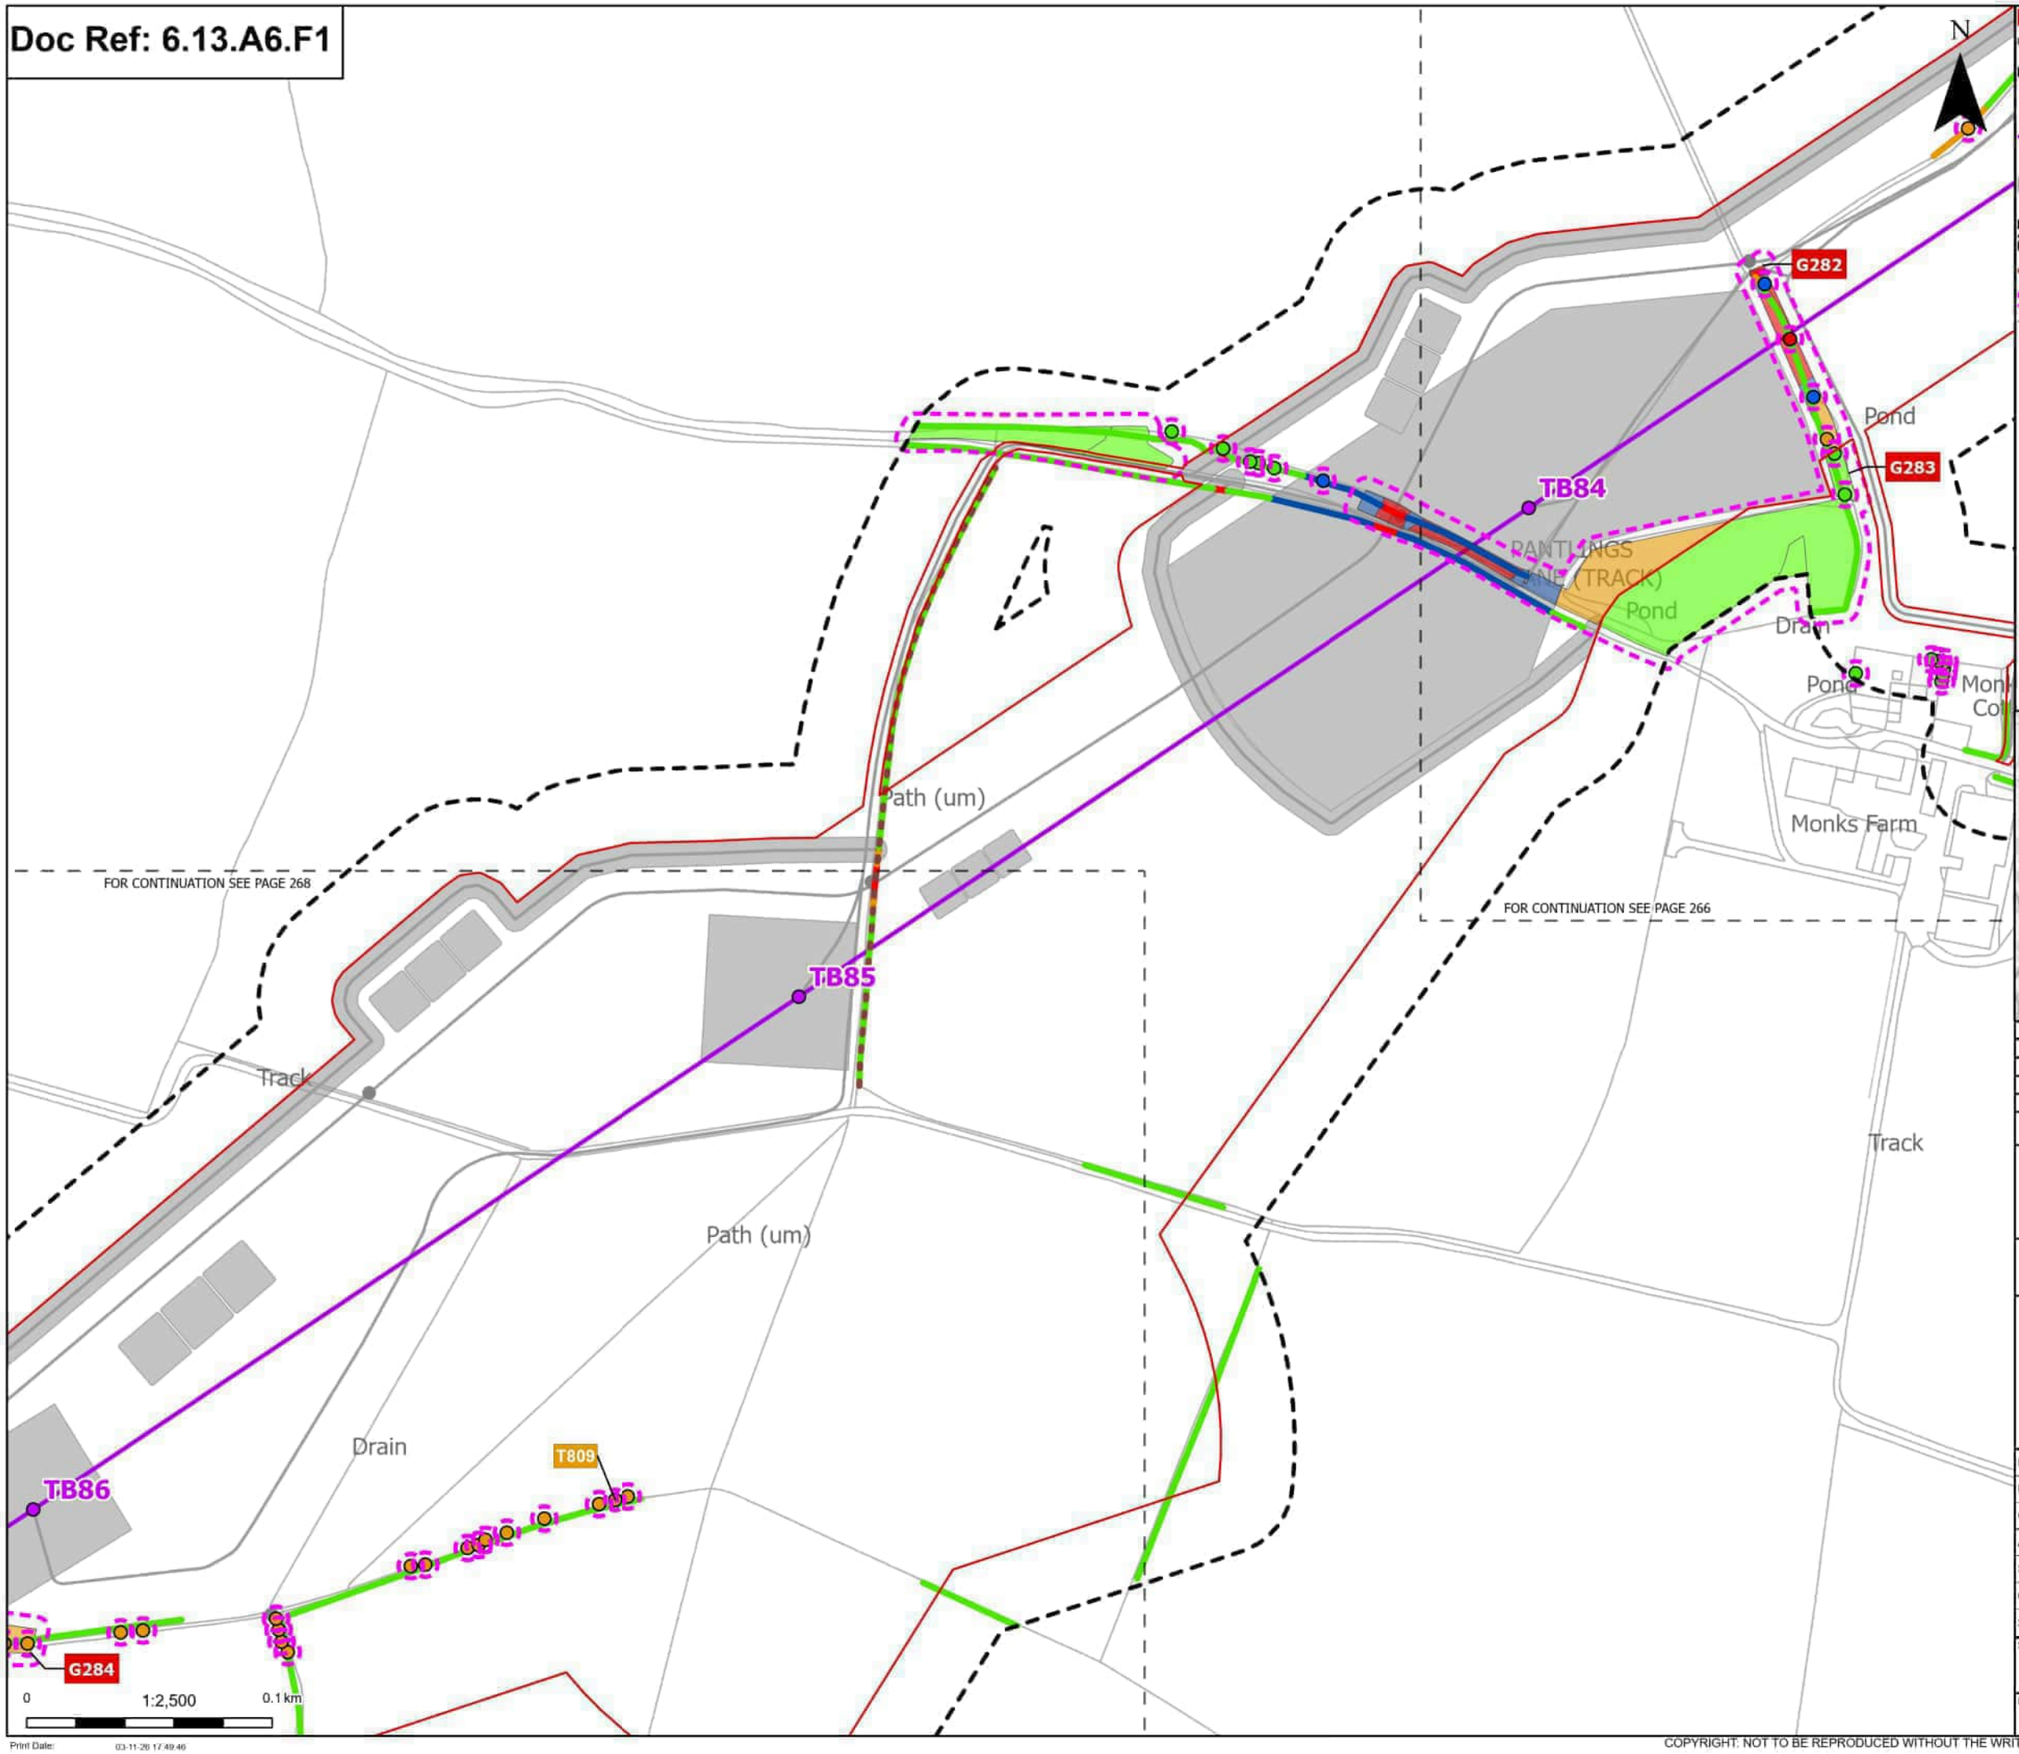

Order Limits
Sheet index outline

Proposed project design details
- Proposed standard lattice pylon location
- Proposed overhead line alignment
- Other temporary and permanent construction and operational works

Discipline specific constraints
- Arboriculture Study Area
- Important Hedgerows
- Root protection area

Trees - Impact
- Removed
- Affected Managed
- Potentially Affected
- Unaffected

Hedgerow - Impact
- Removed
- Affected Managed
- Potentially Affected
- Unaffected

Groups of trees - Impact
- Removed
- Affected Managed
- Potentially Affected
- Unaffected

Note: The proposed overhead line alignment and proposed underground cable alignment together comprise the alignment. For further details regarding the design, please refer to Figures 4.1 (document reference 6.4.F1) and 4.2 (document reference 6.4.F2).

Notes: Background mapping information has been reproduced from the Ordnance Survey by permission of Ordnance Survey of the Controller of His Majesty's Stationery Office. © Crown copyright and database rights (2025) Licence OS100024241 and AC0000807948. © Crown copyright and database rights 2025 Ordnance Survey AC0000808122. Contains public sector information licensed under the Open Government Licence v3.0, © National Grid UK



Rev	Date	Description	Drawn	Check	Approv
C	Mar 2026	FOR DCO APPLICATION	JAL	AF	KB
B	Feb 2026	FOR DCO APPLICATION	JAL	AF	KB
A	Aug 2025	FOR DCO APPLICATION	JAL	AF	KB

nationalgrid

PROJECT: Norwich to Tilbury

Planning Inspectorate App Number: EN020027
Regulation 5(2)(a)

Title:

Figure A13.6.1- Landscape and Visual Arboriculture Impacts Plan
Page 267 of 396

Designed	M. Watson	Date	March 26
Drawn	J. Acero Leon	Date	March 26
Checked	A. Fell	Date	March 26
Approved	K. Burrows	Date	March 26
Scale:	1:2,500	Datum:	AOD
Original Size:	A3	Grid:	OS
Suitability Code:	A2	Project Number:	10059280


Suitability Description:
Accepted as Concept Stage

Drawing Number: 10059280-ARC-EBD-ZZ-DR-ZZ-00393
Revision: C

Print Date: 03-11-26 17:49:46

COPYRIGHT: NOT TO BE REPRODUCED WITHOUT THE WRITTEN PERMISSION OF NATIONAL GRID ELECTRICITY TRANSMISSION Plc

Doc Ref: 6.13.A6.F1

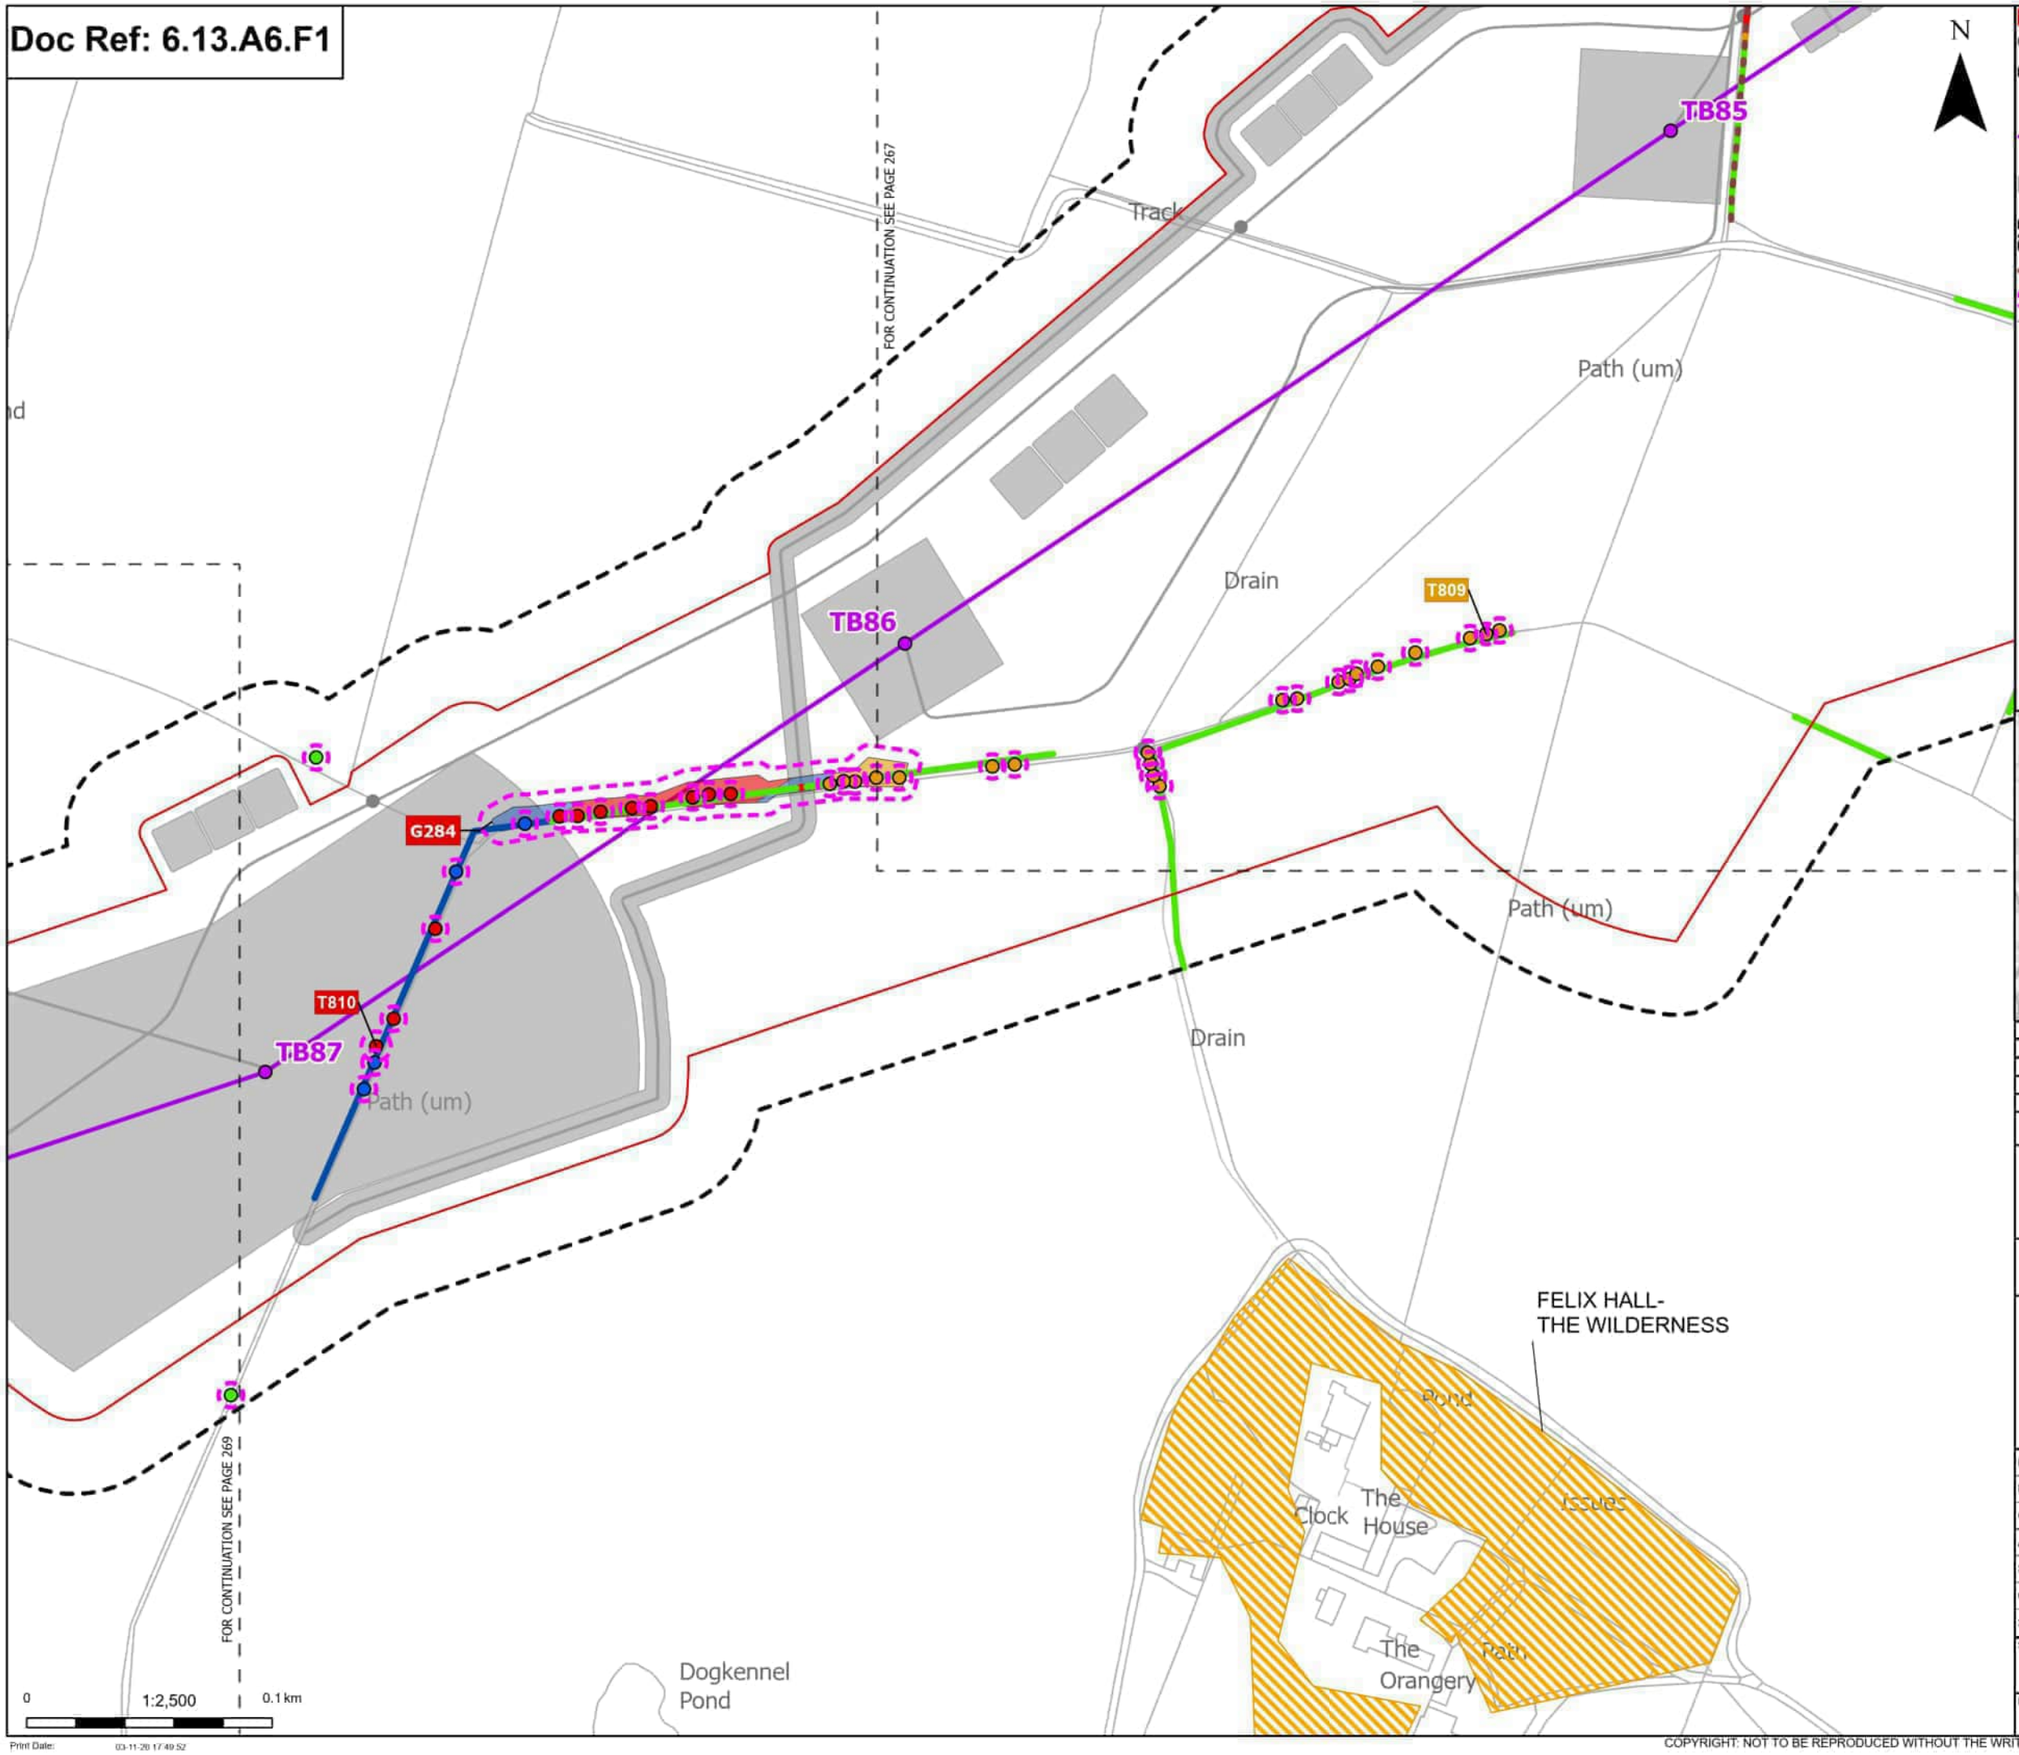

Order Limits
Sheet index outline

Proposed project design details
- Proposed standard lattice pylon location
- Proposed overhead line alignment
- Other temporary and permanent construction and operational works

Discipline specific constraints
- Arboriculture Study Area
- Important Hedgerows
- Root protection area

Trees - Impact
- Removed
- Affected Managed
- Potentially Affected
- Unaffected

Updated Ancient Woodland Sites (Ancient Woodland Inventory as per October 2025)

Hedgerow - Impact
- Removed
- Affected Managed
- Potentially Affected
- Unaffected

Groups of trees - Impact
- Removed
- Affected Managed
- Potentially Affected

Note: The proposed overhead line alignment and proposed underground cable alignment together comprise the alignment. For further details regarding the design, please refer to Figures 4.1 (document reference 6.4.F1) and 4.2 (document reference 6.4.F2).

Notes: Background mapping information has been reproduced from the Ordnance Survey by permission of Ordnance Survey of the Controller of His Majesty's Stationery Office. © Crown copyright and database rights (2025) Licence OS100024241 and AC0000807949. © Crown copyright and database rights 2025 Ordnance Survey AC0000808122. Contains public sector information licensed under the Open Government Licence v3.0. © National Grid UK



Rev	Date	Description	Drawn	Check	Approv
C	Mar 2026	FOR DCO APPLICATION	JAL	AF	KB
B	Feb 2026	FOR DCO APPLICATION	JAL	AF	KB
A	Aug 2025	FOR DCO APPLICATION	JAL	AF	KB

nationalgrid

PROJECT: Norwich to Tilbury

Planning Inspectorate App Number: EN020027
Regulation 5(2)(a)

Title:

Figure A13.6.1- Landscape and Visual Arboriculture Impacts Plan
Page 268 of 396

Designed	M. Watson	Date	March 26
Drawn	J. Acero Leon	Date	March 26
Checked	A. Fell	Date	March 26
Approved	K. Burrows	Date	March 26
Scale:	1:2,500	Datum:	AOD
Original Size:	A3	Grid:	OS
Suitability Code:	A2	Project Number:	10059280

Suitability Description.
Accepted as Concept Stage

Drawing Number: 10059280-ARC-EBD-ZZ-DR-ZZ-00393
Revision: C

Print Date: 03-11-26 17:49:52

COPYRIGHT: NOT TO BE REPRODUCED WITHOUT THE WRITTEN PERMISSION OF NATIONAL GRID ELECTRICITY TRANSMISSION Plc

Doc Ref: 6.13.A6.F1

Track

UPNEY WOOD

Track

FOR CONTINUATION SEE PAGE 270

TB88

TB89

W285

Cutlady's Wood

Track

Porter's

FOR CONTINUATION SEE PAGE 268

FOR CONTINUATION SEE PAGE 271

Rook Hall

Path (um)

0 0.1 km

1:2,500

Print Date: 03-11-26 17:49:59

N

Order Limits

Sheet index outline

Proposed project design details

Proposed standard lattice pylon location

Proposed overhead line alignment

Other temporary and permanent construction and operational works

Discipline specific constraints

Arboriculture Study Area

Root protection area

Trees - Impact

Unaffected

Ancient Woodland Sites that are not shown on the Ancient Woodland Inventory (as per DCO Submission)

Updated Ancient Woodland Sites (Ancient Woodland Inventory as per October 2025)

Hedgerow - Impact

Unaffected

Groups of trees - Impact

Affected Managed

Potentially Affected

Unaffected

Note: The proposed overhead line alignment and proposed underground cable alignment together comprise the alignment. For further details regarding the design, please refer to Figures 4.1 (document reference 6.4.F1) and 4.2 (document reference 6.4.F2).

Notes: Background mapping information has been reproduced from the Ordnance Survey by permission of Ordnance Survey of the Controller of His Majesty's Stationery Office. © Crown copyright and database rights (2025) Licence OS100024241 and AC0000807949. © Crown copyright and database rights 2025 Ordnance Survey AC0000808122. Contains public sector information licensed under the Open Government Licence v3.0, © National Grid UK



Rev	Date	Description	Drawn	Check	Approv
C	Mar 2026	FOR DCO APPLICATION	JAL	AF	KB
B	Feb 2026	FOR DCO APPLICATION	JAL	AF	KB
A	Aug 2025	FOR DCO APPLICATION	JAL	AF	KB

nationalgrid

PROJECT: Norwich to Tilbury

Planning Inspectorate App Number: EN020027
Regulation 5(2)(a)

Title:

Figure A13.6.1- Landscape and Visual Arboriculture Impacts Plan
Page 269 of 396


Designed	M. Watson	Date	March 26
Drawn	J. Acero Leon	Date	March 26
Checked	A. Fell	Date	March 26
Approved	K. Burrows	Date	March 26
Scale:	1:2,500	Datum:	AOD
Original Size:	A3	Grid:	OS
Suitability Code:	A2	Project Number:	10059280

Suitability Description: Accepted as Concept Stage

Drawing Number: 10059280-ARC-EBD-ZZ-DR-ZZ-00393 Revision: C

COPYRIGHT: NOT TO BE REPRODUCED WITHOUT THE WRITTEN PERMISSION OF NATIONAL GRID ELECTRICITY TRANSMISSION Plc

Doc Ref: 6.13.A6.F1

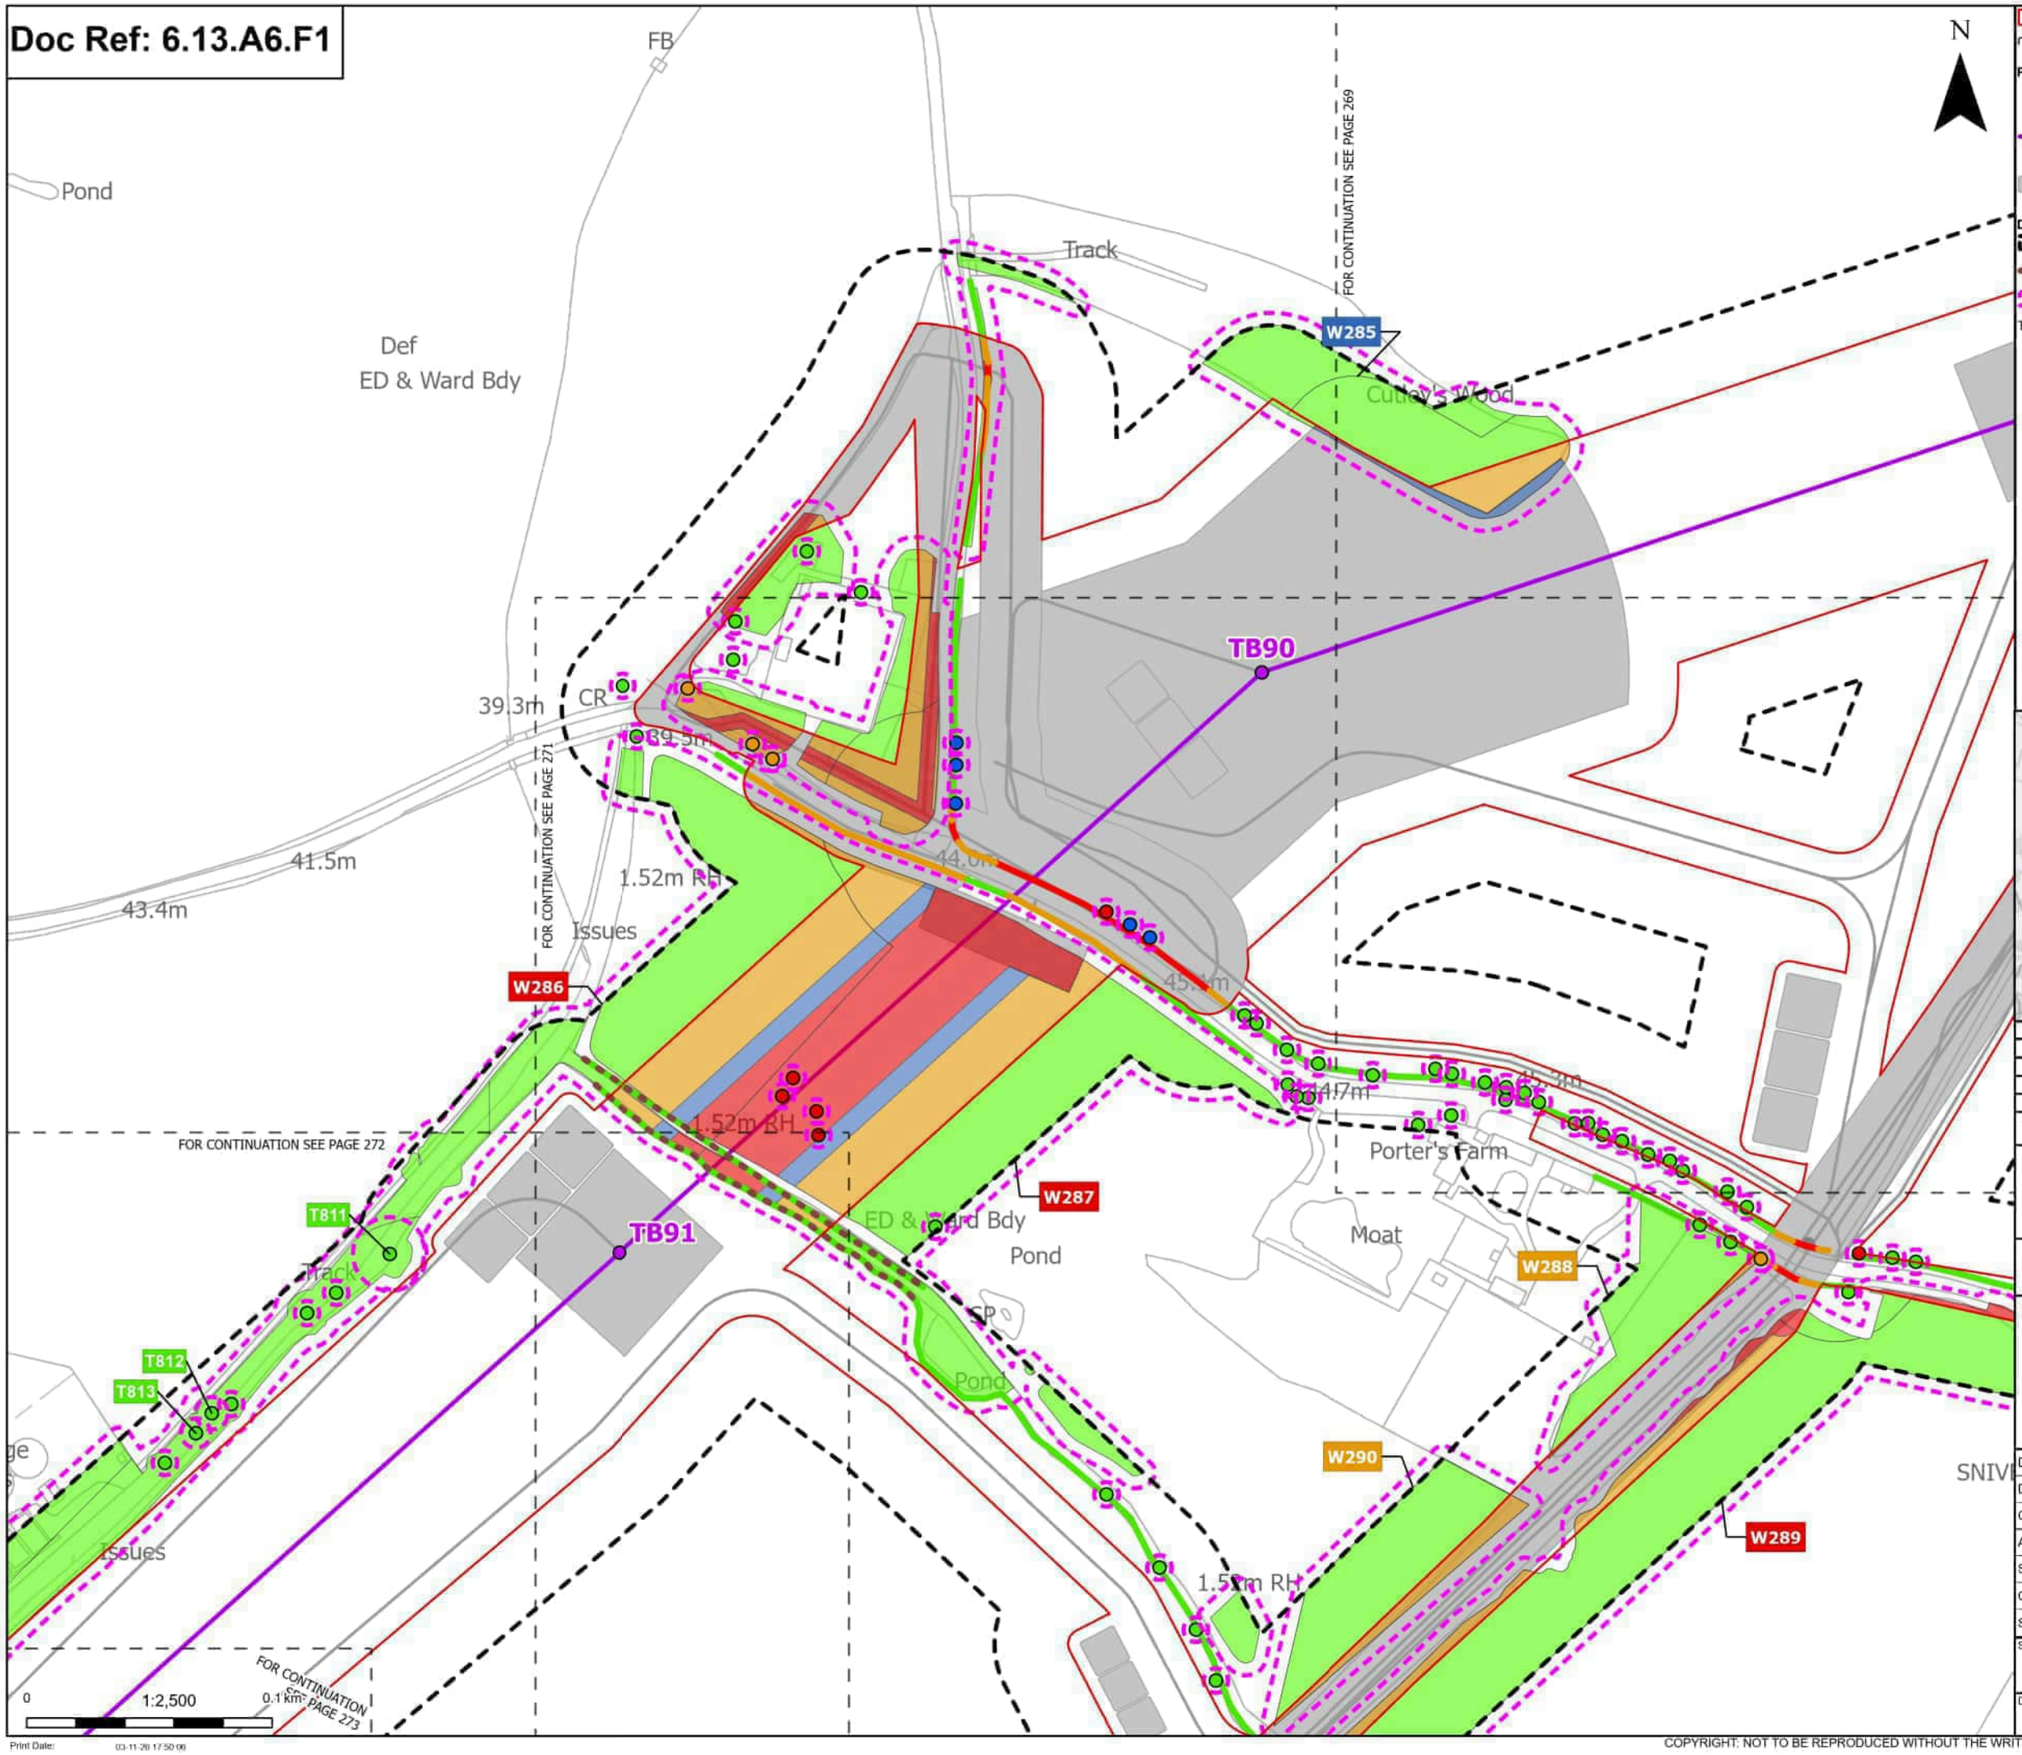

Order Limits
Sheet index outline

Proposed project design details
- Proposed standard lattice pylon location
- Proposed overhead line alignment
- Other temporary and permanent construction and operational works

Discipline specific constraints
- Arboriculture Study Area
- Important Hedgerows
- Root protection area

Trees - Impact
- Removed
- Affected Managed
- Potentially Affected
- Unaffected

Hedgerow - Impact
- Removed
- Potentially Affected
- Unaffected

Groups of trees - Impact
- Removed
- Affected Managed
- Potentially Affected
- Unaffected

Note: The proposed overhead line alignment and proposed underground cable alignment together comprise the alignment. For further details regarding the design, please refer to Figures 4.1 (document reference 6.4.F1) and 4.2 (document reference 6.4.F2).

Notes: Background mapping information has been reproduced from the Ordnance Survey by permission of Ordnance Survey of the Controller of His Majesty's Stationery Office. © Crown copyright and database rights (2025) Licence OS100024241 and AC0000807949. © Crown copyright and database rights 2025 Ordnance Survey AC0000808122. Contains public sector information licensed under the Open Government Licence v3.0, © National Grid UK



Rev	Date	Description	Drawn	Check	Approv
C	Mar 2026	FOR DCO APPLICATION	JAL	AF	KB
B	Feb 2026	FOR DCO APPLICATION	JAL	AF	KB
A	Aug 2025	FOR DCO APPLICATION	JAL	AF	KB

nationalgrid

PROJECT: Norwich to Tilbury

Planning Inspectorate App Number: EN020027
Regulation 5(2)(a)

Title:

Figure A13.6.1- Landscape and Visual Arboriculture Impacts Plan
Page 270 of 396

Designed	M. Watson	Date	March 26
Drawn	J. Acero Leon	Date	March 26
Checked	A. Fell	Date	March 26
Approved	K. Burrows	Date	March 26
Scale:	1:2,500	Datum:	AOD
Original Size:	A3	Grid:	OS
Suitability Code:	A2	Project Number:	10059280


Suitability Description:
Accepted as Concept Stage

Drawing Number: 10059280-ARC-EBD-ZZ-DR-ZZ-00393
Revision: C

Print Date: 03-11-26 17:50:06

COPYRIGHT: NOT TO BE REPRODUCED WITHOUT THE WRITTEN PERMISSION OF NATIONAL GRID ELECTRICITY TRANSMISSION Plc

Doc Ref: 6.13.A6.F1

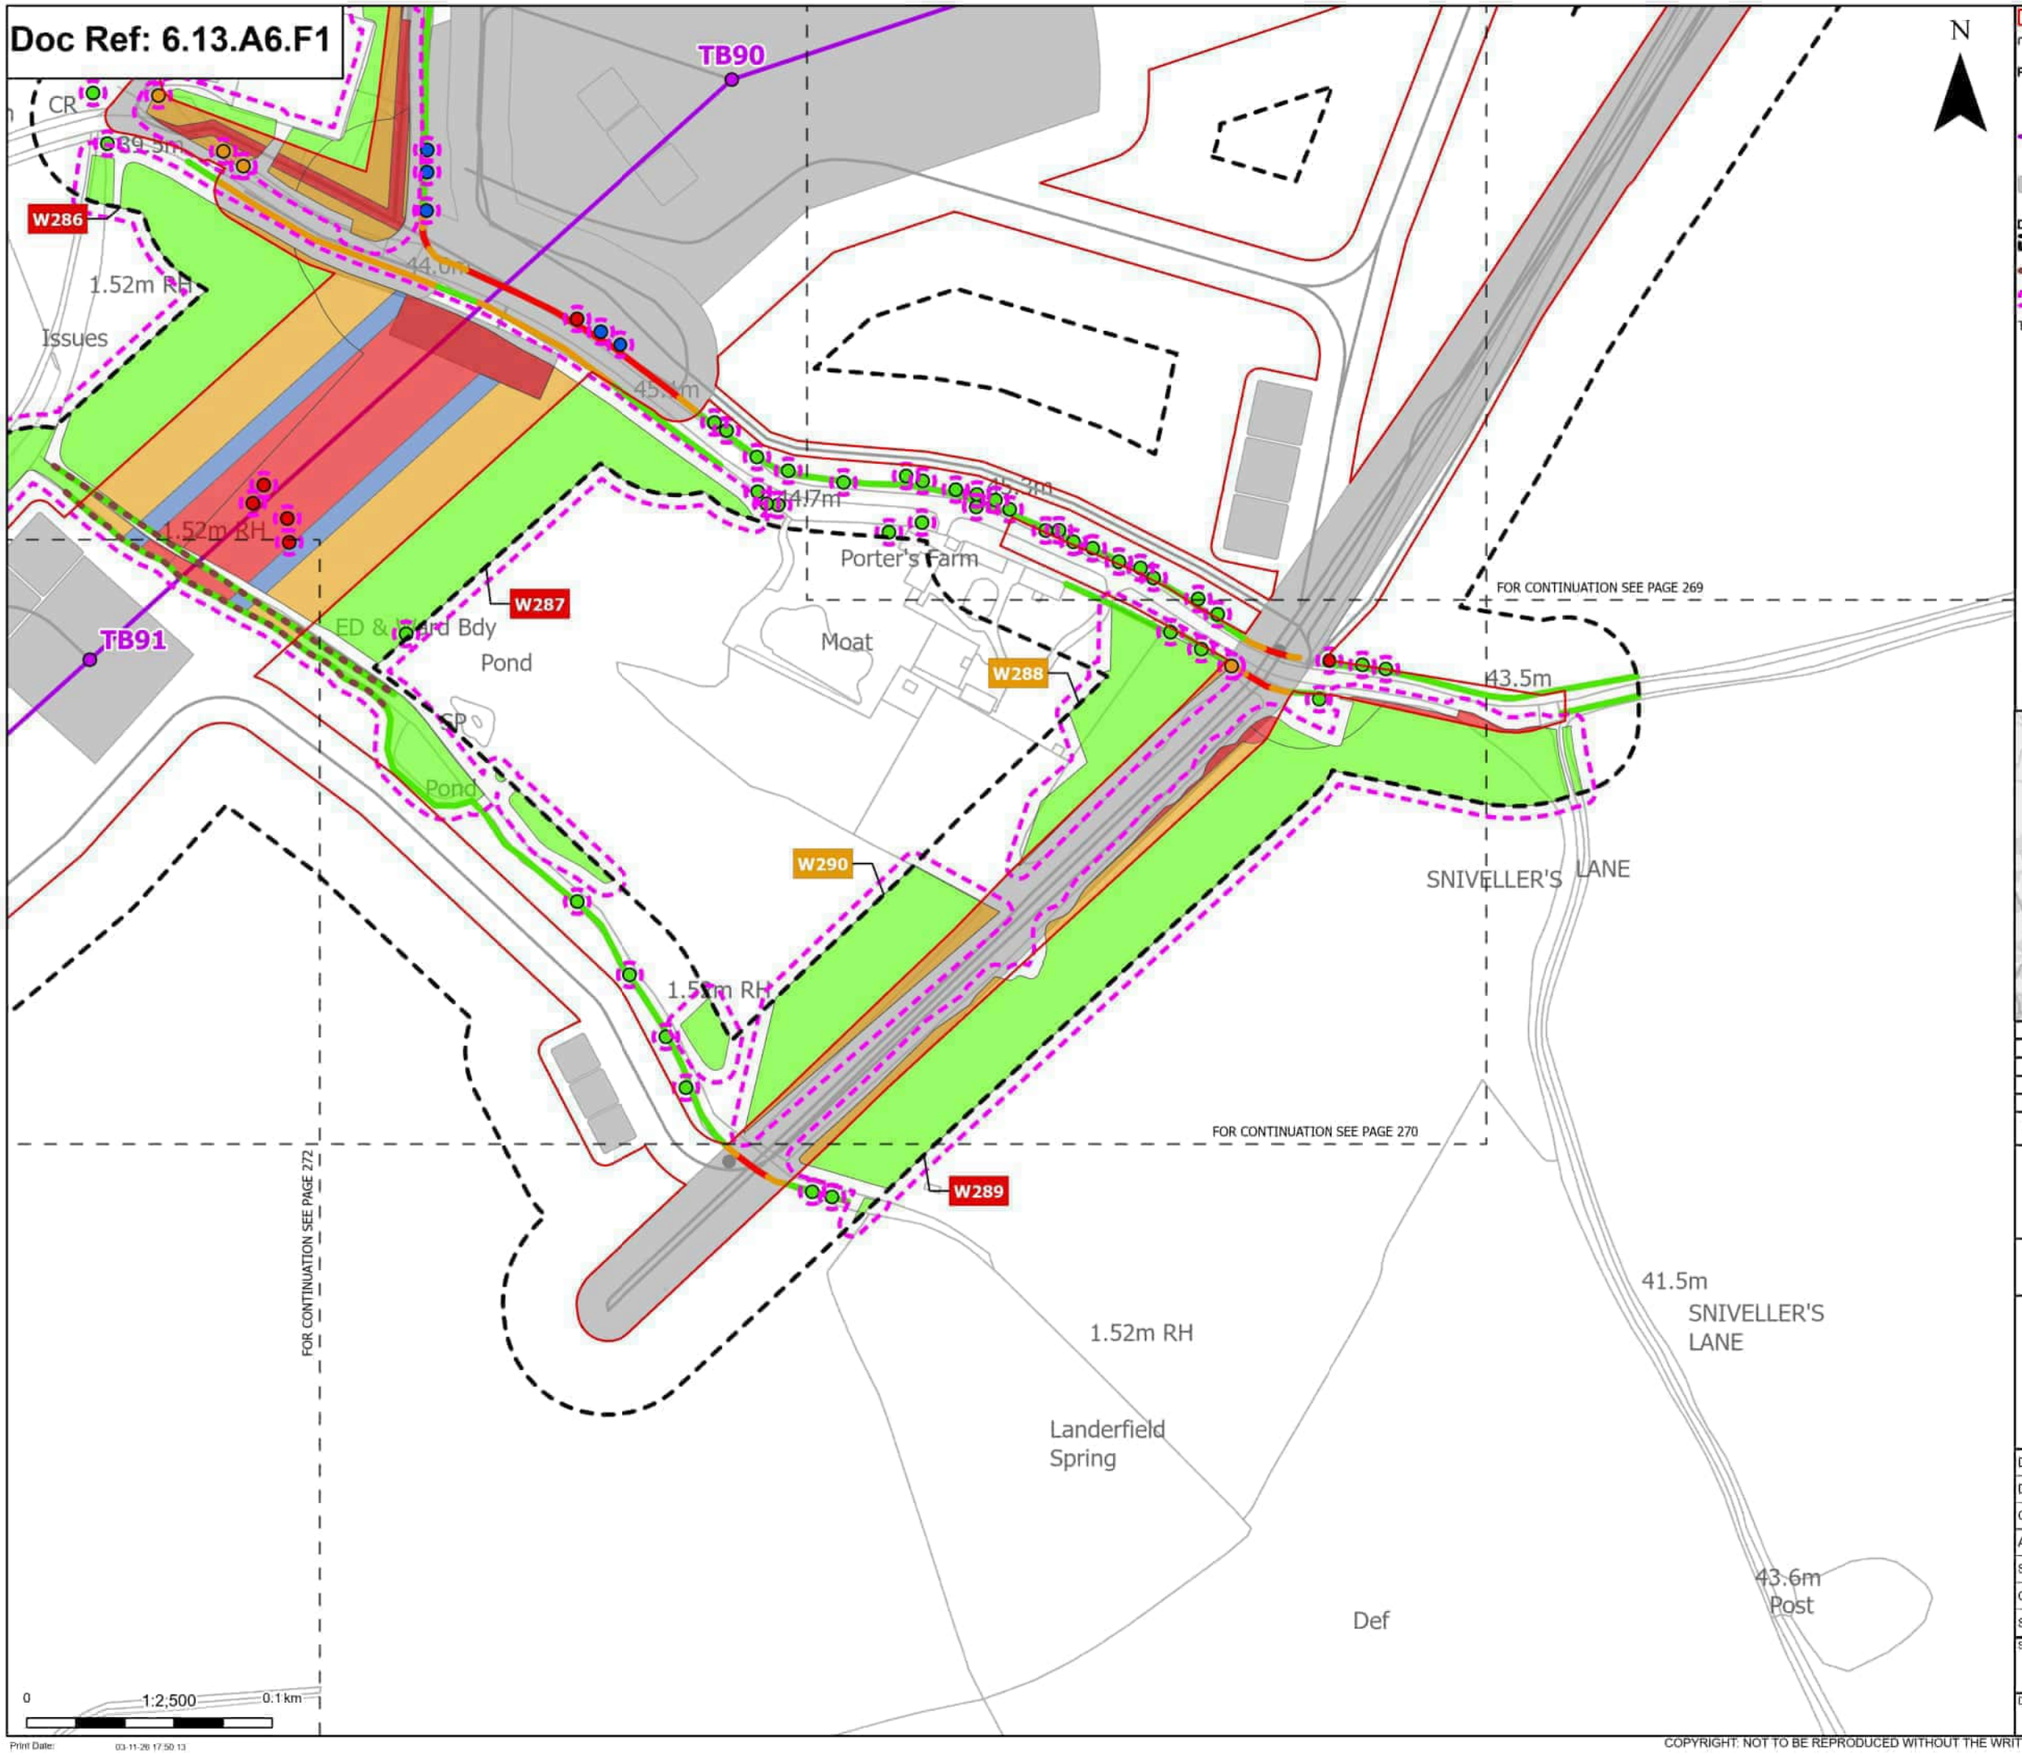

Order Limits
Sheet index outline

Proposed project design details
- Proposed standard lattice pylon location
- Proposed overhead line alignment
- Other temporary and permanent construction and operational works

Discipline specific constraints
- Arboriculture Study Area
- Important Hedgerows
- Root protection area

Trees - Impact
- Removed
- Affected Managed
- Potentially Affected
- Unaffected

Hedgerow - Impact
- Removed
- Potentially Affected
- Unaffected

Groups of trees - Impact
- Removed
- Affected Managed
- Potentially Affected
- Unaffected

Note: The proposed overhead line alignment and proposed underground cable alignment together comprise the alignment. For further details regarding the design, please refer to Figures 4.1 (document reference 6.4.F1) and 4.2 (document reference 6.4.F2).

Notes: Background mapping information has been reproduced from the Ordnance Survey by permission of Ordnance Survey of the Controller of His Majesty's Stationery Office. © Crown copyright and database rights (2025) Licence OS100024241 and AC0000807948. © Crown copyright and database rights 2025 Ordnance Survey AC0000808122. Contains public sector information licensed under the Open Government Licence v3.0, © National Grid UK



Rev	Date	Description	Drawn	Check	Approv
C	Mar 2026	FOR DCO APPLICATION	JAL	AF	KB
B	Feb 2026	FOR DCO APPLICATION	JAL	AF	KB
A	Aug 2025	FOR DCO APPLICATION	JAL	AF	KB

nationalgrid

PROJECT: Norwich to Tilbury

Planning Inspectorate App Number: EN020027
Regulation 5(2)(a)

Title:

Figure A13.6.1- Landscape and Visual Arboriculture Impacts Plan
Page 271 of 396

Designed	M. Watson	Date	March 26
Drawn	J. Acero Leon	Date	March 26
Checked	A. Fell	Date	March 26
Approved	K. Burrows	Date	March 26
Scale:	1:2,500	Datum:	AOD
Original Size:	A3	Grid:	OS
Suitability Code:	A2	Project Number:	10059280


Suitability Description:
Accepted as Concept Stage

Drawing Number: 10059280-ARC-EBD-ZZ-DR-ZZ-00393
Revision: C

Print Date: 03-11-26 17:50:13

COPYRIGHT: NOT TO BE REPRODUCED WITHOUT THE WRITTEN PERMISSION OF NATIONAL GRID ELECTRICITY TRANSMISSION Plc

Doc Ref: 6.13.A6.F1

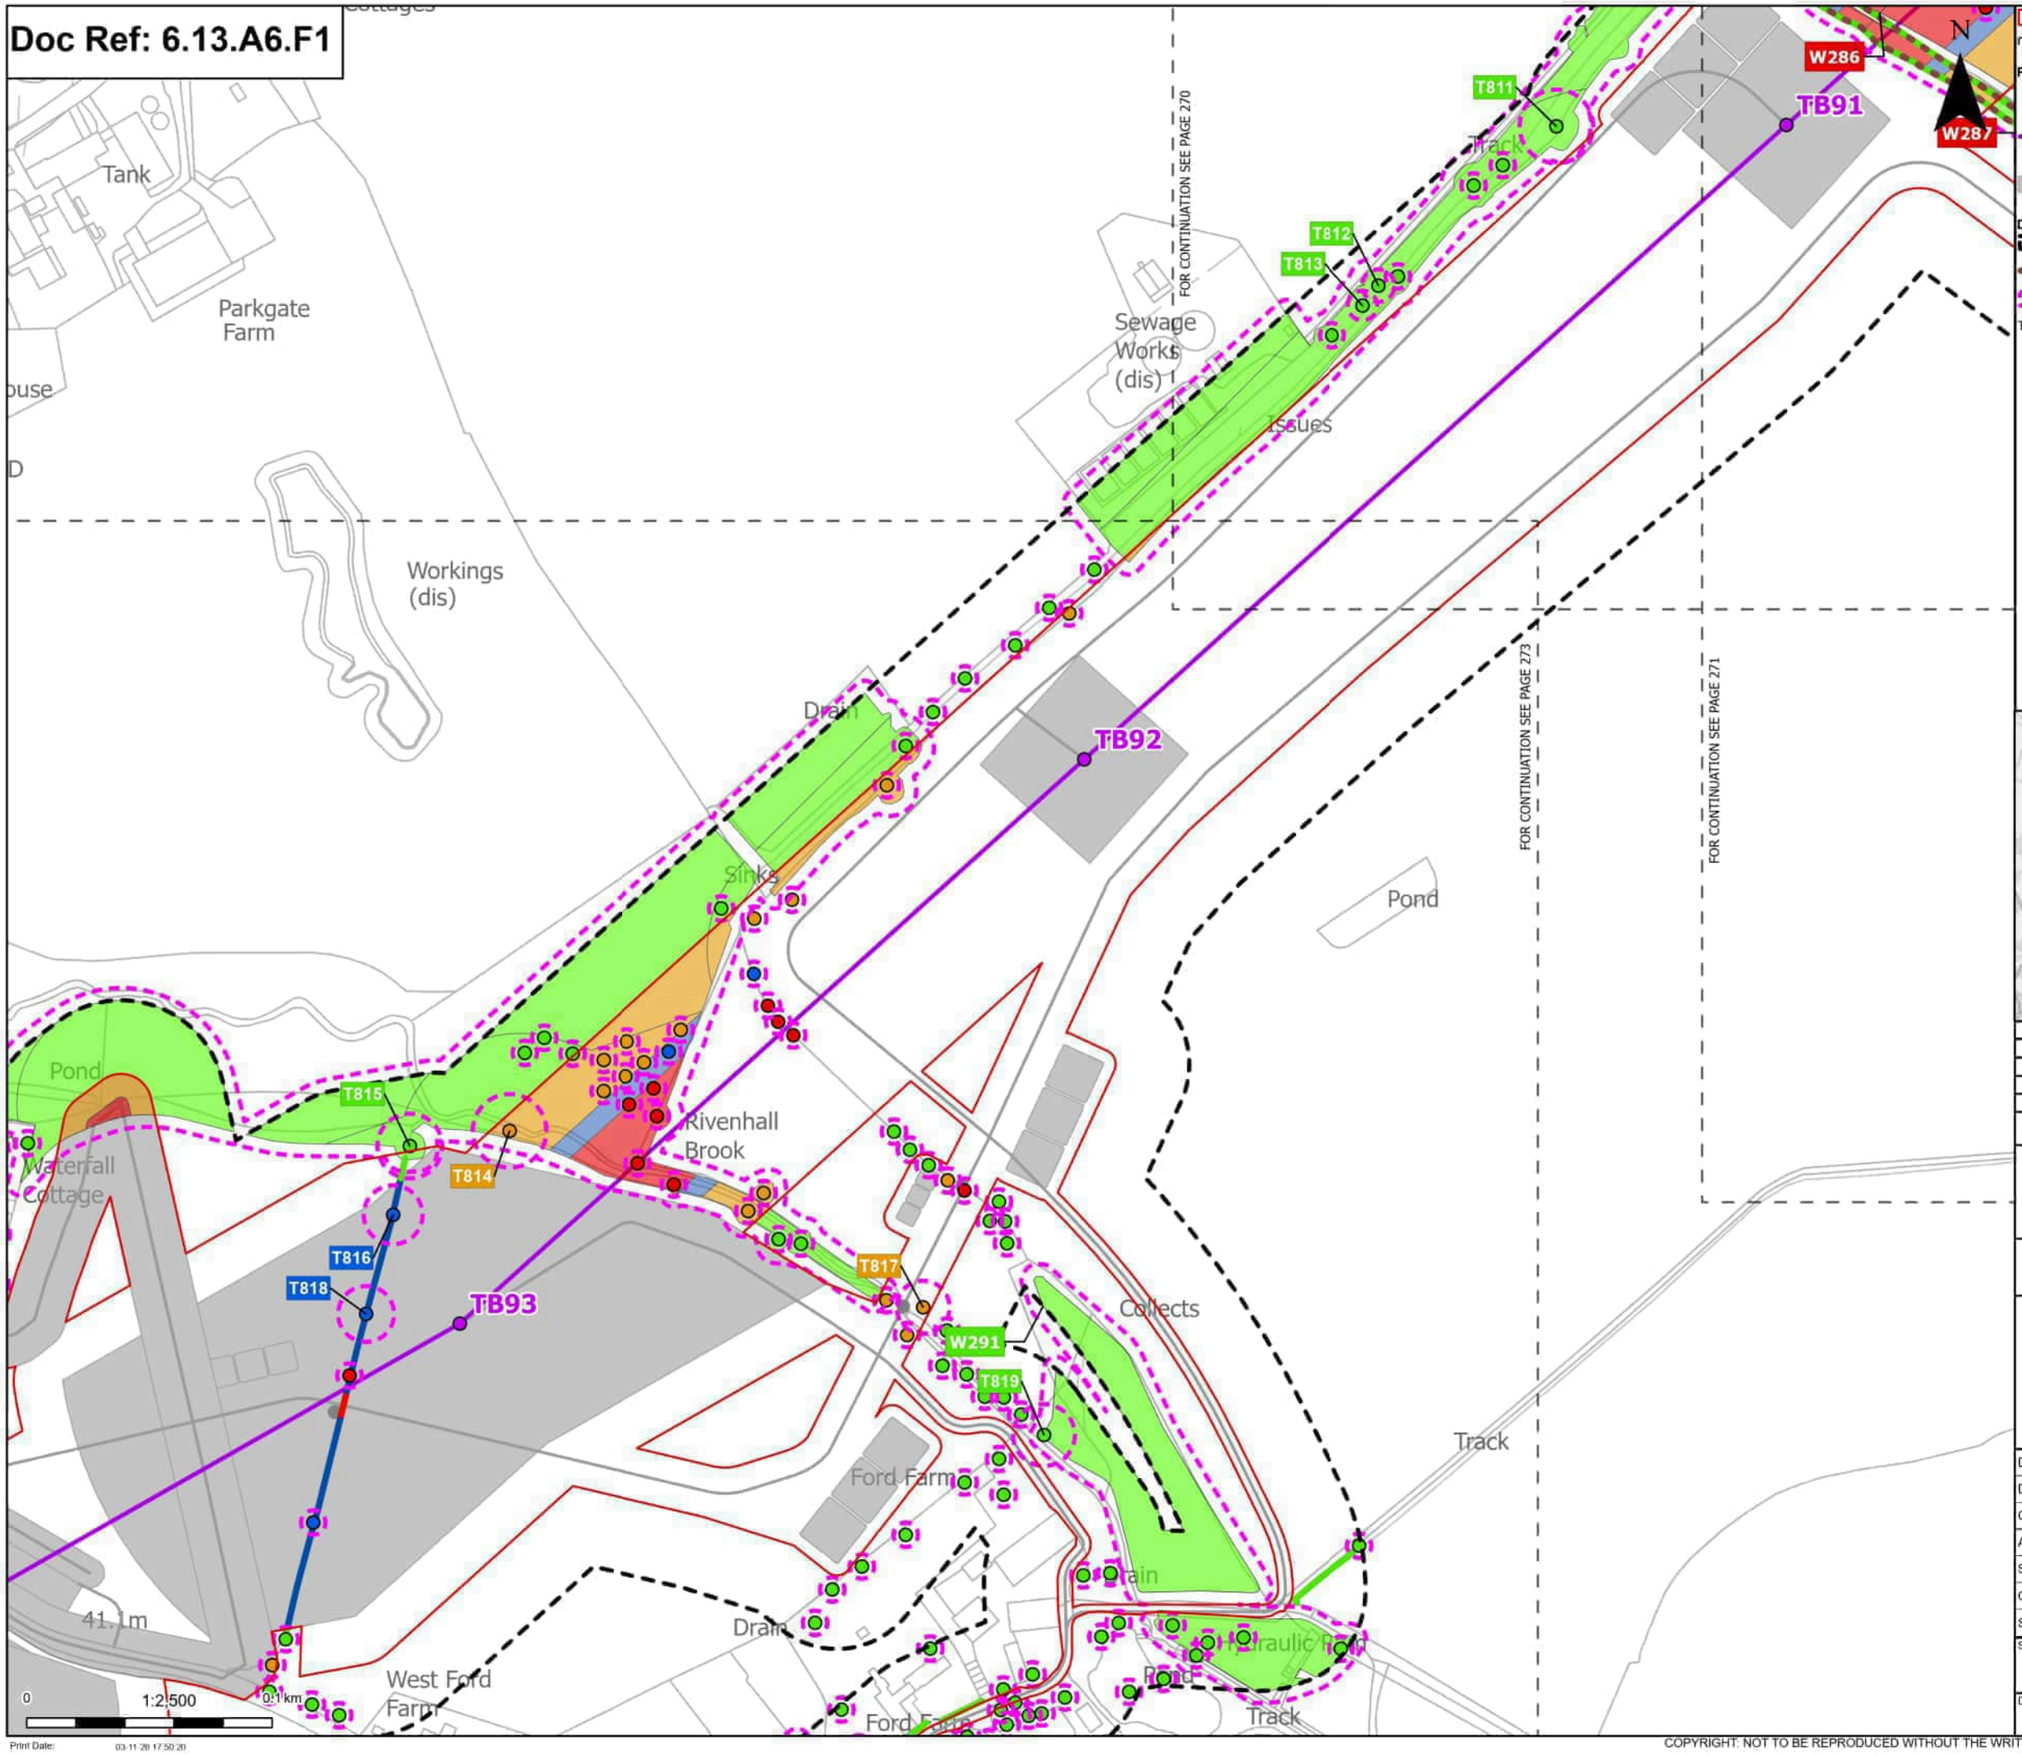

Order Limits
Sheet index outline

Proposed project design details
- Proposed standard lattice pylon location
- Proposed overhead line alignment
- Other temporary and permanent construction and operational works

Discipline specific constraints
- Arboriculture Study Area
- Important Hedgerows
- Root protection area

Trees - Impact
- Removed
- Affected Managed
- Potentially Affected
- Unaffected

Hedgerow - Impact
- Removed
- Affected Managed
- Unaffected

Groups of trees - Impact
- Removed
- Affected Managed
- Potentially Affected
- Unaffected

Note: The proposed overhead line alignment and proposed underground cable alignment together comprise the alignment. For further details regarding the design, please refer to Figures 4.1 (document reference 6.4.F1) and 4.2 (document reference 6.4.F2).

Notes: Background mapping information has been reproduced from the Ordnance Survey by permission of Ordnance Survey of the Controller of His Majesty's Stationery Office. © Crown copyright and database rights (2025) Licence OS100024241 and AC0000807948. © Crown copyright and database rights 2025 Ordnance Survey AC0000808122. Contains public sector information licensed under the Open Government Licence v3.0, © National Grid UK



Rev	Date	Description	Drawn	Check	Approv
C	Mar 2026	FOR DCO APPLICATION	JAL	AF	KB
B	Feb 2026	FOR DCO APPLICATION	JAL	AF	KB
A	Aug 2025	FOR DCO APPLICATION	JAL	AF	KB

nationalgrid

PROJECT: Norwich to Tilbury

Planning Inspectorate App Number: EN020027
Regulation 5(2)(a)

Title:

Figure A13.6.1- Landscape and Visual Arboriculture Impacts Plan
Page 272 of 396

Designed	M. Watson	Date	March 26
Drawn	J. Acero Leon	Date	March 26
Checked	A. Fell	Date	March 26
Approved	K. Burrows	Date	March 26
Scale:	1:2,500	Datum:	AOD
Original Size:	A3	Grid:	OS
Suitability Code:	A2	Project Number:	10059280

Suitability Description: Accepted as Concept Stage

Drawing Number: 10059280-ARC-EBD-ZZ-DR-ZZ-00393

Revision: C

Print Date: 03-11-26 17:50:20

COPYRIGHT: NOT TO BE REPRODUCED WITHOUT THE WRITTEN PERMISSION OF NATIONAL GRID ELECTRICITY TRANSMISSION Plc

Doc Ref: 6.13.A6.F1

41.6m
39.9m
34.6m
36.0m
41.8m
41.1m
38.5m

Workings (dis)
Drain
Sinks
Pond
Fish Pond
Weir
Waterfall Cottage
Rivenhall Brook
Collects
Ford Farm
West Ford Farm
Farm North Ford
South Ford Farm
CHURCH ROAD
Track
Hydraulic Ram

FOR CONTINUATION SEE PAGE 270
FOR CONTINUATION SEE PAGE 274
FOR CONTINUATION SEE PAGE 272

TB92
TB93
TB94
T814
T815
T816
T817
T818
T819
T820
T821
T822
T823
T824
T825
W291
W292
G293
G294
G295
G296

N

0 1:2,500 0.1 km

Print Date: 03-11-26 17:50:26

Order Limits
Sheet index outline

Proposed project design details
Proposed standard lattice pylon location
Proposed overhead line alignment
Other temporary and permanent construction and operational works

Discipline specific constraints
Arboriculture Study Area
Root protection area

Veteran Trees - Impact
Unaffected

Trees - Impact
Removed
Affected Managed
Potentially Affected
Unaffected

Hedgerow - Impact
Removed
Affected Managed
Unaffected

Groups of trees - Impact
Removed
Affected Managed
Potentially Affected
Unaffected

Note: The proposed overhead line alignment and proposed underground cable alignment together comprise the alignment. For further details regarding the design, please refer to Figures 4.1 (document reference 6.4.F1) and 4.2 (document reference 6.4.F2).

Notes: Background mapping information has been reproduced from the Ordnance Survey by permission of Ordnance Survey of the Controller of His Majesty's Stationery Office. © Crown copyright and database rights (2025) Licence OS100024241 and AC0000807949. © Crown copyright and database rights 2025 Ordnance Survey AC0000808122. Contains public sector information licensed under the Open Government Licence v3.0. © National Grid UK



Rev	Date	Description	Drawn	Check	Approv
C	Mar 2026	FOR DCO APPLICATION	JAL	AF	KB
B	Feb 2026	FOR DCO APPLICATION	JAL	AF	KB
A	Aug 2025	FOR DCO APPLICATION	JAL	AF	KB

nationalgrid

PROJECT: Norwich to Tilbury

Planning Inspectorate App Number: EN020027
Regulation 5(2)(a)

Title:

Figure A13.6.1- Landscape and Visual Arboriculture Impacts Plan
Page 273 of 396


Designed	M. Watson	Date	March 26
Drawn	J. Acero Leon	Date	March 26
Checked	A. Fell	Date	March 26
Approved	K. Burrows	Date	March 26
Scale:	1:2,500	Datum:	AOD
Original Size:	A3	Grid:	OS
Suitability Code:	A2	Project Number:	10059280

Suitability Description:
Accepted as Concept Stage

Drawing Number: 10059280-ARC-EBD-ZZ-DR-ZZ-00393
Revision: C

COPYRIGHT: NOT TO BE REPRODUCED WITHOUT THE WRITTEN PERMISSION OF NATIONAL GRID ELECTRICITY TRANSMISSION Plc

Doc Ref: 6.13.A6.F1

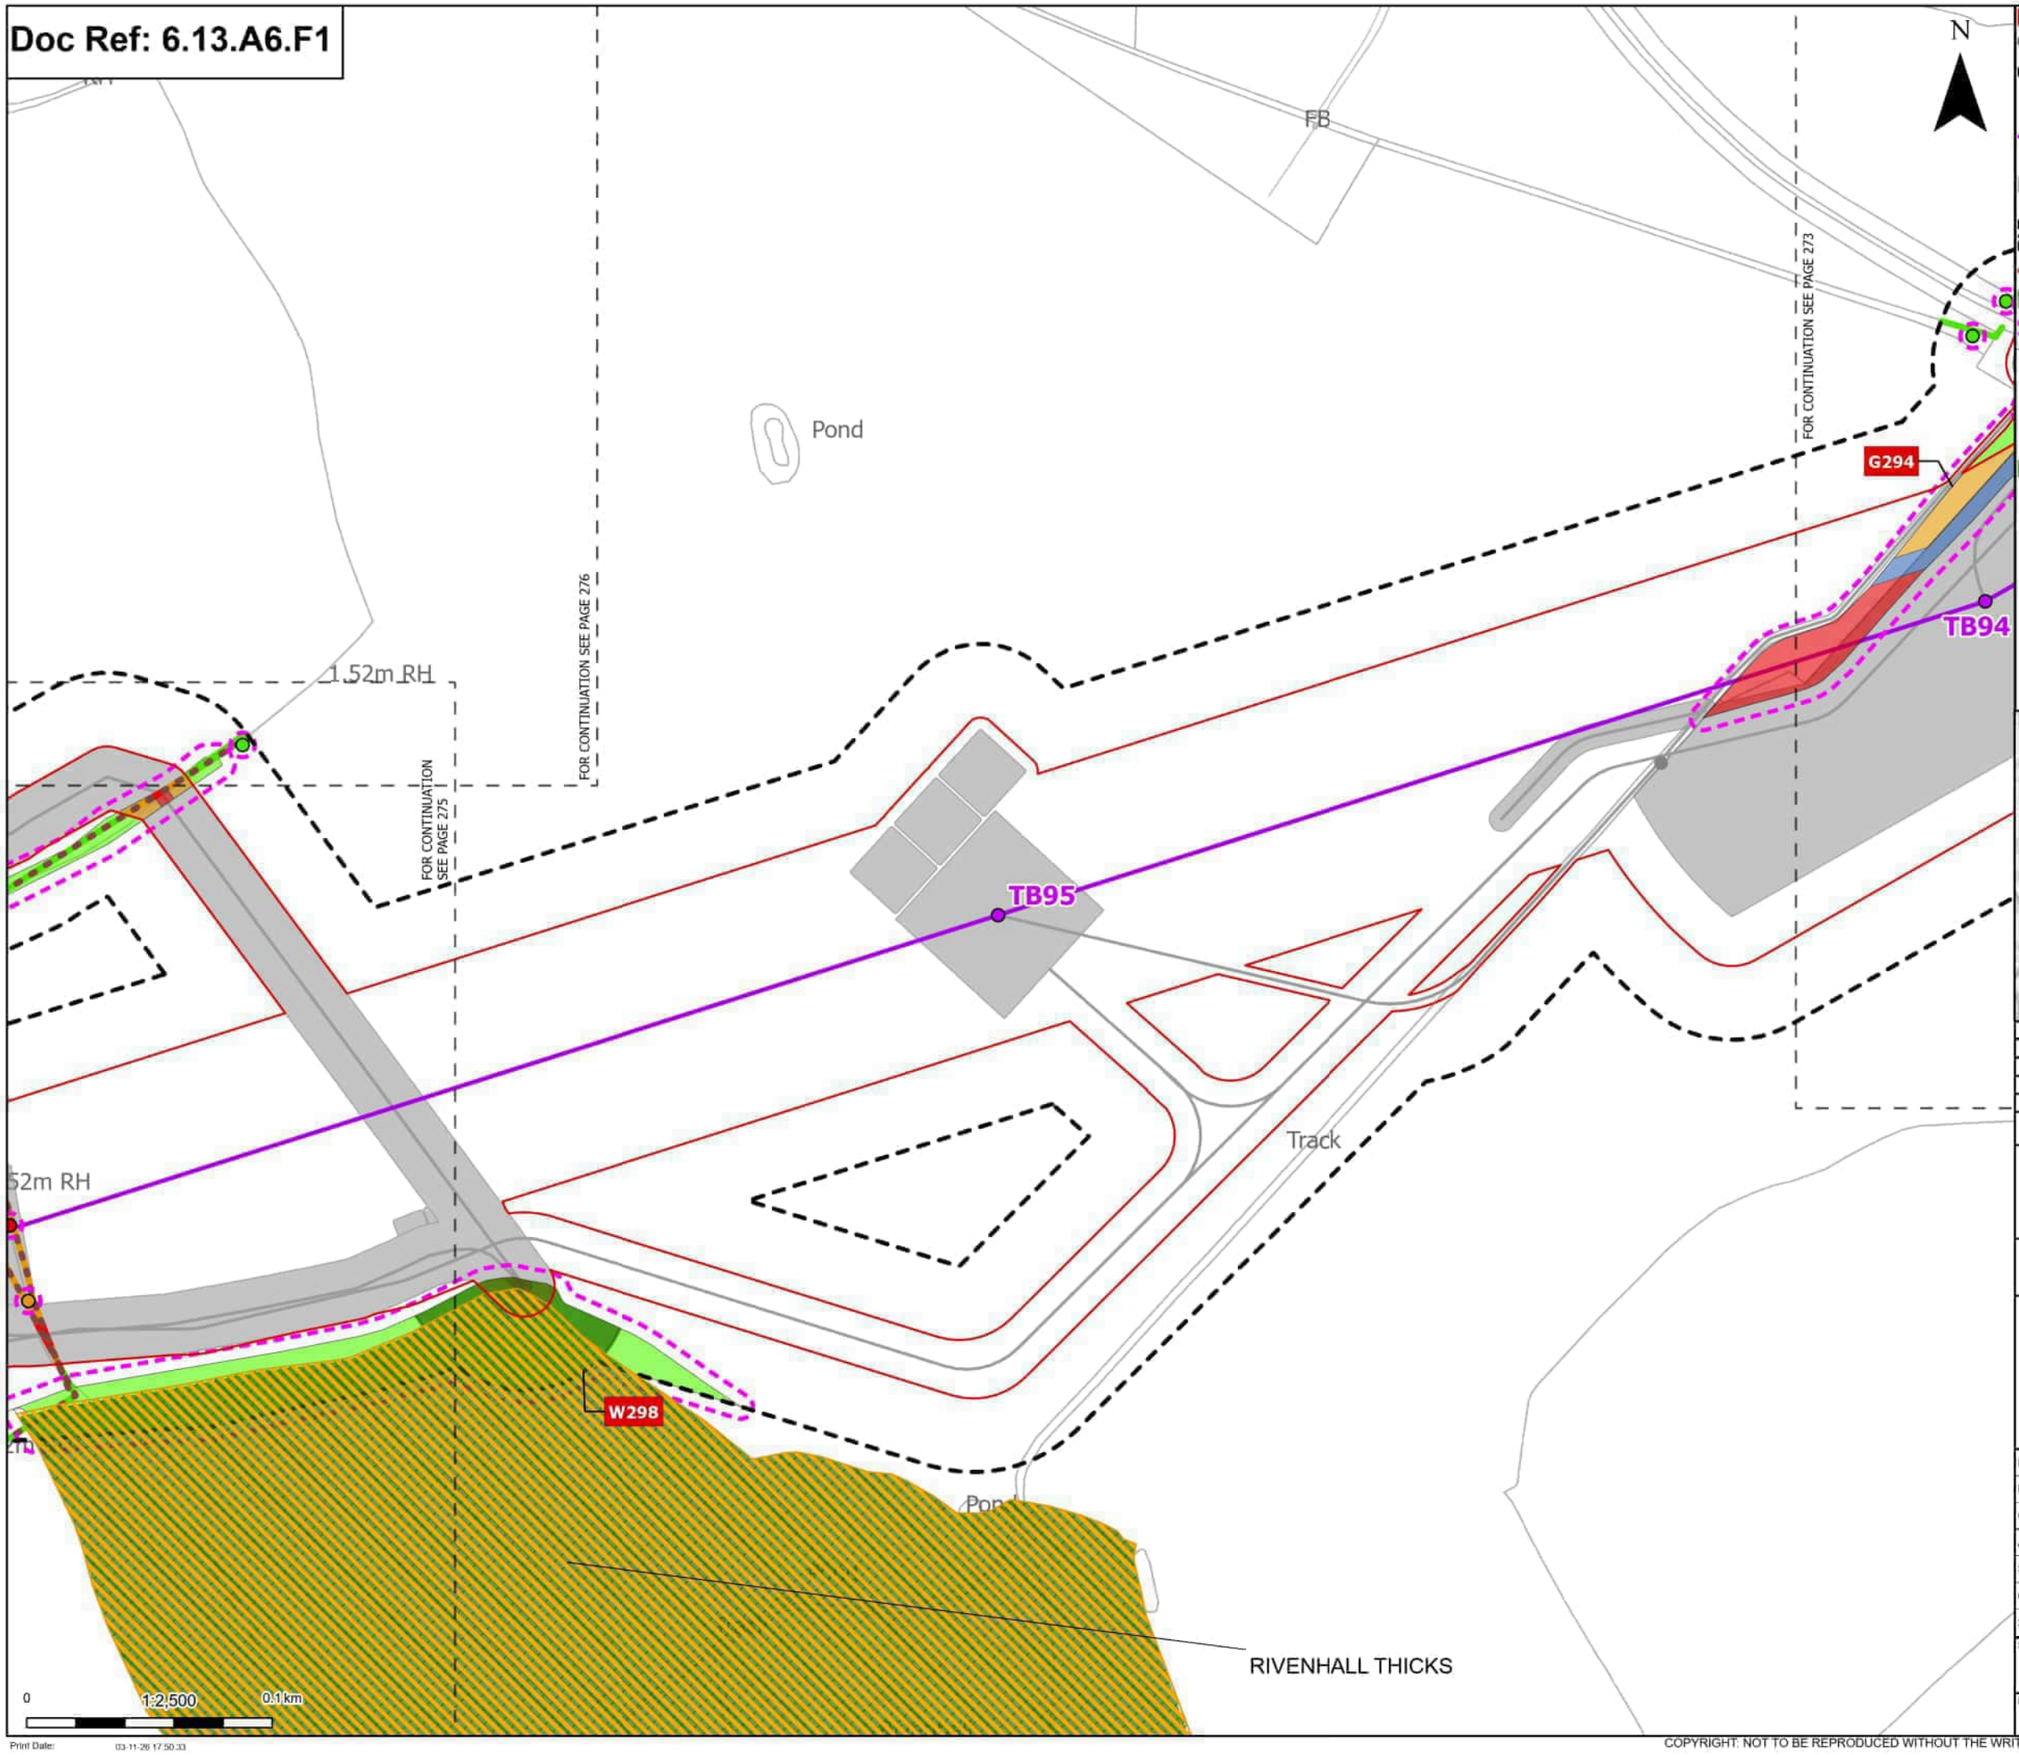

Order Limits
Sheet index outline

Proposed project design details
- Proposed standard lattice pylon location
- Proposed overhead line alignment
- Other temporary and permanent construction and operational works

Discipline specific constraints
- Arboriculture Study Area
- Important Hedgerows
- TPO group of trees
- Root protection area

Trees - Impact
- Removed
- Potentially Affected
- Unaffected

Ancient Woodland Sites (Ancient Woodland Inventory as per DCO Submission)

Updated Ancient Woodland Sites (Ancient Woodland Inventory as per October 2025)

Hedgerow - Impact
- Removed
- Potentially Affected
- Unaffected

Groups of trees - Impact
- Removed
- Affected Managed
- Potentially Affected
- Unaffected

Note: The proposed overhead line alignment and proposed underground cable alignment together comprise the alignment. For further details regarding the design, please refer to Figures 4.1 (document reference 6.4.F1) and 4.2 (document reference 6.4.F2).

Notes: Background mapping information has been reproduced from the Ordnance Survey by permission of Ordnance Survey of the Controller of His Majesty's Stationery Office. © Crown copyright and database rights (2025) Licence OS100024241 and AC0000807948. © Crown copyright and database rights 2025 Ordnance Survey AC0000808122, Contains public sector information licensed under the Open Government Licence v3.0, © National Grid UK



Rev	Date	Description	Drawn	Check	Approv
C	Mar 2026	FOR DCO APPLICATION	JAL	AF	KB
B	Feb 2026	FOR DCO APPLICATION	JAL	AF	KB
A	Aug 2025	FOR DCO APPLICATION	JAL	AF	KB

nationalgrid

PROJECT: Norwich to Tilbury

Planning Inspectorate App Number: EN020027
Regulation 5(2)(a)

Title:

Figure A13.6.1- Landscape and Visual Arboriculture Impacts Plan
Page 274 of 396

Designed	M. Watson	Date	March 26
Drawn	J. Acero Leon	Date	March 26
Checked	A. Fell	Date	March 26
Approved	K. Burrows	Date	March 26
Scale:	1:2,500	Datum:	AOD
Original Size:	A3	Grid:	OS
Suitability Code:	A2	Project Number:	10059280


Suitability Description:
Accepted as Concept Stage

Drawing Number: 10059280-ARC-EBD-ZZ-DR-ZZ-00393
Revision: C

Print Date: 03-11-26 17:50:33

COPYRIGHT: NOT TO BE REPRODUCED WITHOUT THE WRITTEN PERMISSION OF NATIONAL GRID ELECTRICITY TRANSMISSION Plc

Doc Ref: 6.13.A6.F1

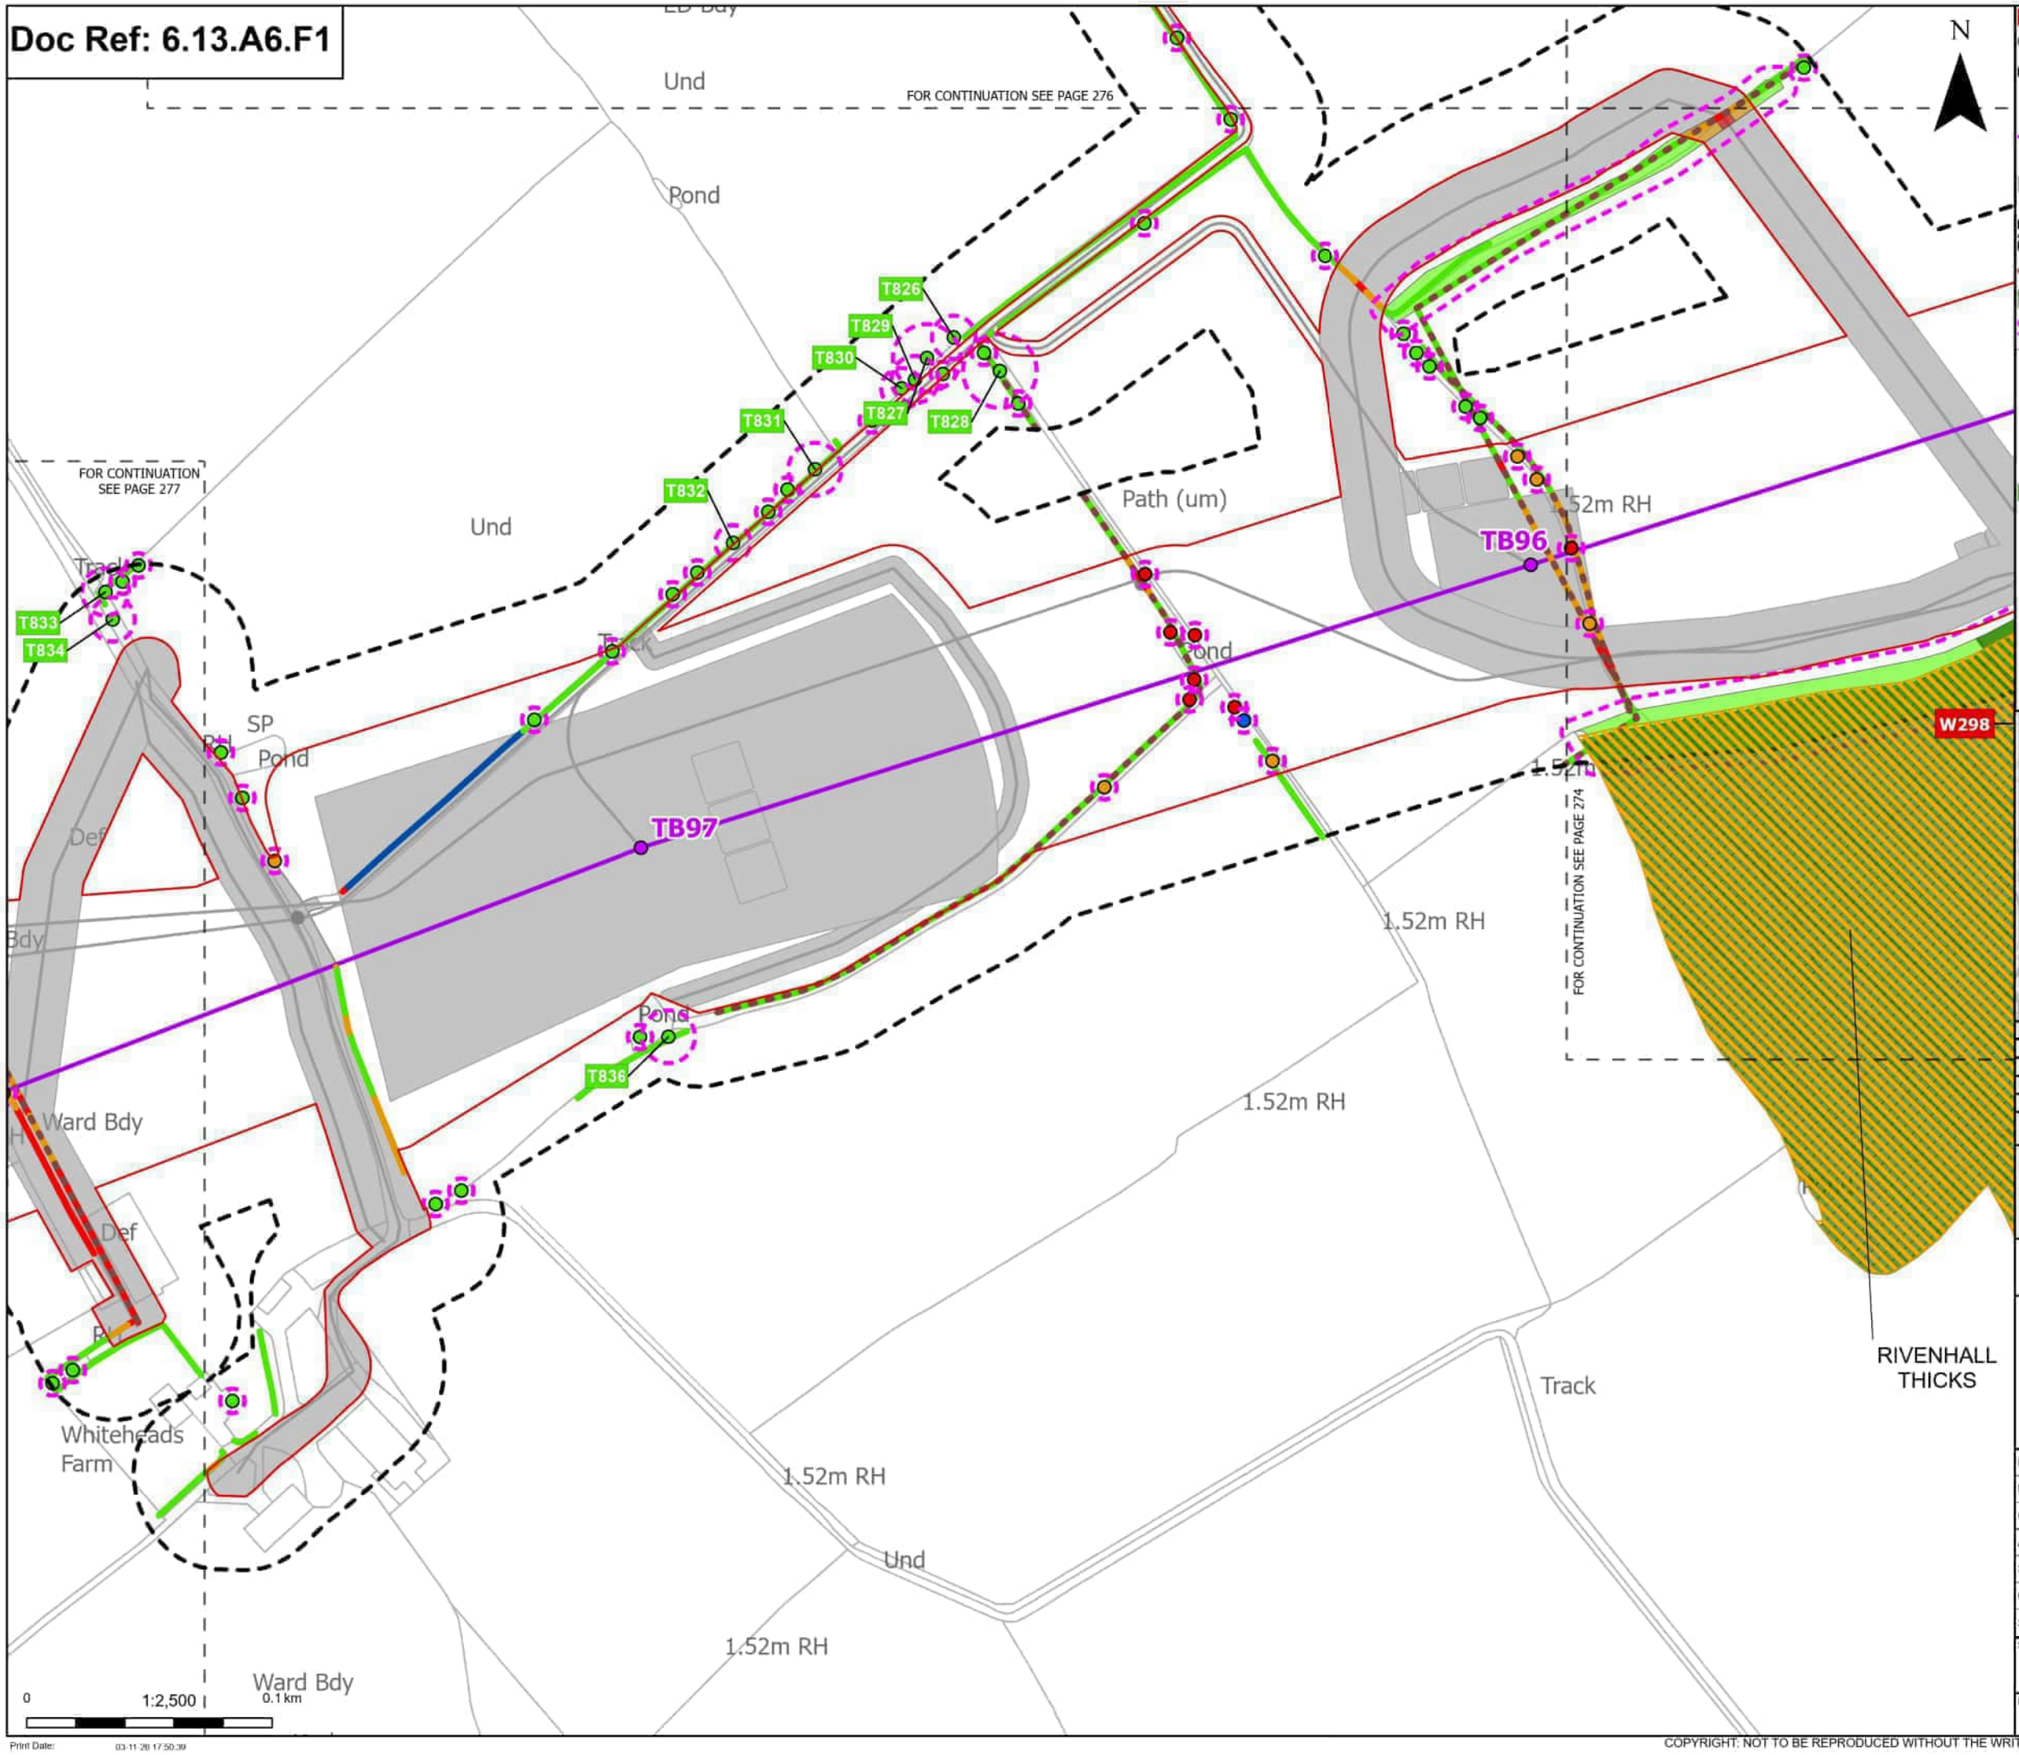

Order Limits
Sheet index outline

Proposed project design details
- Proposed standard lattice pylon location
- Proposed overhead line alignment
- Other temporary and permanent construction and operational works

Discipline specific constraints
- Arboriculture Study Area
- Important Hedgerows
- TPO group of trees
- Root protection area

Trees - Impact
- Removed
- Affected Managed
- Potentially Affected
- Unaffected

Ancient Woodland Sites (Ancient Woodland Inventory as per DCO Submission)

Updated Ancient Woodland Sites (Ancient Woodland Inventory as per October 2025)

Hedgerow - Impact
- Removed
- Affected Managed
- Potentially Affected
- Unaffected

Groups of trees - Impact
- Removed
- Potentially Affected
- Unaffected

Note: The proposed overhead line alignment and proposed underground cable alignment together comprise the alignment. For further details regarding the design, please refer to Figures 4.1 (document reference 6.4.F1) and 4.2 (document reference 6.4.F2).

Notes: Background mapping information has been reproduced from the Ordnance Survey by permission of Ordnance Survey of the Controller of His Majesty's Stationery Office. © Crown copyright and database rights (2025) Licence OS100024241 and AC0000807948. © Crown copyright and database rights 2025 Ordnance Survey AC0000808122, Contains public sector information licensed under the Open Government Licence v3.0, © National Grid UK



Rev	Date	Description	Drawn	Check	Approv
C	Mar 2026	FOR DCO APPLICATION	JAL	AF	KB
B	Feb 2026	FOR DCO APPLICATION	JAL	AF	KB
A	Aug 2025	FOR DCO APPLICATION	JAL	AF	KB

nationalgrid

PROJECT: Norwich to Tilbury

Planning Inspectorate App Number: EN020027
Regulation 5(2)(a)

Title:

Figure A13.6.1- Landscape and Visual Arboriculture Impacts Plan
Page 275 of 396

Designed	M. Watson	Date	March 26
Drawn	J. Acero Leon	Date	March 26
Checked	A. Fell	Date	March 26
Approved	K. Burrows	Date	March 26
Scale:	1:2,500	Datum:	AOD
Original Size:	A3	Grid:	OS
Suitability Code:	A2	Project Number:	10059280

Suitability Description: Accepted as Concept Stage


Drawing Number: 10059280-ARC-EBD-ZZ-DR-ZZ-00393

Revision: C

Print Date: 03-11-26 17:50:39

COPYRIGHT: NOT TO BE REPRODUCED WITHOUT THE WRITTEN PERMISSION OF NATIONAL GRID ELECTRICITY TRANSMISSION Plc

Doc Ref: 6.13.A6.F1

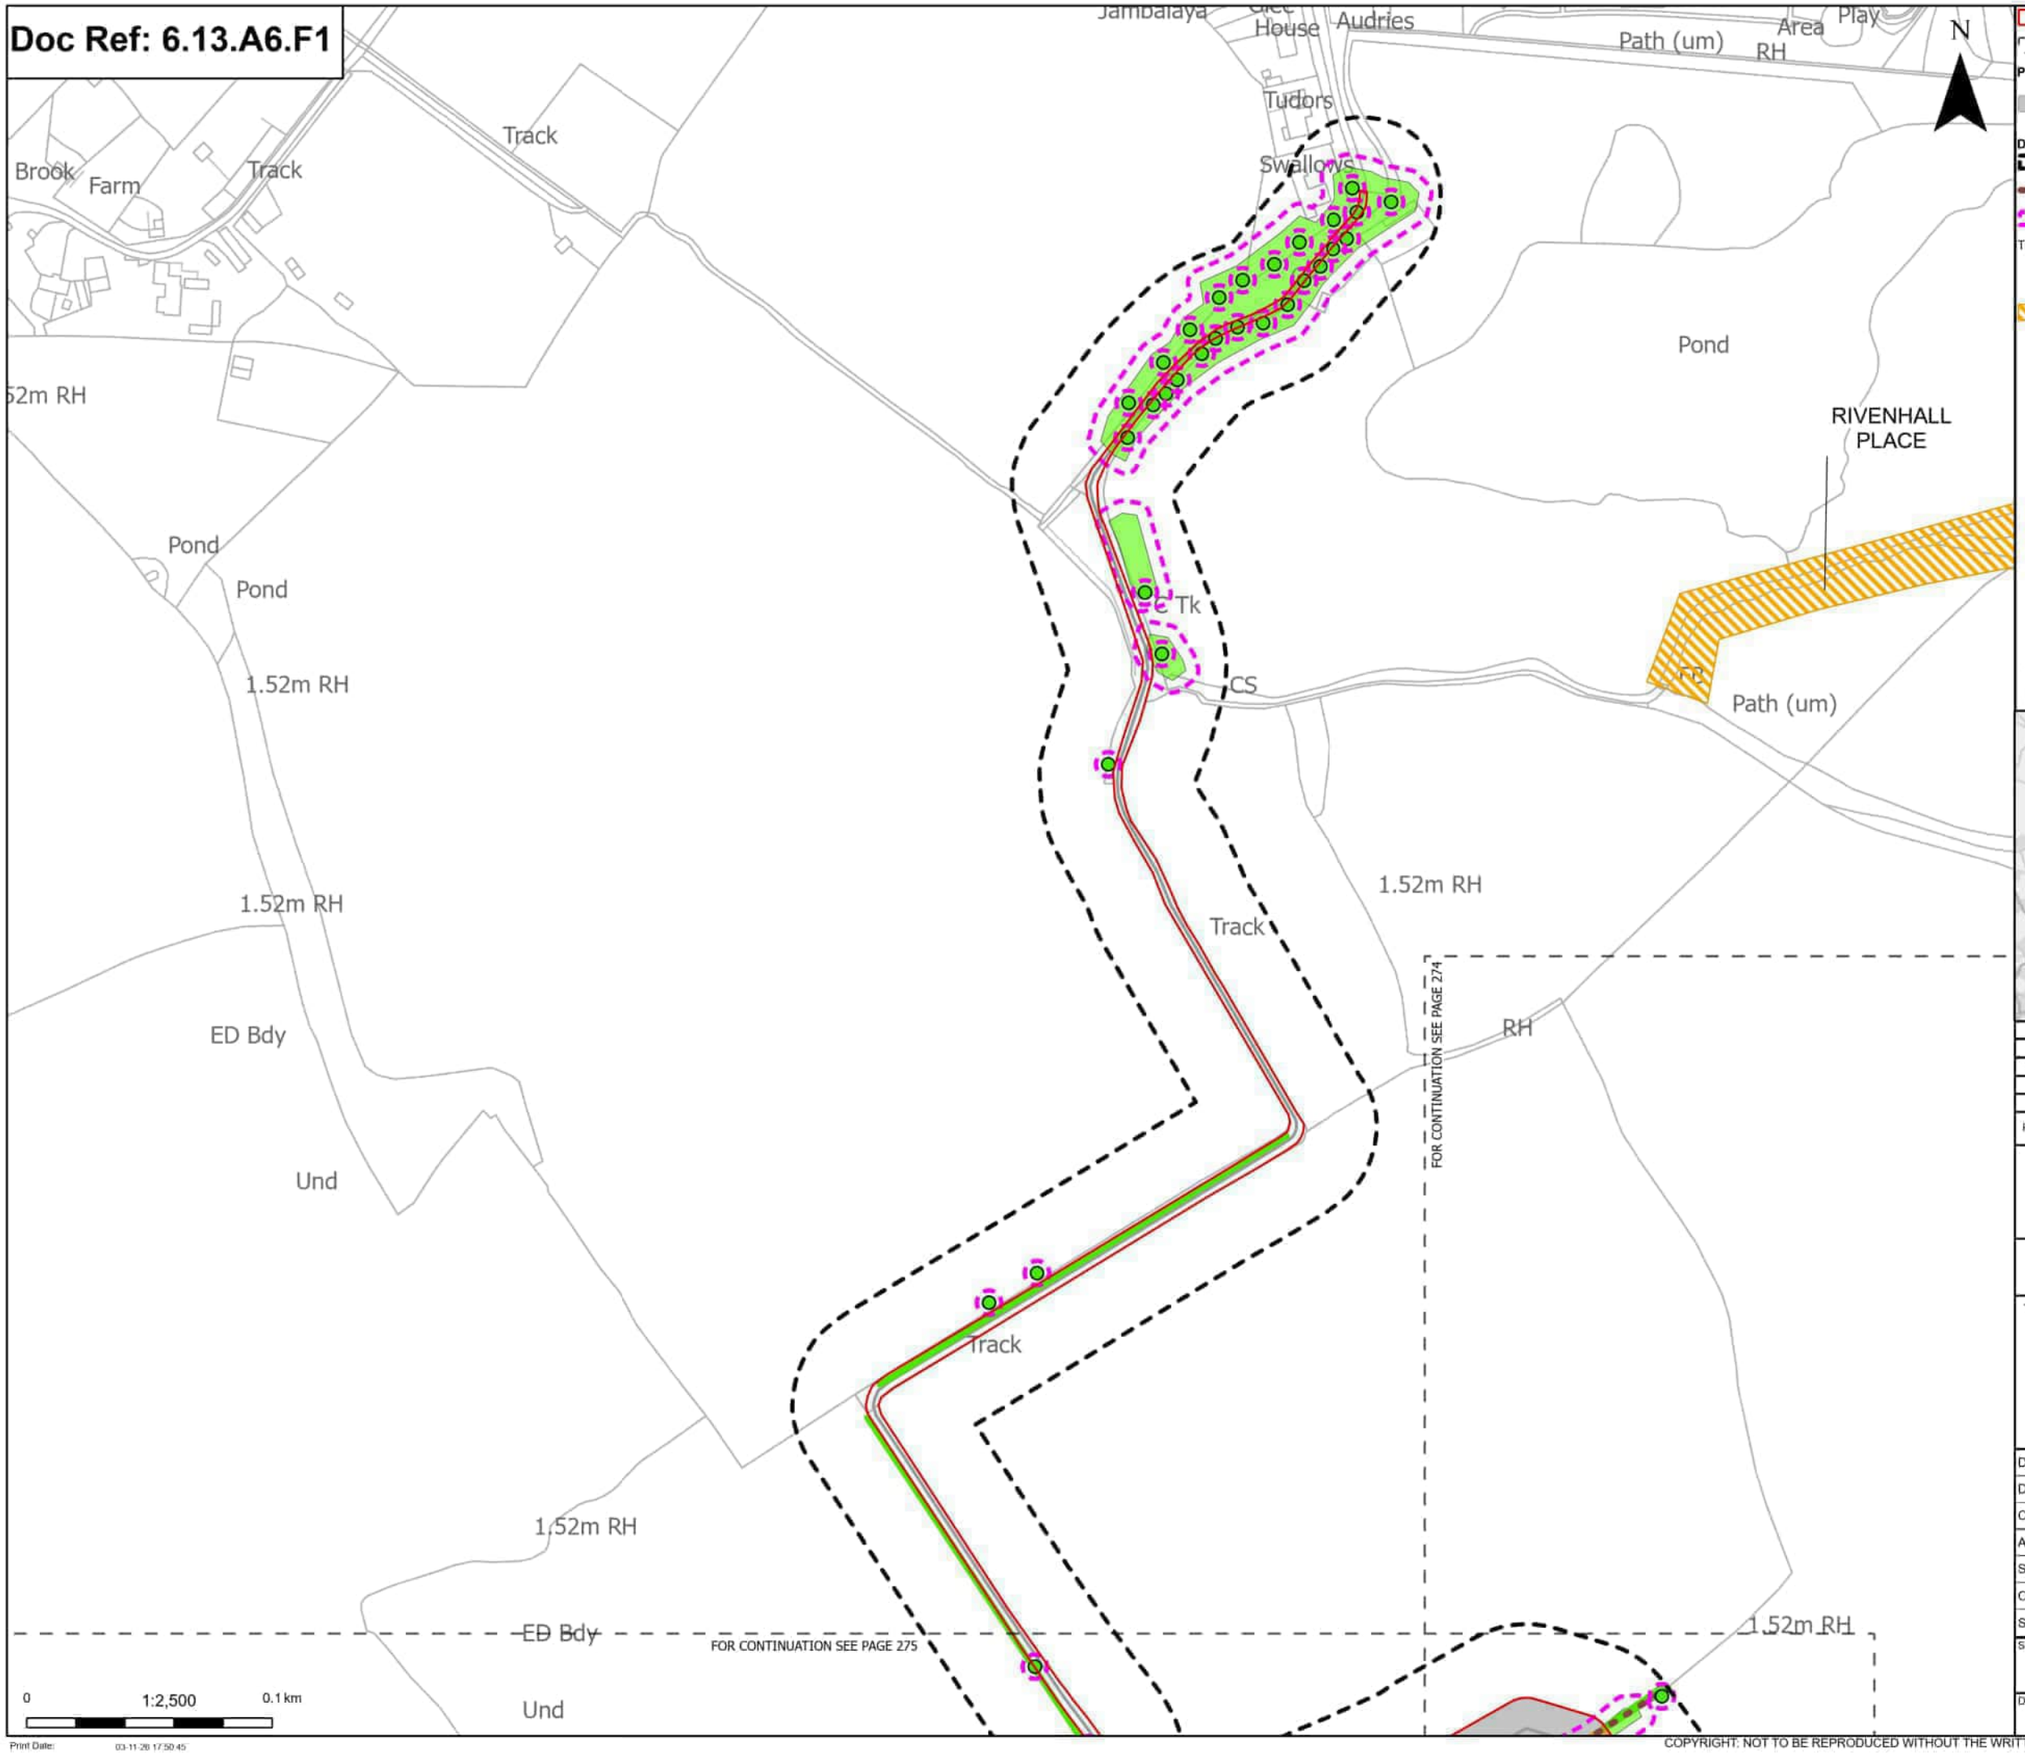

Order Limits
Sheet index outline

Proposed project design details
Other temporary and permanent construction and operational works

Discipline specific constraints
Arboriculture Study Area
Important Hedgerows
Root protection area

Trees - Impact
Unaffected

Updated Ancient Woodland Sites (Ancient Woodland Inventory as per October 2025)

Hedgerow - Impact
Potentially Affected
Unaffected

Groups of trees - Impact
Potentially Affected
Unaffected

Note: The proposed overhead line alignment and proposed underground cable alignment together comprise the alignment. For further details regarding the design, please refer to Figures 4.1 (document reference 6.4.F1) and 4.2 (document reference 6.4.F2).

Notes: Background mapping information has been reproduced from the Ordnance Survey by permission of Ordnance Survey of the Controller of His Majesty's Stationery Office. © Crown copyright and database rights (2025) Licence OS100024241 and AC0000807949. © Crown copyright and database rights 2025 Ordnance Survey AC0000808122. Contains public sector information licensed under the Open Government Licence v3.0, © National Grid UK



Rev	Date	Description	Drawn	Check	Approv
C	Mar 2026	FOR DCO APPLICATION	JAL	AF	KB
B	Feb 2026	FOR DCO APPLICATION	JAL	AF	KB
A	Aug 2025	FOR DCO APPLICATION	JAL	AF	KB

nationalgrid

PROJECT:
Norwich to Tilbury

Planning Inspectorate App Number: EN020027
Regulation 5(2)(a)

Title:

Figure A13.6.1- Landscape and Visual Arboriculture Impacts Plan
Page 276 of 396


Designed	M. Watson	Date	March 26
Drawn	J. Acero Leon	Date	March 26
Checked	A. Fell	Date	March 26
Approved	K. Burrows	Date	March 26
Scale:	1:2,500	Datum:	AOD
Original Size:	A3	Grid:	OS
Suitability Code:	A2	Project Number:	10059280

Suitability Description:
Accepted as Concept Stage

Drawing Number: 10059280-ARC-EBD-ZZ-DR-ZZ-00393
Revision: C

COPYRIGHT: NOT TO BE REPRODUCED WITHOUT THE WRITTEN PERMISSION OF NATIONAL GRID ELECTRICITY TRANSMISSION Plc

Doc Ref: 6.13.A6.F1

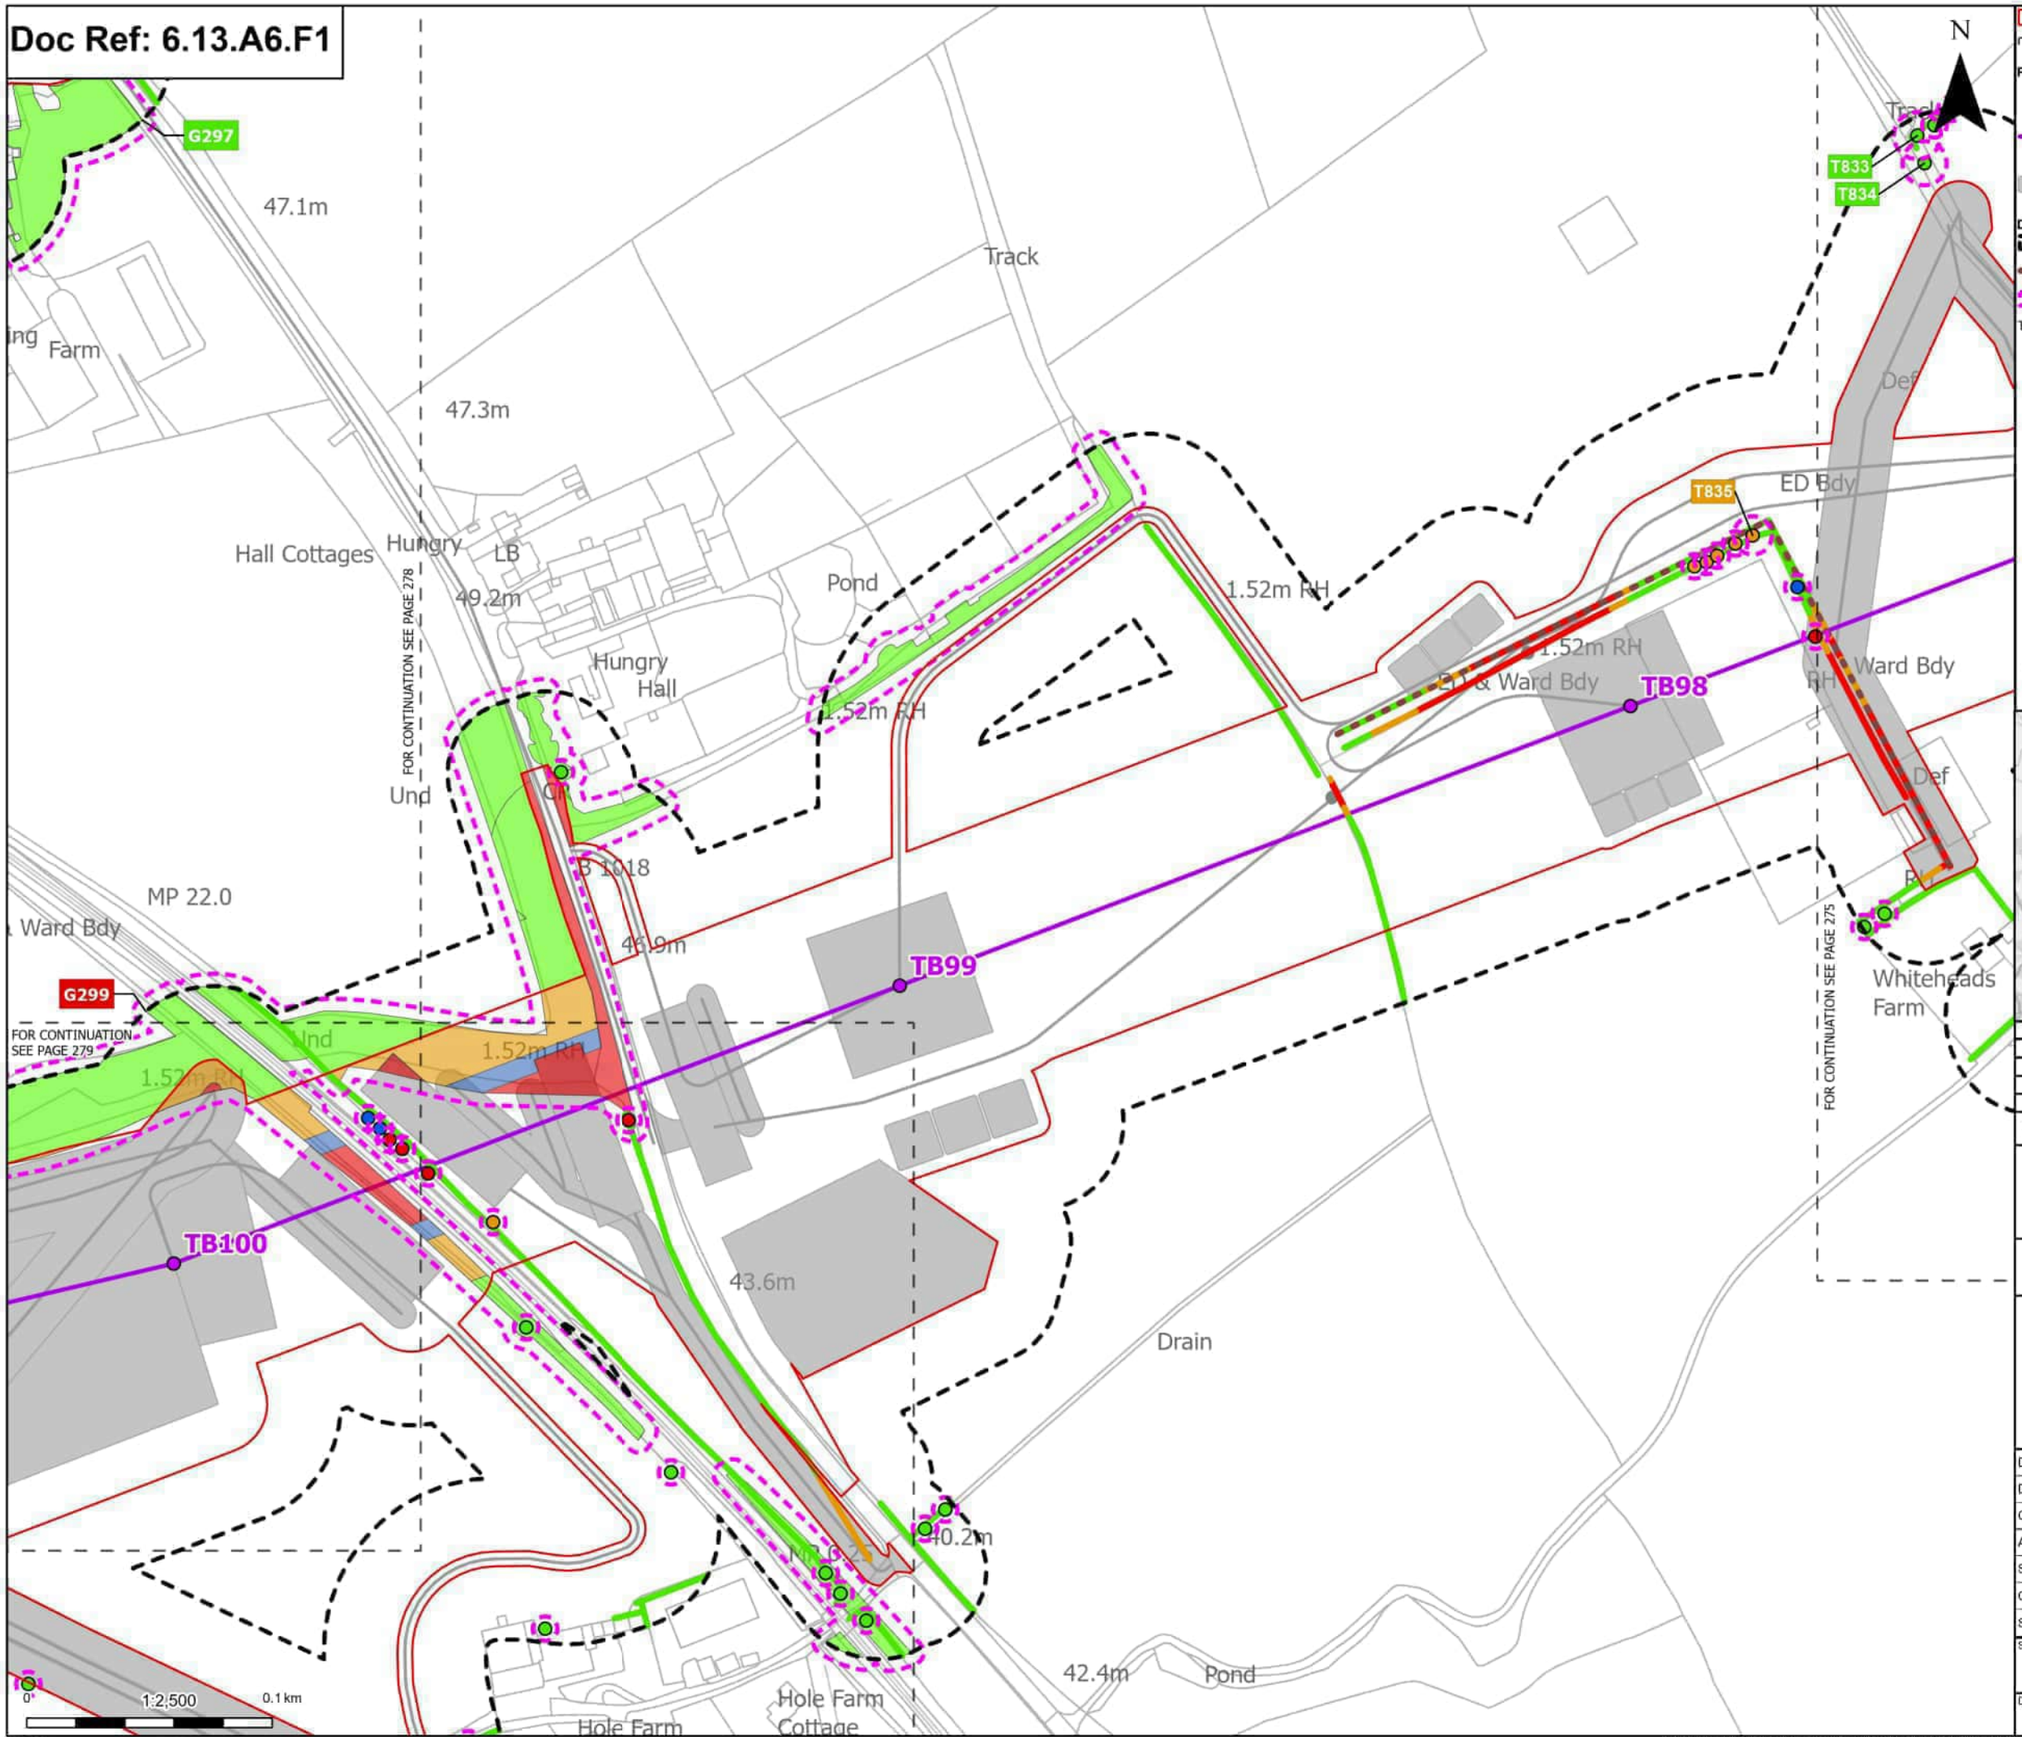

Order Limits
Sheet index outline

Proposed project design details
- Proposed standard lattice pylon location
- Proposed overhead line alignment
- Other temporary and permanent construction and operational works

Discipline specific constraints
- Arboriculture Study Area
- Important Hedgerows
- Root protection area

Trees - Impact
- Removed
- Affected Managed
- Potentially Affected
- Unaffected

Hedgerow - Impact
- Removed
- Potentially Affected
- Unaffected

Groups of trees - Impact
- Removed
- Affected Managed
- Potentially Affected
- Unaffected

Note: The proposed overhead line alignment and proposed underground cable alignment together comprise the alignment. For further details regarding the design, please refer to Figures 4.1 (document reference 6.4.F1) and 4.2 (document reference 6.4.F2).

Notes: Background mapping information has been reproduced from the Ordnance Survey by permission of Ordnance Survey of the Controller of His Majesty's Stationery Office. © Crown copyright and database rights (2025) Licence OS100024241 and AC0000807948. © Crown copyright and database rights 2025 Ordnance Survey AC0000808122, Contains public sector information licensed under the Open Government Licence v3.0, © National Grid UK



Rev	Date	Description	Drawn	Check	Approv
C	Mar 2026	FOR DCO APPLICATION	JAL	AF	KB
B	Feb 2026	FOR DCO APPLICATION	JAL	AF	KB
A	Aug 2025	FOR DCO APPLICATION	JAL	AF	KB

nationalgrid

PROJECT: Norwich to Tilbury

Planning Inspectorate App Number: EN020027
Regulation 5(2)(a)

Title:

Figure A13.6.1- Landscape and Visual Arboriculture Impacts Plan
Page 277 of 396

Designed	M. Watson	Date	March 26
Drawn	J. Acero Leon	Date	March 26
Checked	A. Fell	Date	March 26
Approved	K. Burrows	Date	March 26
Scale:	1:2,500	Datum:	AOD
Original Size:	A3	Grid:	OS
Suitability Code:	A2	Project Number:	10059280


Suitability Description:
Accepted as Concept Stage

Drawing Number: 10059280-ARC-EBD-ZZ-DR-ZZ-00393
Revision: C

Print Date: 03-11-26 17:50:51

COPYRIGHT: NOT TO BE REPRODUCED WITHOUT THE WRITTEN PERMISSION OF NATIONAL GRID ELECTRICITY TRANSMISSION Plc

Doc Ref: 6.13.A6.F1

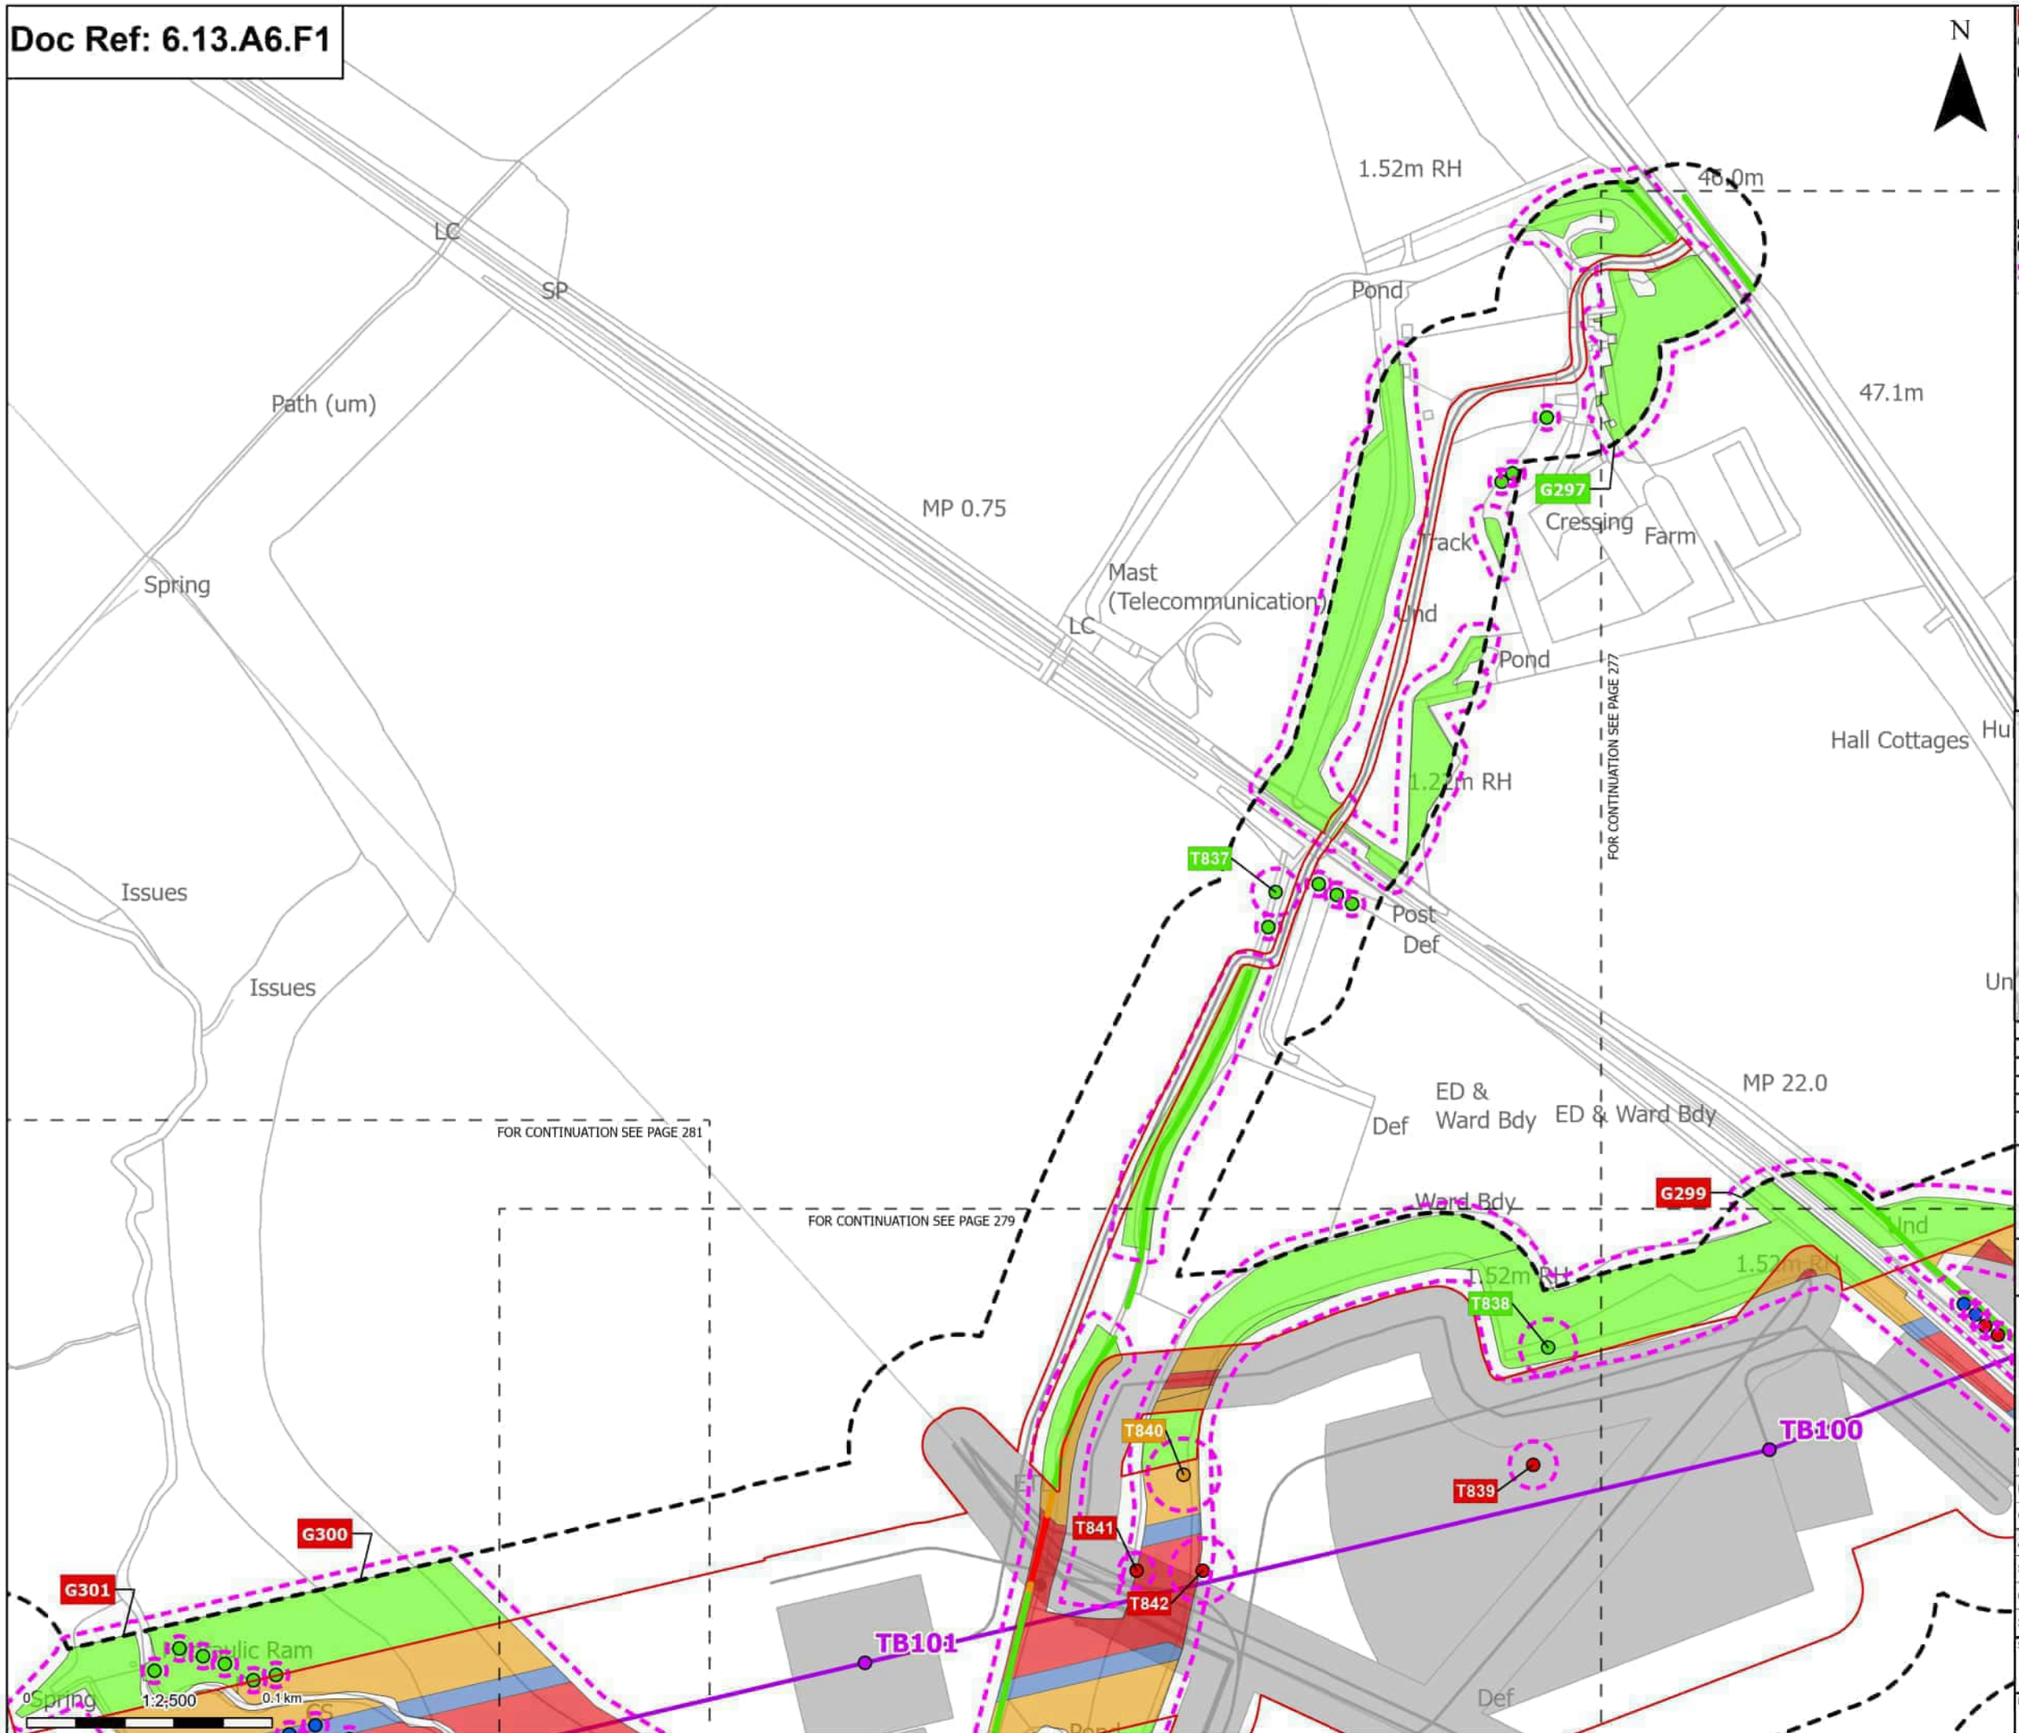

Notes: Background mapping information has been reproduced from the Ordnance Survey by permission of Ordnance Survey of the Controller of His Majesty's Stationery Office. © Crown copyright and database rights (2025) Licence OS100004241 and AC0000807948. © Crown copyright and database rights 2025 Ordnance Survey AC0000808122. Contains public sector information licensed under the Open Government Licence v3.0, © National Grid UK

Rev	Date	Description	Drawn	Check	Approv
C	Mar 2026	FOR DCO APPLICATION	JAL	AF	KB
B	Feb 2026	FOR DCO APPLICATION	JAL	AF	KB
A	Aug 2025	FOR DCO APPLICATION	JAL	AF	KB

nationalgrid

PROJECT: Norwich to Tilbury

Planning Inspectorate App Number: EN020027
Regulation 5(2)(a)

Title:

Figure A13.6.1- Landscape and Visual Arboriculture Impacts Plan
Page 278 of 396

Designed	M. Watson	Date	March 26
Drawn	J. Acero Leon	Date	March 26
Checked	A. Fell	Date	March 26
Approved	K. Burrows	Date	March 26
Scale:	1:2,500	Datum:	AOD
Original Size:	A3	Grid:	OS
Suitability Code:	A2	Project Number:	10059280


Suitability Description:
Accepted as Concept Stage

Drawing Number: 10059280-ARC-EBD-ZZ-DR-ZZ-00393
Revision: C

Print Date: 03-11-26 17:50:58

COPYRIGHT: NOT TO BE REPRODUCED WITHOUT THE WRITTEN PERMISSION OF NATIONAL GRID ELECTRICITY TRANSMISSION Plc

Doc Ref: 6.13.A6.F1

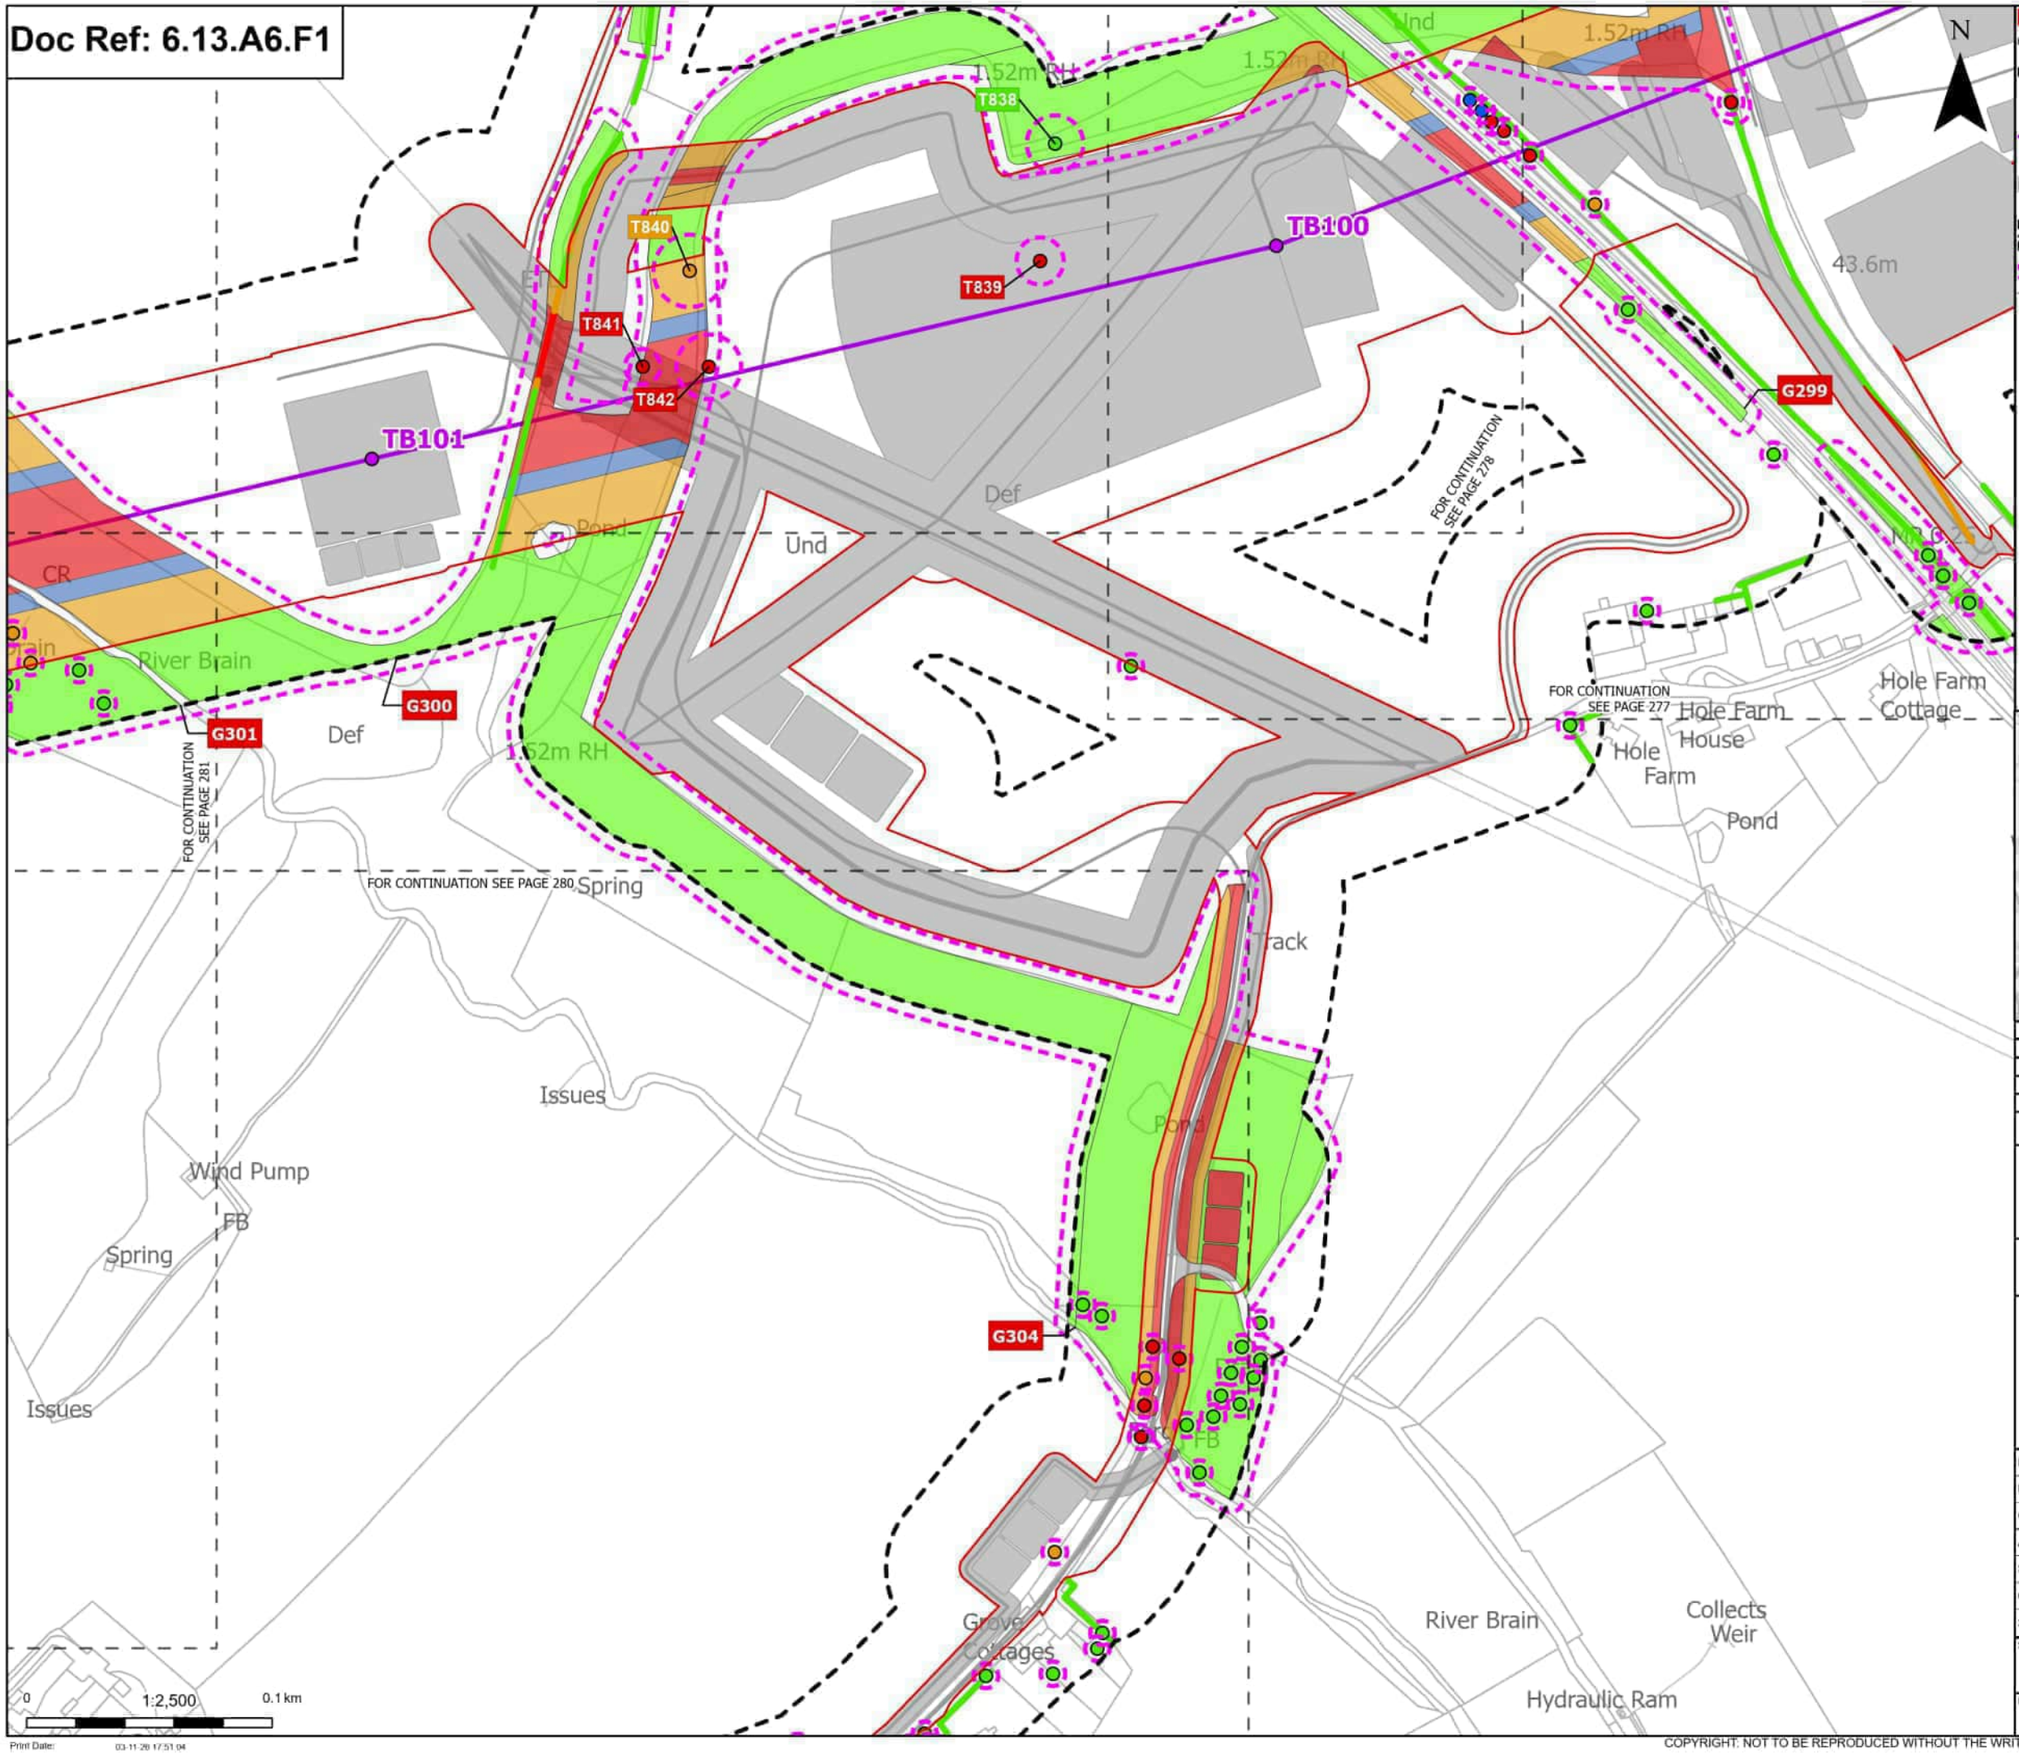

Order Limits
Sheet index outline

Proposed project design details
- Proposed standard lattice pylon location
- Proposed overhead line alignment
- Other temporary and permanent construction and operational works

Discipline specific constraints
- Arboriculture Study Area
- Root protection area

Trees - Impact
- Removed
- Affected Managed
- Potentially Affected
- Unaffected

Hedgerow - Impact
- Removed
- Potentially Affected
- Unaffected

Groups of trees - Impact
- Removed
- Affected Managed
- Potentially Affected
- Unaffected

Note: The proposed overhead line alignment and proposed underground cable alignment together comprise the alignment. For further details regarding the design, please refer to Figures 4.1 (document reference 6.4.F1) and 4.2 (document reference 6.4.F2).

Notes: Background mapping information has been reproduced from the Ordnance Survey by permission of Ordnance Survey of the Controller of His Majesty's Stationery Office. © Crown copyright and database rights (2025) Licence OS100024241 and AC0000807948. © Crown copyright and database rights 2025 Ordnance Survey AC0000808122. Contains public sector information licensed under the Open Government Licence v3.0, © National Grid UK



Rev	Date	Description	Drawn	Check	Approv
C	Mar 2026	FOR DCO APPLICATION	JAL	AF	KB
B	Feb 2026	FOR DCO APPLICATION	JAL	AF	KB
A	Aug 2025	FOR DCO APPLICATION	JAL	AF	KB

nationalgrid

PROJECT: Norwich to Tilbury

Planning Inspectorate App Number: EN020027
Regulation 5(2)(a)

Title:

Figure A13.6.1- Landscape and Visual Arboriculture Impacts Plan
Page 279 of 396

Designed	M. Watson	Date	March 26
Drawn	J. Acero Leon	Date	March 26
Checked	A. Fell	Date	March 26
Approved	K. Burrows	Date	March 26
Scale:	1:2,500	Datum:	AOD
Original Size:	A3	Grid:	OS
Suitability Code:	A2	Project Number:	10059280


Suitability Description: Accepted as Concept Stage

Drawing Number: 10059280-ARC-EBD-ZZ-DR-ZZ-00393 | Revision: C

Print Date: 03-11-26 17:51:04

COPYRIGHT: NOT TO BE REPRODUCED WITHOUT THE WRITTEN PERMISSION OF NATIONAL GRID ELECTRICITY TRANSMISSION Plc

Doc Ref: 6.13.A6.F1

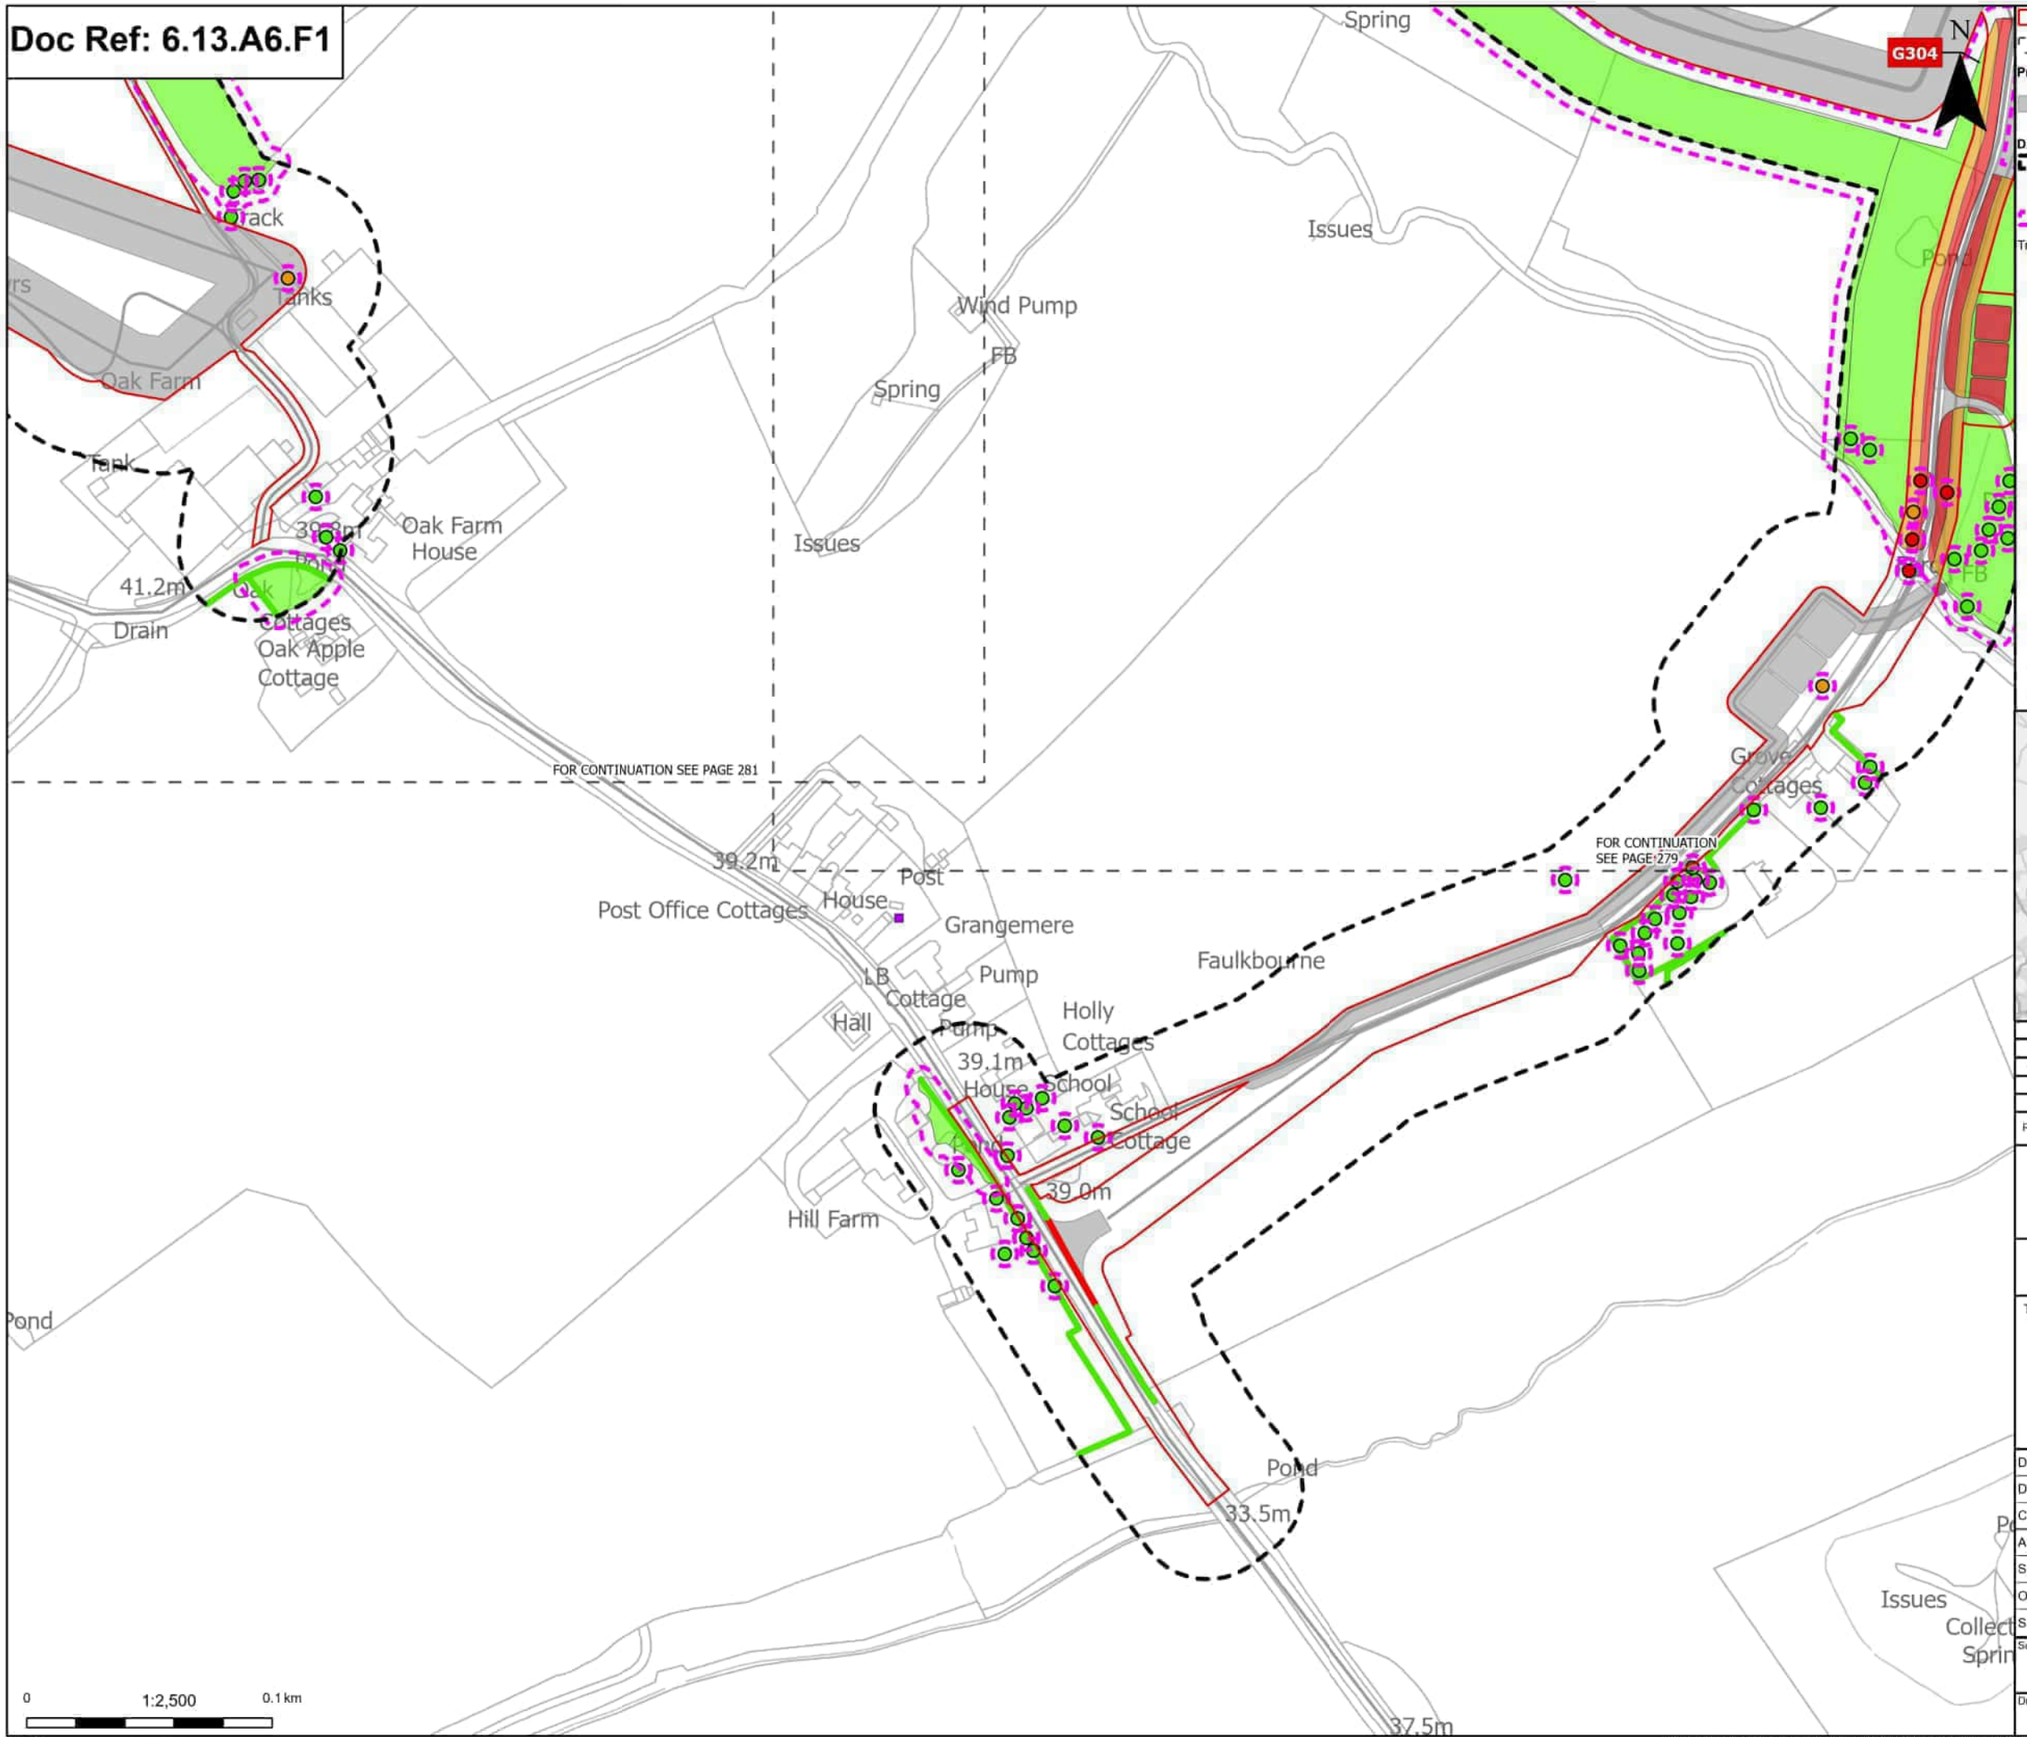

Order Limits
Sheet index outline

Proposed project design details
Other temporary and permanent construction and operational works

Discipline specific constraints
Arboriculture Study Area
TPO indiviual trees
Root protection area

Trees - Impact
Removed
Potentially Affected
Unaffected

Hedgerow - Impact
Removed
Unaffected

Groups of trees - Impact
Removed
Potentially Affected
Unaffected

Note: The proposed overhead line alignment and proposed underground cable alignment together comprise the alignment. For further details regarding the design, please refer to Figures 4.1 (document reference 6.4.F1) and 4.2 (document reference 6.4.F2).

Notes: Background mapping information has been reproduced from the Ordnance Survey by permission of Ordnance Survey of the Controller of His Majesty's Stationery Office. © Crown copyright and database rights (2025) Licence OS100024241 and AC0000807949. © Crown copyright and database rights 2025 Ordnance Survey AC0000808122. Contains public sector information licensed under the Open Government Licence v3.0. © National Grid UK



Rev	Date	Description	Drawn	Check	Approv
C	Mar 2026	FOR DCO APPLICATION	JAL	AF	KB
B	Feb 2026	FOR DCO APPLICATION	JAL	AF	KB
A	Aug 2025	FOR DCO APPLICATION	JAL	AF	KB

nationalgrid

PROJECT: Norwich to Tilbury

Planning Inspectorate App Number: EN020027
Regulation 5(2)(a)

Title:

Figure A13.6.1- Landscape and Visual Arboriculture Impacts Plan
Page 280 of 396

Designed	M. Watson	Date	March 26
Drawn	J. Acero Leon	Date	March 26
Checked	A. Fell	Date	March 26
Approved	K. Burrows	Date	March 26
Scale:	1:2,500	Datum:	AOD
Original Size:	A3	Grid:	OS
Suitability Code:	A2	Project Number:	10059280


Suitability Description: Accepted as Concept Stage

Drawing Number: 10059280-ARC-EBD-ZZ-DR-ZZ-00393

Revision: C

COPYRIGHT: NOT TO BE REPRODUCED WITHOUT THE WRITTEN PERMISSION OF NATIONAL GRID ELECTRICITY TRANSMISSION Plc

Doc Ref: 6.13.A6.F1

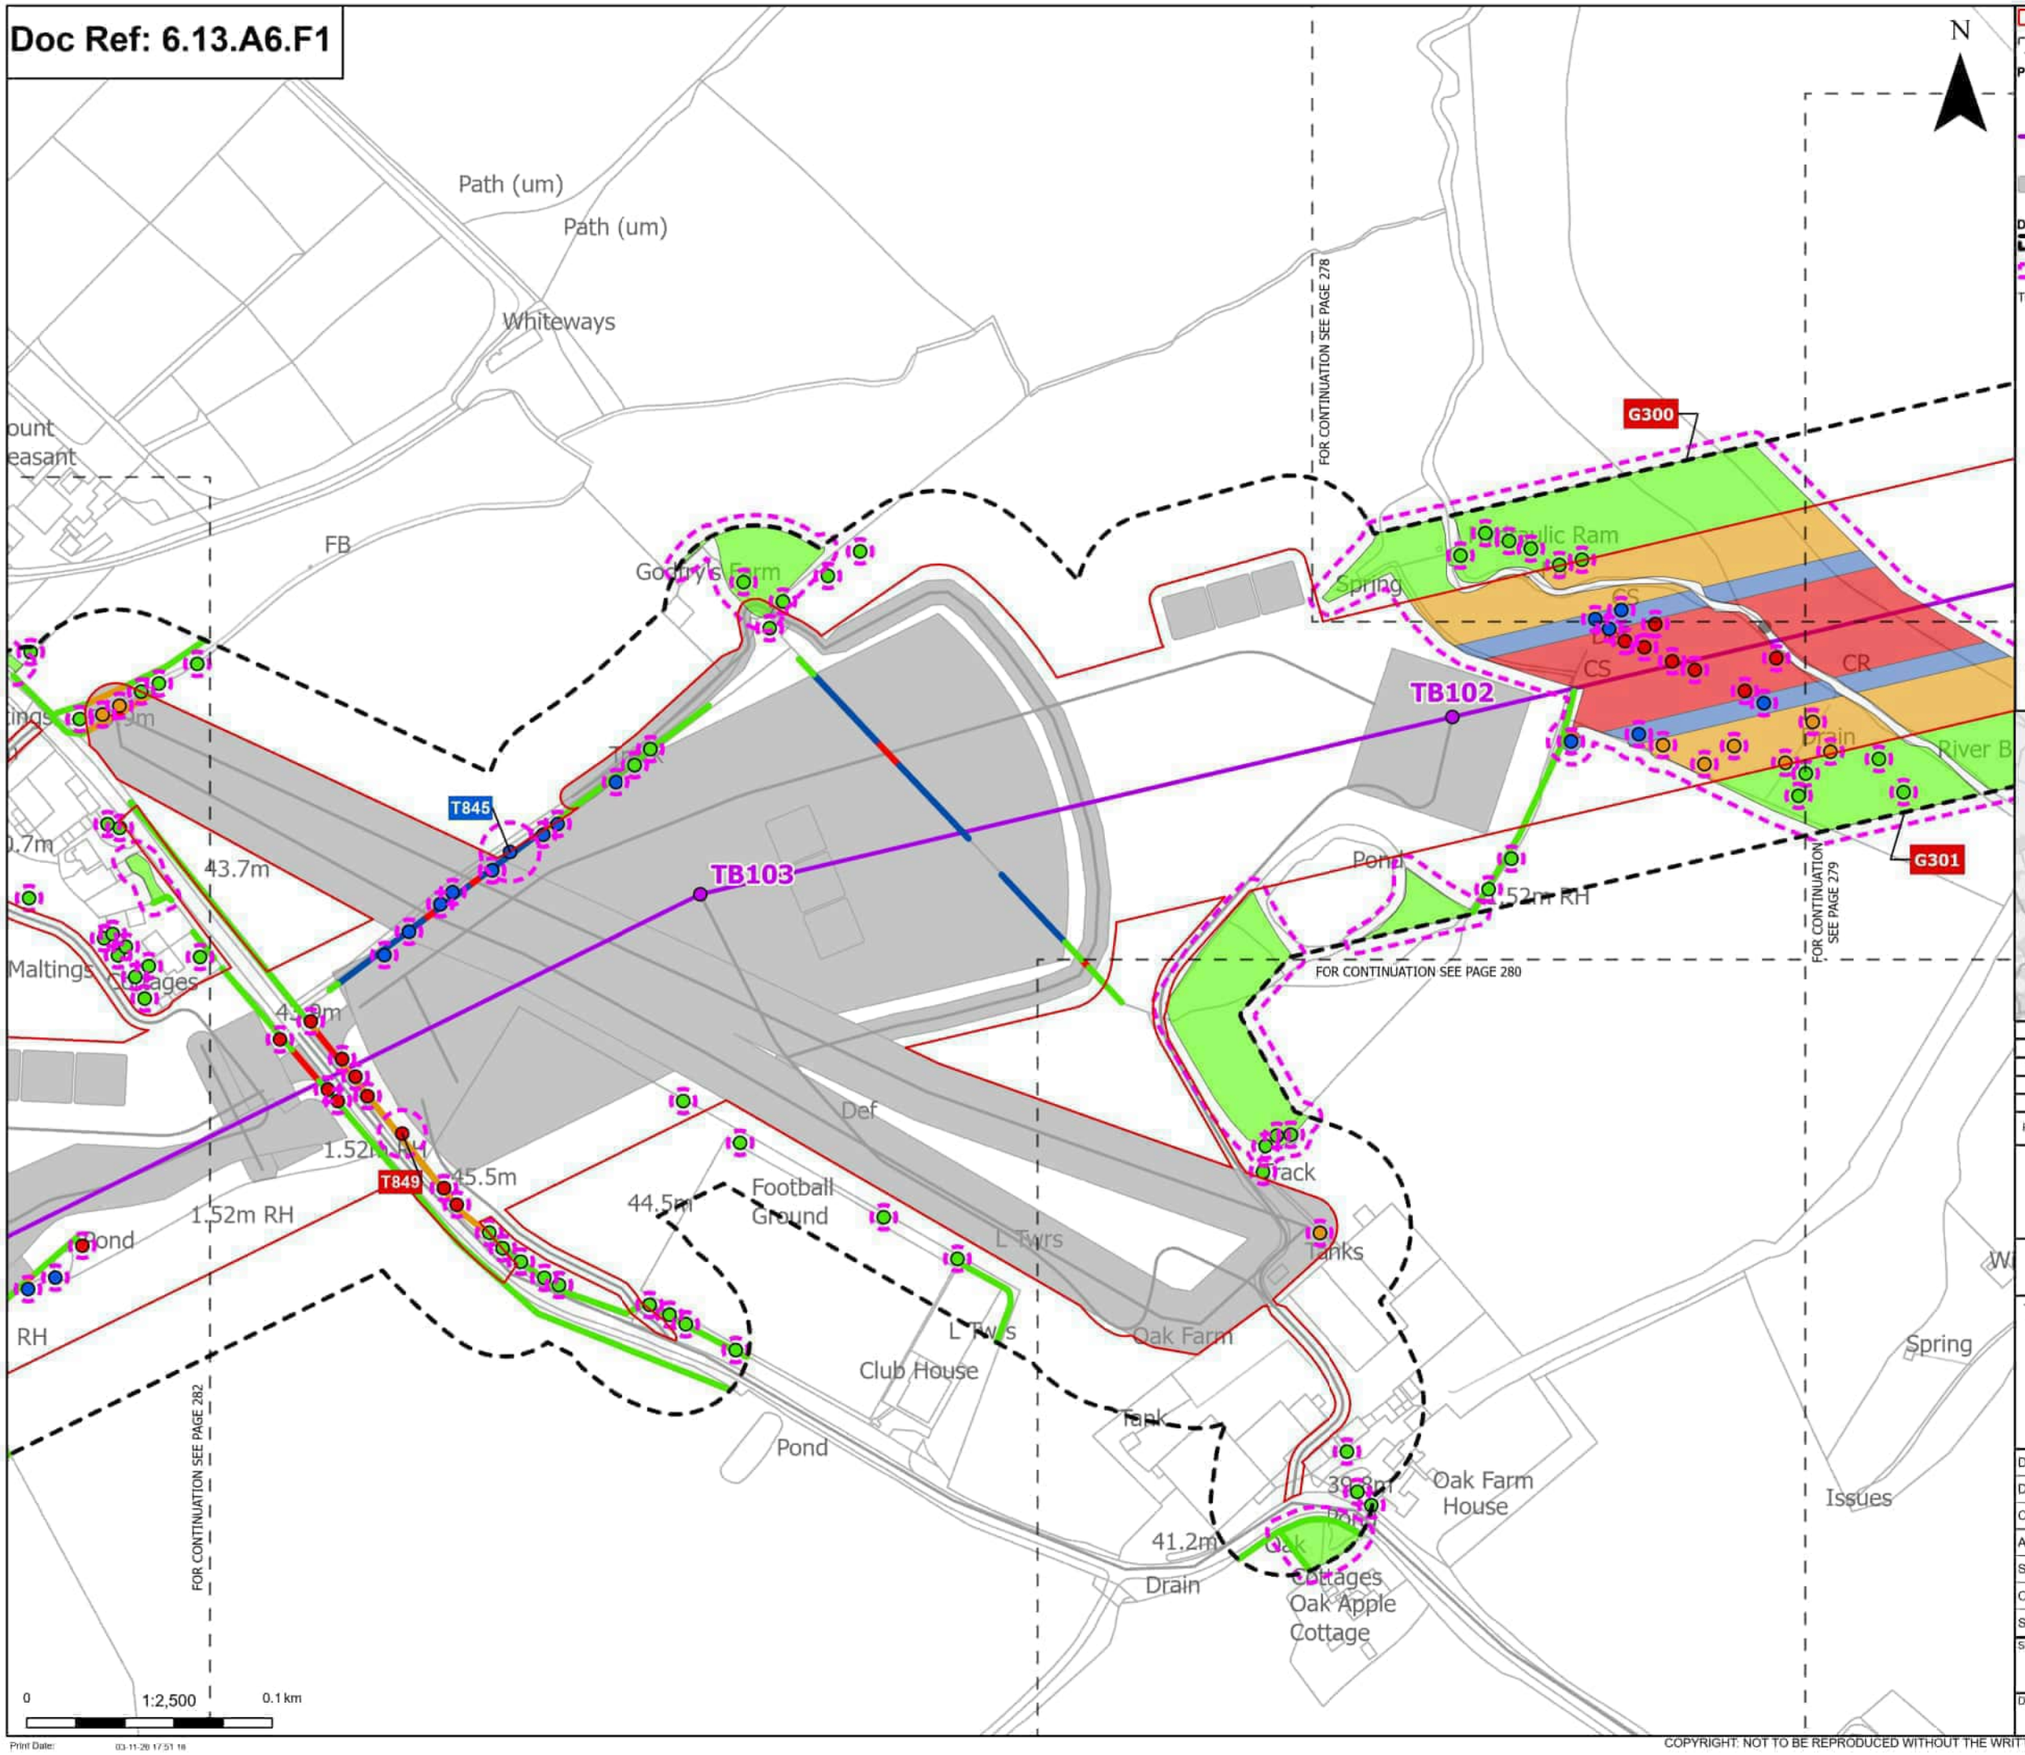

Order Limits
Sheet index outline

Proposed project design details
- Proposed standard lattice pylon location
- Proposed overhead line alignment
- Other temporary and permanent construction and operational works

Discipline specific constraints
- Arboriculture Study Area
- Root protection area

Trees - Impact
- Removed
- Affected Managed
- Potentially Affected
- Unaffected

Hedgerow - Impact
- Removed
- Affected Managed
- Potentially Affected
- Unaffected

Groups of trees - Impact
- Removed
- Affected Managed
- Potentially Affected
- Unaffected

Note: The proposed overhead line alignment and proposed underground cable alignment together comprise the alignment. For further details regarding the design, please refer to Figures 4.1 (document reference 6.4.F1) and 4.2 (document reference 6.4.F2).

Notes: Background mapping information has been reproduced from the Ordnance Survey by permission of Ordnance Survey of the Controller of His Majesty's Stationery Office. © Crown copyright and database rights (2025) Licence OS100024241 and AC0000807948. © Crown copyright and database rights 2025 Ordnance Survey AC0000808122, Contains public sector information licensed under the Open Government Licence v3.0, © National Grid UK



Rev	Date	Description	Drawn	Check	Approv
C	Mar 2026	FOR DCO APPLICATION	JAL	AF	KB
B	Feb 2026	FOR DCO APPLICATION	JAL	AF	KB
A	Aug 2025	FOR DCO APPLICATION	JAL	AF	KB

nationalgrid

PROJECT: Norwich to Tilbury

Planning Inspectorate App Number: EN020027
Regulation 5(2)(a)

Title:

Figure A13.6.1- Landscape and Visual Arboriculture Impacts Plan
Page 281 of 396

Designed	M. Watson	Date	March 26
Drawn	J. Acero Leon	Date	March 26
Checked	A. Fell	Date	March 26
Approved	K. Burrows	Date	March 26
Scale:	1:2,500	Datum:	AOD
Original Size:	A3	Grid:	OS
Suitability Code:	A2	Project Number:	10059280


Suitability Description: Accepted as Concept Stage

Drawing Number: 10059280-ARC-EBD-ZZ-DR-ZZ-00393

Revision: C

COPYRIGHT: NOT TO BE REPRODUCED WITHOUT THE WRITTEN PERMISSION OF NATIONAL GRID ELECTRICITY TRANSMISSION Plc

Doc Ref: 6.13.A6.F1

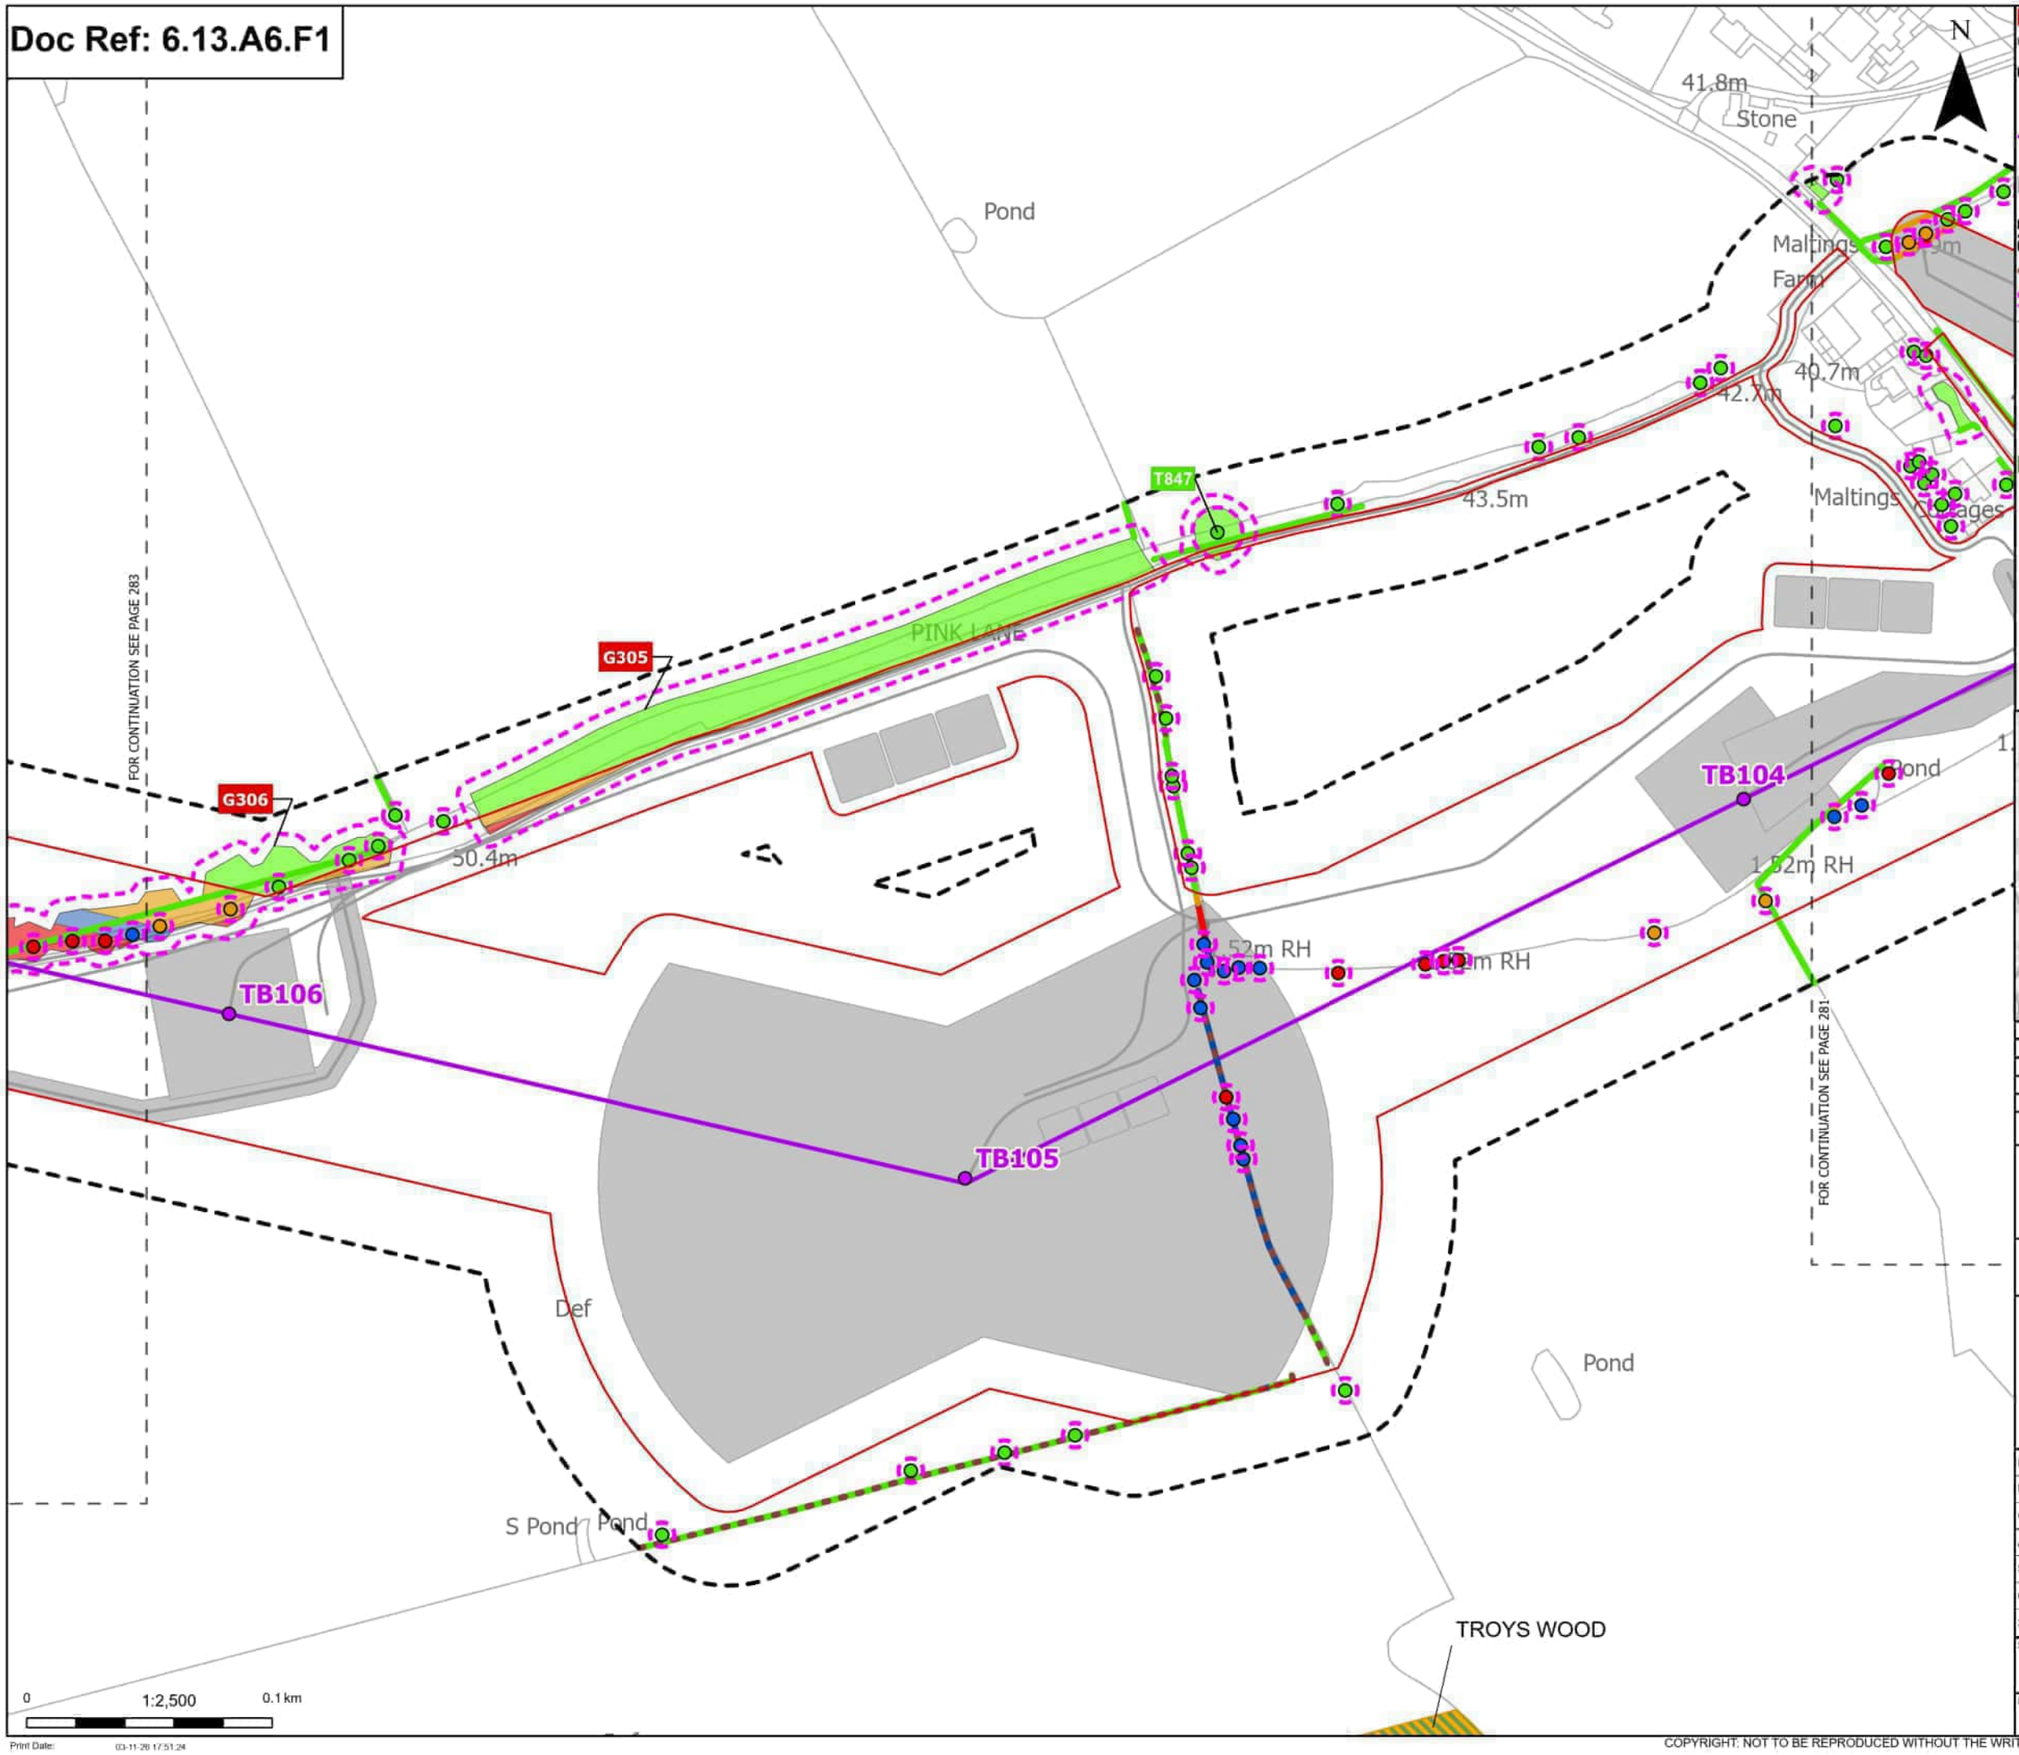

Order Limits
Sheet index outline

Proposed project design details
- Proposed standard lattice pylon location
- Proposed overhead line alignment
- Other temporary and permanent construction and operational works

Discipline specific constraints
- Arboriculture Study Area
- Important Hedgerows
- Root protection area

Trees - Impact
- Removed
- Affected Managed
- Potentially Affected
- Unaffected

Ancient Woodland Sites (Ancient Woodland Inventory as per DCO Submission)

Updated Ancient Woodland Sites (Ancient Woodland Inventory as per October 2025)

Hedgerow - Impact
- Removed
- Affected Managed
- Potentially Affected
- Unaffected

Groups of trees - Impact
- Removed
- Affected Managed
- Potentially Affected
- Unaffected

Note: The proposed overhead line alignment and proposed underground cable alignment together comprise the alignment. For further details regarding the design, please refer to Figures 4.1 (document reference 6.4.F1) and 4.2 (document reference 6.4.F2).

Notes: Background mapping information has been reproduced from the Ordnance Survey by permission of Ordnance Survey of the Controller of His Majesty's Stationery Office. © Crown copyright and database rights (2025) Licence OS100024241 and AC0000807949. © Crown copyright and database rights 2025 Ordnance Survey AC0000808122, Contains public sector information licensed under the Open Government Licence v3.0, © National Grid UK



Rev	Date	Description	Drawn	Check	Approv
C	Mar 2026	FOR DCO APPLICATION	JAL	AF	KB
B	Feb 2026	FOR DCO APPLICATION	JAL	AF	KB
A	Aug 2025	FOR DCO APPLICATION	JAL	AF	KB

nationalgrid

PROJECT: Norwich to Tilbury

Planning Inspectorate App Number: EN020027
Regulation 5(2)(a)

Title:

Figure A13.6.1- Landscape and Visual Arboriculture Impacts Plan
Page 282 of 396

Designed	M. Watson	Date	March 26
Drawn	J. Acero Leon	Date	March 26
Checked	A. Fell	Date	March 26
Approved	K. Burrows	Date	March 26
Scale:	1:2,500	Datum:	AOD
Original Size:	A3	Grid:	OS
Suitability Code:	A2	Project Number:	10059280


Suitability Description:
Accepted as Concept Stage

Drawing Number: 10059280-ARC-EBD-ZZ-DR-ZZ-00393
Revision: C

Print Date: 03-11-26 17:51:24

COPYRIGHT: NOT TO BE REPRODUCED WITHOUT THE WRITTEN PERMISSION OF NATIONAL GRID ELECTRICITY TRANSMISSION Plc

Doc Ref: 6.13.A6.F1

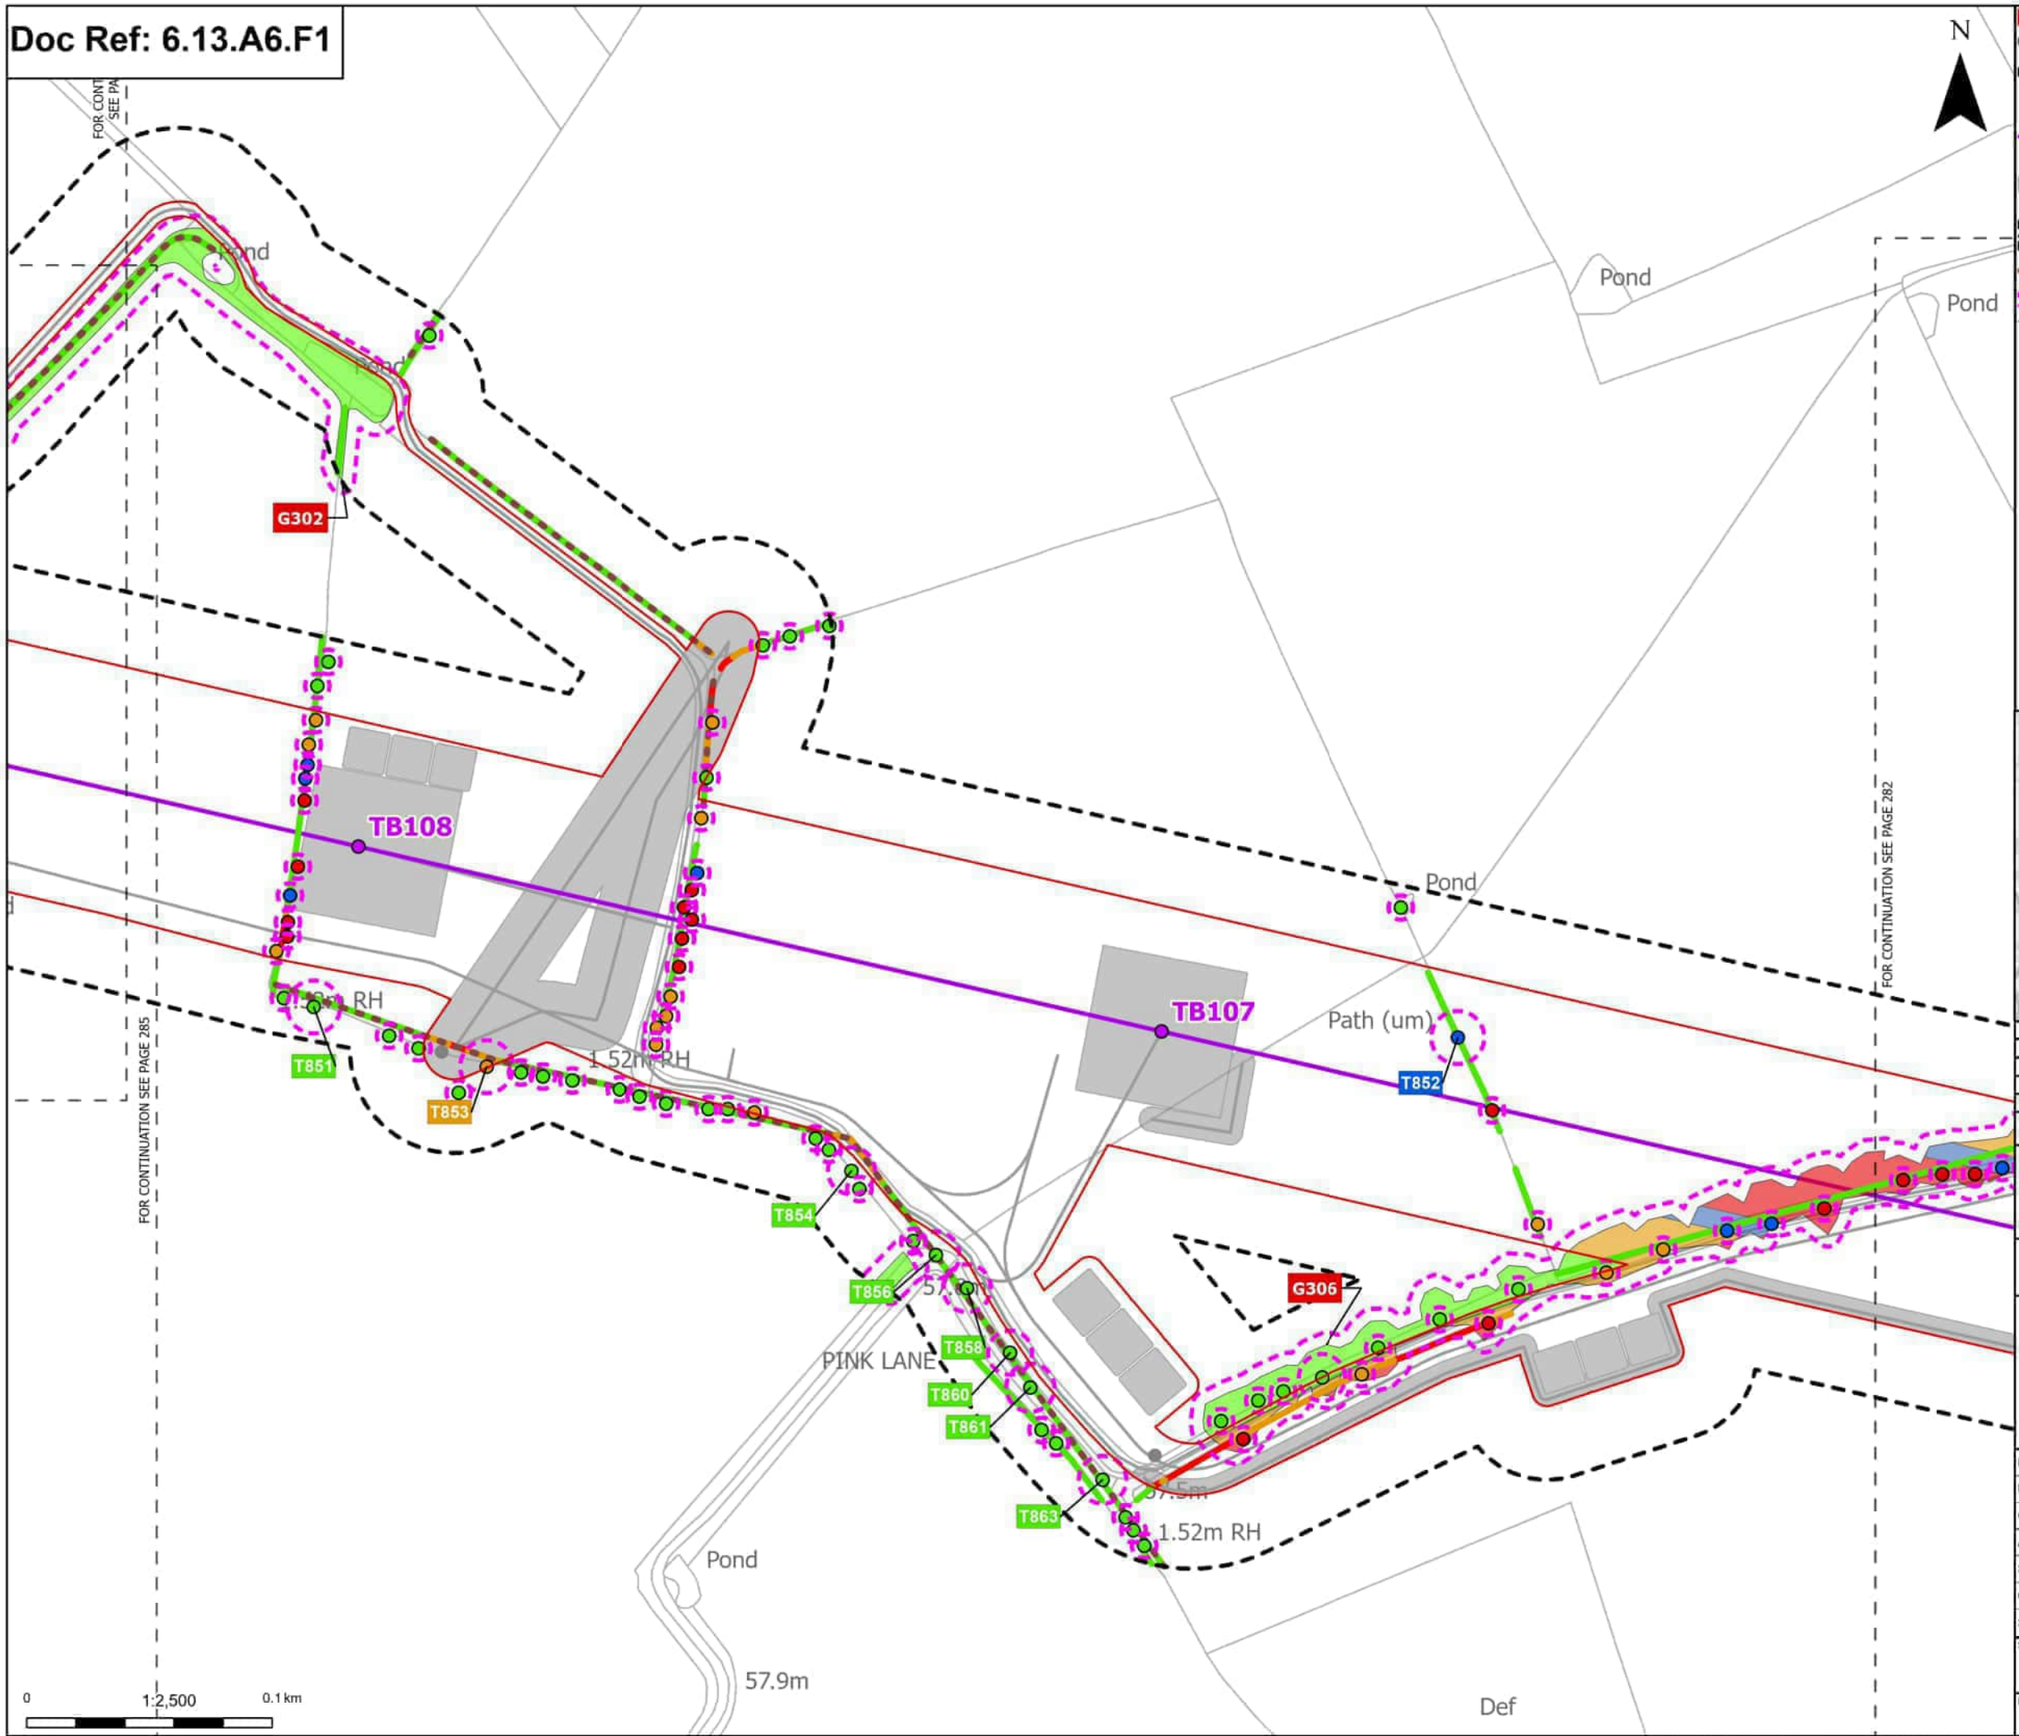

Order Limits
Sheet index outline

Proposed project design details
- Proposed standard lattice pylon location
- Proposed overhead line alignment
- Other temporary and permanent construction and operational works

Discipline specific constraints
- Arboriculture Study Area
- Important Hedgerows
- Root protection area

Trees - Impact
- Removed
- Affected Managed
- Potentially Affected
- Unaffected

Hedgerow - Impact
- Removed
- Potentially Affected
- Unaffected

Groups of trees - Impact
- Removed
- Affected Managed
- Potentially Affected
- Unaffected

Note: The proposed overhead line alignment and proposed underground cable alignment together comprise the alignment. For further details regarding the design, please refer to Figures 4.1 (document reference 6.4.F1) and 4.2 (document reference 6.4.F2).

Notes: Background mapping information has been reproduced from the Ordnance Survey by permission of Ordnance Survey of the Controller of His Majesty's Stationery Office. © Crown copyright and database rights (2025) Licence OS100024241 and AC0000807949. © Crown copyright and database rights 2025 Ordnance Survey AC0000808122. Contains public sector information licensed under the Open Government Licence v3.0, © National Grid UK



Rev	Date	Description	Drawn	Check	Approv
C	Mar 2026	FOR DCO APPLICATION	JAL	AF	KB
B	Feb 2026	FOR DCO APPLICATION	JAL	AF	KB
A	Aug 2025	FOR DCO APPLICATION	JAL	AF	KB

nationalgrid

PROJECT: Norwich to Tilbury

Planning Inspectorate App Number: EN020027
Regulation 5(2)(a)

Title:

Figure A13.6.1- Landscape and Visual Arboriculture Impacts Plan
Page 283 of 396


Designed	M. Watson	Date	March 26
Drawn	J. Acero Leon	Date	March 26
Checked	A. Fell	Date	March 26
Approved	K. Burrows	Date	March 26
Scale:	1:2,500	Datum:	AOD
Original Size:	A3	Grid:	OS
Suitability Code:	A2	Project Number:	10059280

Suitability Description:
Accepted as Concept Stage

Drawing Number: 10059280-ARC-EBD-ZZ-DR-ZZ-00393
Revision: C

COPYRIGHT: NOT TO BE REPRODUCED WITHOUT THE WRITTEN PERMISSION OF NATIONAL GRID ELECTRICITY TRANSMISSION Plc

Doc Ref: 6.13.A6.F1

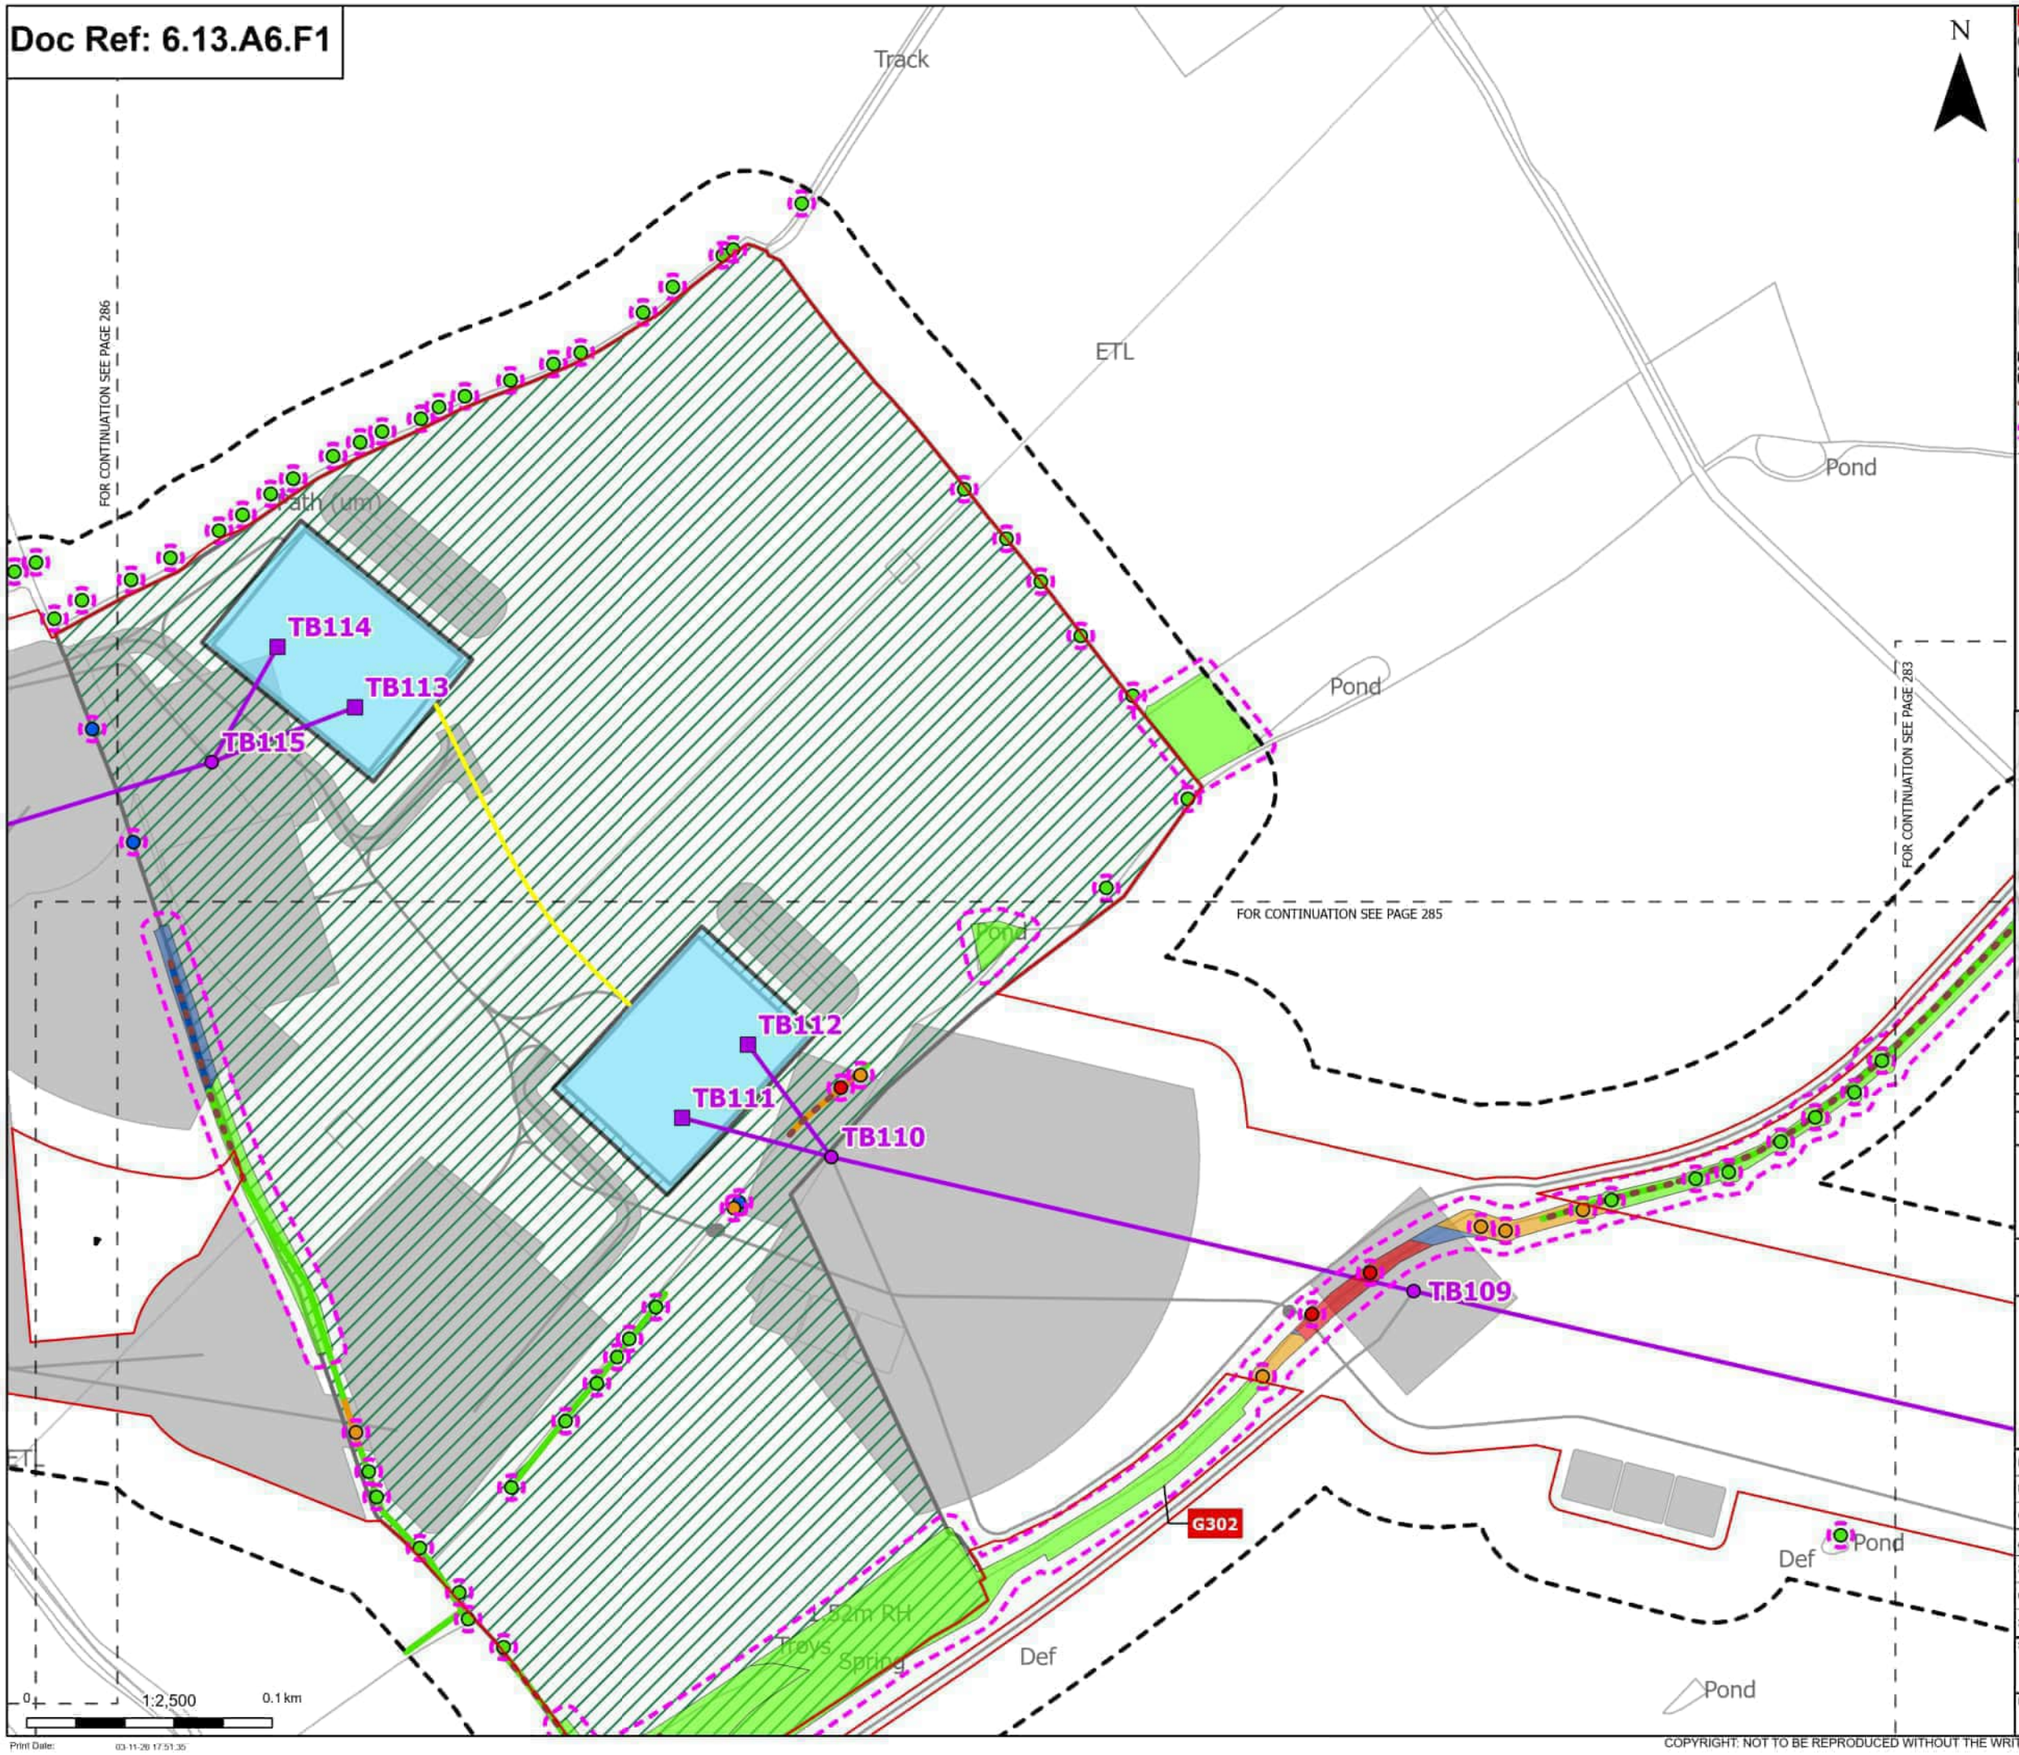

Order Limits
Sheet index outline

Proposed project design details
- Proposed low duty gantry
- Proposed standard lattice pylon location
- Proposed overhead line alignment
- Proposed underground cable alignment
- Proposed cable sealing end compound (CSEC)
- Environmental area
- Other temporary and permanent construction and operational works

Discipline specific constraints
- Arboriculture Study Area
- Important Hedgerows
- Root protection area

Trees - Impact
- Removed
- Affected Managed
- Potentially Affected
- Unaffected

Hedgerow - Impact
- Affected Managed
- Potentially Affected
- Unaffected

Groups of trees - Impact
- Removed
- Affected Managed
- Potentially Affected
- Unaffected

Note: The proposed overhead line alignment and proposed underground cable alignment together comprise the alignment. For further details regarding the design, please refer to Figures 4.1 (document reference 6.4.F1) and 4.2 (document reference 6.4.F2).

Notes: Background mapping information has been reproduced from the Ordnance Survey by permission of Ordnance Survey of the Controller of His Majesty's Stationery Office. © Crown copyright and database rights (2025) Licence OS100024241 and AC0000807948. © Crown copyright and database rights 2025 Ordnance Survey AC0000808122, Contains public sector information licensed under the Open Government Licence v3.0, © National Grid UK



Rev	Date	Description	Drawn	Check	Approv
C	Mar 2026	FOR DCO APPLICATION	JAL	AF	KB
B	Feb 2026	FOR DCO APPLICATION	JAL	AF	KB
A	Aug 2025	FOR DCO APPLICATION	JAL	AF	KB

nationalgrid

PROJECT: Norwich to Tilbury

Planning Inspectorate App Number: EN020027
Regulation 5(2)(a)

Title:

Figure A13.6.1- Landscape and Visual Arboriculture Impacts Plan
Page 284 of 396

Designed	M. Watson	Date	March 26
Drawn	J. Acero Leon	Date	March 26
Checked	A. Fell	Date	March 26
Approved	K. Burrows	Date	March 26
Scale:	1:2,500	Datum:	AOD
Original Size:	A3	Grid:	OS
Suitability Code:	A2	Project Number:	10059280


Suitability Description:
Accepted as Concept Stage

Drawing Number: 10059280-ARC-EBD-ZZ-DR-ZZ-00393
Revision: C

Print Date: 03-11-26 17:51:35

COPYRIGHT: NOT TO BE REPRODUCED WITHOUT THE WRITTEN PERMISSION OF NATIONAL GRID ELECTRICITY TRANSMISSION Plc

Doc Ref: 6.13.A6.F1

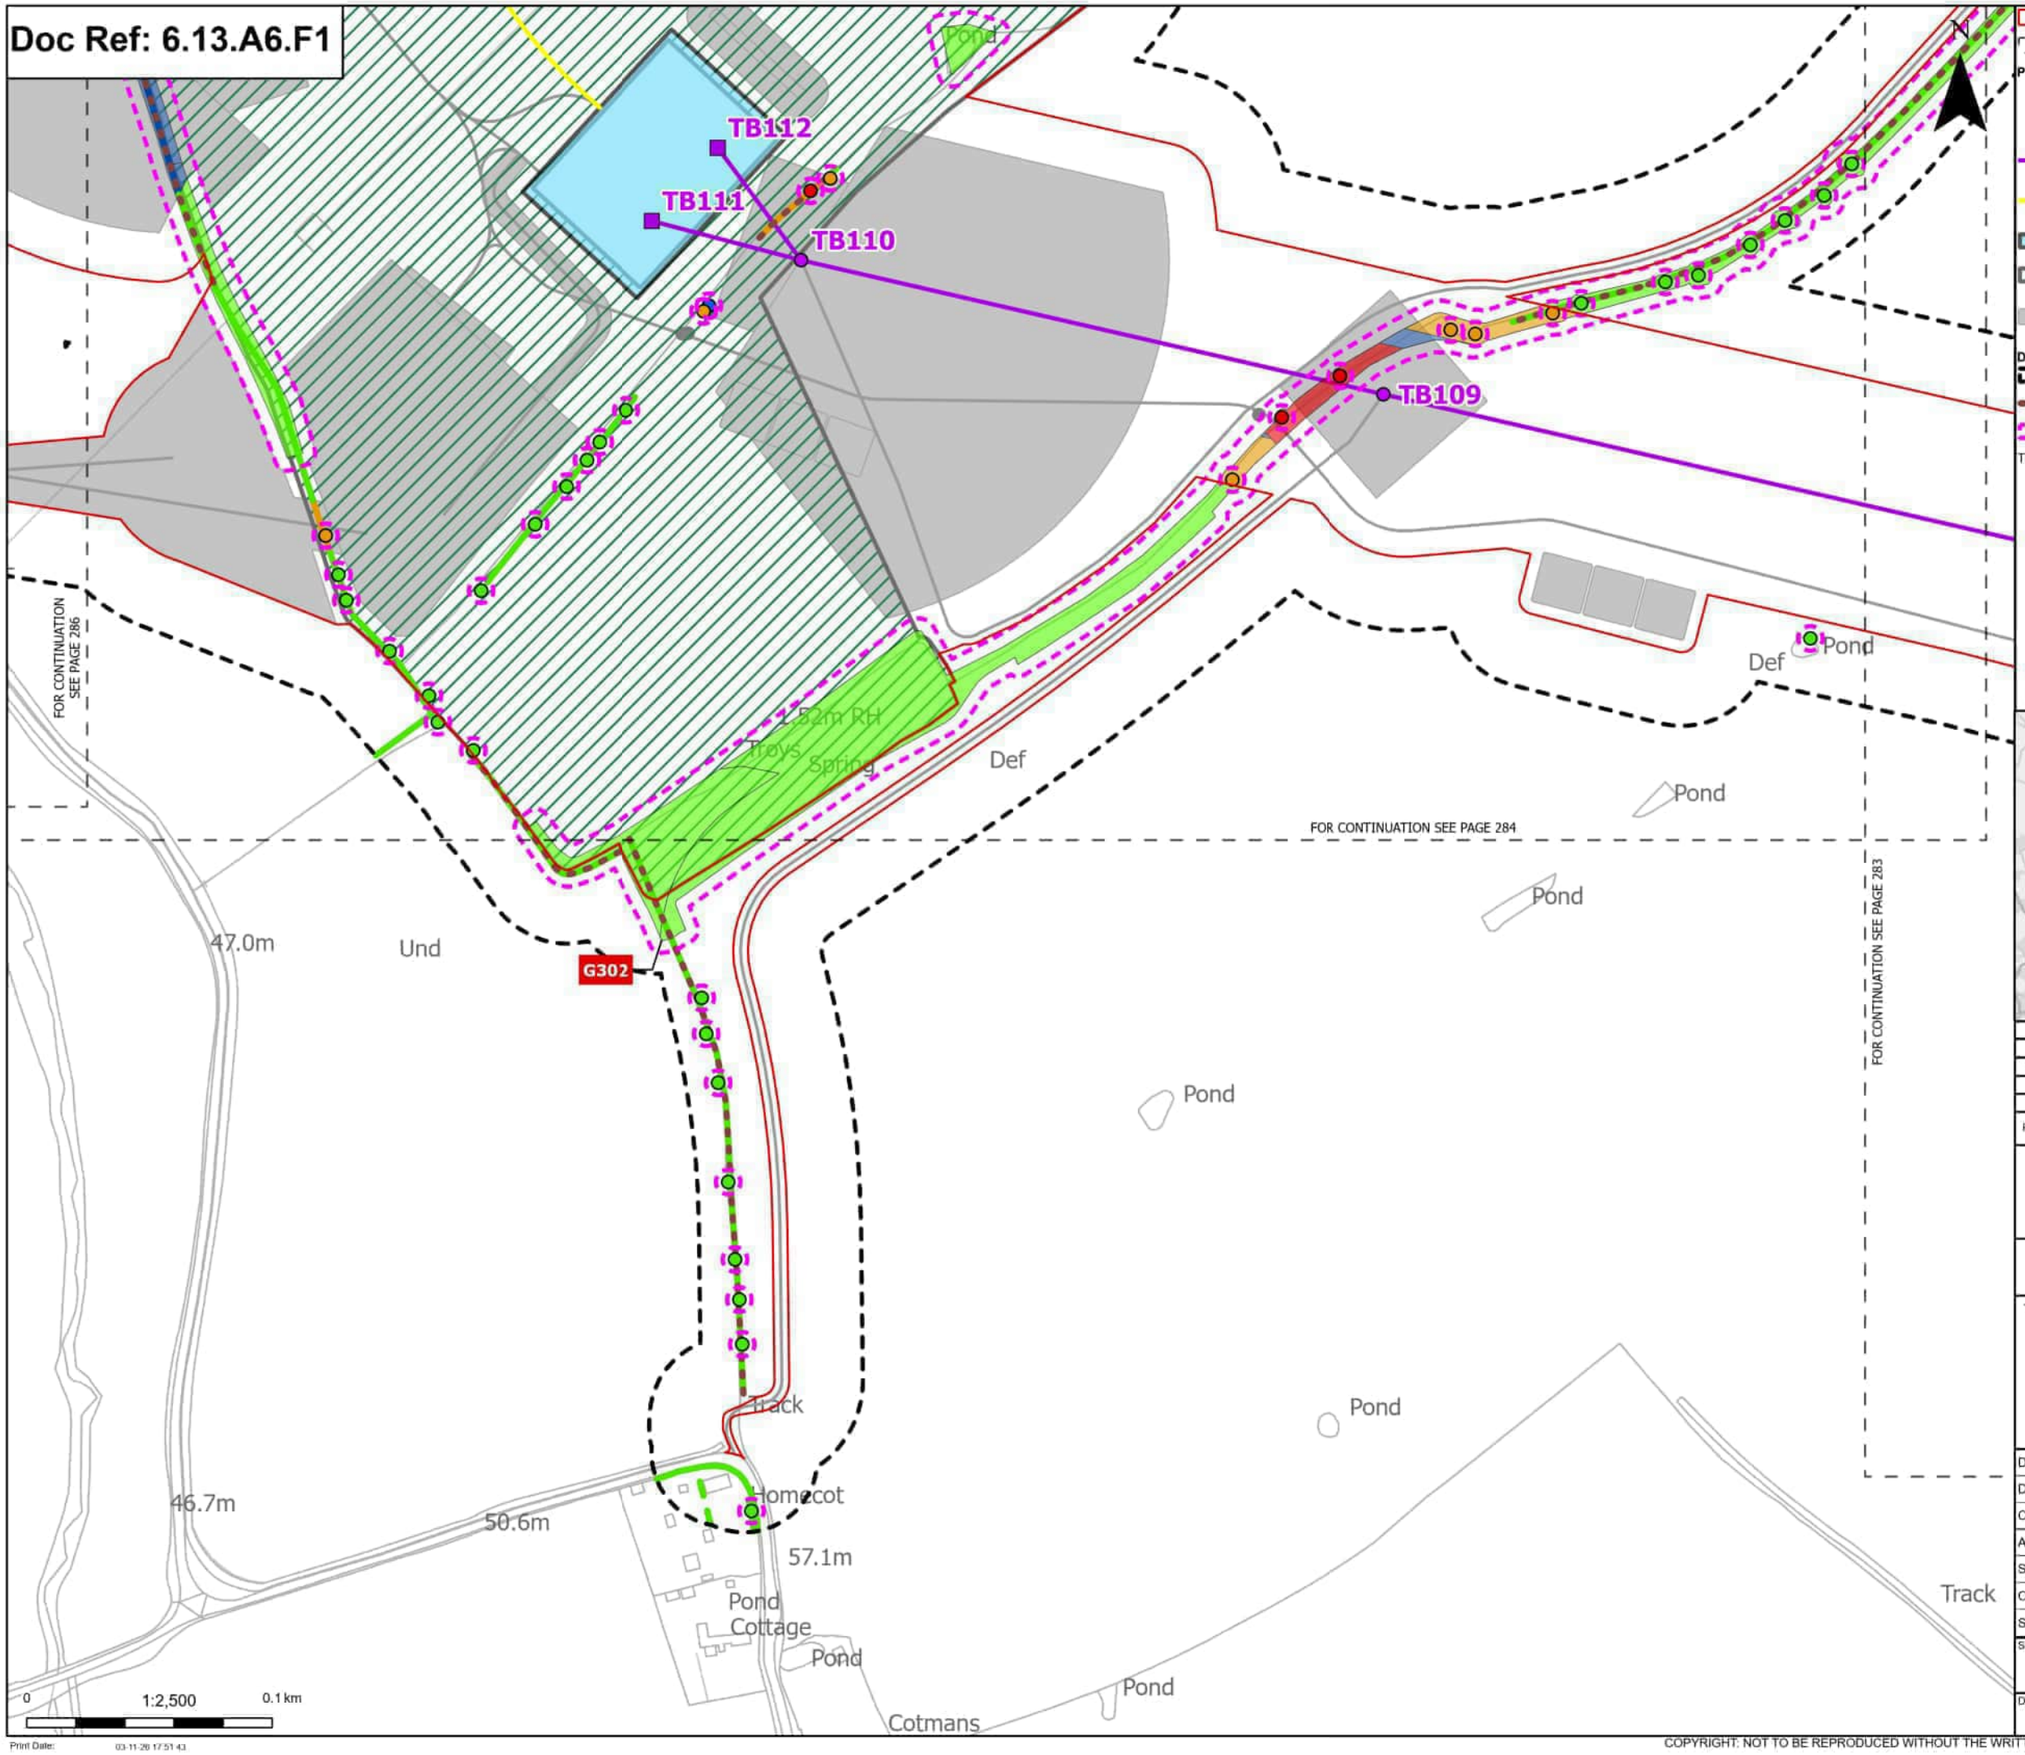
TB112
TB111
TB110
TB109
G302
Pond
Def
Pond
Pond
Pond

Doc Ref: 6.13.A6.F1

Hall
Pond
FB
Pond
Drain
Great Warley Barn
Pond
Westocks Farm
FB
52.6m
Drain
Tennis Court
57.3m
Und
62.4m
Pond
65.9m
Def
51.0m
FOR CONTINUATION SEE PAGE 284
FOR CONTINUATION SEE PAGE 287
Und
Def
T843
TB116
T844
TB117
W303
HALLHOOK ROW
49.1m
50.8m
48.5m
CR
ET
FOR CONTINUATION SEE PAGE 285
T850
0
1:2,500
0.1 km
Print Date: 03-11-26 17:51:49

N

Order Limits
Sheet index outline

Proposed project design details
Proposed standard lattice pylon location
Proposed overhead line alignment
Environmental area
Other temporary and permanent construction and operational works

Discipline specific constraints
Arboriculture Study Area
Root protection area

Trees - Impact
Removed
Affected Managed
Potentially Affected
Unaffected

Ancient Woodland Sites (Ancient Woodland Inventory as per DCO Submission)
Updated Ancient Woodland Sites (Ancient Woodland Inventory as per October 2025)

Hedgerow - Impact
Removed
Potentially Affected
Unaffected

Groups of trees - Impact
Potentially Affected
Unaffected

Note: The proposed overhead line alignment and proposed underground cable alignment together comprise the alignment. For further details regarding the design, please refer to Figures 4.1 (document reference 6.4.F1) and 4.2 (document reference 6.4.F2).

Notes: Background mapping information has been reproduced from the Ordnance Survey by permission of Ordnance Survey of the Controller of His Majesty's Stationery Office. © Crown copyright and database rights (2025) Licence OS100024241 and AC0000807948. © Crown copyright and database rights 2025 Ordnance Survey AC0000808122, Contains public sector information licensed under the Open Government Licence v3.0, © National Grid UK



Rev	Date	Description	Drawn	Check	Approv
C	Mar 2026	FOR DCO APPLICATION	JAL	AF	KB
B	Feb 2026	FOR DCO APPLICATION	JAL	AF	KB
A	Aug 2025	FOR DCO APPLICATION	JAL	AF	KB

nationalgrid

PROJECT: Norwich to Tilbury

Planning Inspectorate App Number: EN020027
Regulation 5(2)(a)

Title:

Figure A13.6.1- Landscape and Visual Arboriculture Impacts Plan
Page 286 of 396

Designed	M. Watson	Date	March 26
Drawn	J. Acero Leon	Date	March 26
Checked	A. Fell	Date	March 26
Approved	K. Burrows	Date	March 26
Scale:	1:2,500	Datum:	AOD
Original Size:	A3	Grid:	OS
Suitability Code:	A2	Project Number:	10059280

Suitability Description:
Accepted as Concept Stage

Drawing Number: 10059280-ARC-EBD-ZZ-DR-ZZ-00393
Revision: C

COPYRIGHT: NOT TO BE REPRODUCED WITHOUT THE WRITTEN PERMISSION OF NATIONAL GRID ELECTRICITY TRANSMISSION Plc

Doc Ref: 6.13.A6.F1

Green Alrico Woodlands
ay Anka
Hazelton Cottages
GP
Fairview Clays
71.9m
71.9m
Blixes Farm Cottage
Tank
Blixes Farm
Solar Panels
Pond
Pond
70.1m
Pond
Pond
65.9m
Moat
Dukes Hall
FOR CONTINUATION SEE PAGE 286
TB117
T846
T848
W303
T850
TB118
FOR CONTINUATION SEE PAGE 288
Newneys
G307
Pond
Track
GALLEYCABLE WOOD
Pond
Track
0
1:2,500
0.1 km
Print Date: 03-11-26 17:51:57

N

Order Limits
Sheet index outline

Proposed project design details
Proposed standard lattice pylon location
Proposed overhead line alignment
Other temporary and permanent construction and operational works

Discipline specific constraints
Arboriculture Study Area
Root protection area

Trees - Impact
Removed
Potentially Affected
Unaffected

Ancient Woodland Sites (Ancient Woodland Inventory as per DCO Submission)

Updated Ancient Woodland Sites (Ancient Woodland Inventory as per October 2025)

Hedgerow - Impact
Removed
Potentially Affected
Unaffected

Groups of trees - Impact
Removed
Affected Managed
Potentially Affected
Unaffected

Note: The proposed overhead line alignment and proposed underground cable alignment together comprise the alignment. For further details regarding the design, please refer to Figures 4.1 (document reference 6.4.F1) and 4.2 (document reference 6.4.F2).

Notes: Background mapping information has been reproduced from the Ordnance Survey by permission of Ordnance Survey of the Controller of His Majesty's Stationery Office. © Crown copyright and database rights (2025) Licence OS100024241 and AC0000807948. © Crown copyright and database rights 2025 Ordnance Survey AC0000808122. Contains public sector information licensed under the Open Government Licence v3.0. © National Grid UK



Rev	Date	Description	Drawn	Check	Approv
C	Mar 2026	FOR DCO APPLICATION	JAL	AF	KB
B	Feb 2026	FOR DCO APPLICATION	JAL	AF	KB
A	Aug 2025	FOR DCO APPLICATION	JAL	AF	KB

nationalgrid

PROJECT: Norwich to Tilbury

Planning Inspectorate App Number: EN020027
Regulation 5(2)(a)

Title:

Figure A13.6.1- Landscape and Visual Arboriculture Impacts Plan
Page 287 of 396


Designed	M. Watson	Date	March 26
Drawn	J. Acero Leon	Date	March 26
Checked	A. Fell	Date	March 26
Approved	K. Burrows	Date	March 26
Scale:	1:2,500	Datum:	AOD
Original Size:	A3	Grid:	OS
Suitability Code:	A2	Project Number:	10059280

Suitability Description:
Accepted as Concept Stage

Drawing Number: 10059280-ARC-EBD-ZZ-DR-ZZ-00393
Revision: C

COPYRIGHT: NOT TO BE REPRODUCED WITHOUT THE WRITTEN PERMISSION OF NATIONAL GRID ELECTRICITY TRANSMISSION Plc

Doc Ref: 6.13.A6.F1

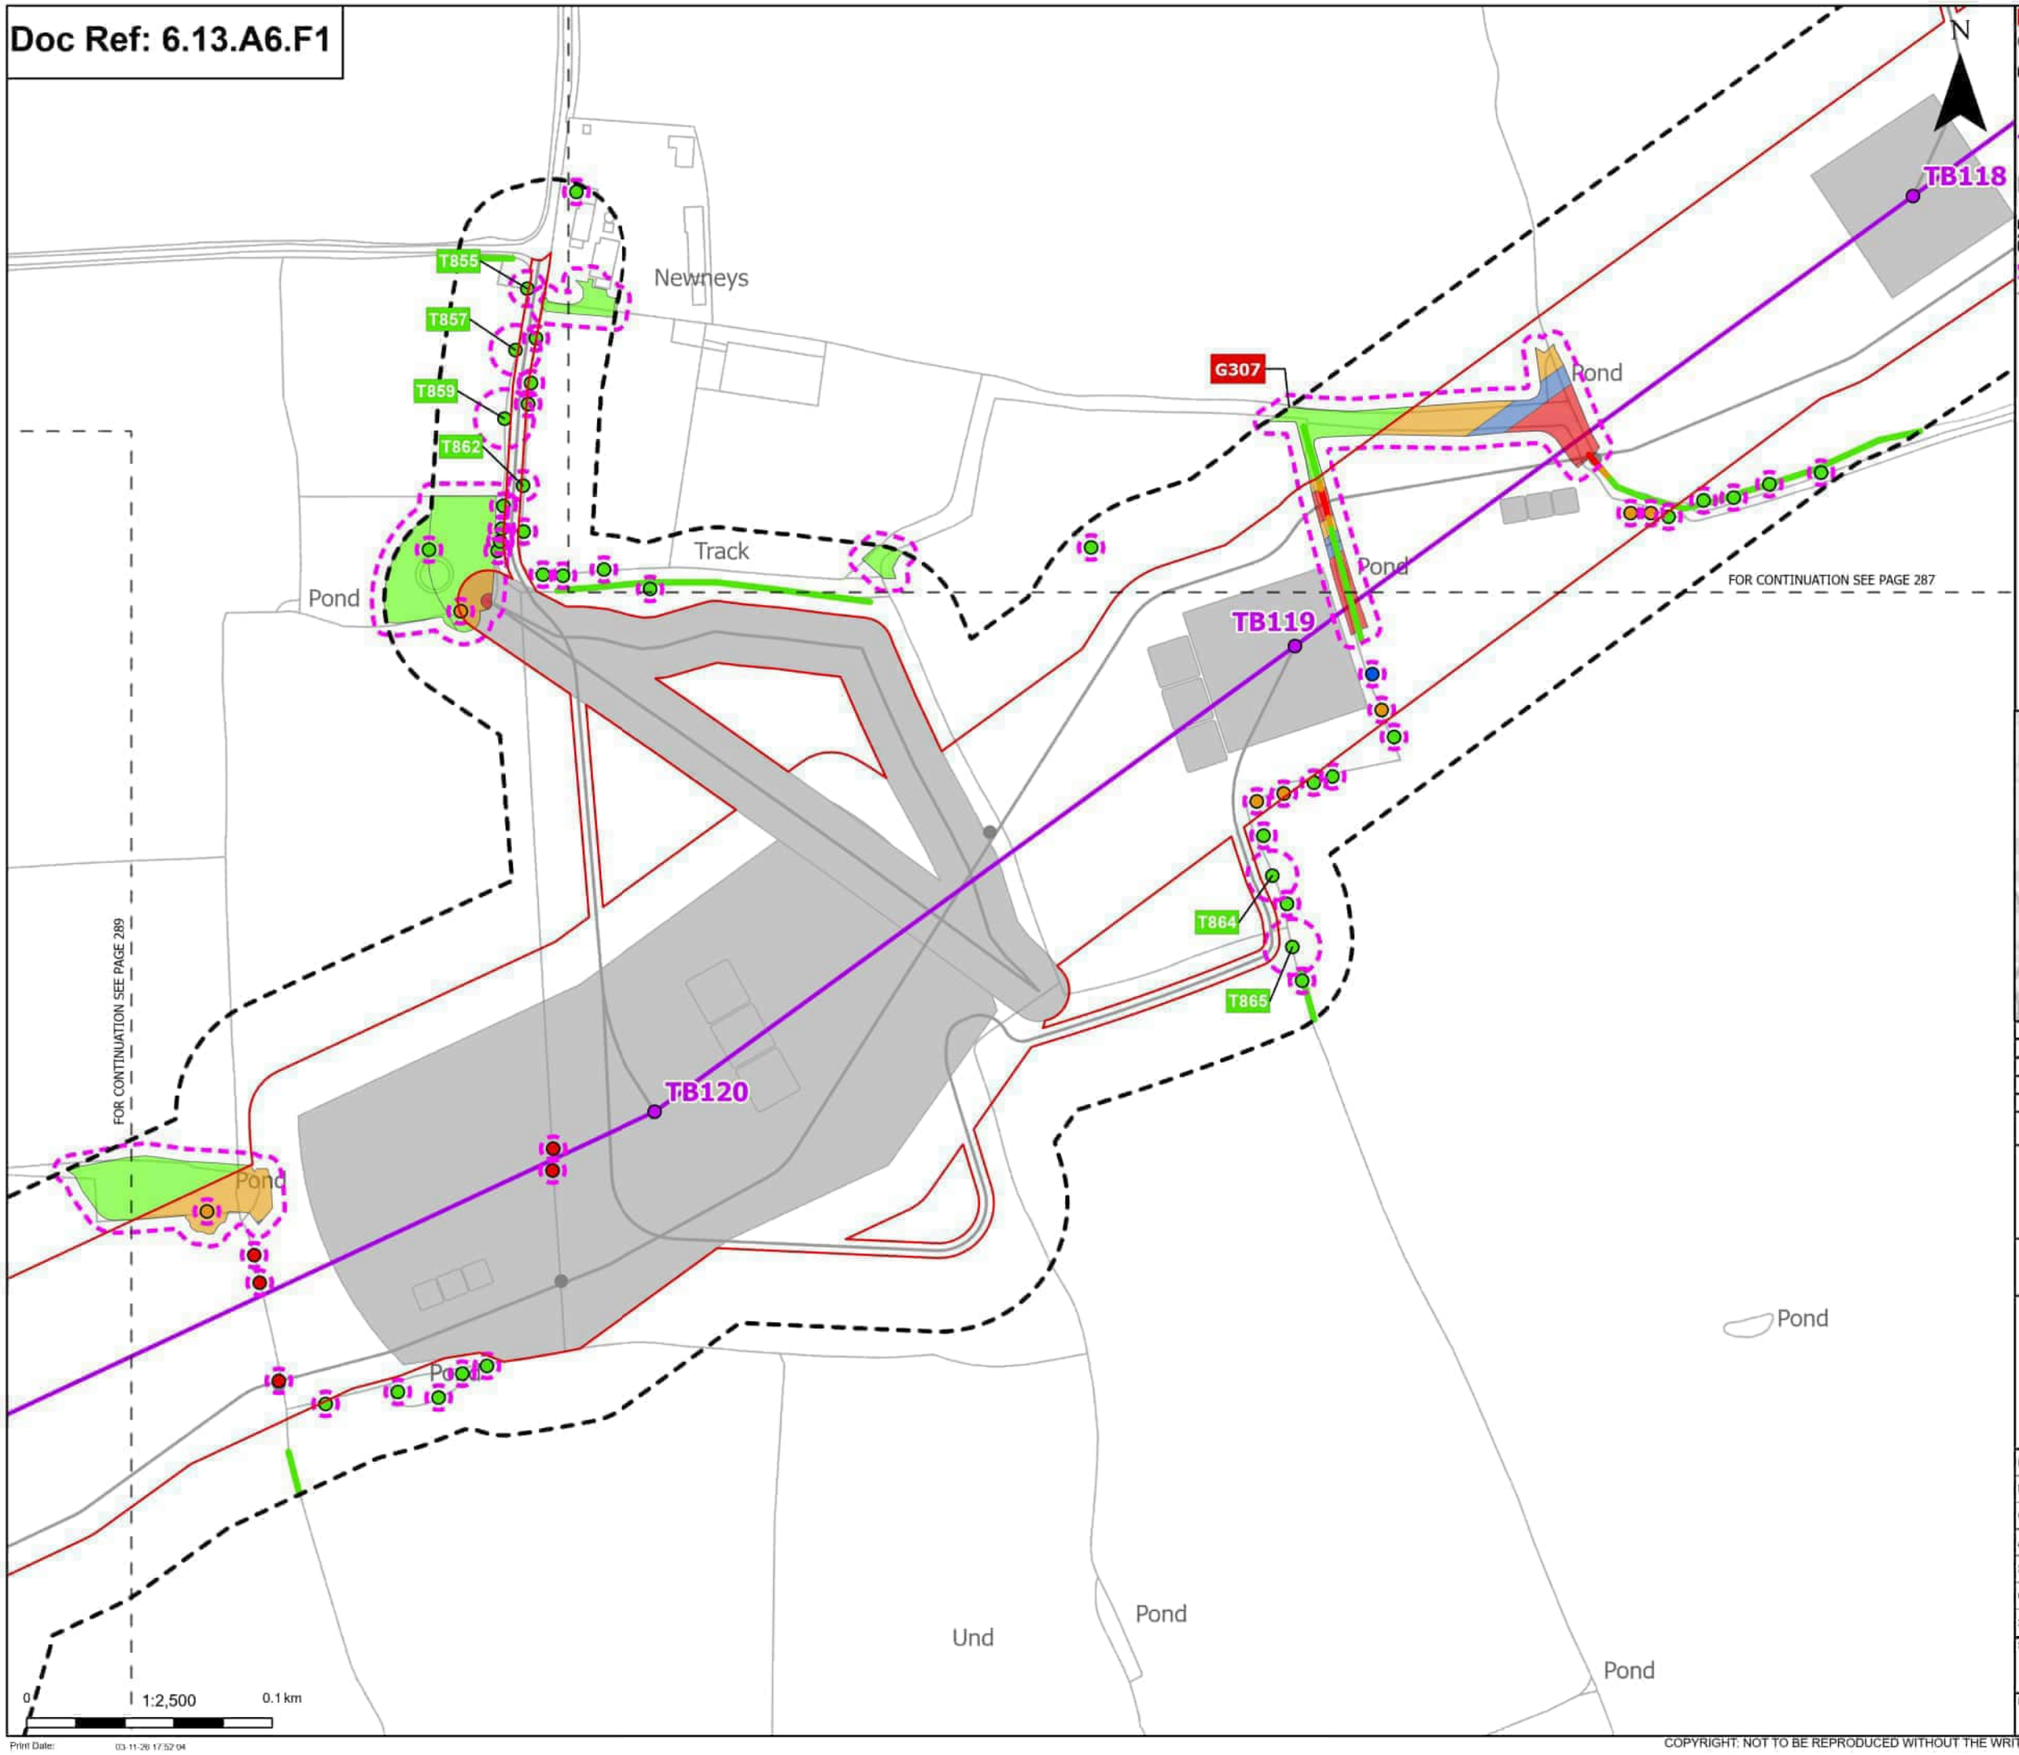

Order Limits
Sheet index outline

Proposed project design details
- Proposed standard lattice pylon location
- Proposed overhead line alignment
- Other temporary and permanent construction and operational works

Discipline specific constraints
- Arboriculture Study Area
- Root protection area

Trees - Impact
- Removed
- Affected Managed
- Potentially Affected
- Unaffected

Hedgerow - Impact
- Removed
- Potentially Affected
- Unaffected

Groups of trees - Impact
- Removed
- Affected Managed
- Potentially Affected
- Unaffected

Note: The proposed overhead line alignment and proposed underground cable alignment together comprise the alignment. For further details regarding the design, please refer to Figures 4.1 (document reference 6.4.F1) and 4.2 (document reference 6.4.F2).

Notes: Background mapping information has been reproduced from the Ordnance Survey by permission of Ordnance Survey of the Controller of His Majesty's Stationery Office. © Crown copyright and database rights (2025) Licence OS100024241 and AC0000807948. © Crown copyright and database rights 2025 Ordnance Survey AC0000808122. Contains public sector information licensed under the Open Government Licence v3.0, © National Grid UK



Rev	Date	Description	Drawn	Check	Approv
C	Mar 2026	FOR DCO APPLICATION	JAL	AF	KB
B	Feb 2026	FOR DCO APPLICATION	JAL	AF	KB
A	Aug 2025	FOR DCO APPLICATION	JAL	AF	KB

nationalgrid

PROJECT: Norwich to Tilbury

Planning Inspectorate App Number: EN020027
Regulation 5(2)(a)

Title:

Figure A13.6.1- Landscape and Visual Arboriculture Impacts Plan
Page 288 of 396

Designed	M. Watson	Date	March 26
Drawn	J. Acero Leon	Date	March 26
Checked	A. Fell	Date	March 26
Approved	K. Burrows	Date	March 26
Scale:	1:2,500	Datum:	AOD
Original Size:	A3	Grid:	OS
Suitability Code:	A2	Project Number:	10059280


Suitability Description:
Accepted as Concept Stage

Drawing Number: 10059280-ARC-EBD-ZZ-DR-ZZ-00393
Revision: C

Print Date: 03-11-26 17:52:04

COPYRIGHT: NOT TO BE REPRODUCED WITHOUT THE WRITTEN PERMISSION OF NATIONAL GRID ELECTRICITY TRANSMISSION Plc

Doc Ref: 6.13.A6.F1

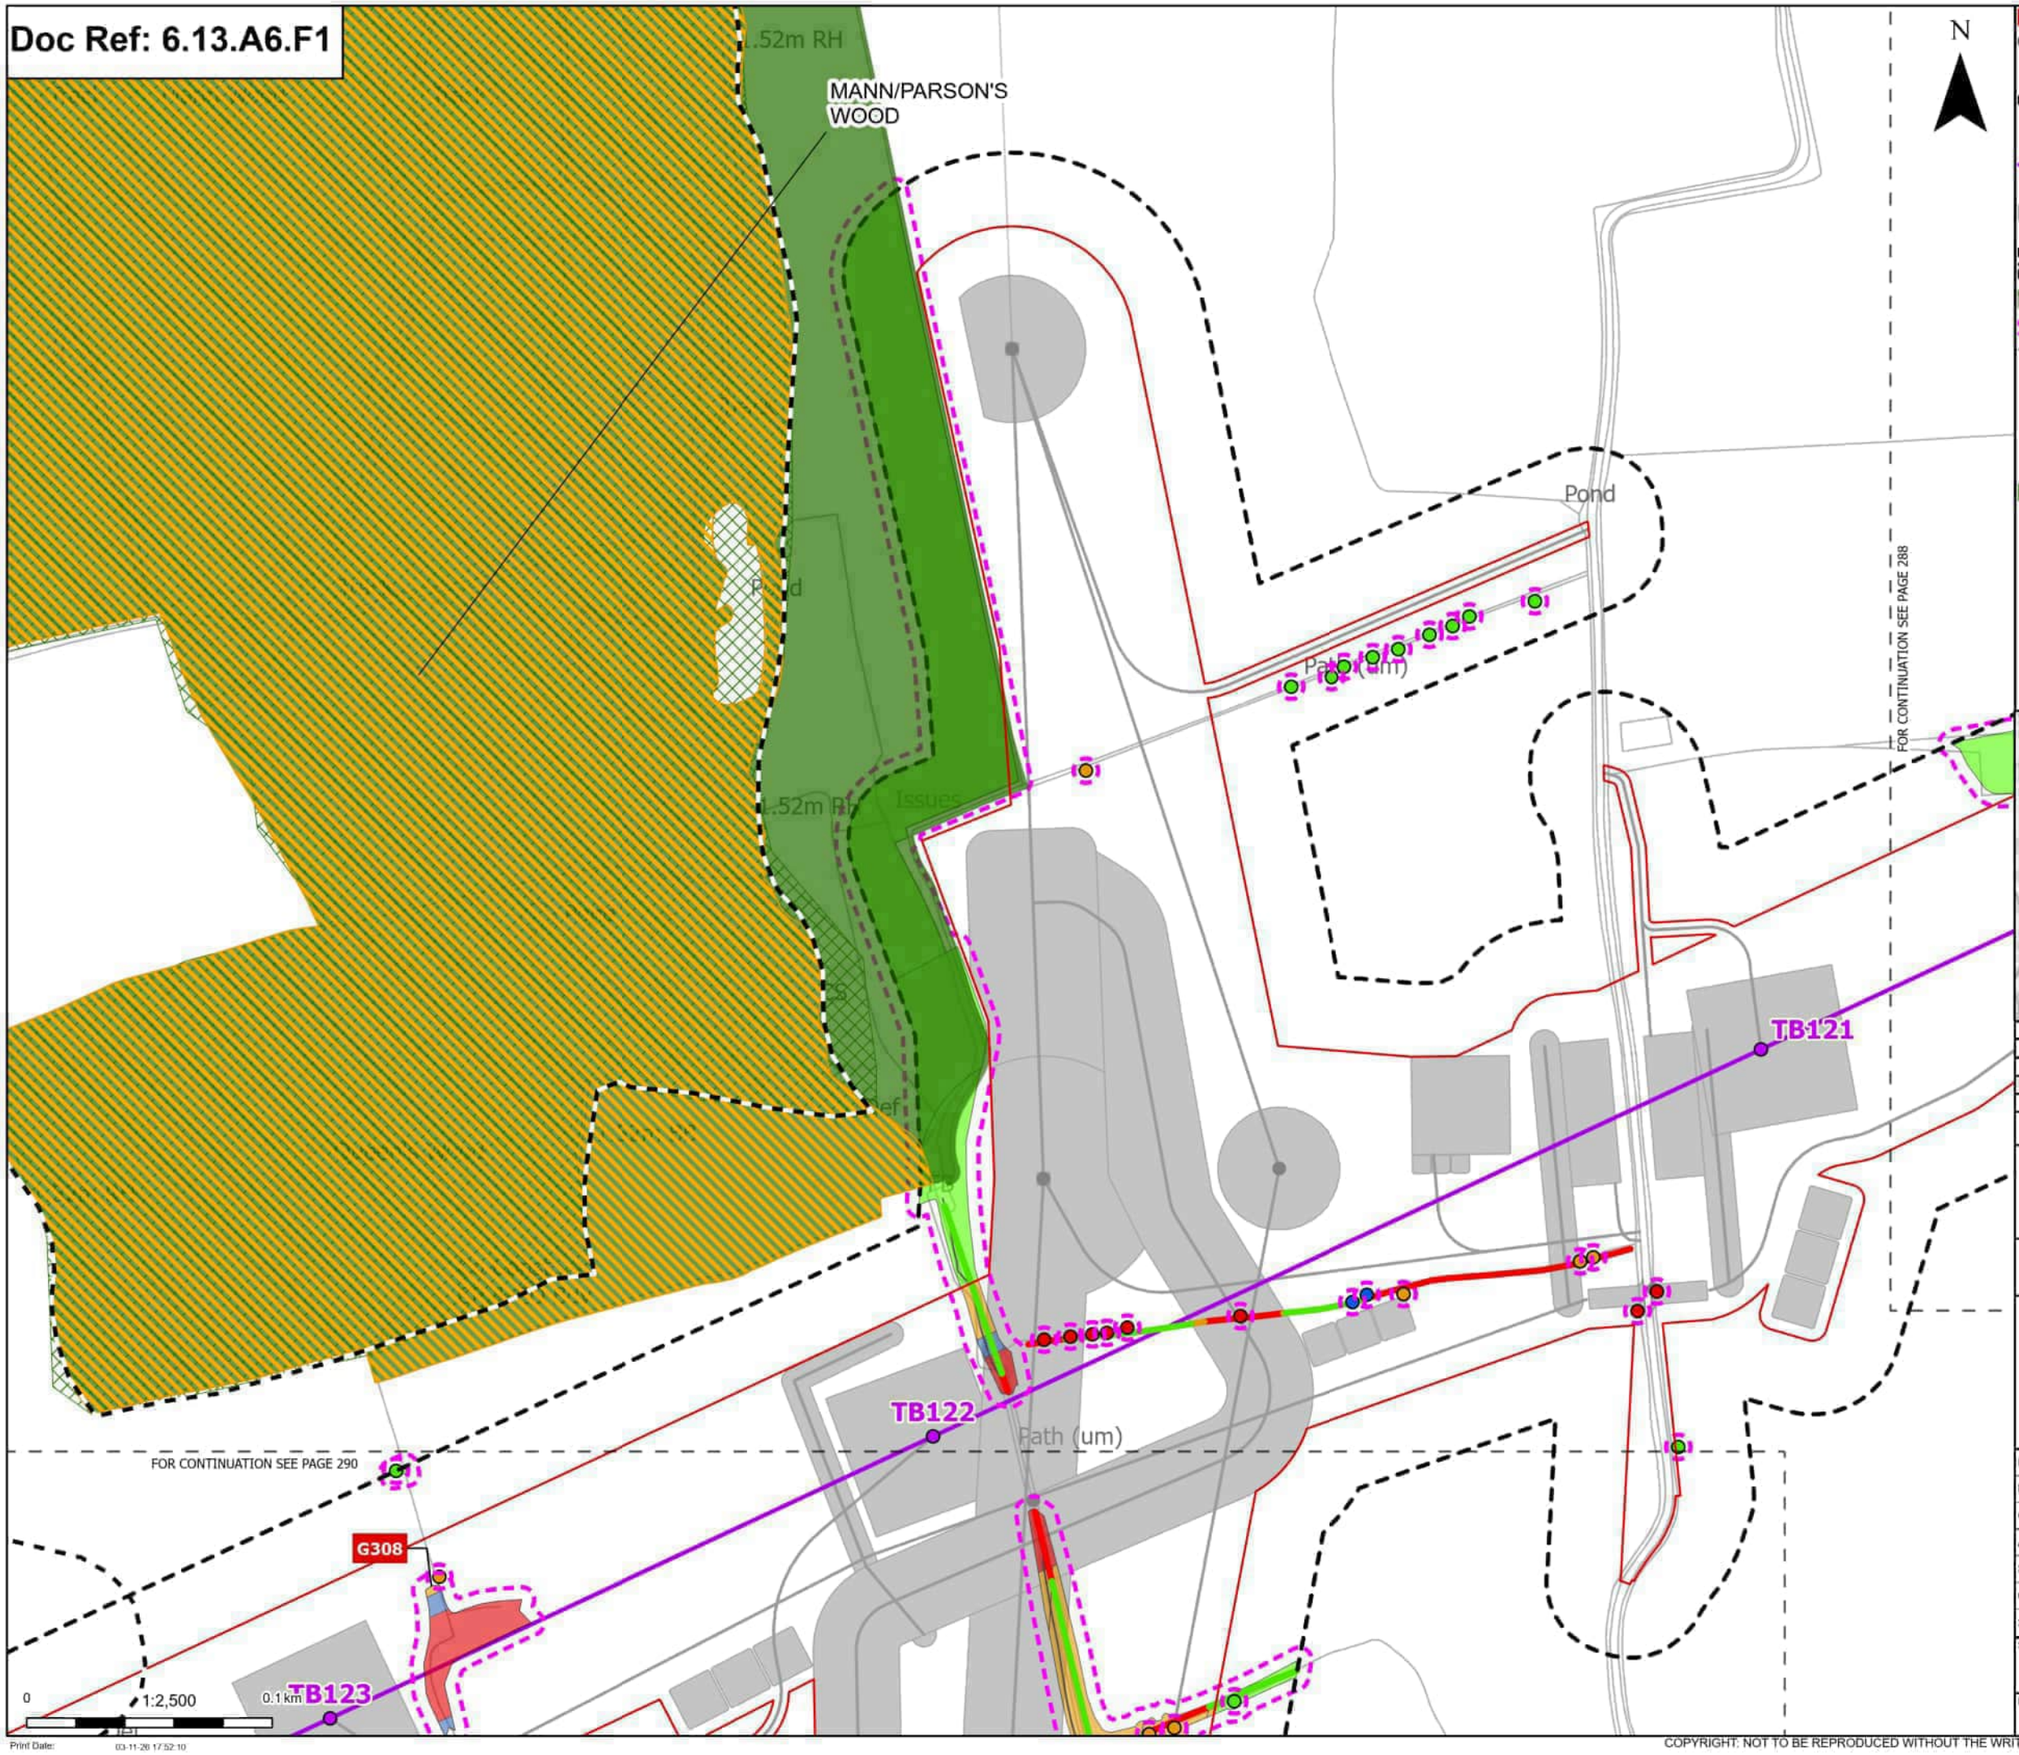

Order Limits
Sheet index outline
Project section line

Proposed project design details
Proposed standard lattice pylon location
Proposed overhead line alignment
Other temporary and permanent construction and operational works

Discipline specific constraints
Arboriculture Study Area
TPO group of trees
Root protection area

Trees - Impact
Removed
Affected Managed
Potentially Affected
Unaffected

Ancient Woodland Sites (Ancient Woodland Inventory as per DCO Submission)

Updated Ancient Woodland Sites (Ancient Woodland Inventory as per October 2025)

Hedgerow - Impact
Removed
Potentially Affected
Unaffected

Groups of trees - Impact
Removed
Affected Managed
Potentially Affected
Unaffected

Note: The proposed overhead line alignment and proposed underground cable alignment together comprise the alignment. For further details regarding the design, please refer to Figures 4.1 (document reference 6.4.F1) and 4.2 (document reference 6.4.F2).

Notes: Background mapping information has been reproduced from the Ordnance Survey by permission of Ordnance Survey of the Controller of His Majesty's Stationery Office. © Crown copyright and database rights (2025) Licence OS100024241 and AC0000807948. © Crown copyright and database rights 2025 Ordnance Survey AC0000808122, Contains public sector information licensed under the Open Government Licence v3.0, © National Grid UK



Rev	Date	Description	Drawn	Check	Approv
C	Mar 2026	FOR DCO APPLICATION	JAL	AF	KB
B	Feb 2026	FOR DCO APPLICATION	JAL	AF	KB
A	Aug 2025	FOR DCO APPLICATION	JAL	AF	KB

nationalgrid

PROJECT: Norwich to Tilbury

Planning Inspectorate App Number: EN020027
Regulation 5(2)(a)

Title:

Figure A13.6.1- Landscape and Visual Arboriculture Impacts Plan
Page 289 of 396

Designed	M. Watson	Date	March 26
Drawn	J. Acero Leon	Date	March 26
Checked	A. Fell	Date	March 26
Approved	K. Burrows	Date	March 26
Scale:	1:2,500	Datum:	AOD
Original Size:	A3	Grid:	OS
Suitability Code:	A2	Project Number:	10059280

Suitability Description:
Accepted as Concept Stage

Drawing Number: 10059280-ARC-EBD-ZZ-DR-ZZ-00393
Revision: C

Print Date: 03-11-26 17:52:10

COPYRIGHT: NOT TO BE REPRODUCED WITHOUT THE WRITTEN PERMISSION OF NATIONAL GRID ELECTRICITY TRANSMISSION Plc

Doc Ref: 6.13.A6.F1

G308
TB123
G309
T879
Def
1.52m RH
57.2m
56.0m
47.7m
39.4m
ETL
Track
Pond
Ponds
Lodge Cottage
Drain
Tennis Court
Ashwells Farm
Barleyfields
Willowcrest
Herons Fairstead House
Square
Compasses
Brookside
TCB
GP
Path (um)
FOR CONTINUATION SEE PAGE 289
FOR CONTINUATION SEE PAGE 294
FOR CONTINUATION SEE PAGE 291
N
0 1:2,500 0.1 km
Print Date: 03-11-26 17:52:17

Order Limits
Sheet index outline
Project section line

Proposed project design details
Proposed standard lattice pylon location
Proposed overhead line alignment
Other temporary and permanent construction and operational works

Discipline specific constraints
Arboriculture Study Area
Important Hedgerows
Root protection area

Trees - Impact
Removed
Potentially Affected
Unaffected

Hedgerow - Impact
Removed
Affected Managed
Potentially Affected
Unaffected

Groups of trees - Impact
Removed
Affected Managed
Potentially Affected
Unaffected

Note: The proposed overhead line alignment and proposed underground cable alignment together comprise the alignment. For further details regarding the design, please refer to Figures 4.1 (document reference 6.4.F1) and 4.2 (document reference 6.4.F2).

Notes: Background mapping information has been reproduced from the Ordnance Survey by permission of Ordnance Survey of the Controller of His Majesty's Stationery Office. © Crown copyright and database rights (2025) Licence OS100024241 and AC0000807949. © Crown copyright and database rights 2025 Ordnance Survey AC0000808122. Contains public sector information licensed under the Open Government Licence v3.0. © National Grid UK



Rev	Date	Description	Drawn	Check	Approv
C	Mar 2026	FOR DCO APPLICATION	JAL	AF	KB
B	Feb 2026	FOR DCO APPLICATION	JAL	AF	KB
A	Aug 2025	FOR DCO APPLICATION	JAL	AF	KB

nationalgrid

PROJECT: Norwich to Tilbury

Planning Inspectorate App Number: EN020027
Regulation 5(2)(a)

Title:

Figure A13.6.1- Landscape and Visual Arboriculture Impacts Plan
Page 290 of 396


Designed	M. Watson	Date	March 26
Drawn	J. Acero Leon	Date	March 26
Checked	A. Fell	Date	March 26
Approved	K. Burrows	Date	March 26
Scale:	1:2,500	Datum:	AOD
Original Size:	A3	Grid:	OS
Suitability Code:	A2	Project Number:	10059280

Suitability Description:
Accepted as Concept Stage

Drawing Number: 10059280-ARC-EBD-ZZ-DR-ZZ-00393
Revision: C

COPYRIGHT. NOT TO BE REPRODUCED WITHOUT THE WRITTEN PERMISSION OF NATIONAL GRID ELECTRICITY TRANSMISSION Plc

Doc Ref: 6.13.A6.F1

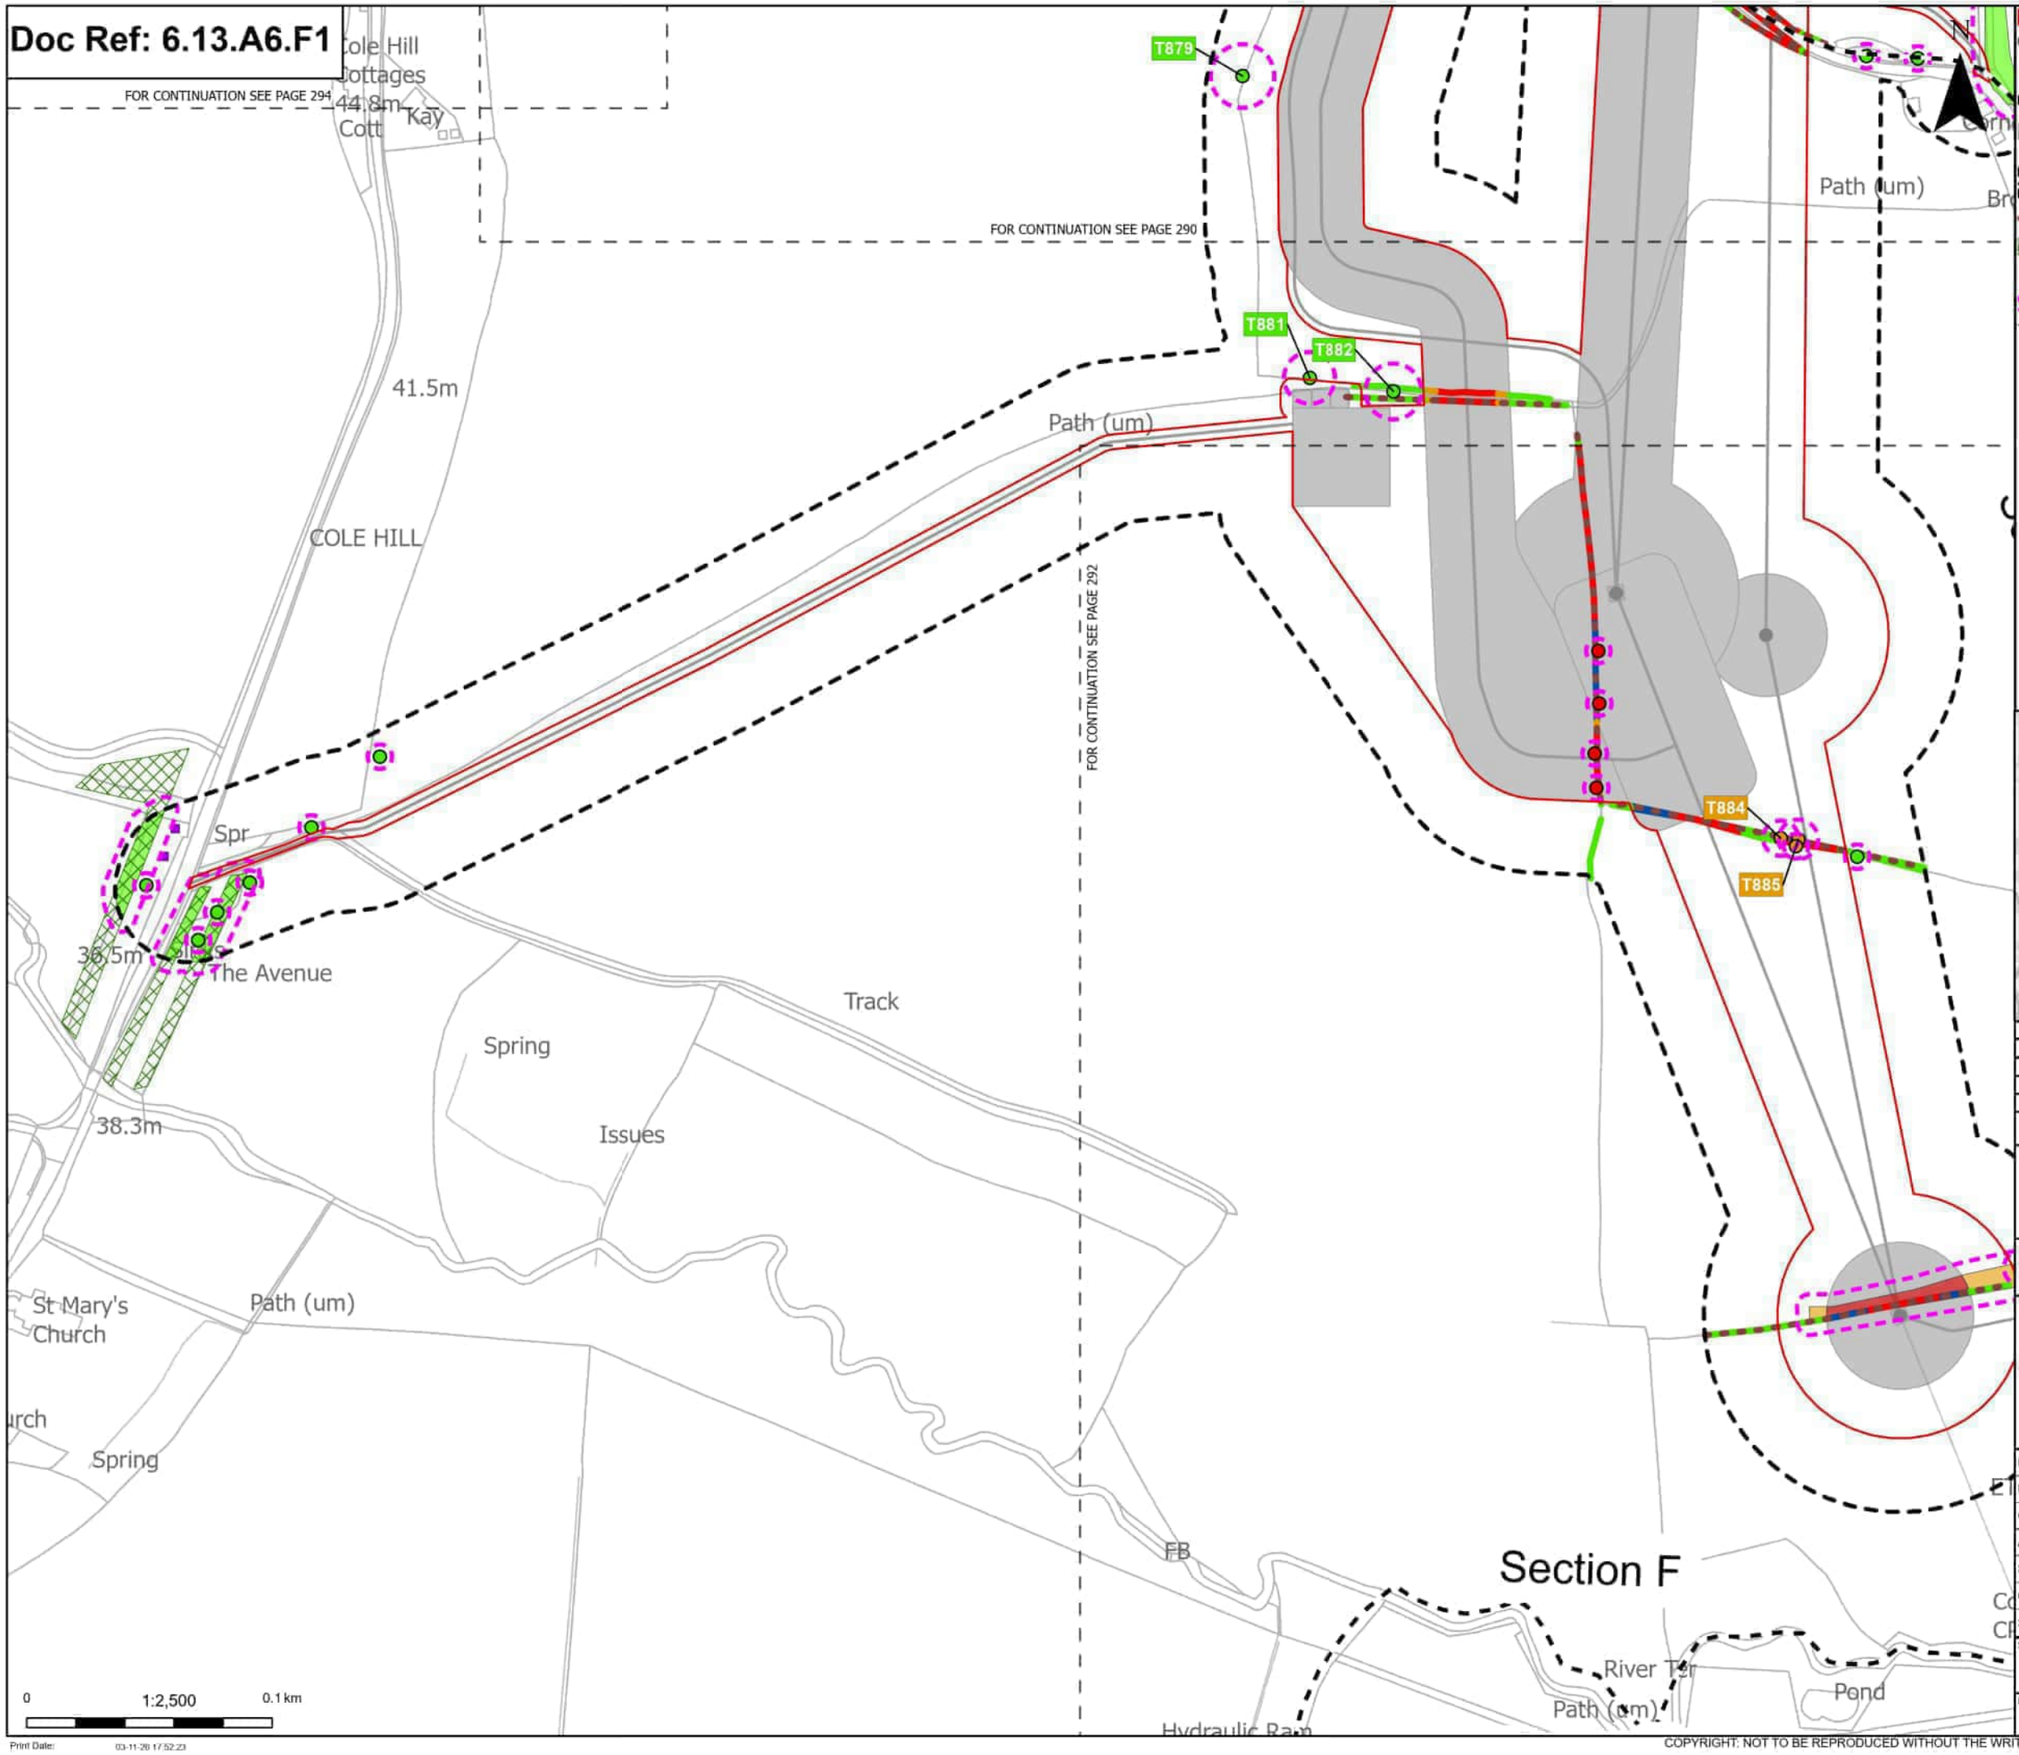

Order Limits
Sheet index cutline
Project section line

Proposed project design details
Other temporary and permanent construction and operational works

Discipline specific constraints
Arboriculture Study Area
Important Hedgerows
TPO group of trees
TPO indiviual trees
Root protection area

Trees - Impact
Removed
Potentially Affected
Unaffected

Hedgerow - Impact
Removed
Affected Managed
Potentially Affected
Unaffected

Groups of trees - Impact
Removed
Potentially Affected
Unaffected

Note: The proposed overhead line alignment and proposed underground cable alignment together comprise the alignment. For further details regarding the design, please refer to Figures 4.1 (document reference 6.4.F1) and 4.2 (document reference 6.4.F2).

Notes: Background mapping information has been reproduced from the Ordnance Survey by permission of Ordnance Survey of the Controller of His Majesty's Stationery Office. © Crown copyright and database rights (2025) Licence OS100024241 and AC0000807949. © Crown copyright and database rights 2025 Ordnance Survey AC0000808122. Contains public sector information licensed under the Open Government Licence v3.0, © National Grid UK



Rev	Date	Description	Drawn	Check	Approv
C	Mar 2026	FOR DCO APPLICATION	JAL	AF	KB
B	Feb 2026	FOR DCO APPLICATION	JAL	AF	KB
A	Aug 2025	FOR DCO APPLICATION	JAL	AF	KB

nationalgrid

PROJECT: Norwich to Tilbury

Planning Inspectorate App Number: EN020027
Regulation 5(2)(a)

Title:

Figure A13.6.1- Landscape and Visual Arboriculture Impacts Plan
Page 291 of 396

Designed	M. Watson	Date	March 26
Drawn	J. Acero Leon	Date	March 26
Checked	A. Fell	Date	March 26
Approved	K. Burrows	Date	March 26
Scale:	1:2,500	Datum:	AOD
Original Size:	A3	Grid:	OS
Suitability Code:	A2	Project Number:	10059280

Suitability Description:
Accepted as Concept Stage

Drawing Number: 10059280-ARC-EBD-ZZ-DR-ZZ-00393
Revision: C

Print Date: 03-11-26 17:52:23

COPYRIGHT: NOT TO BE REPRODUCED WITHOUT THE WRITTEN PERMISSION OF NATIONAL GRID ELECTRICITY TRANSMISSION Plc

Doc Ref: 6.13.A6.F1

Section E

Section F

Hillside

Def

Path (um)

Foot Bridge

CR

Footbridge

ETL

T884

T885

T887

FOR CONTINUATION SEE PAGE 291

FB

Section F

Co Const, CR & ED Bdy

River Ter

Pond

Path (um)

Hydraulic Ram

Section E

Spring

1.22m RH

TERLING SPRING

Terling Spring

ETL

Sandy Wood

SANDY WOOD

FOR CONTINUATION SEE PAGE 293

0 1:2,500 0.1 km

Print Date: 03-11-26 17:52:29

N

Order Limits
Sheet index outline
Project section line

Proposed project design details
Other temporary and permanent construction and operational works

Discipline specific constraints
Arboriculture Study Area
Important Hedgerows
Root protection area

Trees - Impact
Removed
Potentially Affected
Unaffected

Ancient Woodland Sites (Ancient Woodland Inventory as per DCO Submission)

Updated Ancient Woodland Sites (Ancient Woodland Inventory as per October 2025)

Hedgerow - Impact
Removed
Affected Managed
Potentially Affected
Unaffected

Groups of trees - Impact
Removed
Potentially Affected
Unaffected

Note: The proposed overhead line alignment and proposed underground cable alignment together comprise the alignment. For further details regarding the design, please refer to Figures 4.1 (document reference 6.4.F1) and 4.2 (document reference 6.4.F2).

Notes: Background mapping information has been reproduced from the Ordnance Survey by permission of Ordnance Survey of the Controller of His Majesty's Stationery Office. © Crown copyright and database rights (2025) Licence OS100024241 and AC0000807948. © Crown copyright and database rights 2025 Ordnance Survey AC0000808122. Contains public sector information licensed under the Open Government Licence v3.0, © National Grid UK



Rev	Date	Description	Drawn	Check	Approv
C	Mar 2026	FOR DCO APPLICATION	JAL	AF	KB
B	Feb 2026	FOR DCO APPLICATION	JAL	AF	KB
A	Aug 2025	FOR DCO APPLICATION	JAL	AF	KB

nationalgrid

PROJECT: Norwich to Tilbury

Planning Inspectorate App Number: EN020027
Regulation 5(2)(a)

Title:

Figure A13.6.1- Landscape and Visual Arboriculture Impacts Plan
Page 292 of 396

Designed	M. Watson	Date	March 26
Drawn	J. Acero Leon	Date	March 26
Checked	A. Fell	Date	March 26
Approved	K. Burrows	Date	March 26
Scale:	1:2,500	Datum:	AOD
Original Size:	A3	Grid:	OS
Suitability Code:	A2	Project Number:	10059280

Suitability Description:
Accepted as Concept Stage

Drawing Number: 10059280-ARC-EBD-ZZ-DR-ZZ-00393

Revision: C

COPYRIGHT: NOT TO BE REPRODUCED WITHOUT THE WRITTEN PERMISSION OF NATIONAL GRID ELECTRICITY TRANSMISSION Plc

Doc Ref: 6.13.A6.F1

FOR CONTINUATION SEE PAGE 292

Path (um)

Track

Track

SANDY WOOD

Pond

Pond

Leylands Farm

Silo

Pond

Ponds

N

0 1:2,500 0.1 km

Print Date: 03-11-26 17:52:36

Order Limits

Sheet index outline

Discipline specific constraints

Arboriculture Study Area

Root protection area

Trees - Impact

Unaffected

Ancient Woodland Sites (Ancient Woodland Inventory as per DCO Submission)

Updated Ancient Woodland Sites (Ancient Woodland Inventory as per October 2025)

Groups of trees - Impact

Potentially Affected

Unaffected

Note: The proposed overhead line alignment and proposed underground cable alignment together comprise the alignment. For further details regarding the design, please refer to Figures 4.1 (document reference 6.4.F1) and 4.2 (document reference 6.4.F2).

Notes: Background mapping information has been reproduced from the Ordnance Survey by permission of Ordnance Survey of the Controller of His Majesty's Stationery Office. © Crown copyright and database rights (2025) Licence OS100024241 and AC0000807948. © Crown copyright and database rights 2025 Ordnance Survey AC0000808122. Contains public sector information licensed under the Open Government Licence v3.0, © National Grid UK



Rev	Date	Description	Drawn	Check	Approv
C	Mar 2026	FOR DCO APPLICATION	JAL	AF	KB
B	Feb 2026	FOR DCO APPLICATION	JAL	AF	KB
A	Aug 2025	FOR DCO APPLICATION	JAL	AF	KB

nationalgrid

PROJECT: Norwich to Tilbury

Planning Inspectorate App Number: EN020027
Regulation 5(2)(a)

Title:

Figure A13.6.1- Landscape and Visual Arboriculture Impacts Plan
Page 293 of 396

Designed	M. Watson	Date	March 26
Drawn	J. Acero Leon	Date	March 26
Checked	A. Fell	Date	March 26
Approved	K. Burrows	Date	March 26
Scale:	1:2,500	Datum:	AOD
Original Size:	A3	Grid:	OS
Suitability Code:	A2	Project Number:	10059280


Suitability Description:
Accepted as Concept Stage

Drawing Number: 10059280-ARC-EBD-ZZ-DR-ZZ-00393

Revision: C

COPYRIGHT: NOT TO BE REPRODUCED WITHOUT THE WRITTEN PERMISSION OF NATIONAL GRID ELECTRICITY TRANSMISSION Plc

Doc Ref: 6.13.A6.F1

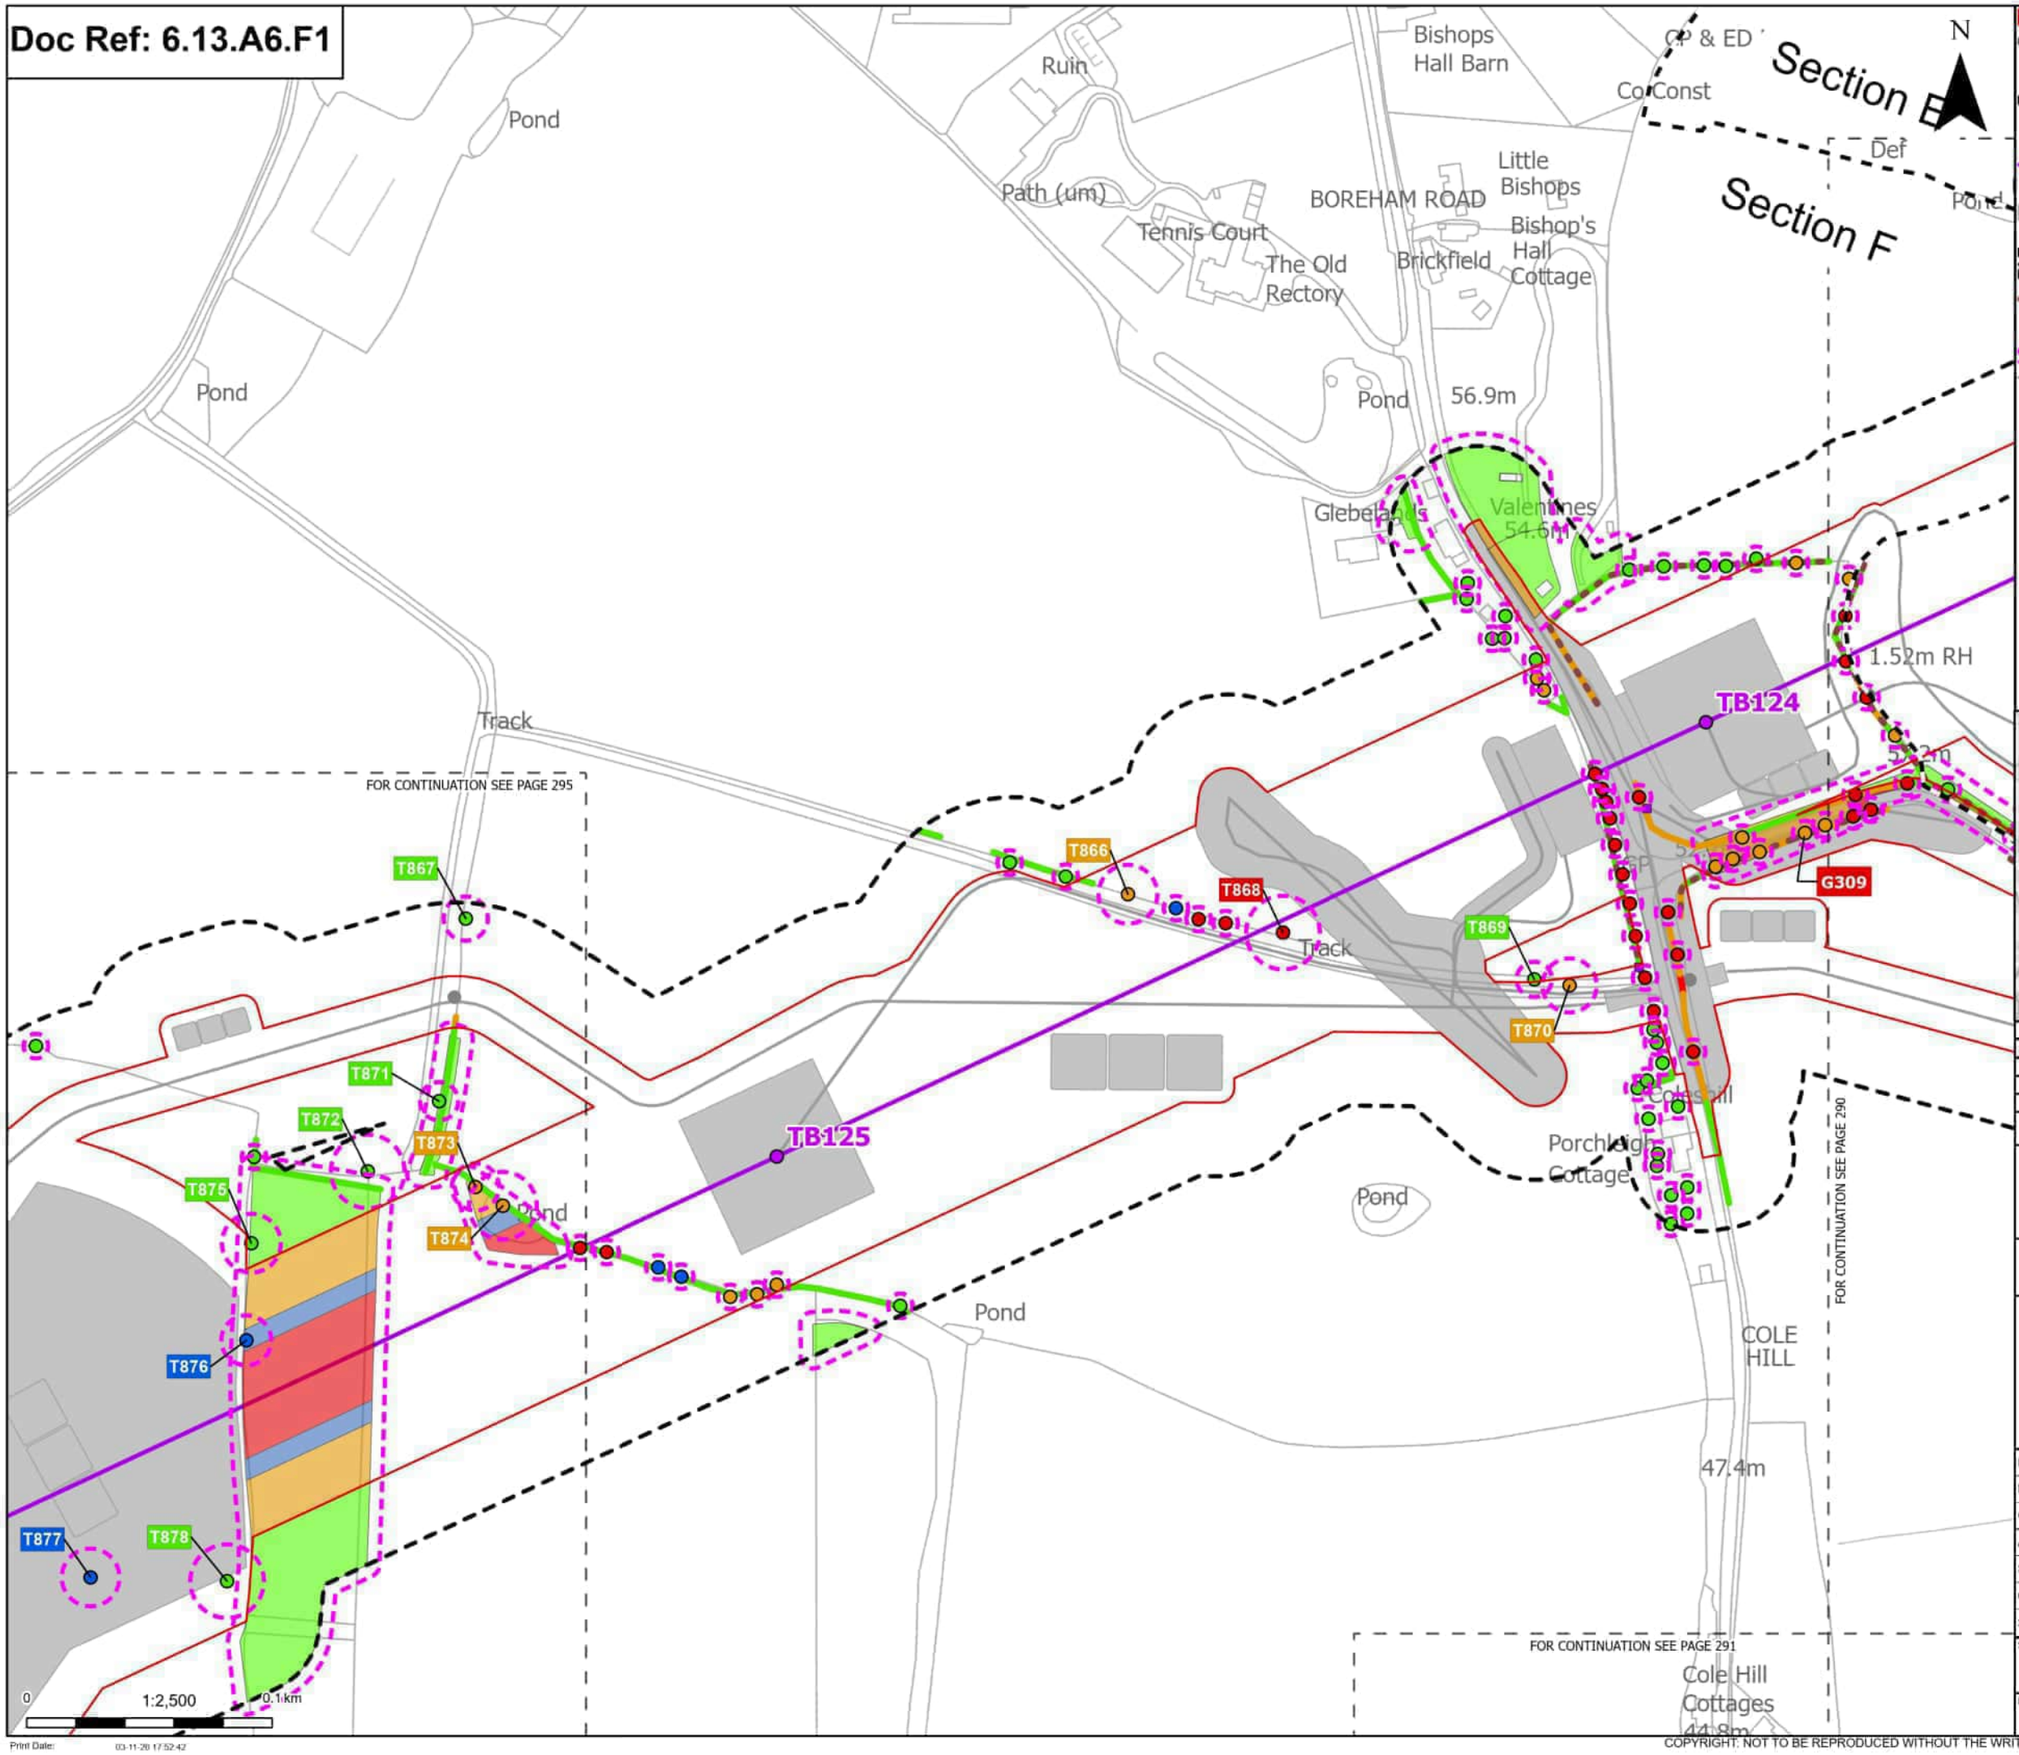

N

- Order Limits
- Sheet index outline
- Project section line

Proposed project design details
- Proposed standard lattice pylon location
- Proposed overhead line alignment
- Other temporary and permanent construction and operational works

Discipline specific constraints
- Arboriculture Study Area
- Important Hedgerows
- TPO indiviual trees
- Root protection area

Trees - Impact
- Removed
- Affected Managed
- Potentially Affected
- Unaffected

Hedgerow - Impact
- Removed
- Potentially Affected
- Unaffected

Groups of trees - Impact
- Removed
- Affected Managed
- Potentially Affected
- Unaffected

Note: The proposed overhead line alignment and proposed underground cable alignment together comprise the alignment. For further details regarding the design, please refer to Figures 4.1 (document reference 6.4.F1) and 4.2 (document reference 6.4.F2).

Notes: Background mapping information has been reproduced from the Ordnance Survey by permission of Ordnance Survey of the Controller of His Majesty's Stationery Office. © Crown copyright and database rights (2025) Licence OS100024241 and AC0000807948. © Crown copyright and database rights 2025 Ordnance Survey AC0000808122. Contains public sector information licensed under the Open Government Licence v3.0. © National Grid UK



Rev	Date	Description	Drawn	Check	Approv
C	Mar 2026	FOR DCO APPLICATION	JAL	AF	KB
B	Feb 2026	FOR DCO APPLICATION	JAL	AF	KB
A	Aug 2025	FOR DCO APPLICATION	JAL	AF	KB

nationalgrid

PROJECT: Norwich to Tilbury

Planning Inspectorate App Number: EN020027
Regulation 5(2)(a)

Title:

Figure A13.6.1- Landscape and Visual Arboriculture Impacts Plan
Page 294 of 396

Designed	M. Watson	Date	March 26
Drawn	J. Acero Leon	Date	March 26
Checked	A. Fell	Date	March 26
Approved	K. Burrows	Date	March 26
Scale:	1:2,500	Datum:	AOD
Original Size:	A3	Grid:	OS
Suitability Code:	A2	Project Number:	10059280

Suitability Description: Accepted as Concept Stage

Drawing Number: 10059280-ARC-EBD-ZZ-DR-ZZ-00393

Revision: C

Print Date: 03-11-26 17:52:42

COPYRIGHT. NOT TO BE REPRODUCED WITHOUT THE WRITTEN PERMISSION OF NATIONAL GRID ELECTRICITY TRANSMISSION Plc

Doc Ref: 6.13.A6.F1

Tanks
Sewage Works
Pond
Osiers
Path (um)
Pond
Pond
Path (um)
GOODMANS LANE
Ter
River
Straw Brook
39.3m
PAULK HALL LANE
Ruin
FB
FOR CONTINUATION SEE PAGE 296
FOR CONTINUATION SEE PAGE 294
FOR CONTINUATION SEE PAGE 297
T867
T871
T872
T873
T874
T875
T876
T877
T878
T880
T883
TB126
TB127
W310
W311
N
0 Issues
1:2,500
0.1 km
Print Date: 03-11-26 17:52:48

Order Limits
Sheet index outline
Proposed project design details
Proposed standard lattice pylon location
Proposed overhead line alignment
Other temporary and permanent construction and operational works
Discipline specific constraints
Arboriculture Study Area
Important Hedgerows
TPO group of trees
TPO indiviual trees
Root protection area
Trees - Impact
Removed
Affected Managed
Potentially Affected
Unaffected
Hedgerow - Impact
Removed
Potentially Affected
Unaffected
Groups of trees - Impact
Removed
Affected Managed
Potentially Affected
Unaffected

Note: The proposed overhead line alignment and proposed underground cable alignment together comprise the alignment. For further details regarding the design, please refer to Figures 4.1 (document reference 6.4.F1) and 4.2 (document reference 6.4.F2).

Notes: Background mapping information has been reproduced from the Ordnance Survey by permission of Ordnance Survey of the Controller of His Majesty's Stationery Office. © Crown copyright and database rights (2025) Licence OS100024241 and AC0000807949. © Crown copyright and database rights 2025 Ordnance Survey AC0000808122. Contains public sector information licensed under the Open Government Licence v3.0, © National Grid UK

Norwich
Cambridge
Ipswich
Chelmsford
Tilbury
London

Rev	Date	Description	Drawn	Check	Approv
C	Mar 2026	FOR DCO APPLICATION	JAL	AF	KB
B	Feb 2026	FOR DCO APPLICATION	JAL	AF	KB
A	Aug 2025	FOR DCO APPLICATION	JAL	AF	KB

nationalgrid

PROJECT: Norwich to Tilbury

Planning Inspectorate App Number: EN020027
Regulation 5(2)(a)

Title:

Figure A13.6.1- Landscape and Visual Arboriculture Impacts Plan
Page 295 of 396


Designed	M. Watson	Date	March 26
Drawn	J. Acero Leon	Date	March 26
Checked	A. Fell	Date	March 26
Approved	K. Burrows	Date	March 26
Scale:	1:2,500	Datum:	AOD
Original Size:	A3	Grid:	OS
Suitability Code:	A2	Project Number:	10059280

Suitability Description:
Accepted as Concept Stage

Drawing Number: 10059280-ARC-EBD-ZZ-DR-ZZ-00393
Revision: C

COPYRIGHT: NOT TO BE REPRODUCED WITHOUT THE WRITTEN PERMISSION OF NATIONAL GRID ELECTRICITY TRANSMISSION Plc

Doc Ref: 6.13.A6.F1

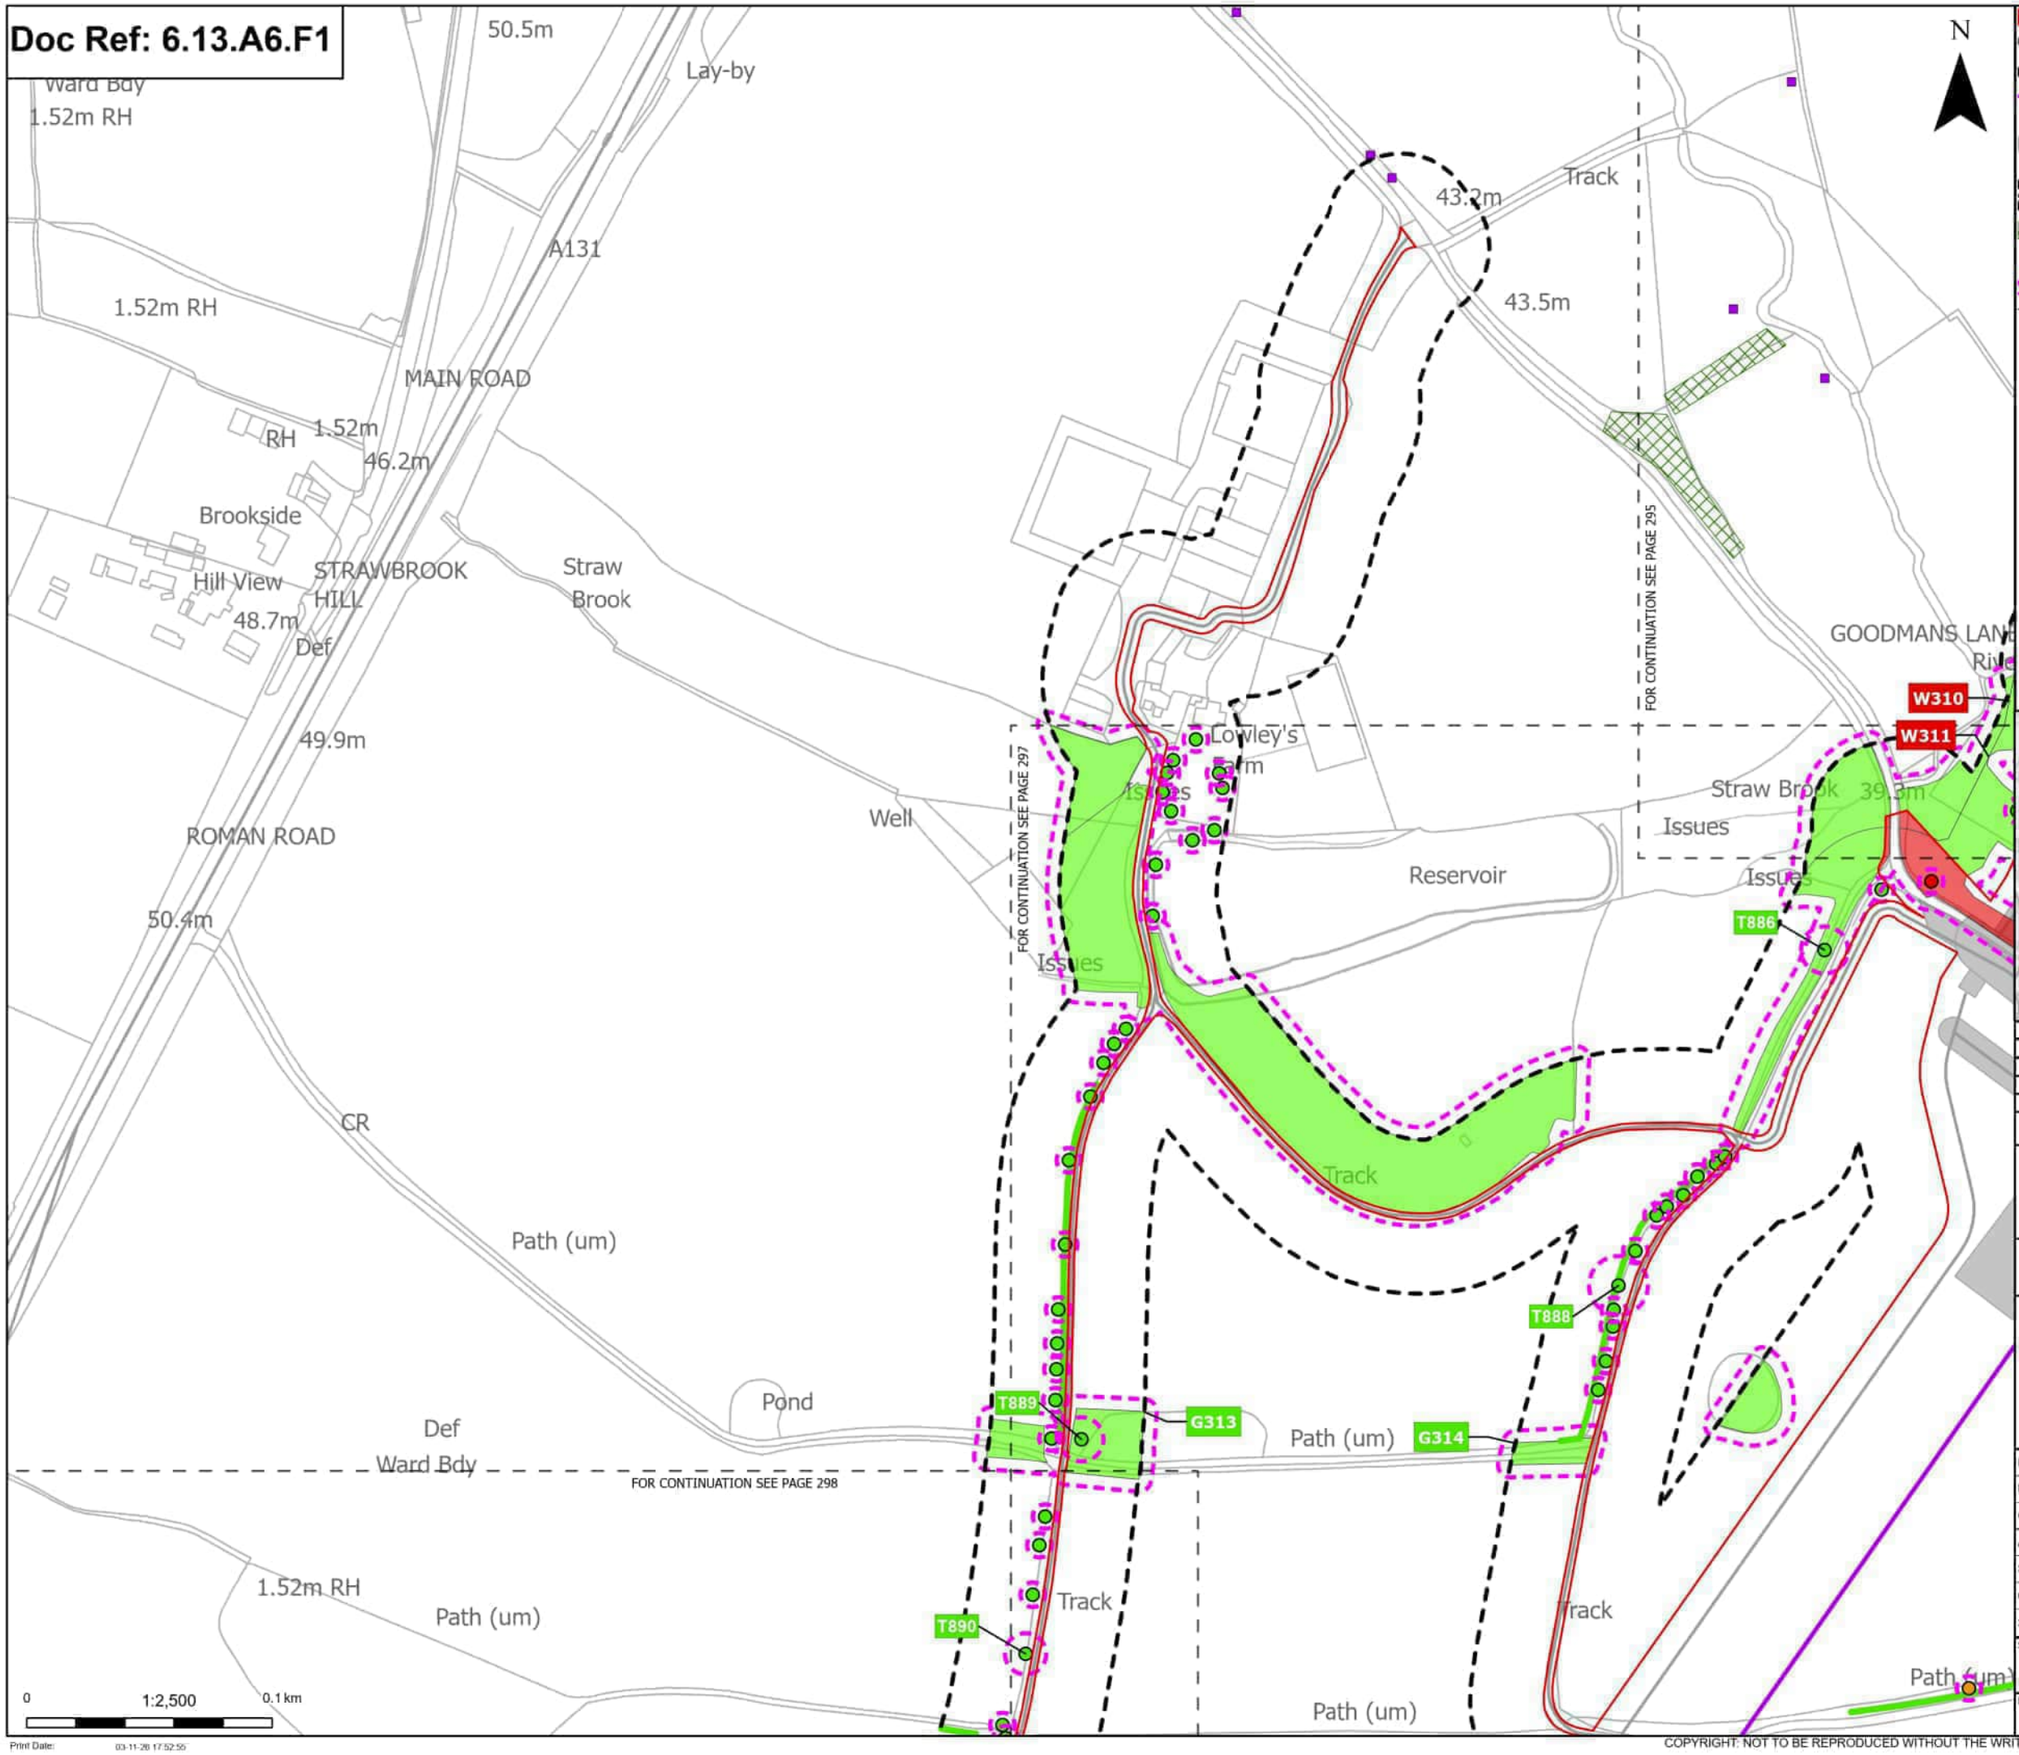

Order Limits
Sheet index outline

Proposed project design details
Proposed overhead line alignment
Other temporary and permanent construction and operational works

Discipline specific constraints
Arboriculture Study Area
TPO group of trees
TPO indivual trees
Root protection area

Trees - Impact
Removed
Potentially Affected
Unaffected

Hedgerow - Impact
Unaffected

Groups of trees - Impact
Removed
Unaffected

Note: The proposed overhead line alignment and proposed underground cable alignment together comprise the alignment. For further details regarding the design, please refer to Figures 4.1 (document reference 6.4.F1) and 4.2 (document reference 6.4.F2).

Notes: Background mapping information has been reproduced from the Ordnance Survey by permission of Ordnance Survey of the Controller of His Majesty's Stationery Office. © Crown copyright and database rights (2025) Licence OS100024241 and AC0000807949. © Crown copyright and database rights 2025 Ordnance Survey AC0000808122, Contains public sector information licensed under the Open Government Licence v3.0, © National Grid UK



Rev	Date	Description	Drawn	Check	Approv
C	Mar 2026	FOR DCO APPLICATION	JAL	AF	KB
B	Feb 2026	FOR DCO APPLICATION	JAL	AF	KB
A	Aug 2025	FOR DCO APPLICATION	JAL	AF	KB

nationalgrid

PROJECT: Norwich to Tilbury

Planning Inspectorate App Number: EN020027
Regulation 5(2)(a)

Title:

Figure A13.6.1- Landscape and Visual Arboriculture Impacts Plan
Page 296 of 396


Designed	M. Watson	Date	March 26
Drawn	J. Acero Leon	Date	March 26
Checked	A. Fell	Date	March 26
Approved	K. Burrows	Date	March 26
Scale:	1:2,500	Datum:	AOD
Original Size:	A3	Grid:	OS
Suitability Code:	A2	Project Number:	10059280

Suitability Description:
Accepted as Concept Stage

Drawing Number: 10059280-ARC-EBD-ZZ-DR-ZZ-00393
Revision: C

COPYRIGHT: NOT TO BE REPRODUCED WITHOUT THE WRITTEN PERMISSION OF NATIONAL GRID ELECTRICITY TRANSMISSION Plc

Doc Ref: 6.13.A6.F1

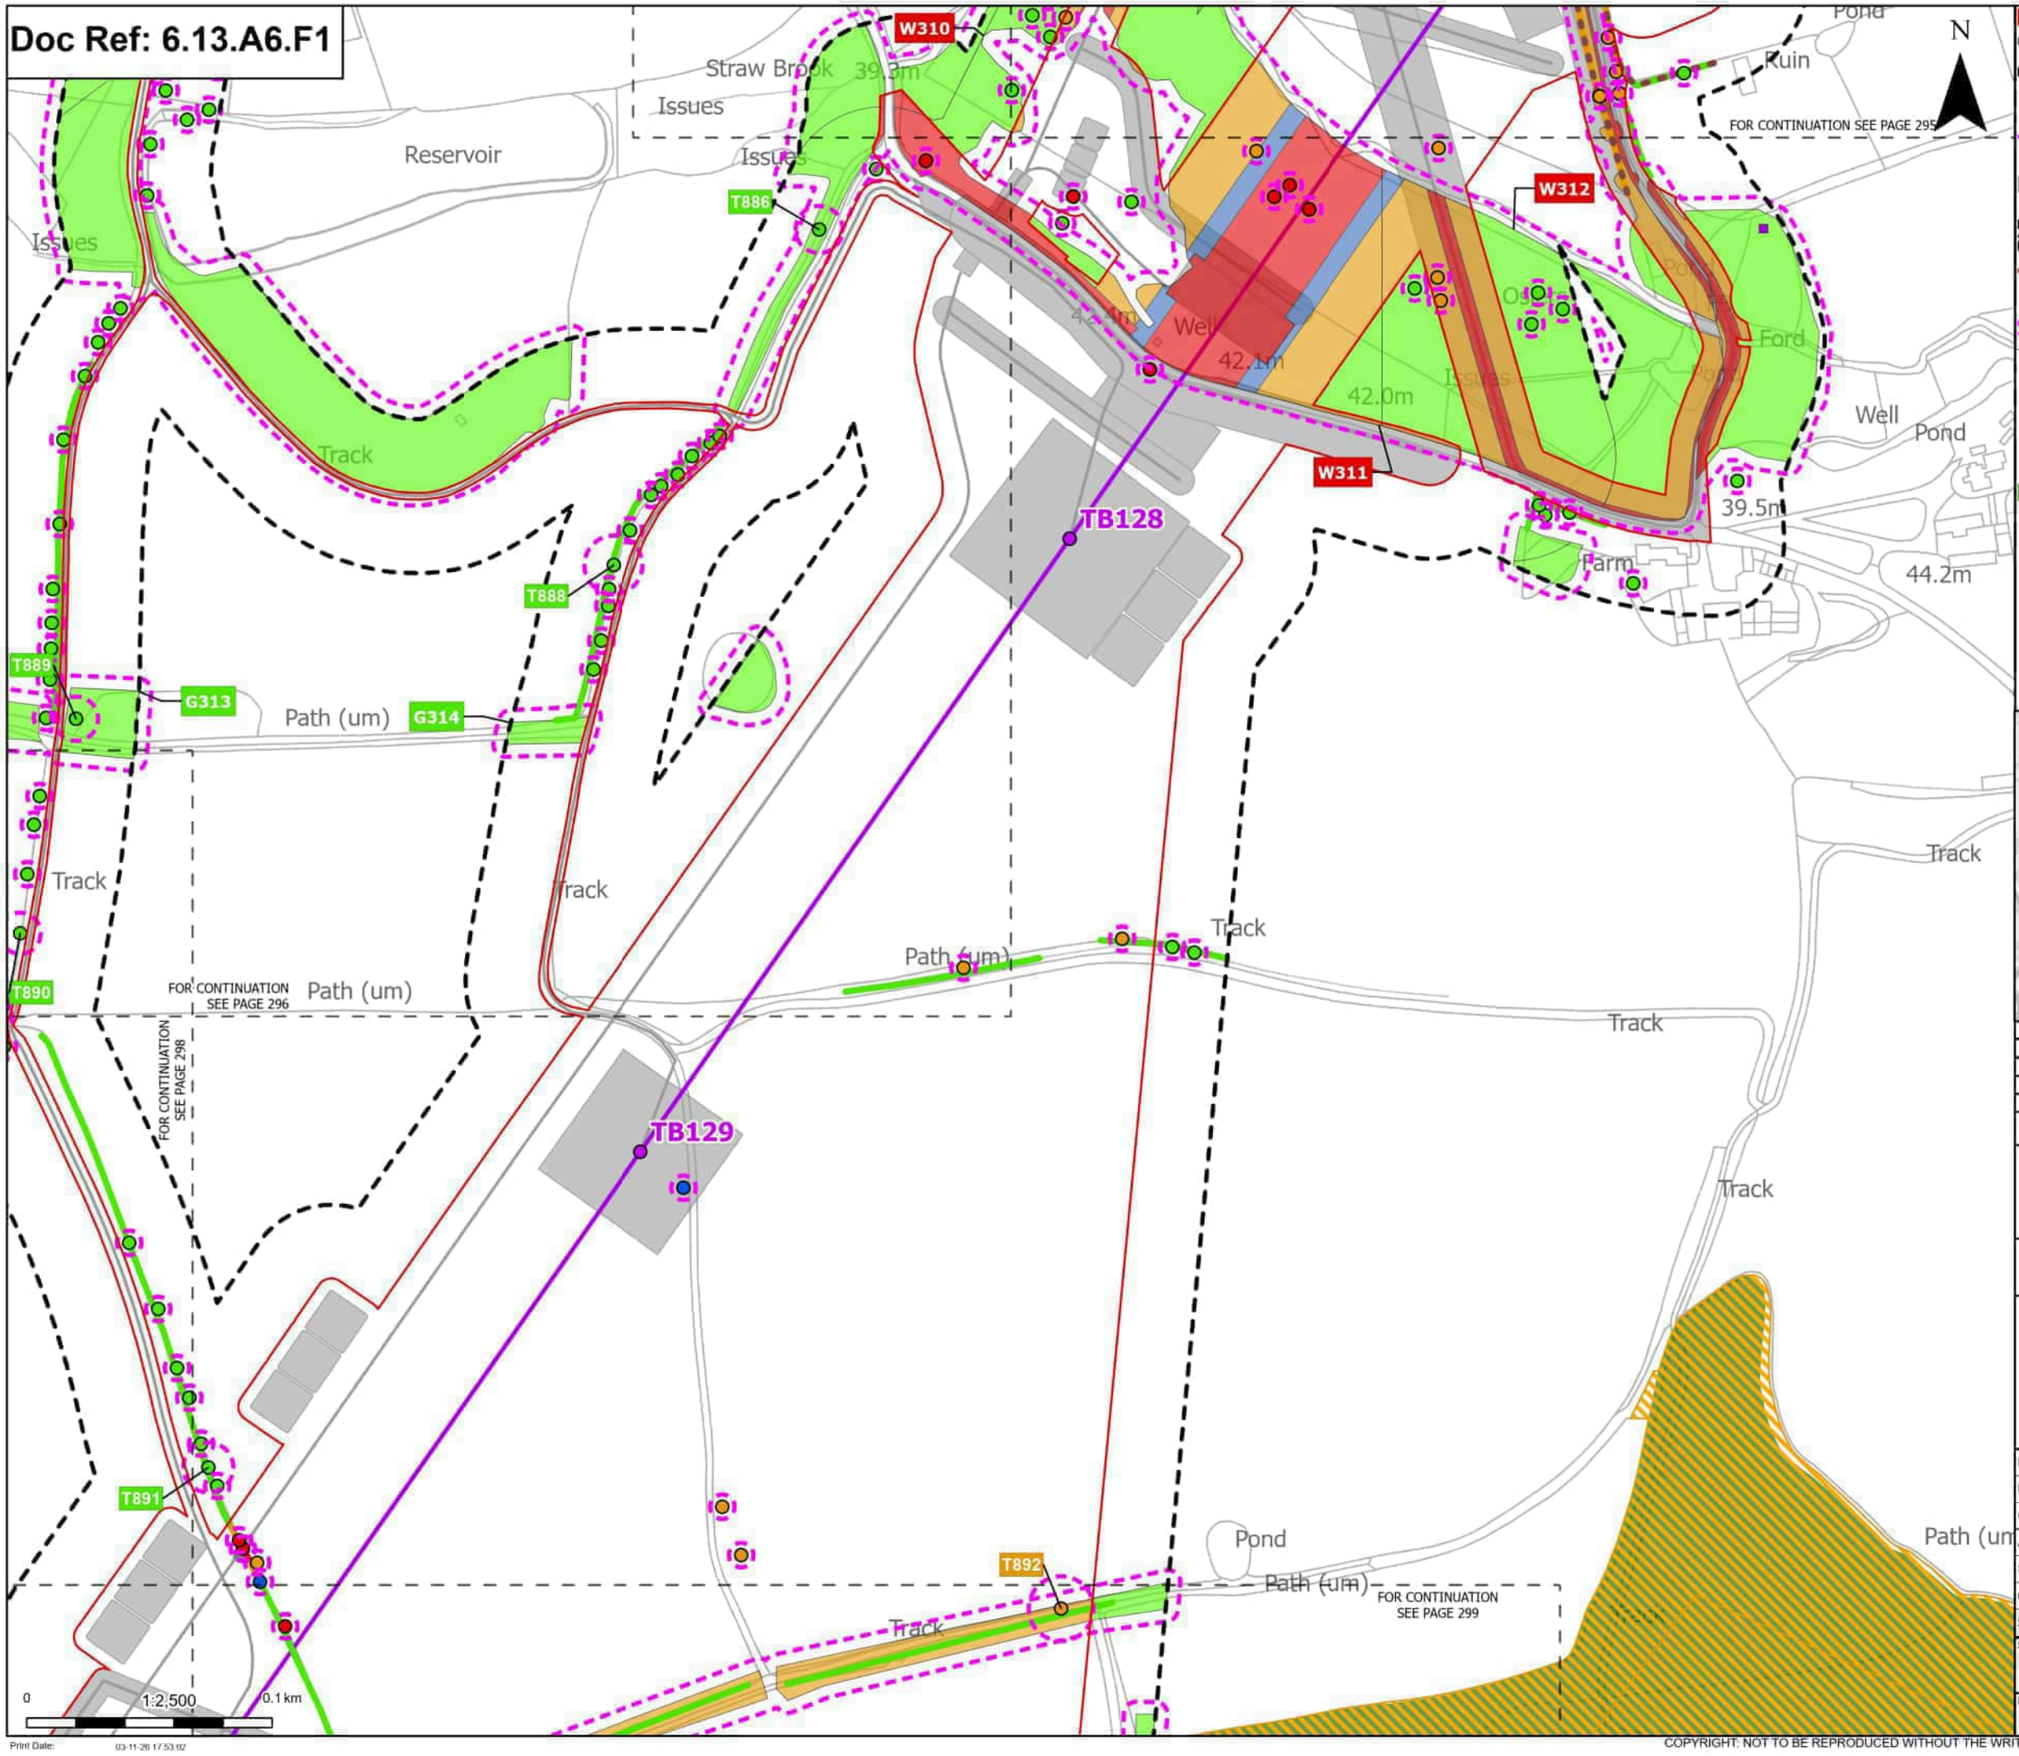

Order Limits
Sheet index outline

Proposed project design details
- Proposed standard lattice pylon location
- Proposed overhead line alignment
- Other temporary and permanent construction and operational works

Discipline specific constraints
- Arboriculture Study Area
- Important Hedgerows
- TPO indiviual trees
- Root protection area

Trees - Impact
- Removed
- Affected Managed
- Potentially Affected
- Unaffected

Ancient Woodland Sites (Ancient Woodland Inventory as per DCO Submission)

Updated Ancient Woodland Sites (Ancient Woodland Inventory as per October 2025)

Hedgerow - Impact
- Removed
- Potentially Affected
- Unaffected

Groups of trees - Impact
- Removed
- Affected Managed
- Potentially Affected
- Unaffected

Note: The proposed overhead line alignment and proposed underground cable alignment together comprise the alignment. For further details regarding the design, please refer to Figures 4.1 (document reference 6.4.F1) and 4.2 (document reference 6.4.F2).

Notes: Background mapping information has been reproduced from the Ordnance Survey by permission of Ordnance Survey of the Controller of His Majesty's Stationery Office. © Crown copyright and database rights (2025) Licence OS100024241 and AC0000807948. © Crown copyright and database rights 2025 Ordnance Survey AC0000808122, Contains public sector information licensed under the Open Government Licence v3.0, © National Grid UK



Rev	Date	Description	Drawn	Check	Approv
C	Mar 2026	FOR DCO APPLICATION	JAL	AF	KB
B	Feb 2026	FOR DCO APPLICATION	JAL	AF	KB
A	Aug 2025	FOR DCO APPLICATION	JAL	AF	KB

nationalgrid

PROJECT: Norwich to Tilbury

Planning Inspectorate App Number: EN020027
Regulation 5(2)(a)

Title:

Figure A13.6.1- Landscape and Visual Arboriculture Impacts Plan
Page 297 of 396

Designed	M. Watson	Date	March 26
Drawn	J. Acero Leon	Date	March 26
Checked	A. Fell	Date	March 26
Approved	K. Burrows	Date	March 26
Scale:	1:2,500	Datum:	AOD
Original Size:	A3	Grid:	OS
Suitability Code:	A2	Project Number:	10059280

Suitability Description: Accepted as Concept Stage


Drawing Number: 10059280-ARC-EBD-ZZ-DR-ZZ-00393

Revision: C

Print Date: 03-11-26 17:53:02

COPYRIGHT: NOT TO BE REPRODUCED WITHOUT THE WRITTEN PERMISSION OF NATIONAL GRID ELECTRICITY TRANSMISSION Plc

Doc Ref: 6.13.A6.F1

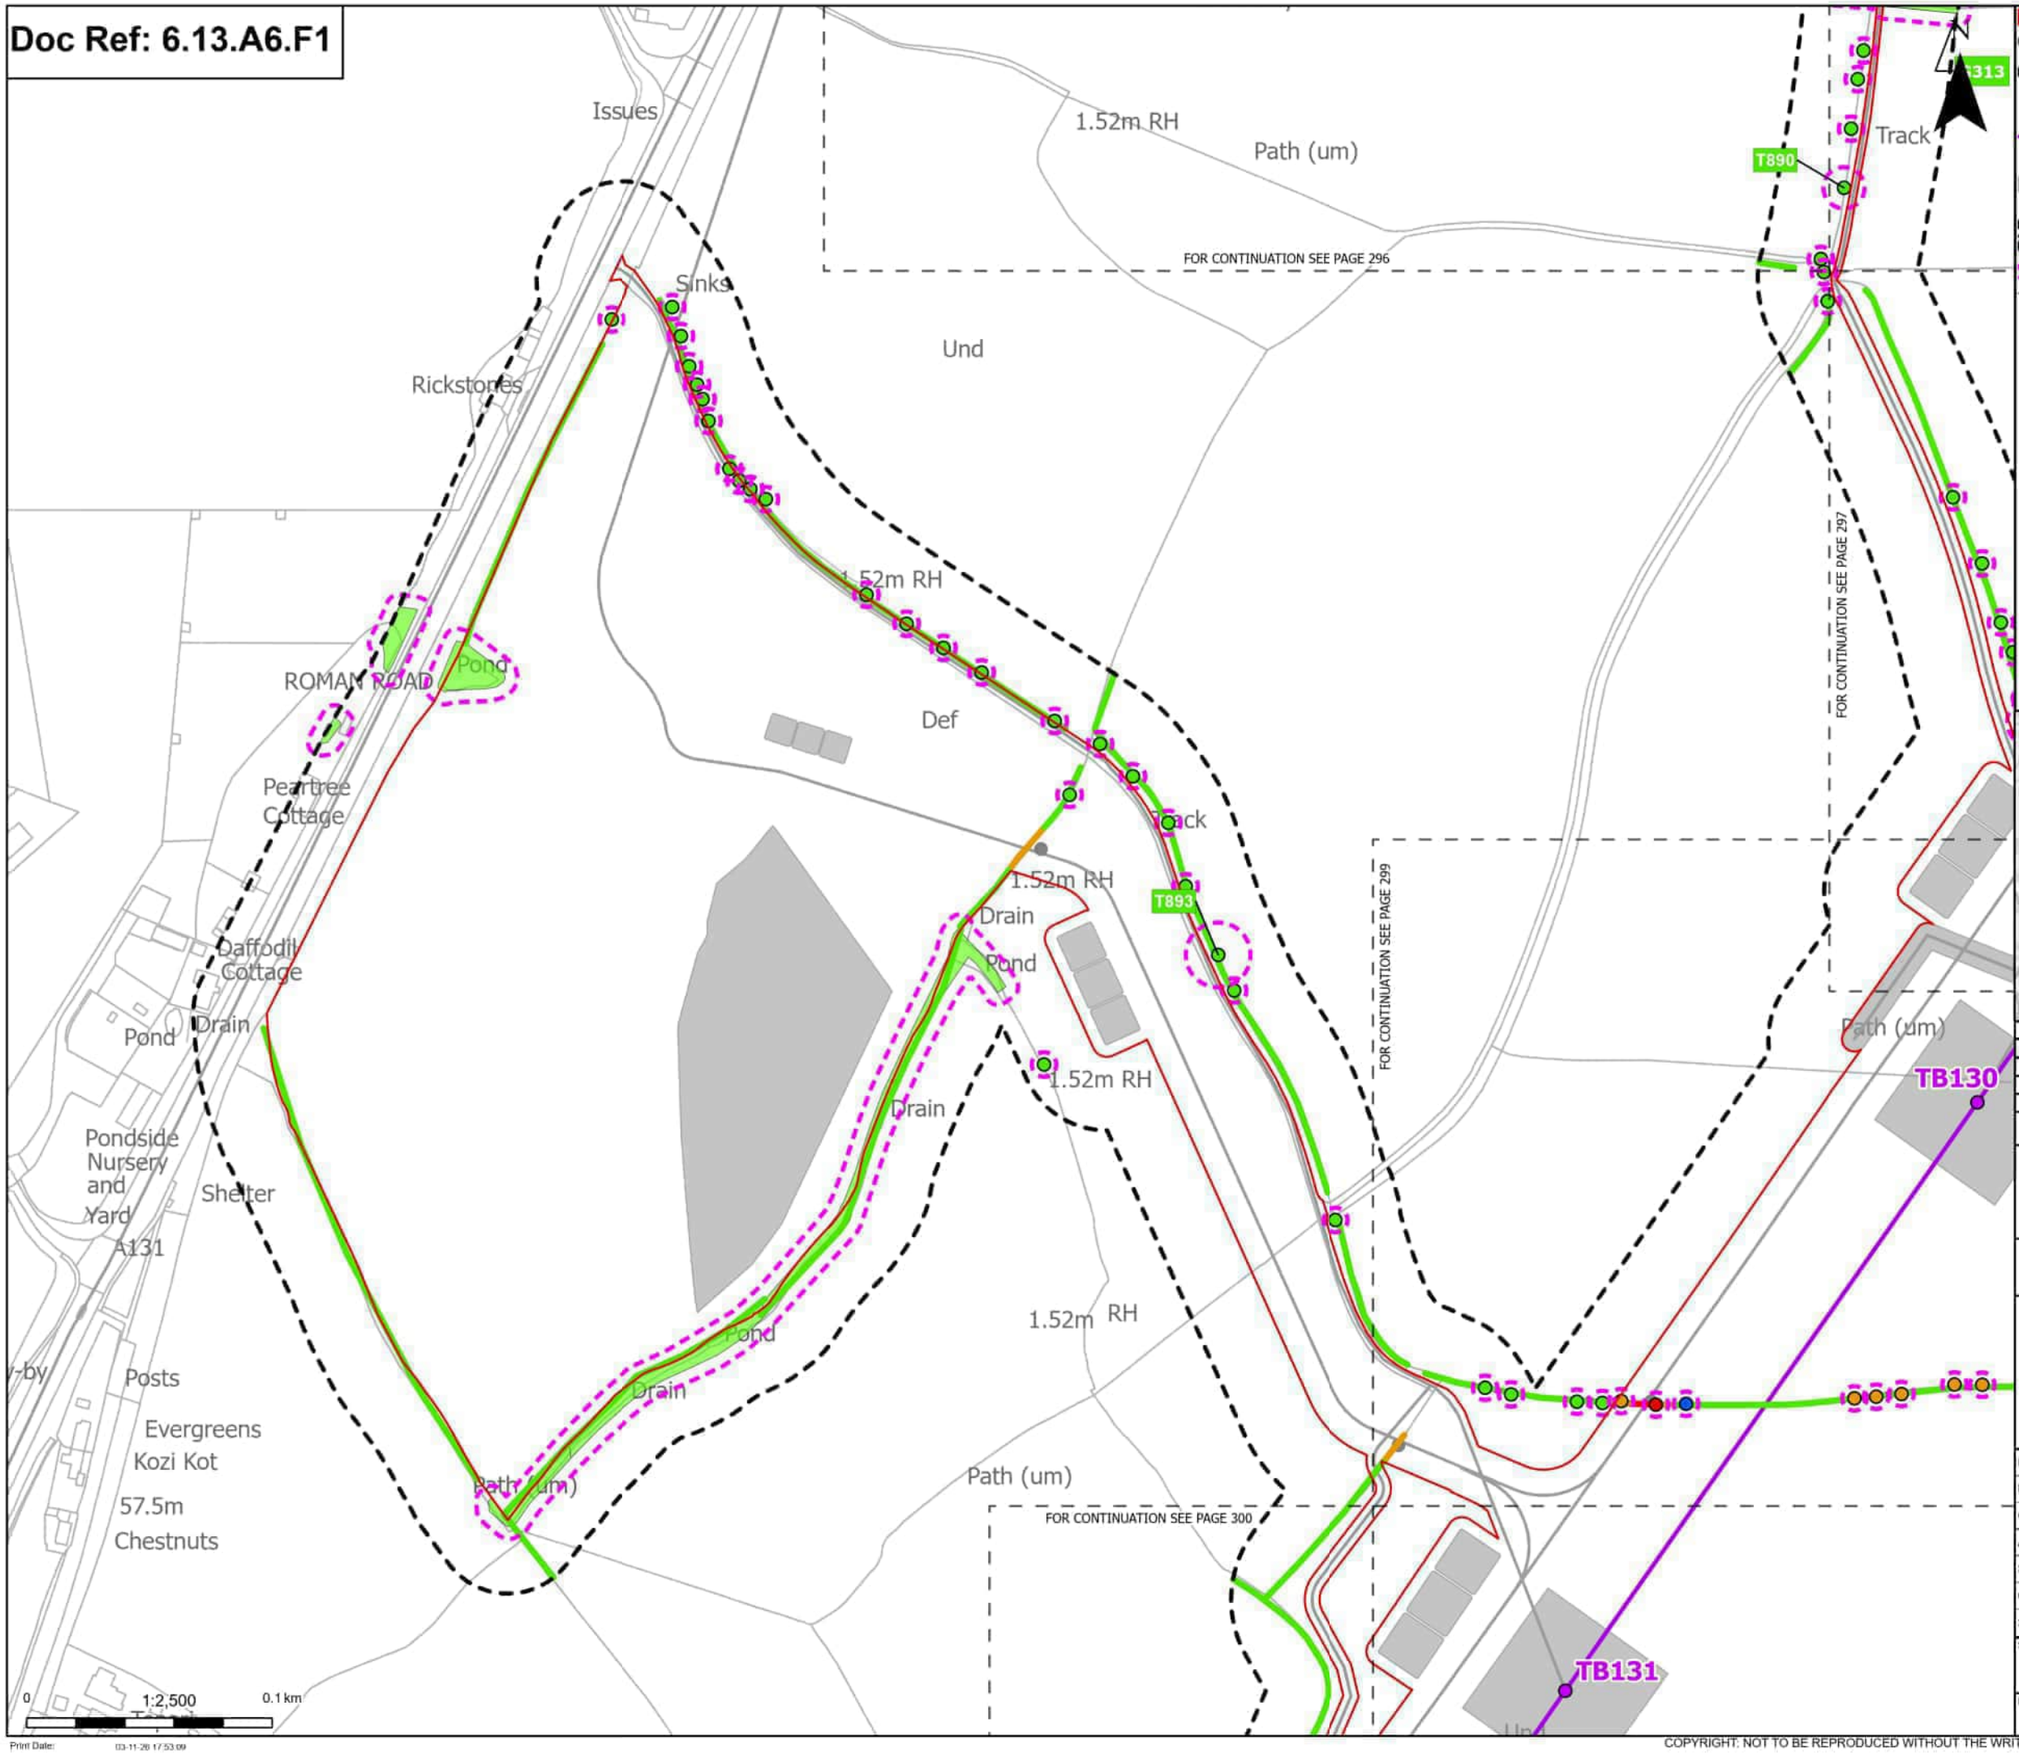

Order Limits
Sheet index outline

Proposed project design details
- Proposed standard lattice pylon location
- Proposed overhead line alignment
- Other temporary and permanent construction and operational works

Discipline specific constraints
- Arboriculture Study Area
- Root protection area

Trees - Impact
- Removed
- Affected Managed
- Potentially Affected
- Unaffected

Hedgerow - Impact
- Removed
- Potentially Affected
- Unaffected

Groups of trees - Impact
- Unaffected

Note: The proposed overhead line alignment and proposed underground cable alignment together comprise the alignment. For further details regarding the design, please refer to Figures 4.1 (document reference 6.4.F1) and 4.2 (document reference 6.4.F2).

Notes: Background mapping information has been reproduced from the Ordnance Survey by permission of Ordnance Survey of the Controller of His Majesty's Stationery Office. © Crown copyright and database rights (2025) Licence OS100024241 and AC0000807948. © Crown copyright and database rights 2025 Ordnance Survey AC0000808122. Contains public sector information licensed under the Open Government Licence v3.0, © National Grid UK



Rev	Date	Description	Drawn	Check	Approv
C	Mar 2026	FOR DCO APPLICATION	JAL	AF	KB
B	Feb 2026	FOR DCO APPLICATION	JAL	AF	KB
A	Aug 2025	FOR DCO APPLICATION	JAL	AF	KB

nationalgrid

PROJECT: Norwich to Tilbury

Planning Inspectorate App Number: EN020027
Regulation 5(2)(a)

Title:

Figure A13.6.1- Landscape and Visual Arboriculture Impacts Plan
Page 298 of 396


Designed	M. Watson	Date	March 26
Drawn	J. Acero Leon	Date	March 26
Checked	A. Fell	Date	March 26
Approved	K. Burrows	Date	March 26
Scale:	1:2,500	Datum:	AOD
Original Size:	A3	Grid:	OS
Suitability Code:	A2	Project Number:	10059280

Suitability Description:
Accepted as Concept Stage

Drawing Number: 10059280-ARC-EBD-ZZ-DR-ZZ-00393
Revision: C

COPYRIGHT. NOT TO BE REPRODUCED WITHOUT THE WRITTEN PERMISSION OF NATIONAL GRID ELECTRICITY TRANSMISSION Plc

Doc Ref: 6.13.A6.F1

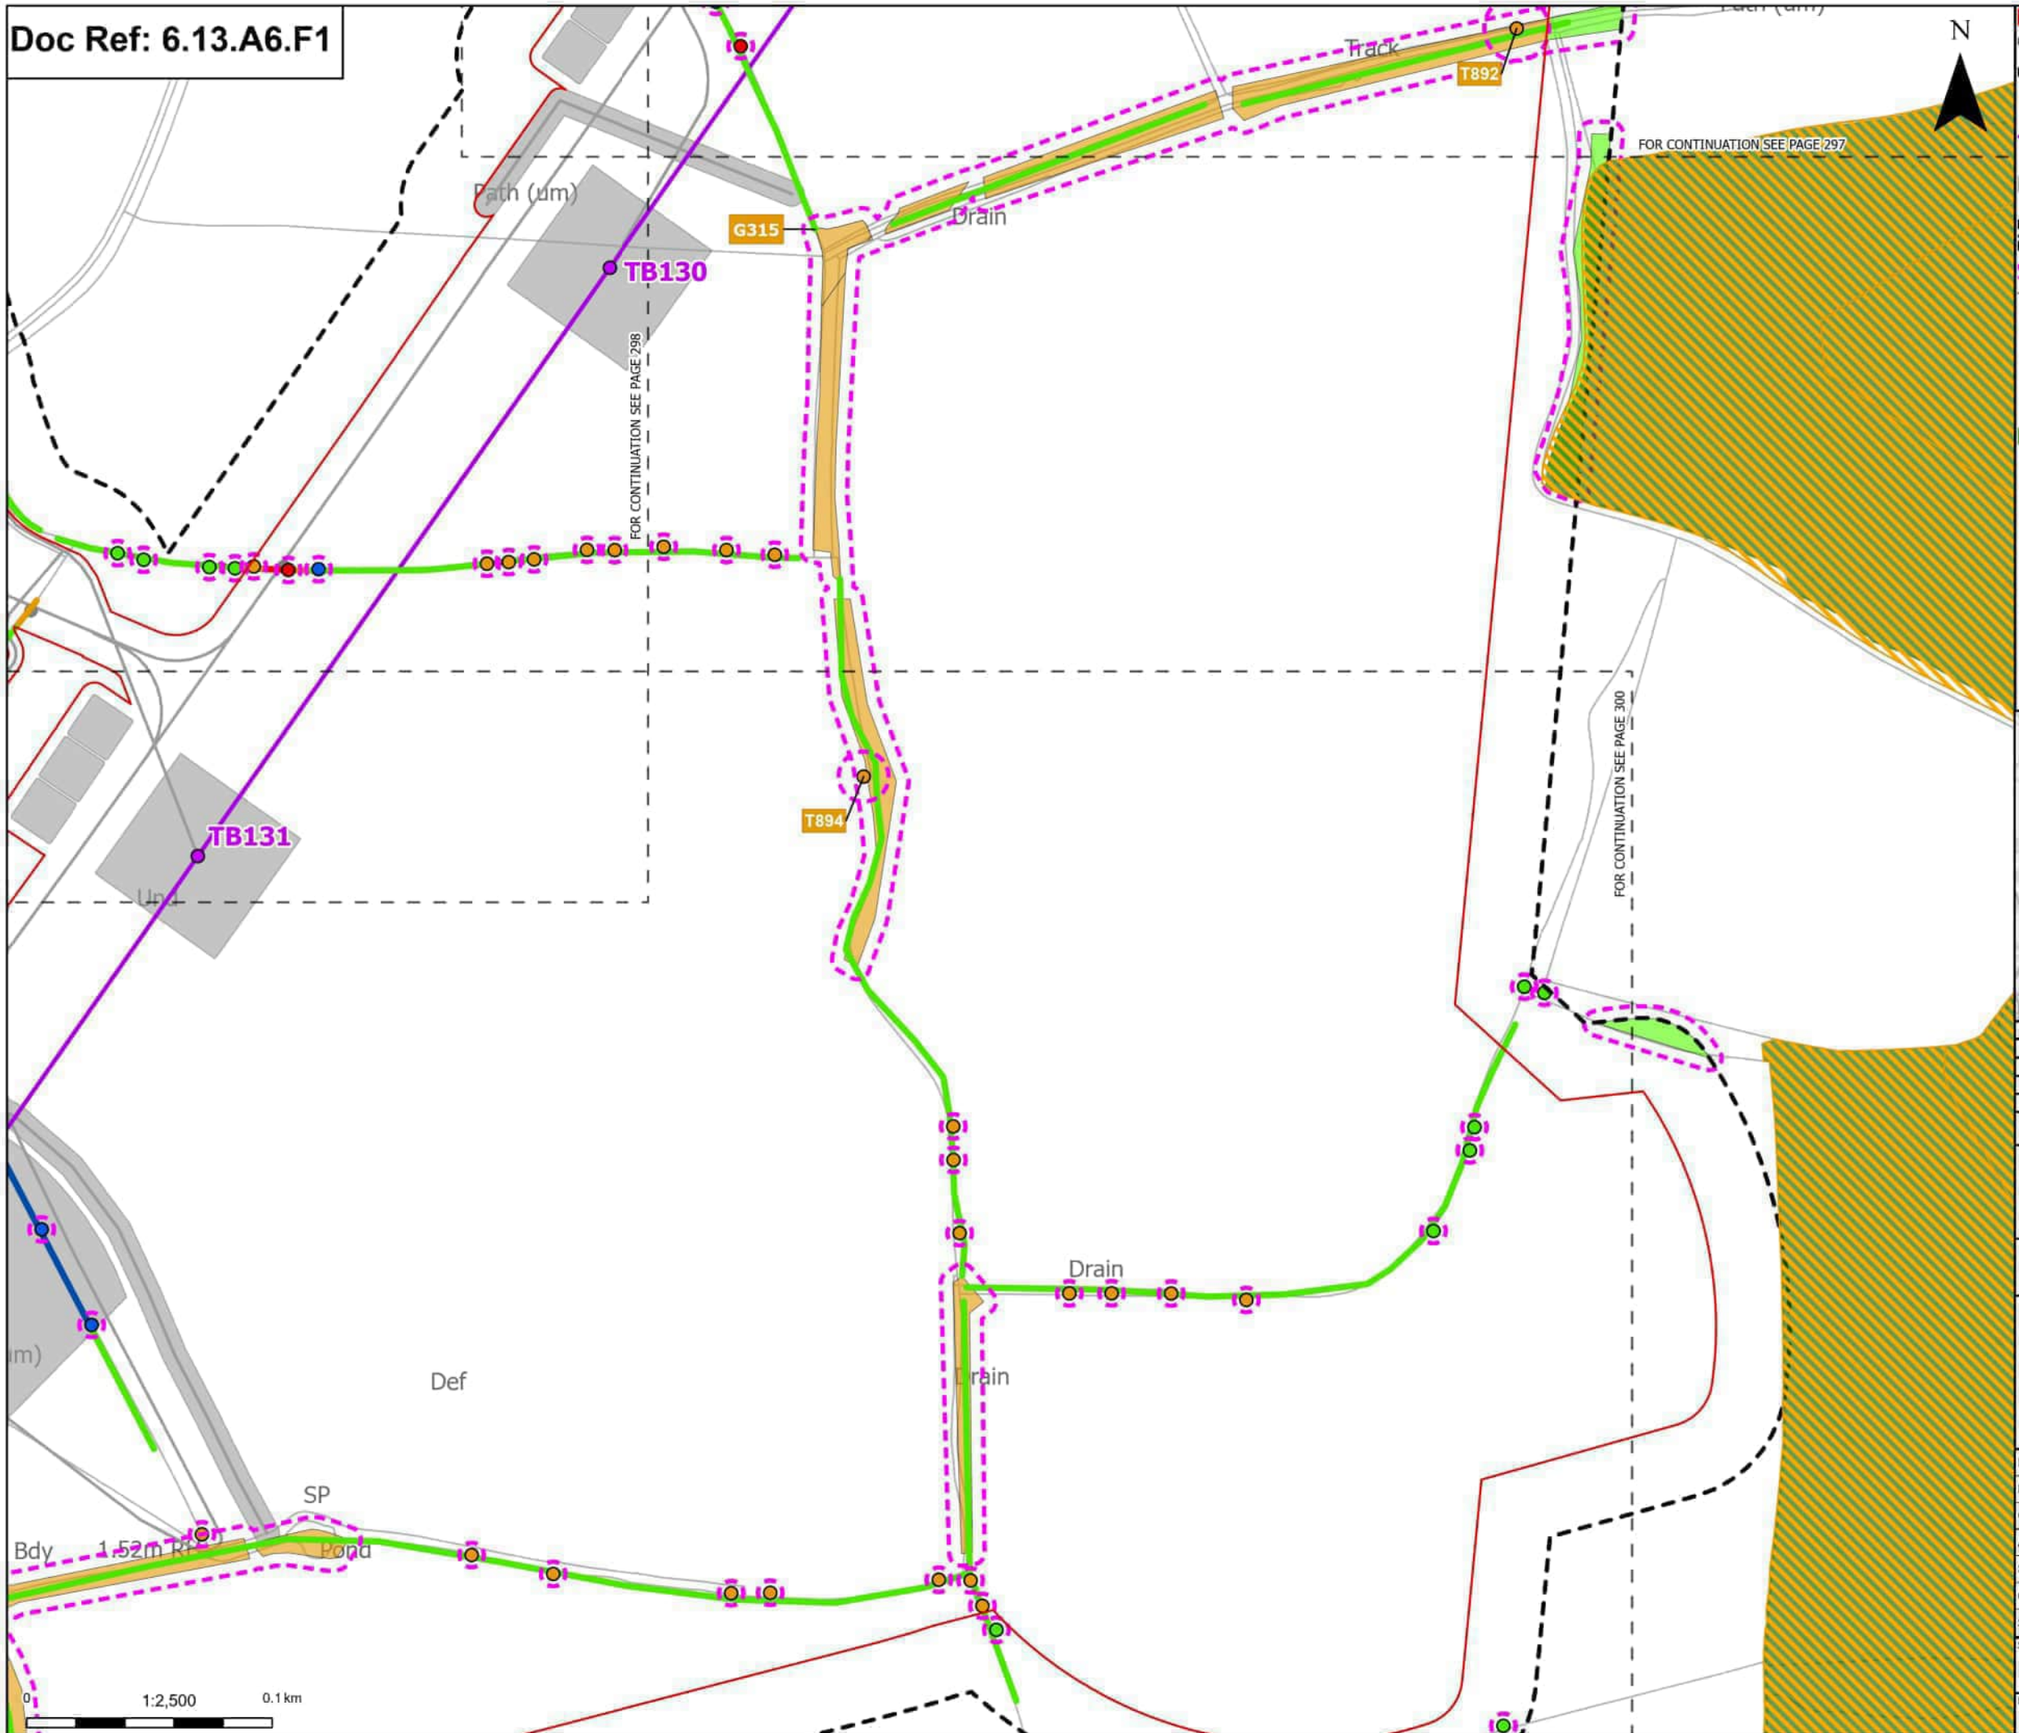

Order Limits
Sheet index outline

Proposed project design details
- Proposed standard lattice pylon location
- Proposed overhead line alignment
- Other temporary and permanent construction and operational works

Discipline specific constraints
- Arboriculture Study Area
- Root protection area

Trees - Impact
- Removed
- Affected Managed
- Potentially Affected
- Unaffected

Ancient Woodland Sites (Ancient Woodland Inventory as per DCO Submission)

Updated Ancient Woodland Sites (Ancient Woodland Inventory as per October 2025)

Hedgerow - Impact
- Removed
- Affected Managed
- Potentially Affected
- Unaffected

Groups of trees - Impact
- Potentially Affected
- Unaffected

Note: The proposed overhead line alignment and proposed underground cable alignment together comprise the alignment. For further details regarding the design, please refer to Figures 4.1 (document reference 6.4.F1) and 4.2 (document reference 6.4.F2).

Notes: Background mapping information has been reproduced from the Ordnance Survey by permission of Ordnance Survey of the Controller of His Majesty's Stationery Office. © Crown copyright and database rights (2025) Licence OS100024241 and AC0000807948. © Crown copyright and database rights 2025 Ordnance Survey AC0000808122, Contains public sector information licensed under the Open Government Licence v3.0, © National Grid UK



Rev	Date	Description	Drawn	Check	Approv
C	Mar 2026	FOR DCO APPLICATION	JAL	AF	KB
B	Feb 2026	FOR DCO APPLICATION	JAL	AF	KB
A	Aug 2025	FOR DCO APPLICATION	JAL	AF	KB

nationalgrid

PROJECT: Norwich to Tilbury

Planning Inspectorate App Number: EN020027
Regulation 5(2)(a)

Title:

Figure A13.6.1- Landscape and Visual Arboriculture Impacts Plan
Page 299 of 396

Designed	M. Watson	Date	March 26
Drawn	J. Acero Leon	Date	March 26
Checked	A. Fell	Date	March 26
Approved	K. Burrows	Date	March 26
Scale:	1:2,500	Datum:	AOD
Original Size:	A3	Grid:	OS
Suitability Code:	A2	Project Number:	10059280


Suitability Description:
Accepted as Concept Stage

Drawing Number: 10059280-ARC-EBD-ZZ-DR-ZZ-00393
Revision: C

Print Date: 03-11-26 17:53:15

COPYRIGHT: NOT TO BE REPRODUCED WITHOUT THE WRITTEN PERMISSION OF NATIONAL GRID ELECTRICITY TRANSMISSION Plc

Doc Ref: 6.13.A6.F1

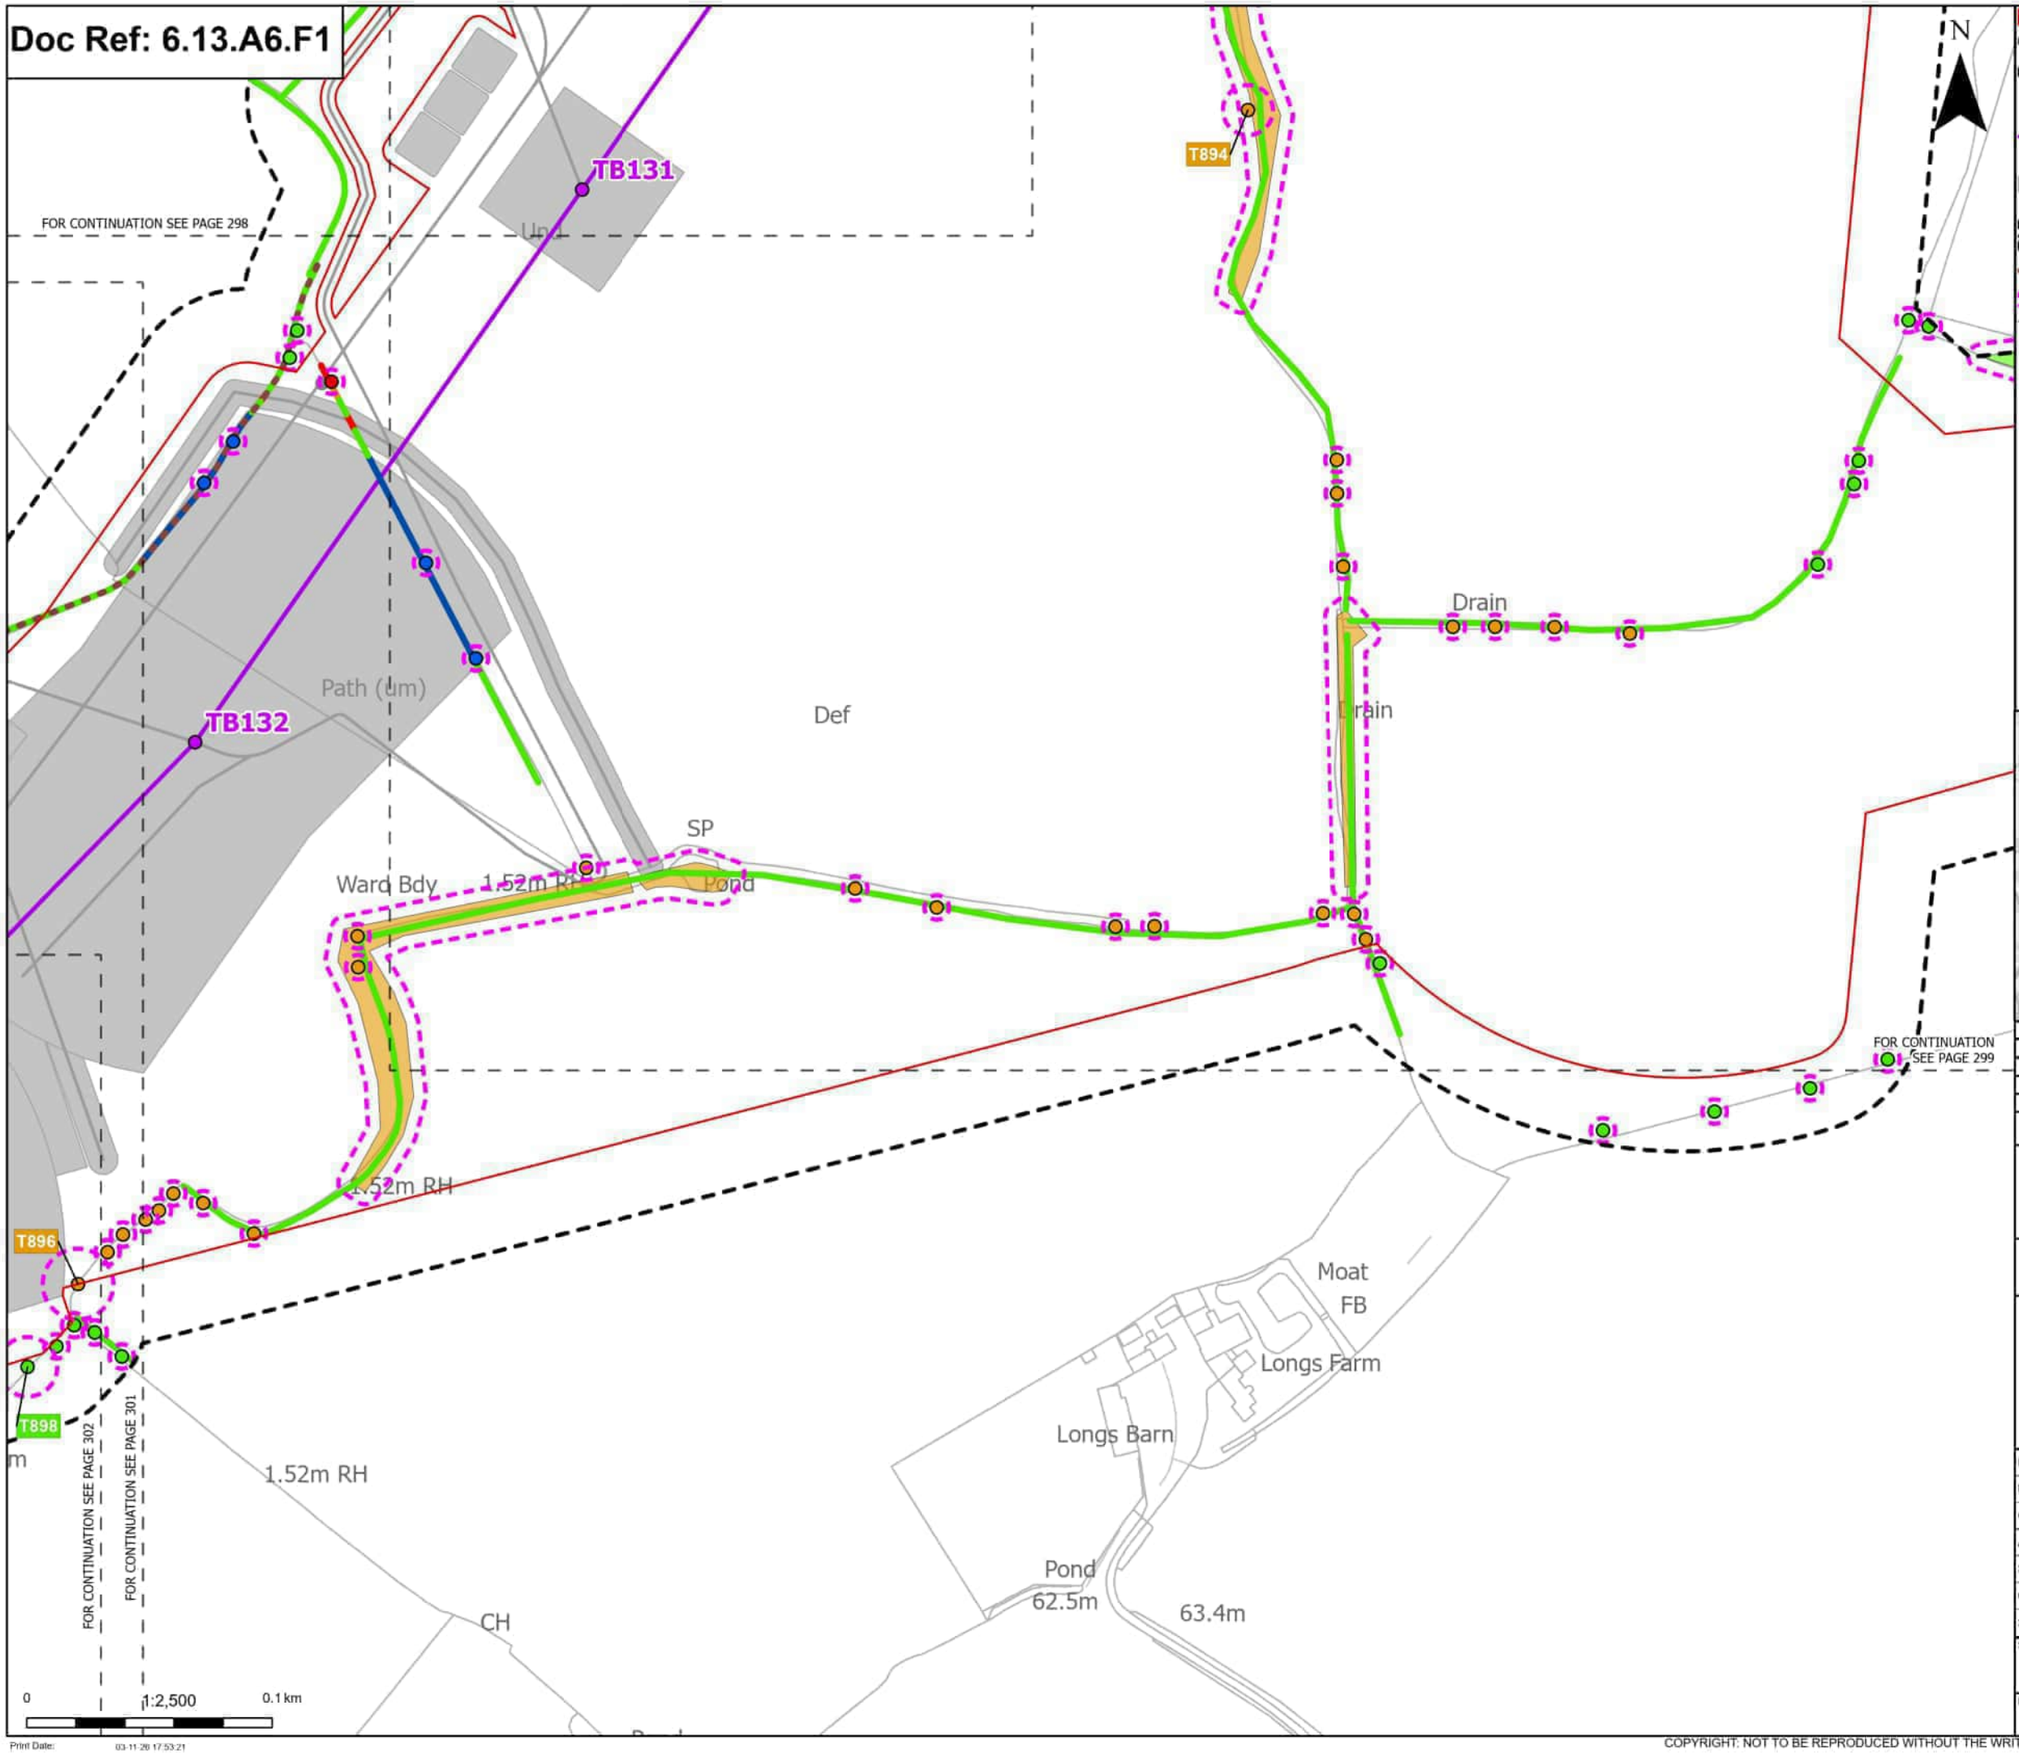

Order Limits
Sheet index outline

Proposed project design details
- Proposed standard lattice pylon location
- Proposed overhead line alignment
- Other temporary and permanent construction and operational works

Discipline specific constraints
- Arboriculture Study Area
- Important Hedgerows
- Root protection area

Trees - Impact
- Removed
- Affected Managed
- Potentially Affected
- Unaffected

Hedgerow - Impact
- Removed
- Affected Managed
- Potentially Affected
- Unaffected

Groups of trees - Impact
- Potentially Affected
- Unaffected

Note: The proposed overhead line alignment and proposed underground cable alignment together comprise the alignment. For further details regarding the design, please refer to Figures 4.1 (document reference 6.4.F1) and 4.2 (document reference 6.4.F2).

Notes: Background mapping information has been reproduced from the Ordnance Survey by permission of Ordnance Survey of the Controller of His Majesty's Stationery Office. © Crown copyright and database rights (2025) Licence OS100024241 and AC0000807948. © Crown copyright and database rights 2025 Ordnance Survey AC0000808122. Contains public sector information licensed under the Open Government Licence v3.0. © National Grid UK



Rev	Date	Description	Drawn	Check	Approv
C	Mar 2026	FOR DCO APPLICATION	JAL	AF	KB
B	Feb 2026	FOR DCO APPLICATION	JAL	AF	KB
A	Aug 2025	FOR DCO APPLICATION	JAL	AF	KB

nationalgrid

PROJECT: Norwich to Tilbury

Planning Inspectorate App Number: EN020027
Regulation 5(2)(a)

Title:

Figure A13.6.1- Landscape and Visual Arboriculture Impacts Plan
Page 300 of 396

Designed	M. Watson	Date	March 26
Drawn	J. Acero Leon	Date	March 26
Checked	A. Fell	Date	March 26
Approved	K. Burrows	Date	March 26
Scale:	1:2,500	Datum:	AOD
Original Size:	A3	Grid:	OS
Suitability Code:	A2	Project Number:	10059280


Suitability Description:
Accepted as Concept Stage

Drawing Number: 10059280-ARC-EBD-ZZ-DR-ZZ-00393
Revision: C

Print Date: 03-11-26 17:53:21

COPYRIGHT: NOT TO BE REPRODUCED WITHOUT THE WRITTEN PERMISSION OF NATIONAL GRID ELECTRICITY TRANSMISSION Plc

Doc Ref: 6.13.A6.F1

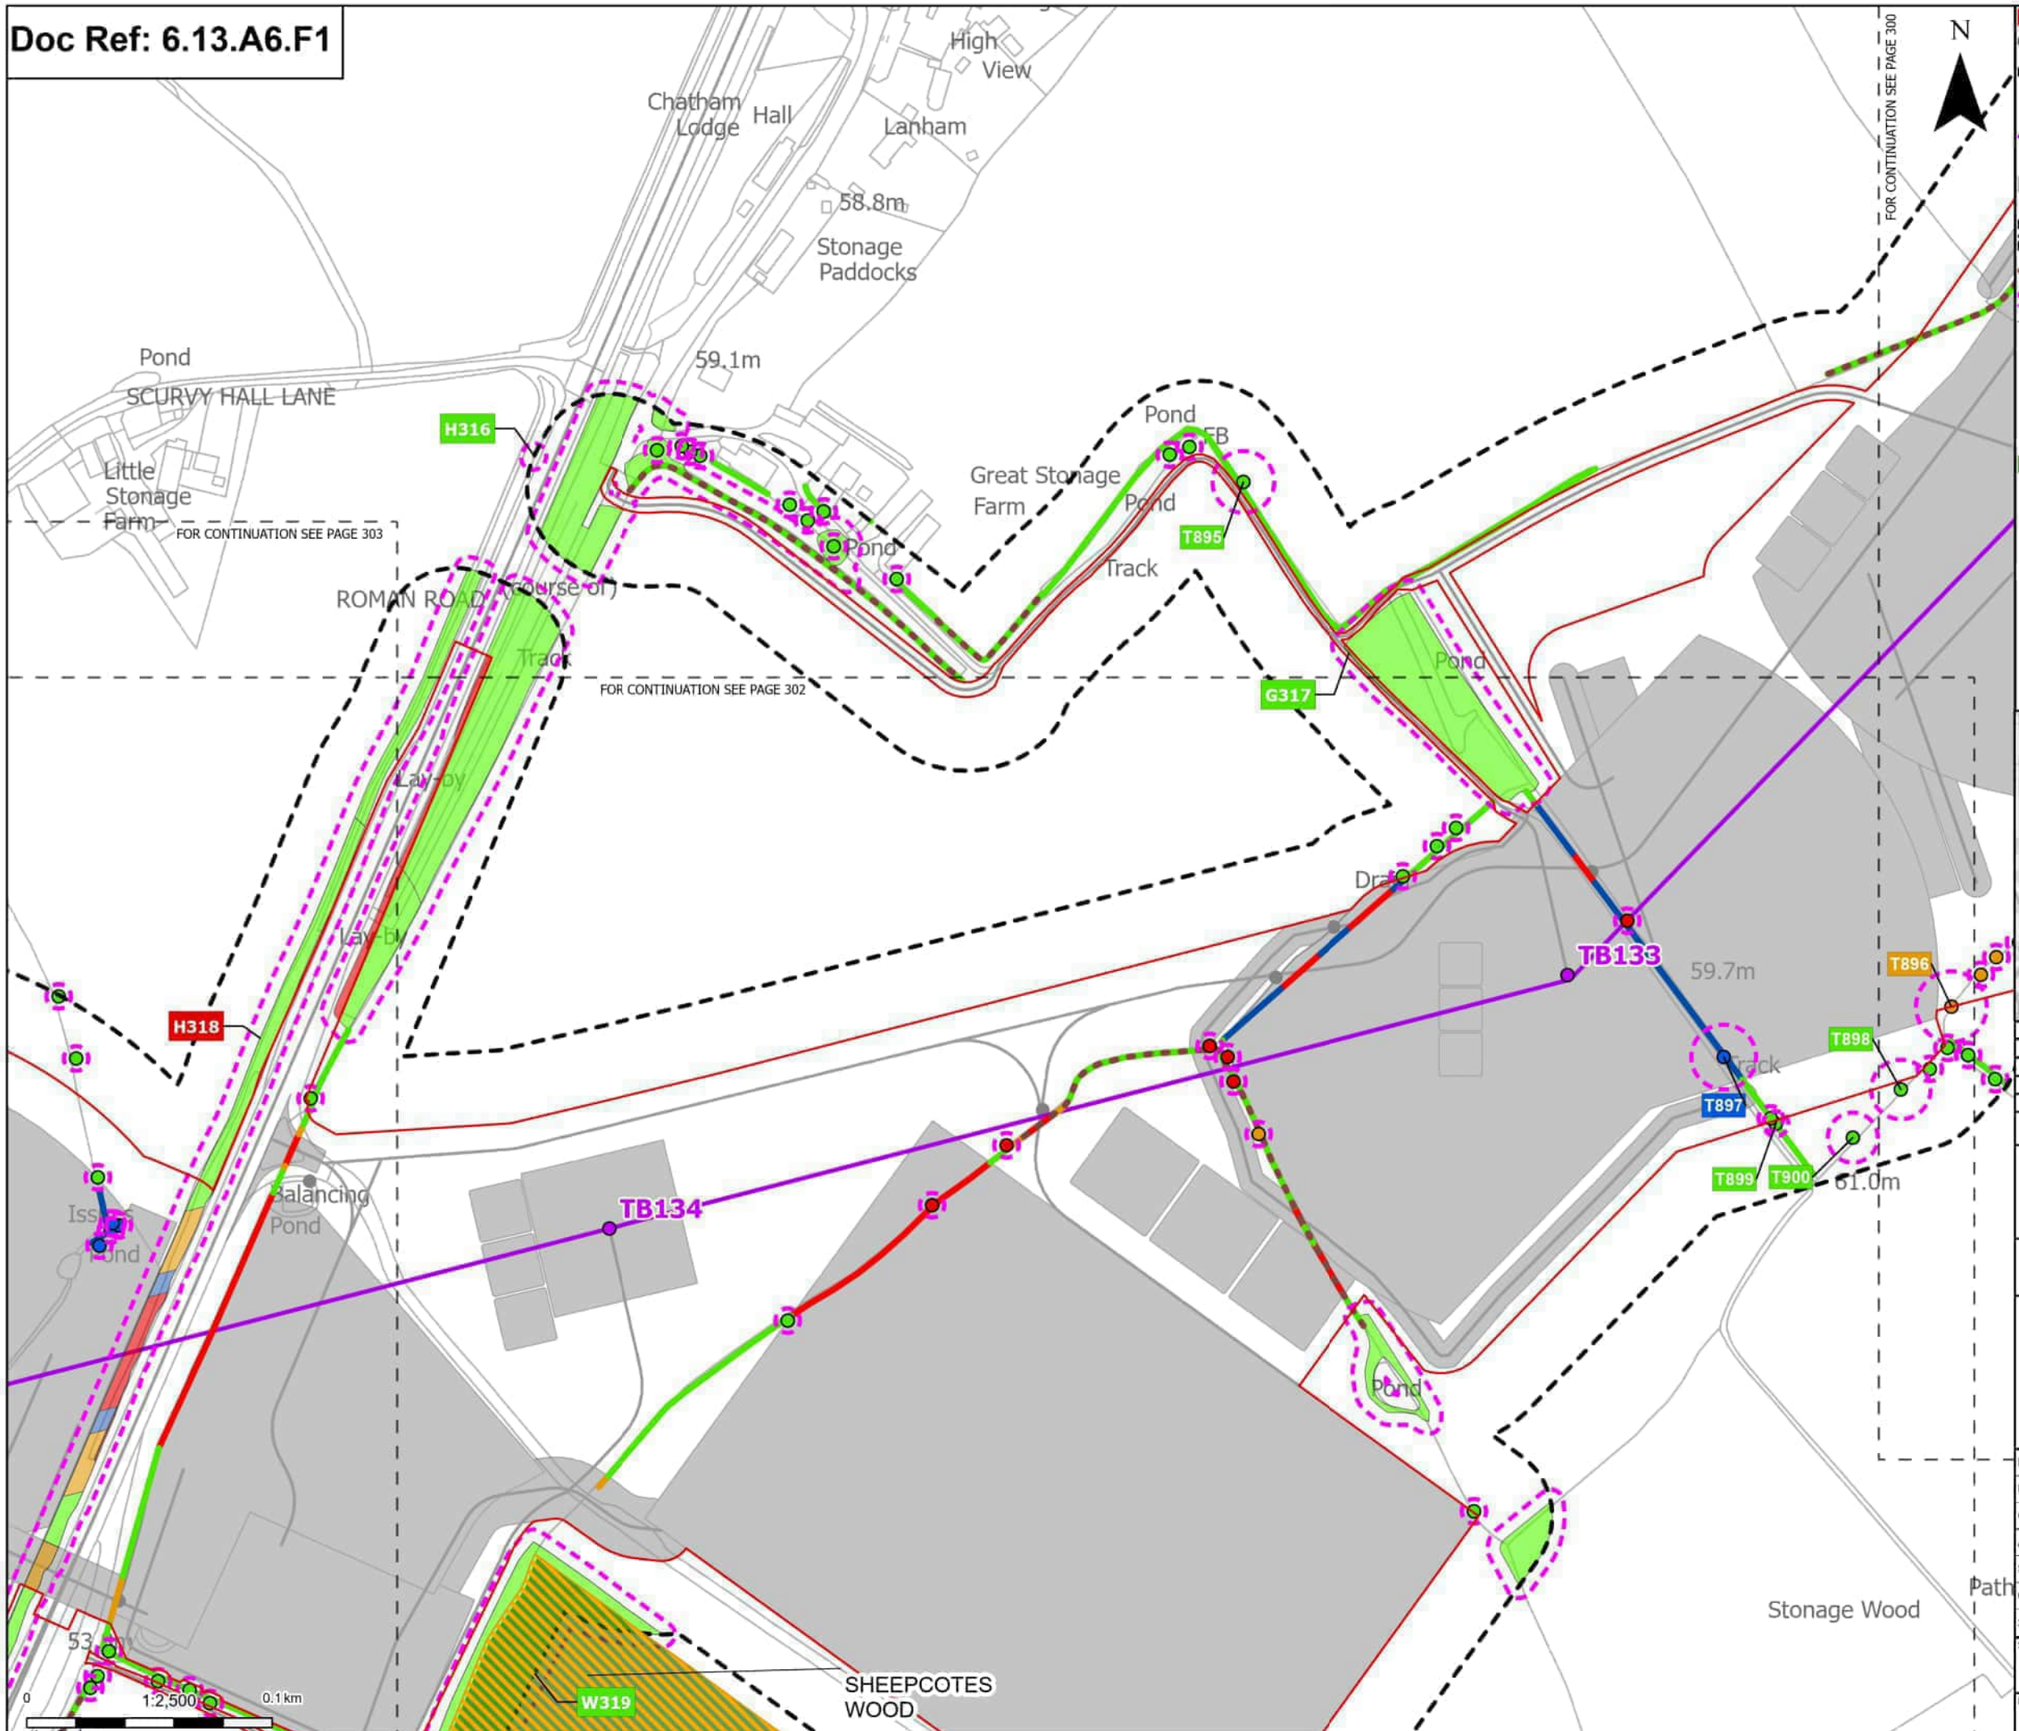

Order Limits
Sheet index outline

Proposed project design details
- Proposed standard lattice pylon location
- Proposed overhead line alignment
- Other temporary and permanent construction and operational works

Discipline specific constraints
- Arboriculture Study Area
- Important Hedgerows
- Root protection area

Trees - Impact
- Removed
- Affected Managed
- Potentially Affected
- Unaffected

Ancient Woodland Sites (Ancient Woodland Inventory as per DCO Submission)

Updated Ancient Woodland Sites (Ancient Woodland Inventory as per October 2025)

Hedgerow - Impact
- Removed
- Affected Managed
- Potentially Affected
- Unaffected

Groups of trees - Impact
- Removed
- Affected Managed
- Potentially Affected
- Unaffected

Note: The proposed overhead line alignment and proposed underground cable alignment together comprise the alignment. For further details regarding the design, please refer to Figures 4.1 (document reference 6.4.F1) and 4.2 (document reference 6.4.F2).

Notes: Background mapping information has been reproduced from the Ordnance Survey by permission of Ordnance Survey of the Controller of His Majesty's Stationery Office. © Crown copyright and database rights (2025) Licence OS100024241 and AC0000807948. © Crown copyright and database rights 2025 Ordnance Survey AC0000808122. Contains public sector information licensed under the Open Government Licence v3.0, © National Grid UK



Rev	Date	Description	Drawn	Check	Approv
C	Mar 2026	FOR DCO APPLICATION	JAL	AF	KB
B	Feb 2026	FOR DCO APPLICATION	JAL	AF	KB
A	Aug 2025	FOR DCO APPLICATION	JAL	AF	KB

nationalgrid

PROJECT: Norwich to Tilbury

Planning Inspectorate App Number: EN020027
Regulation 5(2)(a)

Title:

Figure A13.6.1- Landscape and Visual Arboriculture Impacts Plan
Page 301 of 396


Designed	M. Watson	Date	March 26
Drawn	J. Acero Leon	Date	March 26
Checked	A. Fell	Date	March 26
Approved	K. Burrows	Date	March 26
Scale:	1:2,500	Datum:	AOD
Original Size:	A3	Grid:	OS
Suitability Code:	A2	Project Number:	10059280

Suitability Description:
Accepted as Concept Stage

Drawing Number: 10059280-ARC-EBD-ZZ-DR-ZZ-00393
Revision: C

COPYRIGHT: NOT TO BE REPRODUCED WITHOUT THE WRITTEN PERMISSION OF NATIONAL GRID ELECTRICITY TRANSMISSION Plc

Doc Ref: 6.13.A6.F1

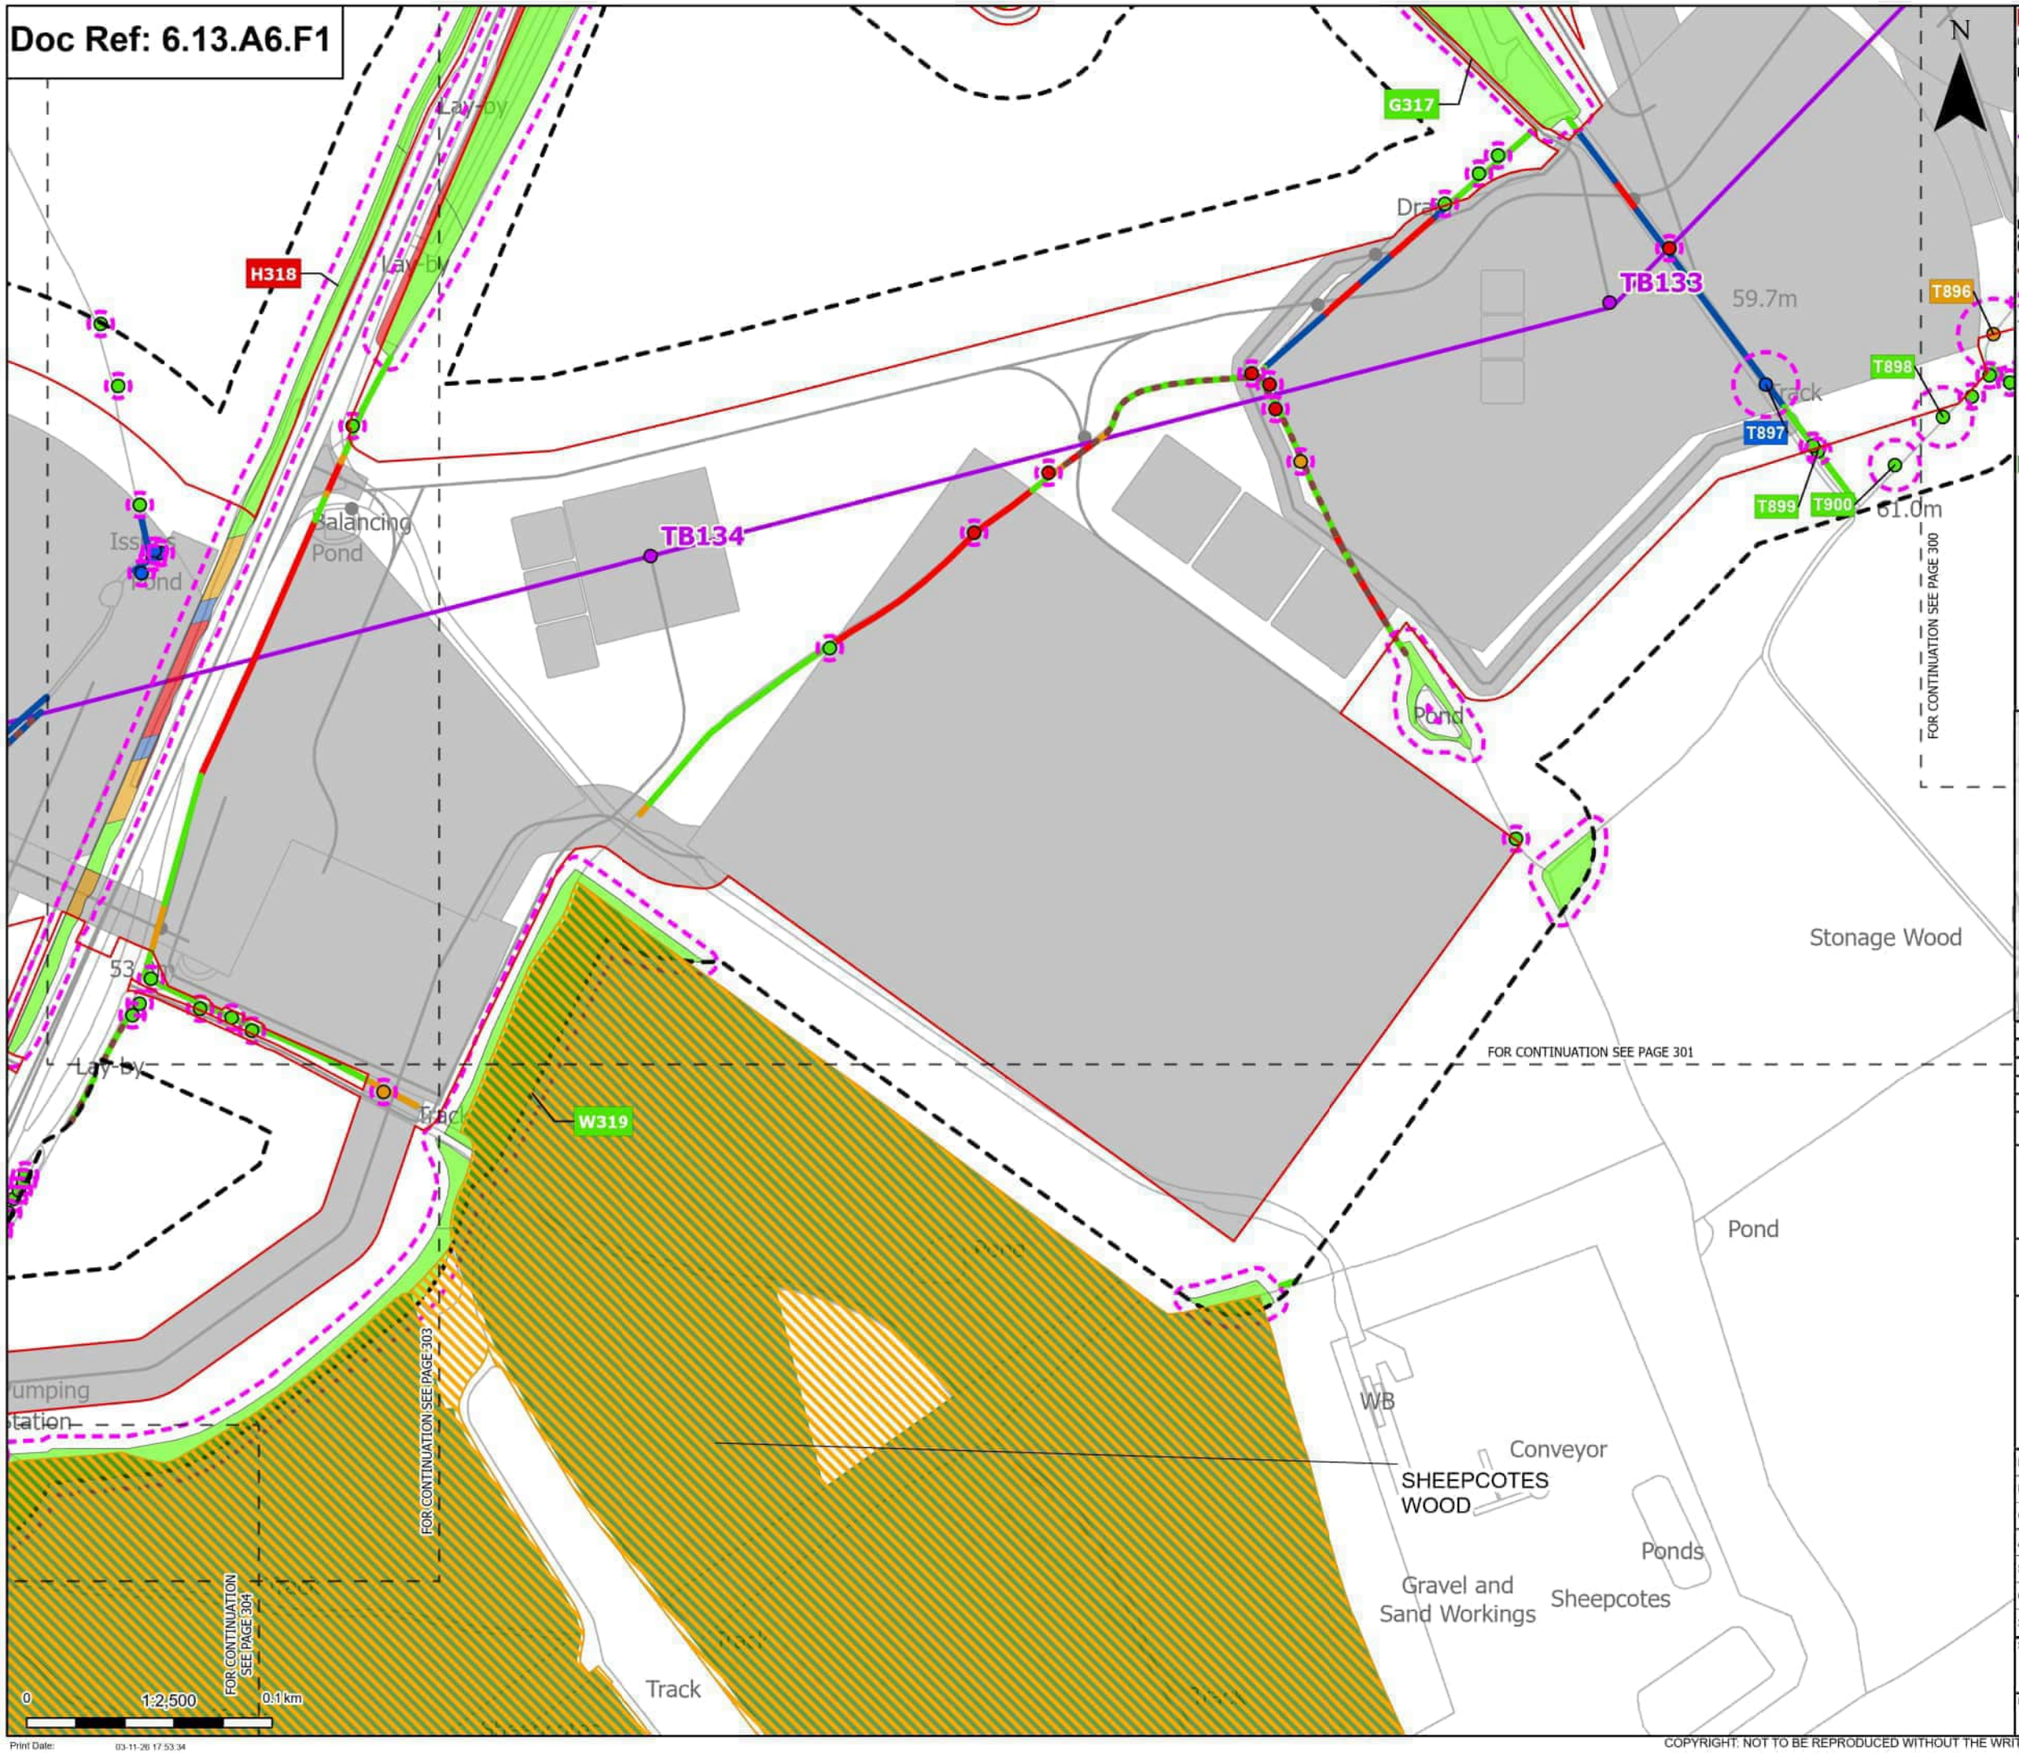

- Order Limits
- Sheet index outline

Proposed project design details

- Proposed standard lattice pylon location
- Proposed overhead line alignment
- Other temporary and permanent construction and operational works

Discipline specific constraints

- Arboriculture Study Area
- Important Hedgerows
- Root protection area

Trees - Impact
- Removed
- Affected Managed
- Potentially Affected
- Unaffected

Ancient Woodland Sites (Ancient Woodland Inventory as per DCO Submission)

Updated Ancient Woodland Sites (Ancient Woodland Inventory as per October 2025)

Hedgerow - Impact
- Removed
- Affected Managed
- Potentially Affected
- Unaffected

Groups of trees - Impact
- Removed
- Affected Managed
- Potentially Affected
- Unaffected

Note: The proposed overhead line alignment and proposed underground cable alignment together comprise the alignment. For further details regarding the design, please refer to Figures 4.1 (document reference 6.4.F1) and 4.2 (document reference 6.4.F2).

Notes: Background mapping information has been reproduced from the Ordnance Survey by permission of Ordnance Survey of the Controller of His Majesty's Stationery Office. © Crown copyright and database rights (2025) Licence OS100024241 and AC0000807949. © Crown copyright and database rights 2025 Ordnance Survey AC0000808122. Contains public sector information licensed under the Open Government Licence v3.0. © National Grid UK



Rev	Date	Description	Drawn	Check	Approv
C	Mar 2026	FOR DCO APPLICATION	JAL	AF	KB
B	Feb 2026	FOR DCO APPLICATION	JAL	AF	KB
A	Aug 2025	FOR DCO APPLICATION	JAL	AF	KB

nationalgrid

PROJECT: Norwich to Tilbury

Planning Inspectorate App Number: EN020027
Regulation 5(2)(a)

Title:

Figure A13.6.1- Landscape and Visual Arboriculture Impacts Plan
Page 302 of 396

Designed	M. Watson	Date	March 26
Drawn	J. Acero Leon	Date	March 26
Checked	A. Fell	Date	March 26
Approved	K. Burrows	Date	March 26
Scale:	1:2,500	Datum:	AOD
Original Size:	A3	Grid:	OS
Suitability Code:	A2	Project Number:	10059280

Suitability Description:
Accepted as Concept Stage


Drawing Number: 10059280-ARC-EBD-ZZ-DR-ZZ-00393

Revision: C

Print Date: 03-11-26 17:53:34

COPYRIGHT: NOT TO BE REPRODUCED WITHOUT THE WRITTEN PERMISSION OF NATIONAL GRID ELECTRICITY TRANSMISSION Plc

Doc Ref: 6.13.A6.F1

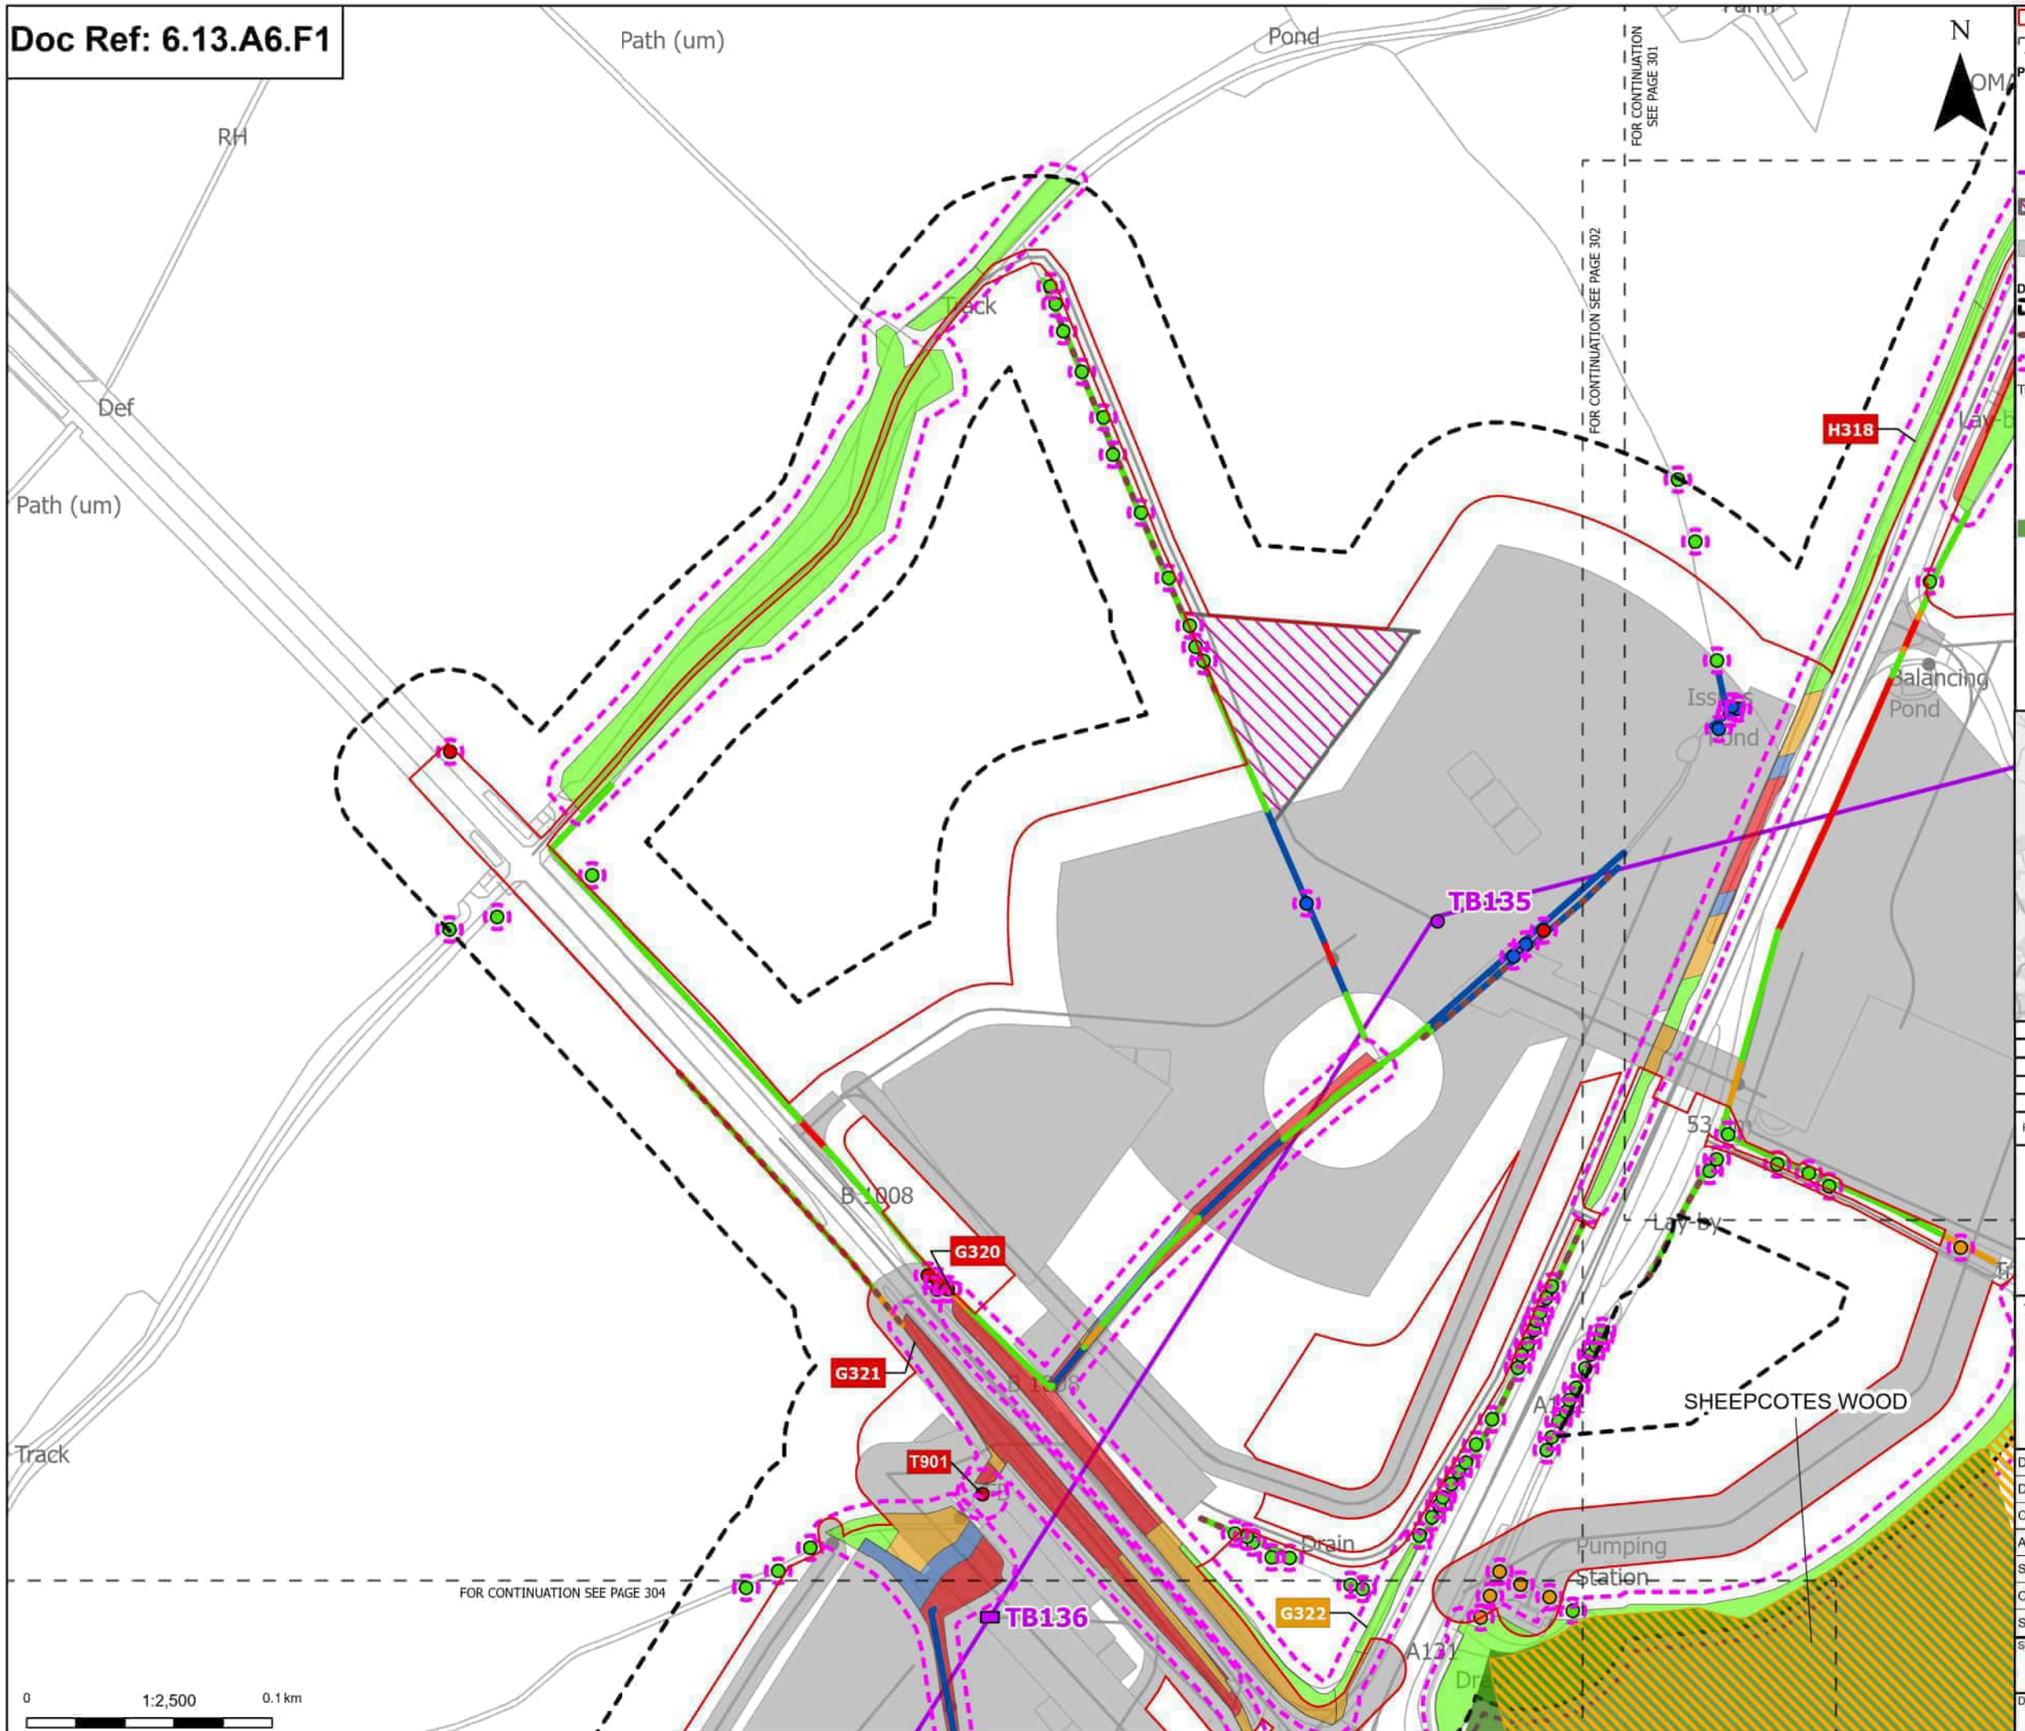

Order Limits
Sheet index outline

Proposed project design details
- Proposed low height pylon location
- Proposed standard lattice pylon location
- Proposed overhead line alignment
- Environmental mitigation
- Other temporary and permanent construction and operational works

Discipline specific constraints
- Arboriculture Study Area
- Important Hedgerows
- Root protection area

Trees - Impact
- Removed
- Affected Managed
- Potentially Affected
- Unaffected

Ancient Woodland Sites (Ancient Woodland Inventory as per DCO Submission)

Updated Ancient Woodland Sites (Ancient Woodland Inventory as per October 2025)

Hedgerow - Impact
- Removed
- Affected Managed
- Potentially Affected
- Unaffected

Groups of trees - Impact
- Removed
- Affected Managed
- Potentially Affected
- Unaffected

Note: The proposed overhead line alignment and proposed underground cable alignment together comprise the alignment. For further details regarding the design, please refer to Figures 4.1 (document reference 6.4.F1) and 4.2 (document reference 6.4.F2).

Notes: Background mapping information has been reproduced from the Ordnance Survey by permission of Ordnance Survey of the Controller of His Majesty's Stationery Office. © Crown copyright and database rights (2025) Licence OS100024241 and AC0000807948. © Crown copyright and database rights 2025 Ordnance Survey AC0000808122, Contains public sector information licensed under the Open Government Licence v3.0, © National Grid UK



Rev	Date	Description	Drawn	Check	Approv
C	Mar 2026	FOR DCO APPLICATION	JAL	AF	KB
B	Feb 2026	FOR DCO APPLICATION	JAL	AF	KB
A	Aug 2025	FOR DCO APPLICATION	JAL	AF	KB

nationalgrid

PROJECT: Norwich to Tilbury

Planning Inspectorate App Number: EN020027
Regulation 5(2)(a)

Title:

Figure A13.6.1- Landscape and Visual Arboriculture Impacts Plan
Page 303 of 396

Designed	M. Watson	Date	March 26
Drawn	J. Acero Leon	Date	March 26
Checked	A. Fell	Date	March 26
Approved	K. Burrows	Date	March 26
Scale:	1:2,500	Datum:	AOD
Original Size:	A3	Grid:	OS
Suitability Code:	A2	Project Number:	10059280

Suitability Description: Accepted as Concept Stage


Drawing Number: 10059280-ARC-EBD-ZZ-DR-ZZ-00393

Revision: C

Print Date: 03-11-26 17:53:41

COPYRIGHT: NOT TO BE REPRODUCED WITHOUT THE WRITTEN PERMISSION OF NATIONAL GRID ELECTRICITY TRANSMISSION Plc

Doc Ref: 6.13.A6.F1

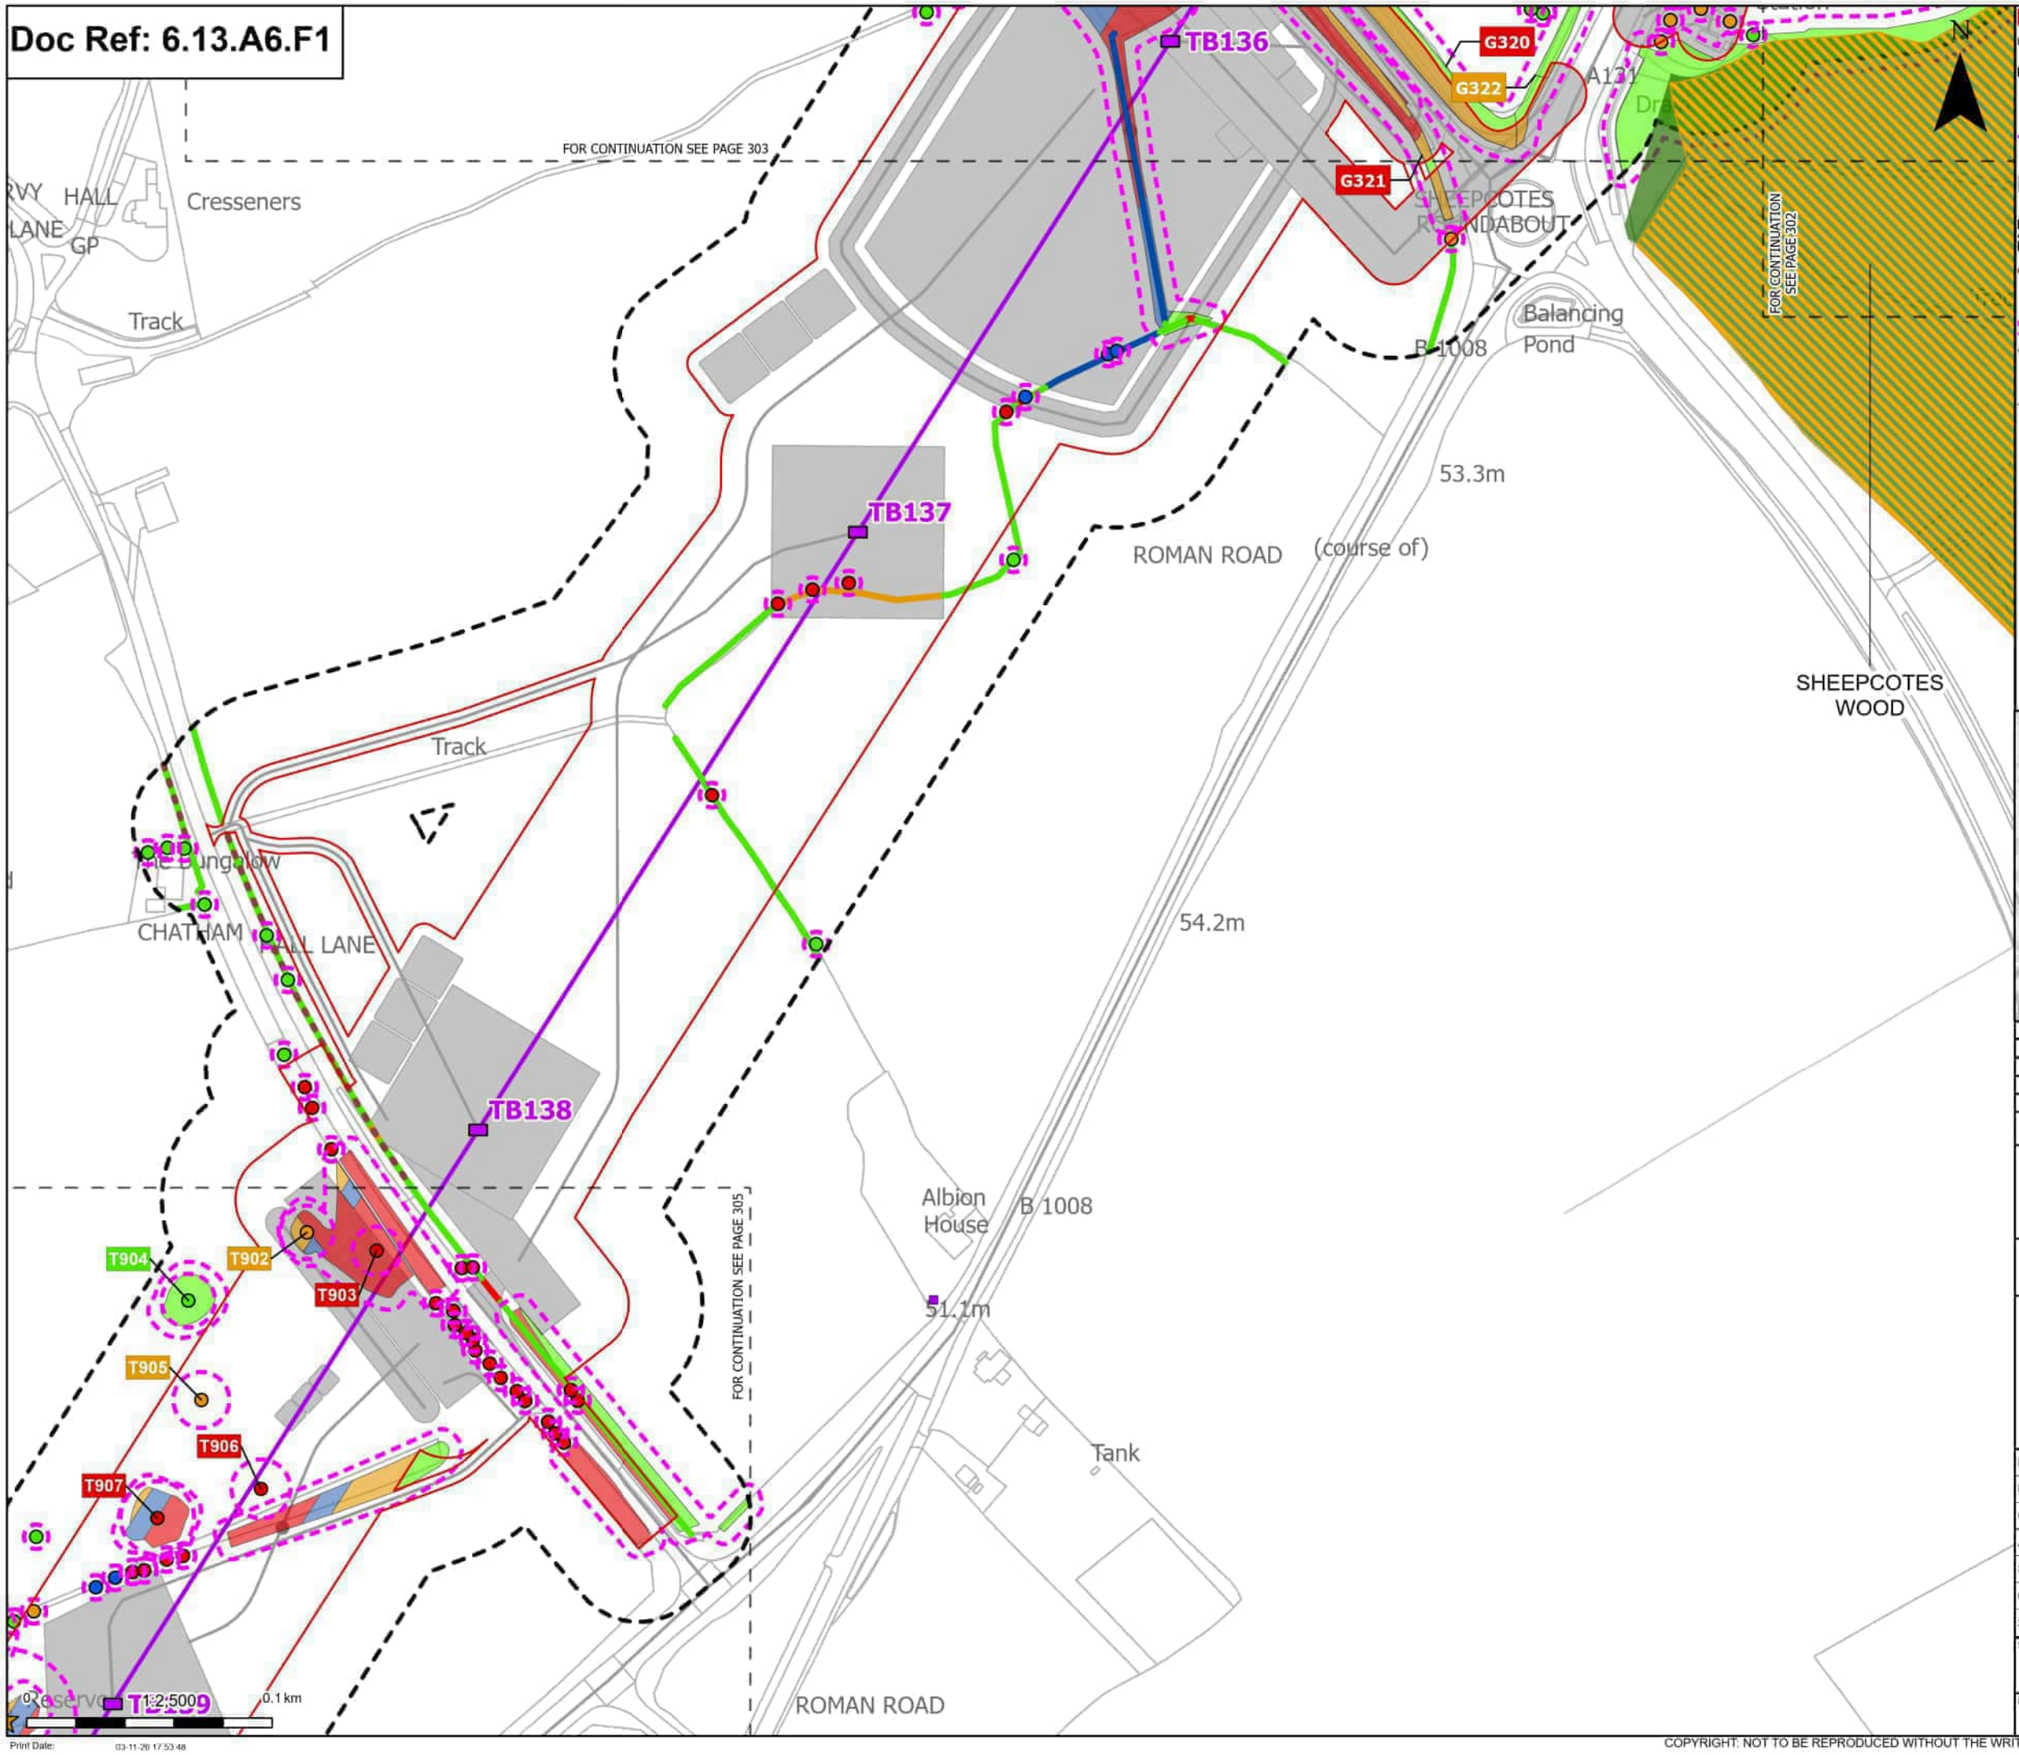

Order Limits
Sheet index outline

Proposed project design details
- Proposed low height pylon location
- Proposed overhead line alignment
- Other temporary and permanent construction and operational works

Discipline specific constraints
- Arboriculture Study Area
- Important Hedgerows
- TPO indiviual trees
- Root protection area

Veteran Trees - Impact
- Potentially Affected

Trees - Impact
- Removed
- Affected Managed
- Potentially Affected
- Unaffected

Ancient Woodland Sites (Ancient Woodland Inventory as per DCO Submission)

Updated Ancient Woodland Sites (Ancient Woodland Inventory as per October 2025)

Hedgerow - Impact
- Removed
- Affected Managed
- Potentially Affected
- Unaffected

Groups of trees - Impact
- Removed
- Affected Managed
- Potentially Affected
- Unaffected

Note: The proposed overhead line alignment and proposed underground cable alignment together comprise the alignment. For further details regarding the design, please refer to Figures 4.1 (document reference 6.4.F1) and 4.2 (document reference 6.4.F2).

Notes: Background mapping information has been reproduced from the Ordnance Survey by permission of Ordnance Survey of the Controller of His Majesty's Stationery Office. © Crown copyright and database rights (2025) Licence OS100024241 and AC0000807948. © Crown copyright and database rights 2025 Ordnance Survey AC0000808122. Contains public sector information licensed under the Open Government Licence v3.0. © National Grid UK



Rev	Date	Description	Drawn	Check	Approv
C	Mar 2026	FOR DCO APPLICATION	JAL	AF	KB
B	Feb 2026	FOR DCO APPLICATION	JAL	AF	KB
A	Aug 2025	FOR DCO APPLICATION	JAL	AF	KB

nationalgrid

PROJECT: Norwich to Tilbury

Planning Inspectorate App Number: EN020027
Regulation 5(2)(a)

Title:

Figure A13.6.1- Landscape and Visual Arboriculture Impacts Plan
Page 304 of 396


Designed	M. Watson	Date	March 26
Drawn	J. Acero Leon	Date	March 26
Checked	A. Fell	Date	March 26
Approved	K. Burrows	Date	March 26
Scale:	1:2,500	Datum:	AOD
Original Size:	A3	Grid:	OS
Suitability Code:	A2	Project Number:	10059280

Suitability Description: Accepted as Concept Stage

Drawing Number: 10059280-ARC-EBD-ZZ-DR-ZZ-00393 | Revision: C

COPYRIGHT: NOT TO BE REPRODUCED WITHOUT THE WRITTEN PERMISSION OF NATIONAL GRID ELECTRICITY TRANSMISSION Plc

Doc Ref: 6.13.A6.F1

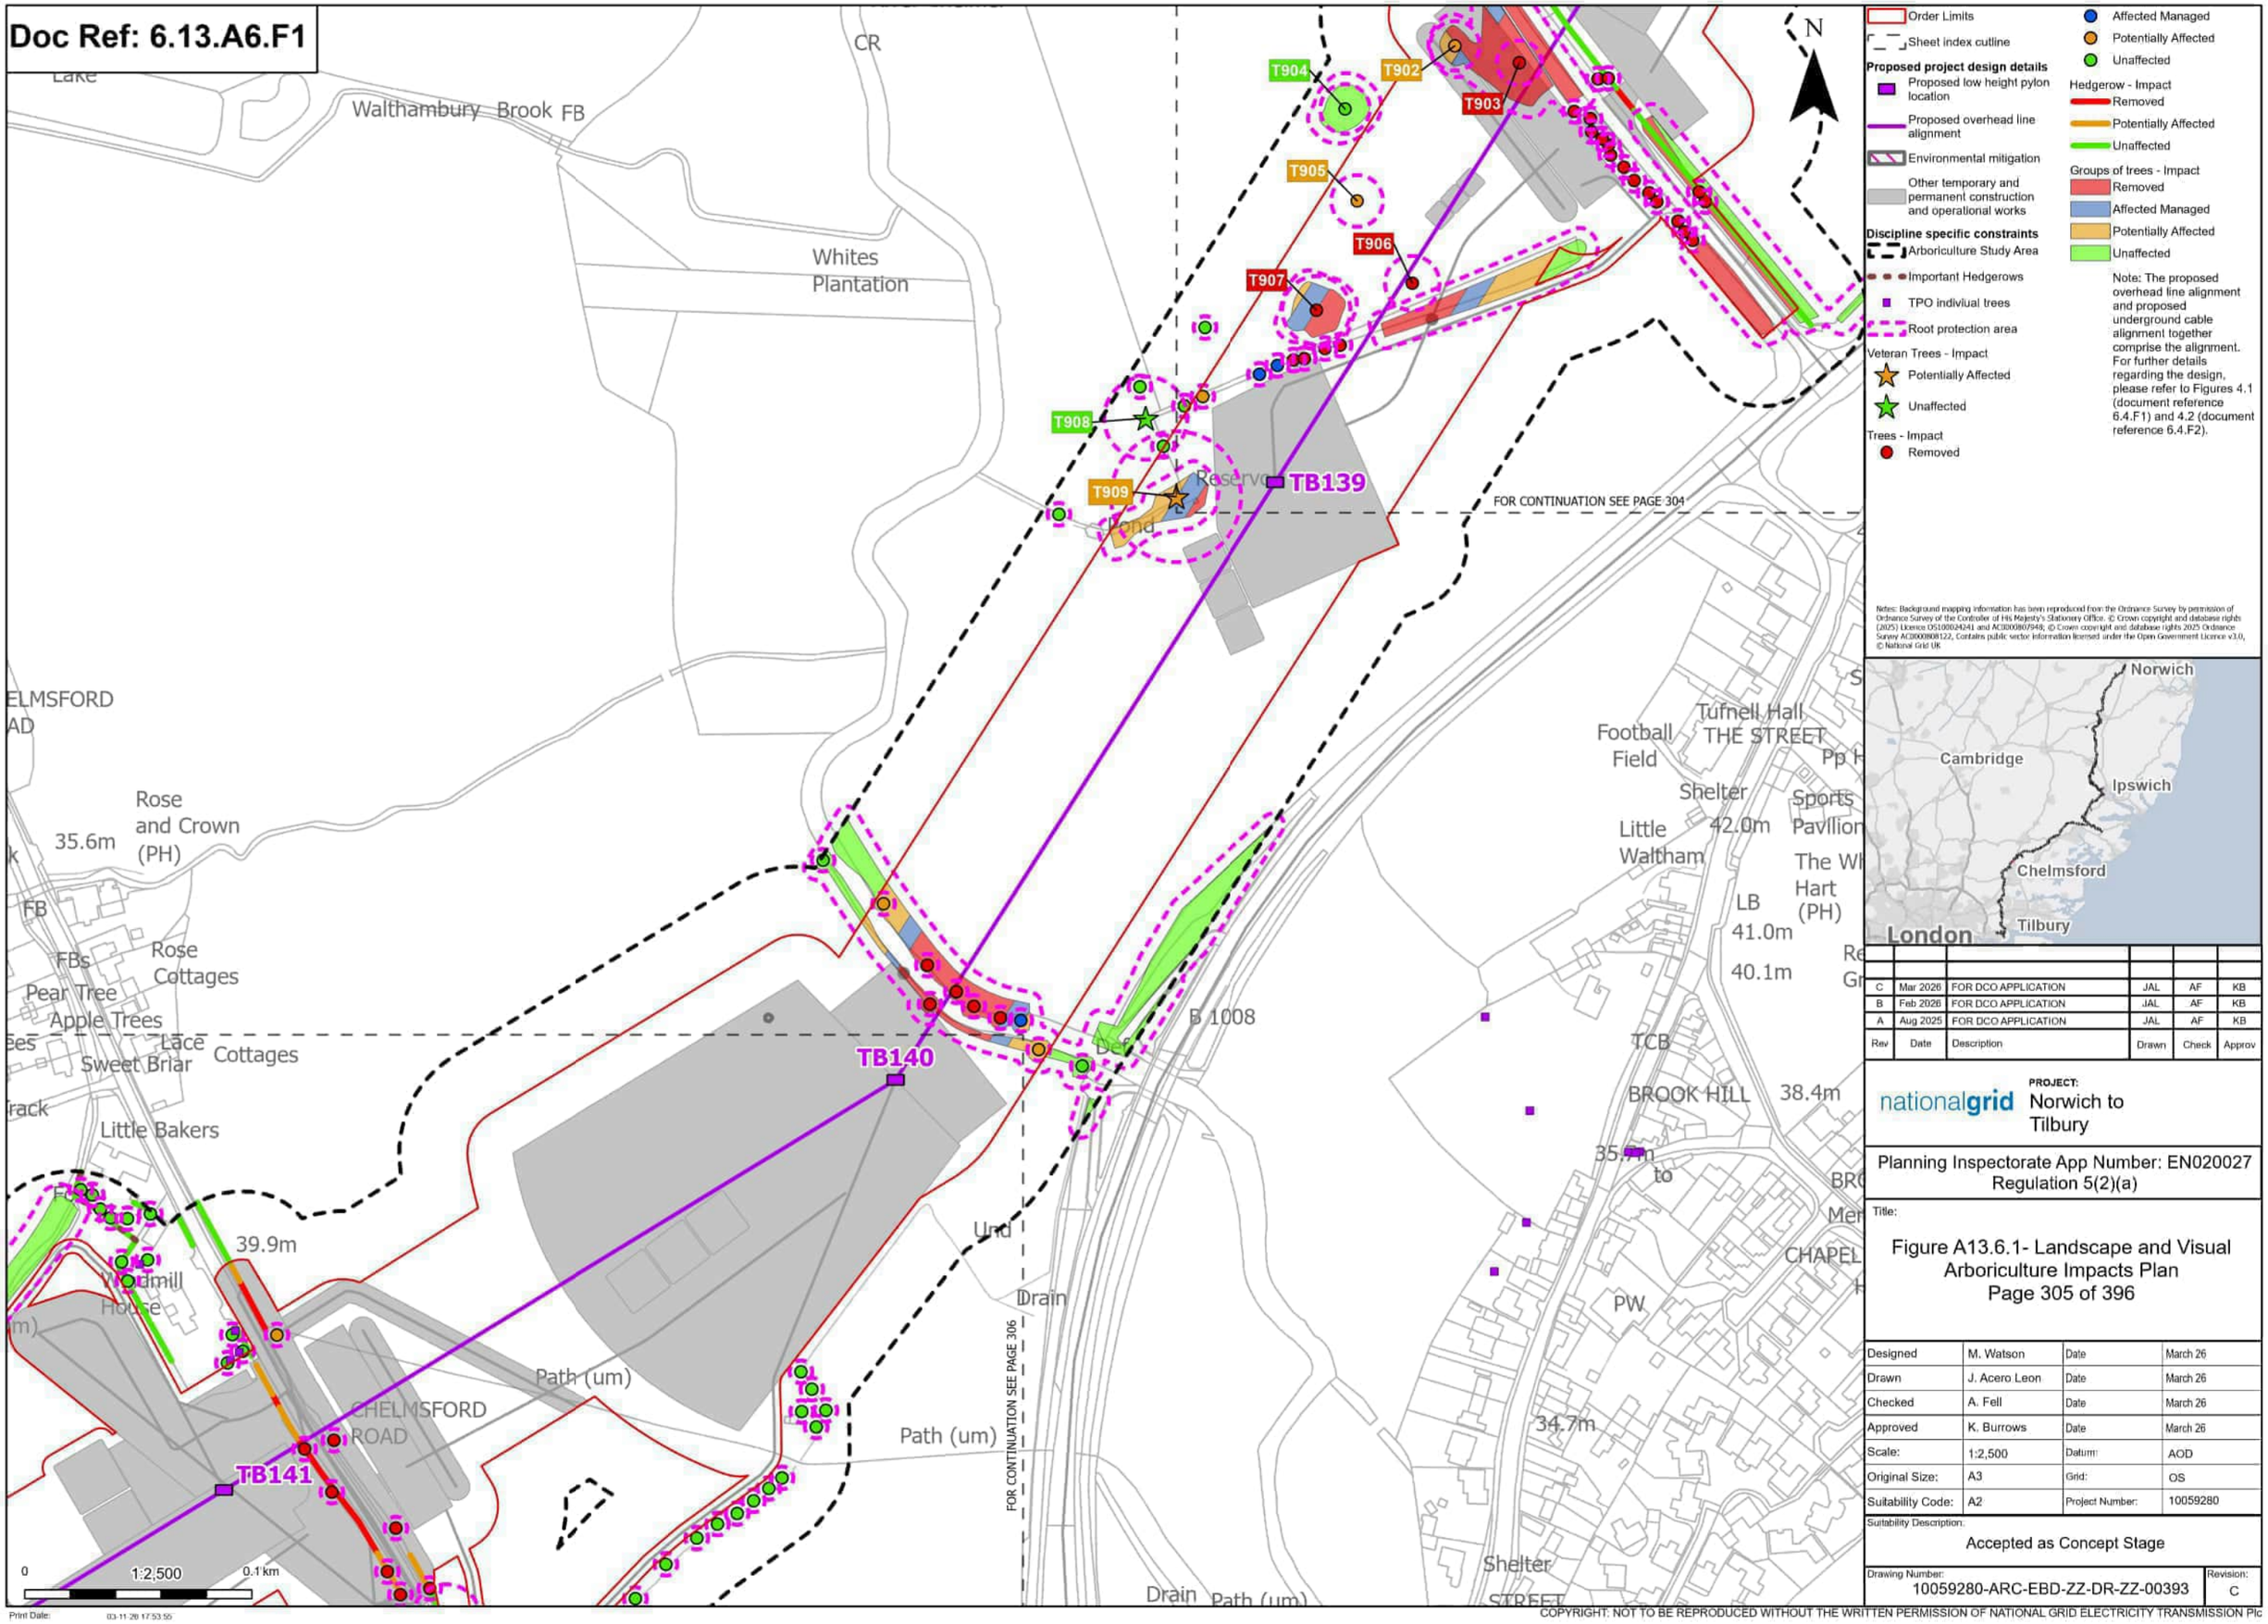

Order Limits
Sheet index outline

Proposed project design details
- Proposed low height pylon location
- Proposed overhead line alignment
- Environmental mitigation
- Other temporary and permanent construction and operational works

Discipline specific constraints
- Arboriculture Study Area
- Important Hedgerows
- TPO indiviual trees
- Root protection area

Veteran Trees - Impact
- Potentially Affected
- Unaffected

Trees - Impact
- Removed
- Affected Managed
- Potentially Affected
- Unaffected

Hedgerow - Impact
- Removed
- Potentially Affected
- Unaffected

Groups of trees - Impact
- Removed
- Affected Managed
- Potentially Affected
- Unaffected

Note: The proposed overhead line alignment and proposed underground cable alignment together comprise the alignment. For further details regarding the design, please refer to Figures 4.1 (document reference 6.4.F1) and 4.2 (document reference 6.4.F2).

Notes: Background mapping information has been reproduced from the Ordnance Survey by permission of Ordnance Survey of the Controller of His Majesty's Stationery Office. © Crown copyright and database rights (2025) Licence OS100024241 and AC0000807948. © Crown copyright and database rights 2025 Ordnance Survey AC0000808122, Contains public sector information licensed under the Open Government Licence v3.0, © National Grid UK

Rev	Date	Description	Drawn	Check	Approv
C	Mar 2026	FOR DCO APPLICATION	JAL	AF	KB
B	Feb 2026	FOR DCO APPLICATION	JAL	AF	KB
A	Aug 2025	FOR DCO APPLICATION	JAL	AF	KB

nationalgrid

PROJECT: Norwich to Tilbury

Planning Inspectorate App Number: EN020027
Regulation 5(2)(a)

Title:

Figure A13.6.1- Landscape and Visual Arboriculture Impacts Plan
Page 305 of 396

Designed	M. Watson	Date	March 26
Drawn	J. Acero Leon	Date	March 26
Checked	A. Fell	Date	March 26
Approved	K. Burrows	Date	March 26
Scale:	1:2,500	Datum:	AOD
Original Size:	A3	Grid:	OS
Suitability Code:	A2	Project Number:	10059280

Suitability Description: Accepted as Concept Stage


Drawing Number: 10059280-ARC-EBD-ZZ-DR-ZZ-00393

Revision: C

Print Date: 03-11-26 17:53:55

COPYRIGHT: NOT TO BE REPRODUCED WITHOUT THE WRITTEN PERMISSION OF NATIONAL GRID ELECTRICITY TRANSMISSION Plc

Doc Ref: 6.13.A6.F1

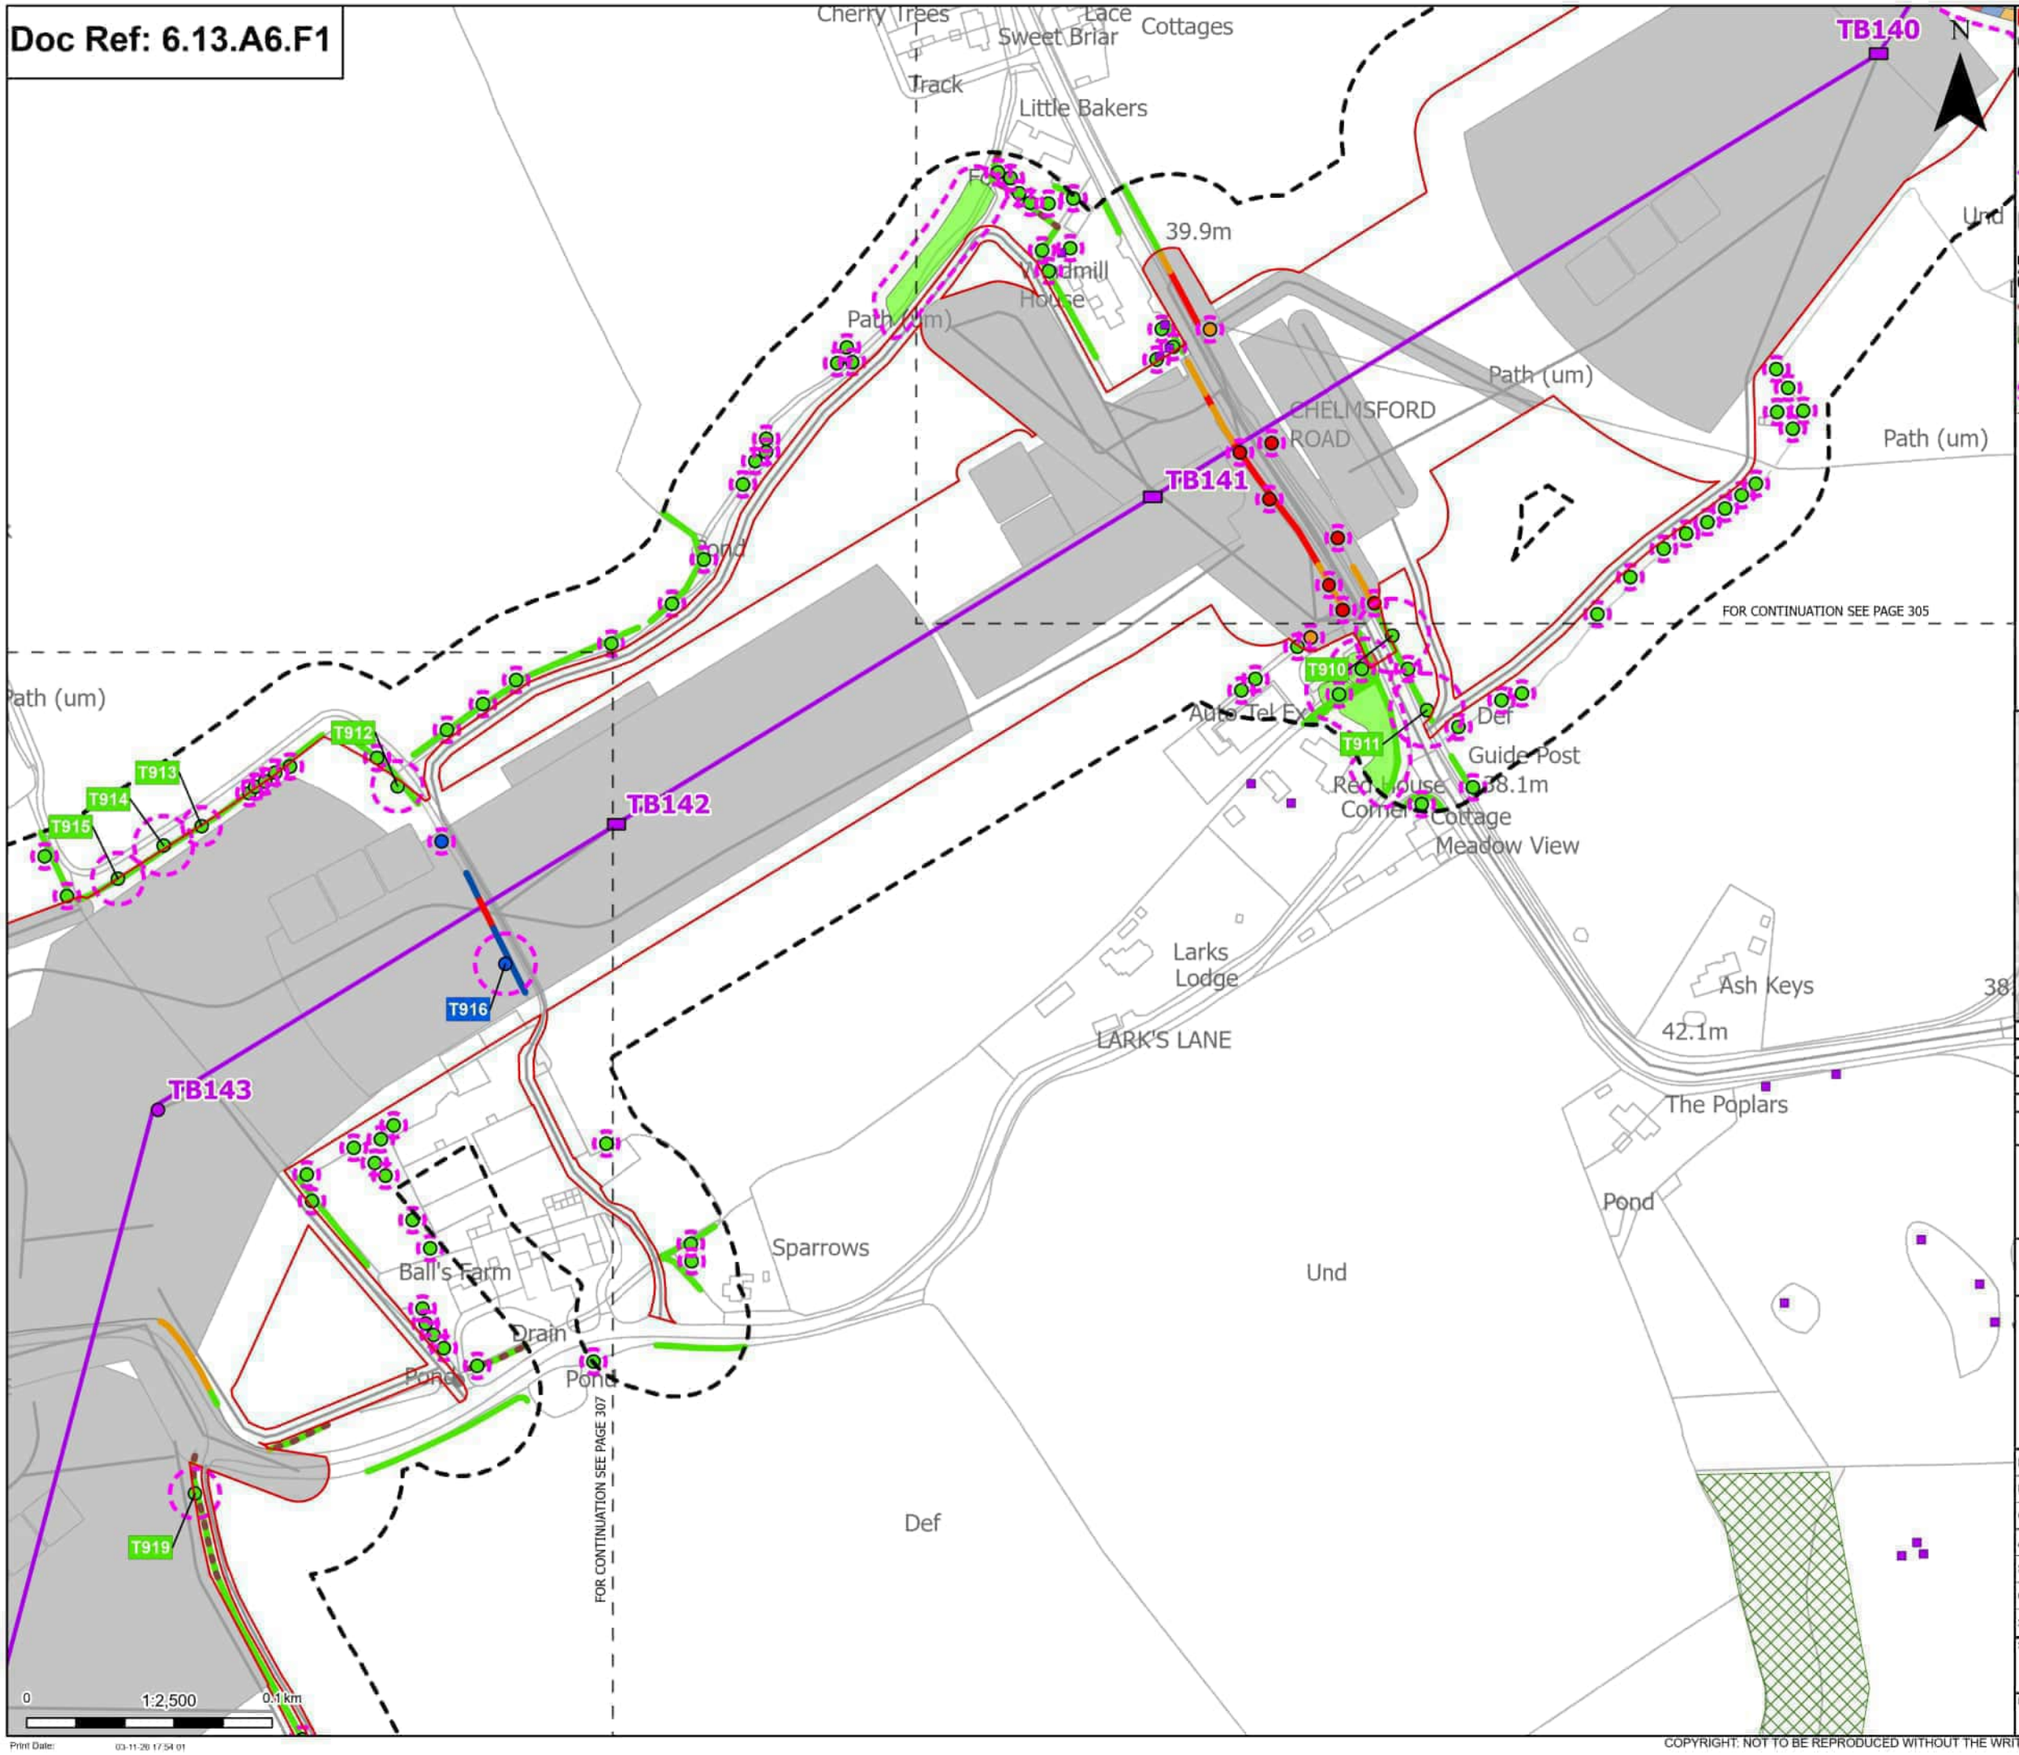

Order Limits
Sheet index outline

Proposed project design details
- Proposed low height pylon location
- Proposed standard lattice pylon location
- Proposed overhead line alignment
- Other temporary and permanent construction and operational works

Discipline specific constraints
- Arboriculture Study Area
- Important Hedgerows
- TPO group of trees
- TPO indiviual trees
- Root protection area

Trees - Impact
- Removed
- Affected Managed
- Potentially Affected
- Unaffected

Hedgerow - Impact
- Removed
- Affected Managed
- Potentially Affected
- Unaffected

Groups of trees - Impact
- Removed
- Affected Managed
- Potentially Affected
- Unaffected

Note: The proposed overhead line alignment and proposed underground cable alignment together comprise the alignment. For further details regarding the design, please refer to Figures 4.1 (document reference 6.4.F1) and 4.2 (document reference 6.4.F2).

Notes: Background mapping information has been reproduced from the Ordnance Survey by permission of Ordnance Survey of the Controller of His Majesty's Stationery Office. © Crown copyright and database rights (2025) Licence OS100024241 and AC0000807948. © Crown copyright and database rights 2025 Ordnance Survey AC0000808122, Contains public sector information licensed under the Open Government Licence v3.0, © National Grid UK



Rev	Date	Description	Drawn	Check	Approv
C	Mar 2026	FOR DCO APPLICATION	JAL	AF	KB
B	Feb 2026	FOR DCO APPLICATION	JAL	AF	KB
A	Aug 2025	FOR DCO APPLICATION	JAL	AF	KB

nationalgrid

PROJECT: Norwich to Tilbury

Planning Inspectorate App Number: EN020027
Regulation 5(2)(a)

Title:

Figure A13.6.1- Landscape and Visual Arboriculture Impacts Plan
Page 306 of 396

Designed	M. Watson	Date	March 26
Drawn	J. Acero Leon	Date	March 26
Checked	A. Fell	Date	March 26
Approved	K. Burrows	Date	March 26
Scale:	1:2,500	Datum:	AOD
Original Size:	A3	Grid:	OS
Suitability Code:	A2	Project Number:	10059280


Suitability Description: Accepted as Concept Stage

Drawing Number: 10059280-ARC-EBD-ZZ-DR-ZZ-00393 | Revision: C

Print Date: 03-11-26 17:54:01

COPYRIGHT: NOT TO BE REPRODUCED WITHOUT THE WRITTEN PERMISSION OF NATIONAL GRID ELECTRICITY TRANSMISSION Plc

Doc Ref: 6.13.A6.F1

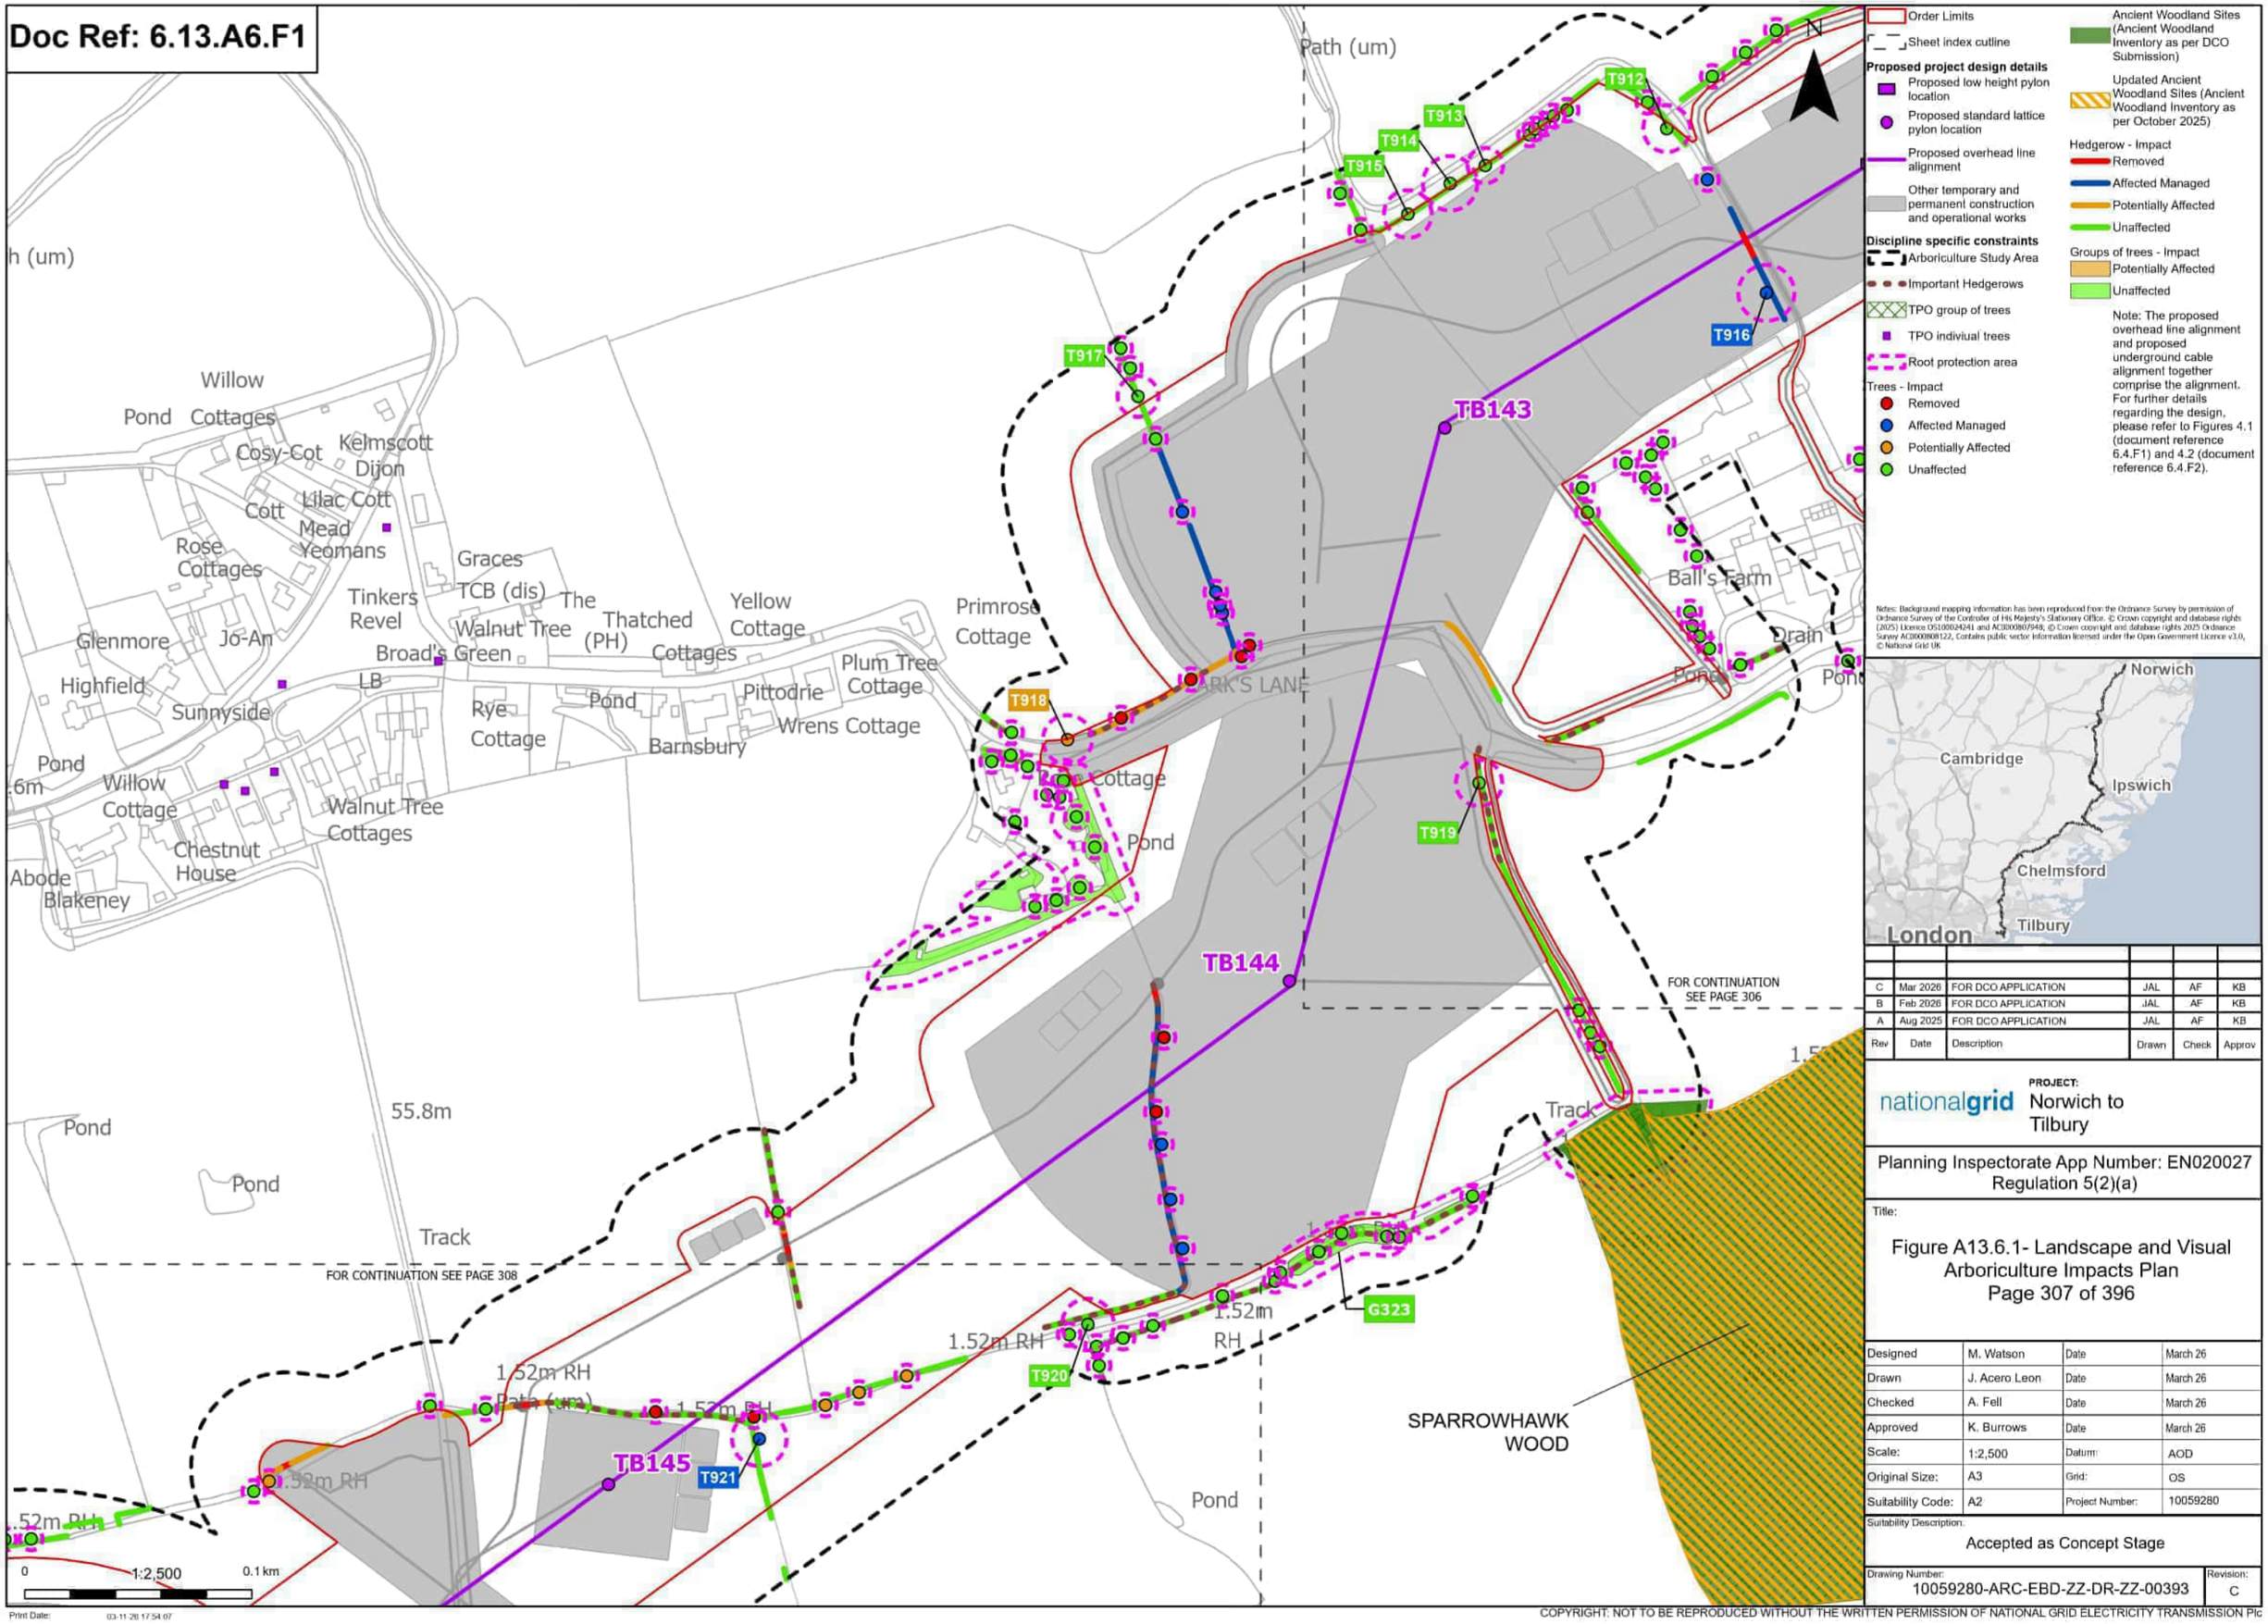

Order Limits
Sheet index outline

Proposed project design details
- Proposed low height pylon location
- Proposed standard lattice pylon location
- Proposed overhead line alignment
- Other temporary and permanent construction and operational works

Discipline specific constraints
- Arboriculture Study Area
- Important Hedgerows
- TPO group of trees
- TPO indiviual trees
- Root protection area

Trees - Impact
- Removed
- Affected Managed
- Potentially Affected
- Unaffected

Ancient Woodland Sites (Ancient Woodland Inventory as per DCO Submission)

Updated Ancient Woodland Sites (Ancient Woodland Inventory as per October 2025)

Hedgerow - Impact
- Removed
- Affected Managed
- Potentially Affected
- Unaffected

Groups of trees - Impact
- Potentially Affected
- Unaffected

Note: The proposed overhead line alignment and proposed underground cable alignment together comprise the alignment. For further details regarding the design, please refer to Figures 4.1 (document reference 6.4.F1) and 4.2 (document reference 6.4.F2).

Notes: Background mapping information has been reproduced from the Ordnance Survey by permission of Ordnance Survey of the Controller of His Majesty's Stationery Office. © Crown copyright and database rights (2025) Licence OS100024241 and AC0000807948. © Crown copyright and database rights 2025 Ordnance Survey AC0000808122. Contains public sector information licensed under the Open Government Licence v3.0, © National Grid UK

Rev	Date	Description	Drawn	Check	Approv
C	Mar 2026	FOR DCO APPLICATION	JAL	AF	KB
B	Feb 2026	FOR DCO APPLICATION	JAL	AF	KB
A	Aug 2025	FOR DCO APPLICATION	JAL	AF	KB

nationalgrid

PROJECT: Norwich to Tilbury

Planning Inspectorate App Number: EN020027
Regulation 5(2)(a)

Title:

Figure A13.6.1- Landscape and Visual Arboriculture Impacts Plan
Page 307 of 396

Designed	M. Watson	Date	March 26
Drawn	J. Acero Leon	Date	March 26
Checked	A. Fell	Date	March 26
Approved	K. Burrows	Date	March 26
Scale:	1:2,500	Datum:	AOD
Original Size:	A3	Grid:	OS
Suitability Code:	A2	Project Number:	10059280

Suitability Description: Accepted as Concept Stage

Drawing Number: 10059280-ARC-EBD-ZZ-DR-ZZ-00393

Revision: C

COPYRIGHT: NOT TO BE REPRODUCED WITHOUT THE WRITTEN PERMISSION OF NATIONAL GRID ELECTRICITY TRANSMISSION Plc

Doc Ref: 6.13.A6.F1

BORDER WOOD

Border Wood

1.52m RH

Path (um)

T920 T921 T922 T923 T924 T925

TB145 TB146 TB147

Track

Pond

Moat

59.8m

Partridge Green Farm

Sawyers

Partridge Green Cottage

60.3m

FOR CONTINUATION SEE PAGE 307

FOR CONTINUATION SEE PAGE 309

0 1:2,500 0.1 km

Print Date: 03-11-26 17:54:14

Order Limits
Sheet index outline

Proposed project design details
Proposed standard lattice pylon location
Proposed overhead line alignment
Other temporary and permanent construction and operational works

Discipline specific constraints
Arboriculture Study Area
Important Hedgerows
Root protection area

Trees - Impact
Removed
Affected Managed
Potentially Affected
Unaffected

Ancient Woodland Sites that are not shown on the Ancient Woodland Inventory (as per DCO Submission)

Hedgerow - Impact
Removed
Affected Managed
Potentially Affected
Unaffected

Groups of trees - Impact
Removed
Affected Managed
Unaffected

Note: The proposed overhead line alignment and proposed underground cable alignment together comprise the alignment. For further details regarding the design, please refer to Figures 4.1 (document reference 6.4.F1) and 4.2 (document reference 6.4.F2).

Notes: Background mapping information has been reproduced from the Ordnance Survey by permission of Ordnance Survey of the Controller of His Majesty's Stationery Office. © Crown copyright and database rights (2025) Licence OS100024241 and AC0000807949. © Crown copyright and database rights 2025 Ordnance Survey AC0000808122. Contains public sector information licensed under the Open Government Licence v3.0, © National Grid UK



Rev	Date	Description	Drawn	Check	Approv
C	Mar 2026	FOR DCO APPLICATION	JAL	AF	KB
B	Feb 2026	FOR DCO APPLICATION	JAL	AF	KB
A	Aug 2025	FOR DCO APPLICATION	JAL	AF	KB

nationalgrid

PROJECT: Norwich to Tilbury

Planning Inspectorate App Number: EN020027
Regulation 5(2)(a)

Title:

Figure A13.6.1- Landscape and Visual Arboriculture Impacts Plan
Page 308 of 396


Designed	M. Watson	Date	March 26
Drawn	J. Acero Leon	Date	March 26
Checked	A. Fell	Date	March 26
Approved	K. Burrows	Date	March 26
Scale:	1:2,500	Datum:	AOD
Original Size:	A3	Grid:	OS
Suitability Code:	A2	Project Number:	10059280

Suitability Description:
Accepted as Concept Stage

Drawing Number: 10059280-ARC-EBD-ZZ-DR-ZZ-00393
Revision: C

COPYRIGHT: NOT TO BE REPRODUCED WITHOUT THE WRITTEN PERMISSION OF NATIONAL GRID ELECTRICITY TRANSMISSION Plc

Doc Ref: 6.13.A6.F1

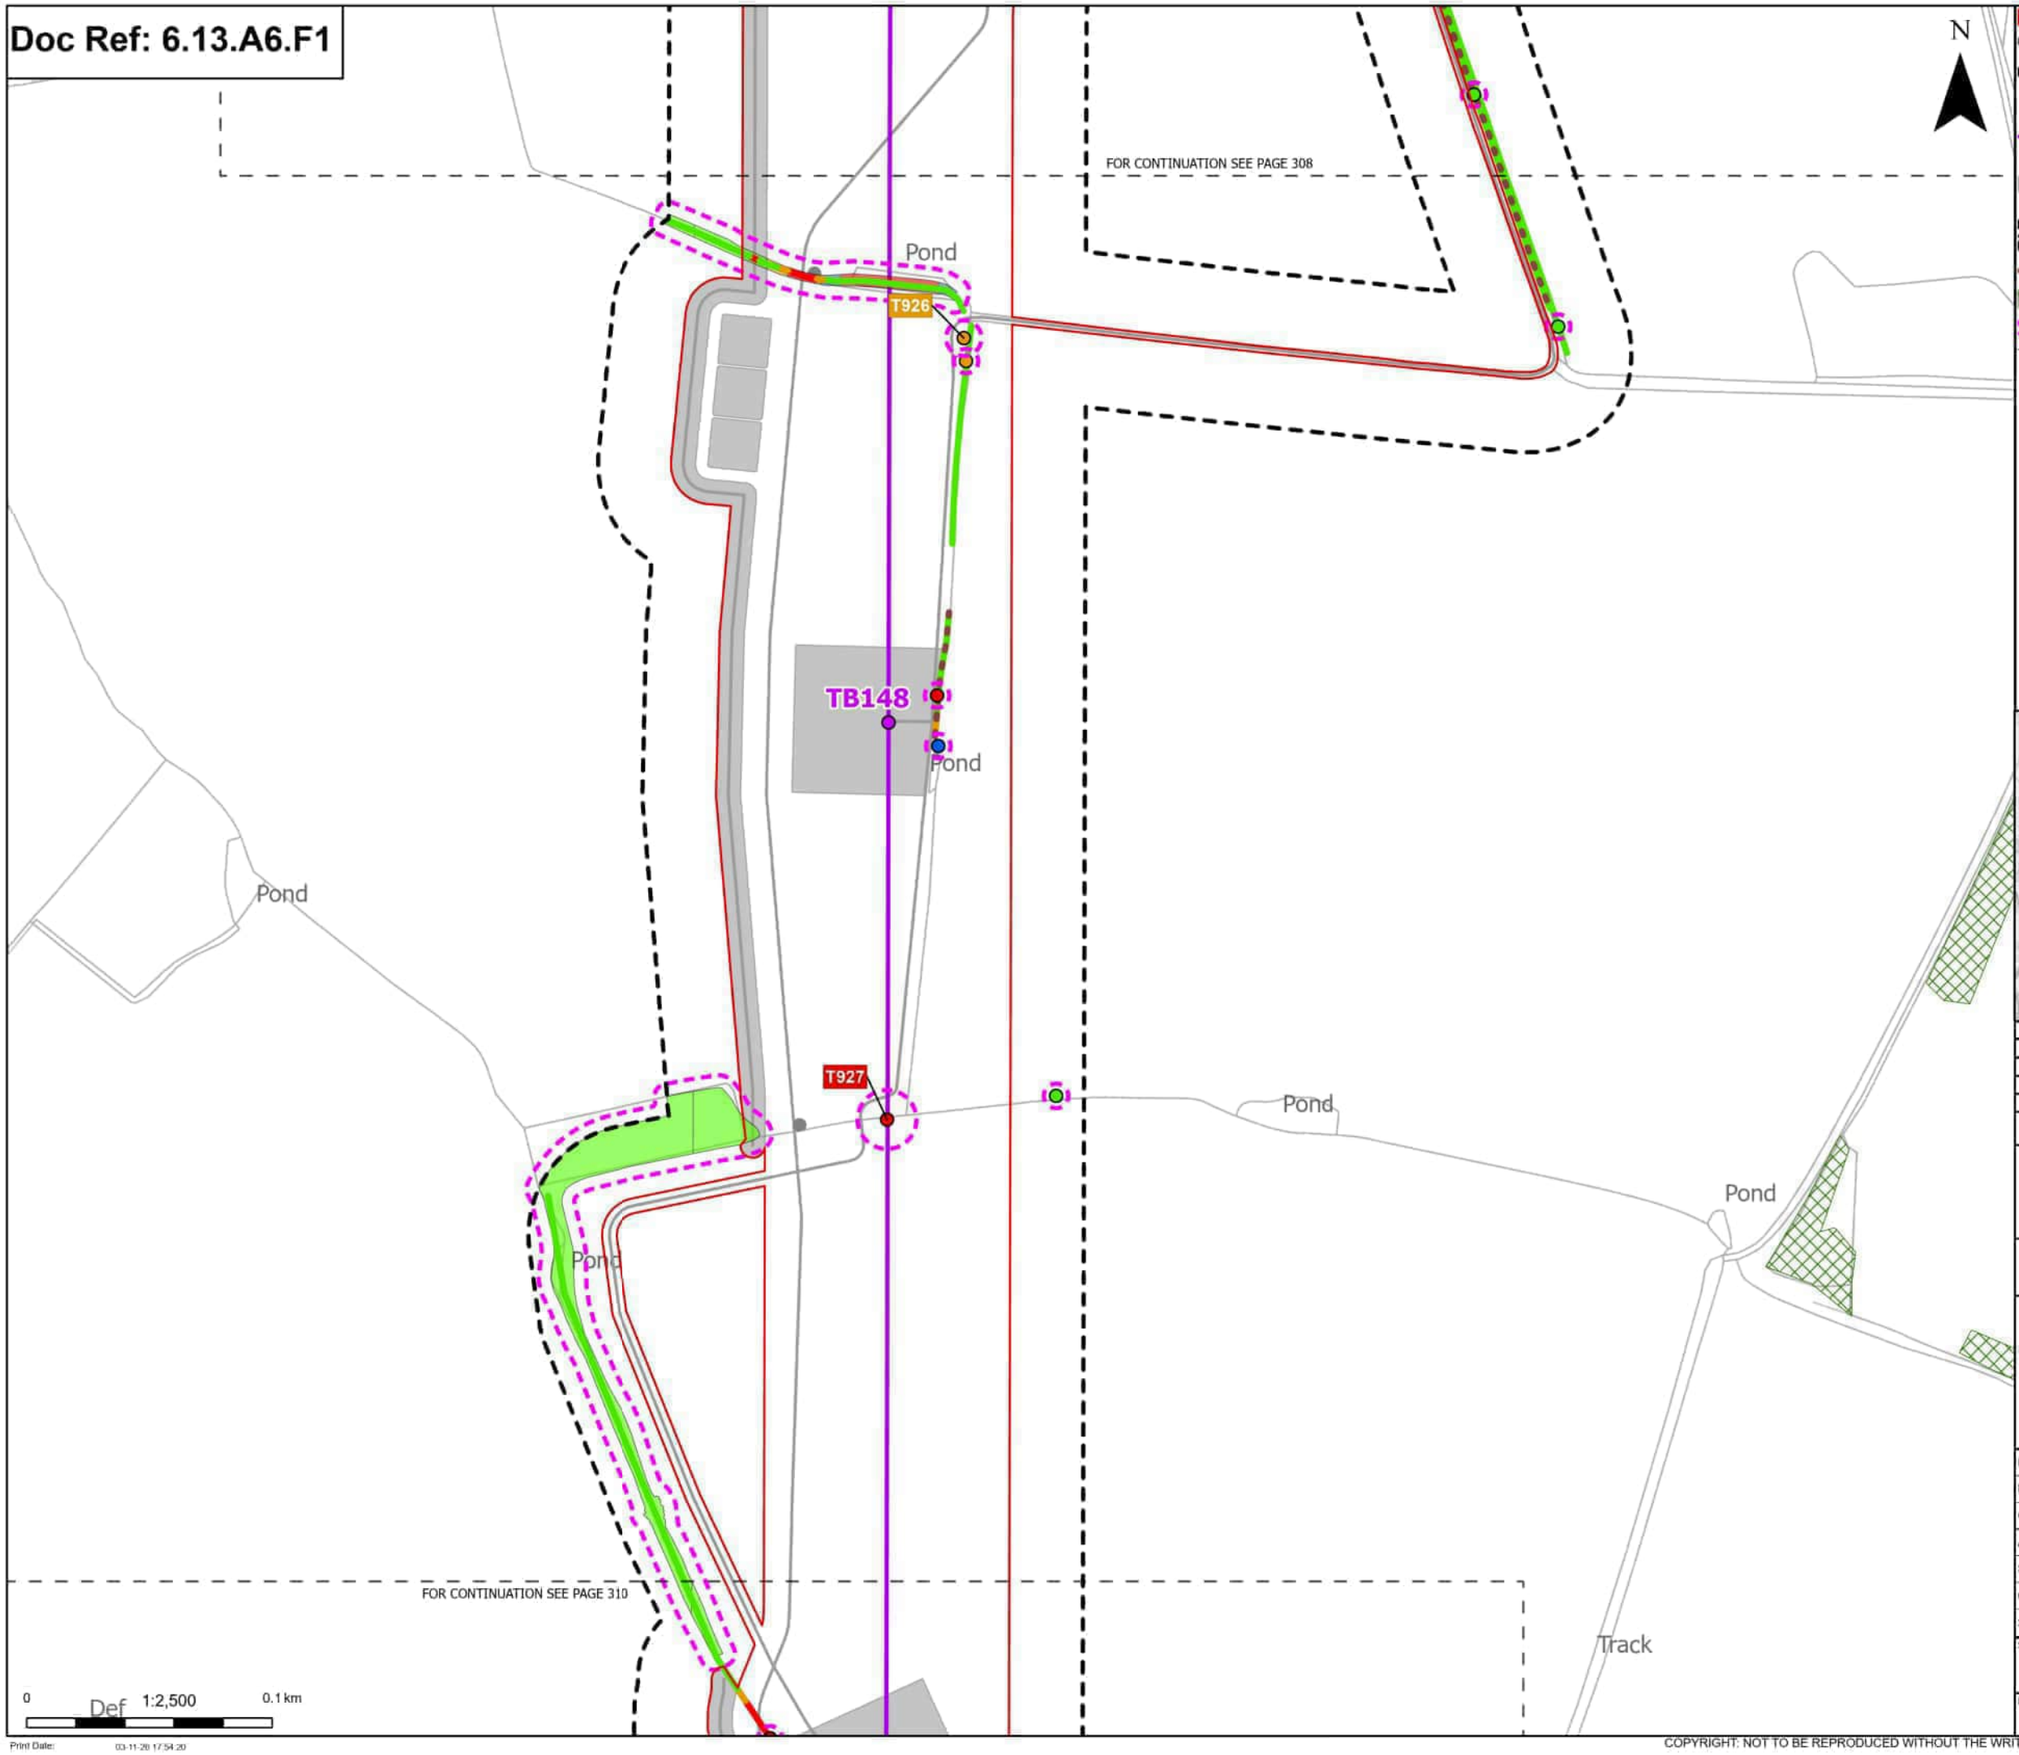

Order Limits
Sheet index outline

Proposed project design details
- Proposed standard lattice pylon location
- Proposed overhead line alignment
- Other temporary and permanent construction and operational works

Discipline specific constraints
- Arboriculture Study Area
- Important Hedgerows
- TPO group of trees
- Root protection area

Trees - Impact
- Removed
- Affected Managed
- Potentially Affected
- Unaffected

Hedgerow - Impact
- Removed
- Potentially Affected
- Unaffected

Groups of trees - Impact
- Removed
- Affected Managed
- Potentially Affected
- Unaffected

Note: The proposed overhead line alignment and proposed underground cable alignment together comprise the alignment. For further details regarding the design, please refer to Figures 4.1 (document reference 6.4.F1) and 4.2 (document reference 6.4.F2).

Notes: Background mapping information has been reproduced from the Ordnance Survey by permission of Ordnance Survey of the Controller of His Majesty's Stationery Office. © Crown copyright and database rights (2025) Licence OS100024241 and AC0000807949. © Crown copyright and database rights 2025 Ordnance Survey AC0000808122. Contains public sector information licensed under the Open Government Licence v3.0. © National Grid UK



Rev	Date	Description	Drawn	Check	Approv
C	Mar 2026	FOR DCO APPLICATION	JAL	AF	KB
B	Feb 2026	FOR DCO APPLICATION	JAL	AF	KB
A	Aug 2025	FOR DCO APPLICATION	JAL	AF	KB

nationalgrid

PROJECT: Norwich to Tilbury

Planning Inspectorate App Number: EN020027
Regulation 5(2)(a)

Title:

Figure A13.6.1- Landscape and Visual Arboriculture Impacts Plan
Page 309 of 396


Designed	M. Watson	Date	March 26
Drawn	J. Acero Leon	Date	March 26
Checked	A. Fell	Date	March 26
Approved	K. Burrows	Date	March 26
Scale:	1:2,500	Datum:	AOD
Original Size:	A3	Grid:	OS
Suitability Code:	A2	Project Number:	10059280

Suitability Description:
Accepted as Concept Stage

Drawing Number: 10059280-ARC-EBD-ZZ-DR-ZZ-00393
Revision: C

COPYRIGHT: NOT TO BE REPRODUCED WITHOUT THE WRITTEN PERMISSION OF NATIONAL GRID ELECTRICITY TRANSMISSION Plc

Doc Ref: 6.13.A6.F1

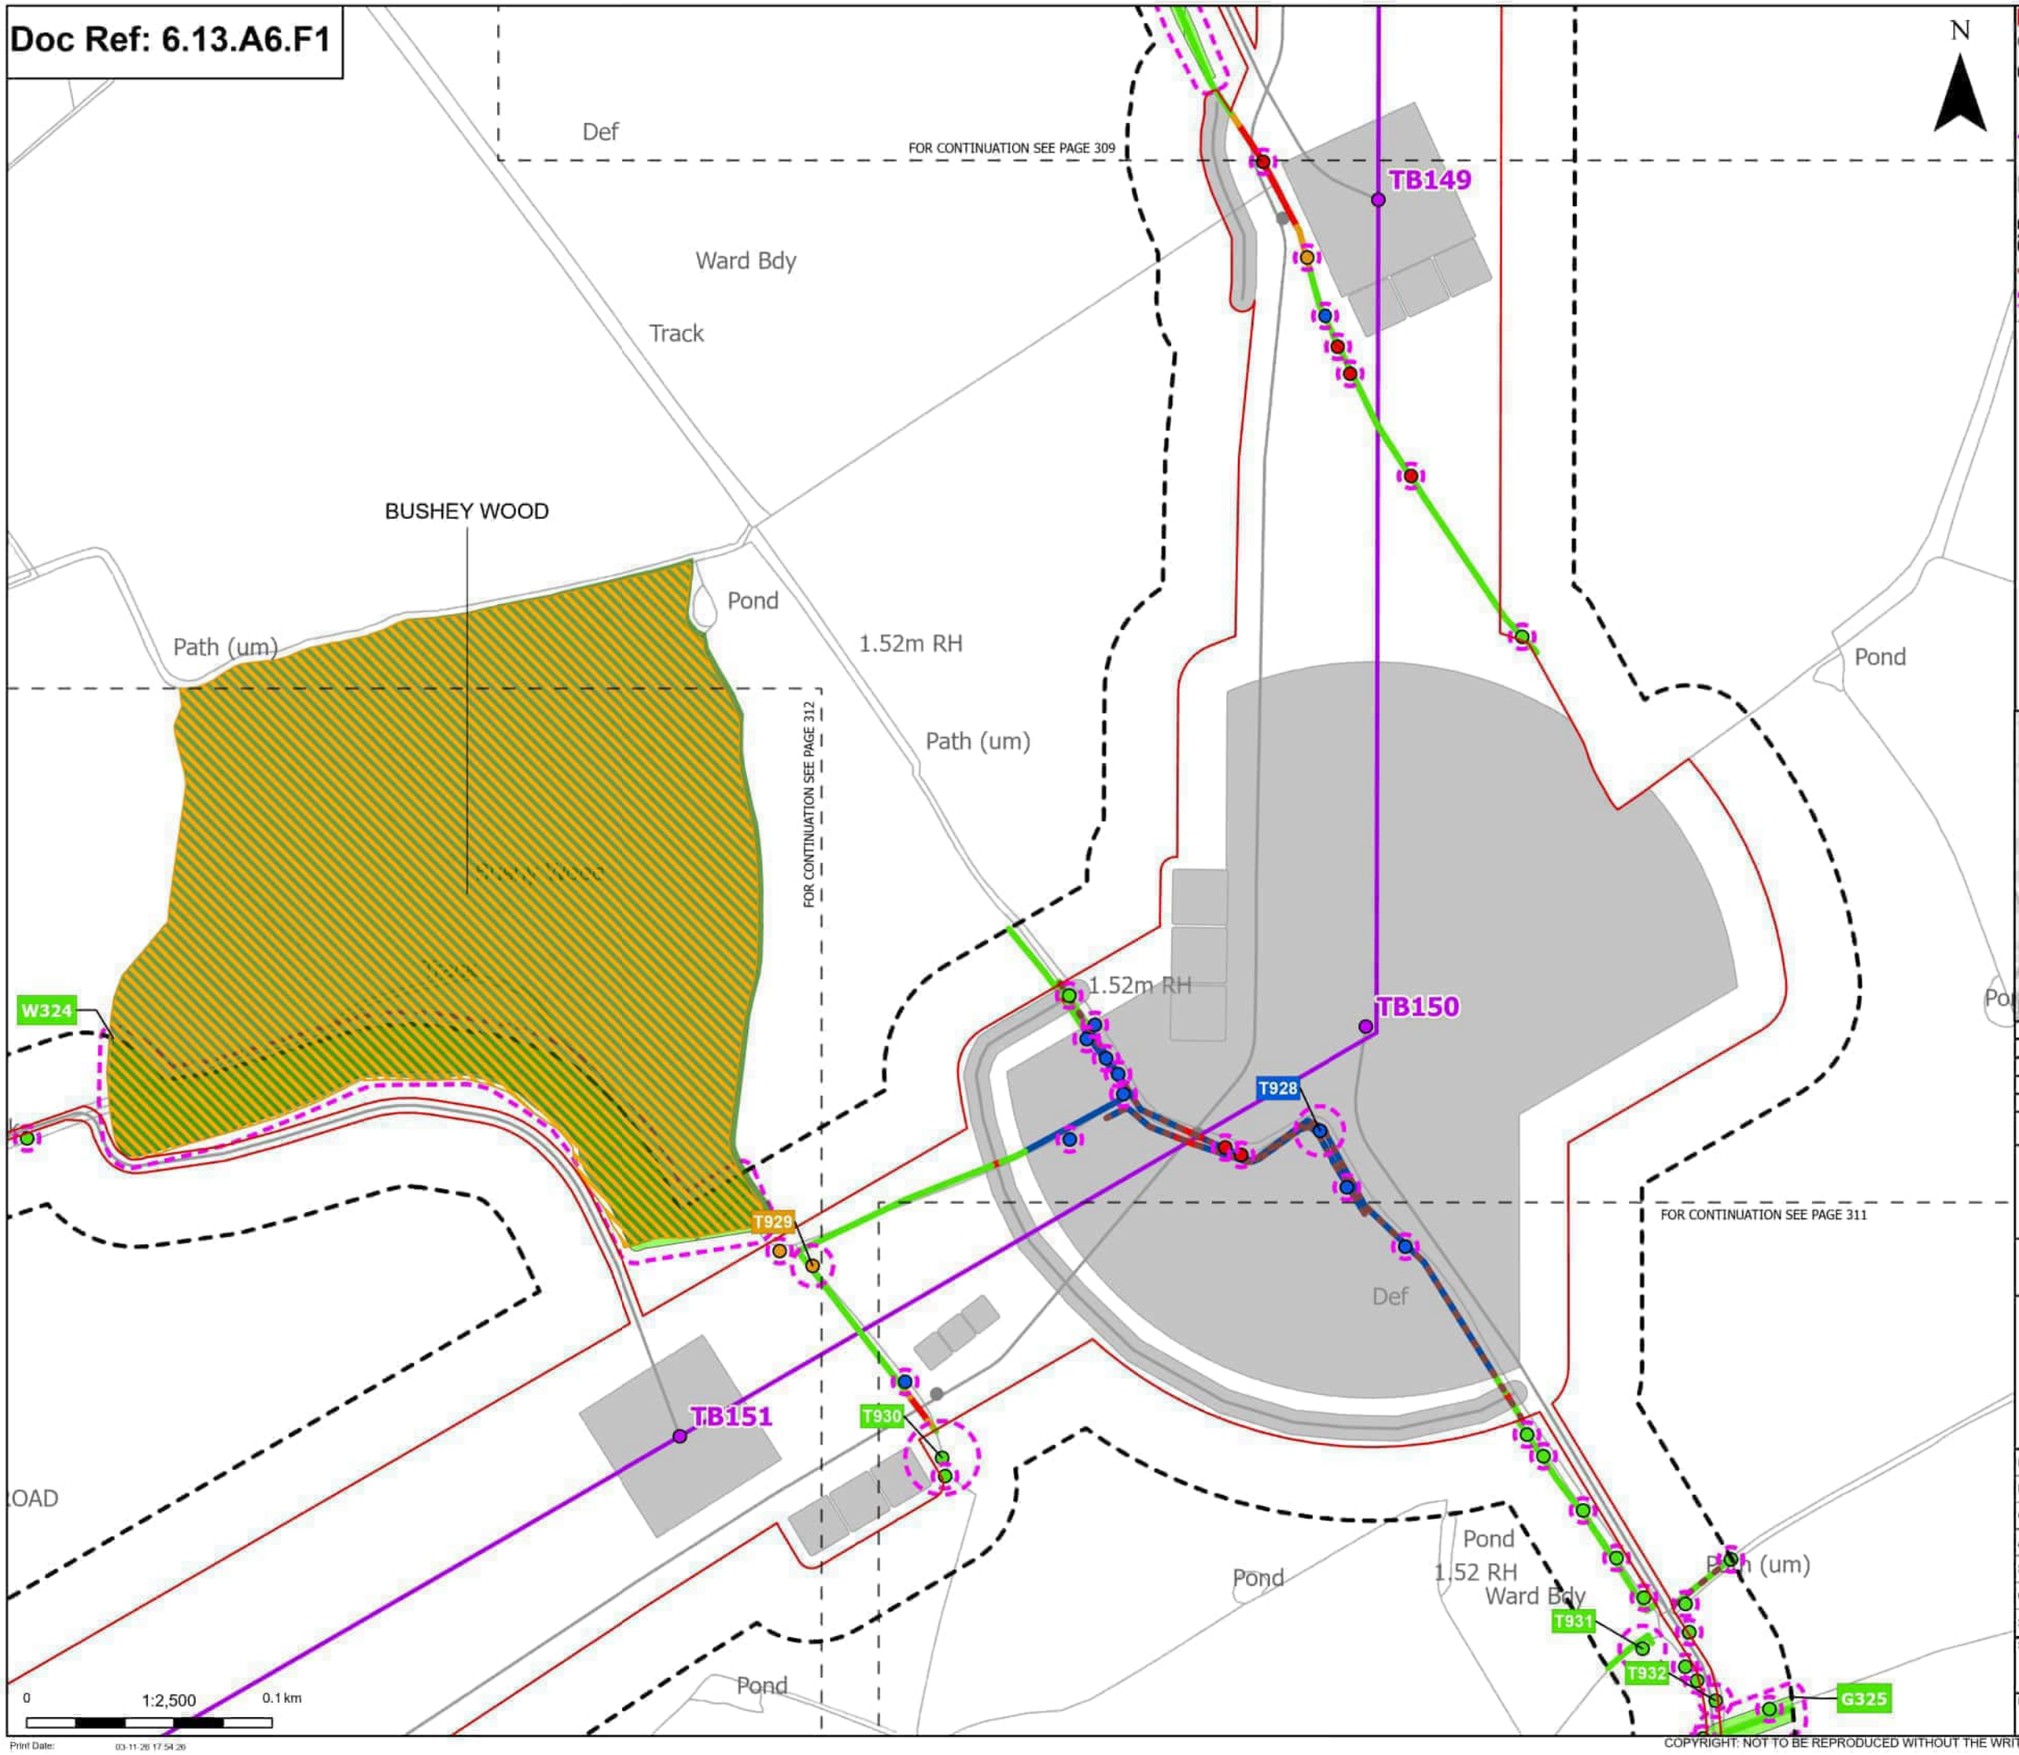

Order Limits
Sheet index outline

Proposed project design details
- Proposed standard lattice pylon location
- Proposed overhead line alignment
- Other temporary and permanent construction and operational works

Discipline specific constraints
- Arboriculture Study Area
- Important Hedgerows
- Root protection area

Trees - Impact
- Removed
- Affected Managed
- Potentially Affected
- Unaffected

Ancient Woodland Sites (Ancient Woodland Inventory as per DCO Submission)

Updated Ancient Woodland Sites (Ancient Woodland Inventory as per October 2025)

Hedgerow - Impact
- Removed
- Affected Managed
- Potentially Affected
- Unaffected

Groups of trees - Impact
- Unaffected

Note: The proposed overhead line alignment and proposed underground cable alignment together comprise the alignment. For further details regarding the design, please refer to Figures 4.1 (document reference 6.4.F1) and 4.2 (document reference 6.4.F2).

Notes: Background mapping information has been reproduced from the Ordnance Survey by permission of Ordnance Survey of the Controller of His Majesty's Stationery Office. © Crown copyright and database rights (2025) Licence OS100024241 and AC0000807949. © Crown copyright and database rights 2025 Ordnance Survey AC0000808122. Contains public sector information licensed under the Open Government Licence v3.0. © National Grid UK



Rev	Date	Description	Drawn	Check	Approv
C	Mar 2026	FOR DCO APPLICATION	JAL	AF	KB
B	Feb 2026	FOR DCO APPLICATION	JAL	AF	KB
A	Aug 2025	FOR DCO APPLICATION	JAL	AF	KB

nationalgrid

PROJECT: Norwich to Tilbury

Planning Inspectorate App Number: EN020027
Regulation 5(2)(a)

Title:

Figure A13.6.1- Landscape and Visual Arboriculture Impacts Plan
Page 310 of 396

Designed	M. Watson	Date	March 26
Drawn	J. Acero Leon	Date	March 26
Checked	A. Fell	Date	March 26
Approved	K. Burrows	Date	March 26
Scale:	1:2,500	Datum:	AOD
Original Size:	A3	Grid:	OS
Suitability Code:	A2	Project Number:	10059280


Suitability Description:
Accepted as Concept Stage

Drawing Number: 10059280-ARC-EBD-ZZ-DR-ZZ-00393
Revision: C

Print Date: 03-11-26 17:54:26

COPYRIGHT: NOT TO BE REPRODUCED WITHOUT THE WRITTEN PERMISSION OF NATIONAL GRID ELECTRICITY TRANSMISSION Plc

Doc Ref: 6.13.A6.F1

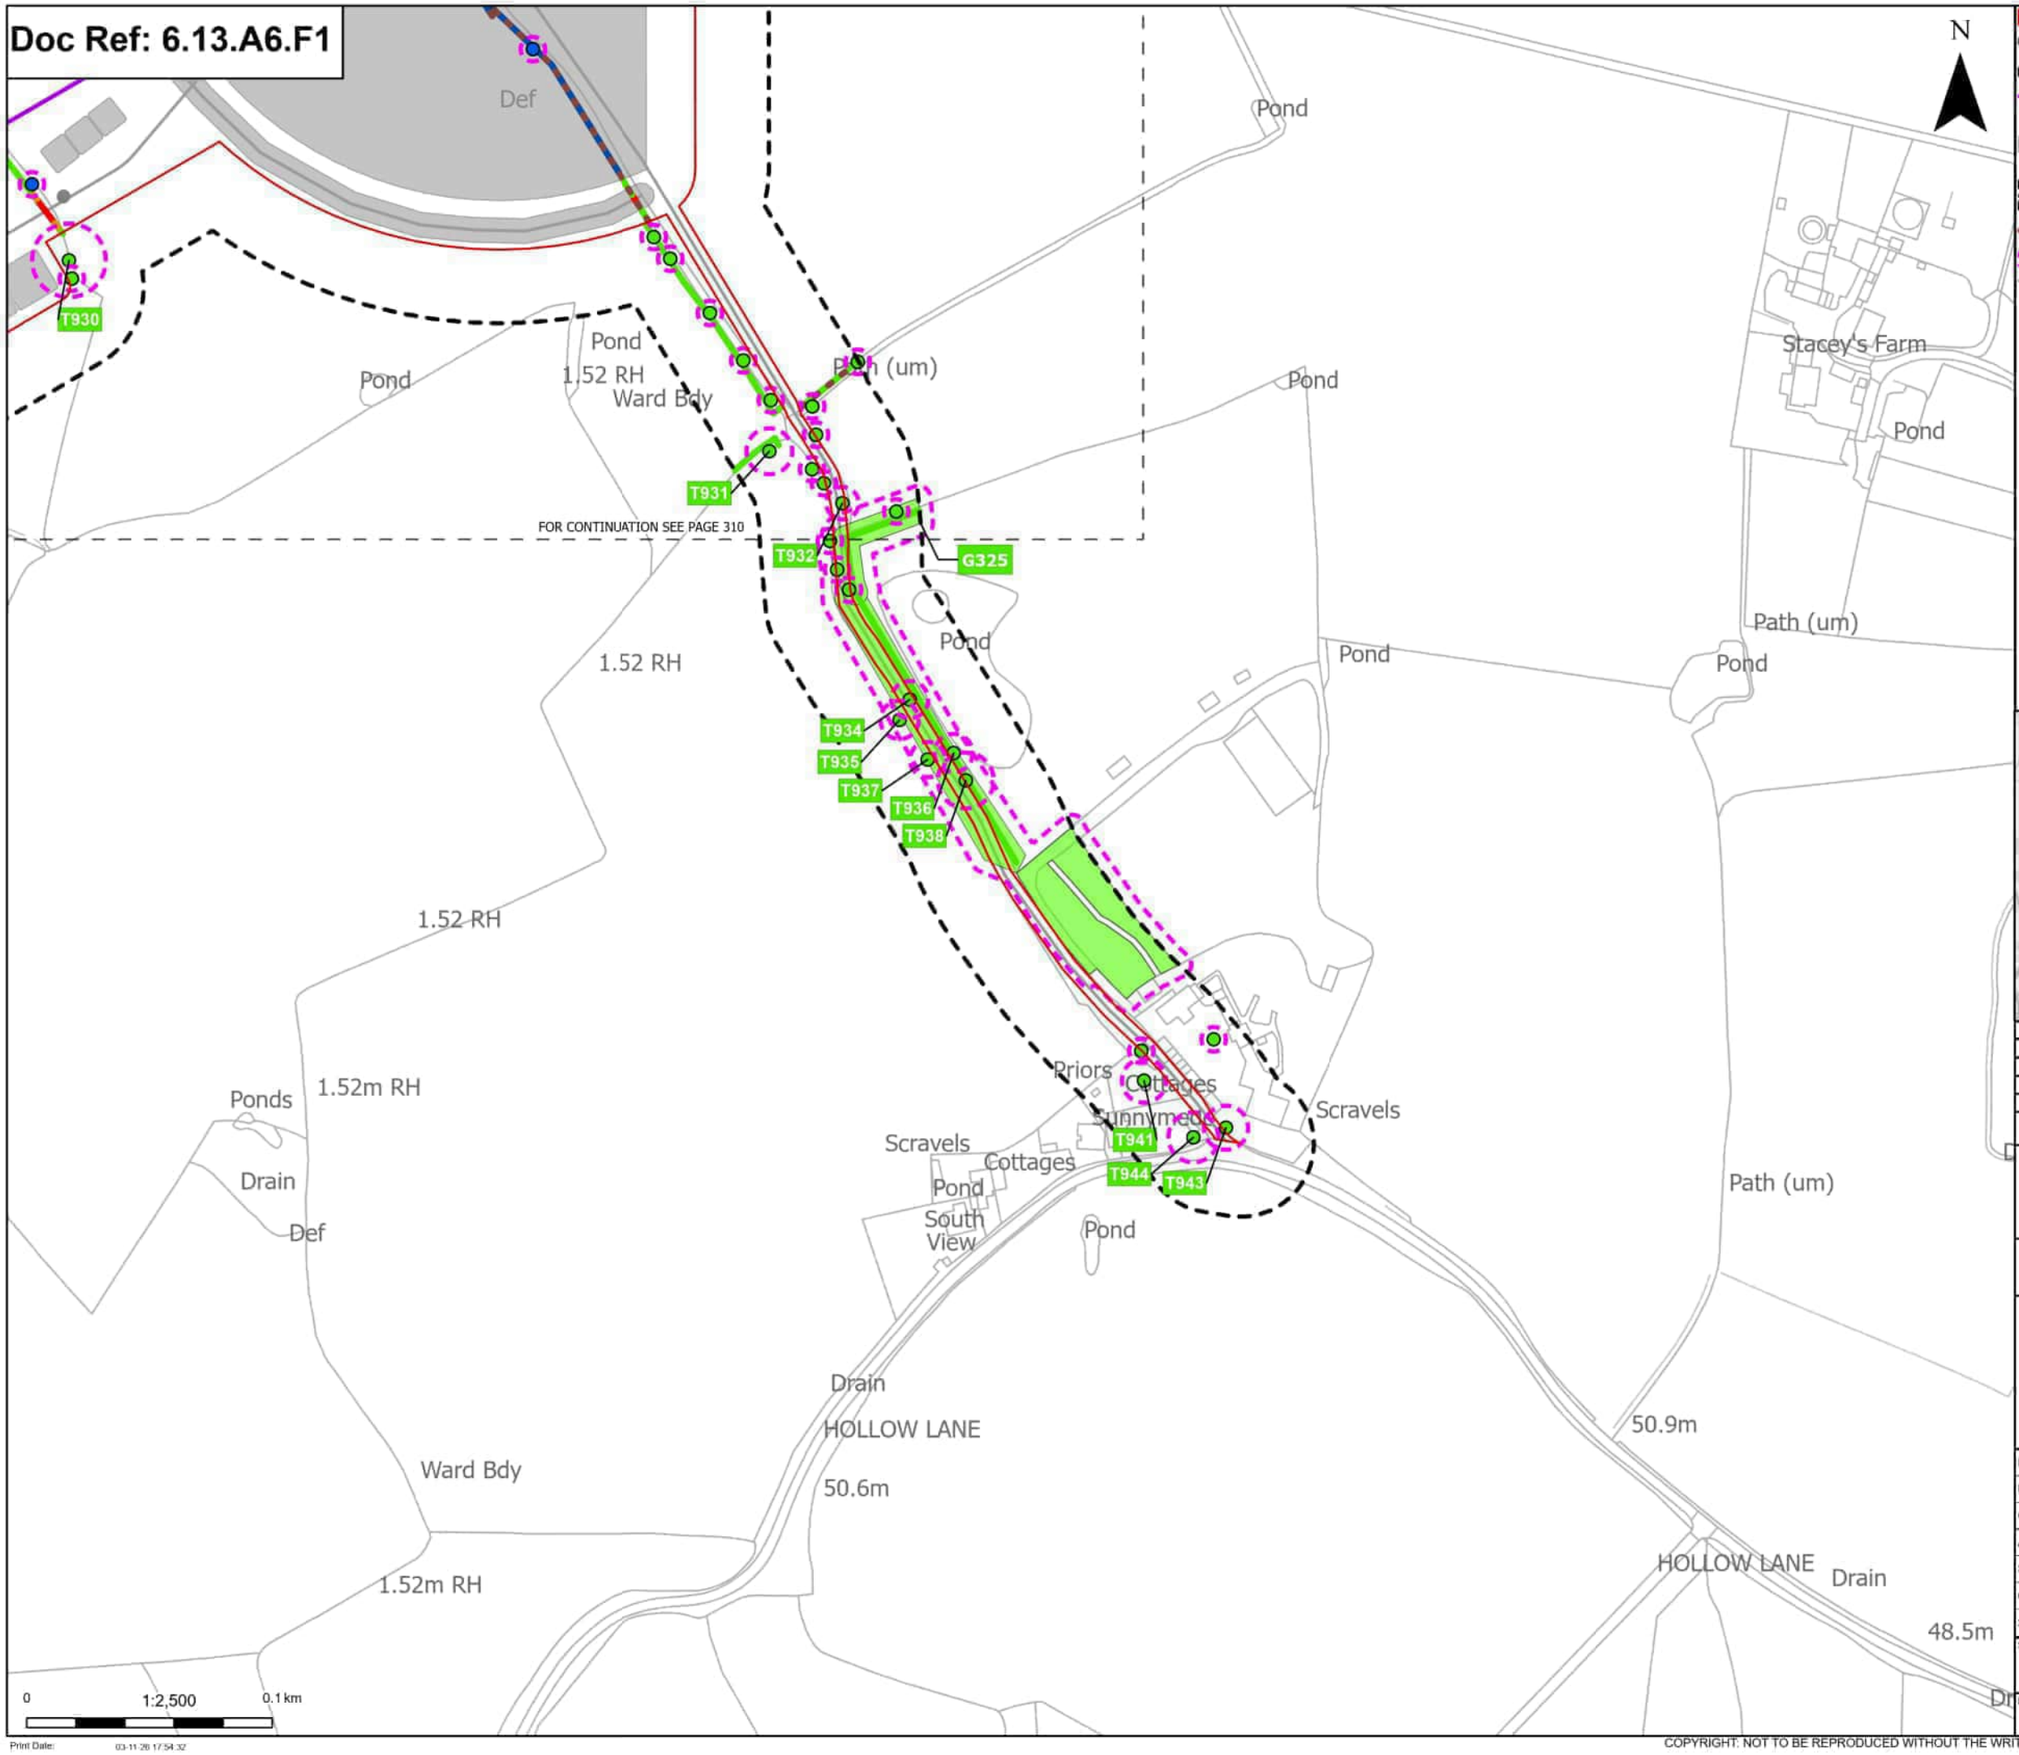

Order Limits
Sheet index outline

Proposed project design details
Proposed overhead line alignment
Other temporary and permanent construction and operational works

Discipline specific constraints
Arboriculture Study Area
Important Hedgerows
Root protection area

Trees - Impact
Affected Managed
Unaffected

Hedgerow - Impact
Removed
Affected Managed
Potentially Affected
Unaffected

Groups of trees - Impact
Unaffected

Note: The proposed overhead line alignment and proposed underground cable alignment together comprise the alignment. For further details regarding the design, please refer to Figures 4.1 (document reference 6.4.F1) and 4.2 (document reference 6.4.F2).

Notes: Background mapping information has been reproduced from the Ordnance Survey by permission of Ordnance Survey of the Controller of His Majesty's Stationery Office. © Crown copyright and database rights (2025) Licence OS100024241 and AC0000807949. © Crown copyright and database rights 2025 Ordnance Survey AC0000808122. Contains public sector information licensed under the Open Government Licence v3.0. © National Grid UK



Rev	Date	Description	Drawn	Check	Approv
C	Mar 2026	FOR DCO APPLICATION	JAL	AF	KB
B	Feb 2026	FOR DCO APPLICATION	JAL	AF	KB
A	Aug 2025	FOR DCO APPLICATION	JAL	AF	KB

nationalgrid

PROJECT: Norwich to Tilbury

Planning Inspectorate App Number: EN020027
Regulation 5(2)(a)

Title:

Figure A13.6.1- Landscape and Visual Arboriculture Impacts Plan
Page 311 of 396

Designed	M. Watson	Date	March 26
Drawn	J. Acero Leon	Date	March 26
Checked	A. Fell	Date	March 26
Approved	K. Burrows	Date	March 26
Scale:	1:2,500	Datum:	AOD
Original Size:	A3	Grid:	OS
Suitability Code:	A2	Project Number:	10059280


Suitability Description:
Accepted as Concept Stage

Drawing Number: 10059280-ARC-EBD-ZZ-DR-ZZ-00393
Revision: C

Print Date: 03-11-26 17:54:32

COPYRIGHT: NOT TO BE REPRODUCED WITHOUT THE WRITTEN PERMISSION OF NATIONAL GRID ELECTRICITY TRANSMISSION Plc

Doc Ref: 6.13.A6.F1

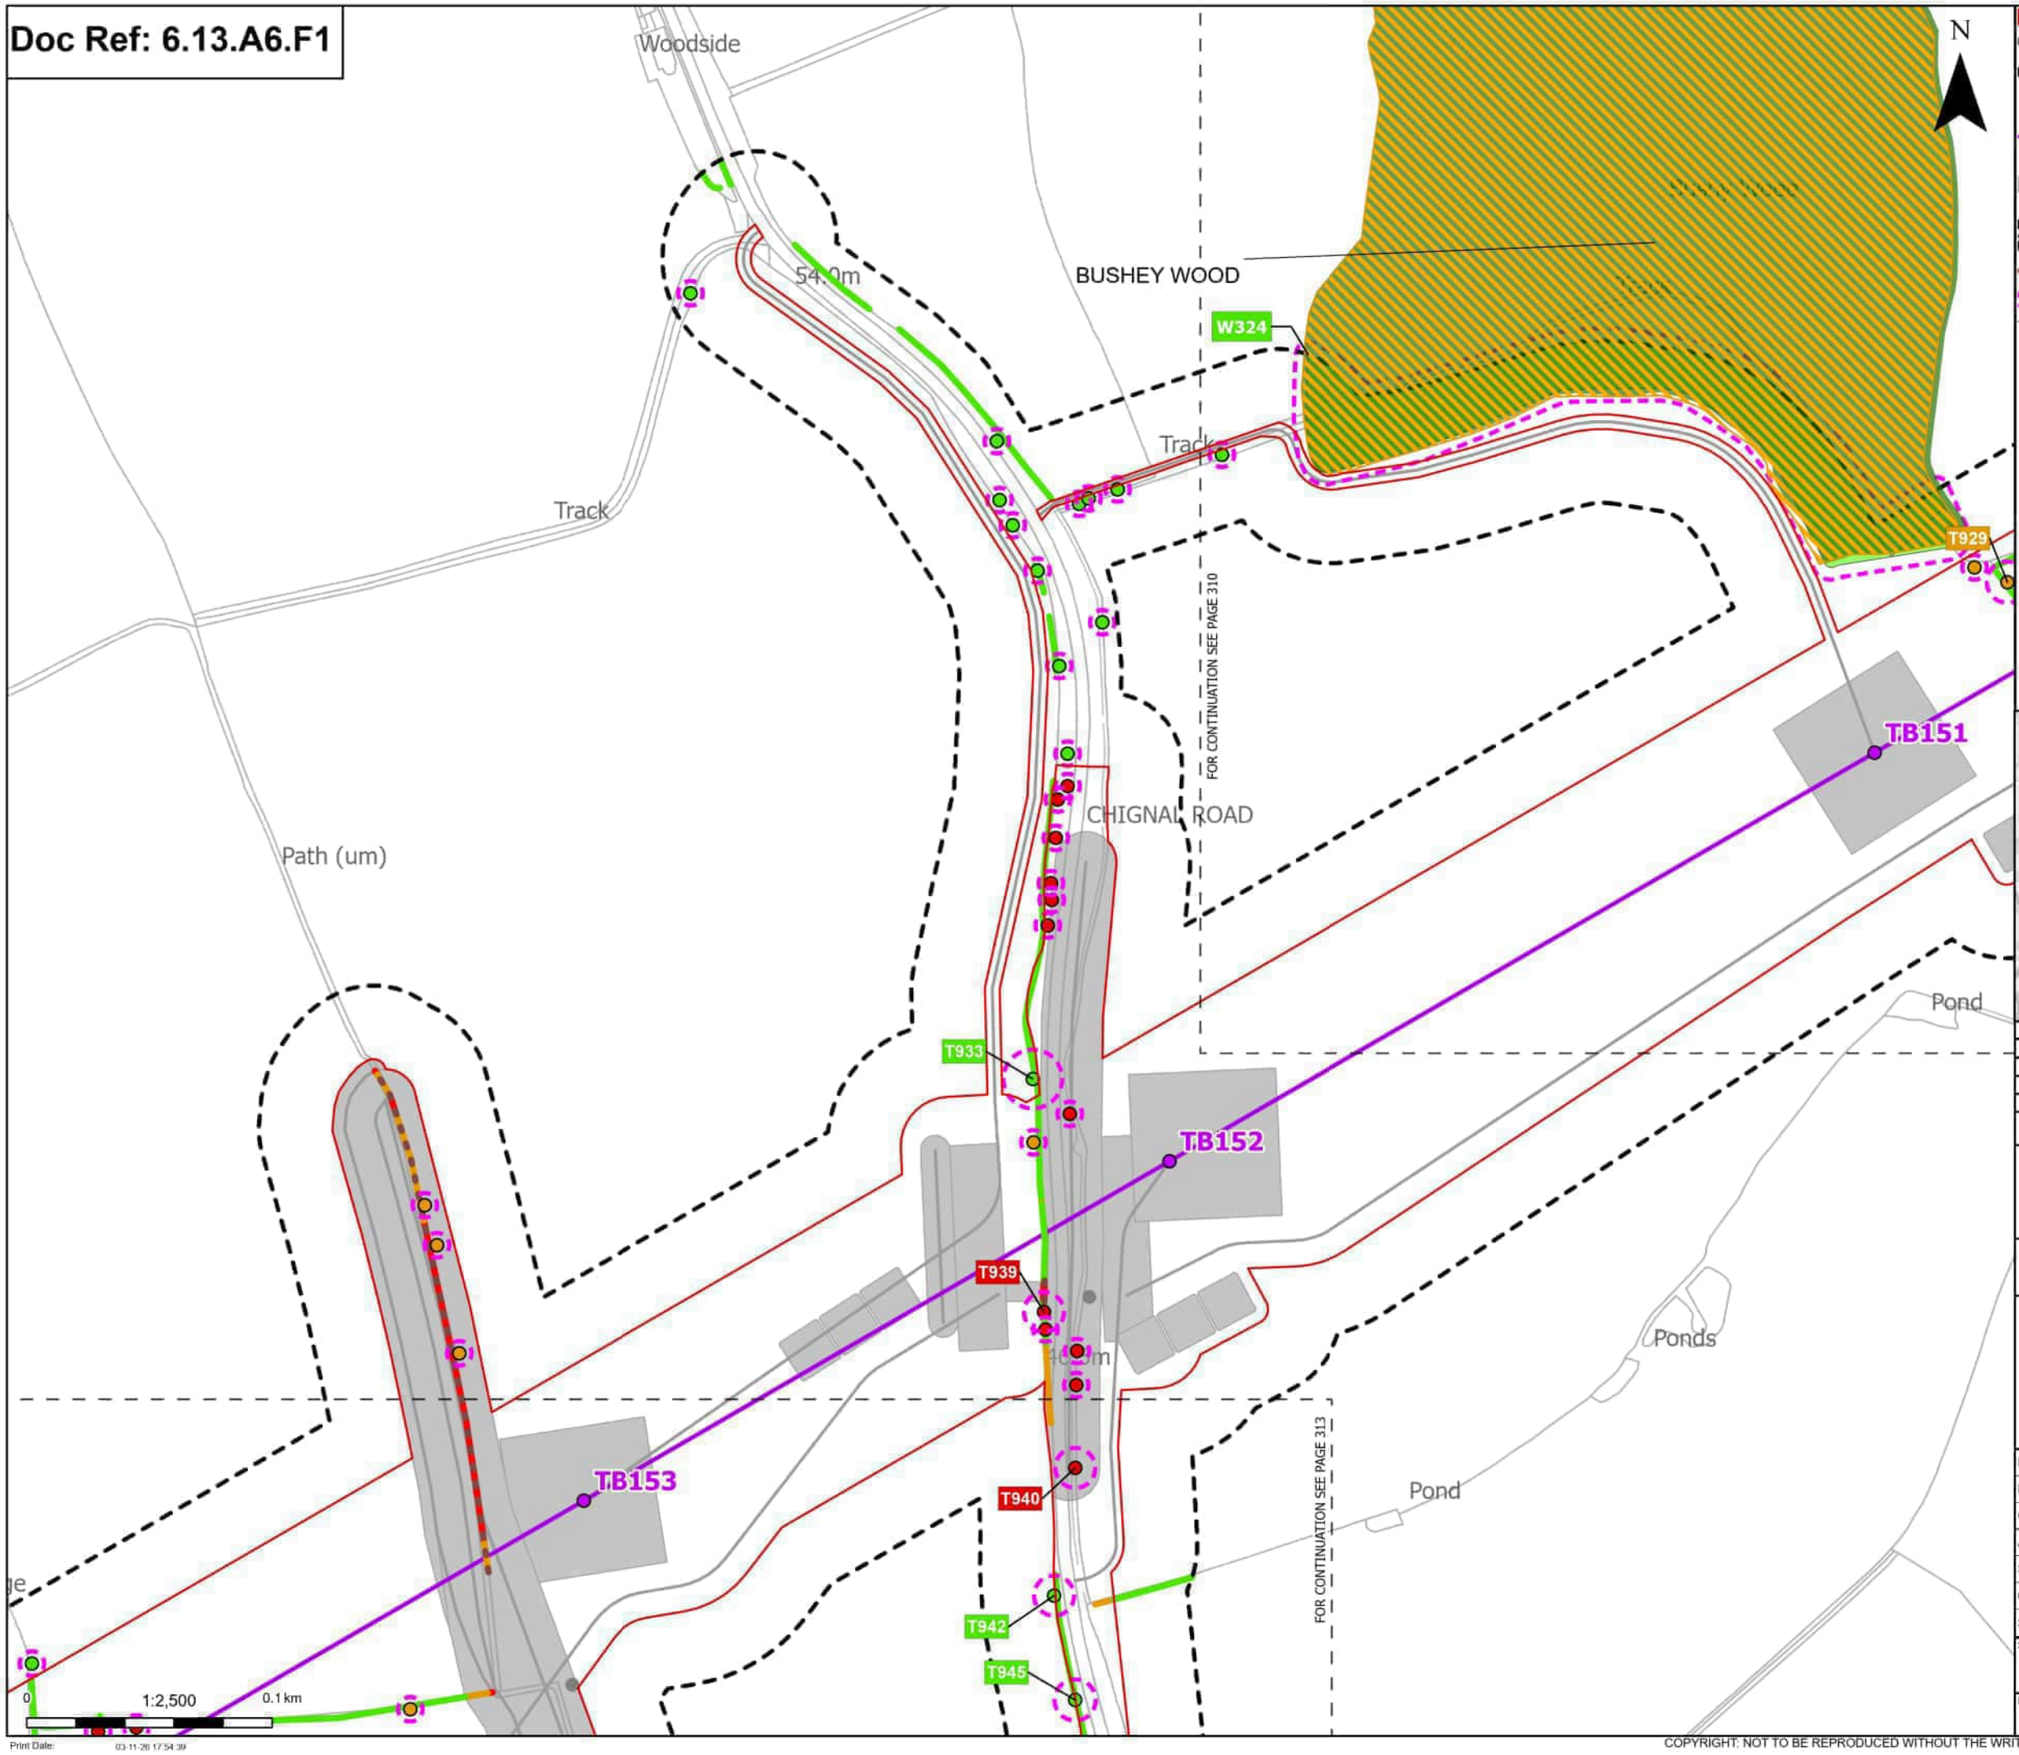

Order Limits
Sheet index outline

Proposed project design details
Proposed standard lattice pylon location
Proposed overhead line alignment
Other temporary and permanent construction and operational works

Discipline specific constraints
Arboriculture Study Area
Important Hedgerows
Root protection area

Trees - Impact
Removed
Potentially Affected
Unaffected

Ancient Woodland Sites (Ancient Woodland Inventory as per DCO Submission)
Updated Ancient Woodland Sites (Ancient Woodland Inventory as per October 2025)

Hedgerow - Impact
Removed
Potentially Affected
Unaffected

Groups of trees - Impact
Unaffected

Note: The proposed overhead line alignment and proposed underground cable alignment together comprise the alignment. For further details regarding the design, please refer to Figures 4.1 (document reference 6.4.F1) and 4.2 (document reference 6.4.F2).

Notes: Background mapping information has been reproduced from the Ordnance Survey by permission of Ordnance Survey of the Controller of His Majesty's Stationery Office. © Crown copyright and database rights (2025) Licence OS100024241 and AC0000807948. © Crown copyright and database rights 2025 Ordnance Survey AC0000808122. Contains public sector information licensed under the Open Government Licence v3.0. © National Grid UK



Rev	Date	Description	Drawn	Check	Approv
C	Mar 2026	FOR DCO APPLICATION	JAL	AF	KB
B	Feb 2026	FOR DCO APPLICATION	JAL	AF	KB
A	Aug 2025	FOR DCO APPLICATION	JAL	AF	KB

nationalgrid

PROJECT: Norwich to Tilbury

Planning Inspectorate App Number: EN020027
Regulation 5(2)(a)

Title:

Figure A13.6.1- Landscape and Visual Arboriculture Impacts Plan
Page 312 of 396


Designed	M. Watson	Date	March 26
Drawn	J. Acero Leon	Date	March 26
Checked	A. Fell	Date	March 26
Approved	K. Burrows	Date	March 26
Scale:	1:2,500	Datum:	AOD
Original Size:	A3	Grid:	OS
Suitability Code:	A2	Project Number:	10059280

Suitability Description:
Accepted as Concept Stage

Drawing Number: 10059280-ARC-EBD-ZZ-DR-ZZ-00393
Revision: C

COPYRIGHT: NOT TO BE REPRODUCED WITHOUT THE WRITTEN PERMISSION OF NATIONAL GRID ELECTRICITY TRANSMISSION Plc

Doc Ref: 6.13.A6.F1

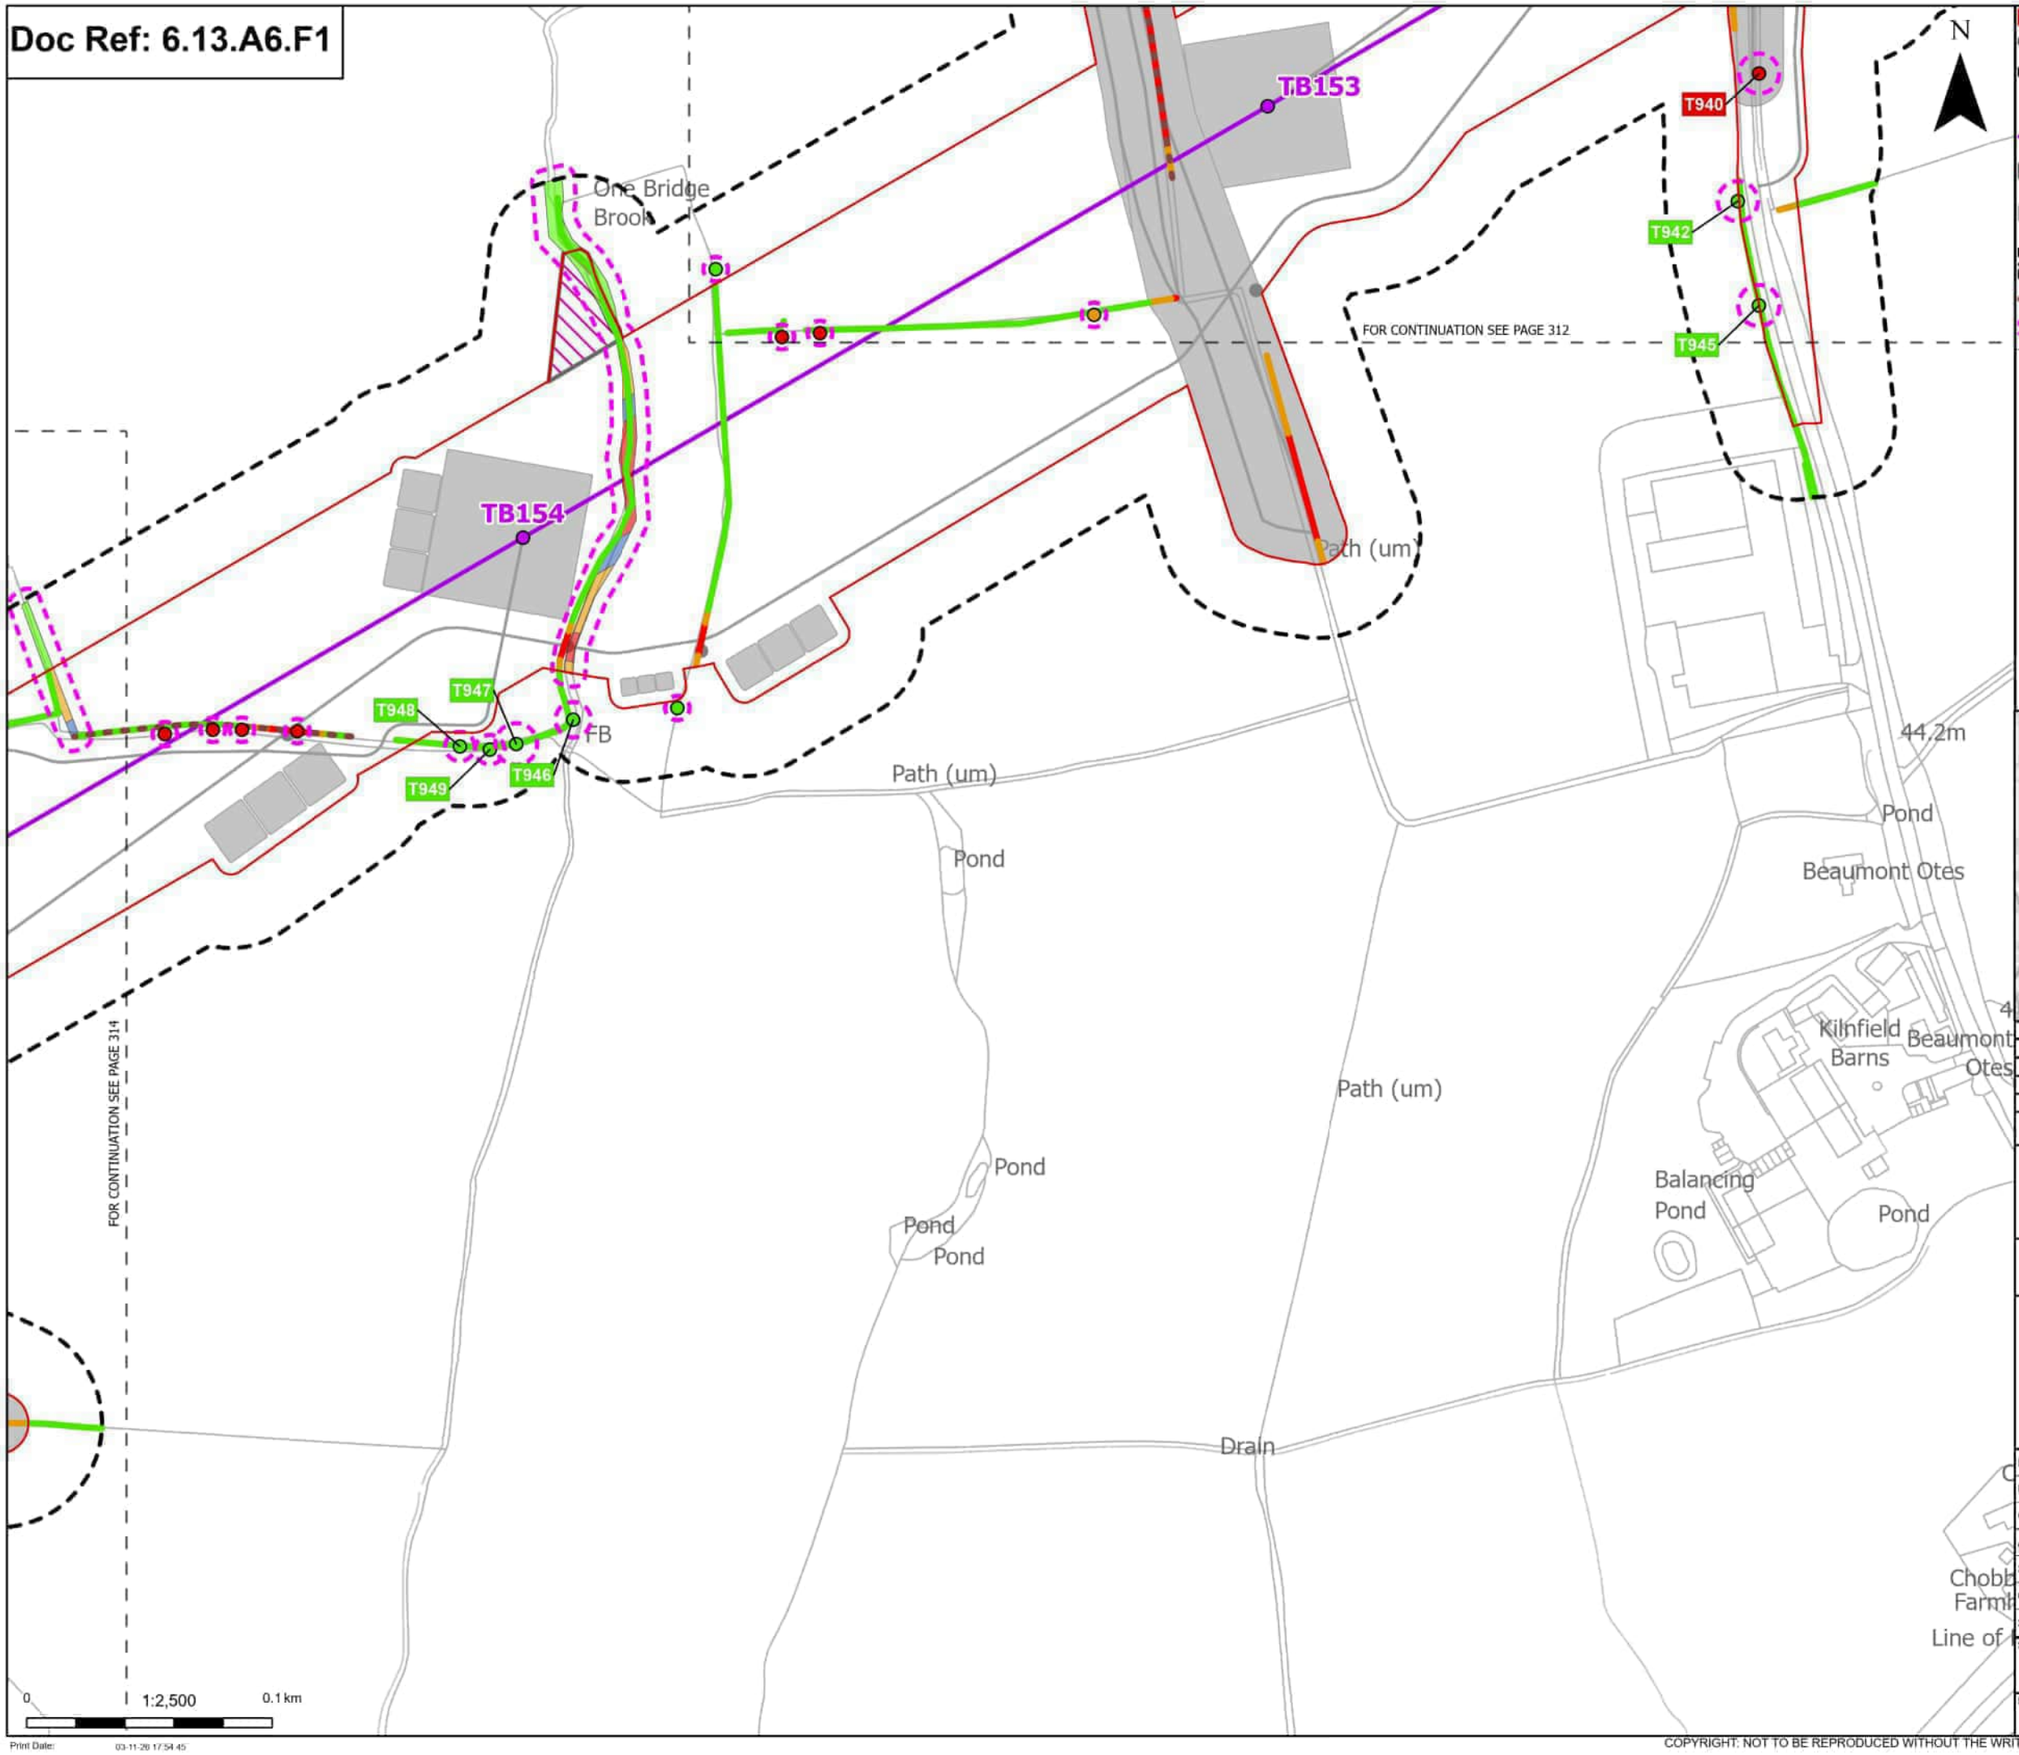

Order Limits
Sheet index outline

Proposed project design details
- Proposed standard lattice pylon location
- Proposed overhead line alignment
- Environmental mitigation
- Other temporary and permanent construction and operational works

Discipline specific constraints
- Arboriculture Study Area
- Important Hedgerows
- Root protection area

Trees - Impact
- Removed
- Potentially Affected
- Unaffected

Hedgerow - Impact
- Removed
- Potentially Affected
- Unaffected

Groups of trees - Impact
- Removed
- Affected Managed
- Potentially Affected
- Unaffected

Note: The proposed overhead line alignment and proposed underground cable alignment together comprise the alignment. For further details regarding the design, please refer to Figures 4.1 (document reference 6.4.F1) and 4.2 (document reference 6.4.F2).

Notes: Background mapping information has been reproduced from the Ordnance Survey by permission of Ordnance Survey of the Controller of His Majesty's Stationery Office. © Crown copyright and database rights (2025) Licence OS100024241 and AC0000807948. © Crown copyright and database rights 2025 Ordnance Survey AC0000808122. Contains public sector information licensed under the Open Government Licence v3.0. © National Grid UK



Rev	Date	Description	Drawn	Check	Approv
C	Mar 2026	FOR DCO APPLICATION	JAL	AF	KB
B	Feb 2026	FOR DCO APPLICATION	JAL	AF	KB
A	Aug 2025	FOR DCO APPLICATION	JAL	AF	KB

nationalgrid

PROJECT: Norwich to Tilbury

Planning Inspectorate App Number: EN020027
Regulation 5(2)(a)

Title:

Figure A13.6.1- Landscape and Visual Arboriculture Impacts Plan
Page 313 of 396

Designed	M. Watson	Date	March 26
Drawn	J. Acero Leon	Date	March 26
Checked	A. Fell	Date	March 26
Approved	K. Burrows	Date	March 26
Scale:	1:2,500	Datum:	AOD
Original Size:	A3	Grid:	OS
Suitability Code:	A2	Project Number:	10059280


Suitability Description:
Accepted as Concept Stage

Drawing Number: 10059280-ARC-EBD-ZZ-DR-ZZ-00393
Revision: C

Print Date: 03-11-26 17:54:45

COPYRIGHT: NOT TO BE REPRODUCED WITHOUT THE WRITTEN PERMISSION OF NATIONAL GRID ELECTRICITY TRANSMISSION Plc

Doc Ref: 6.13.A6.F1

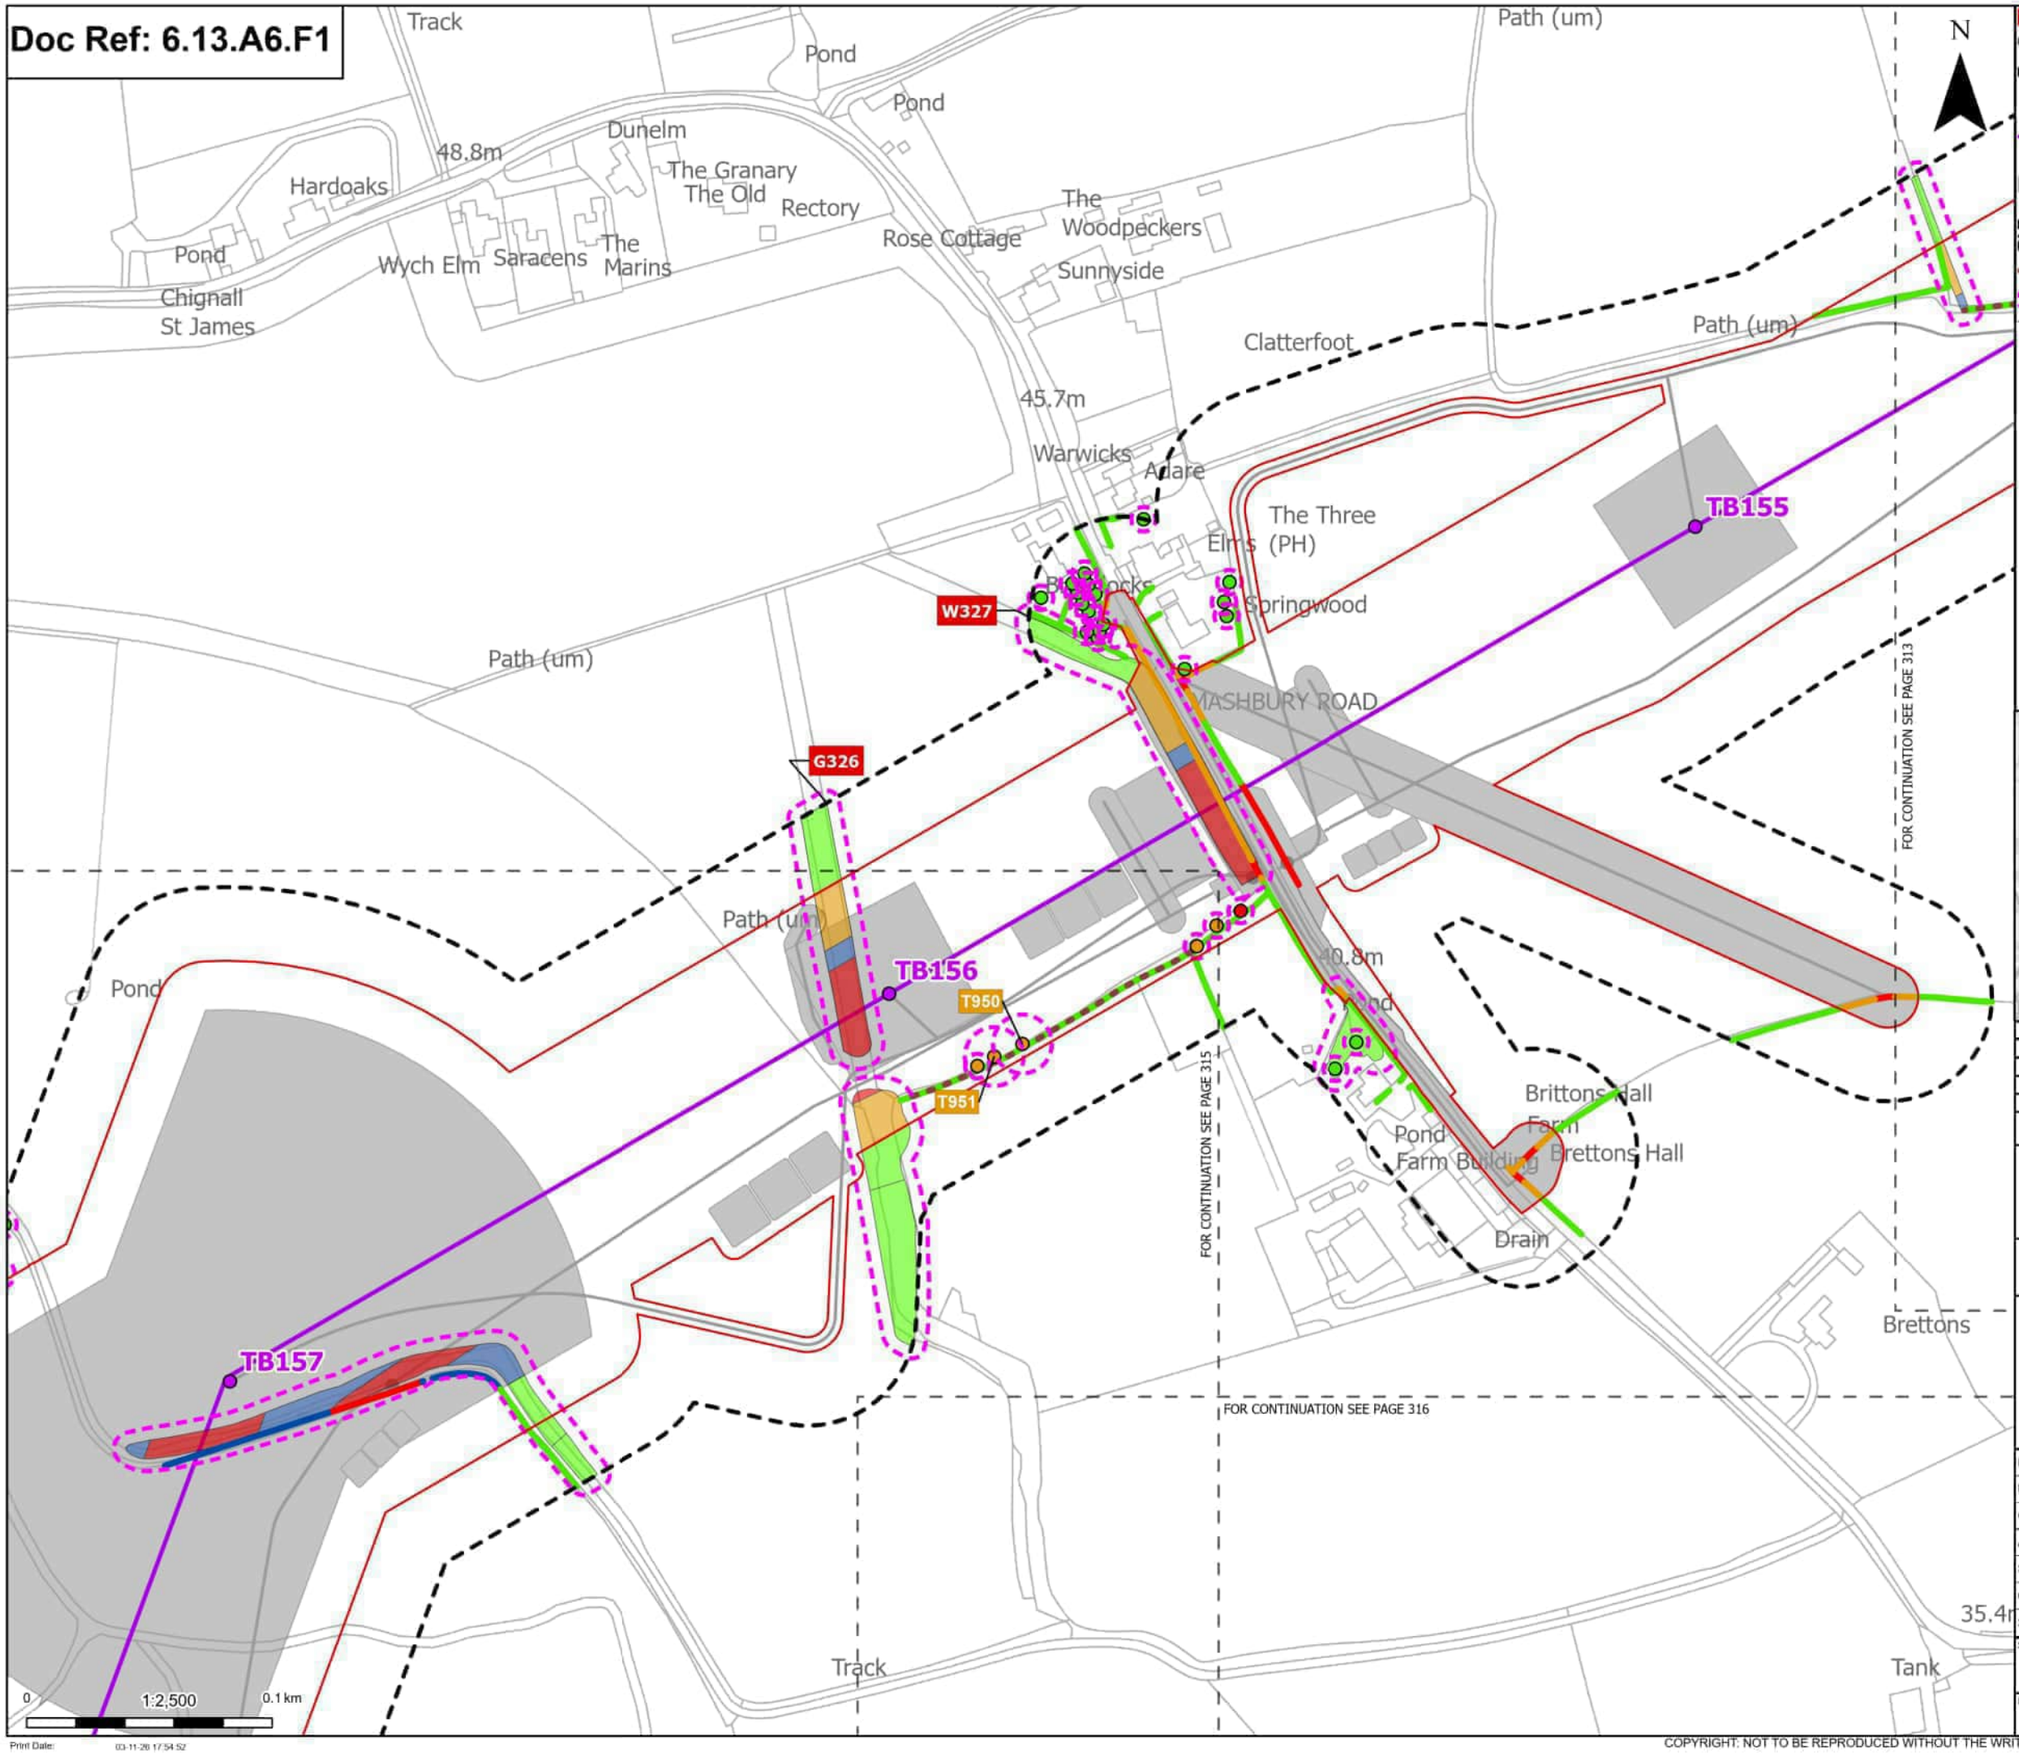

Order Limits
Sheet index outline

Proposed project design details
Proposed standard lattice pylon location
Proposed overhead line alignment
Other temporary and permanent construction and operational works

Discipline specific constraints
Arboriculture Study Area
Important Hedgerows
Root protection area

Trees - Impact
Removed
Potentially Affected
Unaffected

Hedgerow - Impact
Removed
Affected Managed
Potentially Affected
Unaffected

Groups of trees - Impact
Removed
Affected Managed
Potentially Affected
Unaffected

Note: The proposed overhead line alignment and proposed underground cable alignment together comprise the alignment. For further details regarding the design, please refer to Figures 4.1 (document reference 6.4.F1) and 4.2 (document reference 6.4.F2).

Notes: Background mapping information has been reproduced from the Ordnance Survey by permission of Ordnance Survey of the Controller of His Majesty's Stationery Office. © Crown copyright and database rights (2025) Licence OS100024241 and AC0000807948. © Crown copyright and database rights 2025 Ordnance Survey AC0000808122. Contains public sector information licensed under the Open Government Licence v3.0, © National Grid UK



Rev	Date	Description	Drawn	Check	Approv
C	Mar 2026	FOR DCO APPLICATION	JAL	AF	KB
B	Feb 2026	FOR DCO APPLICATION	JAL	AF	KB
A	Aug 2025	FOR DCO APPLICATION	JAL	AF	KB

nationalgrid

PROJECT: Norwich to Tilbury

Planning Inspectorate App Number: EN020027
Regulation 5(2)(a)

Title:

Figure A13.6.1- Landscape and Visual Arboriculture Impacts Plan
Page 314 of 396

Designed	M. Watson	Date	March 26
Drawn	J. Acero Leon	Date	March 26
Checked	A. Fell	Date	March 26
Approved	K. Burrows	Date	March 26
Scale:	1:2,500	Datum:	AOD
Original Size:	A3	Grid:	OS
Suitability Code:	A2	Project Number:	10059280


Suitability Description.
Accepted as Concept Stage

Drawing Number: 10059280-ARC-EBD-ZZ-DR-ZZ-00393
Revision: C

Print Date: 03-11-26 17:54:52

COPYRIGHT: NOT TO BE REPRODUCED WITHOUT THE WRITTEN PERMISSION OF NATIONAL GRID ELECTRICITY TRANSMISSION Plc

Doc Ref: 6.13.A6.F1

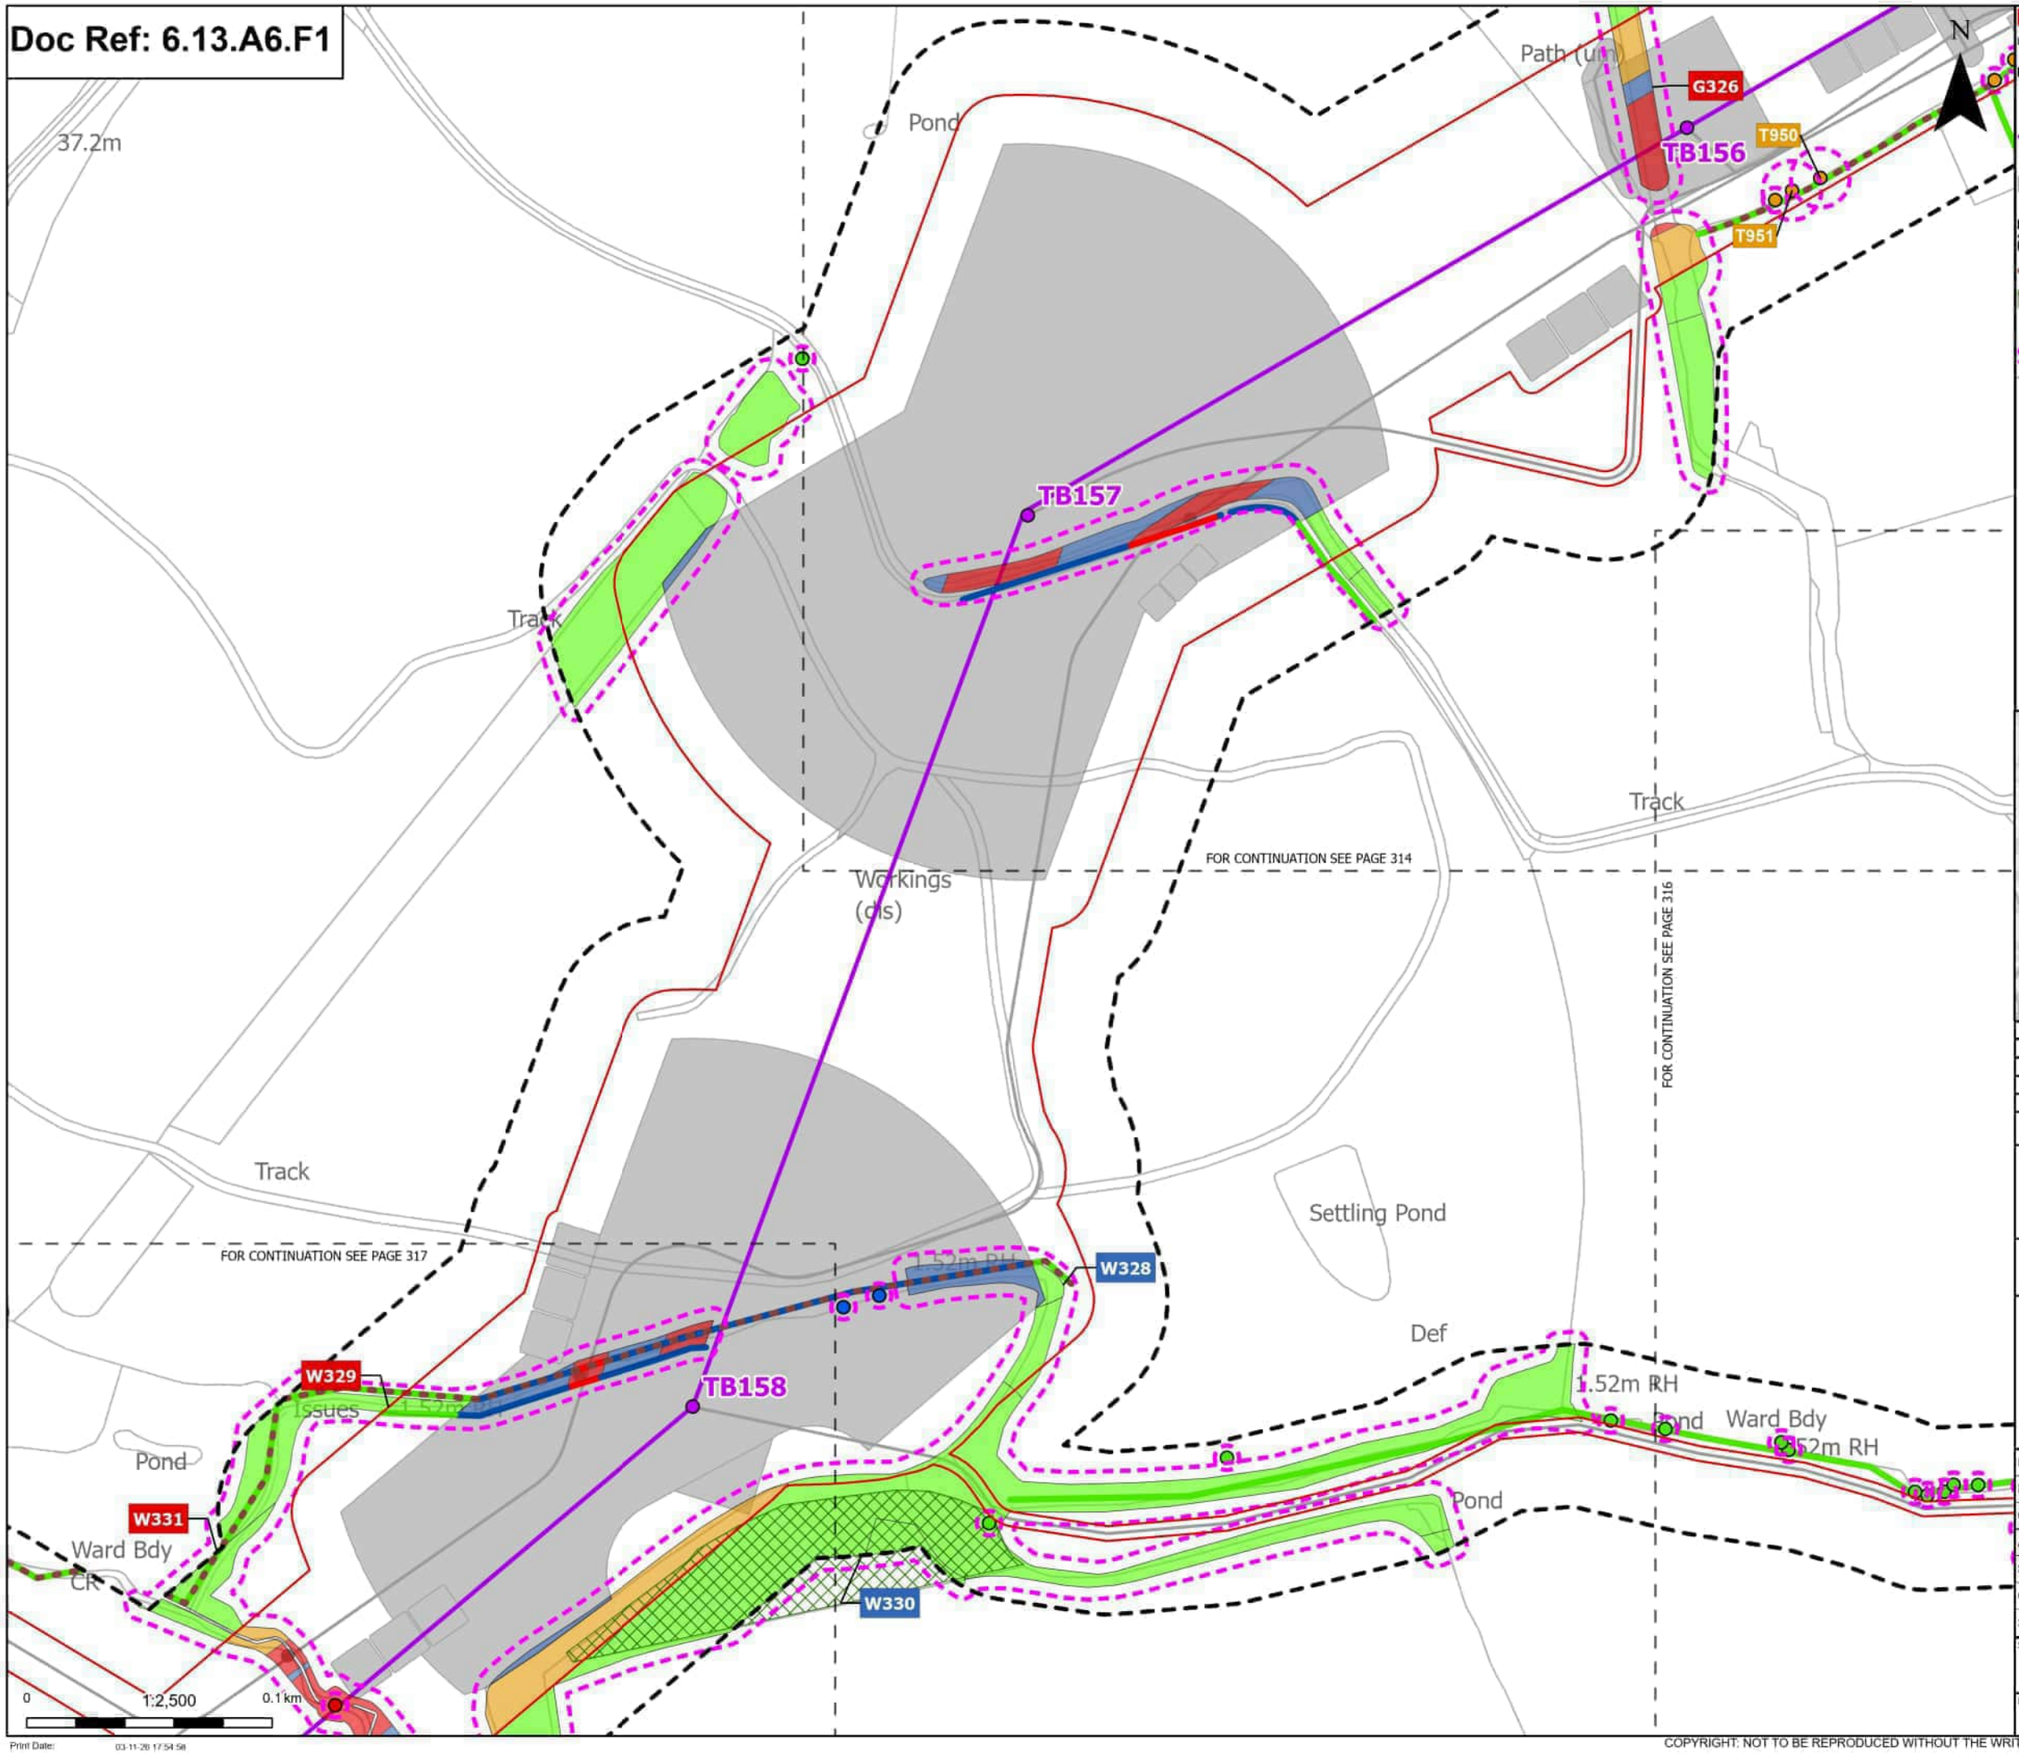

Order Limits
Sheet index outline

Proposed project design details
- Proposed standard lattice pylon location
- Proposed overhead line alignment
- Other temporary and permanent construction and operational works

Discipline specific constraints
- Arboriculture Study Area
- Important Hedgerows
- TPO group of trees
- TPO indiviual trees
- Root protection area

Trees - Impact
- Removed
- Affected Managed
- Potentially Affected
- Unaffected

Hedgerow - Impact
- Removed
- Affected Managed
- Unaffected

Groups of trees - Impact
- Removed
- Affected Managed
- Potentially Affected
- Unaffected

Note: The proposed overhead line alignment and proposed underground cable alignment together comprise the alignment. For further details regarding the design, please refer to Figures 4.1 (document reference 6.4.F1) and 4.2 (document reference 6.4.F2).

Notes: Background mapping information has been reproduced from the Ordnance Survey by permission of Ordnance Survey of the Controller of His Majesty's Stationery Office. © Crown copyright and database rights (2025) Licence OS100024241 and AC0000807949. © Crown copyright and database rights 2025 Ordnance Survey AC0000808122. Contains public sector information licensed under the Open Government Licence v3.0. © National Grid UK



Rev	Date	Description	Drawn	Check	Approv
C	Mar 2026	FOR DCO APPLICATION	JAL	AF	KB
B	Feb 2026	FOR DCO APPLICATION	JAL	AF	KB
A	Aug 2025	FOR DCO APPLICATION	JAL	AF	KB

nationalgrid

PROJECT: Norwich to Tilbury

Planning Inspectorate App Number: EN020027
Regulation 5(2)(a)

Title:

Figure A13.6.1- Landscape and Visual Arboriculture Impacts Plan
Page 315 of 396

Designed	M. Watson	Date	March 26
Drawn	J. Acero Leon	Date	March 26
Checked	A. Fell	Date	March 26
Approved	K. Burrows	Date	March 26
Scale:	1:2,500	Datum:	AOD
Original Size:	A3	Grid:	OS
Suitability Code:	A2	Project Number:	10059280


Suitability Description:
Accepted as Concept Stage

Drawing Number: 10059280-ARC-EBD-ZZ-DR-ZZ-00393
Revision: C

Print Date: 03-11-26 17:54:58

COPYRIGHT: NOT TO BE REPRODUCED WITHOUT THE WRITTEN PERMISSION OF NATIONAL GRID ELECTRICITY TRANSMISSION Plc

Doc Ref: 6.13.A6.F1

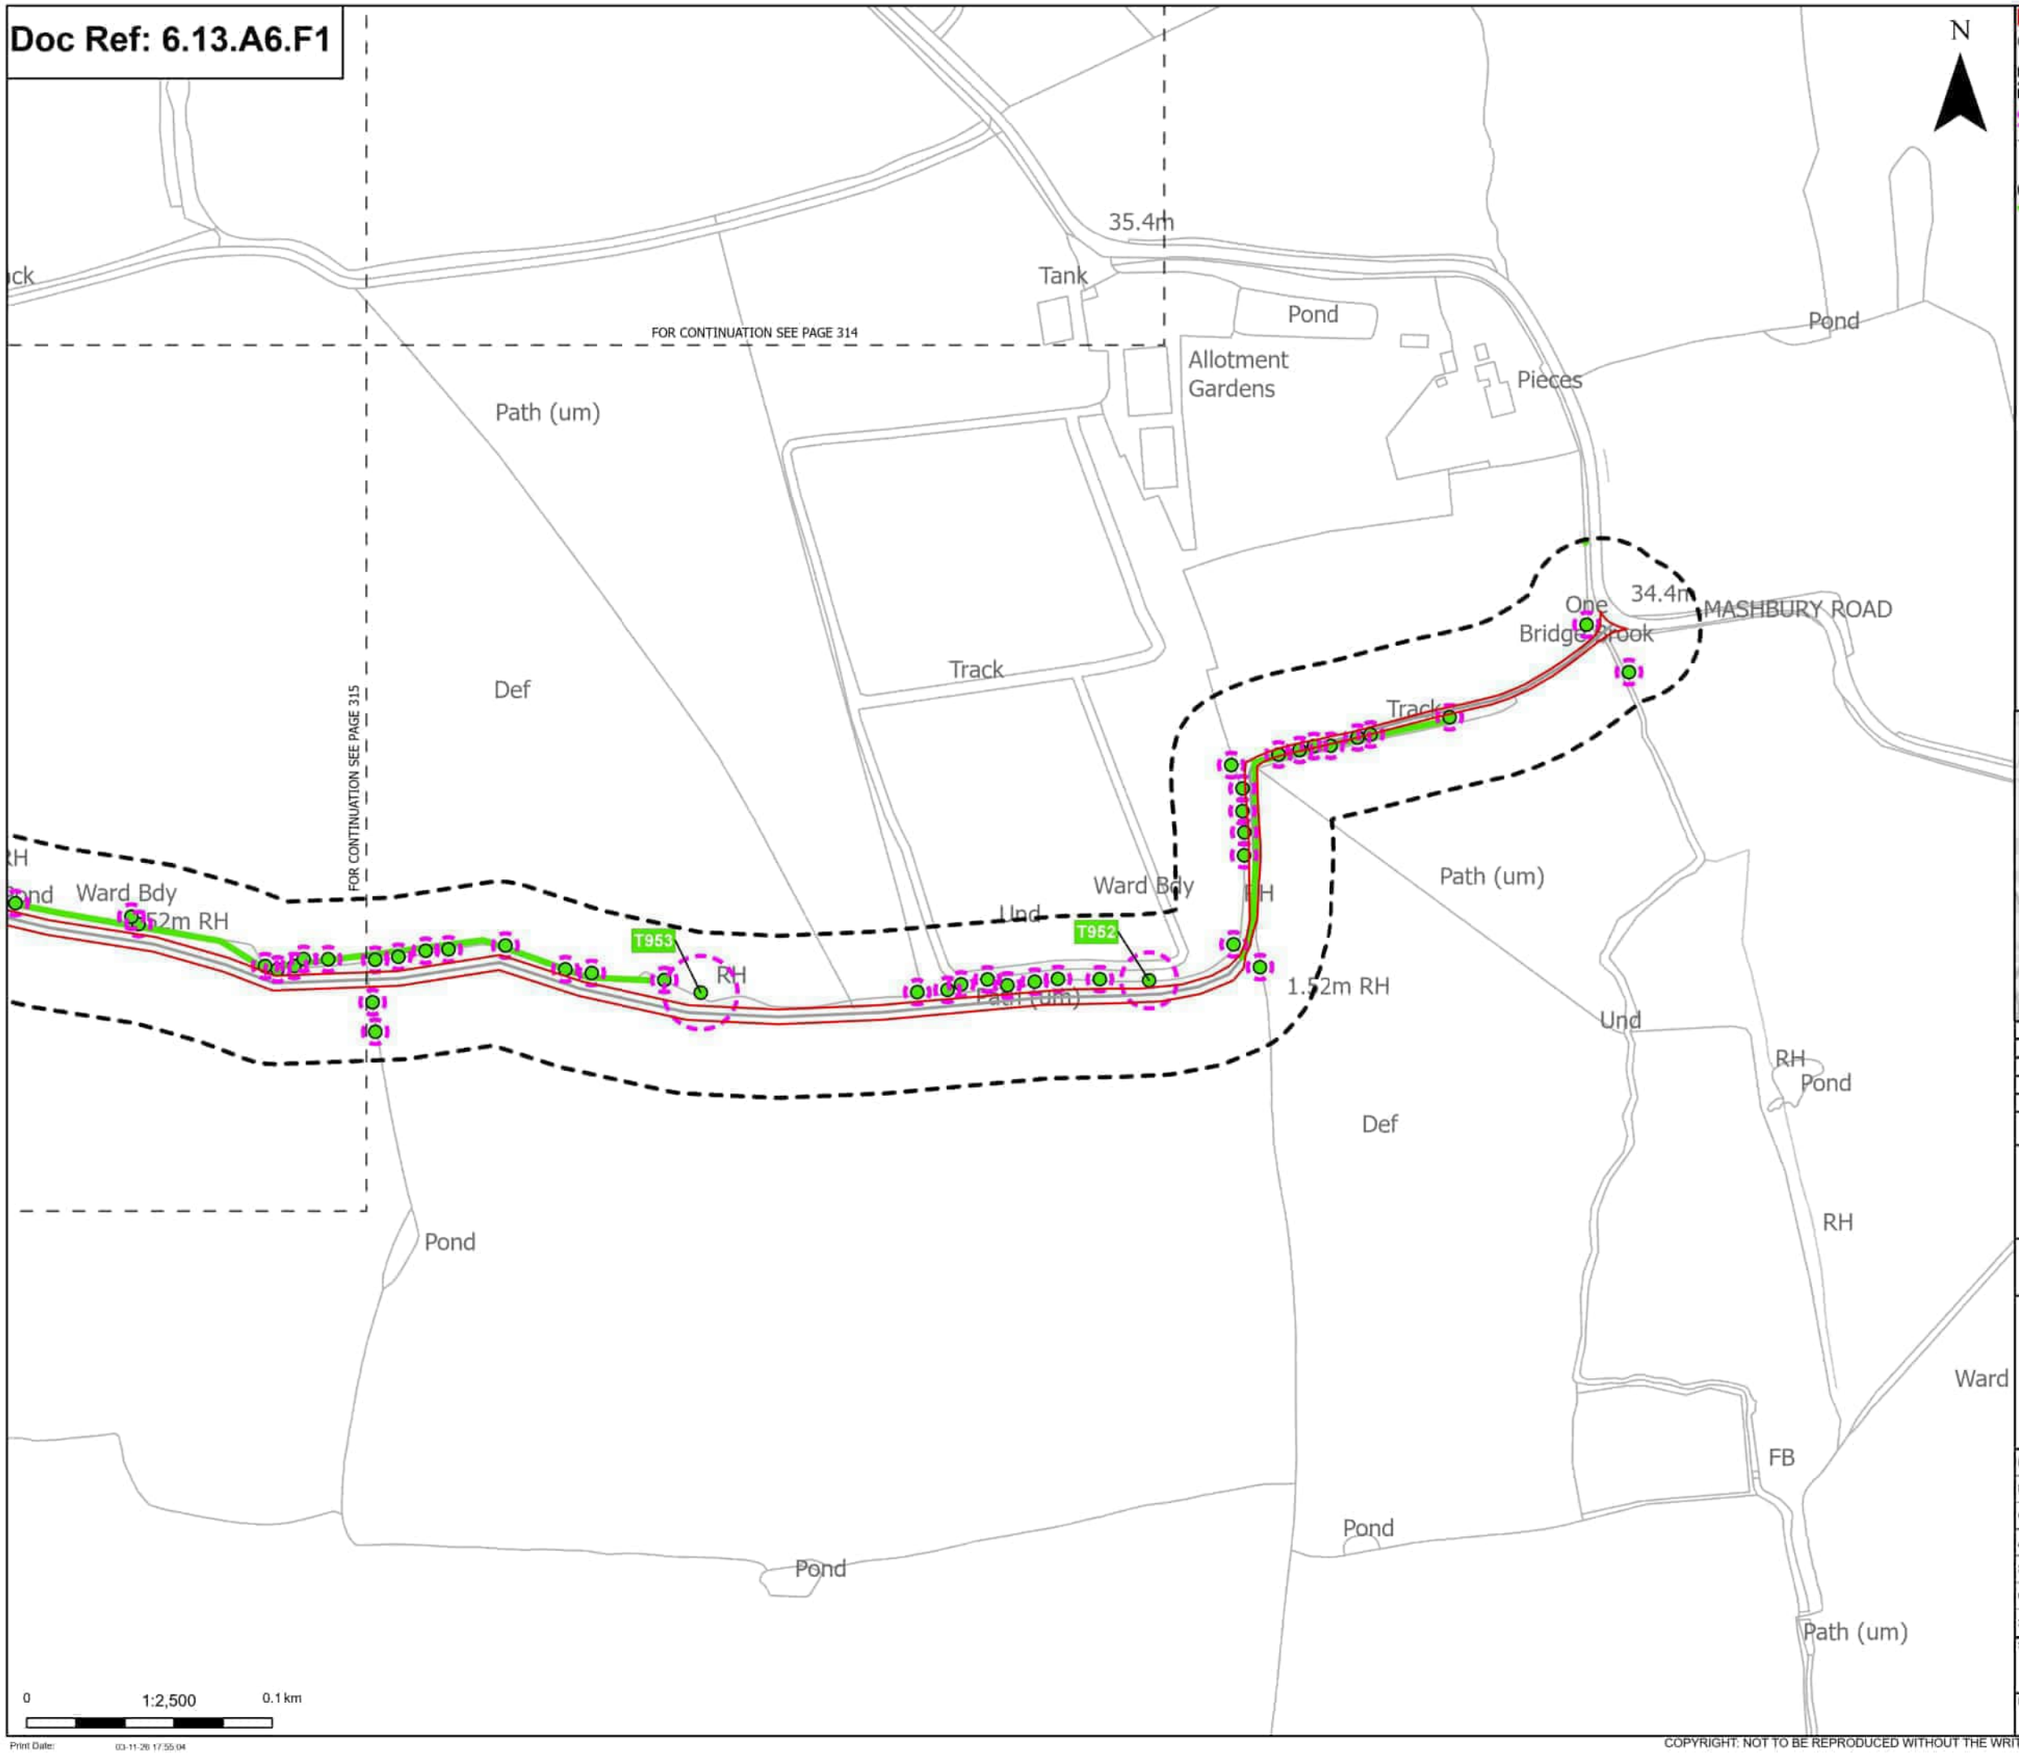

Order Limits
Sheet index outline

Discipline specific constraints
Arboriculture Study Area
Root protection area

Trees - Impact
Unaffected

Hedgerow - Impact
Unaffected

Note: The proposed overhead line alignment and proposed underground cable alignment together comprise the alignment. For further details regarding the design, please refer to Figures 4.1 (document reference 6.4.F1) and 4.2 (document reference 6.4.F2).

Notes: Background mapping information has been reproduced from the Ordnance Survey by permission of Ordnance Survey of the Controller of His Majesty's Stationery Office. © Crown copyright and database rights (2025) Licence OS100024241 and AC0000807949. © Crown copyright and database rights 2025 Ordnance Survey AC0000808122. Contains public sector information licensed under the Open Government Licence v3.0, © National Grid UK



Rev	Date	Description	Drawn	Check	Approv
C	Mar 2026	FOR DCO APPLICATION	JAL	AF	KB
B	Feb 2026	FOR DCO APPLICATION	JAL	AF	KB
A	Aug 2025	FOR DCO APPLICATION	JAL	AF	KB

nationalgrid

PROJECT: Norwich to Tilbury

Planning Inspectorate App Number: EN020027
Regulation 5(2)(a)

Title:

Figure A13.6.1- Landscape and Visual Arboriculture Impacts Plan
Page 316 of 396

Designed	M. Watson	Date	March 26
Drawn	J. Acero Leon	Date	March 26
Checked	A. Fell	Date	March 26
Approved	K. Burrows	Date	March 26
Scale:	1:2,500	Datum:	AOD
Original Size:	A3	Grid:	OS
Suitability Code:	A2	Project Number:	10059280


Suitability Description:
Accepted as Concept Stage

Drawing Number: 10059280-ARC-EBD-ZZ-DR-ZZ-00393
Revision: C

Print Date: 03-11-26 17:55:04

COPYRIGHT: NOT TO BE REPRODUCED WITHOUT THE WRITTEN PERMISSION OF NATIONAL GRID ELECTRICITY TRANSMISSION Plc

Doc Ref: 6.13.A6.F1

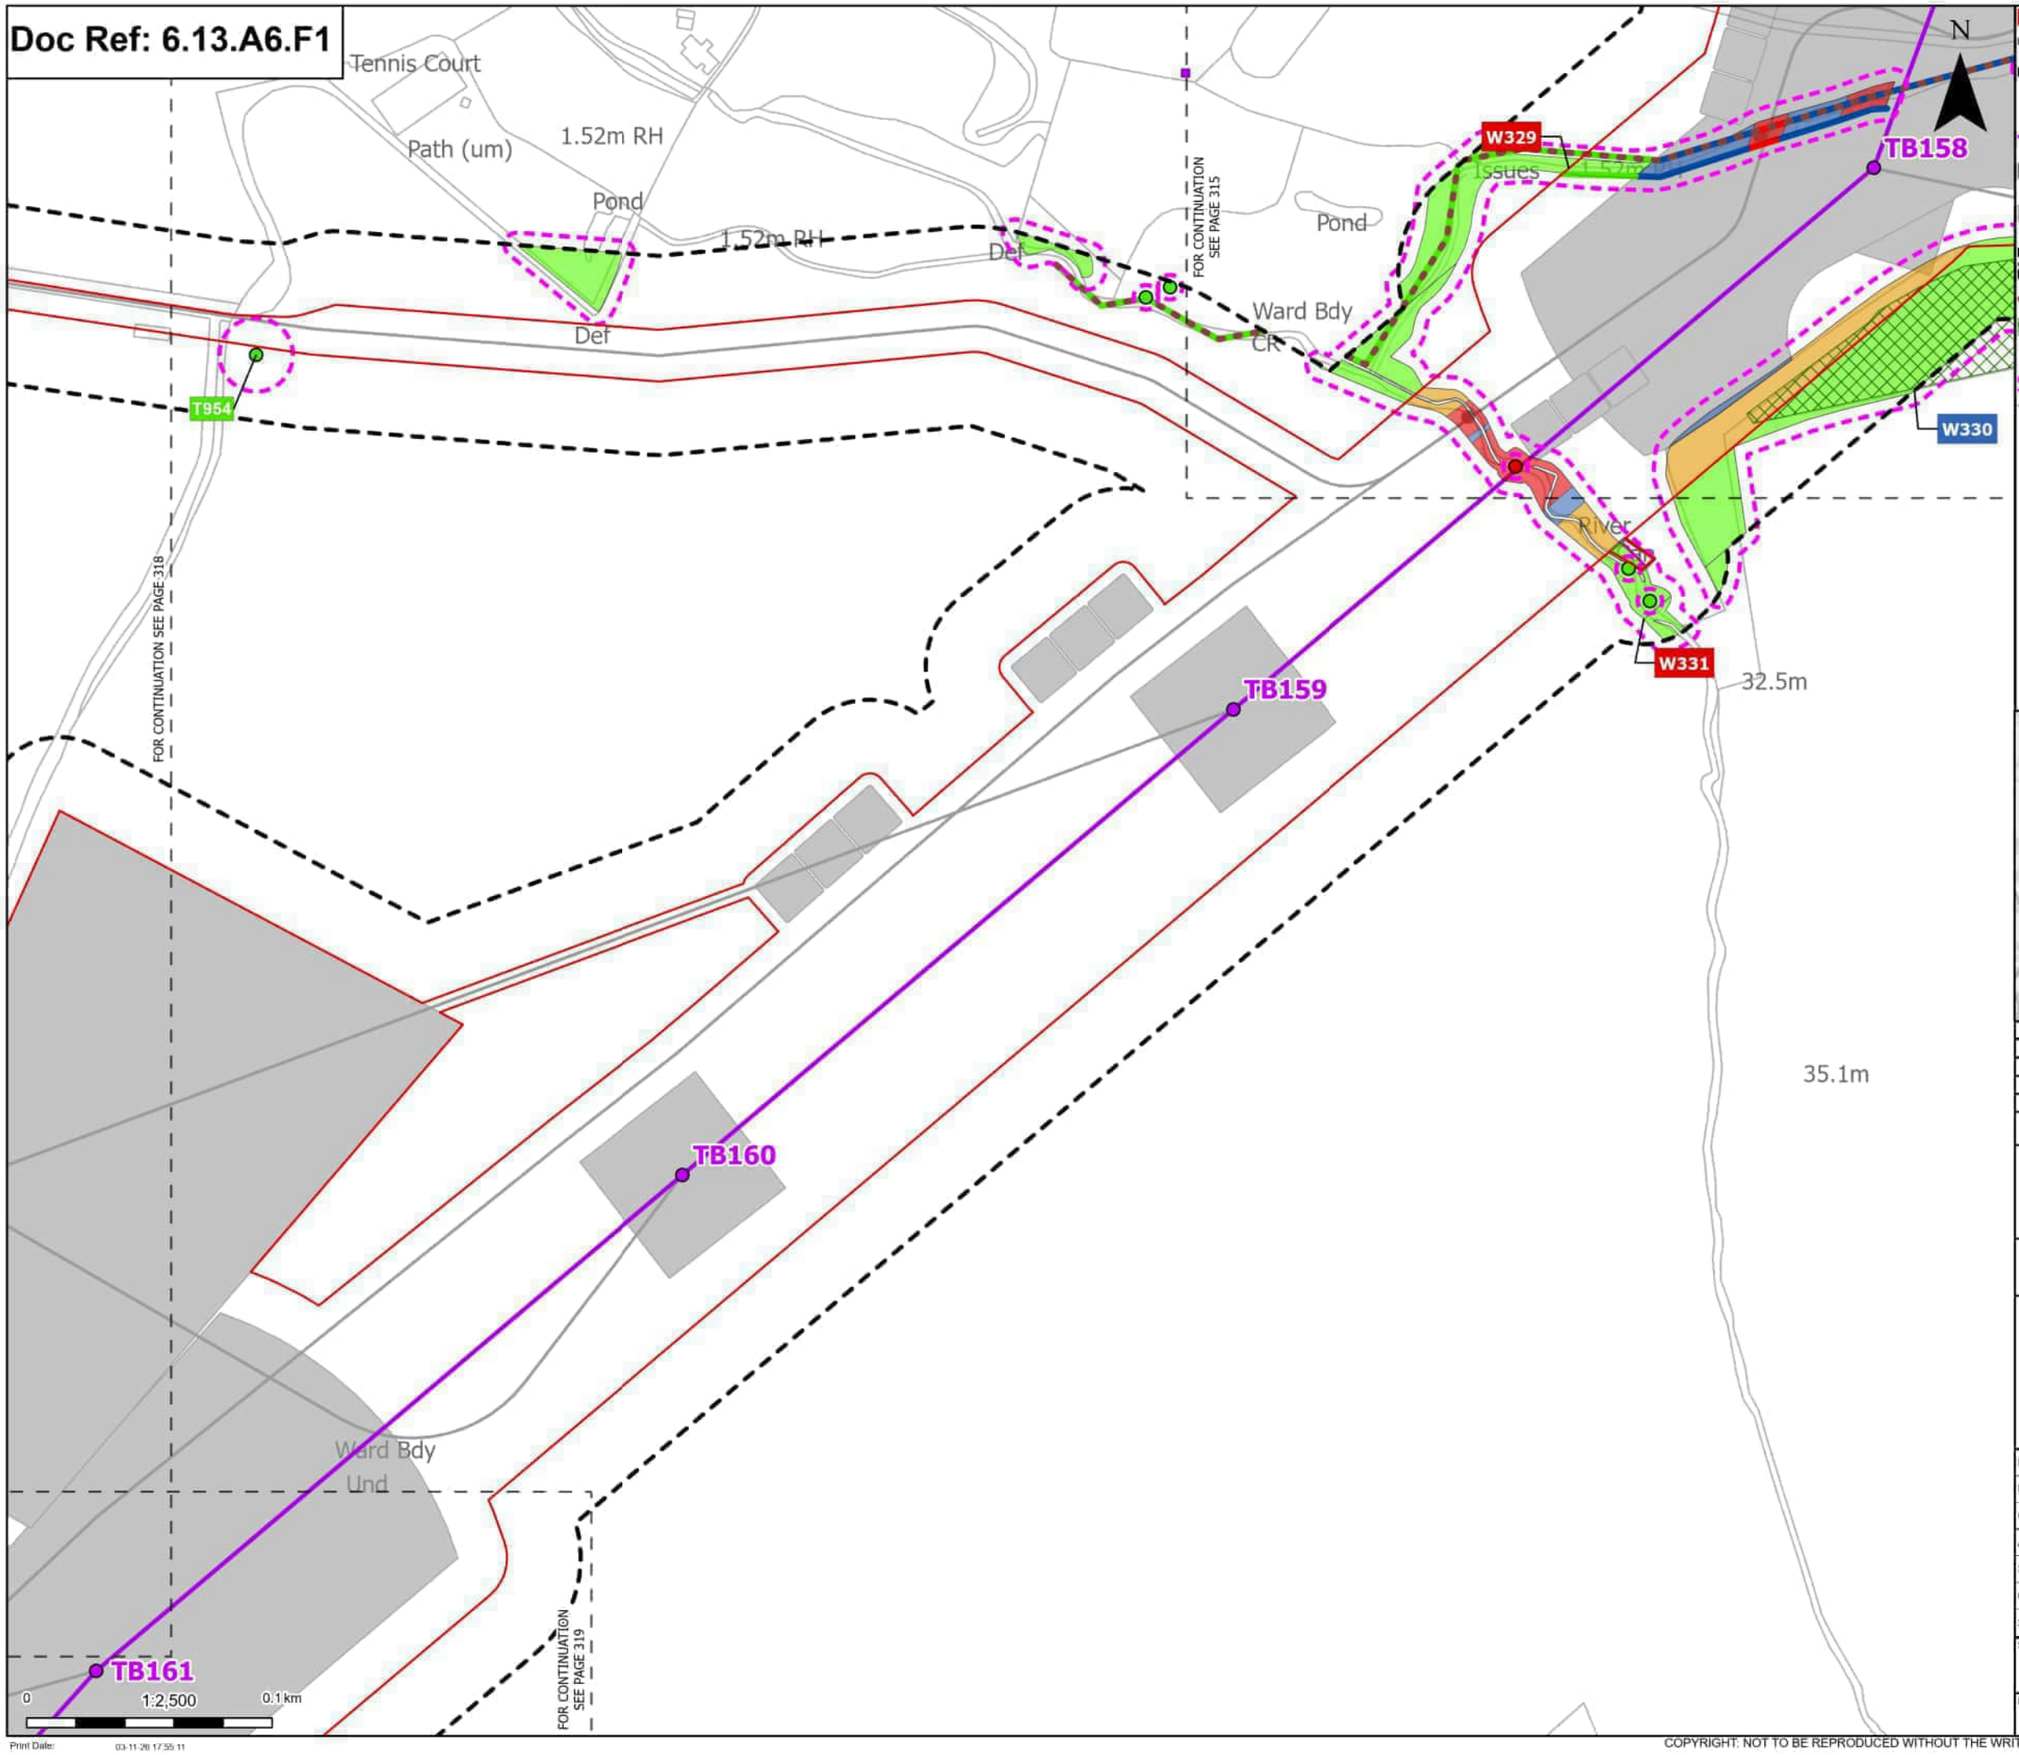

Order Limits
Sheet index outline

Proposed project design details
Proposed standard lattice pylon location
Proposed overhead line alignment
Environmental mitigation
Other temporary and permanent construction and operational works

Discipline specific constraints
Arboriculture Study Area
Important Hedgerows
TPO group of trees
TPO indiviual trees
Root protection area

Trees - Impact
Removed
Unaffected

Hedgerow - Impact
Removed
Affected Managed
Unaffected

Groups of trees - Impact
Removed
Affected Managed
Potentially Affected
Unaffected

Note: The proposed overhead line alignment and proposed underground cable alignment together comprise the alignment. For further details regarding the design, please refer to Figures 4.1 (document reference 6.4.F1) and 4.2 (document reference 6.4.F2).

Notes: Background mapping information has been reproduced from the Ordnance Survey by permission of Ordnance Survey of the Controller of His Majesty's Stationery Office. © Crown copyright and database rights (2025) Licence OS100024241 and AC0000807949. © Crown copyright and database rights 2025 Ordnance Survey AC0000808122. Contains public sector information licensed under the Open Government Licence v3.0. © National Grid UK



Rev	Date	Description	Drawn	Check	Approv
C	Mar 2026	FOR DCO APPLICATION	JAL	AF	KB
B	Feb 2026	FOR DCO APPLICATION	JAL	AF	KB
A	Aug 2025	FOR DCO APPLICATION	JAL	AF	KB

nationalgrid

PROJECT: Norwich to Tilbury

Planning Inspectorate App Number: EN020027
Regulation 5(2)(a)

Title:

Figure A13.6.1- Landscape and Visual Arboriculture Impacts Plan
Page 317 of 396

Designed	M. Watson	Date	March 26
Drawn	J. Acero Leon	Date	March 26
Checked	A. Fell	Date	March 26
Approved	K. Burrows	Date	March 26
Scale:	1:2,500	Datum:	AOD
Original Size:	A3	Grid:	OS
Suitability Code:	A2	Project Number:	10059280


Suitability Description:
Accepted as Concept Stage

Drawing Number: 10059280-ARC-EBD-ZZ-DR-ZZ-00393
Revision: C

Print Date: 03-11-26 17:55:11

COPYRIGHT: NOT TO BE REPRODUCED WITHOUT THE WRITTEN PERMISSION OF NATIONAL GRID ELECTRICITY TRANSMISSION Plc

Doc Ref: 6.13.A6.F1

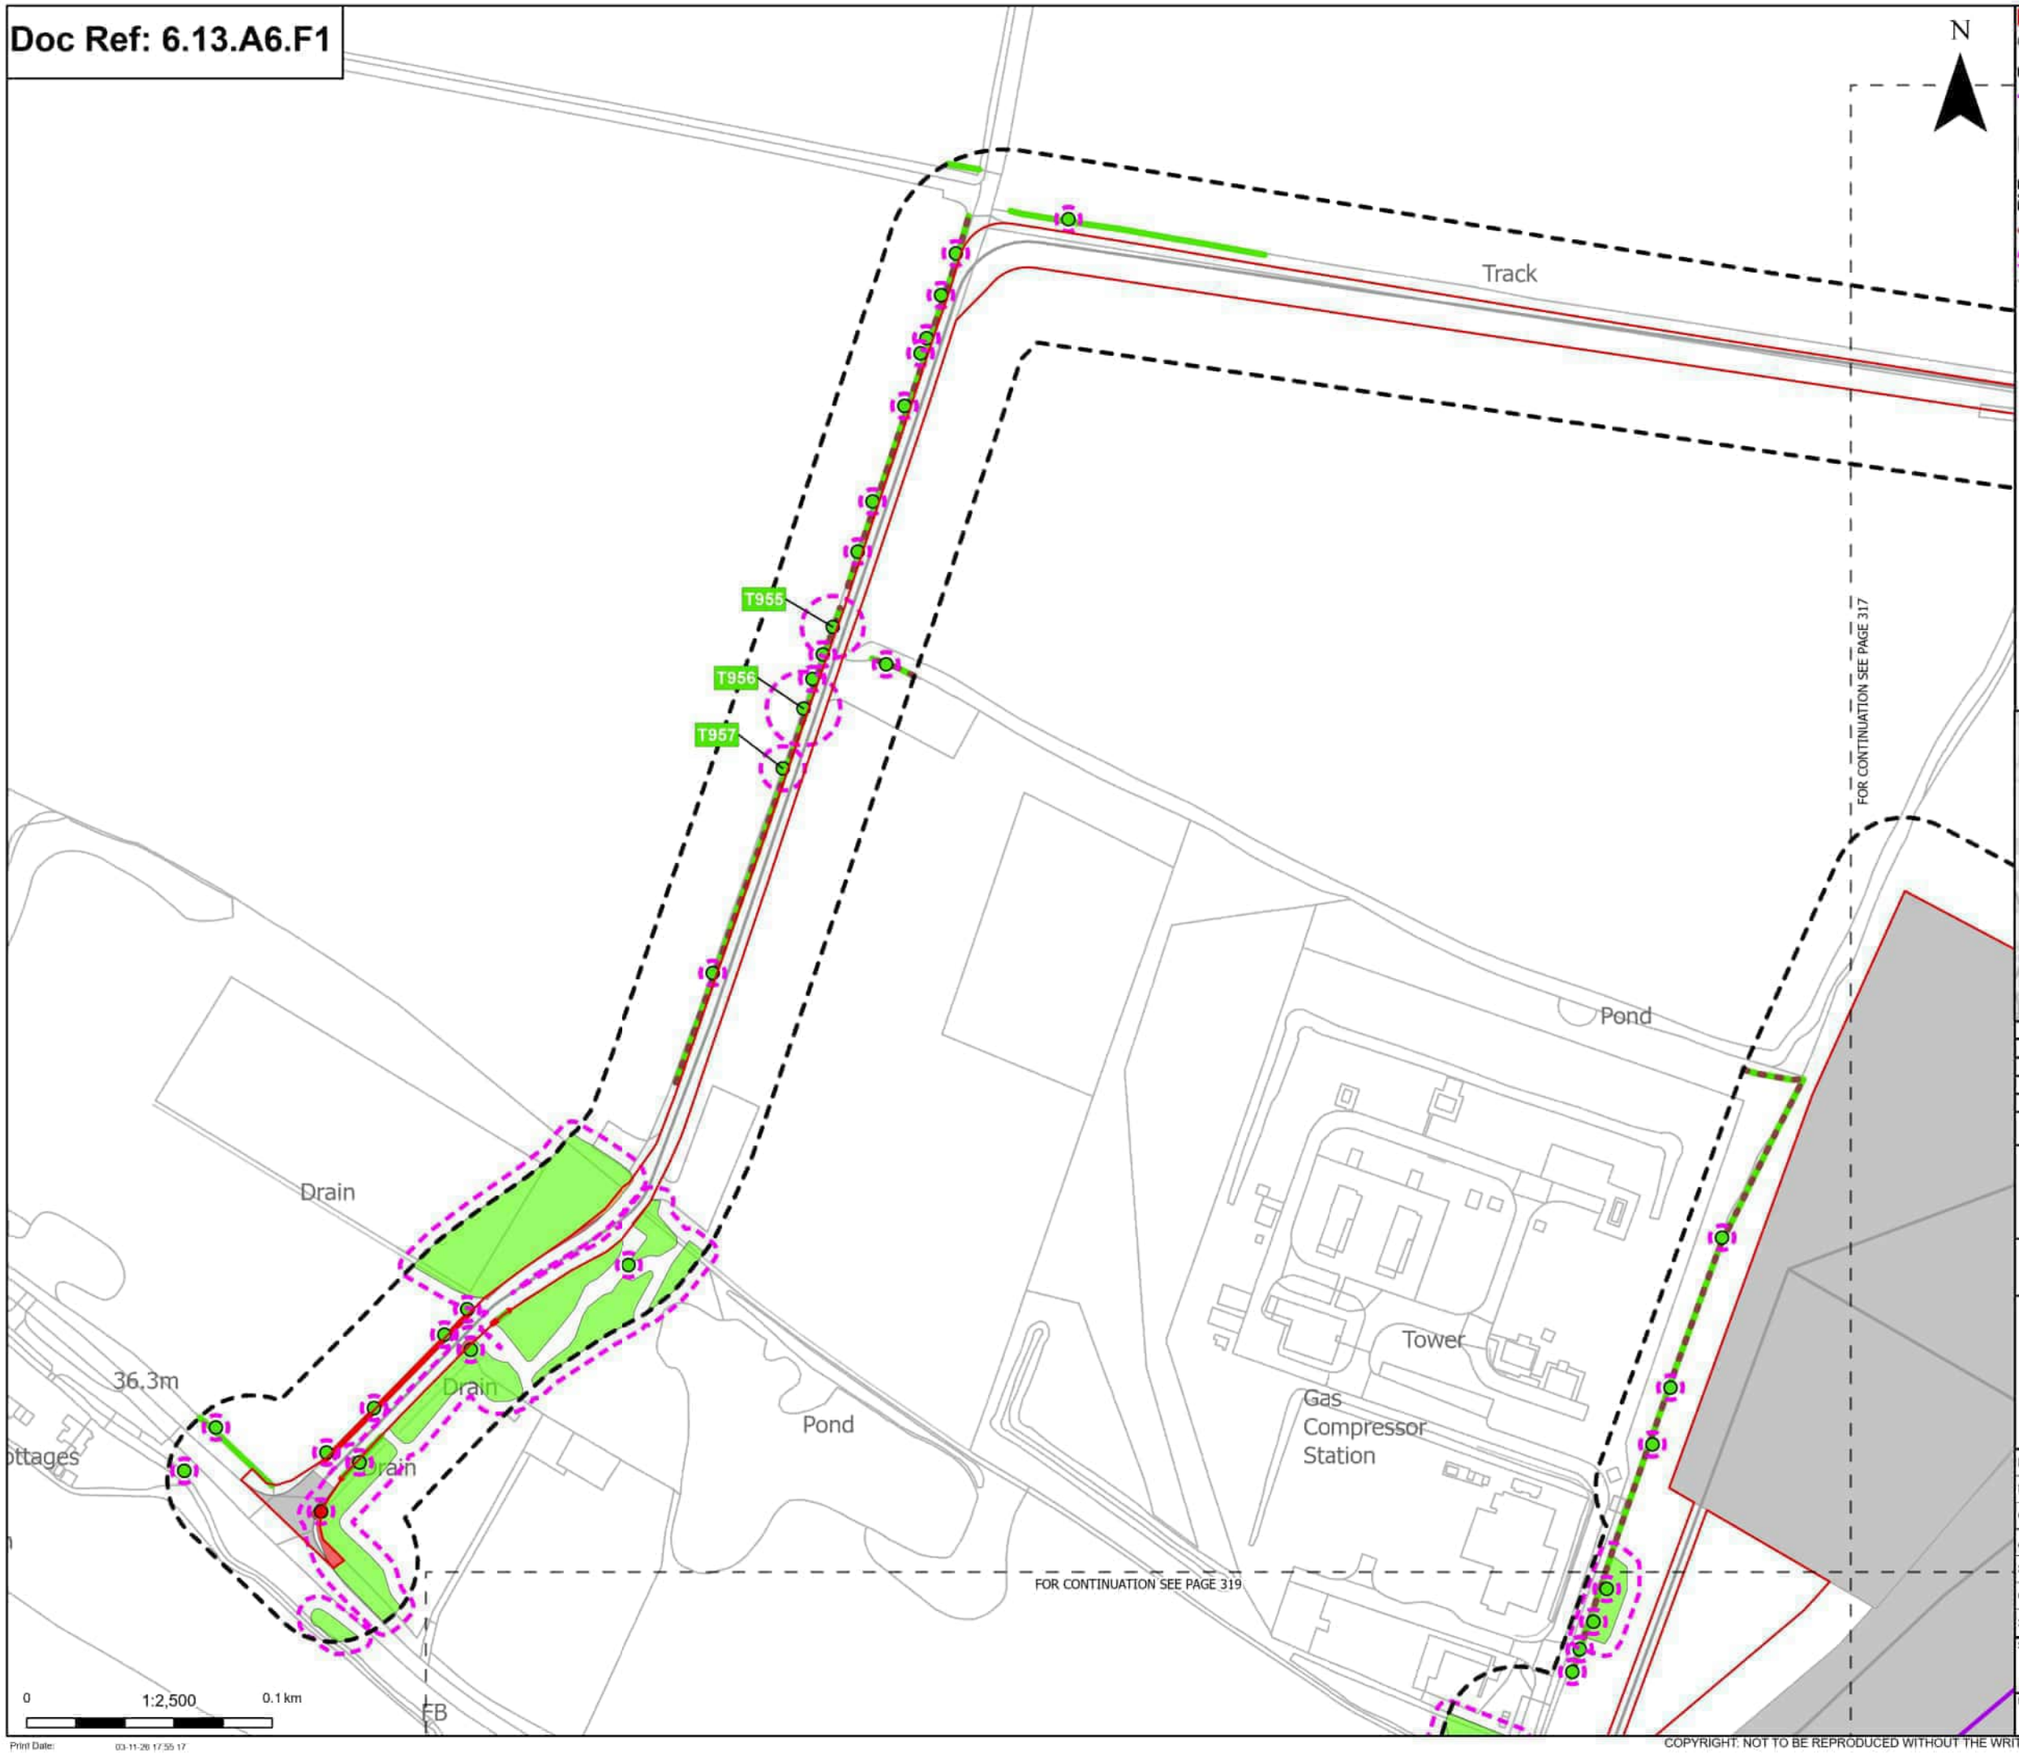

Order Limits
Sheet index outline

Proposed project design details
Proposed overhead line alignment
Other temporary and permanent construction and operational works

Discipline specific constraints
Arboriculture Study Area
Important Hedgerows
Root protection area

Trees - Impact
Removed
Unaffected

Hedgerow - Impact
Removed
Unaffected

Groups of trees - Impact
Removed
Potentially Affected
Unaffected

Note: The proposed overhead line alignment and proposed underground cable alignment together comprise the alignment. For further details regarding the design, please refer to Figures 4.1 (document reference 6.4.F1) and 4.2 (document reference 6.4.F2).

Notes: Background mapping information has been reproduced from the Ordnance Survey by permission of Ordnance Survey of the Controller of His Majesty's Stationery Office. © Crown copyright and database rights (2025) Licence OS100024241 and AC0000807949. © Crown copyright and database rights 2025 Ordnance Survey AC0000808122, Contains public sector information licensed under the Open Government Licence v3.0, © National Grid UK



Rev	Date	Description	Drawn	Check	Approv
C	Mar 2026	FOR DCO APPLICATION	JAL	AF	KB
B	Feb 2026	FOR DCO APPLICATION	JAL	AF	KB
A	Aug 2025	FOR DCO APPLICATION	JAL	AF	KB

nationalgrid

PROJECT:
Norwich to Tilbury

Planning Inspectorate App Number: EN020027
Regulation 5(2)(a)

Title:

Figure A13.6.1- Landscape and Visual Arboriculture Impacts Plan
Page 318 of 396

Designed	M. Watson	Date	March 26
Drawn	J. Acero Leon	Date	March 26
Checked	A. Fell	Date	March 26
Approved	K. Burrows	Date	March 26
Scale:	1:2,500	Datum:	AOD
Original Size:	A3	Grid:	OS
Suitability Code:	A2	Project Number:	10059280


Suitability Description:
Accepted as Concept Stage

Drawing Number: 10059280-ARC-EBD-ZZ-DR-ZZ-00393
Revision: C

Print Date: 03-11-26 17:55:17

COPYRIGHT: NOT TO BE REPRODUCED WITHOUT THE WRITTEN PERMISSION OF NATIONAL GRID ELECTRICITY TRANSMISSION Plc

Doc Ref: 6.13.A6.F1

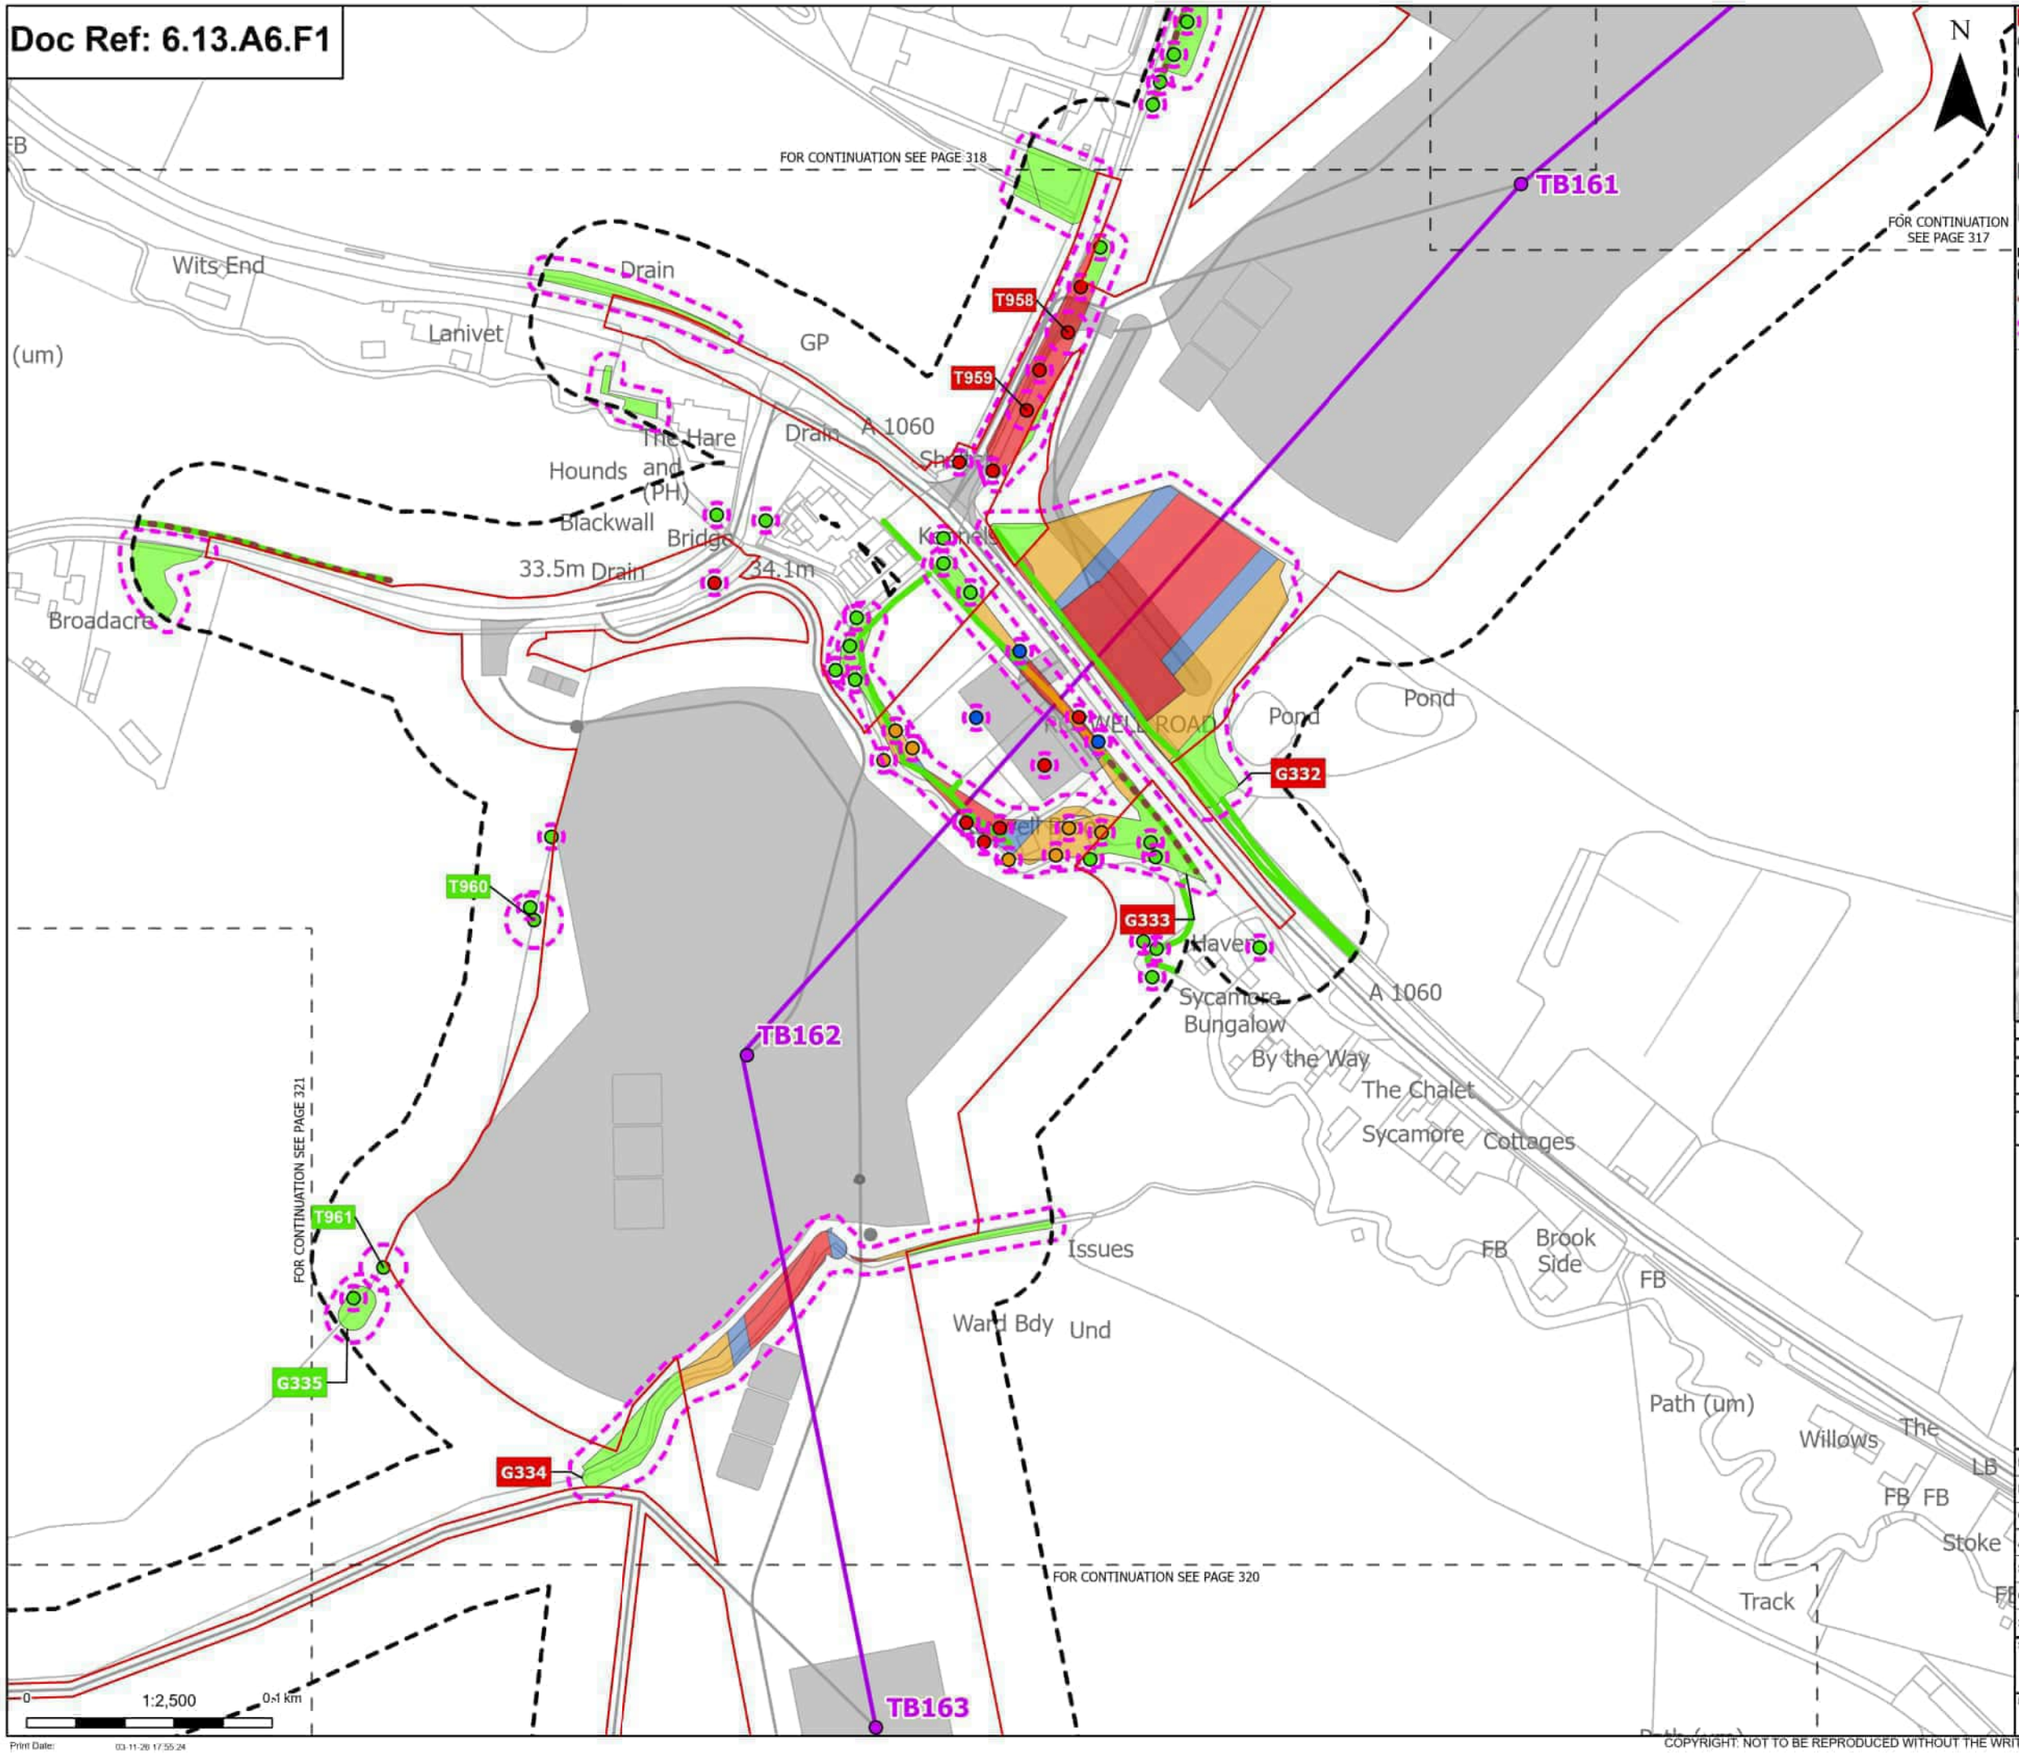

Order Limits
Sheet index outline

Proposed project design details
- Proposed standard lattice pylon location
- Proposed overhead line alignment
- Environmental mitigation
- Other temporary and permanent construction and operational works

Discipline specific constraints
- Arboriculture Study Area
- Important Hedgerows
- Root protection area

Trees - Impact
- Removed
- Affected Managed
- Potentially Affected
- Unaffected

Hedgerow - Impact
- Potentially Affected
- Unaffected

Groups of trees - Impact
- Removed
- Affected Managed
- Potentially Affected
- Unaffected

Note: The proposed overhead line alignment and proposed underground cable alignment together comprise the alignment. For further details regarding the design, please refer to Figures 4.1 (document reference 6.4.F1) and 4.2 (document reference 6.4.F2).

Notes: Background mapping information has been reproduced from the Ordnance Survey by permission of Ordnance Survey of the Controller of His Majesty's Stationery Office. © Crown copyright and database rights (2025) Licence OS100024241 and AC0000807948. © Crown copyright and database rights 2025 Ordnance Survey AC0000808122. Contains public sector information licensed under the Open Government Licence v3.0. © National Grid UK



Rev	Date	Description	Drawn	Check	Approv
C	Mar 2026	FOR DCO APPLICATION	JAL	AF	KB
B	Feb 2026	FOR DCO APPLICATION	JAL	AF	KB
A	Aug 2025	FOR DCO APPLICATION	JAL	AF	KB

nationalgrid

PROJECT: Norwich to Tilbury

Planning Inspectorate App Number: EN020027
Regulation 5(2)(a)

Title:

Figure A13.6.1- Landscape and Visual Arboriculture Impacts Plan
Page 319 of 396

Designed	M. Watson	Date	March 26
Drawn	J. Acero Leon	Date	March 26
Checked	A. Fell	Date	March 26
Approved	K. Burrows	Date	March 26
Scale:	1:2,500	Datum:	AOD
Original Size:	A3	Grid:	OS
Suitability Code:	A2	Project Number:	10059280


Suitability Description:
Accepted as Concept Stage

Drawing Number: 10059280-ARC-EBD-ZZ-DR-ZZ-00393
Revision: C

Print Date: 03-11-26 17:55:24

COPYRIGHT. NOT TO BE REPRODUCED WITHOUT THE WRITTEN PERMISSION OF NATIONAL GRID ELECTRICITY TRANSMISSION Plc

Doc Ref: 6.13.A6.F1

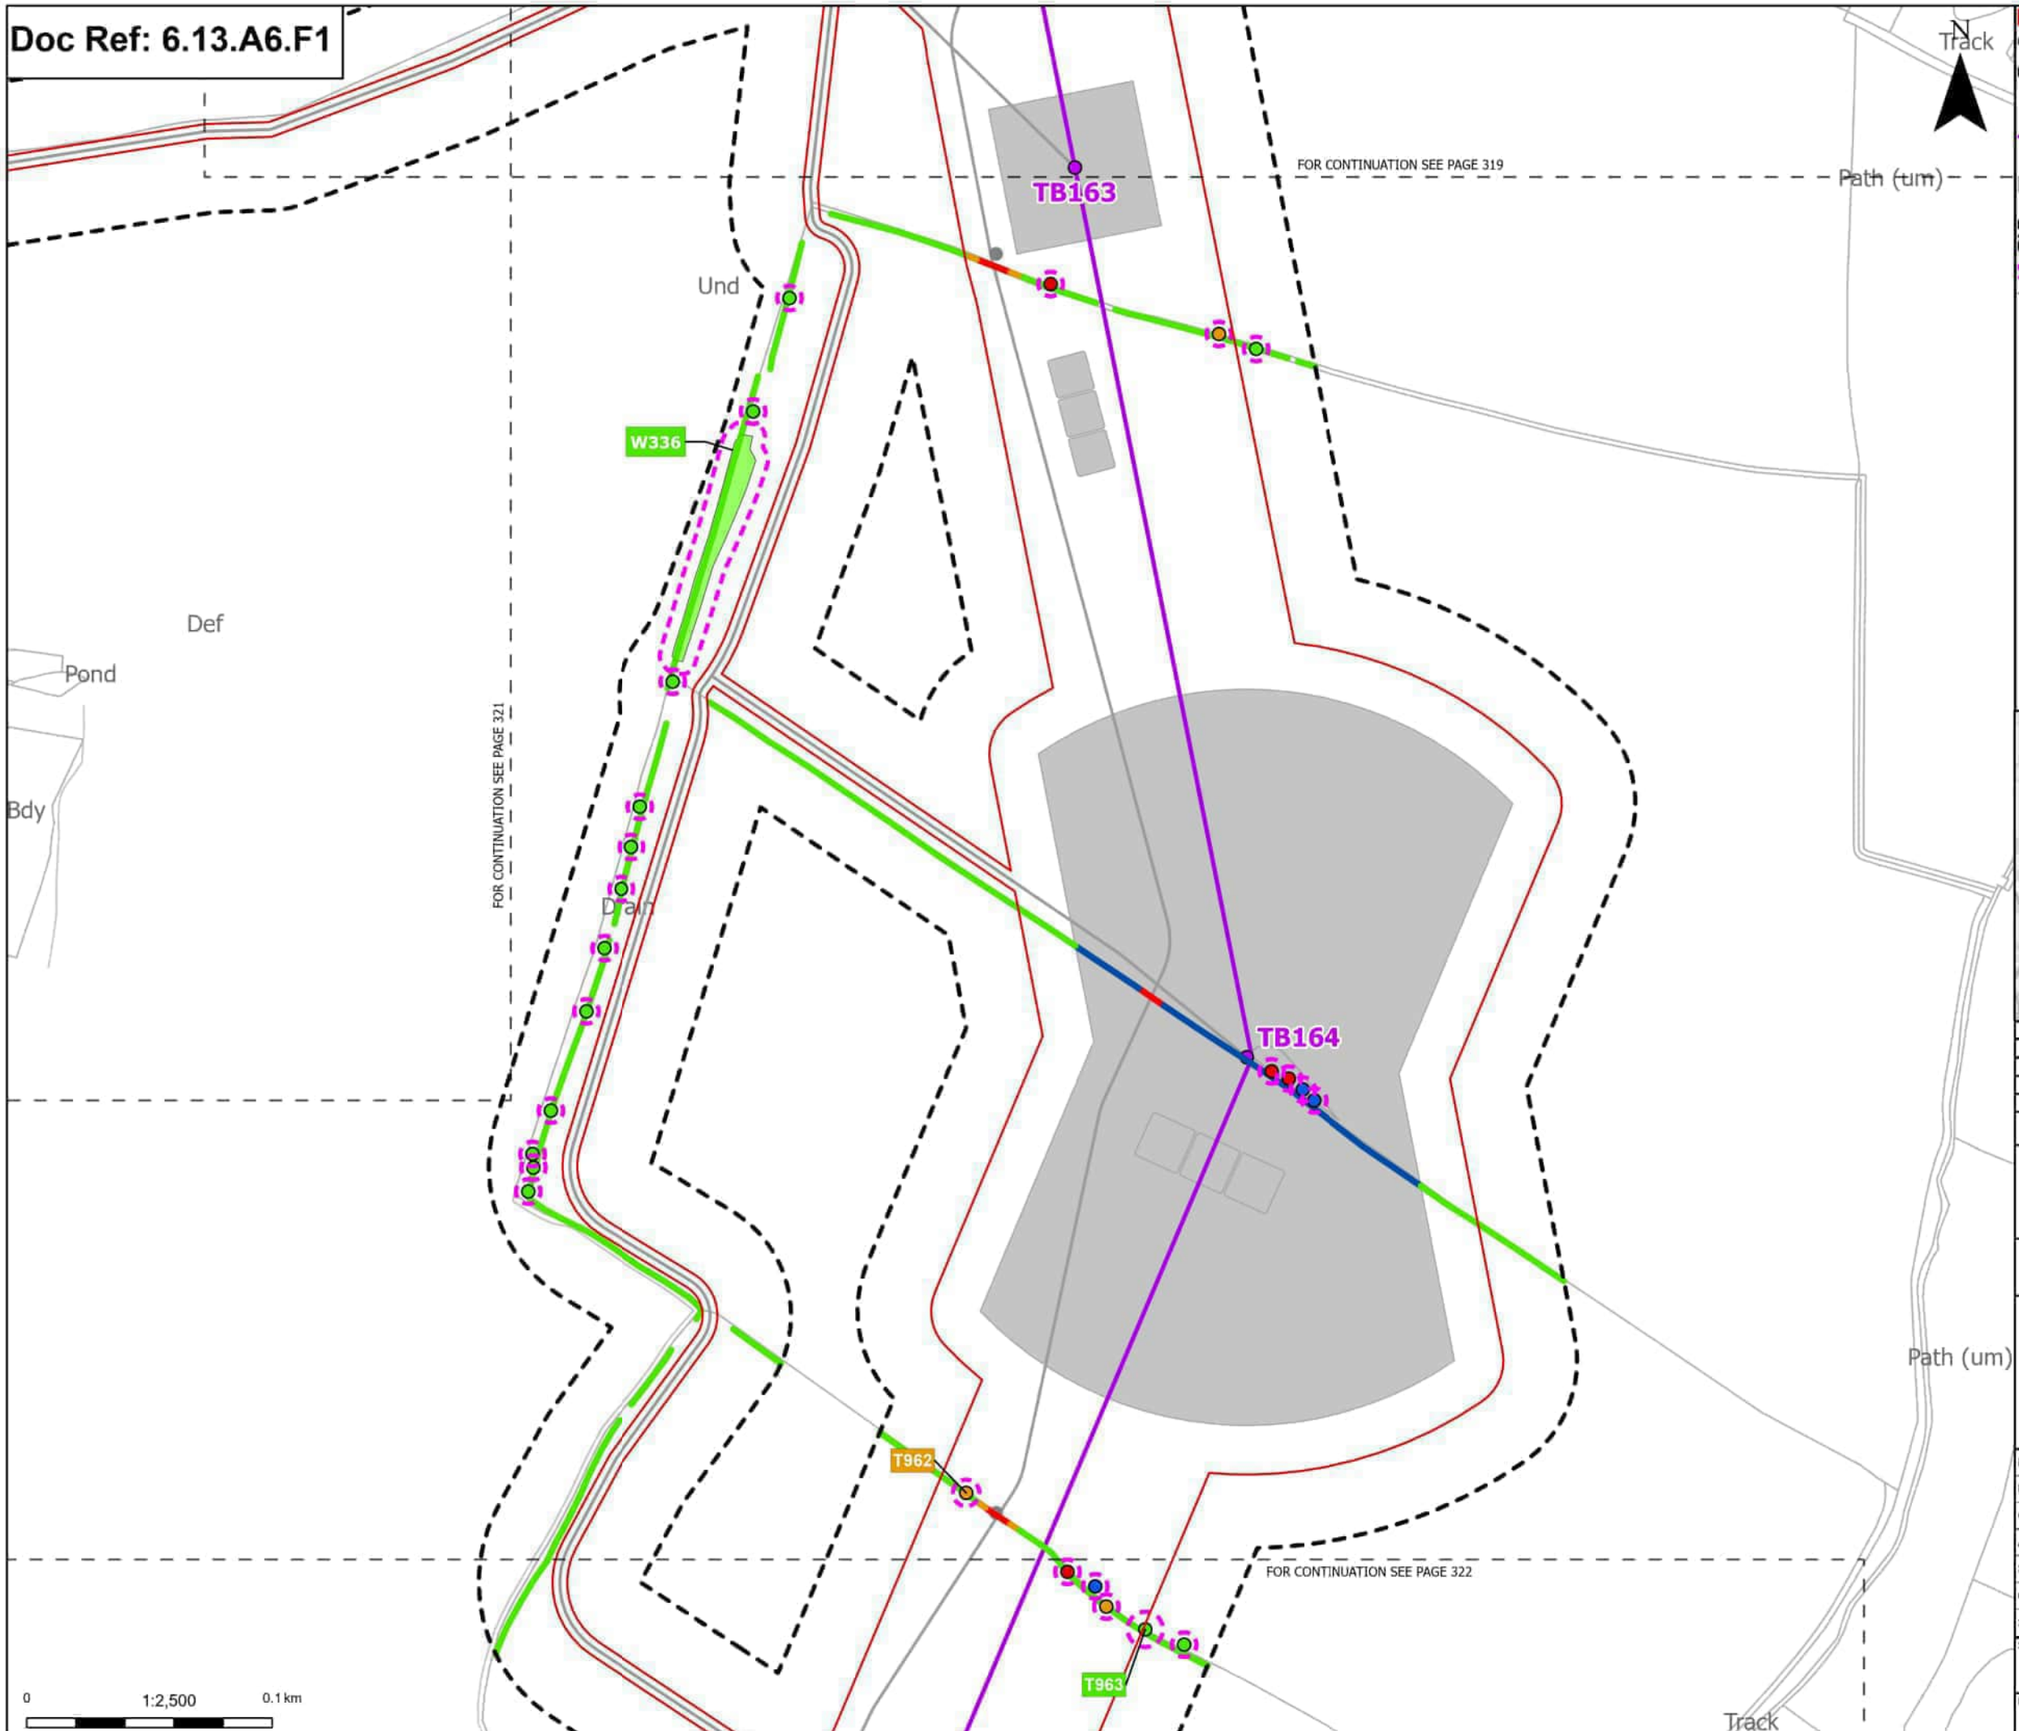

Order Limits
Sheet index outline

Proposed project design details
- Proposed standard lattice pylon location
- Proposed overhead line alignment
- Other temporary and permanent construction and operational works

Discipline specific constraints
- Arboriculture Study Area
- Root protection area

Trees - Impact
- Removed
- Affected Managed
- Potentially Affected
- Unaffected

Hedgerow - Impact
- Removed
- Affected Managed
- Potentially Affected
- Unaffected

Groups of trees - Impact
- Unaffected

Note: The proposed overhead line alignment and proposed underground cable alignment together comprise the alignment. For further details regarding the design, please refer to Figures 4.1 (document reference 6.4.F1) and 4.2 (document reference 6.4.F2).

Notes: Background mapping information has been reproduced from the Ordnance Survey by permission of Ordnance Survey of the Controller of His Majesty's Stationery Office. © Crown copyright and database rights (2025) Licence OS100024241 and AC0000807949. © Crown copyright and database rights 2025 Ordnance Survey AC0000808122. Contains public sector information licensed under the Open Government Licence v3.0, © National Grid UK



Rev	Date	Description	Drawn	Check	Approv
C	Mar 2026	FOR DCO APPLICATION	JAL	AF	KB
B	Feb 2026	FOR DCO APPLICATION	JAL	AF	KB
A	Aug 2025	FOR DCO APPLICATION	JAL	AF	KB

nationalgrid

PROJECT: Norwich to Tilbury

Planning Inspectorate App Number: EN020027
Regulation 5(2)(a)

Title:

Figure A13.6.1- Landscape and Visual Arboriculture Impacts Plan
Page 320 of 396

Designed	M. Watson	Date	March 26
Drawn	J. Acero Leon	Date	March 26
Checked	A. Fell	Date	March 26
Approved	K. Burrows	Date	March 26
Scale:	1:2,500	Datum:	AOD
Original Size:	A3	Grid:	OS
Suitability Code:	A2	Project Number:	10059280

Suitability Description: Accepted as Concept Stage


Drawing Number: 10059280-ARC-EBD-ZZ-DR-ZZ-00393

Revision: C

Print Date: 03-11-26 17:55:30

COPYRIGHT: NOT TO BE REPRODUCED WITHOUT THE WRITTEN PERMISSION OF NATIONAL GRID ELECTRICITY TRANSMISSION Plc

Doc Ref: 6.13.A6.F1

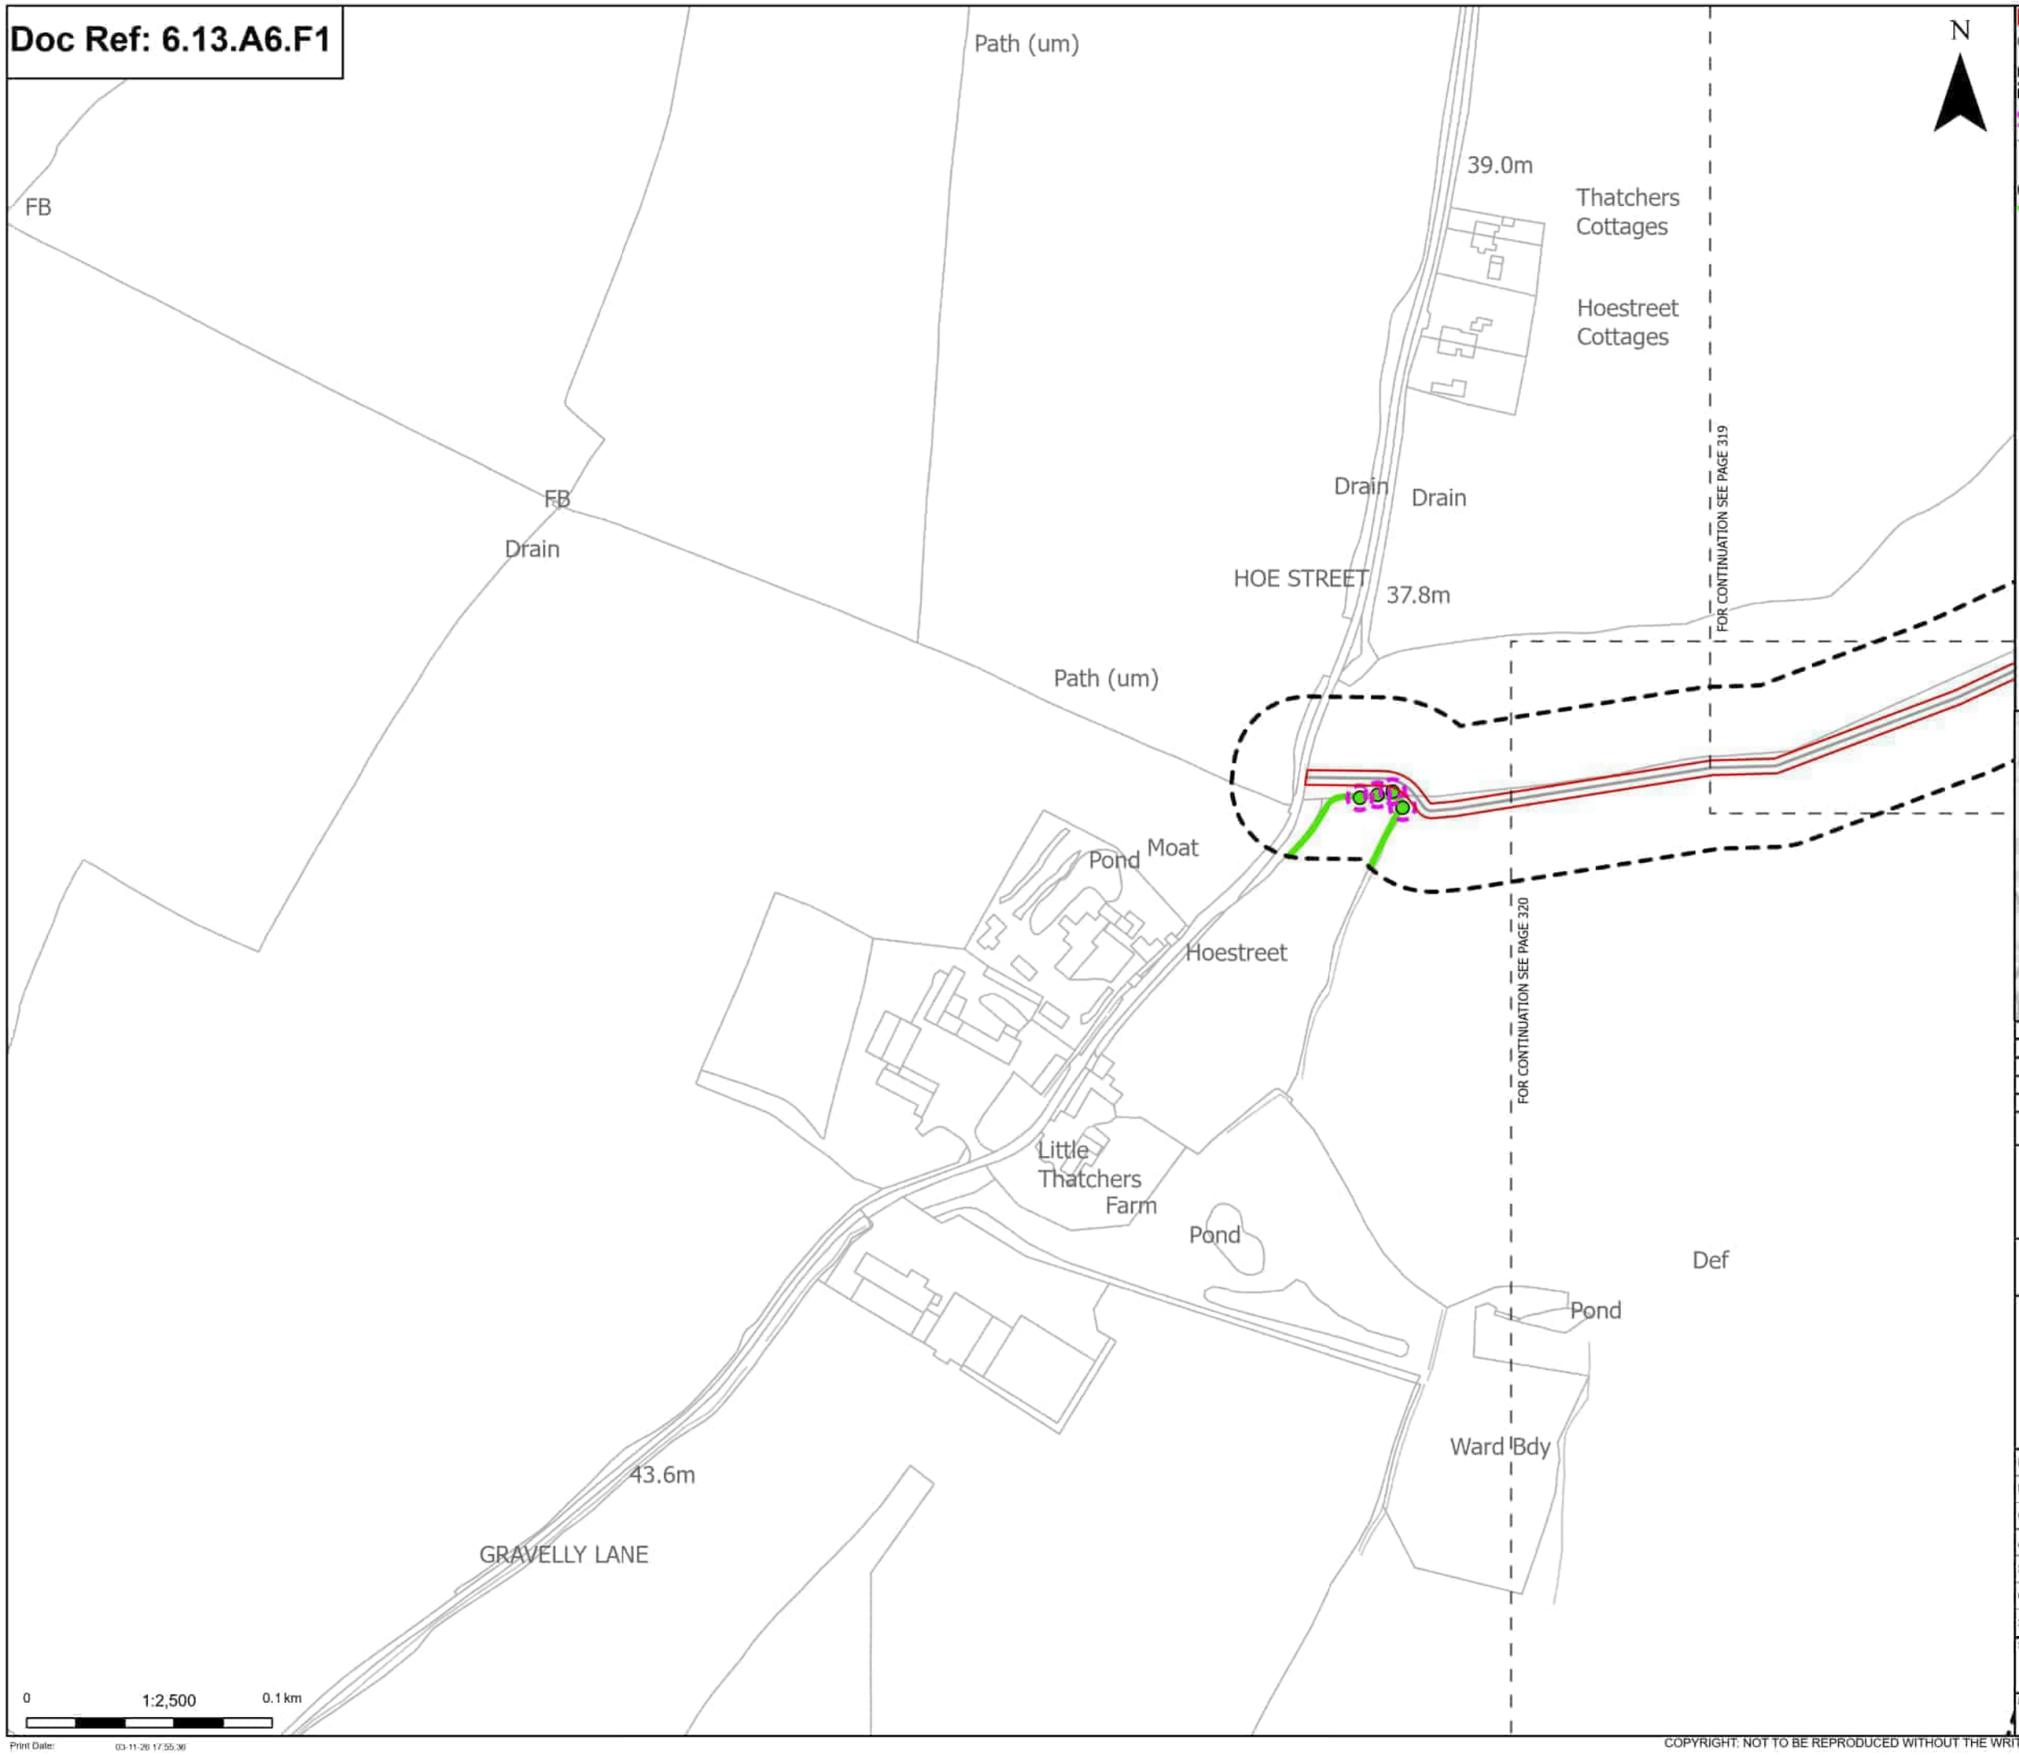

Order Limits
Sheet index outline

Discipline specific constraints
Arboriculture Study Area
Root protection area

Trees - Impact
Unaffected

Hedgerow - Impact
Unaffected

Note: The proposed overhead line alignment and proposed underground cable alignment together comprise the alignment. For further details regarding the design, please refer to Figures 4.1 (document reference 6.4.F1) and 4.2 (document reference 6.4.F2).

Notes: Background mapping information has been reproduced from the Ordnance Survey by permission of Ordnance Survey of the Controller of His Majesty's Stationery Office. © Crown copyright and database rights (2025) Licence OS100024241 and AC0000807948. © Crown copyright and database rights 2025 Ordnance Survey AC0000808122. Contains public sector information licensed under the Open Government Licence v3.0, © National Grid UK



Rev	Date	Description	Drawn	Check	Approv
C	Mar 2026	FOR DCO APPLICATION	JAL	AF	KB
B	Feb 2026	FOR DCO APPLICATION	JAL	AF	KB
A	Aug 2025	FOR DCO APPLICATION	JAL	AF	KB

nationalgrid

PROJECT: Norwich to Tilbury

Planning Inspectorate App Number: EN020027
Regulation 5(2)(a)

Title:

Figure A13.6.1- Landscape and Visual Arboriculture Impacts Plan
Page 321 of 396

Designed	M. Watson	Date	March 26
Drawn	J. Acero Leon	Date	March 26
Checked	A. Fell	Date	March 26
Approved	K. Burrows	Date	March 26
Scale:	1:2,500	Datum:	AOD
Original Size:	A3	Grid:	OS
Suitability Code:	A2	Project Number:	10059280


Suitability Description:
Accepted as Concept Stage

Drawing Number: 10059280-ARC-EBD-ZZ-DR-ZZ-00393
Revision: C

Print Date: 03-11-26 17:55:36

COPYRIGHT: NOT TO BE REPRODUCED WITHOUT THE WRITTEN PERMISSION OF NATIONAL GRID ELECTRICITY TRANSMISSION Plc

Doc Ref: 6.13.A6.F1

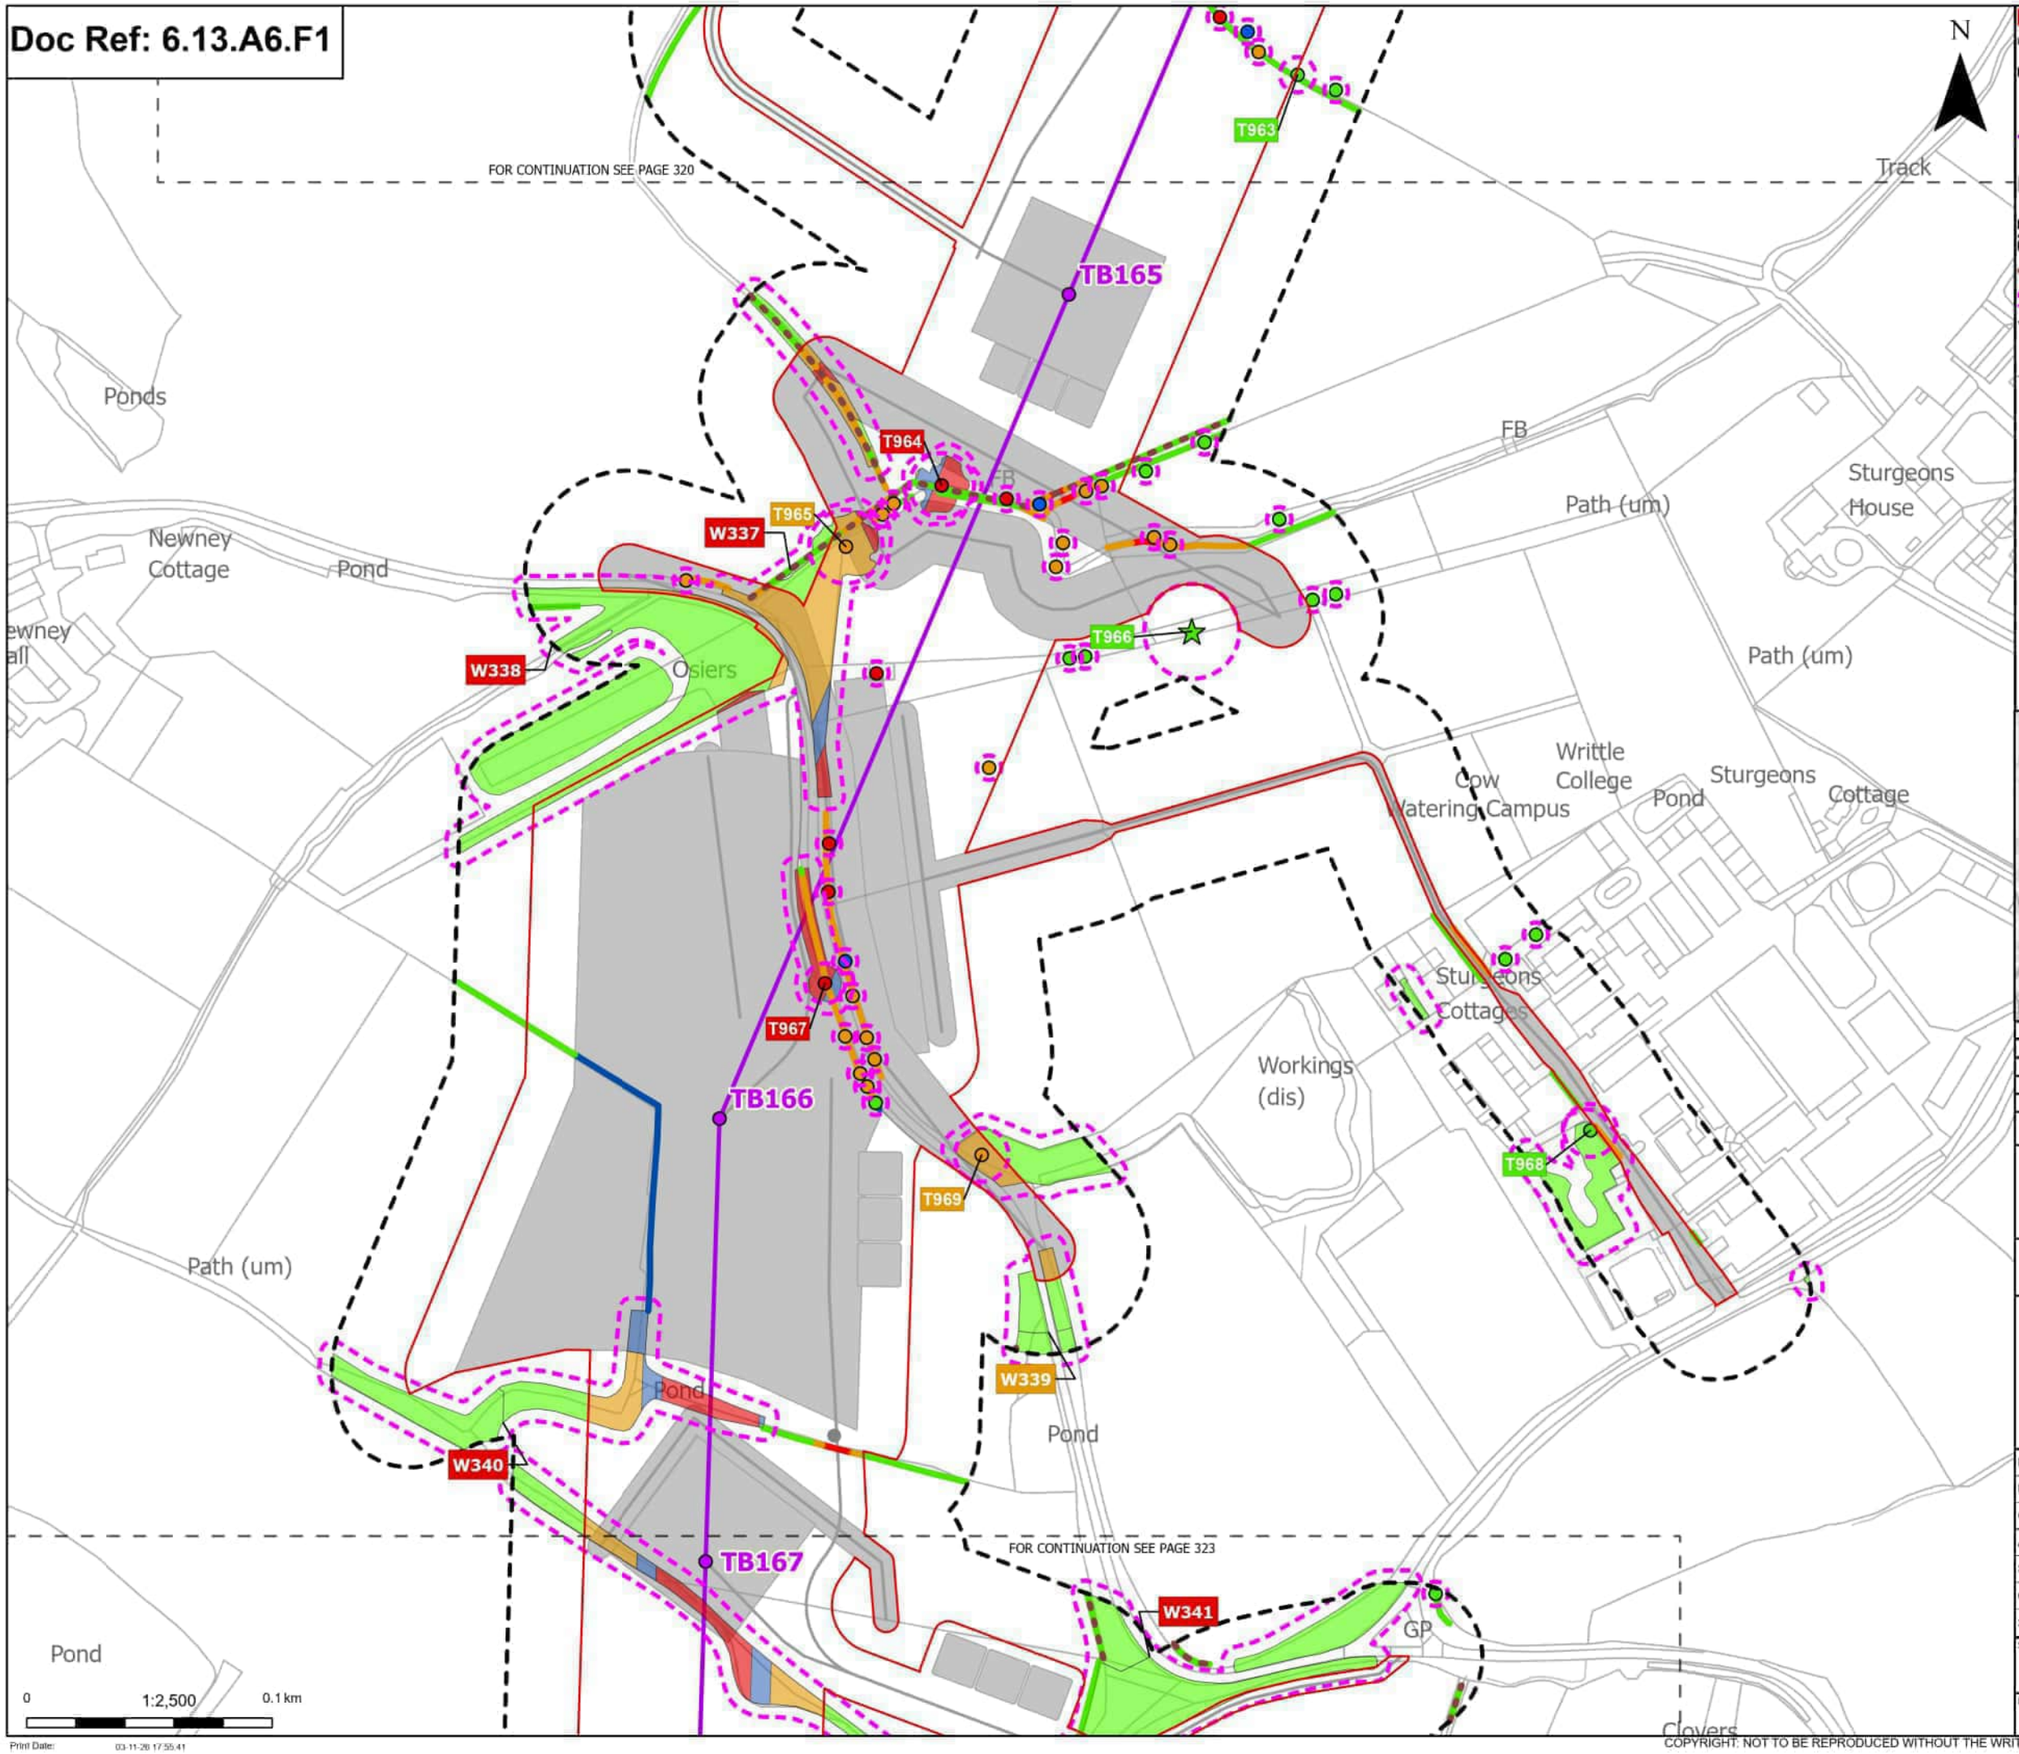

N

Order Limits
Sheet index outline

Proposed project design details
Proposed standard lattice pylon location
Proposed overhead line alignment
Other temporary and permanent construction and operational works

Discipline specific constraints
Arboriculture Study Area
Important Hedgerows
Root protection area

Veteran Trees - Impact
Unaffected

Trees - Impact
Removed
Affected Managed
Potentially Affected
Unaffected

Hedgerow - Impact
Removed
Affected Managed
Potentially Affected
Unaffected

Groups of trees - Impact
Removed
Affected Managed
Potentially Affected
Unaffected

Note: The proposed overhead line alignment and proposed underground cable alignment together comprise the alignment. For further details regarding the design, please refer to Figures 4.1 (document reference 6.4.F1) and 4.2 (document reference 6.4.F2).

Notes: Background mapping information has been reproduced from the Ordnance Survey by permission of Ordnance Survey of the Controller of His Majesty's Stationery Office. © Crown copyright and database rights (2025) Licence OS100024241 and AC0000807949. © Crown copyright and database rights 2025 Ordnance Survey AC0000808122, Contains public sector information licensed under the Open Government Licence v3.0, © National Grid UK



Rev	Date	Description	Drawn	Check	Approv
C	Mar 2026	FOR DCO APPLICATION	JAL	AF	KB
B	Feb 2026	FOR DCO APPLICATION	JAL	AF	KB
A	Aug 2025	FOR DCO APPLICATION	JAL	AF	KB

nationalgrid

PROJECT: Norwich to Tilbury

Planning Inspectorate App Number: EN020027
Regulation 5(2)(a)

Title:

Figure A13.6.1- Landscape and Visual Arboriculture Impacts Plan
Page 322 of 396


Designed	M. Watson	Date	March 26
Drawn	J. Acero Leon	Date	March 26
Checked	A. Fell	Date	March 26
Approved	K. Burrows	Date	March 26
Scale:	1:2,500	Datum:	AOD
Original Size:	A3	Grid:	OS
Suitability Code:	A2	Project Number:	10059280

Suitability Description:
Accepted as Concept Stage

Drawing Number: 10059280-ARC-EBD-ZZ-DR-ZZ-00393
Revision: C

COPYRIGHT: NOT TO BE REPRODUCED WITHOUT THE WRITTEN PERMISSION OF NATIONAL GRID ELECTRICITY TRANSMISSION Plc

Doc Ref: 6.13.A6.F1

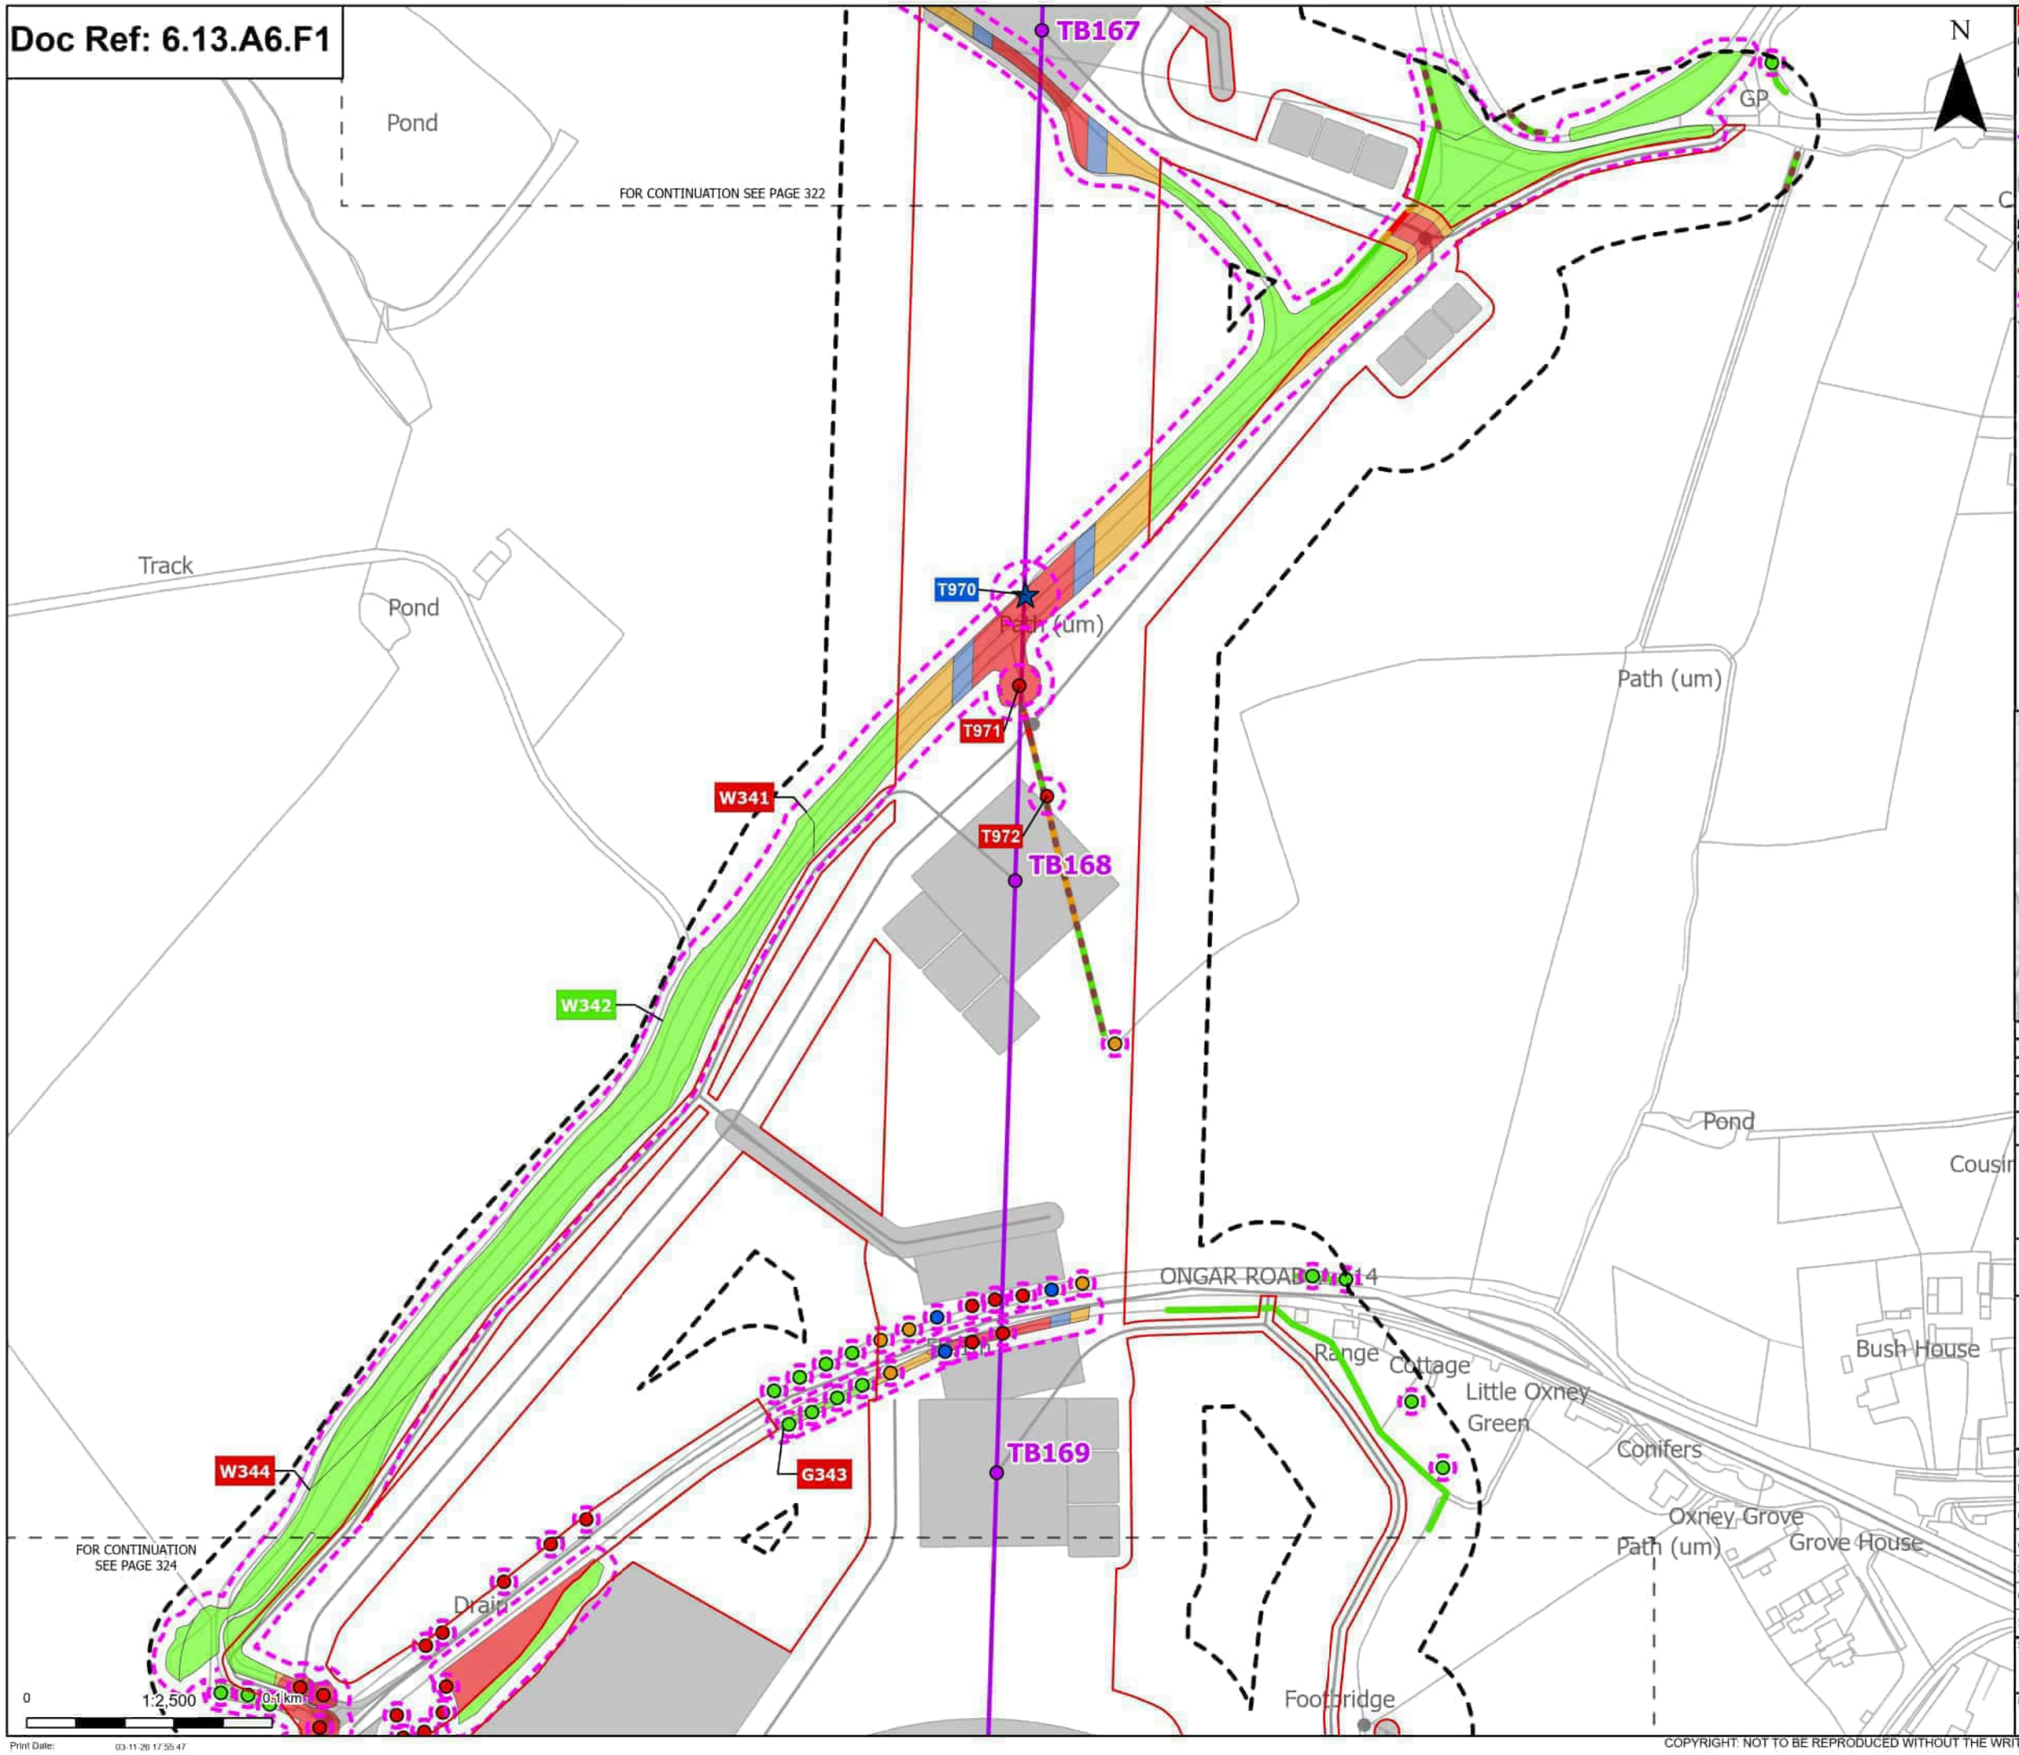

Order Limits
Sheet index outline

Proposed project design details
- Proposed standard lattice pylon location
- Proposed overhead line alignment
- Other temporary and permanent construction and operational works

Discipline specific constraints
- Arboriculture Study Area
- Important Hedgerows
- Root protection area

Veteran Trees - Impact
- Affected Managed

Trees - Impact
- Removed
- Affected Managed
- Potentially Affected
- Unaffected

Hedgerow - Impact
- Removed
- Potentially Affected
- Unaffected

Groups of trees - Impact
- Removed
- Affected Managed
- Potentially Affected
- Unaffected

Note: The proposed overhead line alignment and proposed underground cable alignment together comprise the alignment. For further details regarding the design, please refer to Figures 4.1 (document reference 6.4.F1) and 4.2 (document reference 6.4.F2).

Notes: Background mapping information has been reproduced from the Ordnance Survey by permission of Ordnance Survey of the Controller of His Majesty's Stationery Office. © Crown copyright and database rights (2025) Licence OS100024241 and AC0000807948. © Crown copyright and database rights 2025 Ordnance Survey AC0000808122. Contains public sector information licensed under the Open Government Licence v3.0. © National Grid UK



Rev	Date	Description	Drawn	Check	Approv
C	Mar 2026	FOR DCO APPLICATION	JAL	AF	KB
B	Feb 2026	FOR DCO APPLICATION	JAL	AF	KB
A	Aug 2025	FOR DCO APPLICATION	JAL	AF	KB

nationalgrid

PROJECT: Norwich to Tilbury

Planning Inspectorate App Number: EN020027
Regulation 5(2)(a)

Title:

Figure A13.6.1- Landscape and Visual Arboriculture Impacts Plan
Page 323 of 396

Designed	M. Watson	Date	March 26
Drawn	J. Acero Leon	Date	March 26
Checked	A. Fell	Date	March 26
Approved	K. Burrows	Date	March 26
Scale:	1:2,500	Datum:	AOD
Original Size:	A3	Grid:	OS
Suitability Code:	A2	Project Number:	10059280


Suitability Description:
Accepted as Concept Stage

Drawing Number: 10059280-ARC-EBD-ZZ-DR-ZZ-00393
Revision: C

Print Date: 03-11-26 17:55:47

COPYRIGHT: NOT TO BE REPRODUCED WITHOUT THE WRITTEN PERMISSION OF NATIONAL GRID ELECTRICITY TRANSMISSION Plc

Doc Ref: 6.13.A6.F1

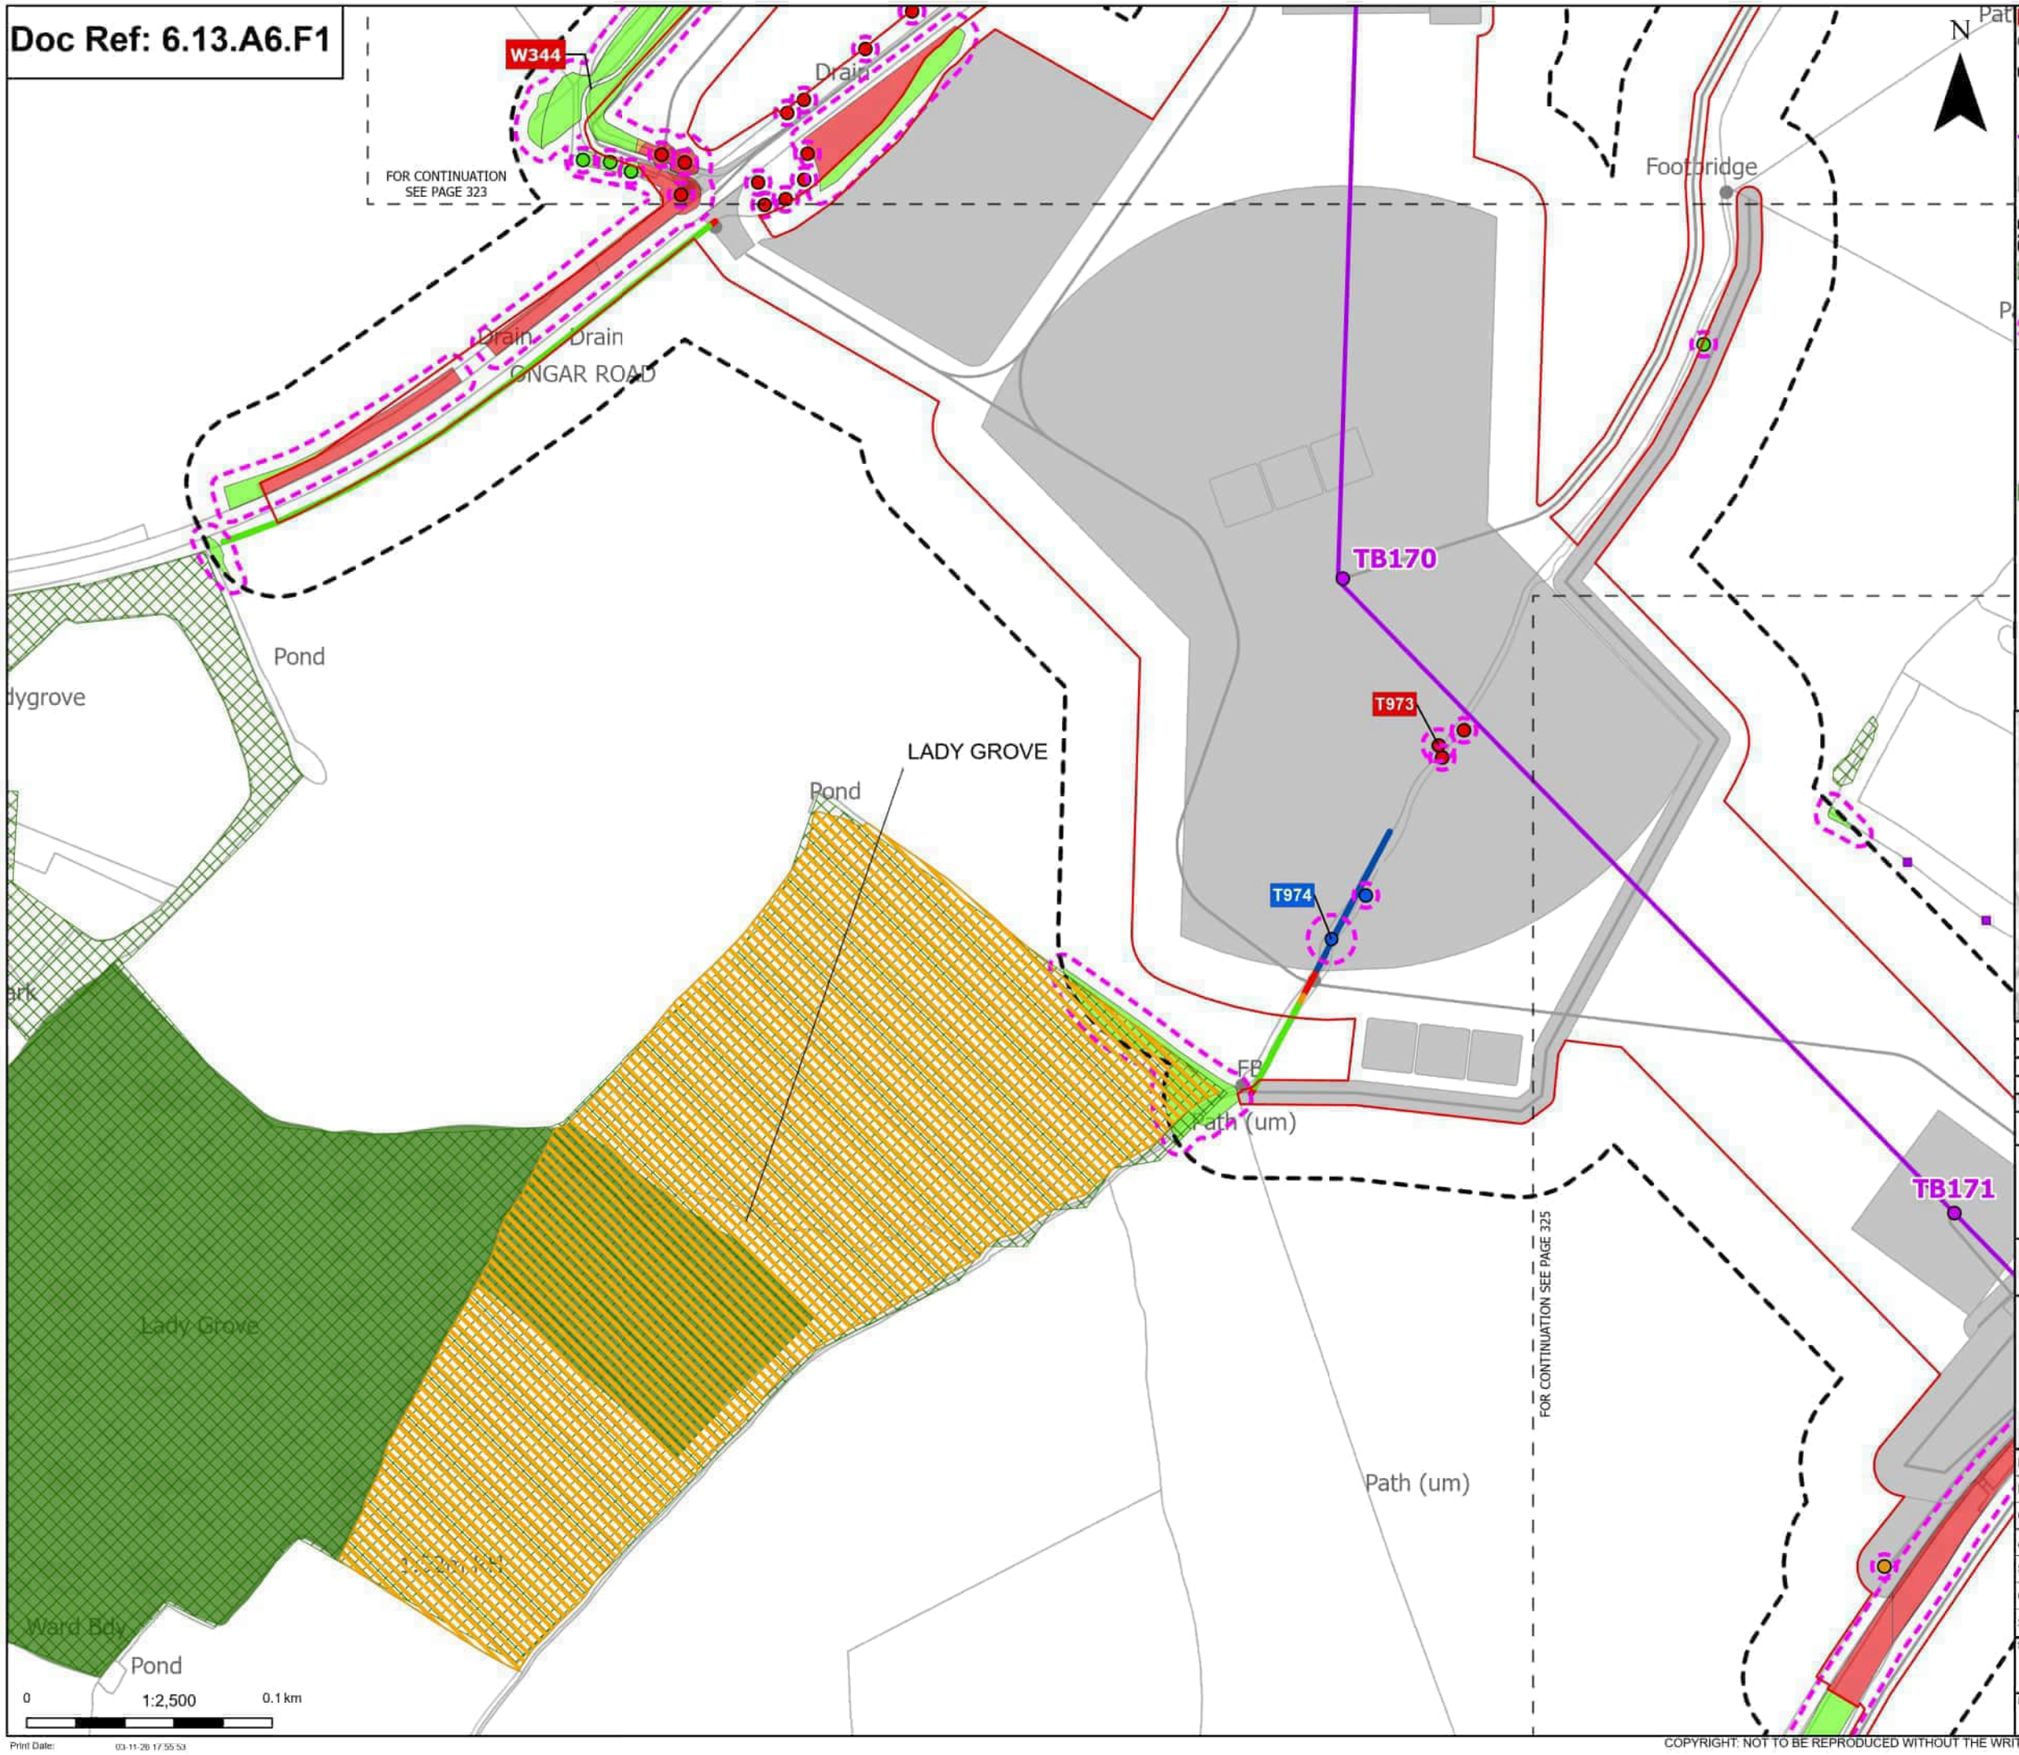

Order Limits
Sheet index outline

Proposed project design details
- Proposed standard lattice pylon location
- Proposed overhead line alignment
- Other temporary and permanent construction and operational works

Discipline specific constraints
- Arboriculture Study Area
- TPO group of trees
- TPO indiviual trees
- Root protection area

Trees - Impact
- Removed
- Affected Managed
- Potentially Affected
- Unaffected

Ancient Woodland Sites (Ancient Woodland Inventory as per DCO Submission)

Updated Ancient Woodland Sites (Ancient Woodland Inventory as per October 2025)

Hedgerow - Impact
- Removed
- Affected Managed
- Potentially Affected
- Unaffected

Groups of trees - Impact
- Removed
- Potentially Affected
- Unaffected

Note: The proposed overhead line alignment and proposed underground cable alignment together comprise the alignment. For further details regarding the design, please refer to Figures 4.1 (document reference 6.4.F1) and 4.2 (document reference 6.4.F2).

Notes: Background mapping information has been reproduced from the Ordnance Survey by permission of Ordnance Survey of the Controller of His Majesty's Stationery Office. © Crown copyright and database rights (2025) Licence OS100024241 and AC0000807948. © Crown copyright and database rights 2025 Ordnance Survey AC0000808122, Contains public sector information licensed under the Open Government Licence v3.0, © National Grid UK



Rev	Date	Description	Drawn	Check	Approv
C	Mar 2026	FOR DCO APPLICATION	JAL	AF	KB
B	Feb 2026	FOR DCO APPLICATION	JAL	AF	KB
A	Aug 2025	FOR DCO APPLICATION	JAL	AF	KB

nationalgrid

PROJECT: Norwich to Tilbury

Planning Inspectorate App Number: EN020027
Regulation 5(2)(a)

Title:

Figure A13.6.1- Landscape and Visual Arboriculture Impacts Plan
Page 324 of 396

Designed	M. Watson	Date	March 26
Drawn	J. Acero Leon	Date	March 26
Checked	A. Fell	Date	March 26
Approved	K. Burrows	Date	March 26
Scale:	1:2,500	Datum:	AOD
Original Size:	A3	Grid:	OS
Suitability Code:	A2	Project Number:	10059280


Suitability Description:
Accepted as Concept Stage

Drawing Number: 10059280-ARC-EBD-ZZ-DR-ZZ-00393
Revision: C

Print Date: 03-11-26 17:55:53

COPYRIGHT: NOT TO BE REPRODUCED WITHOUT THE WRITTEN PERMISSION OF NATIONAL GRID ELECTRICITY TRANSMISSION Plc

Doc Ref: 6.13.A6.F1

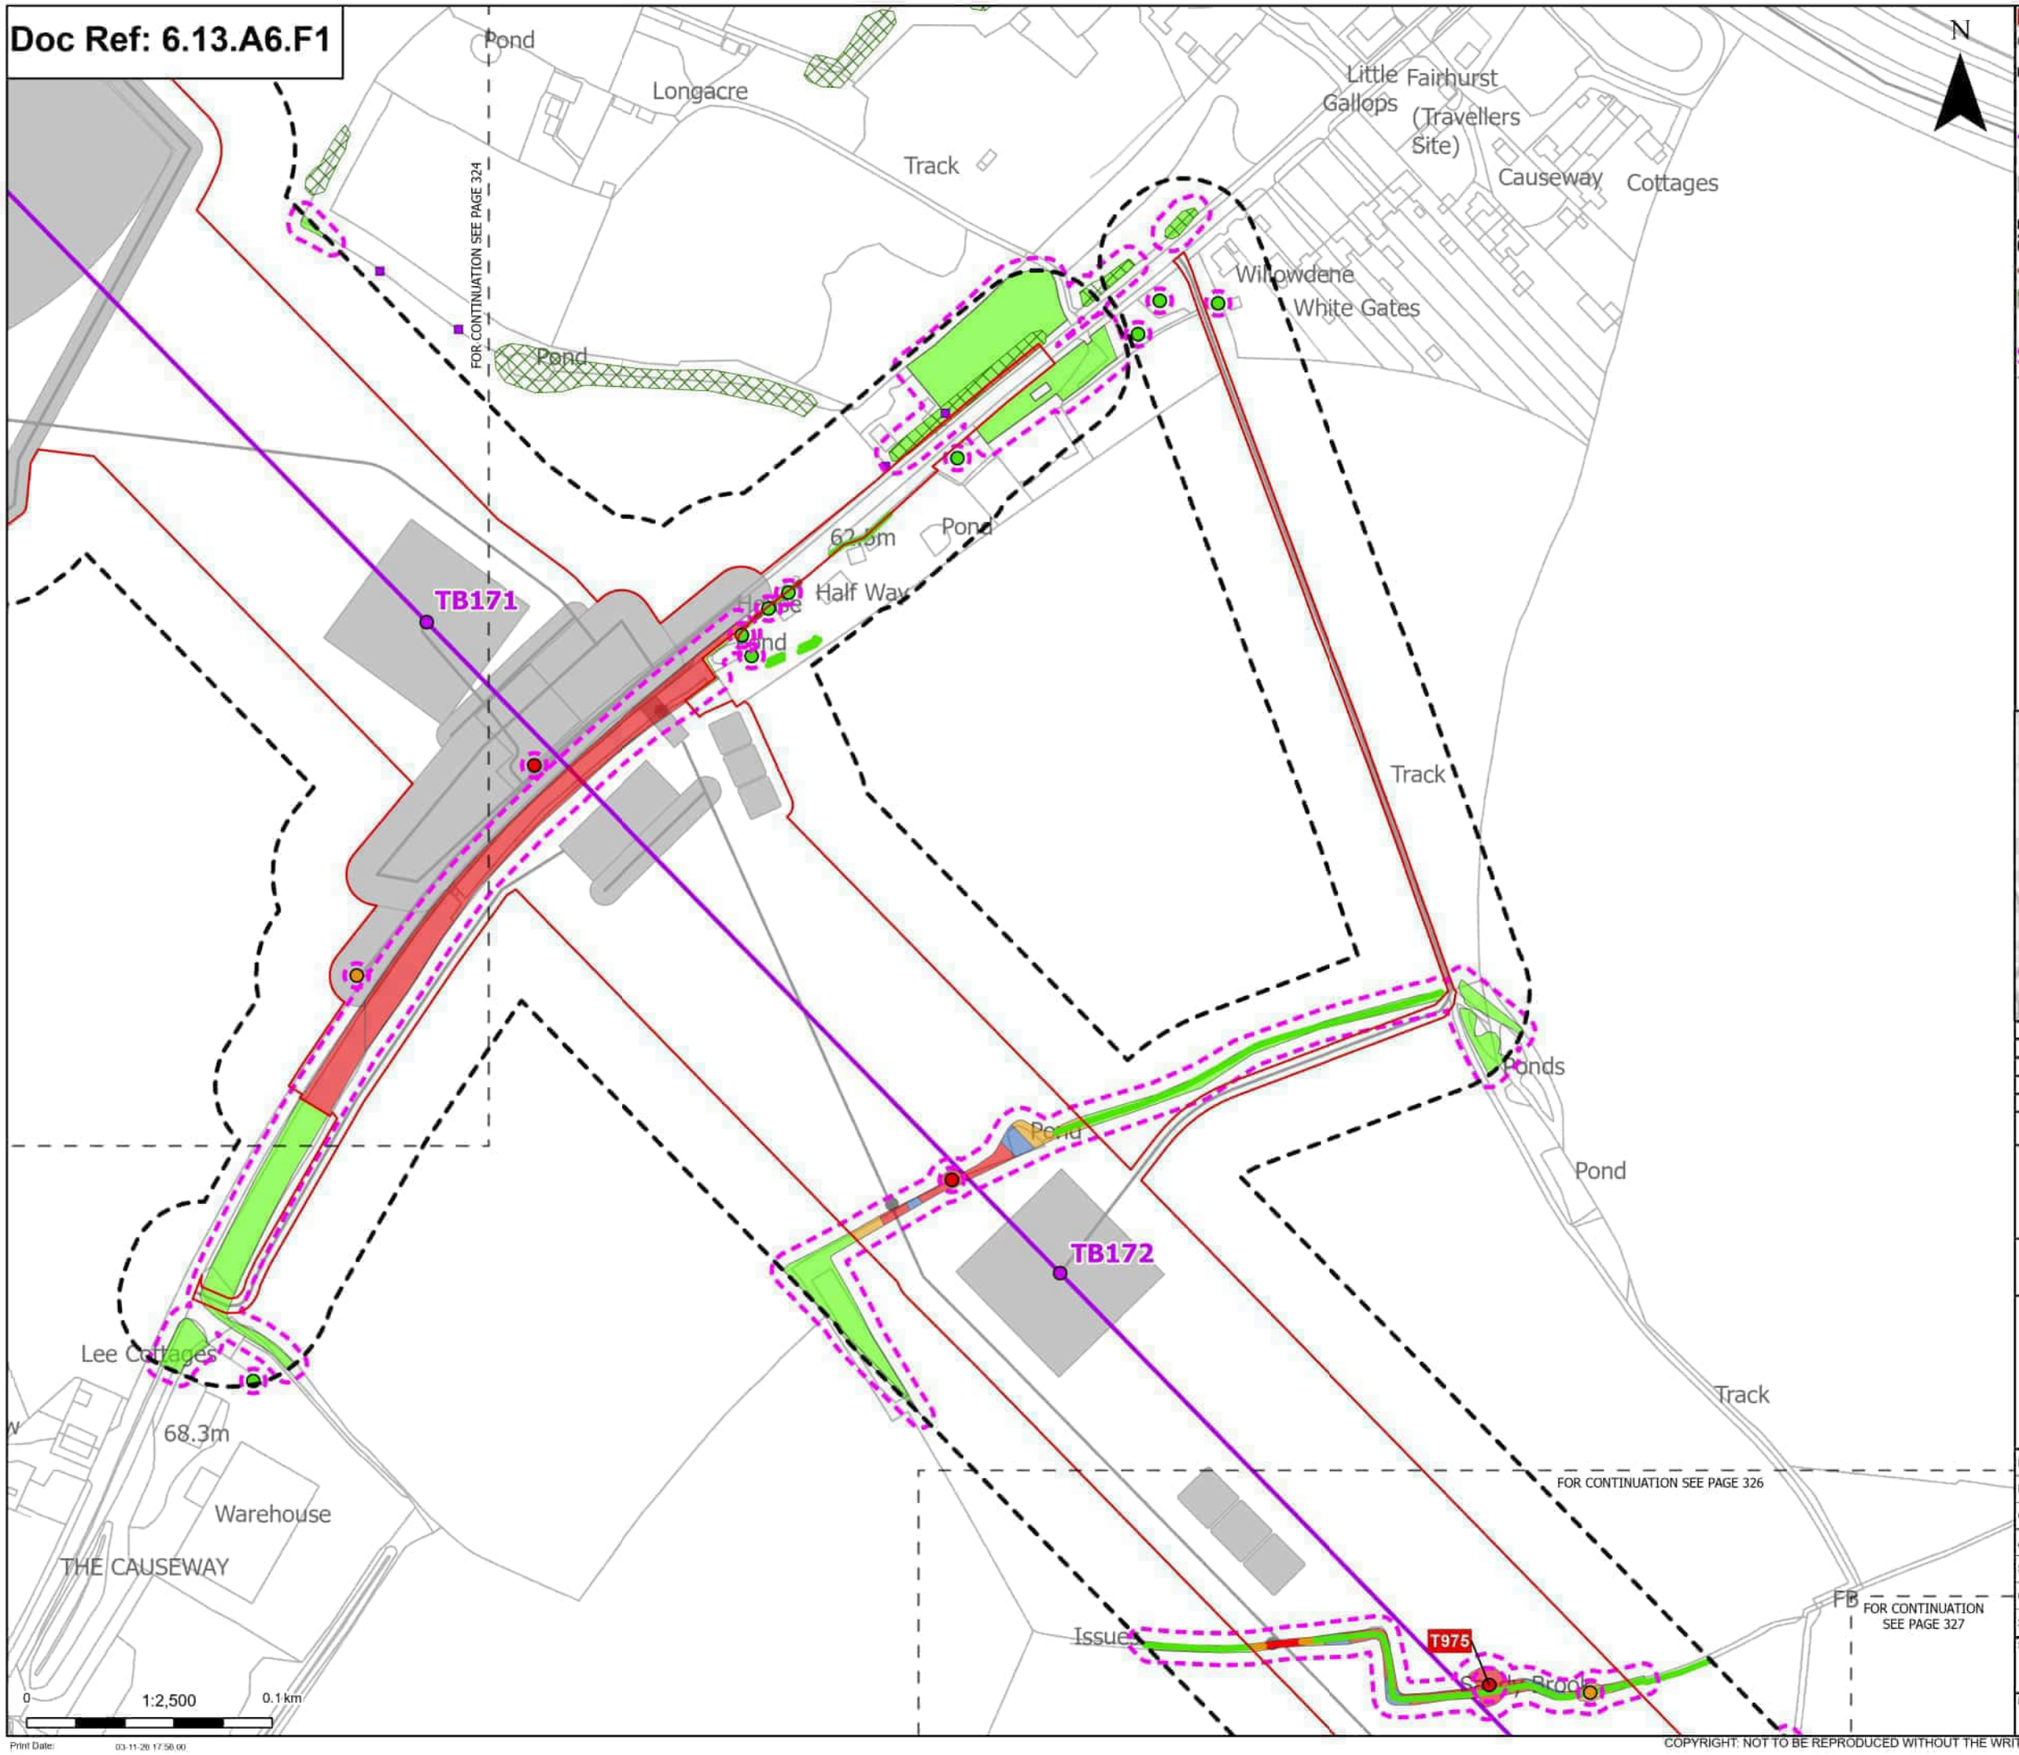

N

Order Limits
Sheet index outline

Proposed project design details
- Proposed standard lattice pylon location
- Proposed overhead line alignment
- Other temporary and permanent construction and operational works

Discipline specific constraints
- Arboriculture Study Area
- Important Hedgerows
- TPO group of trees
- TPO indiviual trees
- Root protection area

Trees - Impact
- Removed
- Potentially Affected
- Unaffected

Hedgerow - Impact
- Removed
- Potentially Affected
- Unaffected

Groups of trees - Impact
- Removed
- Affected Managed
- Potentially Affected
- Unaffected

Note: The proposed overhead line alignment and proposed underground cable alignment together comprise the alignment. For further details regarding the design, please refer to Figures 4.1 (document reference 6.4.F1) and 4.2 (document reference 6.4.F2).

Notes: Background mapping information has been reproduced from the Ordnance Survey by permission of Ordnance Survey of the Controller of His Majesty's Stationery Office. © Crown copyright and database rights (2025) Licence OS100024241 and AC0000807949. © Crown copyright and database rights 2025 Ordnance Survey AC0000808122. Contains public sector information licensed under the Open Government Licence v3.0. © National Grid UK



Rev	Date	Description	Drawn	Check	Approv
C	Mar 2026	FOR DCO APPLICATION	JAL	AF	KB
B	Feb 2026	FOR DCO APPLICATION	JAL	AF	KB
A	Aug 2025	FOR DCO APPLICATION	JAL	AF	KB

nationalgrid

PROJECT: Norwich to Tilbury

Planning Inspectorate App Number: EN020027
Regulation 5(2)(a)

Title:

Figure A13.6.1- Landscape and Visual Arboriculture Impacts Plan
Page 325 of 396


Designed	M. Watson	Date	March 26
Drawn	J. Acero Leon	Date	March 26
Checked	A. Fell	Date	March 26
Approved	K. Burrows	Date	March 26
Scale:	1:2,500	Datum:	AOD
Original Size:	A3	Grid:	OS
Suitability Code:	A2	Project Number:	10059280

Suitability Description:
Accepted as Concept Stage

Drawing Number: 10059280-ARC-EBD-ZZ-DR-ZZ-00393
Revision: C

COPYRIGHT: NOT TO BE REPRODUCED WITHOUT THE WRITTEN PERMISSION OF NATIONAL GRID ELECTRICITY TRANSMISSION Plc

Doc Ref: 6.13.A6.F1

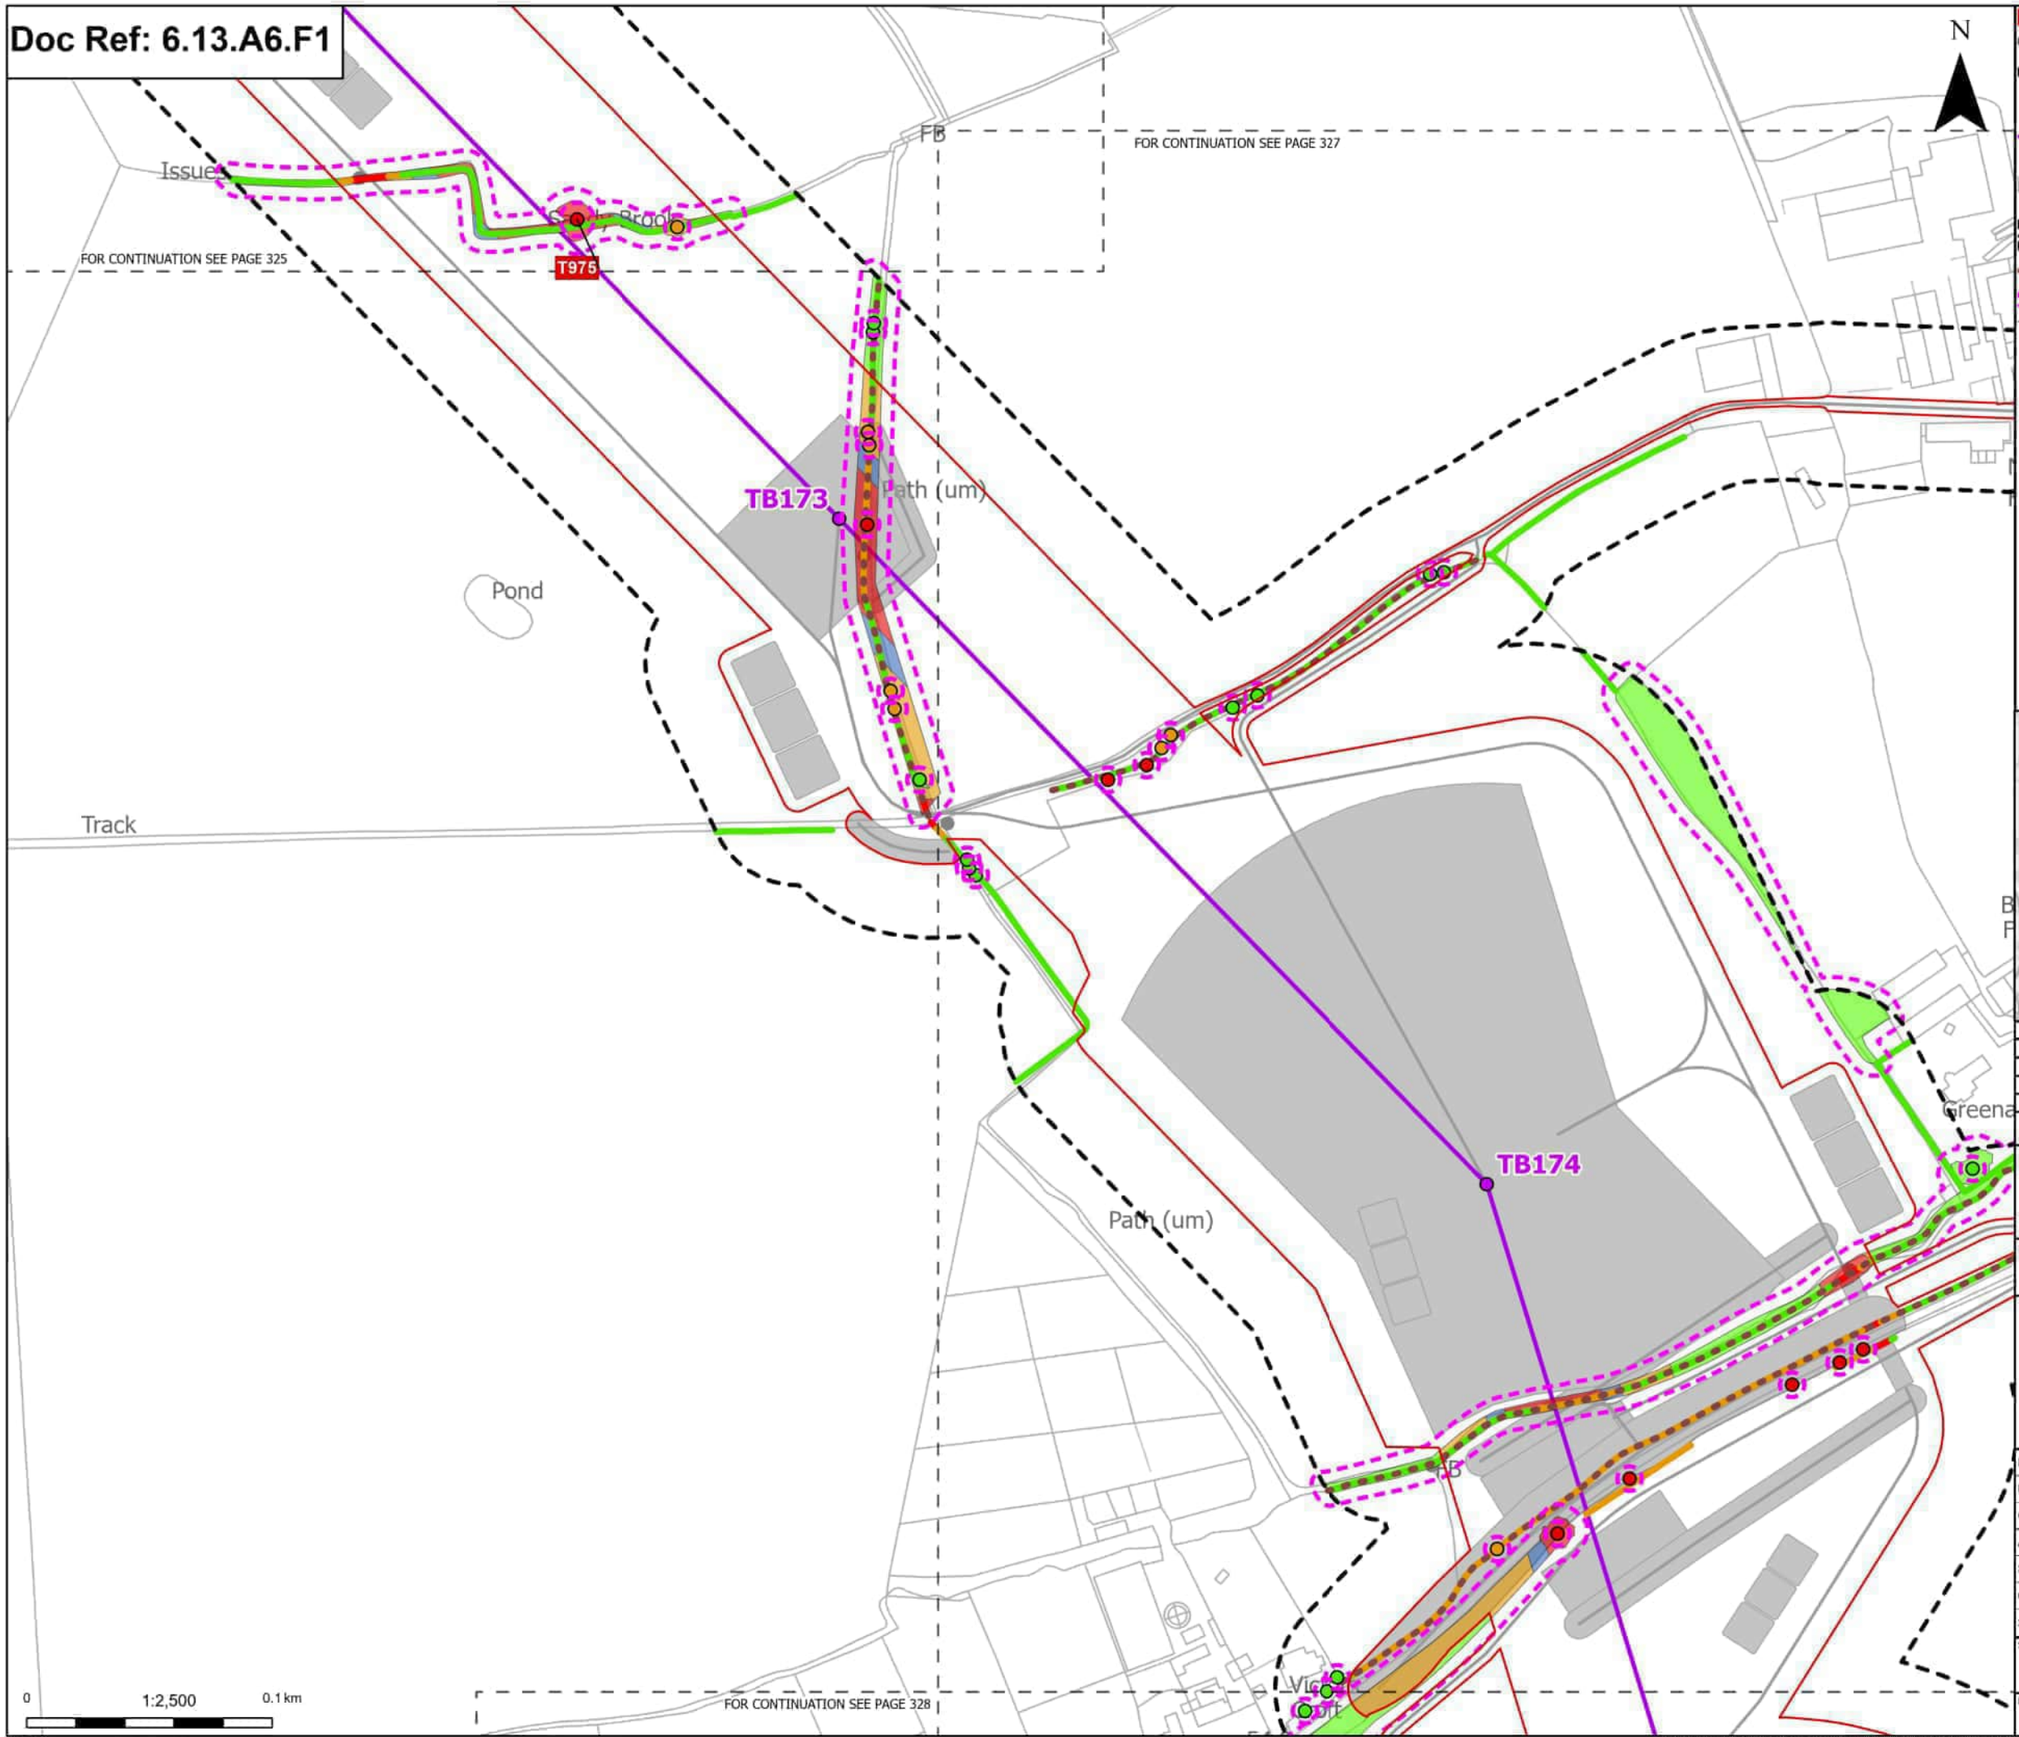

Order Limits
Sheet index outline

Proposed project design details
- Proposed standard lattice pylon location
- Proposed overhead line alignment
- Other temporary and permanent construction and operational works

Discipline specific constraints
- Arboriculture Study Area
- Important Hedgerows
- Root protection area

Trees - Impact
- Removed
- Potentially Affected
- Unaffected

Hedgerow - Impact
- Removed
- Potentially Affected
- Unaffected

Groups of trees - Impact
- Removed
- Affected Managed
- Potentially Affected
- Unaffected

Note: The proposed overhead line alignment and proposed underground cable alignment together comprise the alignment. For further details regarding the design, please refer to Figures 4.1 (document reference 6.4.F1) and 4.2 (document reference 6.4.F2).

Notes: Background mapping information has been reproduced from the Ordnance Survey by permission of Ordnance Survey of the Controller of His Majesty's Stationery Office. © Crown copyright and database rights (2025) Licence OS100024241 and AC0000807949. © Crown copyright and database rights 2025 Ordnance Survey AC0000808122. Contains public sector information licensed under the Open Government Licence v3.0, © National Grid UK



Rev	Date	Description	Drawn	Check	Approv
C	Mar 2026	FOR DCO APPLICATION	JAL	AF	KB
B	Feb 2026	FOR DCO APPLICATION	JAL	AF	KB
A	Aug 2025	FOR DCO APPLICATION	JAL	AF	KB

nationalgrid

PROJECT: Norwich to Tilbury

Planning Inspectorate App Number: EN020027
Regulation 5(2)(a)

Title:

Figure A13.6.1- Landscape and Visual Arboriculture Impacts Plan
Page 326 of 396

Designed	M. Watson	Date	March 26
Drawn	J. Acero Leon	Date	March 26
Checked	A. Fell	Date	March 26
Approved	K. Burrows	Date	March 26
Scale:	1:2,500	Datum:	AOD
Original Size:	A3	Grid:	OS
Suitability Code:	A2	Project Number:	10059280

Suitability Description:
Accepted as Concept Stage

Drawing Number: 10059280-ARC-EBD-ZZ-DR-ZZ-00393
Revision: C

Print Date: 03-11-26 17:58:06

COPYRIGHT: NOT TO BE REPRODUCED WITHOUT THE WRITTEN PERMISSION OF NATIONAL GRID ELECTRICITY TRANSMISSION Plc

Doc Ref: 6.13.A6.F1

FOR CONTINUATION SEE PAGE 325

FOR CONTINUATION SEE PAGE 326

FOR CONTINUATION SEE PAGE 328

Moat
Pond
Montpelier's Farm
49.4m
Pond
Montpelier's Cottages
Track
Bumpsteads Farm
Drain
Culvercroft
Greenacre
Bumpsteads Cottage
TB174
Path (um)
MARGARETTING ROAD
49.1m
Meadowcroft
Mascalls
Gable Cottages
Issues
Belsmard
54.1m
The Willows
The Oaks
0
1:2,500
0.1 km

Print Date: 03-11-26 17:58:13

N

Order Limits
Sheet index outline

Proposed project design details
Proposed standard lattice pylon location
Proposed overhead line alignment
Other temporary and permanent construction and operational works

Discipline specific constraints
Arboriculture Study Area
Important Hedgerows
TPO group of trees
TPO indiviual trees
Root protection area

Trees - Impact
Removed
Potentially Affected
Unaffected

Hedgerow - Impact
Removed
Potentially Affected
Unaffected

Groups of trees - Impact
Removed
Affected Managed
Potentially Affected
Unaffected

Note: The proposed overhead line alignment and proposed underground cable alignment together comprise the alignment. For further details regarding the design, please refer to Figures 4.1 (document reference 6.4.F1) and 4.2 (document reference 6.4.F2).

Notes: Background mapping information has been reproduced from the Ordnance Survey by permission of Ordnance Survey of the Controller of His Majesty's Stationery Office. © Crown copyright and database rights (2025) Licence OS100024241 and AC0000807949. © Crown copyright and database rights 2025 Ordnance Survey AC0000808122. Contains public sector information licensed under the Open Government Licence v3.0, © National Grid UK



Rev	Date	Description	Drawn	Check	Approv
C	Mar 2026	FOR DCO APPLICATION	JAL	AF	KB
B	Feb 2026	FOR DCO APPLICATION	JAL	AF	KB
A	Aug 2025	FOR DCO APPLICATION	JAL	AF	KB

nationalgrid

PROJECT: Norwich to Tilbury

Planning Inspectorate App Number: EN020027
Regulation 5(2)(a)

Title:

Figure A13.6.1- Landscape and Visual Arboriculture Impacts Plan
Page 327 of 396

Designed	M. Watson	Date	March 26
Drawn	J. Acero Leon	Date	March 26
Checked	A. Fell	Date	March 26
Approved	K. Burrows	Date	March 26
Scale:	1:2,500	Datum:	AOD
Original Size:	A3	Grid:	OS
Suitability Code:	A2	Project Number:	10059280

Suitability Description:
Accepted as Concept Stage

Drawing Number: 10059280-ARC-EBD-ZZ-DR-ZZ-00393
Revision: C

COPYRIGHT. NOT TO BE REPRODUCED WITHOUT THE WRITTEN PERMISSION OF NATIONAL GRID ELECTRICITY TRANSMISSION Plc

Doc Ref: 6.13.A6.F1

TION SEE PAGE 326

FOR CONTINUATION SEE PAGE 327

Belsmard
54.4m
The Oaks
The Willows
Thriftwood
The Elms
Pinewood
Longlea
Spinneyside
NATHAN'S LANE
Hollyhocks
Hunters Farm
TB175
55.2m
W345
W346
Southwoods House
Pond
Southwood Farm
The Brick Barn
The Granary
Daisy Moore Barn
MARGARETTING ROAD
Southwoods Famhouse
TB176
W347
Drain
T976
T978
T977
T979
T980
T981
W348
T982
T983
T984
Pond
Pond
Drain
59.8m
FOR CONTINUATION SEE PAGE 329
0
1:2,500
0.1km
Print Date: 03-11-26 17:56:19

N

Issue

Order Limits
Sheet index outline

Proposed project design details
Proposed standard lattice pylon location
Proposed overhead line alignment
Other temporary and permanent construction and operational works

Discipline specific constraints
Arboriculture Study Area
Important Hedgerows
TPO group of trees
TPO indiviual trees
Root protection area

Trees - Impact
Removed
Affected Managed
Potentially Affected
Unaffected

Updated Ancient Woodland Sites (Ancient Woodland Inventory as per October 2025)

Hedgerow - Impact
Removed
Potentially Affected
Unaffected

Groups of trees - Impact
Removed
Affected Managed
Potentially Affected
Unaffected

Note: The proposed overhead line alignment and proposed underground cable alignment together comprise the alignment. For further details regarding the design, please refer to Figures 4.1 (document reference 6.4.F1) and 4.2 (document reference 6.4.F2).

Notes: Background mapping information has been reproduced from the Ordnance Survey by permission of Ordnance Survey of the Controller of His Majesty's Stationery Office. © Crown copyright and database rights (2025) Licence OS100024241 and AC0000807948. © Crown copyright and database rights 2025 Ordnance Survey AC0000808122, Contains public sector information licensed under the Open Government Licence v3.0, © National Grid UK



Rev	Date	Description	Drawn	Check	Approv
C	Mar 2026	FOR DCO APPLICATION	JAL	AF	KB
B	Feb 2026	FOR DCO APPLICATION	JAL	AF	KB
A	Aug 2025	FOR DCO APPLICATION	JAL	AF	KB

nationalgrid

PROJECT: Norwich to Tilbury

Planning Inspectorate App Number: EN020027
Regulation 5(2)(a)

Title:

Figure A13.6.1- Landscape and Visual Arboriculture Impacts Plan
Page 328 of 396


Designed	M. Watson	Date	March 26
Drawn	J. Acero Leon	Date	March 26
Checked	A. Fell	Date	March 26
Approved	K. Burrows	Date	March 26
Scale:	1:2,500	Datum:	AOD
Original Size:	A3	Grid:	OS
Suitability Code:	A2	Project Number:	10059280

Suitability Description:
Accepted as Concept Stage

Drawing Number: 10059280-ARC-EBD-ZZ-DR-ZZ-00393
Revision: C

COPYRIGHT: NOT TO BE REPRODUCED WITHOUT THE WRITTEN PERMISSION OF NATIONAL GRID ELECTRICITY TRANSMISSION Plc

Doc Ref: 6.13.A6.F1

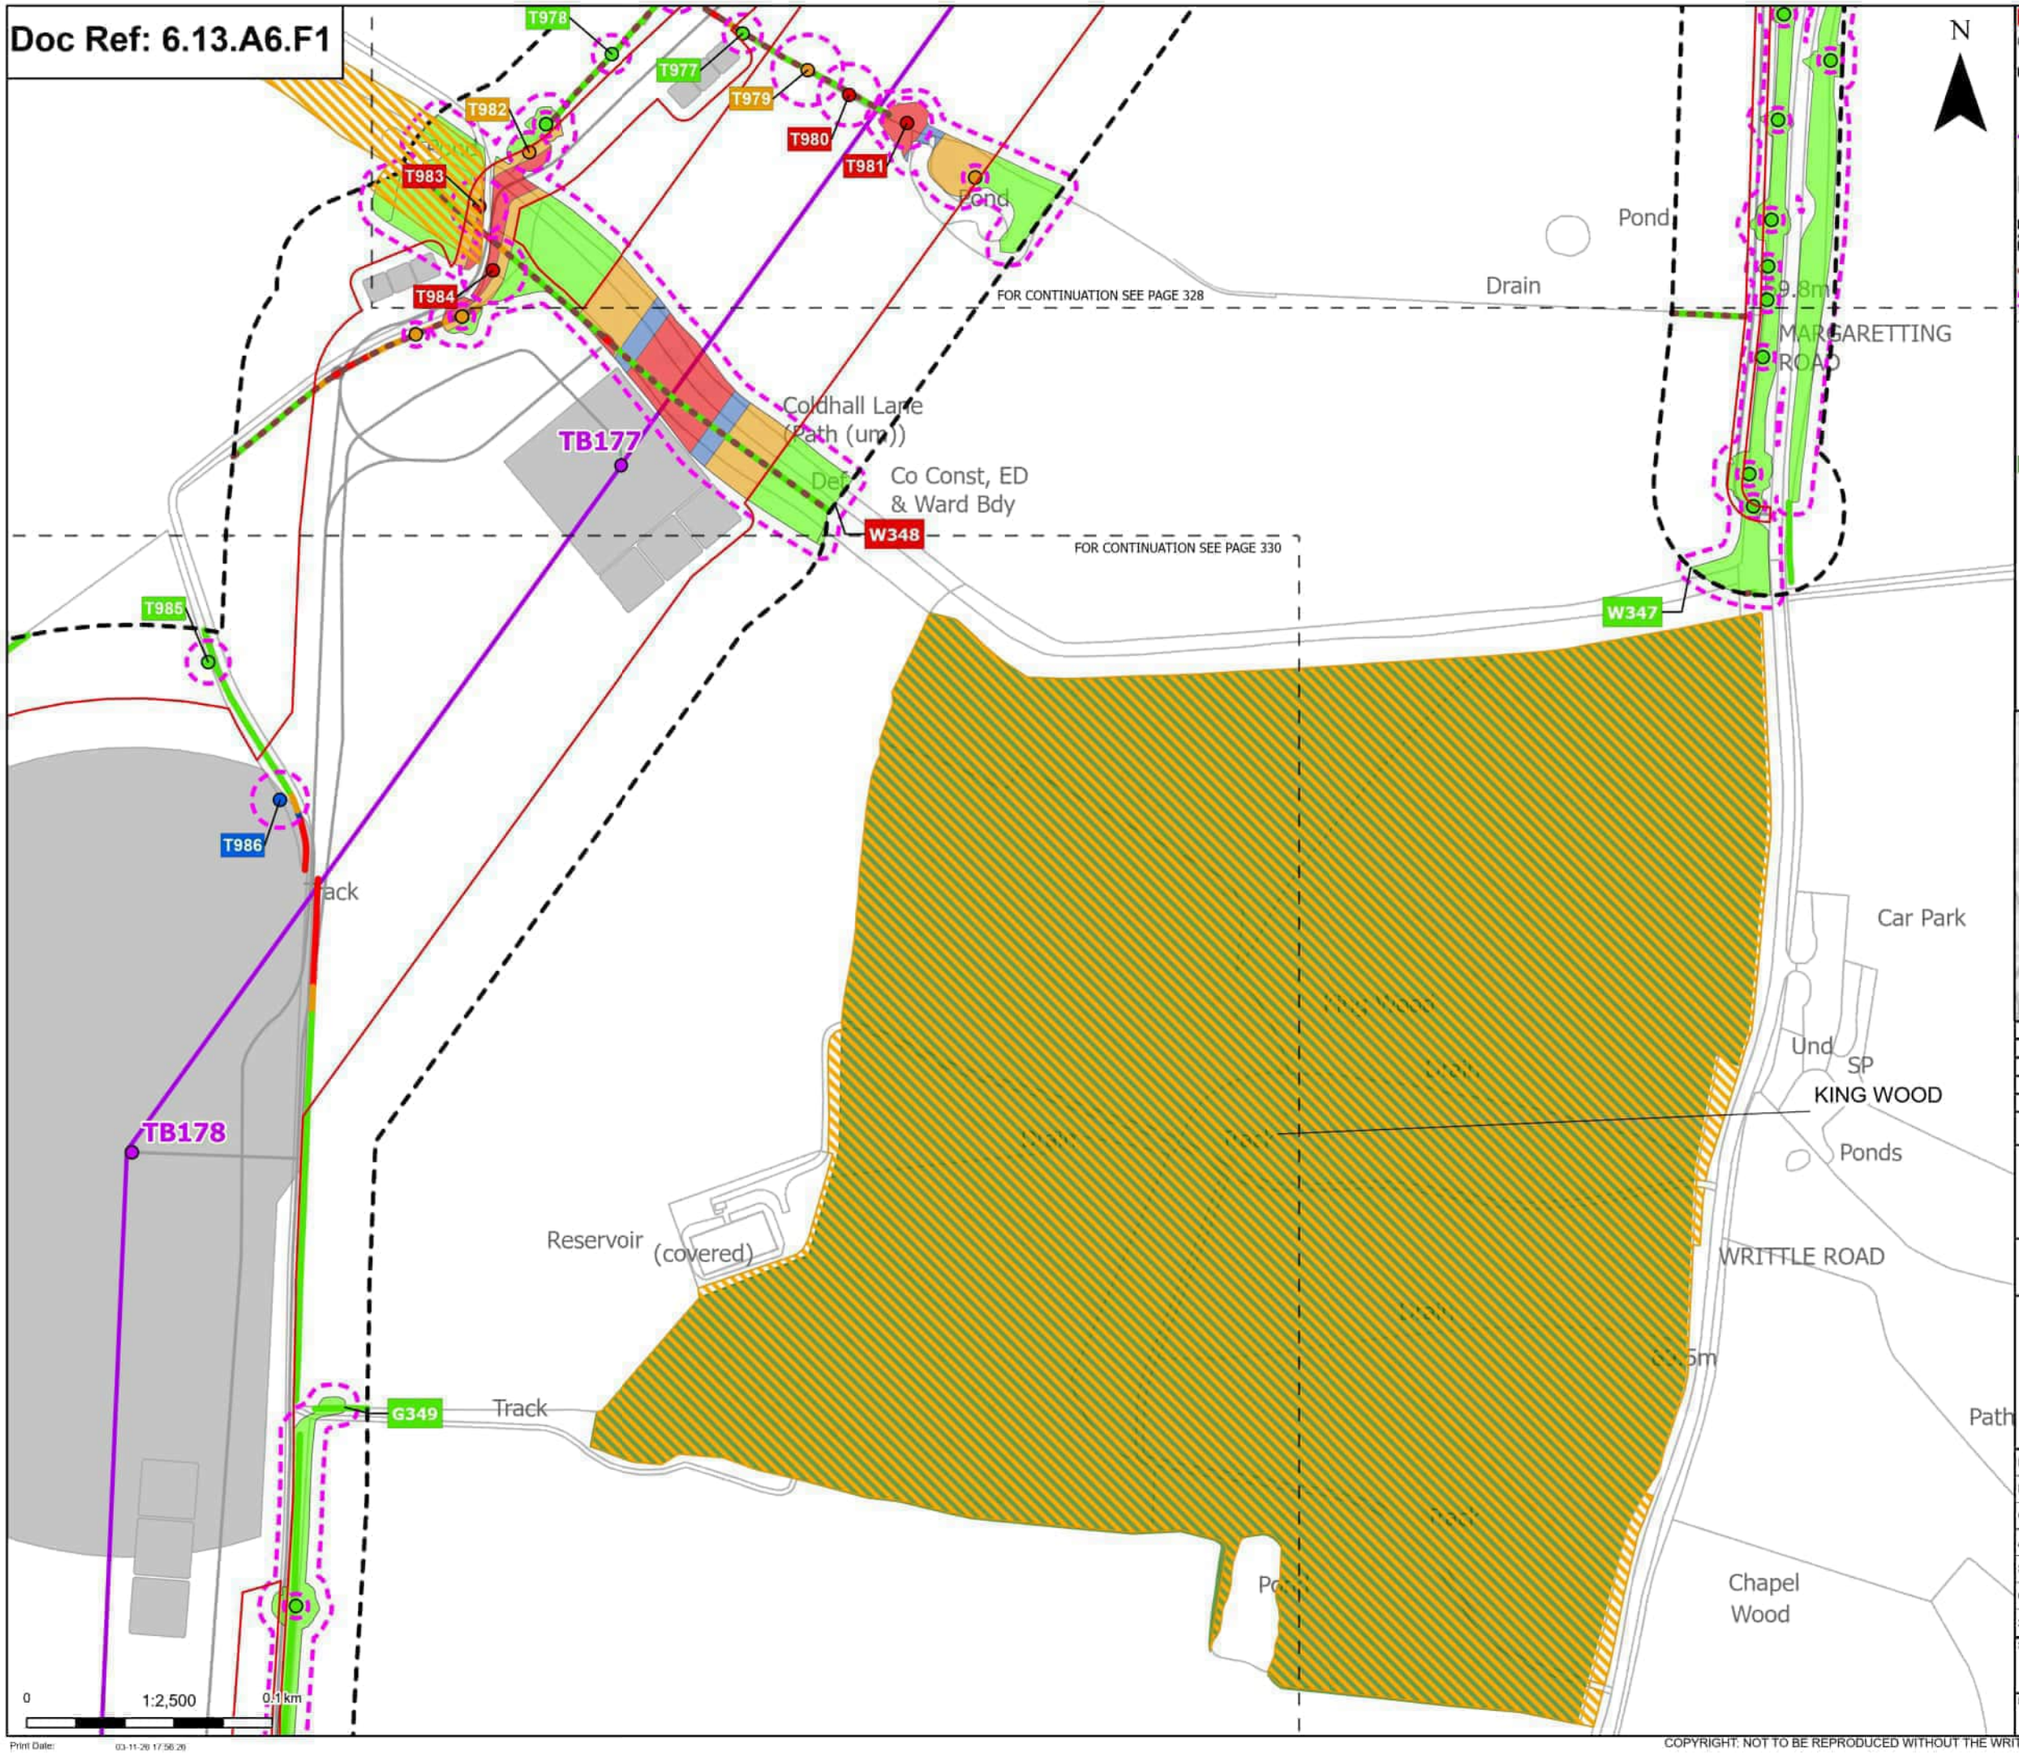

N

Order Limits
Sheet index outline

Proposed project design details
- Proposed standard lattice pylon location
- Proposed overhead line alignment
- Other temporary and permanent construction and operational works

Discipline specific constraints
- Arboriculture Study Area
- Important Hedgerows
- Root protection area

Trees - Impact
- Removed
- Affected Managed
- Potentially Affected
- Unaffected

Ancient Woodland Sites (Ancient Woodland Inventory as per DCO Submission)

Updated Ancient Woodland Sites (Ancient Woodland Inventory as per October 2025)

Hedgerow - Impact
- Removed
- Affected Managed
- Potentially Affected
- Unaffected

Groups of trees - Impact
- Removed
- Affected Managed
- Potentially Affected
- Unaffected

Note: The proposed overhead line alignment and proposed underground cable alignment together comprise the alignment. For further details regarding the design, please refer to Figures 4.1 (document reference 6.4.F1) and 4.2 (document reference 6.4.F2).

Notes: Background mapping information has been reproduced from the Ordnance Survey by permission of Ordnance Survey of the Controller of His Majesty's Stationery Office. © Crown copyright and database rights (2025) Licence OS100024241 and AC0000807949. © Crown copyright and database rights 2025 Ordnance Survey AC0000808122. Contains public sector information licensed under the Open Government Licence v3.0. © National Grid UK



Rev	Date	Description	Drawn	Check	Approv
C	Mar 2026	FOR DCO APPLICATION	JAL	AF	KB
B	Feb 2026	FOR DCO APPLICATION	JAL	AF	KB
A	Aug 2025	FOR DCO APPLICATION	JAL	AF	KB

nationalgrid

PROJECT: Norwich to Tilbury

Planning Inspectorate App Number: EN020027
Regulation 5(2)(a)

Title:

Figure A13.6.1- Landscape and Visual Arboriculture Impacts Plan
Page 329 of 396

Designed	M. Watson	Date	March 26
Drawn	J. Acero Leon	Date	March 26
Checked	A. Fell	Date	March 26
Approved	K. Burrows	Date	March 26
Scale:	1:2,500	Datum:	AOD
Original Size:	A3	Grid:	OS
Suitability Code:	A2	Project Number:	10059280


Suitability Description:
Accepted as Concept Stage

Drawing Number: 10059280-ARC-EBD-ZZ-DR-ZZ-00393
Revision: C

Print Date: 03-11-26 17:56:26

COPYRIGHT. NOT TO BE REPRODUCED WITHOUT THE WRITTEN PERMISSION OF NATIONAL GRID ELECTRICITY TRANSMISSION Plc

Doc Ref: 6.13.A6.F1

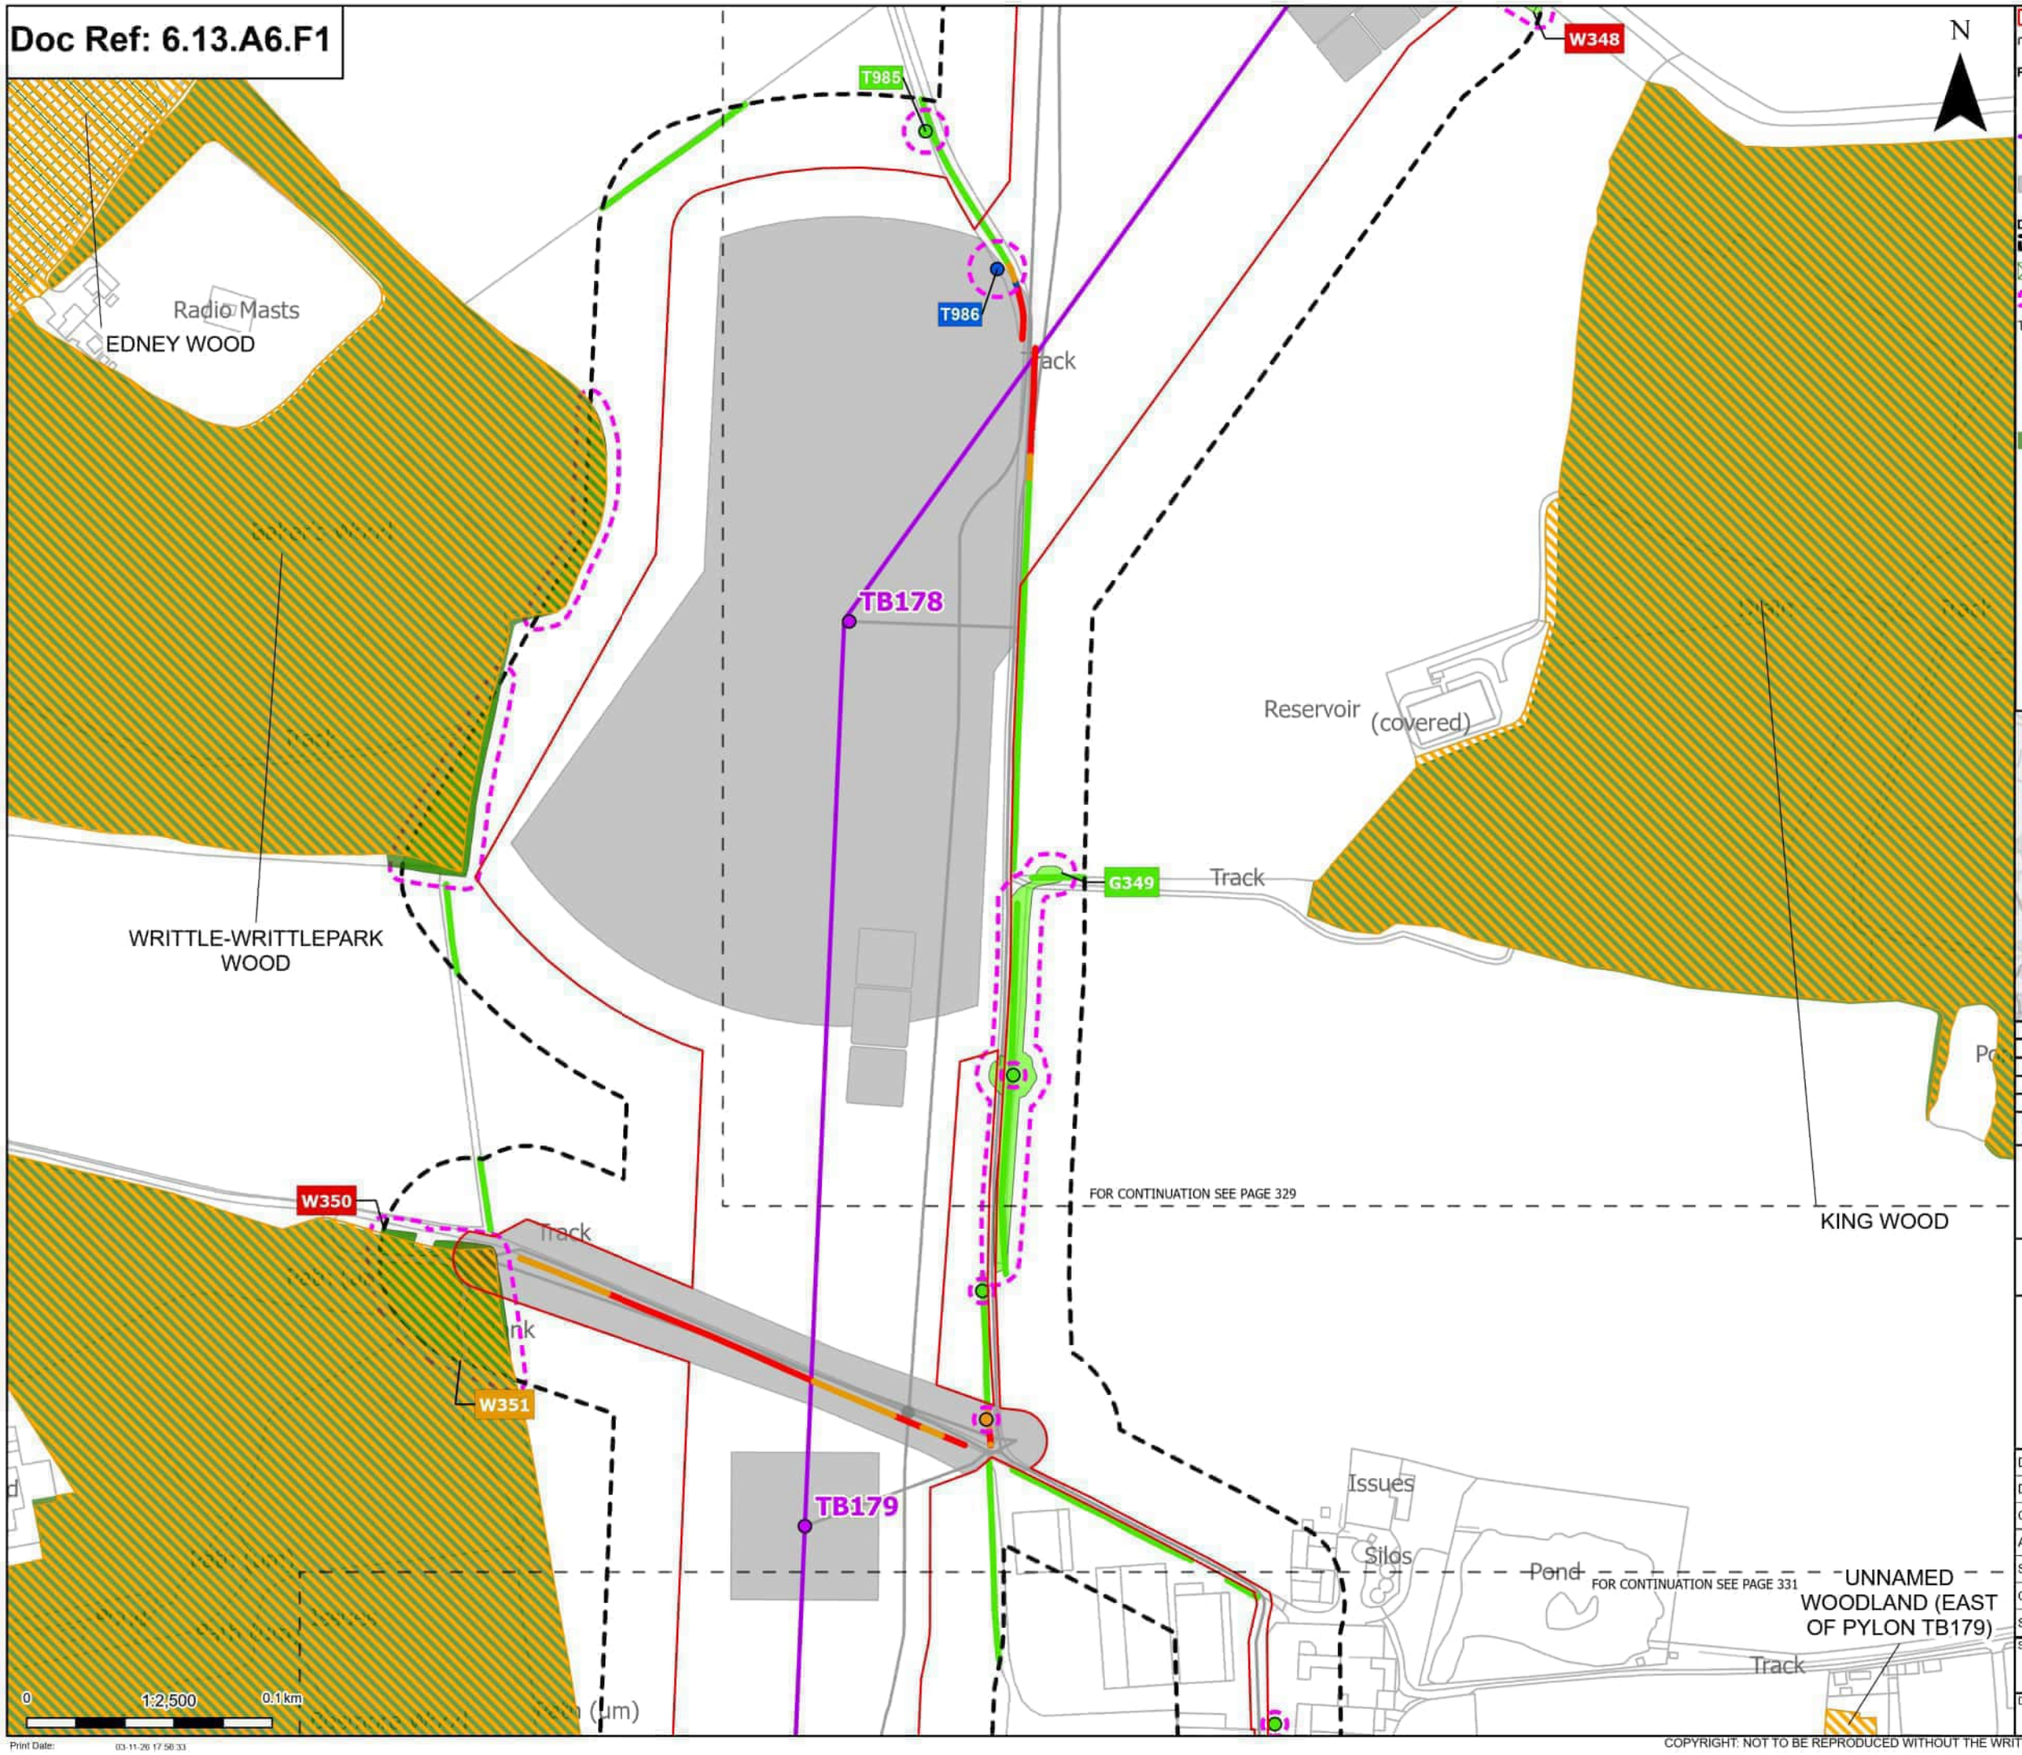

Order Limits
Sheet index outline

Proposed project design details
- Proposed standard lattice pylon location
- Proposed overhead line alignment
- Other temporary and permanent construction and operational works

Discipline specific constraints
- Arboriculture Study Area
- TPO group of trees
- Root protection area

Trees - Impact
- Affected Managed
- Potentially Affected
- Unaffected

Ancient Woodland Sites (Ancient Woodland Inventory as per DCO Submission)

Updated Ancient Woodland Sites (Ancient Woodland Inventory as per October 2025)

Hedgerow - Impact
- Removed
- Affected Managed
- Potentially Affected
- Unaffected

Groups of trees - Impact
- Removed
- Potentially Affected
- Unaffected

Note: The proposed overhead line alignment and proposed underground cable alignment together comprise the alignment. For further details regarding the design, please refer to Figures 4.1 (document reference 6.4.F1) and 4.2 (document reference 6.4.F2).

Notes: Background mapping information has been reproduced from the Ordnance Survey by permission of Ordnance Survey of the Controller of His Majesty's Stationery Office. © Crown copyright and database rights (2025) Licence OS100024241 and AC0000807948. © Crown copyright and database rights 2025 Ordnance Survey AC0000808122, Contains public sector information licensed under the Open Government Licence v3.0, © National Grid UK



Rev	Date	Description	Drawn	Check	Approv
C	Mar 2026	FOR DCO APPLICATION	JAL	AF	KB
B	Feb 2026	FOR DCO APPLICATION	JAL	AF	KB
A	Aug 2025	FOR DCO APPLICATION	JAL	AF	KB

nationalgrid

PROJECT: Norwich to Tilbury

Planning Inspectorate App Number: EN020027
Regulation 5(2)(a)

Title:

Figure A13.6.1- Landscape and Visual Arboriculture Impacts Plan
Page 330 of 396

Designed	M. Watson	Date	March 26
Drawn	J. Acero Leon	Date	March 26
Checked	A. Fell	Date	March 26
Approved	K. Burrows	Date	March 26
Scale:	1:2,500	Datum:	AOD
Original Size:	A3	Grid:	OS
Suitability Code:	A2	Project Number:	10059280

Suitability Description: Accepted as Concept Stage


Drawing Number: 10059280-ARC-EBD-ZZ-DR-ZZ-00393

Revision: C

Print Date: 03-11-26 17:58:33

COPYRIGHT: NOT TO BE REPRODUCED WITHOUT THE WRITTEN PERMISSION OF NATIONAL GRID ELECTRICITY TRANSMISSION Plc

Doc Ref: 6.13.A6.F1

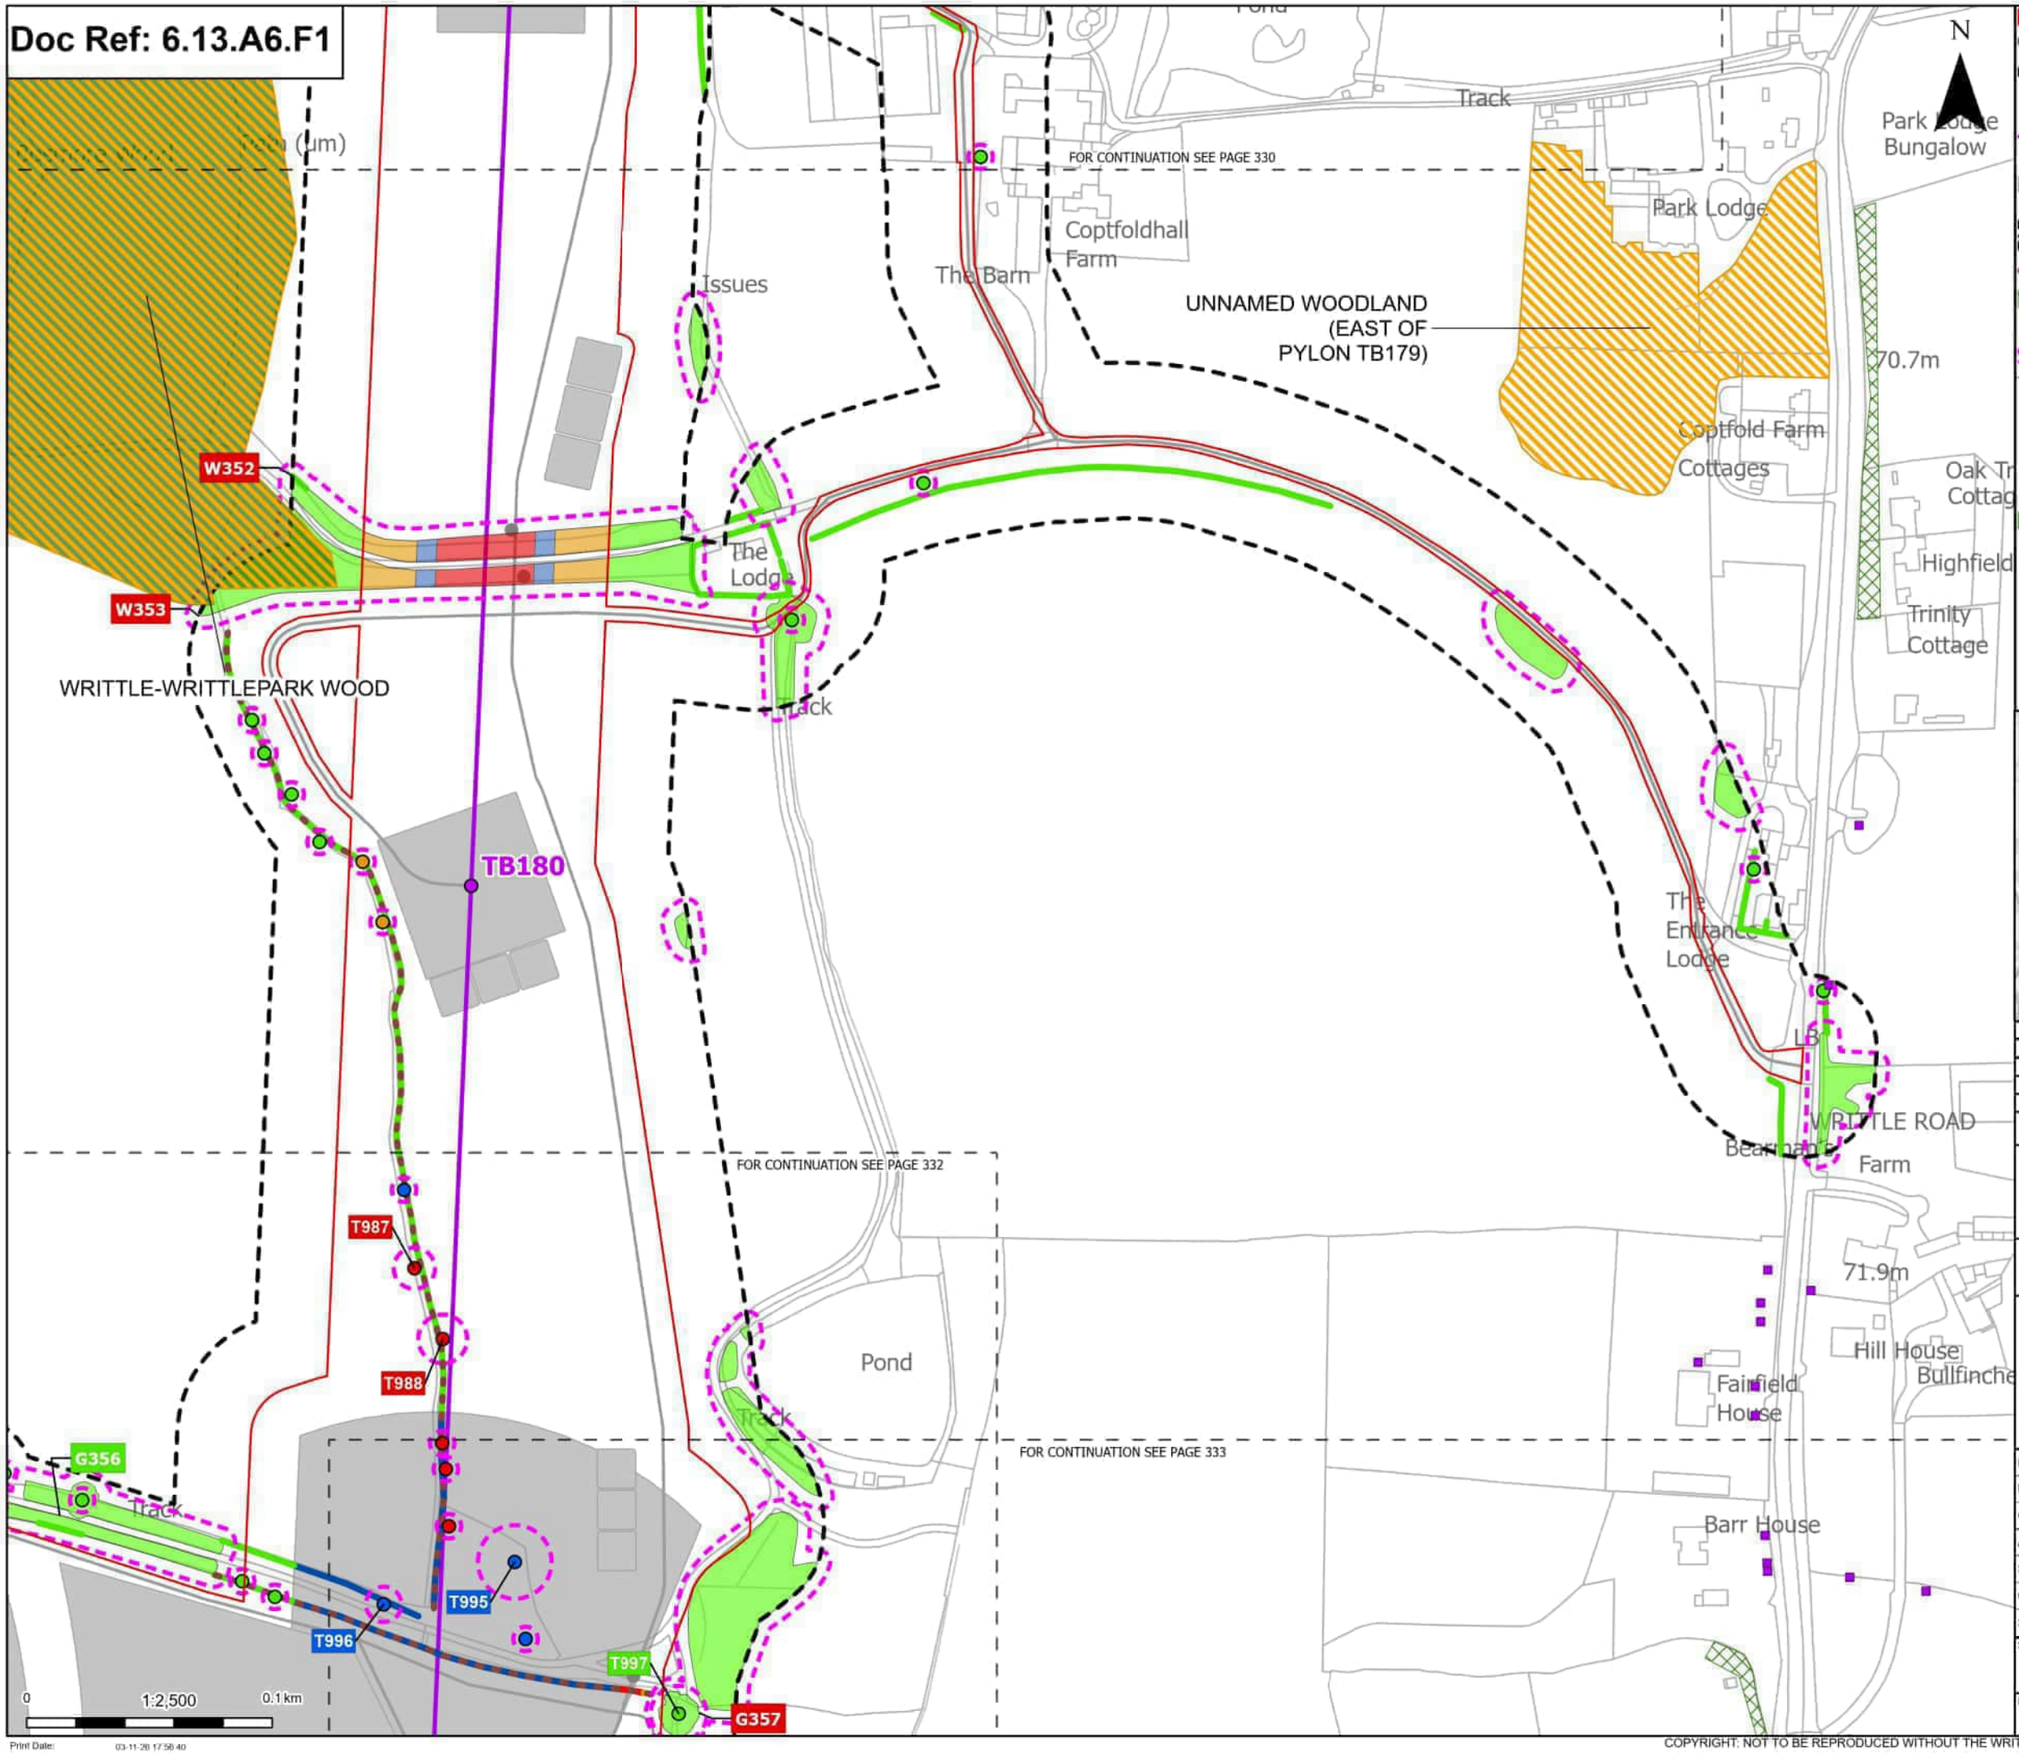

N

Order Limits
Sheet index outline

Proposed project design details
Proposed standard lattice pylon location
Proposed overhead line alignment
Other temporary and permanent construction and operational works

Discipline specific constraints
Arboriculture Study Area
Important Hedgerows
TPO group of trees
TPO indiviual trees
Root protection area

Trees - Impact
Removed
Affected Managed
Potentially Affected
Unaffected

Ancient Woodland Sites (Ancient Woodland Inventory as per DCO Submission)

Updated Ancient Woodland Sites (Ancient Woodland Inventory as per October 2025)

Hedgerow - Impact
Removed
Affected Managed
Potentially Affected
Unaffected

Groups of trees - Impact
Removed
Affected Managed
Potentially Affected
Unaffected

Note: The proposed overhead line alignment and proposed underground cable alignment together comprise the alignment. For further details regarding the design, please refer to Figures 4.1 (document reference 6.4.F1) and 4.2 (document reference 6.4.F2).

Notes: Background mapping information has been reproduced from the Ordnance Survey by permission of Ordnance Survey of the Controller of His Majesty's Stationery Office. © Crown copyright and database rights (2025) Licence OS100024241 and AC0000807948. © Crown copyright and database rights 2025 Ordnance Survey AC0000808122, Contains public sector information licensed under the Open Government Licence v3.0, © National Grid UK



Rev	Date	Description	Drawn	Check	Approv
C	Mar 2026	FOR DCO APPLICATION	JAL	AF	KB
B	Feb 2026	FOR DCO APPLICATION	JAL	AF	KB
A	Aug 2025	FOR DCO APPLICATION	JAL	AF	KB

nationalgrid

PROJECT: Norwich to Tilbury

Planning Inspectorate App Number: EN020027
Regulation 5(2)(a)

Title:

Figure A13.6.1- Landscape and Visual Arboriculture Impacts Plan
Page 331 of 396

Designed	M. Watson	Date	March 26
Drawn	J. Acero Leon	Date	March 26
Checked	A. Fell	Date	March 26
Approved	K. Burrows	Date	March 26
Scale:	1:2,500	Datum:	AOD
Original Size:	A3	Grid:	OS
Suitability Code:	A2	Project Number:	10059280

Suitability Description:
Accepted as Concept Stage

Drawing Number: 10059280-ARC-EBD-ZZ-DR-ZZ-00393
Revision: C

COPYRIGHT: NOT TO BE REPRODUCED WITHOUT THE WRITTEN PERMISSION OF NATIONAL GRID ELECTRICITY TRANSMISSION Plc

Doc Ref: 6.13.A6.F1

WRITTLE-JAMES SPRING

FOR CONTINUATION SEE PAGE 331

W354 G355 G356 G357 G358

T987 T988 T989 T990 T991 T992 T993 T994 T995 T996 T997 T998 T999 T1000 T1005

TB181 TB182

Track Pond Track GP 47.2m Ivy Barns Hooper's Handley Green Farm Handley Green Cottages Handley Green Lodge Tank Green Handley House Pond Handley Green Pond Handley Green Ruin Track Ponds IVY BARNS 46.0m Four

FOR CONTINUATION SEE PAGE 334

FOR CONTINUATION SEE PAGE 333

Section

N

0 1:2,500 0.1 km

Print Date: 03-11-26 17:58:48

Order Limits
Sheet index outline
Project section line

Proposed project design details
Proposed standard lattice pylon location
Proposed overhead line alignment
Other temporary and permanent construction and operational works

Discipline specific constraints
Arboriculture Study Area
Important Hedgerows
Root protection area

Trees - Impact
Removed
Affected Managed
Potentially Affected
Unaffected

Ancient Woodland Sites (Ancient Woodland Inventory as per DCO Submission)

Updated Ancient Woodland Sites (Ancient Woodland Inventory as per October 2025)

Hedgerow - Impact
Removed
Affected Managed
Potentially Affected
Unaffected

Groups of trees - Impact
Removed
Affected Managed
Potentially Affected
Unaffected

Note: The proposed overhead line alignment and proposed underground cable alignment together comprise the alignment. For further details regarding the design, please refer to Figures 4.1 (document reference 6.4.F1) and 4.2 (document reference 6.4.F2).

Notes: Background mapping information has been reproduced from the Ordnance Survey by permission of Ordnance Survey of the Controller of His Majesty's Stationery Office. © Crown copyright and database rights (2025) Licence OS100024241 and AC0000807948. © Crown copyright and database rights 2025 Ordnance Survey AC0000808122, Contains public sector information licensed under the Open Government Licence v3.0, © National Grid UK



Rev	Date	Description	Drawn	Check	Approv
C	Mar 2026	FOR DCO APPLICATION	JAL	AF	KB
B	Feb 2026	FOR DCO APPLICATION	JAL	AF	KB
A	Aug 2025	FOR DCO APPLICATION	JAL	AF	KB

nationalgrid

PROJECT: Norwich to Tilbury

Planning Inspectorate App Number: EN020027
Regulation 5(2)(a)

Title:

Figure A13.6.1- Landscape and Visual Arboriculture Impacts Plan
Page 332 of 396


Designed	M. Watson	Date	March 26
Drawn	J. Acero Leon	Date	March 26
Checked	A. Fell	Date	March 26
Approved	K. Burrows	Date	March 26
Scale:	1:2,500	Datum:	AOD
Original Size:	A3	Grid:	OS
Suitability Code:	A2	Project Number:	10059280

Suitability Description:
Accepted as Concept Stage

Drawing Number: 10059280-ARC-EBD-ZZ-DR-ZZ-00393
Revision: C

COPYRIGHT: NOT TO BE REPRODUCED WITHOUT THE WRITTEN PERMISSION OF NATIONAL GRID ELECTRICITY TRANSMISSION Plc

Doc Ref: 6.13.A6.F1

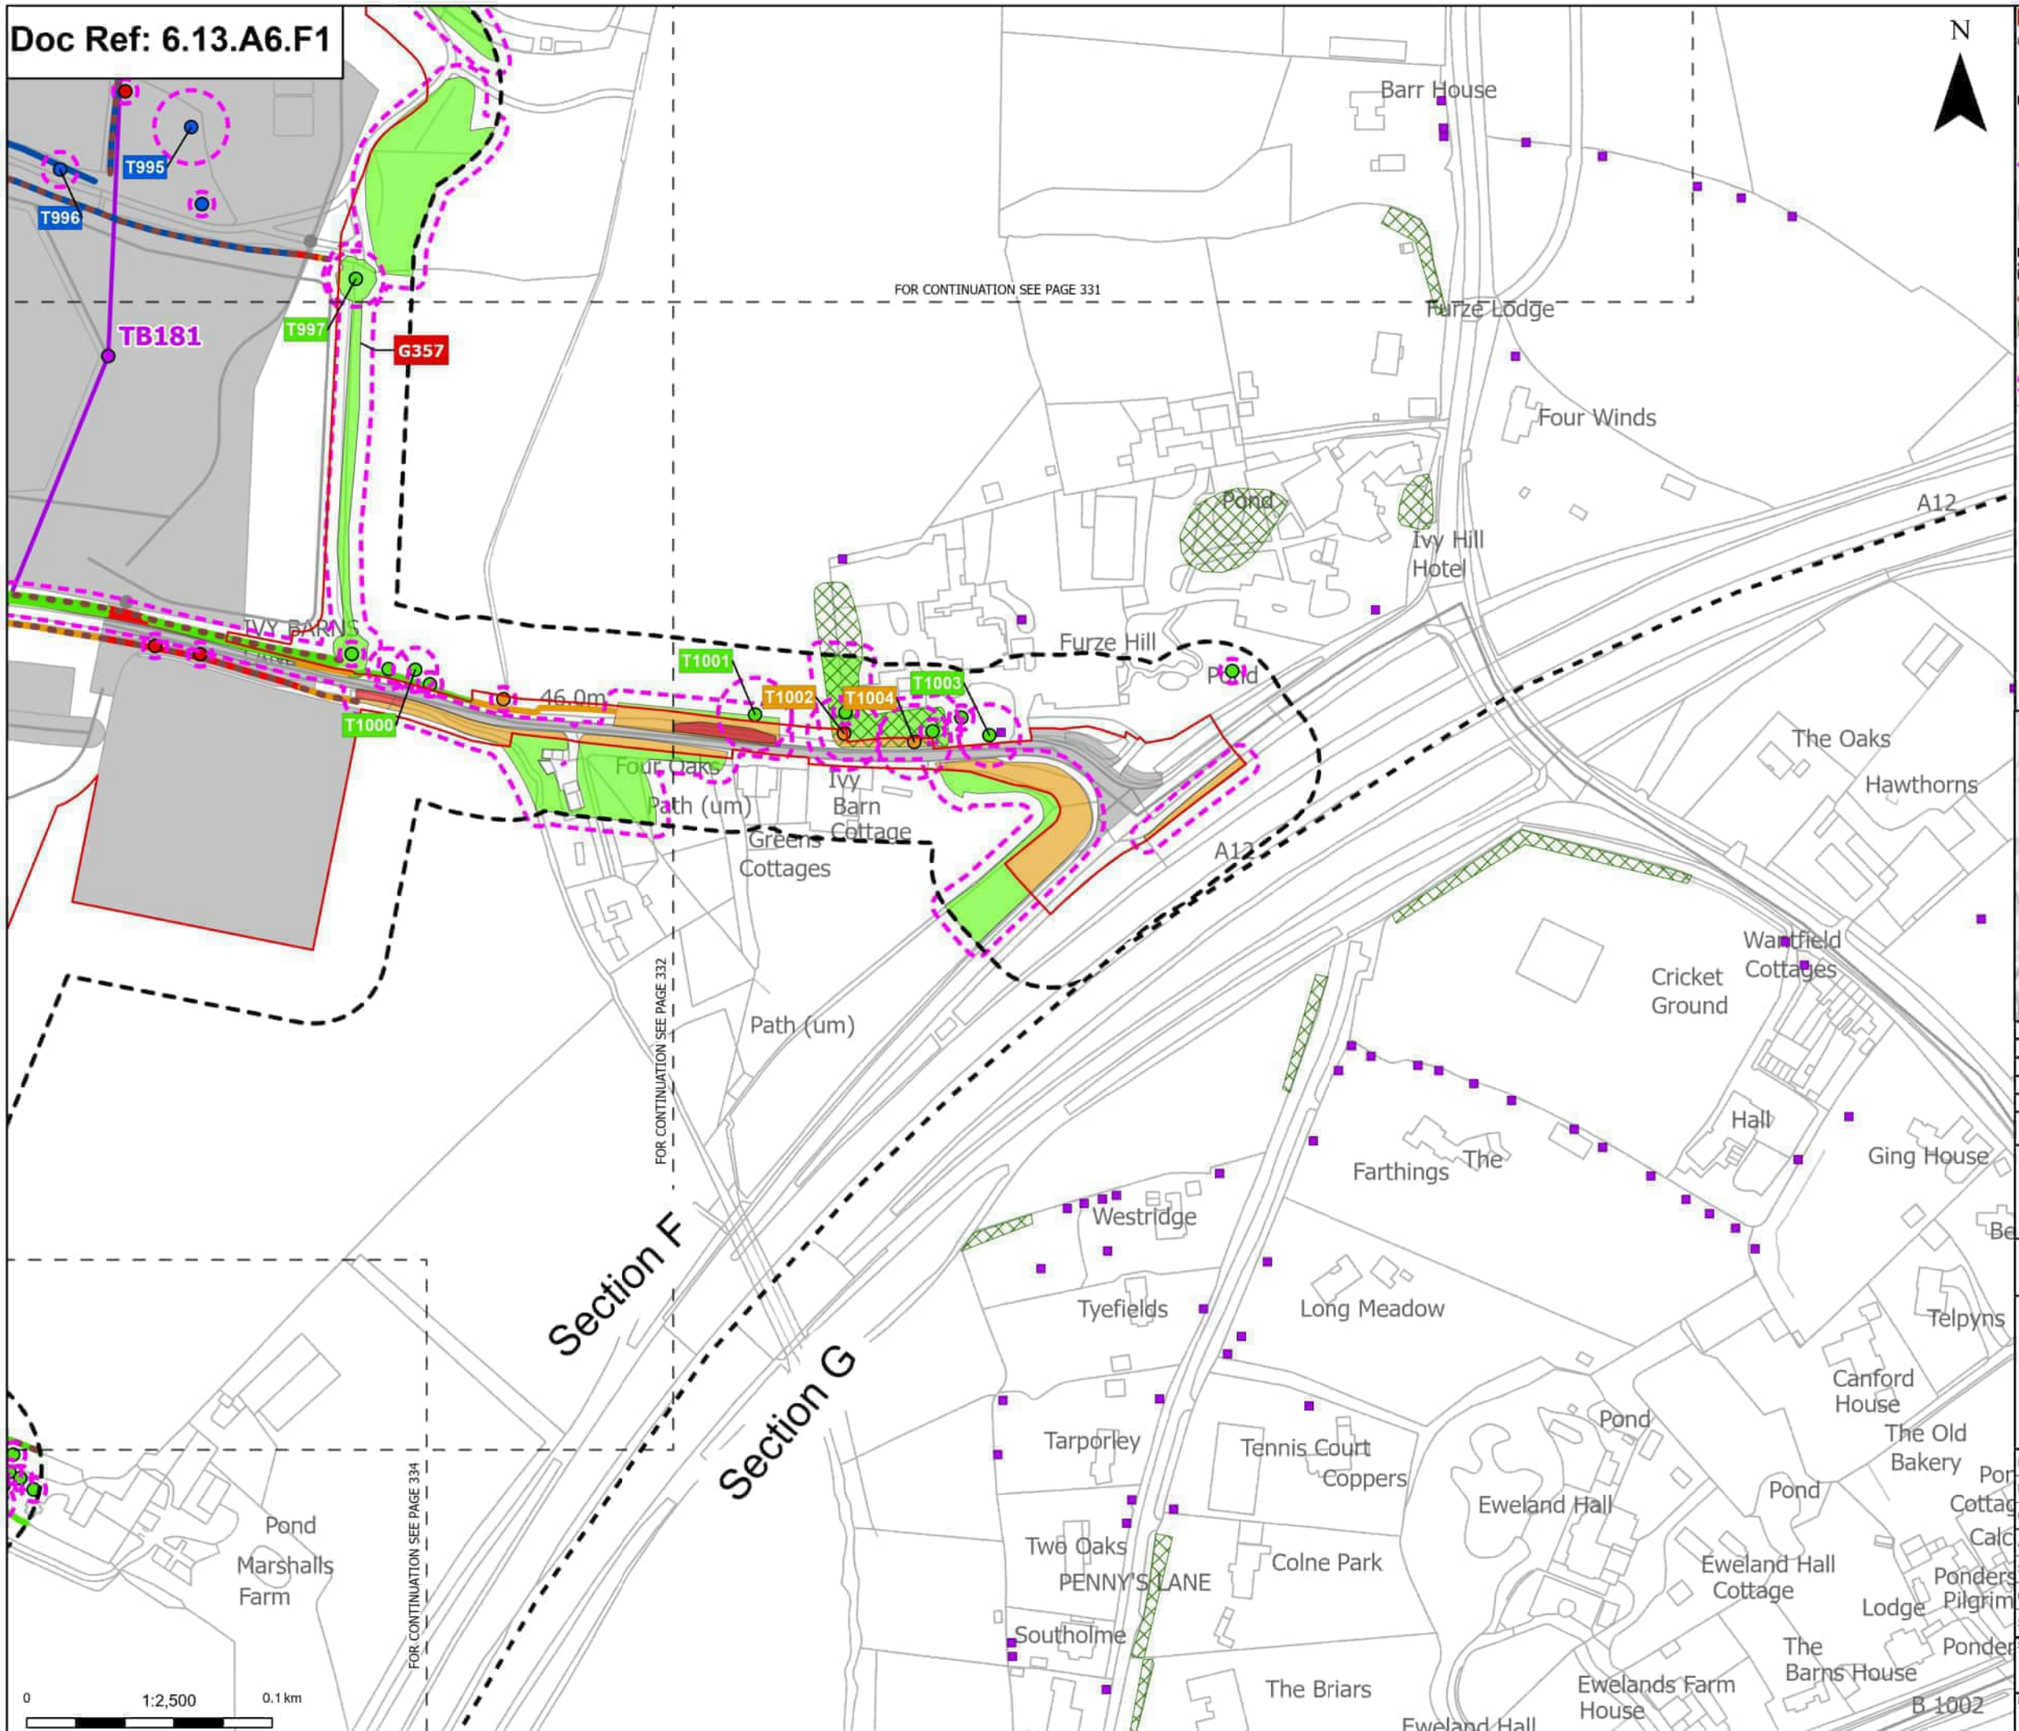

Order Limits
Sheet index outline
Project section line

Proposed project design details
Proposed standard lattice pylon location
Proposed overhead line alignment
Other temporary and permanent construction and operational works

Discipline specific constraints
Arboriculture Study Area
Important Hedgerows
TPO group of trees
TPO indiviual trees
Root protection area

Trees - Impact
Removed
Affected Managed
Potentially Affected
Unaffected

Hedgerow - Impact
Removed
Affected Managed
Potentially Affected
Unaffected

Groups of trees - Impact
Removed
Affected Managed
Potentially Affected
Unaffected

Note: The proposed overhead line alignment and proposed underground cable alignment together comprise the alignment. For further details regarding the design, please refer to Figures 4.1 (document reference 6.4.F1) and 4.2 (document reference 6.4.F2).

Notes: Background mapping information has been reproduced from the Ordnance Survey by permission of Ordnance Survey of the Controller of His Majesty's Stationery Office. © Crown copyright and database rights (2025) Licence OS100024241 and AC0000807948. © Crown copyright and database rights 2025 Ordnance Survey AC0000808122, Contains public sector information licensed under the Open Government Licence v3.0, © National Grid UK



Rev	Date	Description	Drawn	Check	Approv
C	Mar 2026	FOR DCO APPLICATION	JAL	AF	KB
B	Feb 2026	FOR DCO APPLICATION	JAL	AF	KB
A	Aug 2025	FOR DCO APPLICATION	JAL	AF	KB

nationalgrid

PROJECT: Norwich to Tilbury

Planning Inspectorate App Number: EN020027
Regulation 5(2)(a)

Title:

Figure A13.6.1- Landscape and Visual Arboriculture Impacts Plan
Page 333 of 396


Designed	M. Watson	Date	March 26
Drawn	J. Acero Leon	Date	March 26
Checked	A. Fell	Date	March 26
Approved	K. Burrows	Date	March 26
Scale:	1:2,500	Datum:	AOD
Original Size:	A3	Grid:	OS
Suitability Code:	A2	Project Number:	10059280

Suitability Description:
Accepted as Concept Stage

Drawing Number: 10059280-ARC-EBD-ZZ-DR-ZZ-00393
Revision: C

COPYRIGHT: NOT TO BE REPRODUCED WITHOUT THE WRITTEN PERMISSION OF NATIONAL GRID ELECTRICITY TRANSMISSION Plc

Doc Ref: 6.13.A6.F1

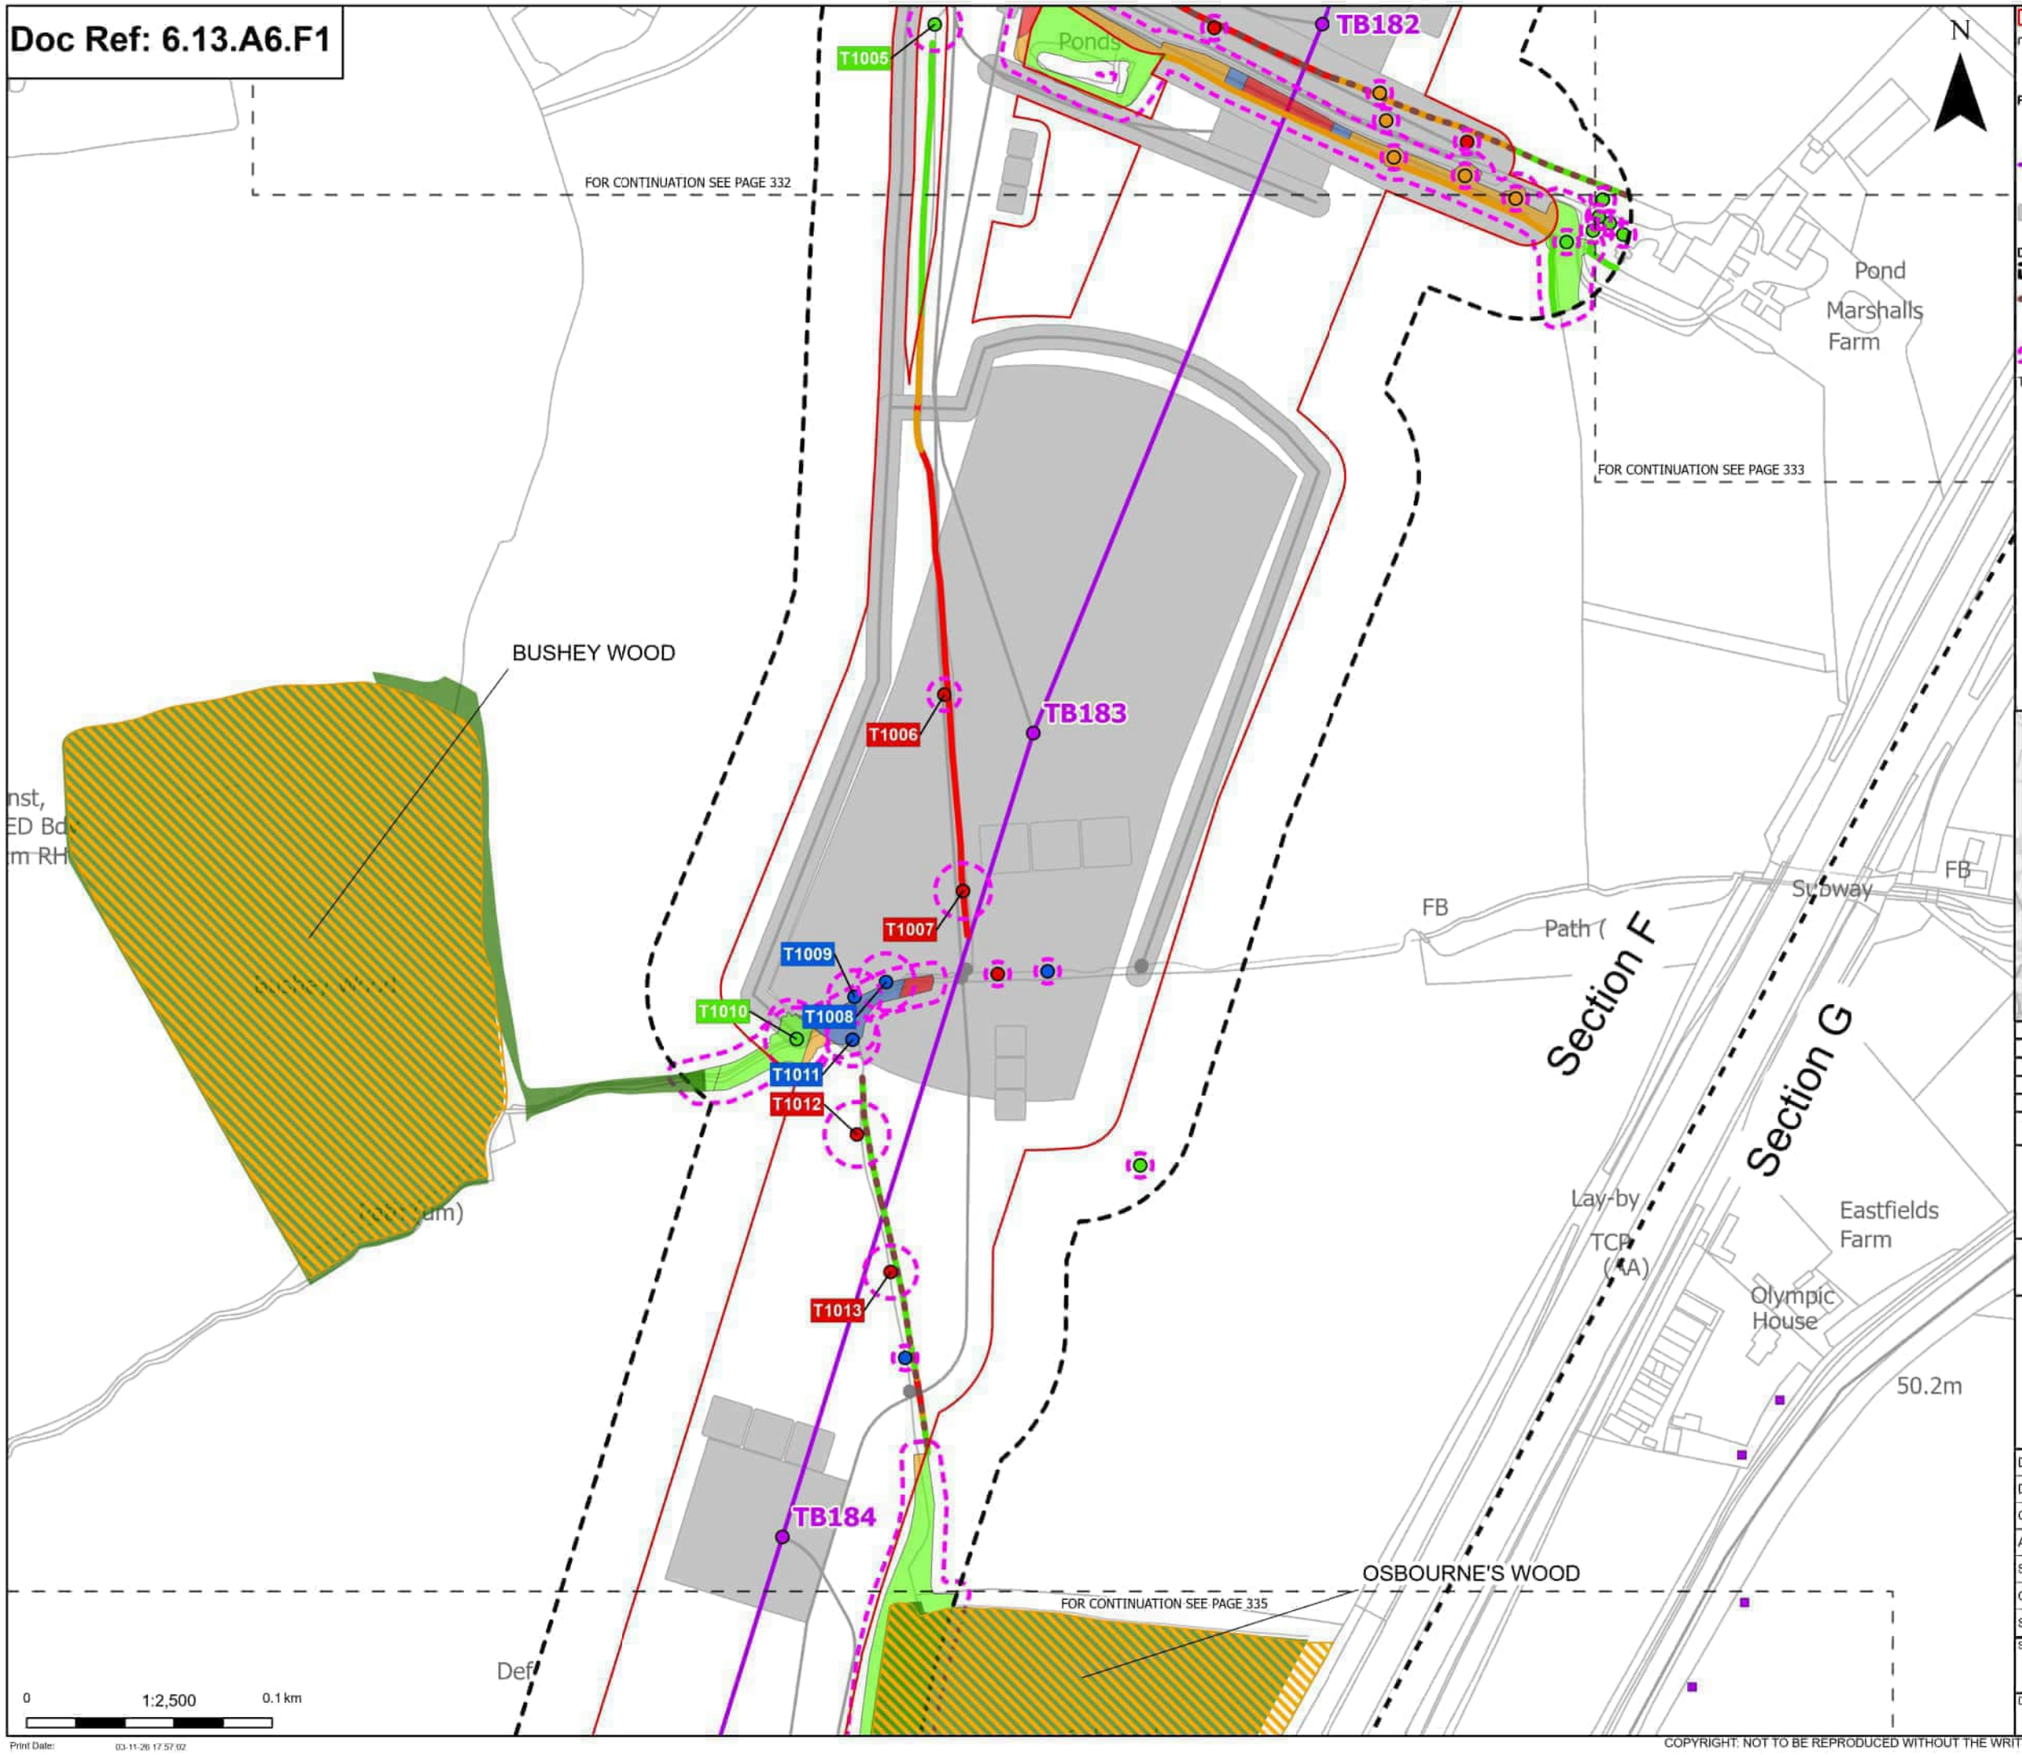

Order Limits
Sheet index outline
Project section line

Proposed project design details
Proposed standard lattice pylon location
Proposed overhead line alignment
Other temporary and permanent construction and operational works

Discipline specific constraints
Arboriculture Study Area
Important Hedgerows
TPO indiviual trees
Root protection area

Trees - Impact
Removed
Affected Managed
Potentially Affected
Unaffected

Ancient Woodland Sites (Ancient Woodland Inventory as per DCO Submission)
Updated Ancient Woodland Sites (Ancient Woodland Inventory as per October 2025)

Hedgerow - Impact
Removed
Potentially Affected
Unaffected

Groups of trees - Impact
Removed
Affected Managed
Potentially Affected
Unaffected

Note: The proposed overhead line alignment and proposed underground cable alignment together comprise the alignment. For further details regarding the design, please refer to Figures 4.1 (document reference 6.4.F1) and 4.2 (document reference 6.4.F2).

Notes: Background mapping information has been reproduced from the Ordnance Survey by permission of Ordnance Survey of the Controller of His Majesty's Stationery Office. © Crown copyright and database rights (2025) Licence OS100024241 and AC0000807948. © Crown copyright and database rights 2025 Ordnance Survey AC0000808122, Contains public sector information licensed under the Open Government Licence v3.0, © National Grid UK



Rev	Date	Description	Drawn	Check	Approv
C	Mar 2026	FOR DCO APPLICATION	JAL	AF	KB
B	Feb 2026	FOR DCO APPLICATION	JAL	AF	KB
A	Aug 2025	FOR DCO APPLICATION	JAL	AF	KB

nationalgrid

PROJECT: Norwich to Tilbury

Planning Inspectorate App Number: EN020027
Regulation 5(2)(a)

Title:

Figure A13.6.1- Landscape and Visual Arboriculture Impacts Plan
Page 334 of 396

Designed	M. Watson	Date	March 26
Drawn	J. Acero Leon	Date	March 26
Checked	A. Fell	Date	March 26
Approved	K. Burrows	Date	March 26
Scale:	1:2,500	Datum:	AOD
Original Size:	A3	Grid:	OS
Suitability Code:	A2	Project Number:	10059280


Suitability Description:
Accepted as Concept Stage

Drawing Number: 10059280-ARC-EBD-ZZ-DR-ZZ-00393
Revision: C

Print Date: 03-11-26 17:57:02

COPYRIGHT: NOT TO BE REPRODUCED WITHOUT THE WRITTEN PERMISSION OF NATIONAL GRID ELECTRICITY TRANSMISSION Plc

Doc Ref: 6.13.A6.F1

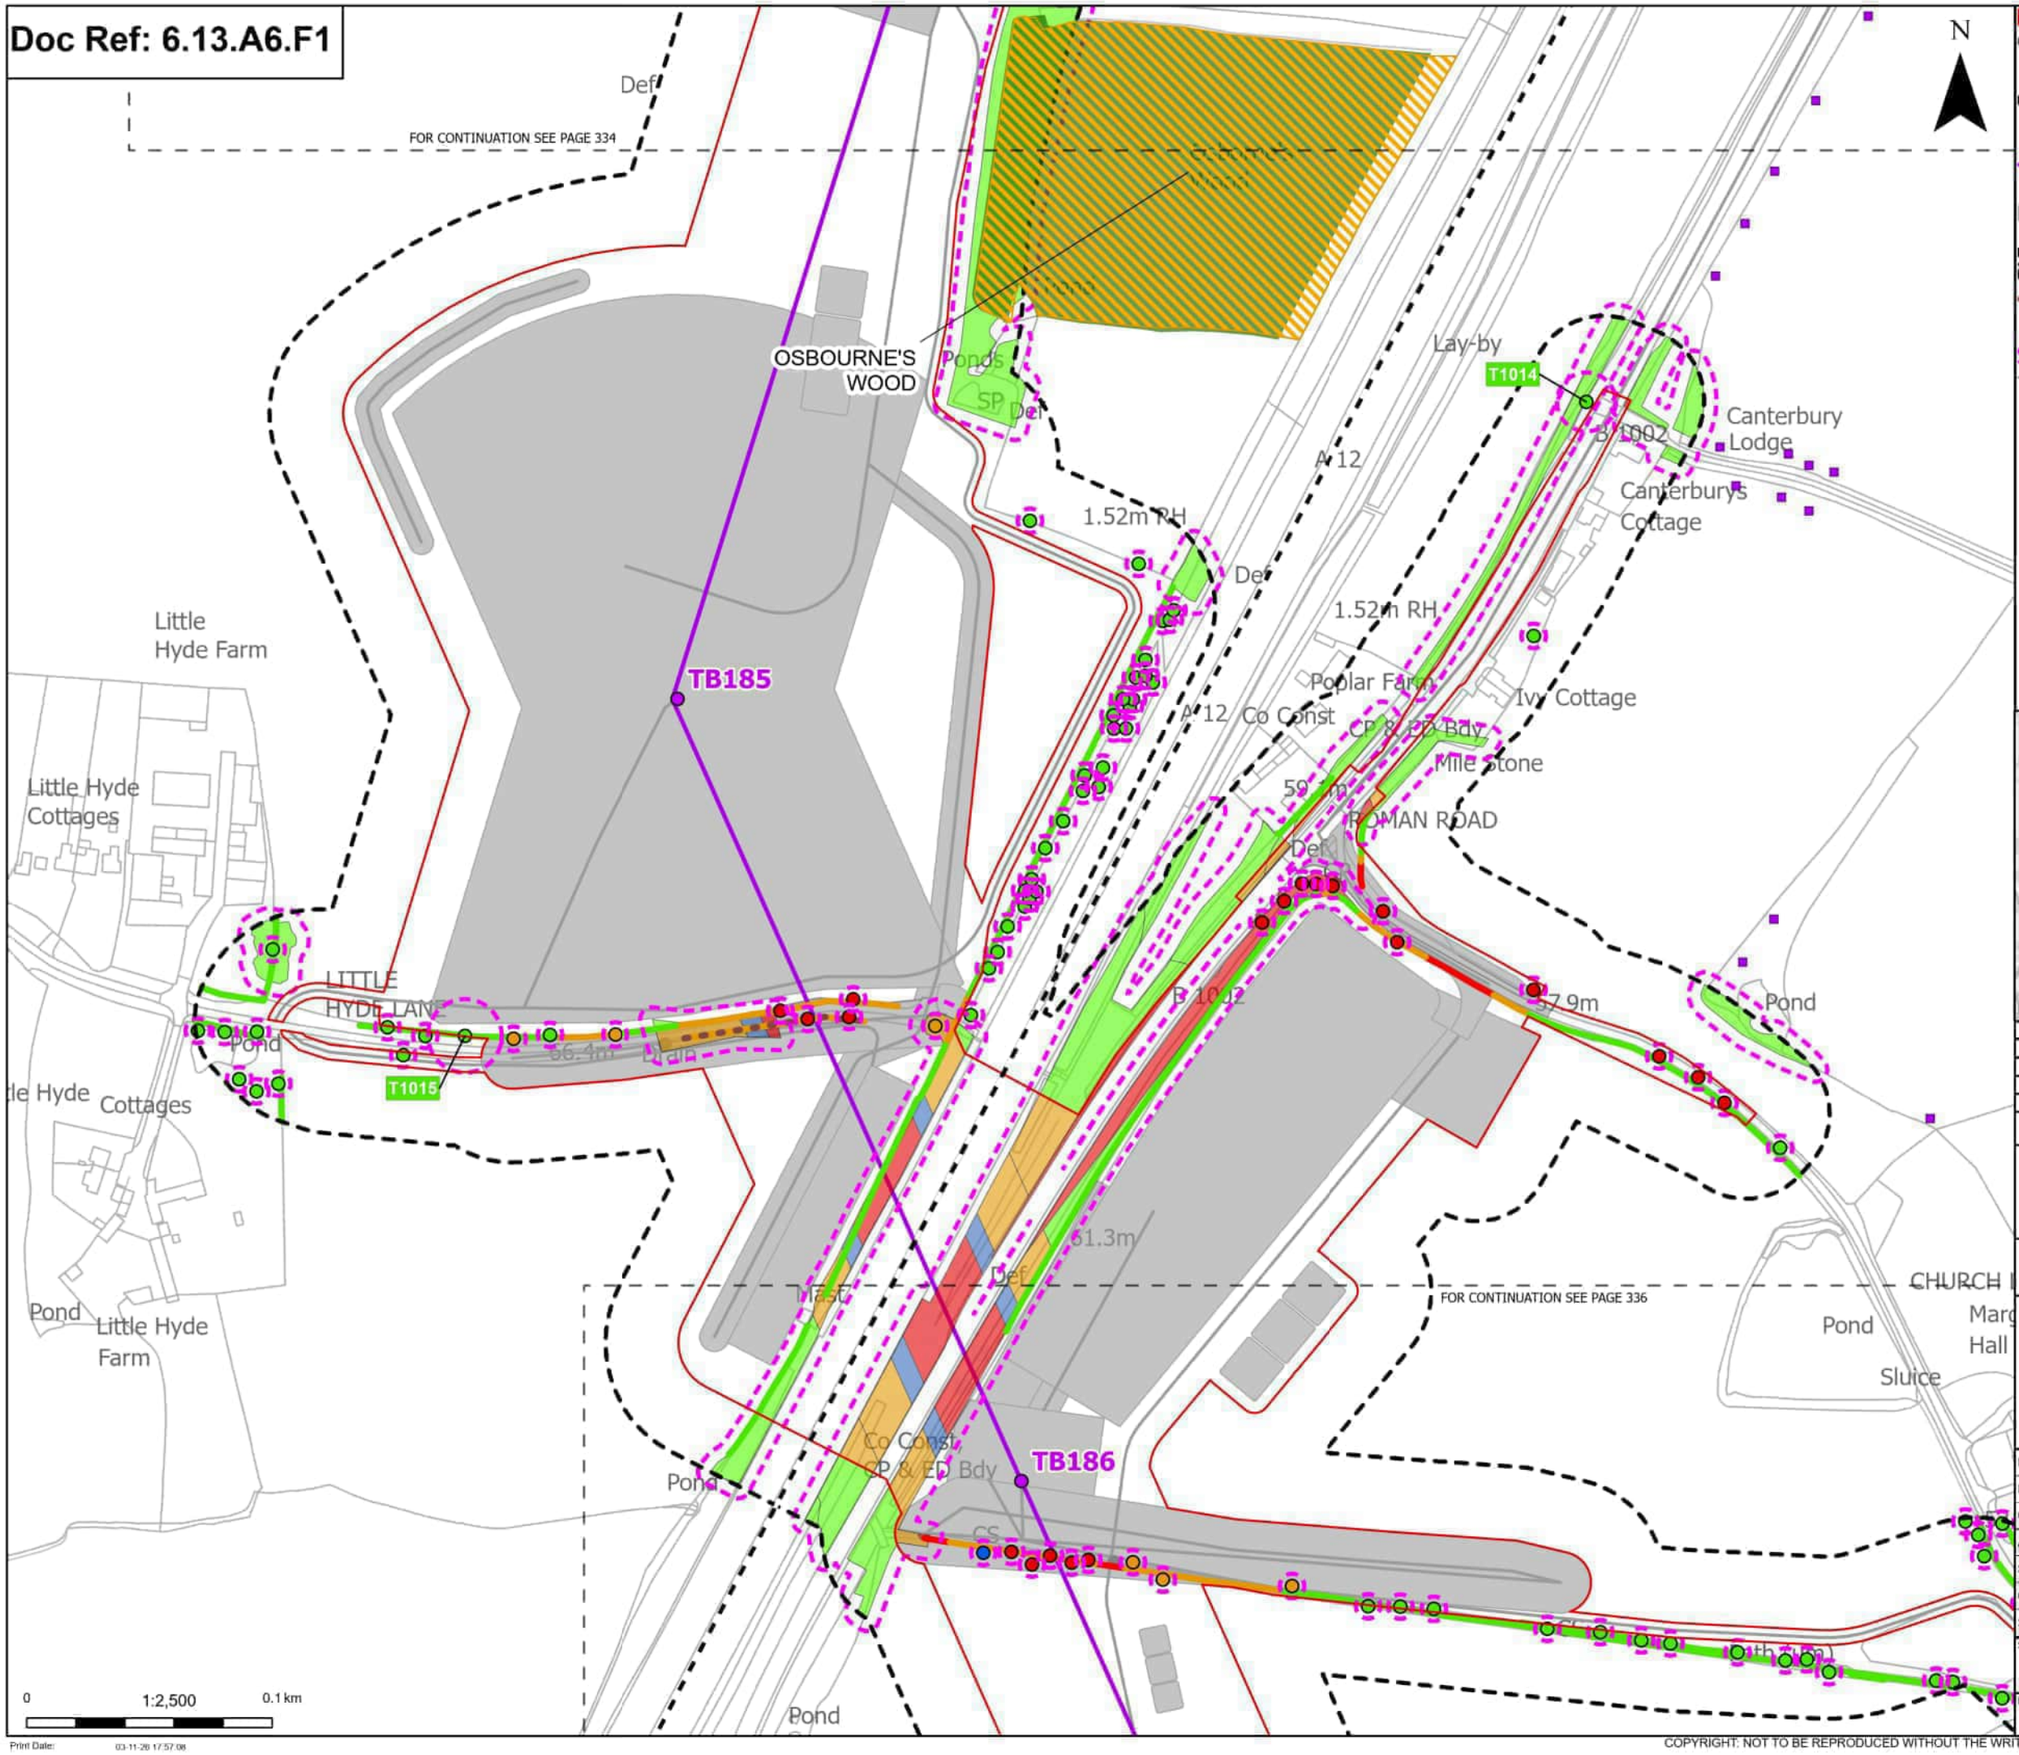

Order Limits
Sheet index outline
Project section line

Proposed project design details
Proposed standard lattice pylon location
Proposed overhead line alignment
Other temporary and permanent construction and operational works

Discipline specific constraints
Arboriculture Study Area
Important Hedgerows
TPO indiviual trees
Root protection area

Trees - Impact
Removed
Affected Managed
Potentially Affected
Unaffected

Ancient Woodland Sites (Ancient Woodland Inventory as per DCO Submission)
Updated Ancient Woodland Sites (Ancient Woodland Inventory as per October 2025)

Hedgerow - Impact
Removed
Potentially Affected
Unaffected

Groups of trees - Impact
Removed
Affected Managed
Potentially Affected
Unaffected

Note: The proposed overhead line alignment and proposed underground cable alignment together comprise the alignment. For further details regarding the design, please refer to Figures 4.1 (document reference 6.4.F1) and 4.2 (document reference 6.4.F2).

Notes: Background mapping information has been reproduced from the Ordnance Survey by permission of Ordnance Survey of the Controller of His Majesty's Stationery Office. © Crown copyright and database rights (2025) Licence OS100024241 and AC0000807948. © Crown copyright and database rights 2025 Ordnance Survey AC0000808122, Contains public sector information licensed under the Open Government Licence v3.0, © National Grid UK



Rev	Date	Description	Drawn	Check	Approv
C	Mar 2026	FOR DCO APPLICATION	JAL	AF	KB
B	Feb 2026	FOR DCO APPLICATION	JAL	AF	KB
A	Aug 2025	FOR DCO APPLICATION	JAL	AF	KB

nationalgrid

PROJECT: Norwich to Tilbury

Planning Inspectorate App Number: EN020027
Regulation 5(2)(a)

Title:

Figure A13.6.1- Landscape and Visual Arboriculture Impacts Plan
Page 335 of 396

Designed	M. Watson	Date	March 26
Drawn	J. Acero Leon	Date	March 26
Checked	A. Fell	Date	March 26
Approved	K. Burrows	Date	March 26
Scale:	1:2,500	Datum:	AOD
Original Size:	A3	Grid:	OS
Suitability Code:	A2	Project Number:	10059280


Suitability Description:
Accepted as Concept Stage

Drawing Number: 10059280-ARC-EBD-ZZ-DR-ZZ-00393
Revision: C

Print Date: 03-11-26 17:57:08

COPYRIGHT: NOT TO BE REPRODUCED WITHOUT THE WRITTEN PERMISSION OF NATIONAL GRID ELECTRICITY TRANSMISSION Plc

Doc Ref: 6.13.A6.F1

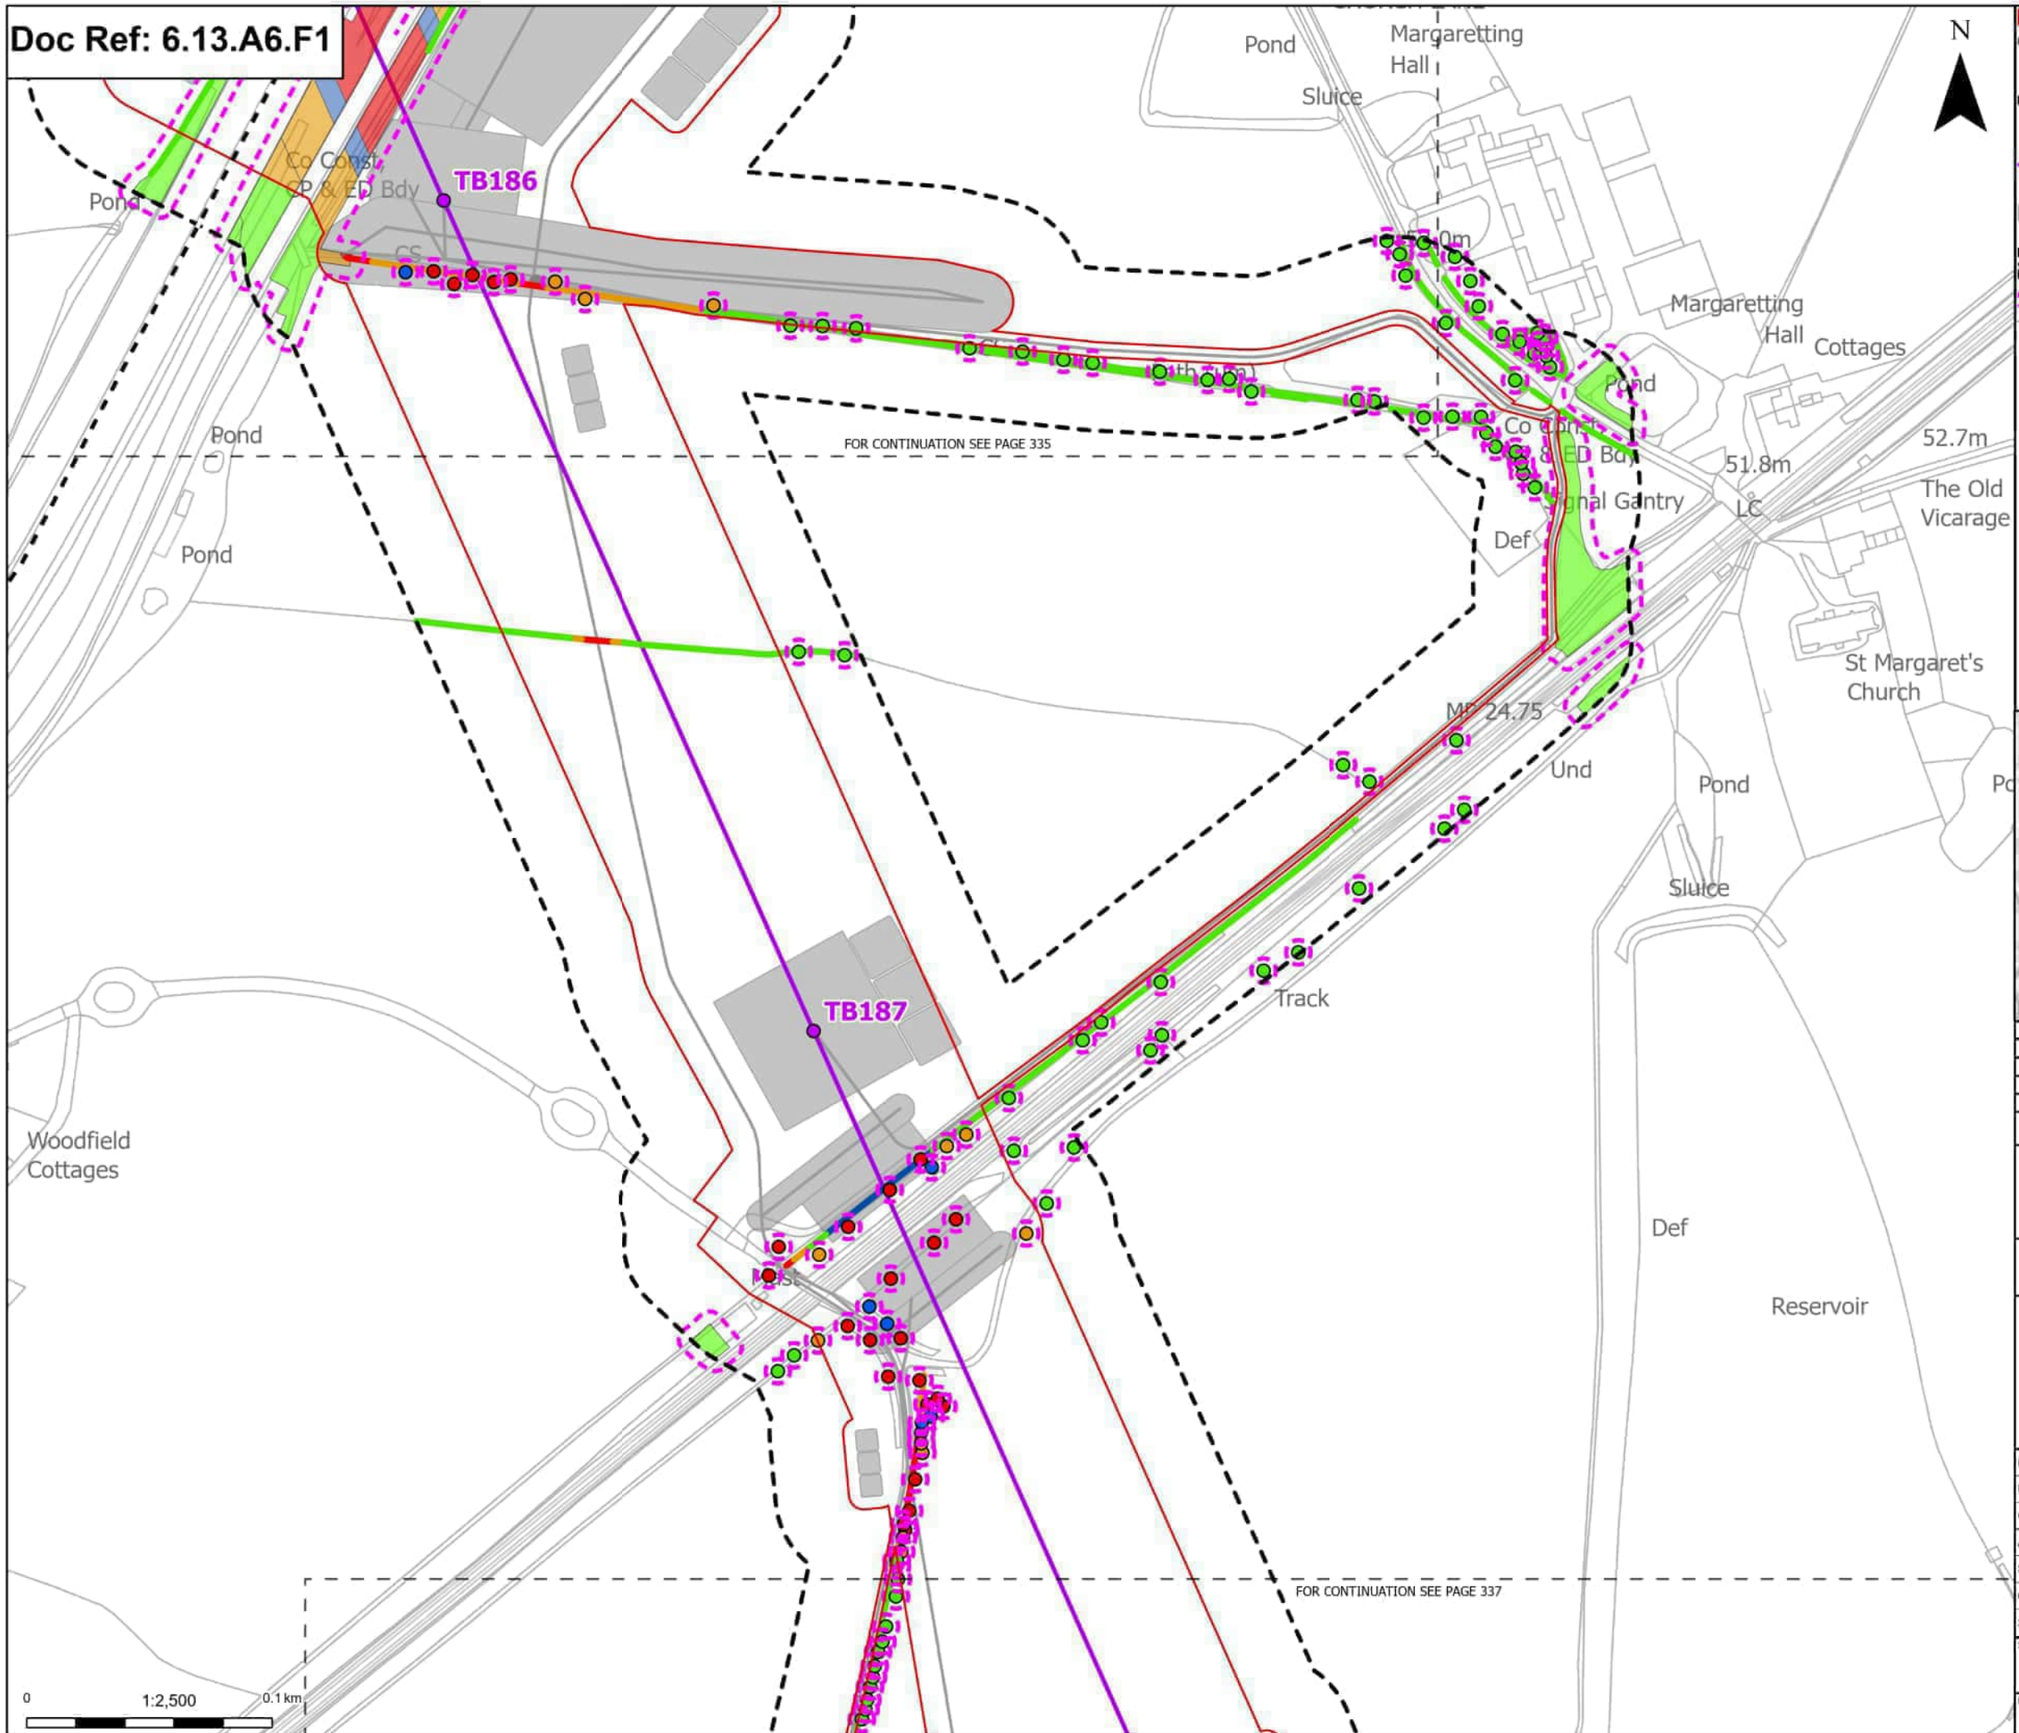

Order Limits
Sheet index outline
Project section line

Proposed project design details
Proposed standard lattice pylon location
Proposed overhead line alignment
Other temporary and permanent construction and operational works

Discipline specific constraints
Arboriculture Study Area
Root protection area

Trees - Impact
Removed
Affected Managed
Potentially Affected
Unaffected

Hedgerow - Impact
Removed
Affected Managed
Potentially Affected
Unaffected

Groups of trees - Impact
Removed
Affected Managed
Potentially Affected
Unaffected

Note: The proposed overhead line alignment and proposed underground cable alignment together comprise the alignment. For further details regarding the design, please refer to Figures 4.1 (document reference 6.4.F1) and 4.2 (document reference 6.4.F2).

Notes: Background mapping information has been reproduced from the Ordnance Survey by permission of Ordnance Survey of the Controller of His Majesty's Stationery Office. © Crown copyright and database rights (2025) Licence OS100024241 and AC0000807949. © Crown copyright and database rights 2025 Ordnance Survey AC0000808122, Contains public sector information licensed under the Open Government Licence v3.0, © National Grid UK



Rev	Date	Description	Drawn	Check	Approv
C	Mar 2026	FOR DCO APPLICATION	JAL	AF	KB
B	Feb 2026	FOR DCO APPLICATION	JAL	AF	KB
A	Aug 2025	FOR DCO APPLICATION	JAL	AF	KB

nationalgrid

PROJECT: Norwich to Tilbury

Planning Inspectorate App Number: EN020027
Regulation 5(2)(a)

Title:

Figure A13.6.1- Landscape and Visual Arboriculture Impacts Plan
Page 336 of 396

Designed	M. Watson	Date	March 26
Drawn	J. Acero Leon	Date	March 26
Checked	A. Fell	Date	March 26
Approved	K. Burrows	Date	March 26
Scale:	1:2,500	Datum:	AOD
Original Size:	A3	Grid:	OS
Suitability Code:	A2	Project Number:	10059280


Suitability Description:
Accepted as Concept Stage

Drawing Number: 10059280-ARC-EBD-ZZ-DR-ZZ-00393
Revision: C

Print Date: 03-11-26 17:57:15

COPYRIGHT: NOT TO BE REPRODUCED WITHOUT THE WRITTEN PERMISSION OF NATIONAL GRID ELECTRICITY TRANSMISSION Plc

Doc Ref: 6.13.A6.F1

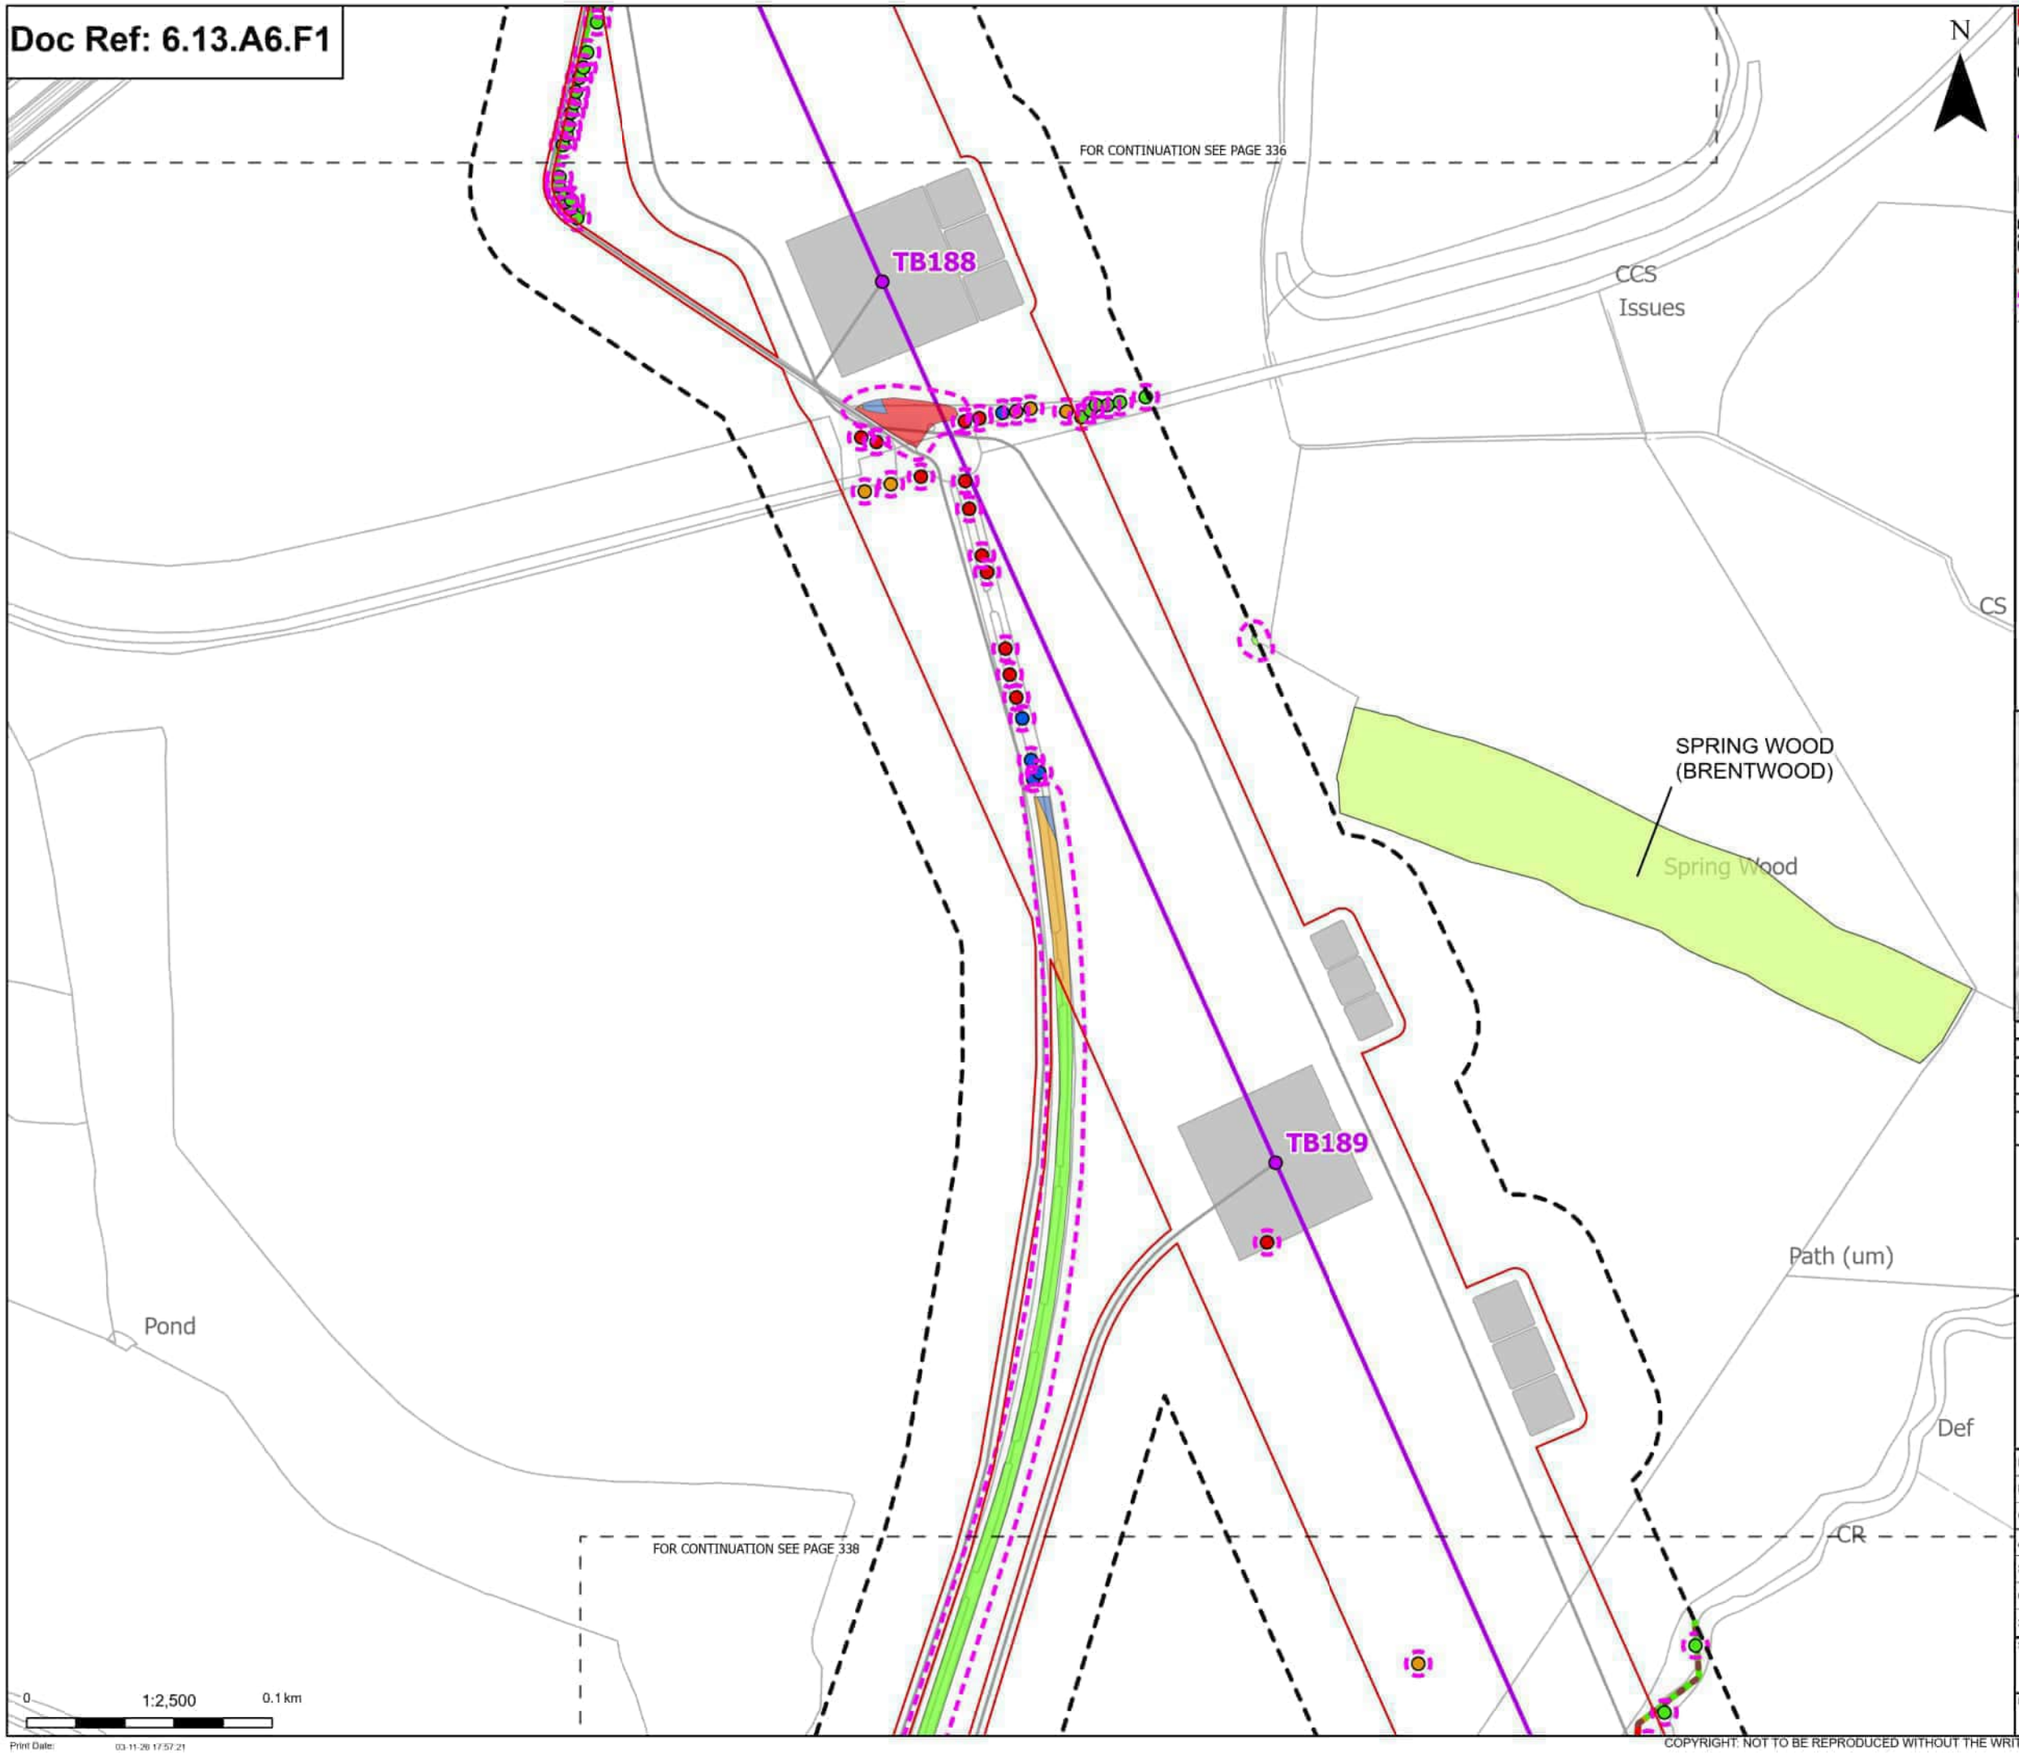

Order Limits
Sheet index outline

Proposed project design details
Proposed standard lattice pylon location
Proposed overhead line alignment
Other temporary and permanent construction and operational works

Discipline specific constraints
Arboriculture Study Area
Important Hedgerows
Root protection area

Trees - Impact
Removed
Affected Managed
Potentially Affected
Unaffected

Ancient Woodland Sites that are not shown on the Ancient Woodland Inventory (as per DCO Submission)

Hedgerow - Impact
Removed
Potentially Affected
Unaffected

Groups of trees - Impact
Removed
Affected Managed
Potentially Affected
Unaffected

Note: The proposed overhead line alignment and proposed underground cable alignment together comprise the alignment. For further details regarding the design, please refer to Figures 4.1 (document reference 6.4.F1) and 4.2 (document reference 6.4.F2).

Notes: Background mapping information has been reproduced from the Ordnance Survey by permission of Ordnance Survey of the Controller of His Majesty's Stationery Office. © Crown copyright and database rights (2025) Licence OS100024241 and AC0000807949. © Crown copyright and database rights 2025 Ordnance Survey AC0000808122, Contains public sector information licensed under the Open Government Licence v3.0, © National Grid UK



Rev	Date	Description	Drawn	Check	Approv
C	Mar 2026	FOR DCO APPLICATION	JAL	AF	KB
B	Feb 2026	FOR DCO APPLICATION	JAL	AF	KB
A	Aug 2025	FOR DCO APPLICATION	JAL	AF	KB

nationalgrid

PROJECT: Norwich to Tilbury

Planning Inspectorate App Number: EN020027
Regulation 5(2)(a)

Title:

Figure A13.6.1- Landscape and Visual Arboriculture Impacts Plan
Page 337 of 396


Designed	M. Watson	Date	March 26
Drawn	J. Acero Leon	Date	March 26
Checked	A. Fell	Date	March 26
Approved	K. Burrows	Date	March 26
Scale:	1:2,500	Datum:	AOD
Original Size:	A3	Grid:	OS
Suitability Code:	A2	Project Number:	10059280

Suitability Description:
Accepted as Concept Stage

Drawing Number: 10059280-ARC-EBD-ZZ-DR-ZZ-00393
Revision: C

COPYRIGHT: NOT TO BE REPRODUCED WITHOUT THE WRITTEN PERMISSION OF NATIONAL GRID ELECTRICITY TRANSMISSION Plc

Doc Ref: 6.13.A6.F1

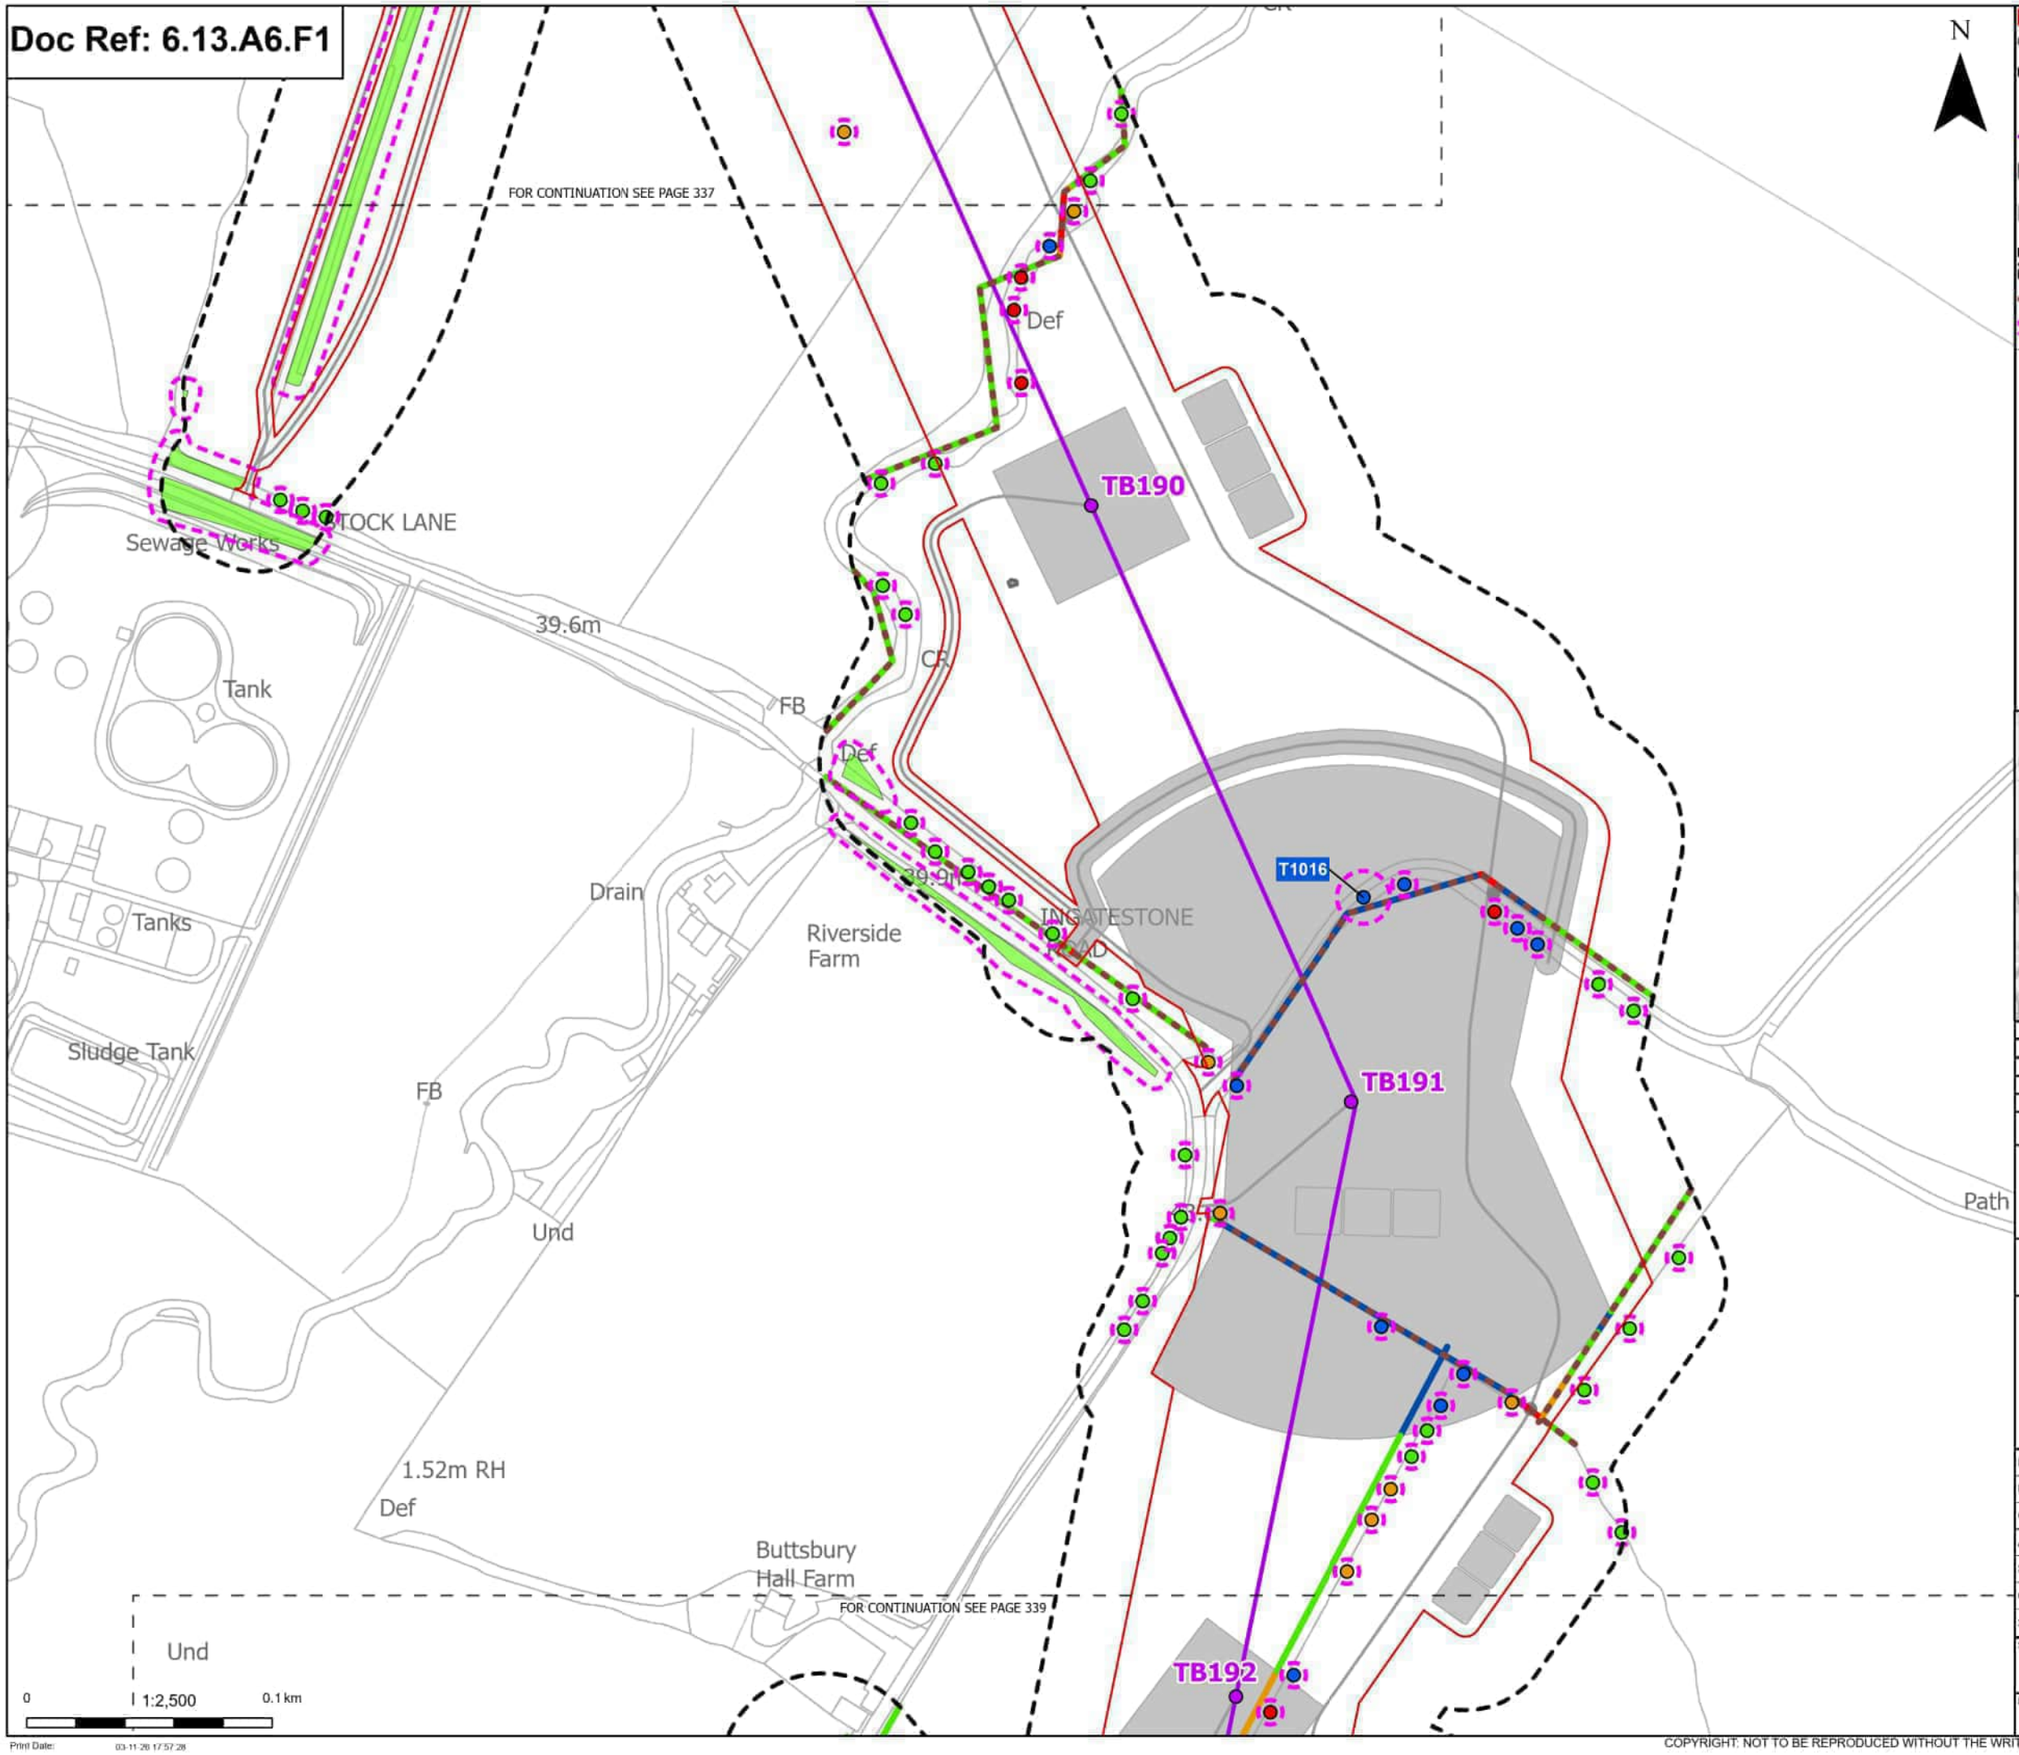

N

- Order Limits
- Sheet index outline

Proposed project design details
- Proposed standard lattice pylon location
- Proposed overhead line alignment
- Environmental mitigation
- Other temporary and permanent construction and operational works

Discipline specific constraints
- Arboriculture Study Area
- Important Hedgerows
- Root protection area

Trees - Impact
- Removed
- Affected Managed
- Potentially Affected
- Unaffected

Hedgerow - Impact
- Removed
- Affected Managed
- Potentially Affected
- Unaffected

Groups of trees - Impact
- Unaffected

Note: The proposed overhead line alignment and proposed underground cable alignment together comprise the alignment. For further details regarding the design, please refer to Figures 4.1 (document reference 6.4.F1) and 4.2 (document reference 6.4.F2).

Notes: Background mapping information has been reproduced from the Ordnance Survey by permission of Ordnance Survey of the Controller of His Majesty's Stationery Office. © Crown copyright and database rights (2025) Licence OS100024241 and AC0000807948. © Crown copyright and database rights 2025 Ordnance Survey AC0000808122. Contains public sector information licensed under the Open Government Licence v3.0, © National Grid UK



Rev	Date	Description	Drawn	Check	Approv
C	Mar 2026	FOR DCO APPLICATION	JAL	AF	KB
B	Feb 2026	FOR DCO APPLICATION	JAL	AF	KB
A	Aug 2025	FOR DCO APPLICATION	JAL	AF	KB

nationalgrid

PROJECT: Norwich to Tilbury

Planning Inspectorate App Number: EN020027
Regulation 5(2)(a)

Title:

Figure A13.6.1- Landscape and Visual Arboriculture Impacts Plan
Page 338 of 396

Designed	M. Watson	Date	March 26
Drawn	J. Acero Leon	Date	March 26
Checked	A. Fell	Date	March 26
Approved	K. Burrows	Date	March 26
Scale:	1:2,500	Datum:	AOD
Original Size:	A3	Grid:	OS
Suitability Code:	A2	Project Number:	10059280

Suitability Description:
Accepted as Concept Stage


Drawing Number: 10059280-ARC-EBD-ZZ-DR-ZZ-00393

Revision: C

Print Date: 03-11-26 17:57:28

COPYRIGHT: NOT TO BE REPRODUCED WITHOUT THE WRITTEN PERMISSION OF NATIONAL GRID ELECTRICITY TRANSMISSION Plc

Doc Ref: 6.13.A6.F1

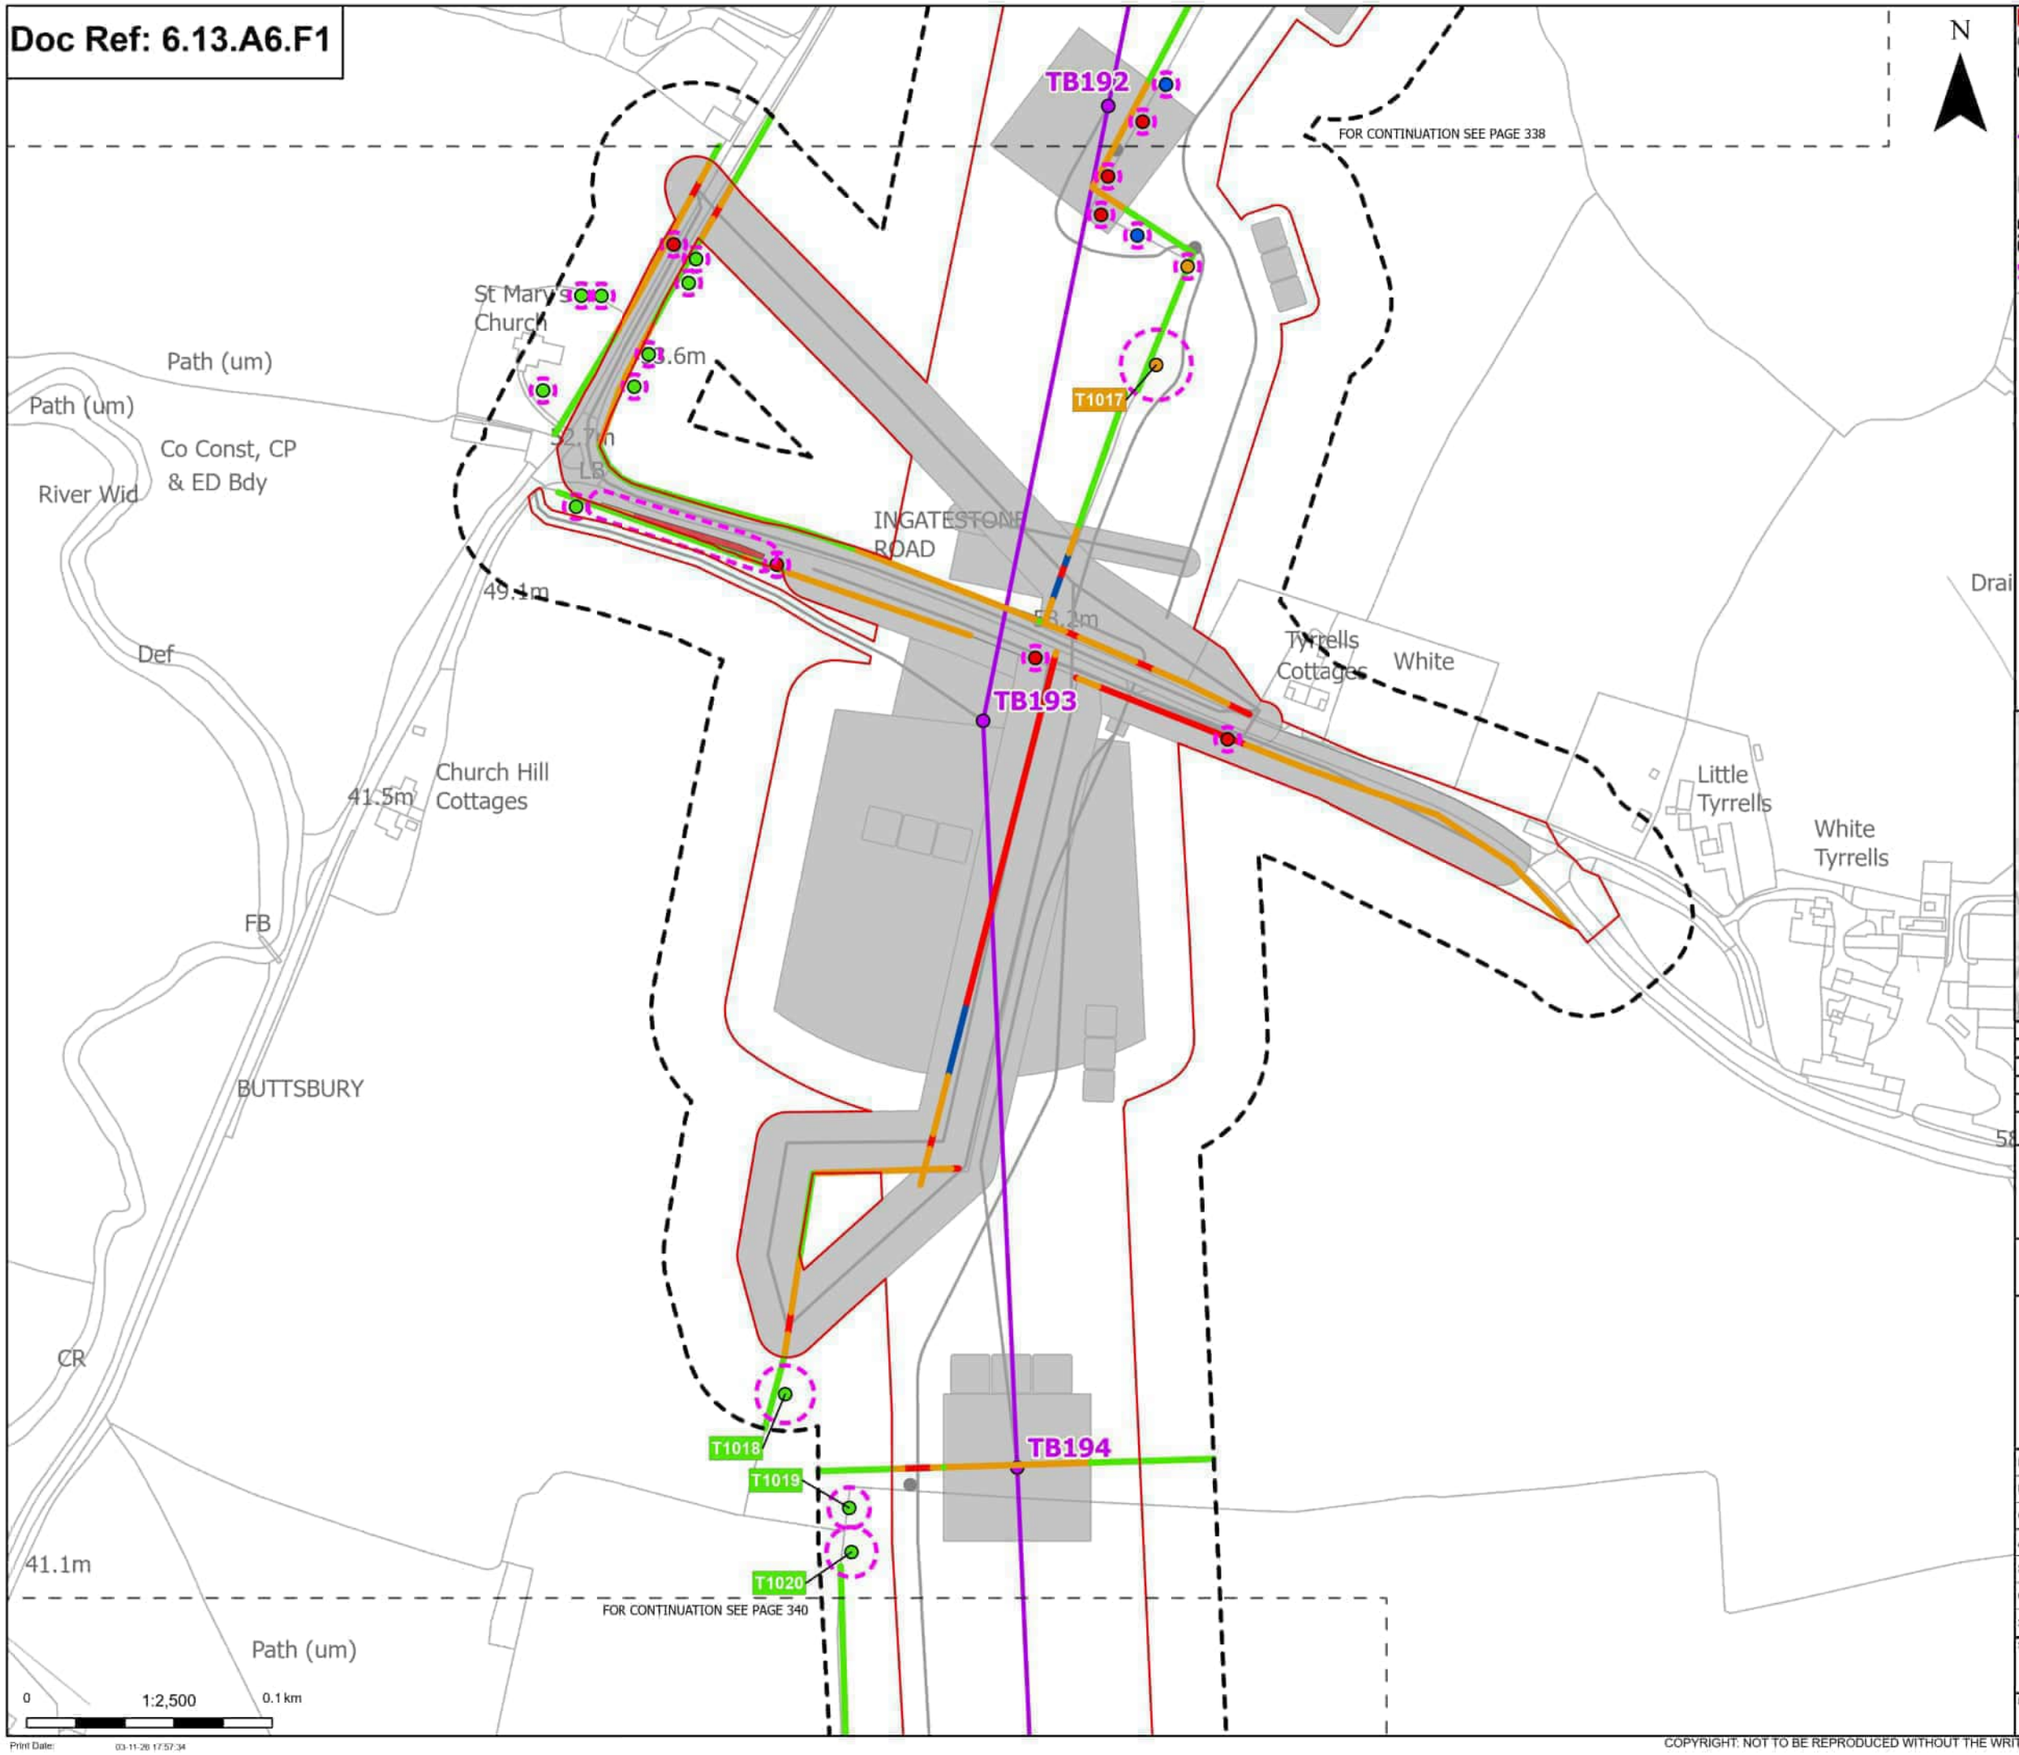

Order Limits
Sheet index outline

Proposed project design details
Proposed standard lattice pylon location
Proposed overhead line alignment
Other temporary and permanent construction and operational works

Discipline specific constraints
Arboriculture Study Area
Root protection area

Trees - Impact
Removed
Affected Managed
Potentially Affected
Unaffected

Hedgerow - Impact
Removed
Affected Managed
Potentially Affected
Unaffected

Groups of trees - Impact
Removed
Potentially Affected
Unaffected

Note: The proposed overhead line alignment and proposed underground cable alignment together comprise the alignment. For further details regarding the design, please refer to Figures 4.1 (document reference 6.4.F1) and 4.2 (document reference 6.4.F2).

Notes: Background mapping information has been reproduced from the Ordnance Survey by permission of Ordnance Survey of the Controller of His Majesty's Stationery Office. © Crown copyright and database rights (2025) Licence OS100024241 and AC0000807948. © Crown copyright and database rights 2025 Ordnance Survey AC0000808122. Contains public sector information licensed under the Open Government Licence v3.0, © National Grid UK



Rev	Date	Description	Drawn	Check	Approv
C	Mar 2026	FOR DCO APPLICATION	JAL	AF	KB
B	Feb 2026	FOR DCO APPLICATION	JAL	AF	KB
A	Aug 2025	FOR DCO APPLICATION	JAL	AF	KB

nationalgrid

PROJECT: Norwich to Tilbury

Planning Inspectorate App Number: EN020027
Regulation 5(2)(a)

Title:

Figure A13.6.1- Landscape and Visual Arboriculture Impacts Plan
Page 339 of 396

Designed	M. Watson	Date	March 26
Drawn	J. Acero Leon	Date	March 26
Checked	A. Fell	Date	March 26
Approved	K. Burrows	Date	March 26
Scale:	1:2,500	Datum:	AOD
Original Size:	A3	Grid:	OS
Suitability Code:	A2	Project Number:	10059280


Suitability Description.
Accepted as Concept Stage

Drawing Number: 10059280-ARC-EBD-ZZ-DR-ZZ-00393
Revision: C

Print Date: 03-11-26 17:57:34

COPYRIGHT: NOT TO BE REPRODUCED WITHOUT THE WRITTEN PERMISSION OF NATIONAL GRID ELECTRICITY TRANSMISSION Plc

Doc Ref: 6.13.A6.F1

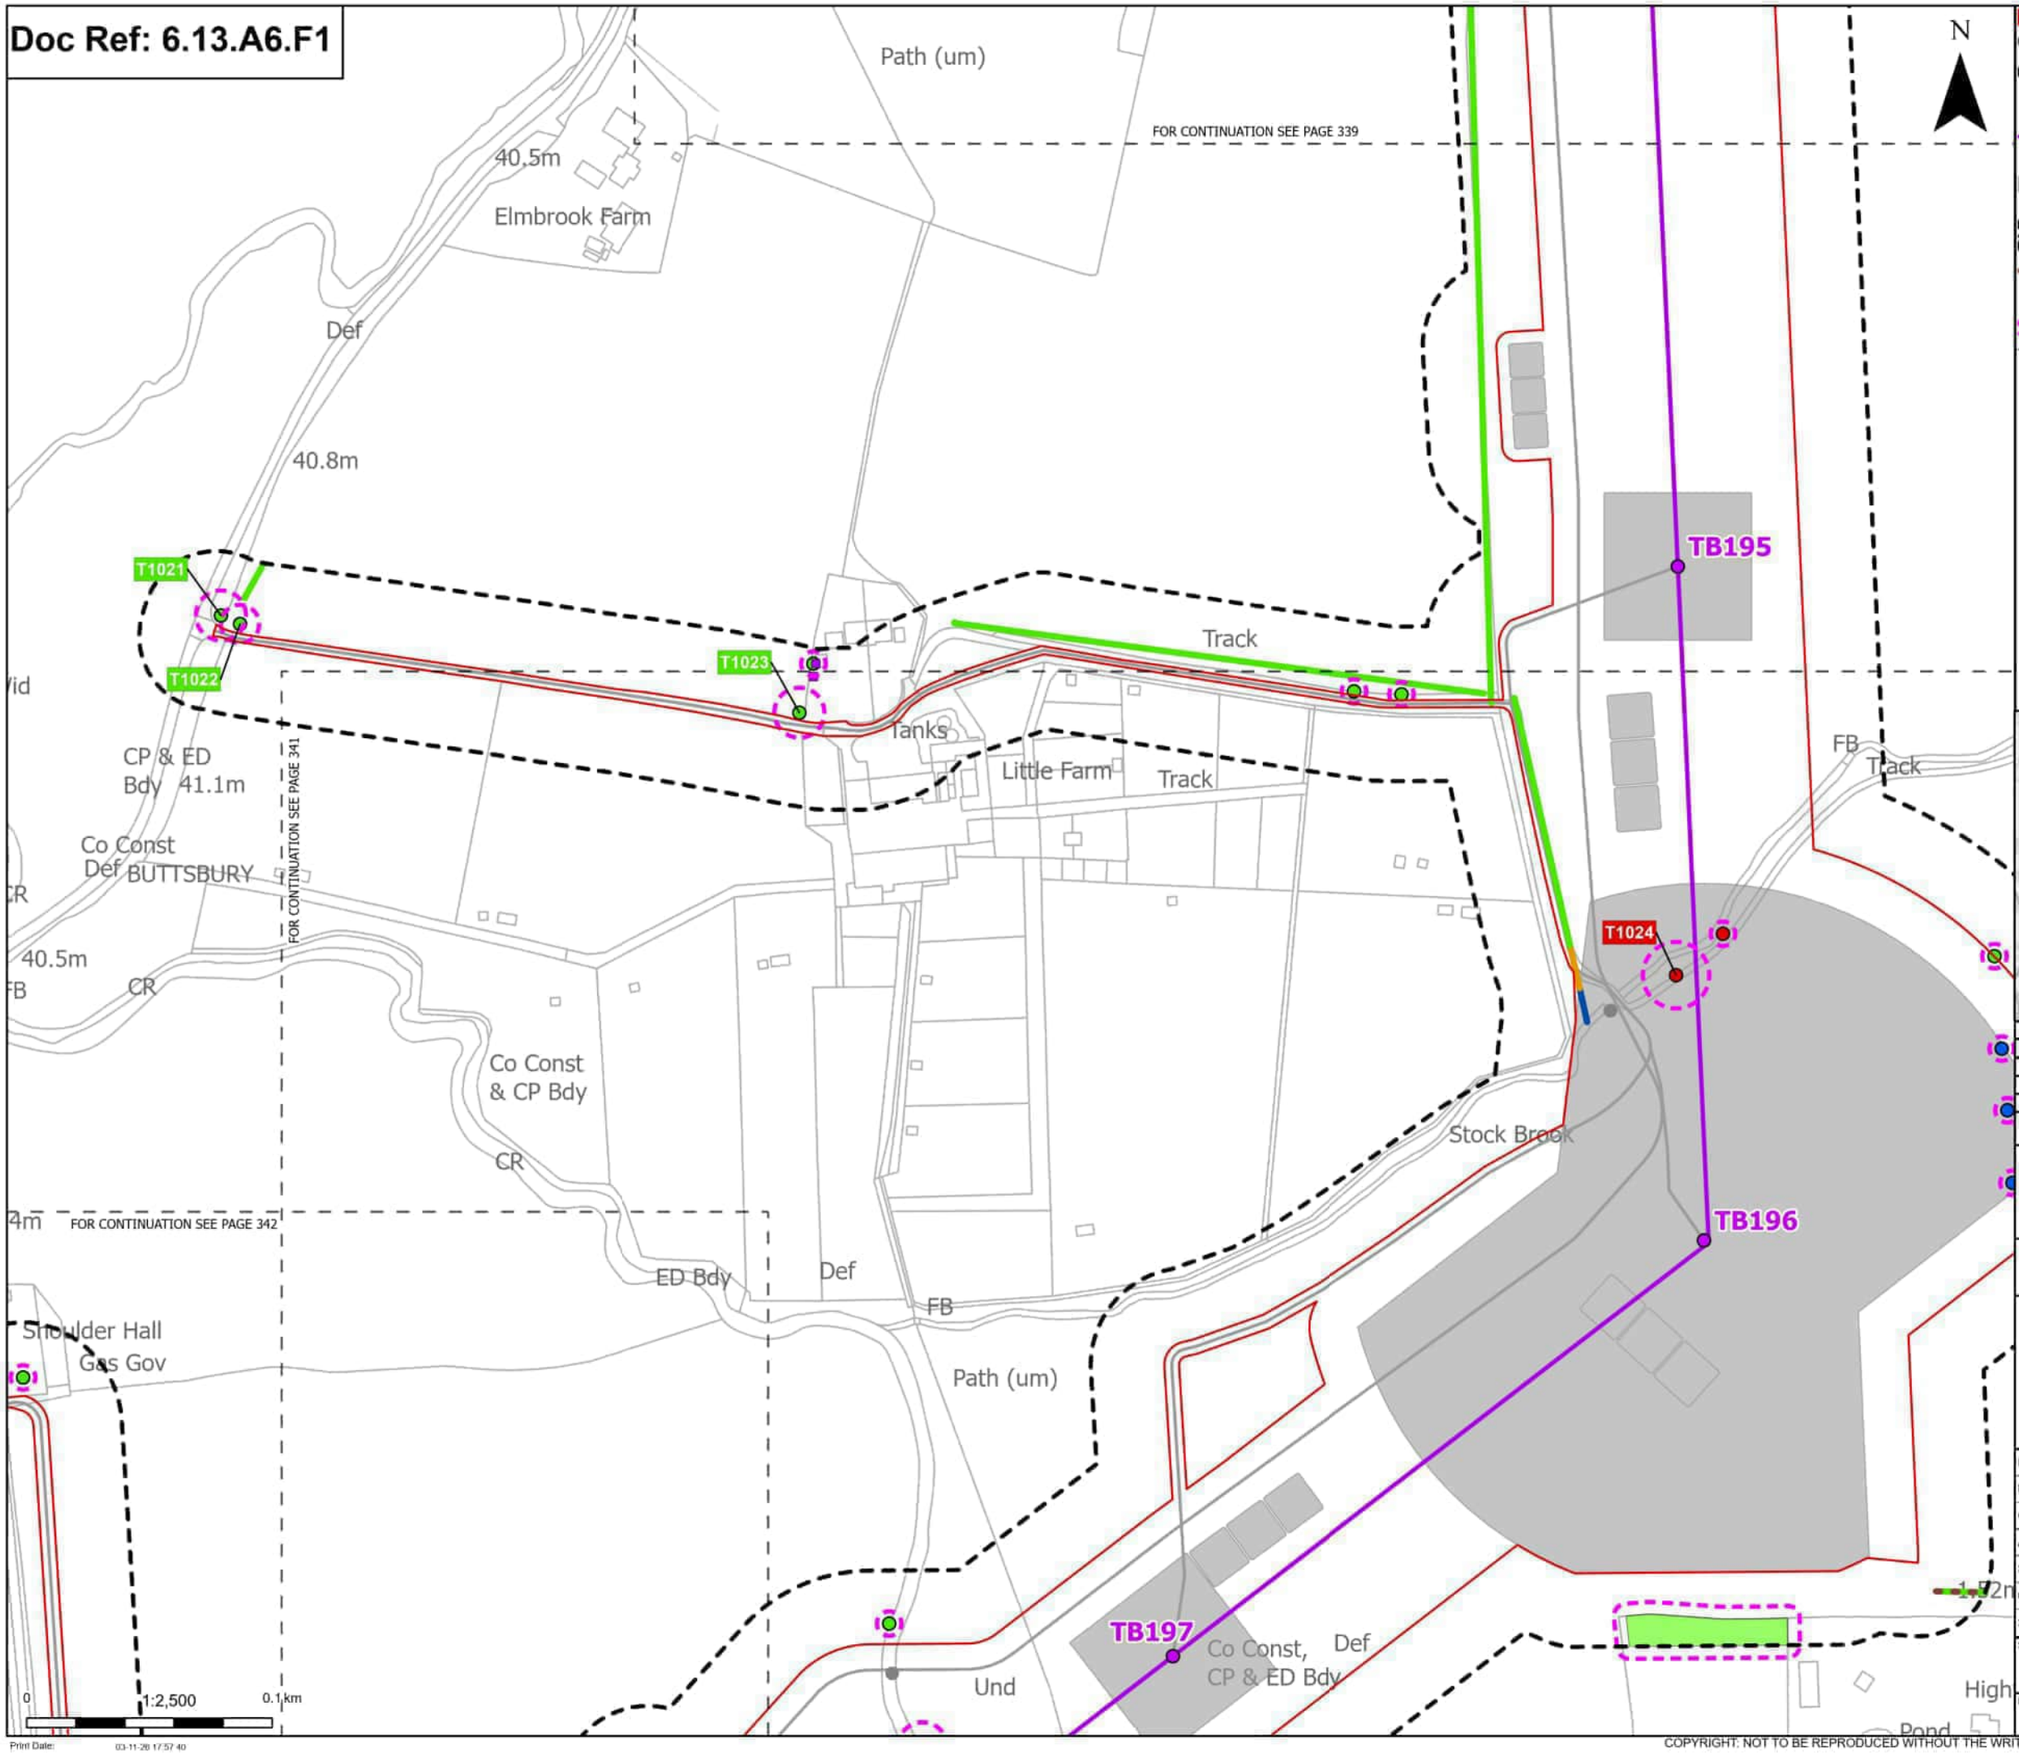

Order Limits
Sheet index outline

Proposed project design details
Proposed standard lattice pylon location
Proposed overhead line alignment
Other temporary and permanent construction and operational works

Discipline specific constraints
Arboriculture Study Area
Important Hedgerows
TPO indiviual trees
Root protection area

Trees - Impact
Removed
Affected Managed
Unaffected

Hedgerow - Impact
Affected Managed
Potentially Affected
Unaffected

Groups of trees - Impact
Unaffected

Note: The proposed overhead line alignment and proposed underground cable alignment together comprise the alignment. For further details regarding the design, please refer to Figures 4.1 (document reference 6.4.F1) and 4.2 (document reference 6.4.F2).

Notes: Background mapping information has been reproduced from the Ordnance Survey by permission of Ordnance Survey of the Controller of His Majesty's Stationery Office. © Crown copyright and database rights (2025) Licence OS100004241 and AC0000807949. © Crown copyright and database rights 2025 Ordnance Survey AC0000808122, Contains public sector information licensed under the Open Government Licence v3.0, © National Grid UK



Rev	Date	Description	Drawn	Check	Approv
C	Mar 2026	FOR DCO APPLICATION	JAL	AF	KB
B	Feb 2026	FOR DCO APPLICATION	JAL	AF	KB
A	Aug 2025	FOR DCO APPLICATION	JAL	AF	KB

nationalgrid

PROJECT:
Norwich to Tilbury

Planning Inspectorate App Number: EN020027
Regulation 5(2)(a)

Title:

Figure A13.6.1- Landscape and Visual Arboriculture Impacts Plan
Page 340 of 396

Designed	M. Watson	Date	March 26
Drawn	J. Acero Leon	Date	March 26
Checked	A. Fell	Date	March 26
Approved	K. Burrows	Date	March 26
Scale:	1:2,500	Datum:	AOD
Original Size:	A3	Grid:	OS
Suitability Code:	A2	Project Number:	10059280


Suitability Description:
Accepted as Concept Stage

Drawing Number:
10059280-ARC-EBD-ZZ-DR-ZZ-00393

Revision:
C

COPYRIGHT: NOT TO BE REPRODUCED WITHOUT THE WRITTEN PERMISSION OF NATIONAL GRID ELECTRICITY TRANSMISSION Plc

Doc Ref: 6.13.A6.F1

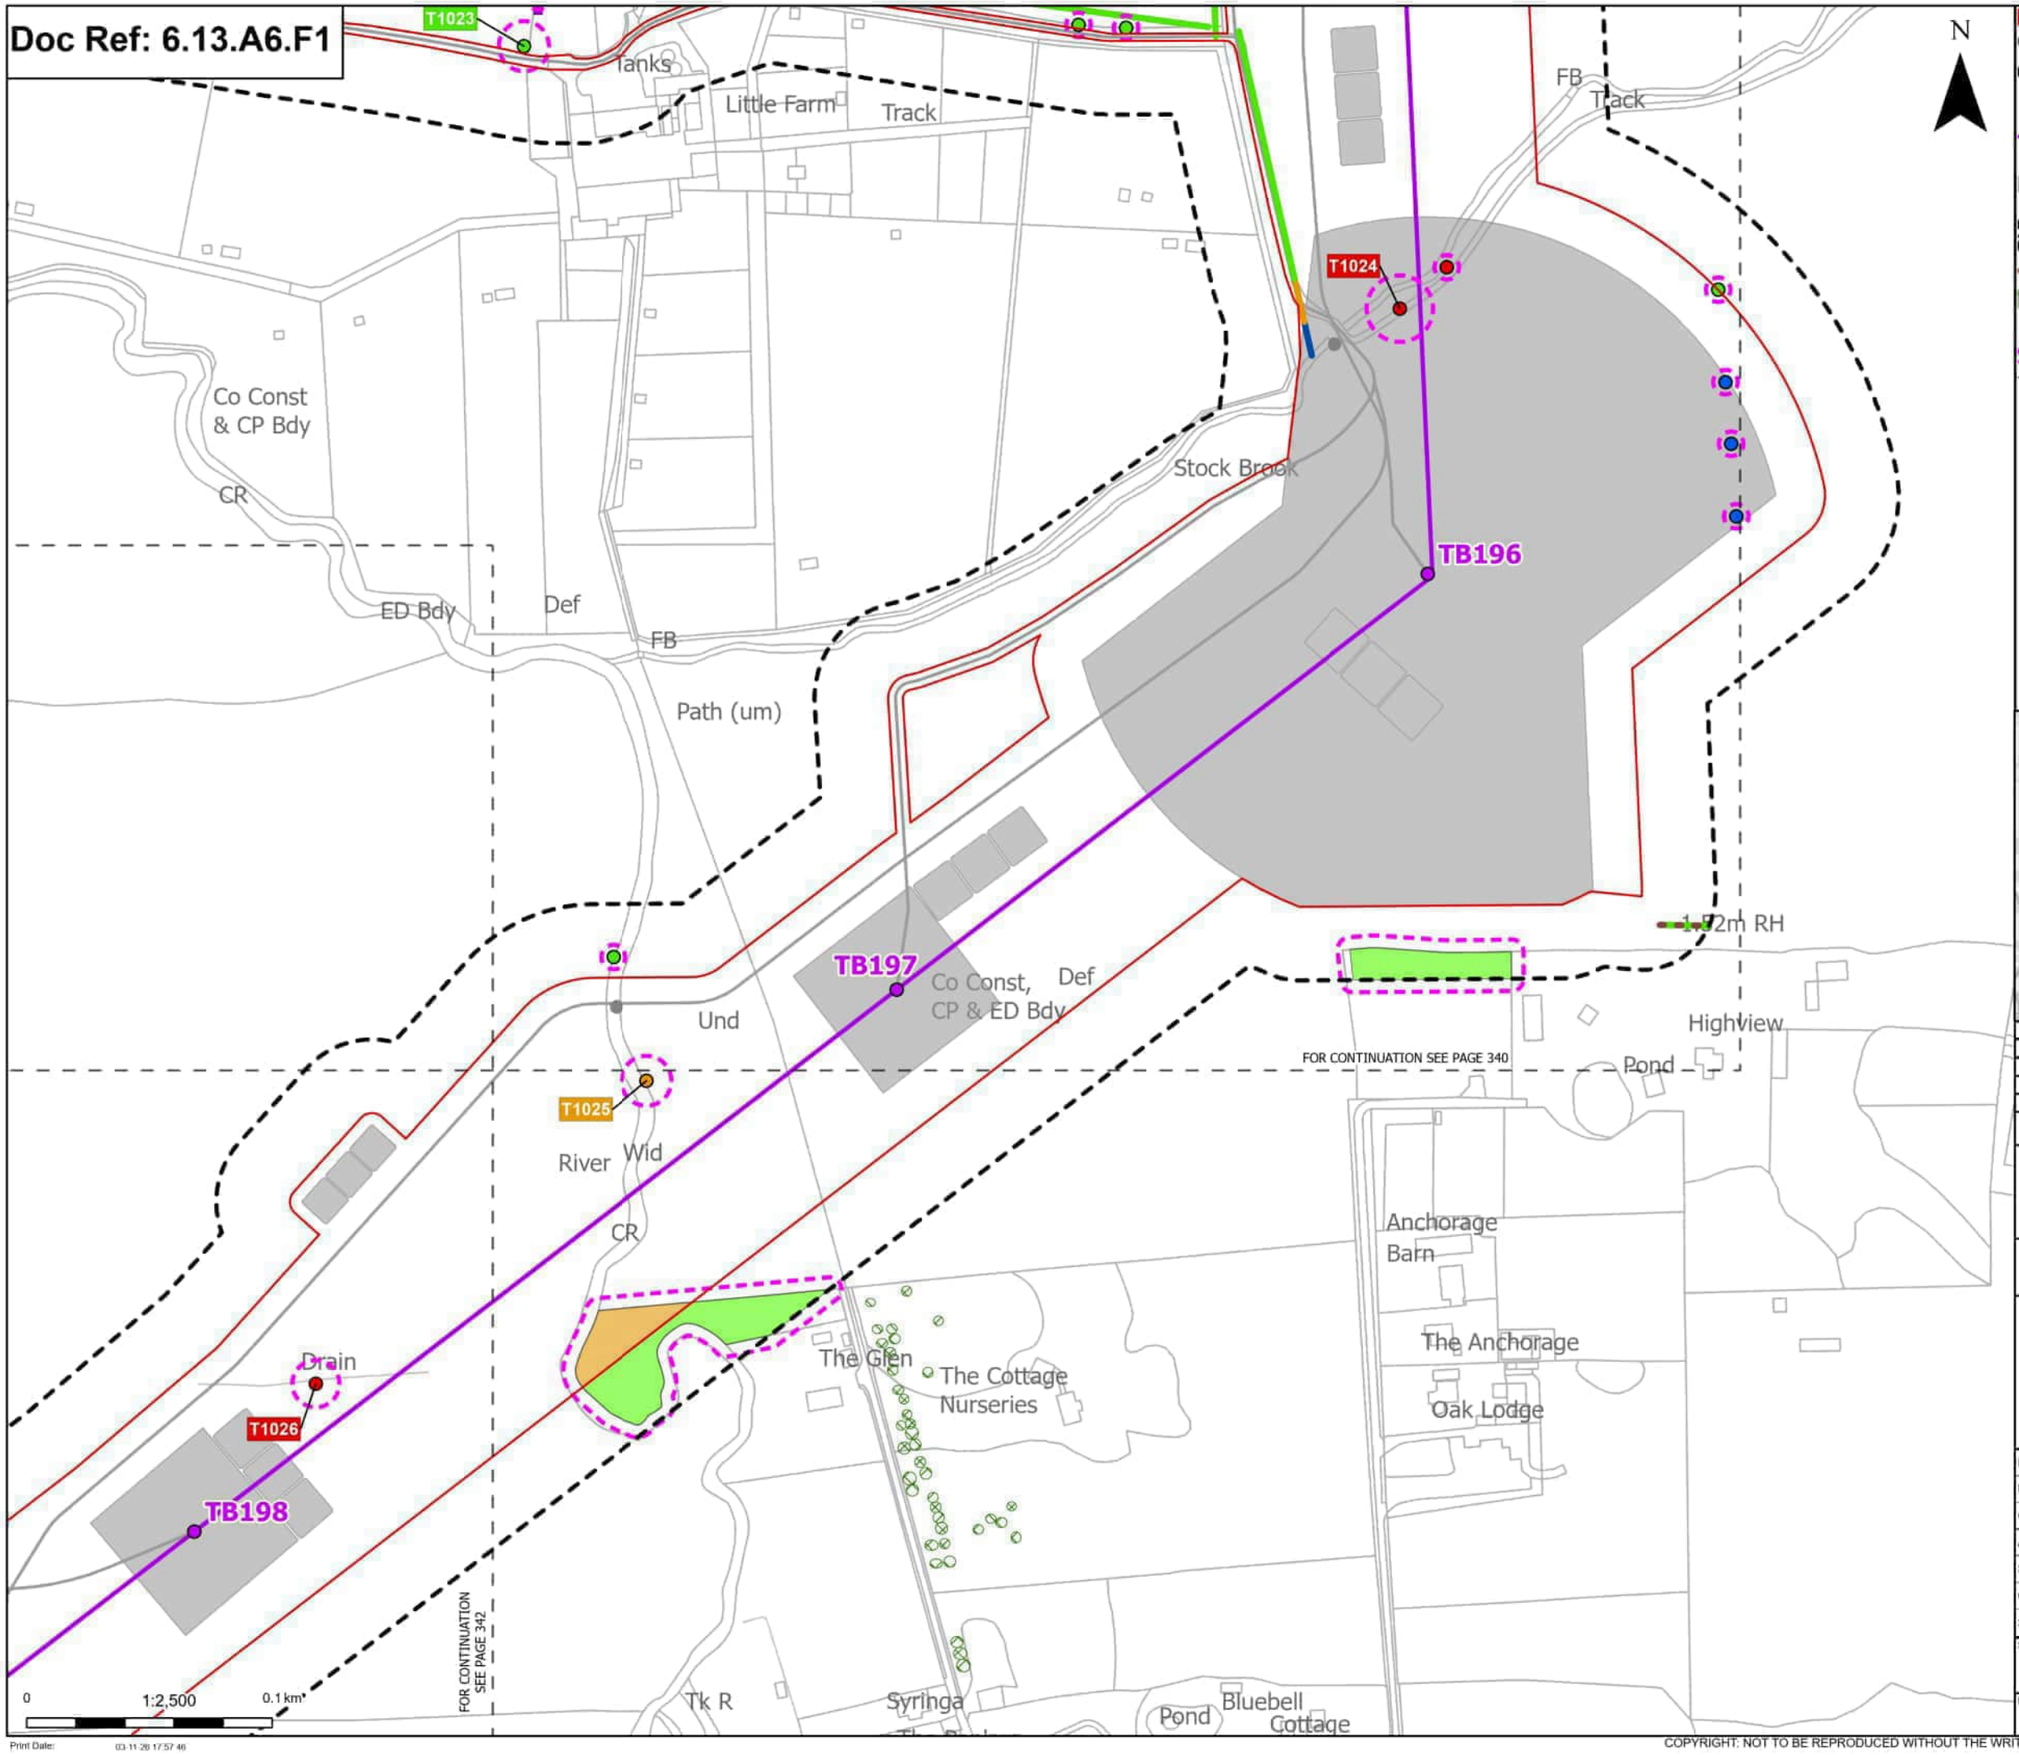

Order Limits
Sheet index outline

Proposed project design details
- Proposed standard lattice pylon location
- Proposed overhead line alignment
- Other temporary and permanent construction and operational works

Discipline specific constraints
- Arboriculture Study Area
- Important Hedgerows
- TPO group of trees
- TPO indiviual trees
- Root protection area

Trees - Impact
- Removed
- Affected Managed
- Potentially Affected
- Unaffected

Hedgerow - Impact
- Affected Managed
- Potentially Affected
- Unaffected

Groups of trees - Impact
- Potentially Affected
- Unaffected

Note: The proposed overhead line alignment and proposed underground cable alignment together comprise the alignment. For further details regarding the design, please refer to Figures 4.1 (document reference 6.4.F1) and 4.2 (document reference 6.4.F2).

Notes: Background mapping information has been reproduced from the Ordnance Survey by permission of Ordnance Survey of the Controller of His Majesty's Stationery Office. © Crown copyright and database rights (2025) Licence OS100024241 and AC0000807949. © Crown copyright and database rights 2025 Ordnance Survey AC0000808122. Contains public sector information licensed under the Open Government Licence v3.0, © National Grid UK



Rev	Date	Description	Drawn	Check	Approv
C	Mar 2026	FOR DCO APPLICATION	JAL	AF	KB
B	Feb 2026	FOR DCO APPLICATION	JAL	AF	KB
A	Aug 2025	FOR DCO APPLICATION	JAL	AF	KB

nationalgrid

PROJECT: Norwich to Tilbury

Planning Inspectorate App Number: EN020027
Regulation 5(2)(a)

Title:

Figure A13.6.1- Landscape and Visual Arboriculture Impacts Plan
Page 341 of 396

Designed	M. Watson	Date	March 26
Drawn	J. Acero Leon	Date	March 26
Checked	A. Fell	Date	March 26
Approved	K. Burrows	Date	March 26
Scale:	1:2,500	Datum:	AOD
Original Size:	A3	Grid:	OS
Suitability Code:	A2	Project Number:	10059280


Suitability Description:
Accepted as Concept Stage

Drawing Number: 10059280-ARC-EBD-ZZ-DR-ZZ-00393
Revision: C

Print Date: 03-11-26 17:57:46

COPYRIGHT: NOT TO BE REPRODUCED WITHOUT THE WRITTEN PERMISSION OF NATIONAL GRID ELECTRICITY TRANSMISSION Plc

Doc Ref: 6.13.A6.F1

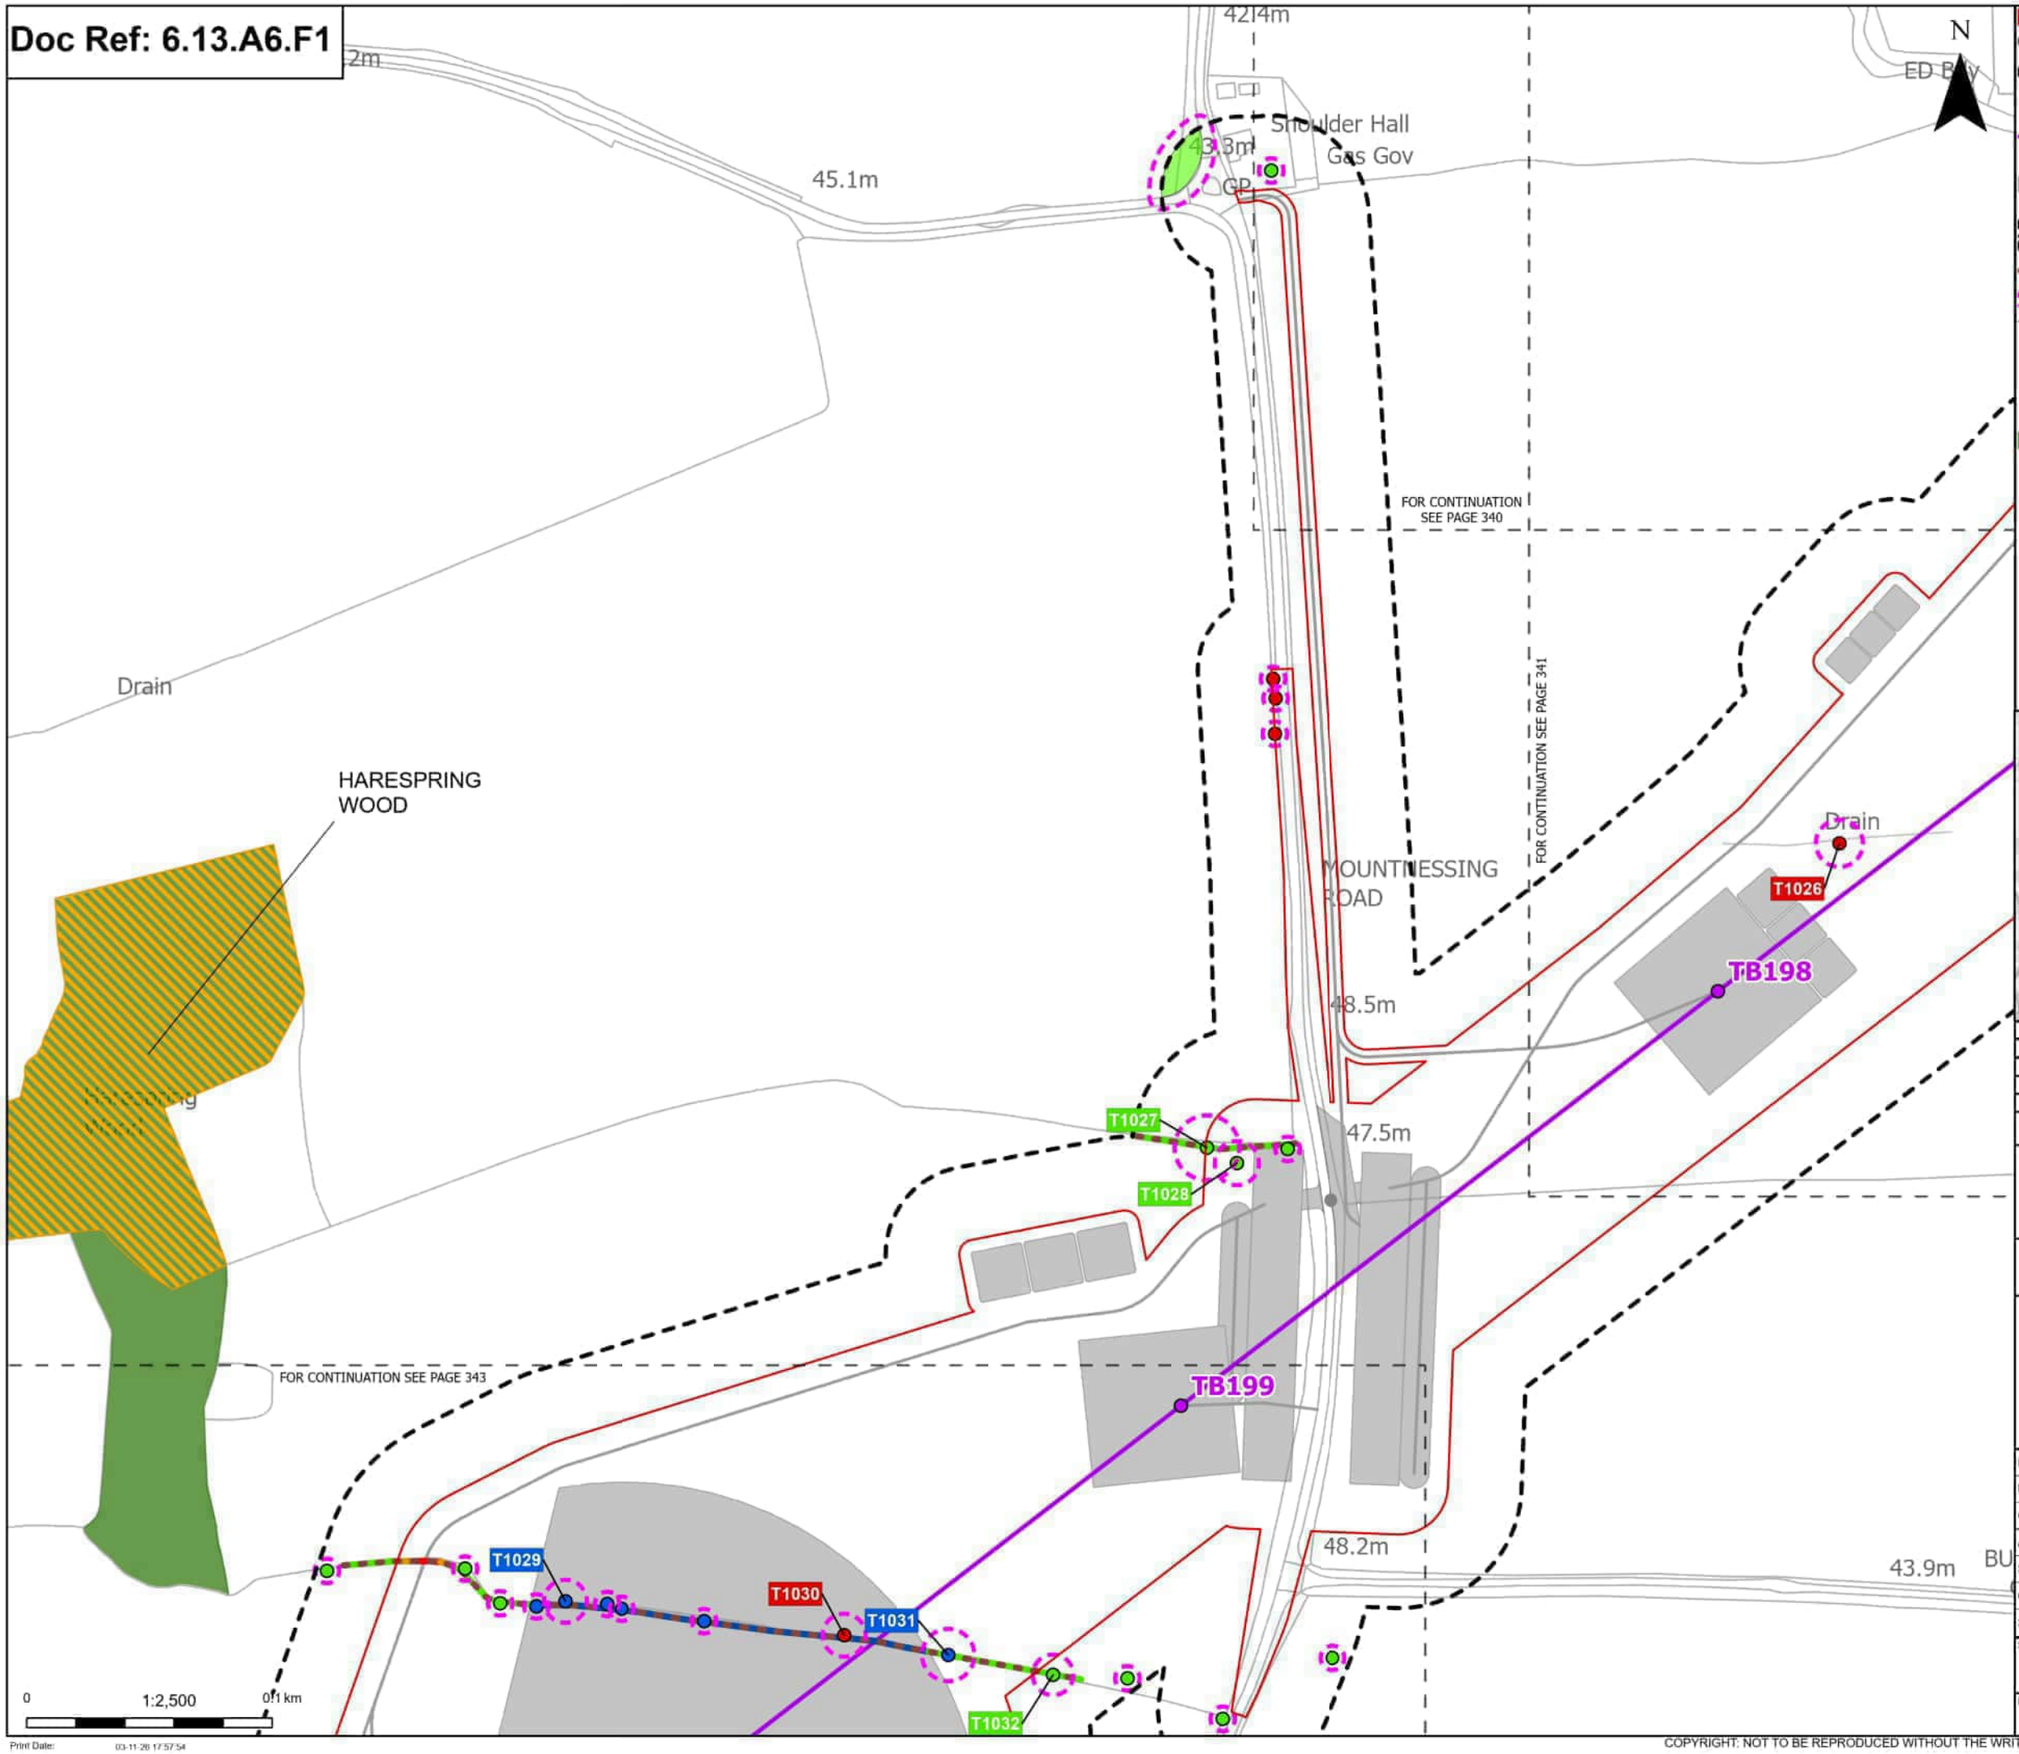

Order Limits
Sheet index outline

Proposed project design details
- Proposed standard lattice pylon location
- Proposed overhead line alignment
- Other temporary and permanent construction and operational works

Discipline specific constraints
- Arboriculture Study Area
- Important Hedgerows
- Root protection area

Trees - Impact
- Removed
- Affected Managed
- Unaffected

Ancient Woodland Sites (Ancient Woodland Inventory as per DCO Submission)

Updated Ancient Woodland Sites (Ancient Woodland Inventory as per October 2025)

Hedgerow - Impact
- Removed
- Affected Managed
- Potentially Affected
- Unaffected

Groups of trees - Impact
- Unaffected

Note: The proposed overhead line alignment and proposed underground cable alignment together comprise the alignment. For further details regarding the design, please refer to Figures 4.1 (document reference 6.4.F1) and 4.2 (document reference 6.4.F2).

Notes: Background mapping information has been reproduced from the Ordnance Survey by permission of Ordnance Survey of the Controller of His Majesty's Stationery Office. © Crown copyright and database rights (2025) Licence OS100024241 and AC0000807949. © Crown copyright and database rights 2025 Ordnance Survey AC0000808122. Contains public sector information licensed under the Open Government Licence v3.0, © National Grid UK



Rev	Date	Description	Drawn	Check	Approv
C	Mar 2026	FOR DCO APPLICATION	JAL	AF	KB
B	Feb 2026	FOR DCO APPLICATION	JAL	AF	KB
A	Aug 2025	FOR DCO APPLICATION	JAL	AF	KB

nationalgrid

PROJECT: Norwich to Tilbury

Planning Inspectorate App Number: EN020027
Regulation 5(2)(a)

Title:

Figure A13.6.1- Landscape and Visual Arboriculture Impacts Plan
Page 342 of 396

Designed	M. Watson	Date	March 26
Drawn	J. Acero Leon	Date	March 26
Checked	A. Fell	Date	March 26
Approved	K. Burrows	Date	March 26
Scale:	1:2,500	Datum:	AOD
Original Size:	A3	Grid:	OS
Suitability Code:	A2	Project Number:	10059280


Suitability Description:
Accepted as Concept Stage

Drawing Number: 10059280-ARC-EBD-ZZ-DR-ZZ-00393
Revision: C

Print Date: 03-11-26 17:57:54

COPYRIGHT: NOT TO BE REPRODUCED WITHOUT THE WRITTEN PERMISSION OF NATIONAL GRID ELECTRICITY TRANSMISSION Plc

Doc Ref: 6.13.A6.F1

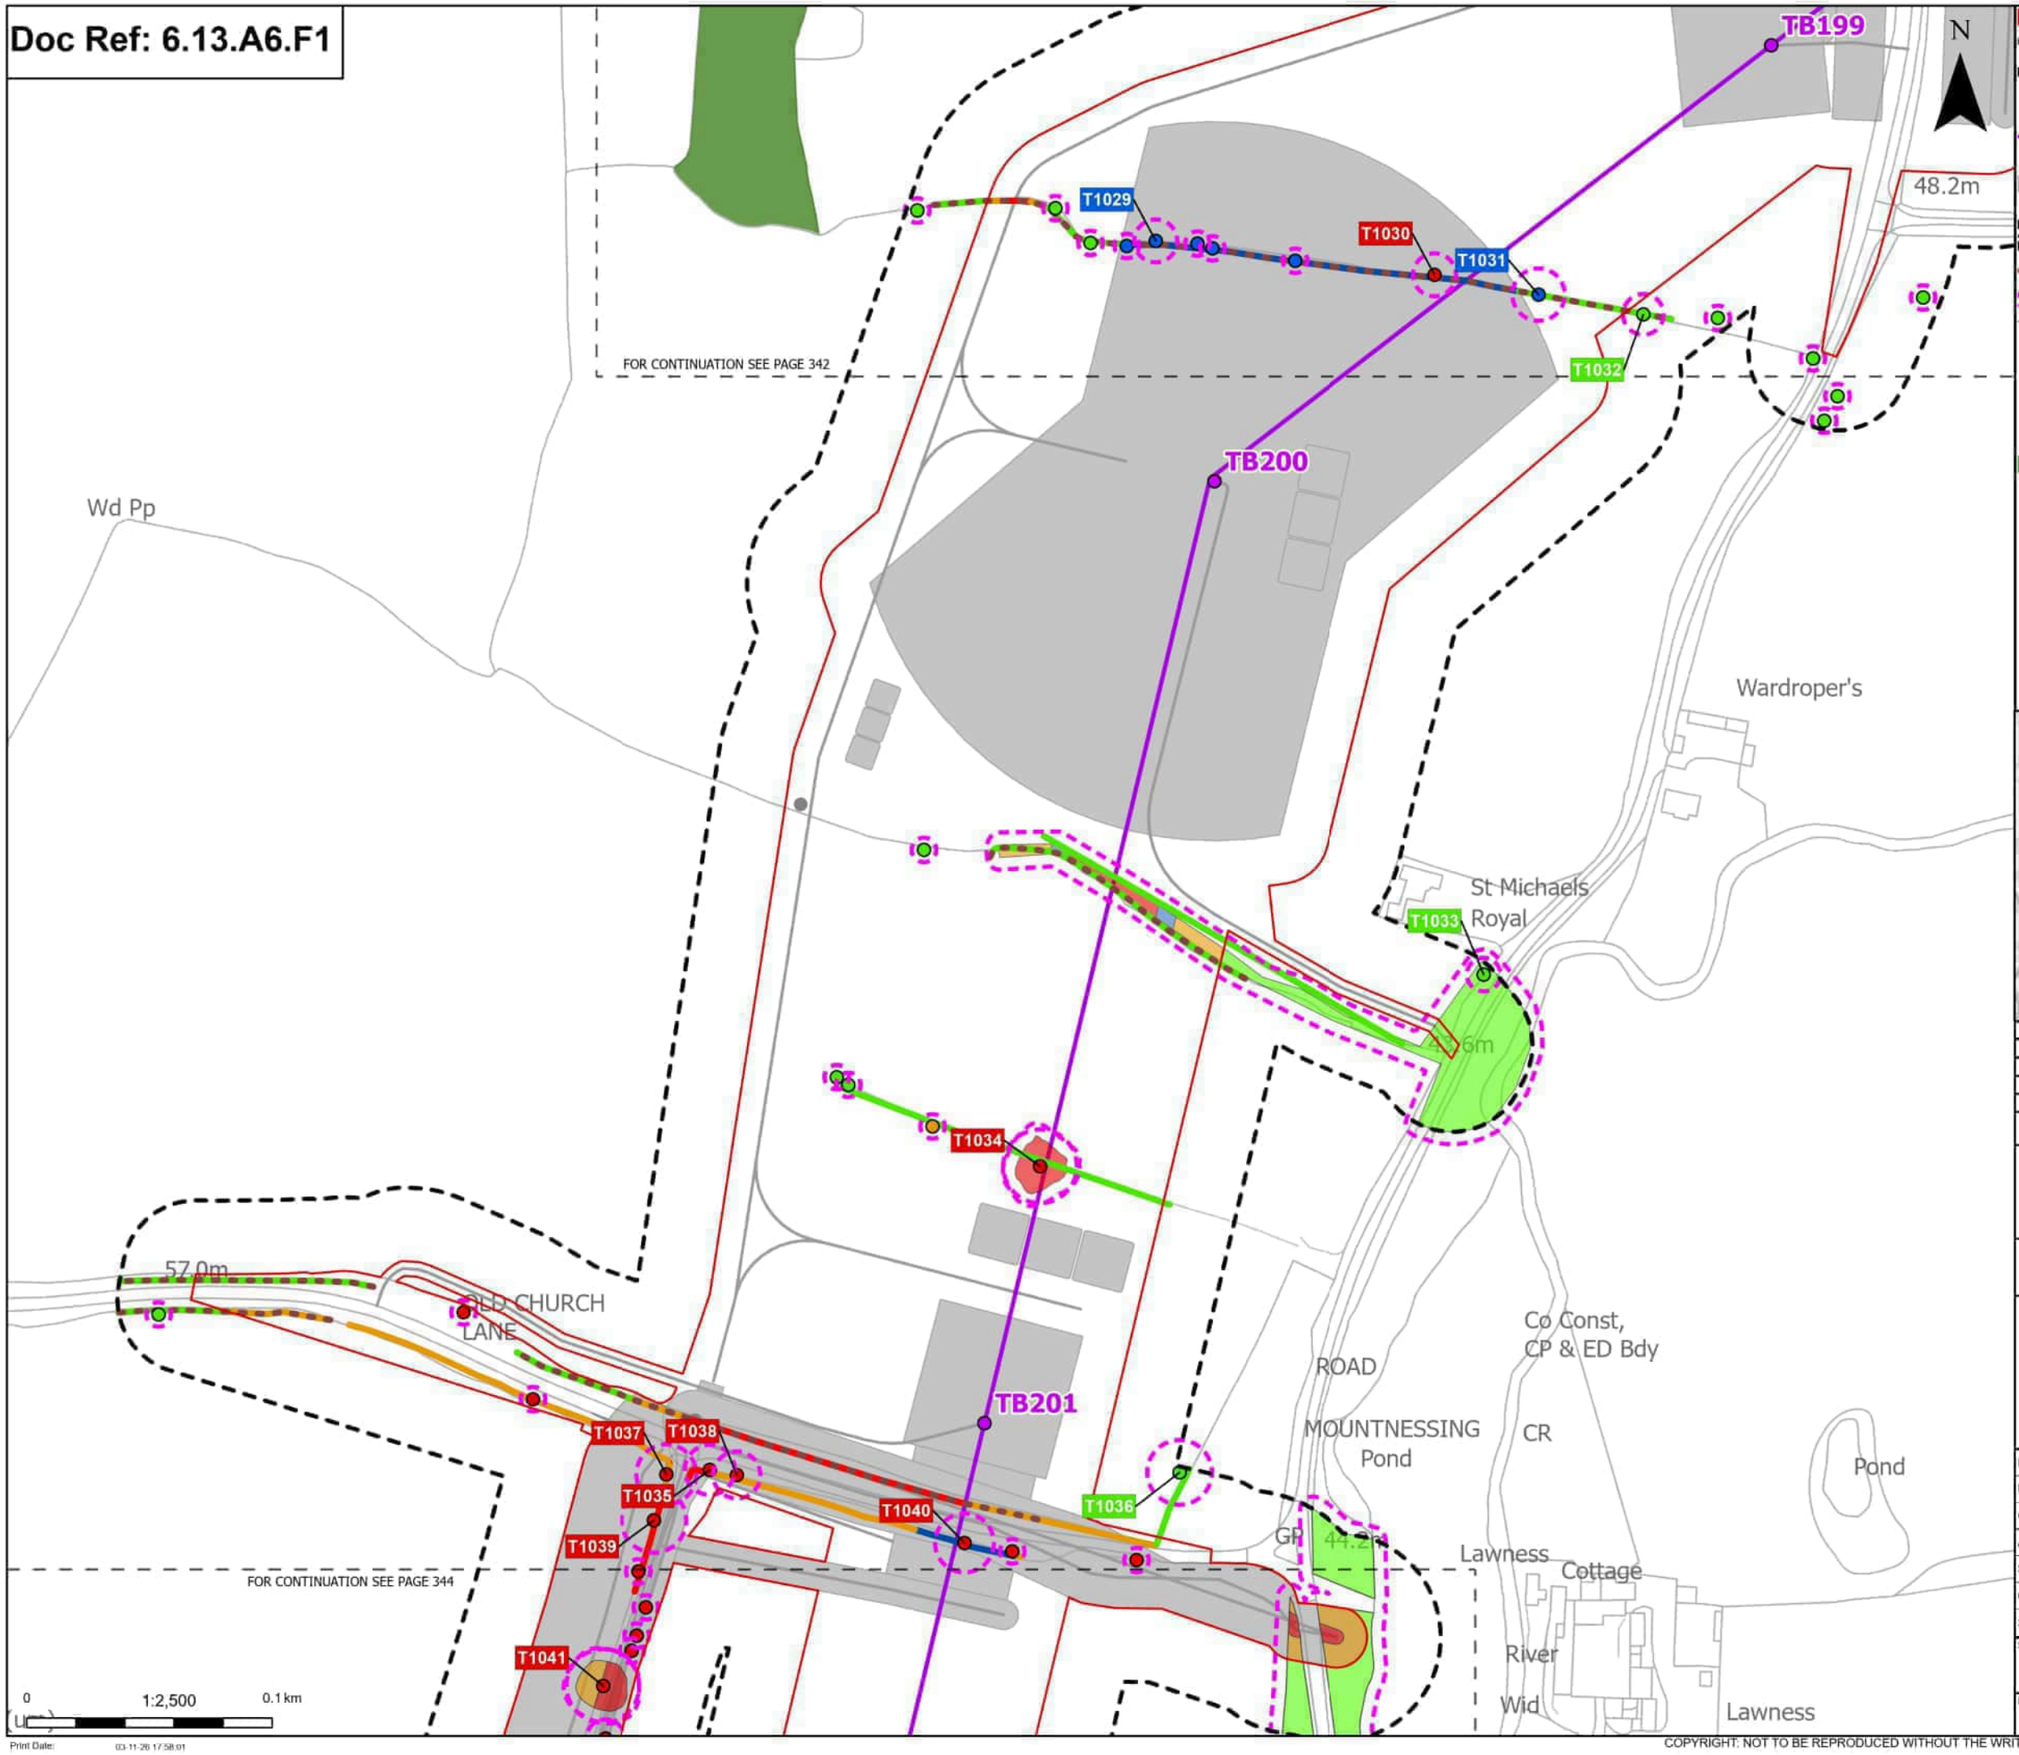

Order Limits
Sheet index outline

Proposed project design details
- Proposed standard lattice pylon location
- Proposed overhead line alignment
- Other temporary and permanent construction and operational works

Discipline specific constraints
- Arboriculture Study Area
- Important Hedgerows
- Root protection area

Trees - Impact
- Removed
- Affected Managed
- Potentially Affected
- Unaffected

Ancient Woodland Sites (Ancient Woodland Inventory as per DCO Submission)

Hedgerow - Impact
- Removed
- Affected Managed
- Potentially Affected
- Unaffected

Groups of trees - Impact
- Removed
- Affected Managed
- Potentially Affected
- Unaffected

Note: The proposed overhead line alignment and proposed underground cable alignment together comprise the alignment. For further details regarding the design, please refer to Figures 4.1 (document reference 6.4.F1) and 4.2 (document reference 6.4.F2).

Notes: Background mapping information has been reproduced from the Ordnance Survey by permission of Ordnance Survey of the Controller of His Majesty's Stationery Office. © Crown copyright and database rights (2025) Licence OS100024241 and AC0000807948. © Crown copyright and database rights 2025 Ordnance Survey AC0000808122. Contains public sector information licensed under the Open Government Licence v3.0. © National Grid UK



Rev	Date	Description	Drawn	Check	Approv
C	Mar 2026	FOR DCO APPLICATION	JAL	AF	KB
B	Feb 2026	FOR DCO APPLICATION	JAL	AF	KB
A	Aug 2025	FOR DCO APPLICATION	JAL	AF	KB

nationalgrid

PROJECT: Norwich to Tilbury

Planning Inspectorate App Number: EN020027
Regulation 5(2)(a)

Title:

Figure A13.6.1- Landscape and Visual Arboriculture Impacts Plan
Page 343 of 396

Designed	M. Watson	Date	March 26
Drawn	J. Acero Leon	Date	March 26
Checked	A. Fell	Date	March 26
Approved	K. Burrows	Date	March 26
Scale:	1:2,500	Datum:	AOD
Original Size:	A3	Grid:	OS
Suitability Code:	A2	Project Number:	10059280


Suitability Description:
Accepted as Concept Stage

Drawing Number: 10059280-ARC-EBD-ZZ-DR-ZZ-00393
Revision: C

Print Date: 03-11-26 17:58:01

COPYRIGHT: NOT TO BE REPRODUCED WITHOUT THE WRITTEN PERMISSION OF NATIONAL GRID ELECTRICITY TRANSMISSION Plc

Doc Ref: 6.13.A6.F1

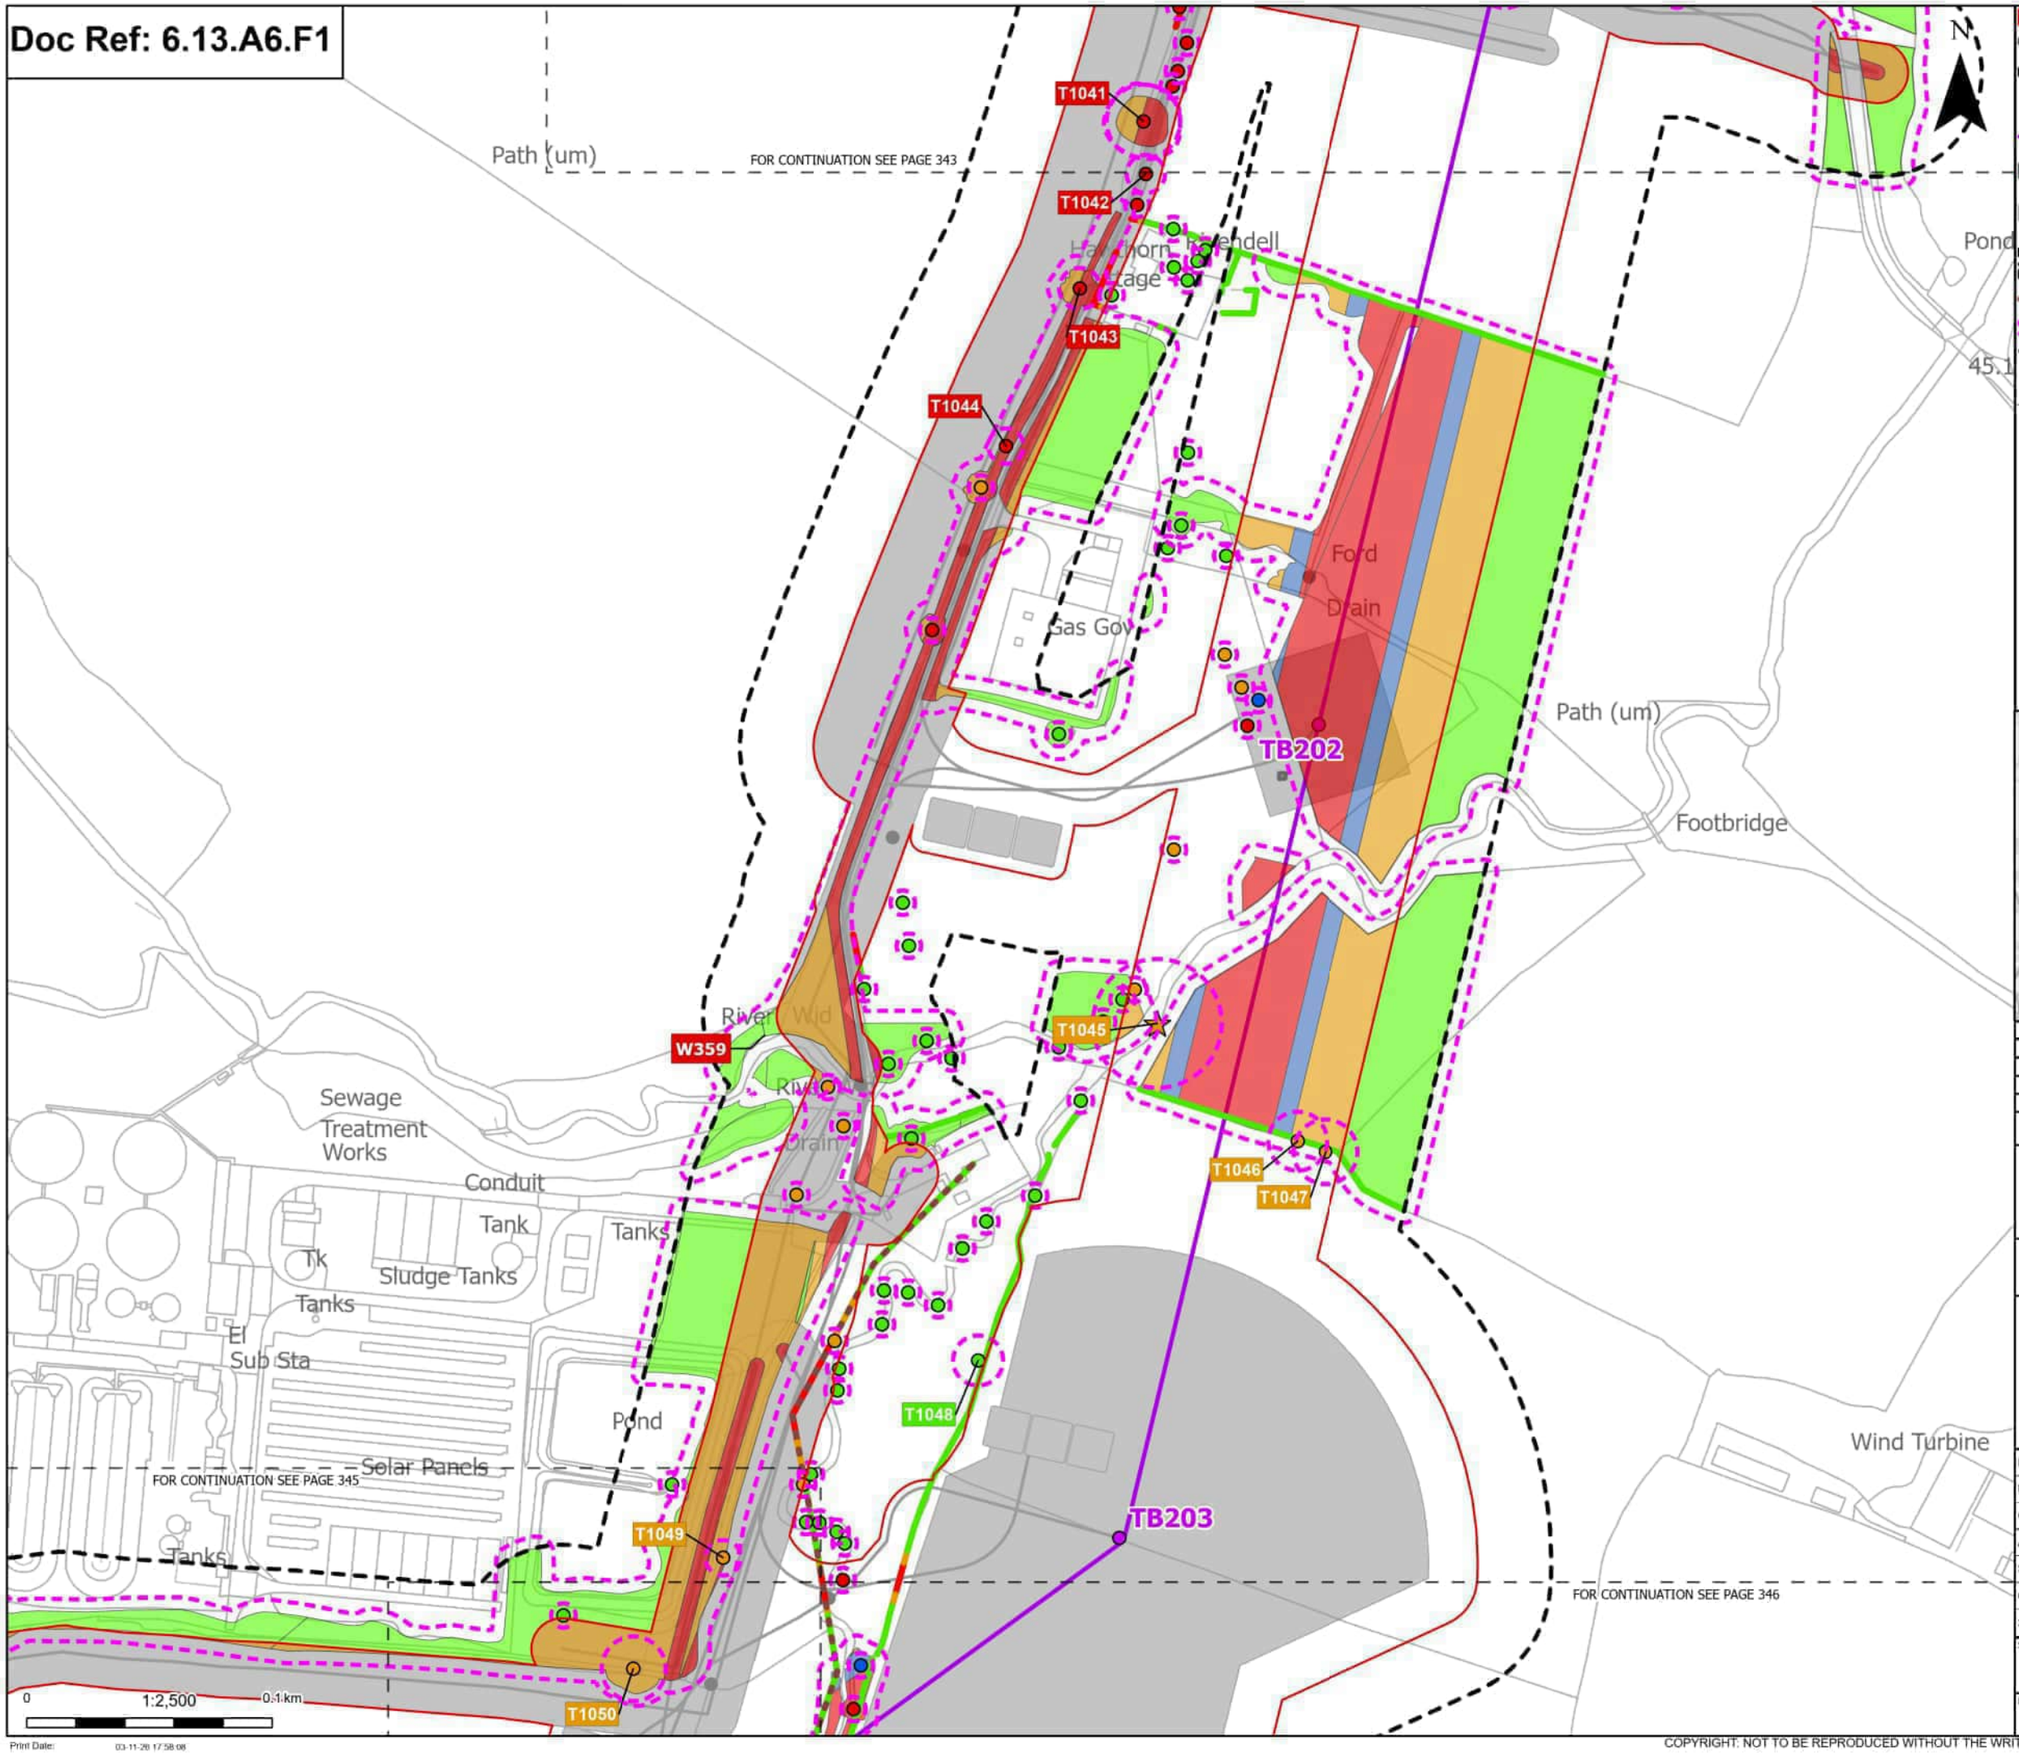

Print Date: 03-11-26 17:58:08

Order Limits
Sheet index outline

Proposed project design details
Proposed standard lattice pylon location
Proposed overhead line alignment
Environmental mitigation
Other temporary and permanent construction and operational works

Discipline specific constraints
Arboriculture Study Area
Important Hedgerows
Root protection area

Veteran Trees - Impact
Potentially Affected

Trees - Impact
Removed
Affected Managed
Potentially Affected
Unaffected

Hedgerow - Impact
Removed
Potentially Affected
Unaffected

Groups of trees - Impact
Removed
Affected Managed
Potentially Affected
Unaffected

Note: The proposed overhead line alignment and proposed underground cable alignment together comprise the alignment. For further details regarding the design, please refer to Figures 4.1 (document reference 6.4.F1) and 4.2 (document reference 6.4.F2).

Notes: Background mapping information has been reproduced from the Ordnance Survey by permission of Ordnance Survey of the Controller of His Majesty's Stationery Office. © Crown copyright and database rights (2025) Licence OS100024241 and AC0000807948. © Crown copyright and database rights 2025 Ordnance Survey AC0000808122. Contains public sector information licensed under the Open Government Licence v3.0. © National Grid UK



Rev	Date	Description	Drawn	Check	Approv
C	Mar 2026	FOR DCO APPLICATION	JAL	AF	KB
B	Feb 2026	FOR DCO APPLICATION	JAL	AF	KB
A	Aug 2025	FOR DCO APPLICATION	JAL	AF	KB

nationalgrid

PROJECT: Norwich to Tilbury

Planning Inspectorate App Number: EN020027
Regulation 5(2)(a)

Title:

Figure A13.6.1- Landscape and Visual Arboriculture Impacts Plan
Page 344 of 396

Designed	M. Watson	Date	March 26
Drawn	J. Acero Leon	Date	March 26
Checked	A. Fell	Date	March 26
Approved	K. Burrows	Date	March 26
Scale:	1:2,500	Datum:	AOD
Original Size:	A3	Grid:	OS
Suitability Code:	A2	Project Number:	10059280

Suitability Description:
Accepted as Concept Stage

Drawing Number: 10059280-ARC-EBD-ZZ-DR-ZZ-00393
Revision: C

COPYRIGHT: NOT TO BE REPRODUCED WITHOUT THE WRITTEN PERMISSION OF NATIONAL GRID ELECTRICITY TRANSMISSION Plc

Doc Ref: 6.13.A6.F1

CLAPGATE WOOD

Ward Bdy

50.0m

MP 0.5

ETL Level Crossing

Issues

Pond

Tanks

FOR CONTINUATION SEE PAGE 344

MP 0.75

T1049

T1050

T1051

TB204

TB205

TB206

TB207

G360

G361

G362

T1053

T1054

T1055

T1056

T1057

T1058

ROUND WOOD

Co Const, CP & ED Bdy

FOR CONTINUATION SEE PAGE 346

FOR CONTINUATION SEE PAGE 347

FOR CONTINUATION SEE PAGE 348

Track

Meadow

Hutton

0 1:2,500 0.1km

Print Date: 03-11-26 17:58:15

N

Order Limits
Sheet index outline

Proposed project design details
Proposed standard lattice pylon location
Proposed overhead line alignment
Other temporary and permanent construction and operational works

Discipline specific constraints
Arboriculture Study Area
Important Hedgerows
TPO group of trees
Root protection area

Trees - Impact
Removed
Affected Managed
Potentially Affected
Unaffected

Ancient Woodland Sites (Ancient Woodland Inventory as per DCO Submission)

Ancient Woodland Sites that are not shown on the Ancient Woodland Inventory (as per DCO Submission)

Updated Ancient Woodland Sites (Ancient Woodland Inventory as per October 2025)

Hedgerow - Impact
Removed
Potentially Affected
Unaffected

Groups of trees - Impact
Removed
Affected Managed
Potentially Affected
Unaffected

Note: The proposed overhead line alignment and proposed underground cable alignment together comprise the alignment. For further details regarding the design, please refer to Figures 4.1 (document reference 6.4.F1) and 4.2 (document reference 6.4.F2).

Notes: Background mapping information has been reproduced from the Ordnance Survey by permission of Ordnance Survey of the Controller of His Majesty's Stationery Office. © Crown copyright and database rights (2025) Licence OS100024241 and AC0000807948. © Crown copyright and database rights 2025 Ordnance Survey AC0000808122, Contains public sector information licensed under the Open Government Licence v3.0, © National Grid UK



Rev	Date	Description	Drawn	Check	Approv
C	Mar 2026	FOR DCO APPLICATION	JAL	AF	KB
B	Feb 2026	FOR DCO APPLICATION	JAL	AF	KB
A	Aug 2025	FOR DCO APPLICATION	JAL	AF	KB

nationalgrid

PROJECT: Norwich to Tilbury

Planning Inspectorate App Number: EN020027
Regulation 5(2)(a)

Title:

Figure A13.6.1- Landscape and Visual Arboriculture Impacts Plan
Page 345 of 396

Designed	M. Watson	Date	March 26
Drawn	J. Acero Leon	Date	March 26
Checked	A. Fell	Date	March 26
Approved	K. Burrows	Date	March 26
Scale:	1:2,500	Datum:	AOD
Original Size:	A3	Grid:	OS
Suitability Code:	A2	Project Number:	10059280


Suitability Description:
Accepted as Concept Stage

Drawing Number: 10059280-ARC-EBD-ZZ-DR-ZZ-00393

Revision: C

COPYRIGHT: NOT TO BE REPRODUCED WITHOUT THE WRITTEN PERMISSION OF NATIONAL GRID ELECTRICITY TRANSMISSION Plc

Doc Ref: 6.13.A6.F1

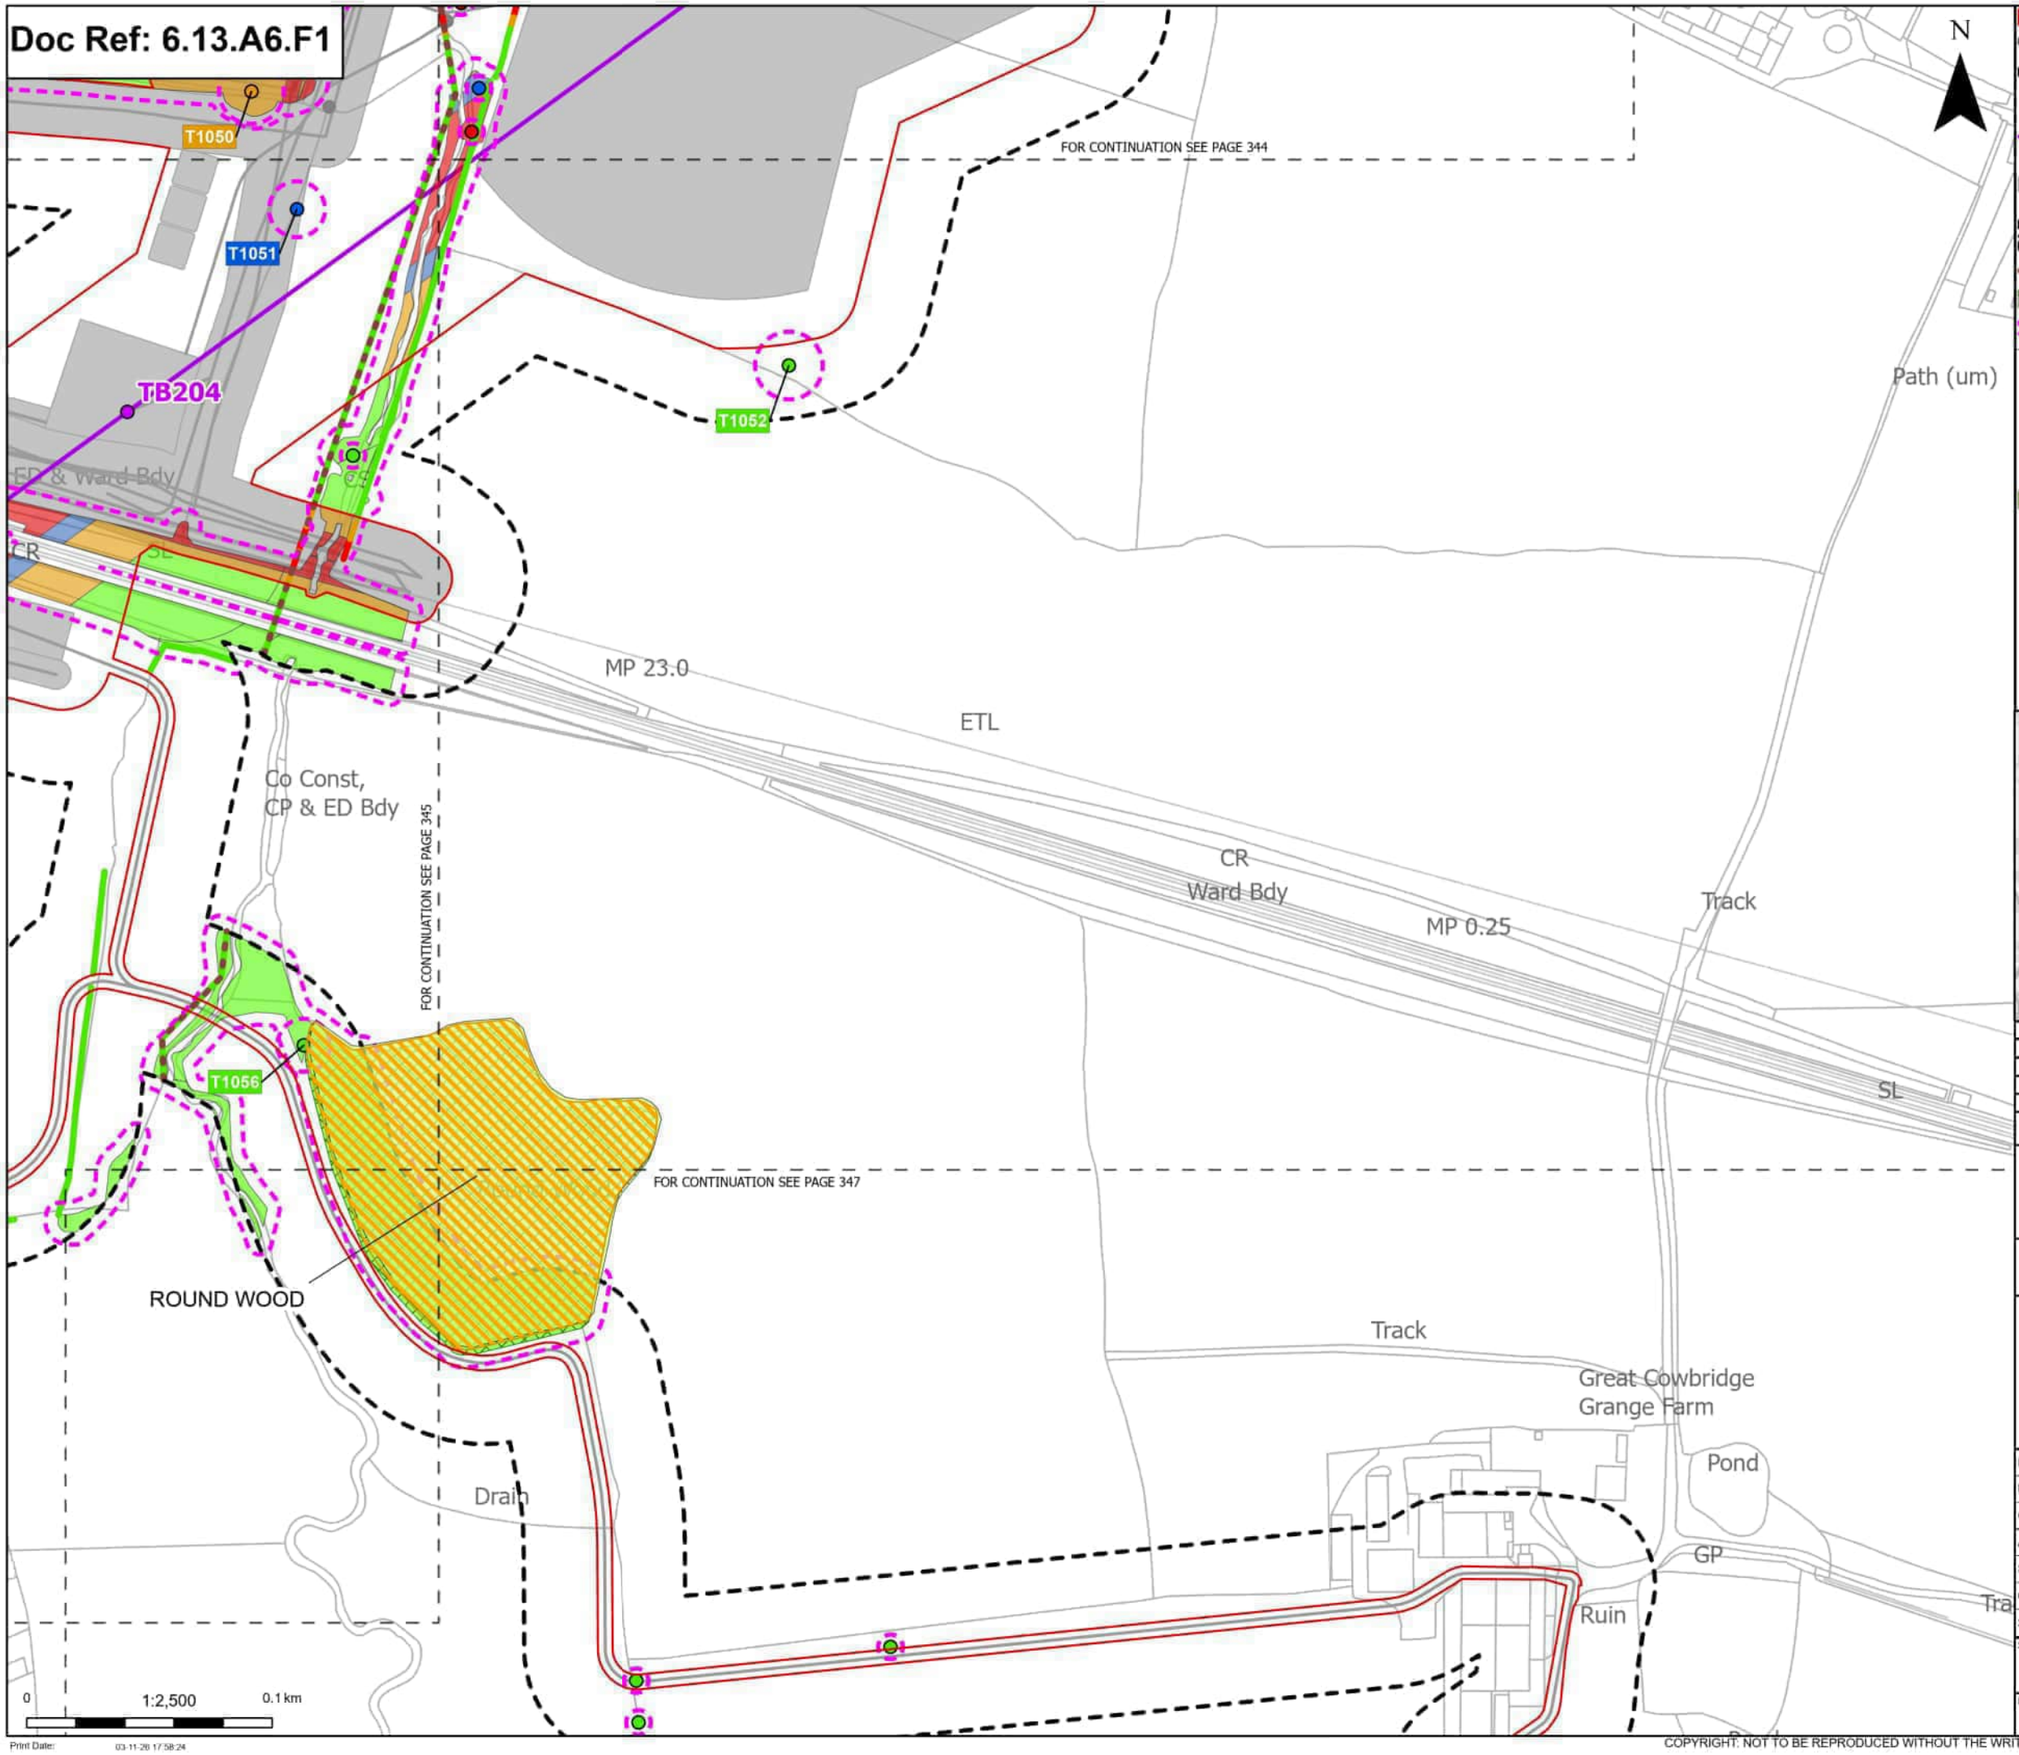

Order Limits
Sheet index outline

Proposed project design details
- Proposed standard lattice pylon location
- Proposed overhead line alignment
- Other temporary and permanent construction and operational works

Discipline specific constraints
- Arboriculture Study Area
- Important Hedgerows
- TPO group of trees
- Root protection area

Trees - Impact
- Removed
- Affected Managed
- Potentially Affected
- Unaffected

Ancient Woodland Sites that are not shown on the Ancient Woodland Inventory (as per DCO Submission)

Updated Ancient Woodland Sites (Ancient Woodland Inventory as per October 2025)

Hedgerow - Impact
- Removed
- Potentially Affected
- Unaffected

Groups of trees - Impact
- Removed
- Affected Managed
- Potentially Affected
- Unaffected

Note: The proposed overhead line alignment and proposed underground cable alignment together comprise the alignment. For further details regarding the design, please refer to Figures 4.1 (document reference 6.4.F1) and 4.2 (document reference 6.4.F2).

Notes: Background mapping information has been reproduced from the Ordnance Survey by permission of Ordnance Survey of the Controller of His Majesty's Stationery Office. © Crown copyright and database rights (2025) Licence OS100024241 and AC0000807948. © Crown copyright and database rights 2025 Ordnance Survey AC0000808122, Contains public sector information licensed under the Open Government Licence v3.0, © National Grid UK



Rev	Date	Description	Drawn	Check	Approv
C	Mar 2026	FOR DCO APPLICATION	JAL	AF	KB
B	Feb 2026	FOR DCO APPLICATION	JAL	AF	KB
A	Aug 2025	FOR DCO APPLICATION	JAL	AF	KB

nationalgrid

PROJECT: Norwich to Tilbury

Planning Inspectorate App Number: EN020027
Regulation 5(2)(a)

Title:

Figure A13.6.1- Landscape and Visual Arboriculture Impacts Plan
Page 346 of 396

Designed	M. Watson	Date	March 26
Drawn	J. Acero Leon	Date	March 26
Checked	A. Fell	Date	March 26
Approved	K. Burrows	Date	March 26
Scale:	1:2,500	Datum:	AOD
Original Size:	A3	Grid:	OS
Suitability Code:	A2	Project Number:	10059280

Suitability Description: Accepted as Concept Stage

Drawing Number: 10059280-ARC-EBD-ZZ-DR-ZZ-00393 | Revision: C

Print Date: 03-11-26 17:58:24

COPYRIGHT: NOT TO BE REPRODUCED WITHOUT THE WRITTEN PERMISSION OF NATIONAL GRID ELECTRICITY TRANSMISSION Plc

Doc Ref: 6.13.A6.F1

ROUND WOOD

Track

Great Cowbridge Grange Farm

Pond

Drain

GP

Track

FOR CONTINUATION SEE PAGE 345

Ruin

FOR CONTINUATION SEE PAGE 346

Pond

T1061

Drain

Pond

Drain

Pond

G364

T1063

CS

Pond

Pond

EWS

Nursery

Grove

Bishops

Grovedene

Ppg

Sta

RAYLEIGH ROAD

50.3m

BP

Cowbridge Cottage

55.5m

G365

The Haverings

Grevanville

Delaware

Orchard House

Edenvale

Lyntondale

Brooklands

Woodgate

Ruin

Chase View

LONDON ROAD

59.7m

Shipton Ardmore

Cottage

House

Shipmans House

Rose Cottage

Briar Cottage

Pond

Ardley Works

Swainford

Def

The Oaks

Mallets

0 1:2,500 0.1 km

N

Order Limits

Sheet index outline

Discipline specific constraints

Arboriculture Study Area

TPO group of trees

Root protection area

Trees - Impact

Unaffected

Ancient Woodland Sites that are not shown on the Ancient Woodland Inventory (as per DCO Submission)

Updated Ancient Woodland Sites (Ancient Woodland Inventory as per October 2025)

Hedgerow - Impact

Unaffected

Groups of trees - Impact

Unaffected

Note: The proposed overhead line alignment and proposed underground cable alignment together comprise the alignment. For further details regarding the design, please refer to Figures 4.1 (document reference 6.4.F1) and 4.2 (document reference 6.4.F2).

Notes: Background mapping information has been reproduced from the Ordnance Survey by permission of Ordnance Survey of the Controller of His Majesty's Stationery Office. © Crown copyright and database rights (2025) Licence OS100024241 and AC0000807948. © Crown copyright and database rights 2025 Ordnance Survey AC0000808122. Contains public sector information licensed under the Open Government Licence v3.0. © National Grid UK



Rev	Date	Description	Drawn	Check	Approv
C	Mar 2026	FOR DCO APPLICATION	JAL	AF	KB
B	Feb 2026	FOR DCO APPLICATION	JAL	AF	KB
A	Aug 2025	FOR DCO APPLICATION	JAL	AF	KB

nationalgrid

PROJECT: Norwich to Tilbury

Planning Inspectorate App Number: EN020027
Regulation 5(2)(a)

Title:

Figure A13.6.1- Landscape and Visual Arboriculture Impacts Plan
Page 347 of 396

Designed	M. Watson	Date	March 26
Drawn	J. Acero Leon	Date	March 26
Checked	A. Fell	Date	March 26
Approved	K. Burrows	Date	March 26
Scale:	1:2,500	Datum:	AOD
Original Size:	A3	Grid:	OS
Suitability Code:	A2	Project Number:	10059280

Suitability Description:

Accepted as Concept Stage


Drawing Number: 10059280-ARC-EBD-ZZ-DR-ZZ-00393

Revision: C

Print Date: 03-11-26 17:58:35

COPYRIGHT: NOT TO BE REPRODUCED WITHOUT THE WRITTEN PERMISSION OF NATIONAL GRID ELECTRICITY TRANSMISSION Plc

Doc Ref: 6.13.A6.F1

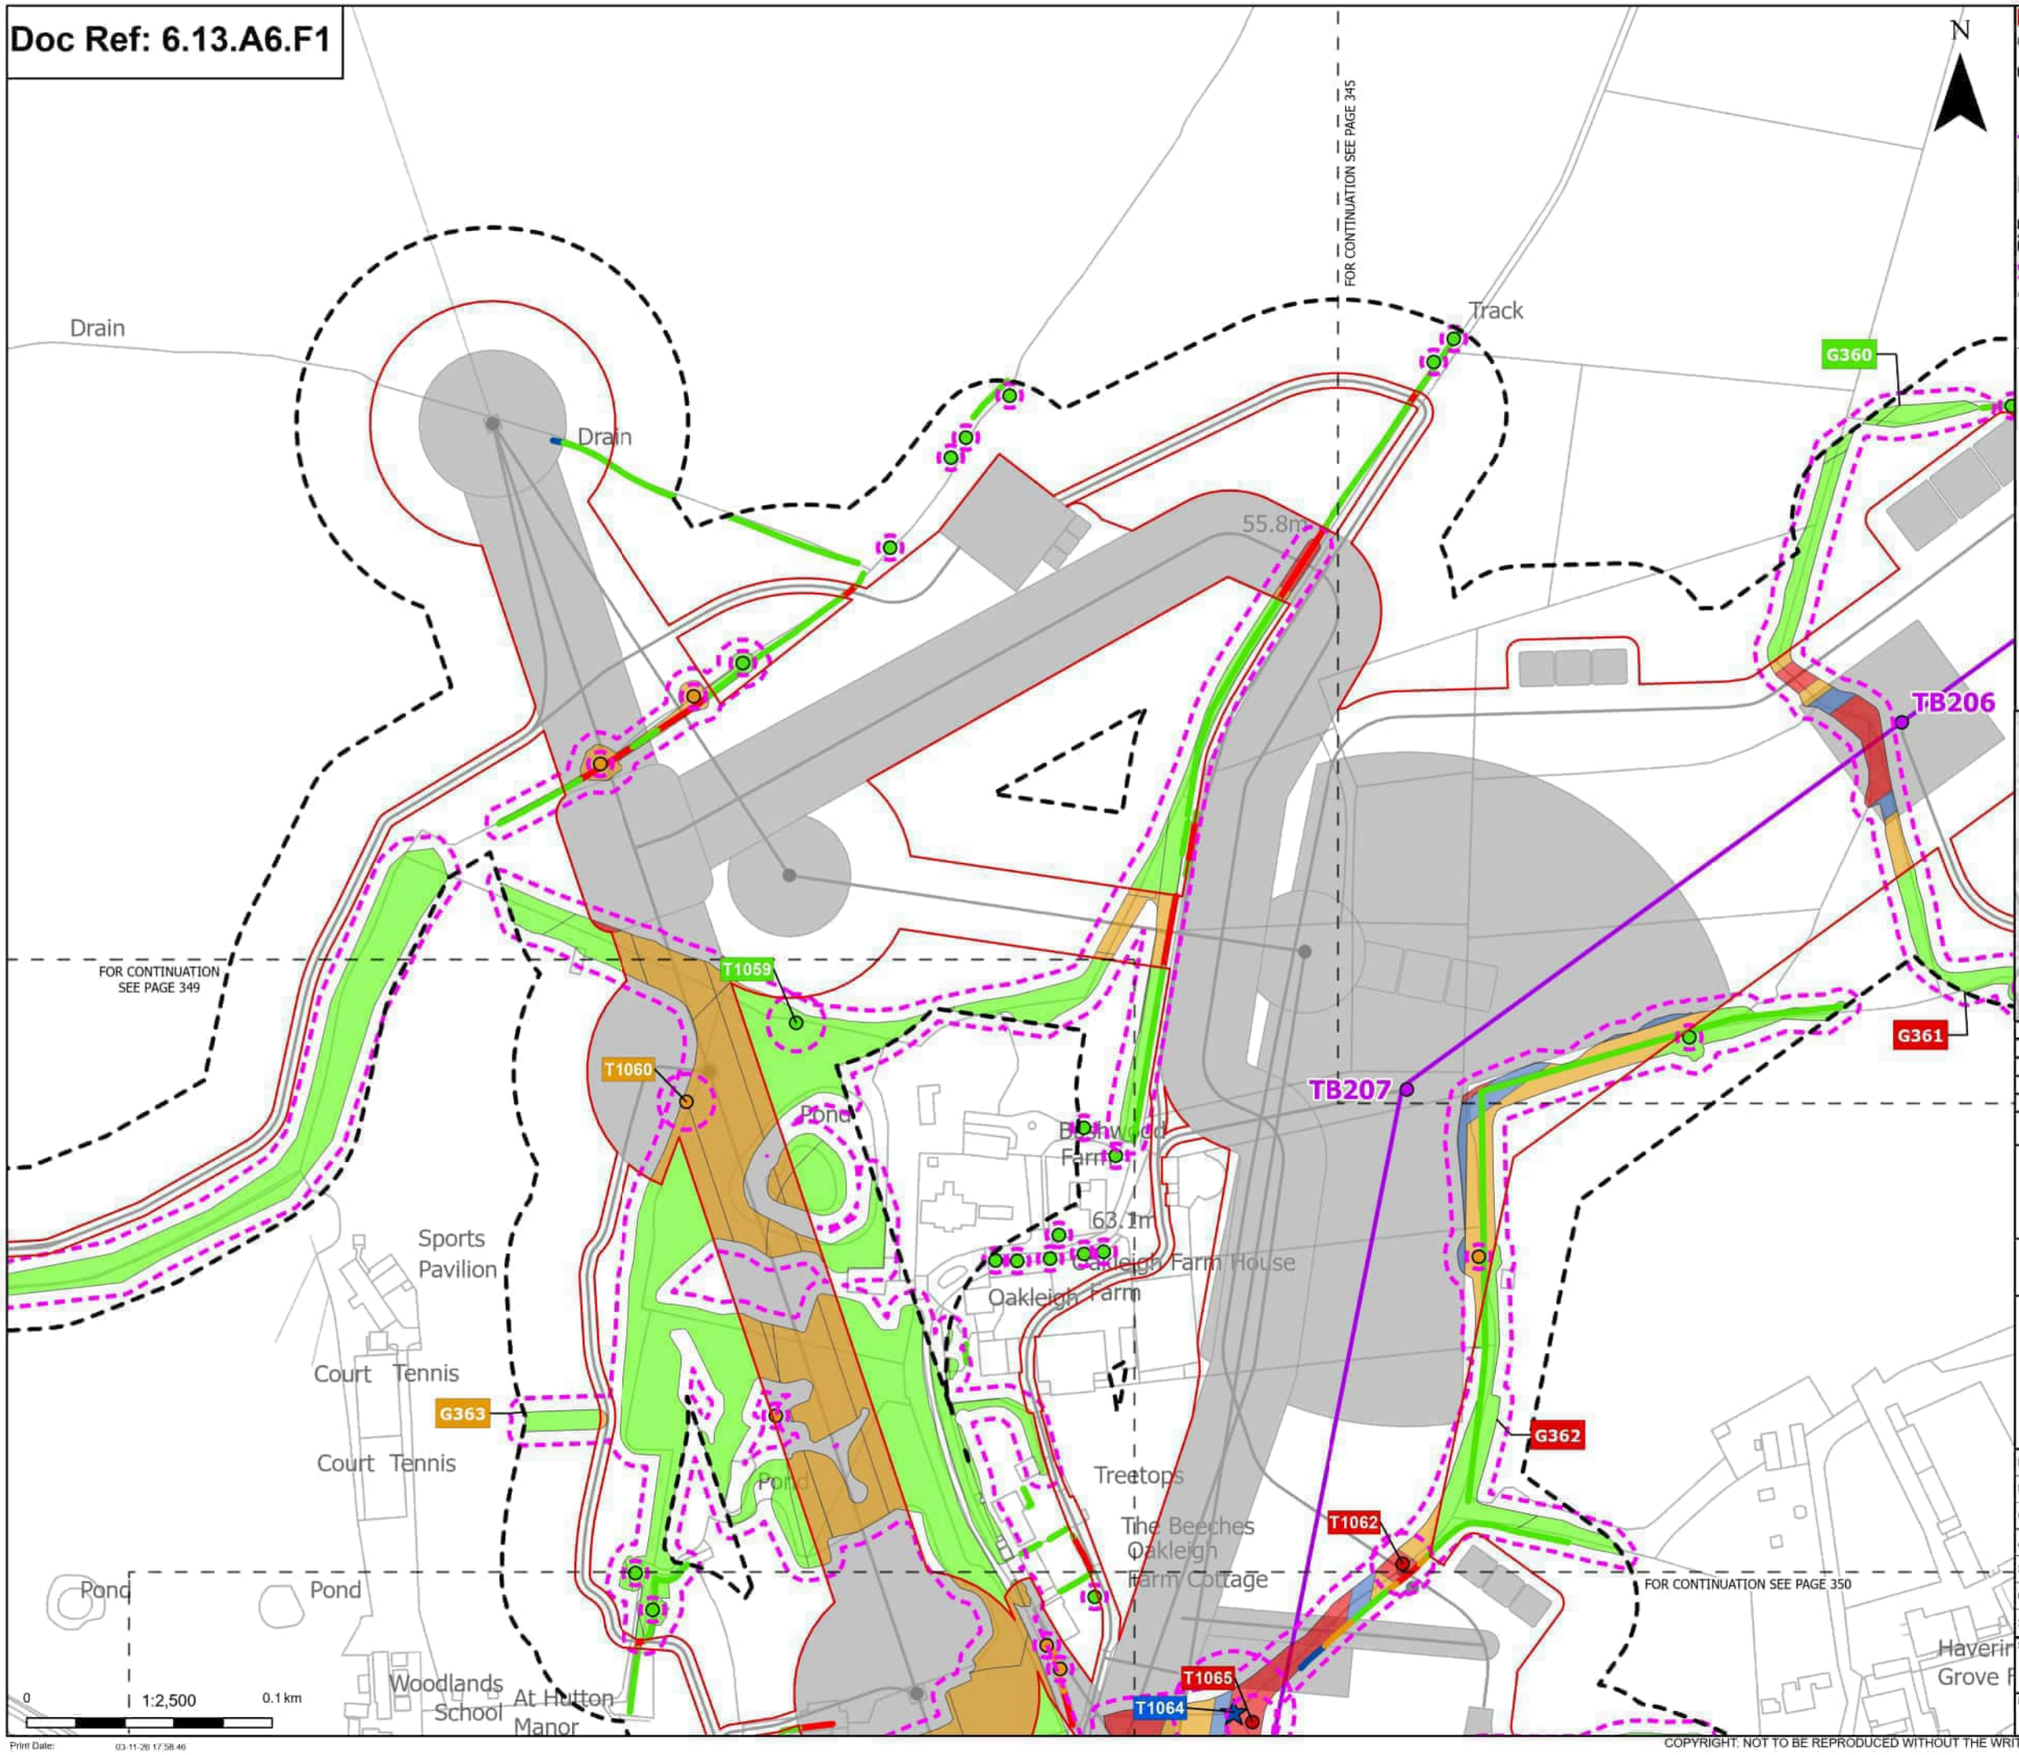

Order Limits
Sheet index outline

Proposed project design details
- Proposed standard lattice pylon location
- Proposed overhead line alignment
- Other temporary and permanent construction and operational works

Discipline specific constraints
- Arboriculture Study Area
- Root protection area

Veteran Trees - Impact
- Affected Managed

Trees - Impact
- Removed
- Potentially Affected
- Unaffected

Hedgerow - Impact
- Removed
- Affected Managed
- Potentially Affected
- Unaffected

Groups of trees - Impact
- Removed
- Affected Managed
- Potentially Affected
- Unaffected

Note: The proposed overhead line alignment and proposed underground cable alignment together comprise the alignment. For further details regarding the design, please refer to Figures 4.1 (document reference 6.4.F1) and 4.2 (document reference 6.4.F2).

Notes: Background mapping information has been reproduced from the Ordnance Survey by permission of Ordnance Survey of the Controller of His Majesty's Stationery Office. © Crown copyright and database rights (2025) Licence OS100024241 and AC0000807948. © Crown copyright and database rights 2025 Ordnance Survey AC0000808122. Contains public sector information licensed under the Open Government Licence v3.0, © National Grid UK



Rev	Date	Description	Drawn	Check	Approv
C	Mar 2026	FOR DCO APPLICATION	JAL	AF	KB
B	Feb 2026	FOR DCO APPLICATION	JAL	AF	KB
A	Aug 2025	FOR DCO APPLICATION	JAL	AF	KB

nationalgrid

PROJECT: Norwich to Tilbury

Planning Inspectorate App Number: EN020027
Regulation 5(2)(a)

Title:

Figure A13.6.1- Landscape and Visual Arboriculture Impacts Plan
Page 348 of 396


Designed	M. Watson	Date	March 26
Drawn	J. Acero Leon	Date	March 26
Checked	A. Fell	Date	March 26
Approved	K. Burrows	Date	March 26
Scale:	1:2,500	Datum:	AOD
Original Size:	A3	Grid:	OS
Suitability Code:	A2	Project Number:	10059280

Suitability Description: Accepted as Concept Stage

Drawing Number: 10059280-ARC-EBD-ZZ-DR-ZZ-00393 | Revision: C

COPYRIGHT: NOT TO BE REPRODUCED WITHOUT THE WRITTEN PERMISSION OF NATIONAL GRID ELECTRICITY TRANSMISSION Plc

Doc Ref: 6.13.A6.F1

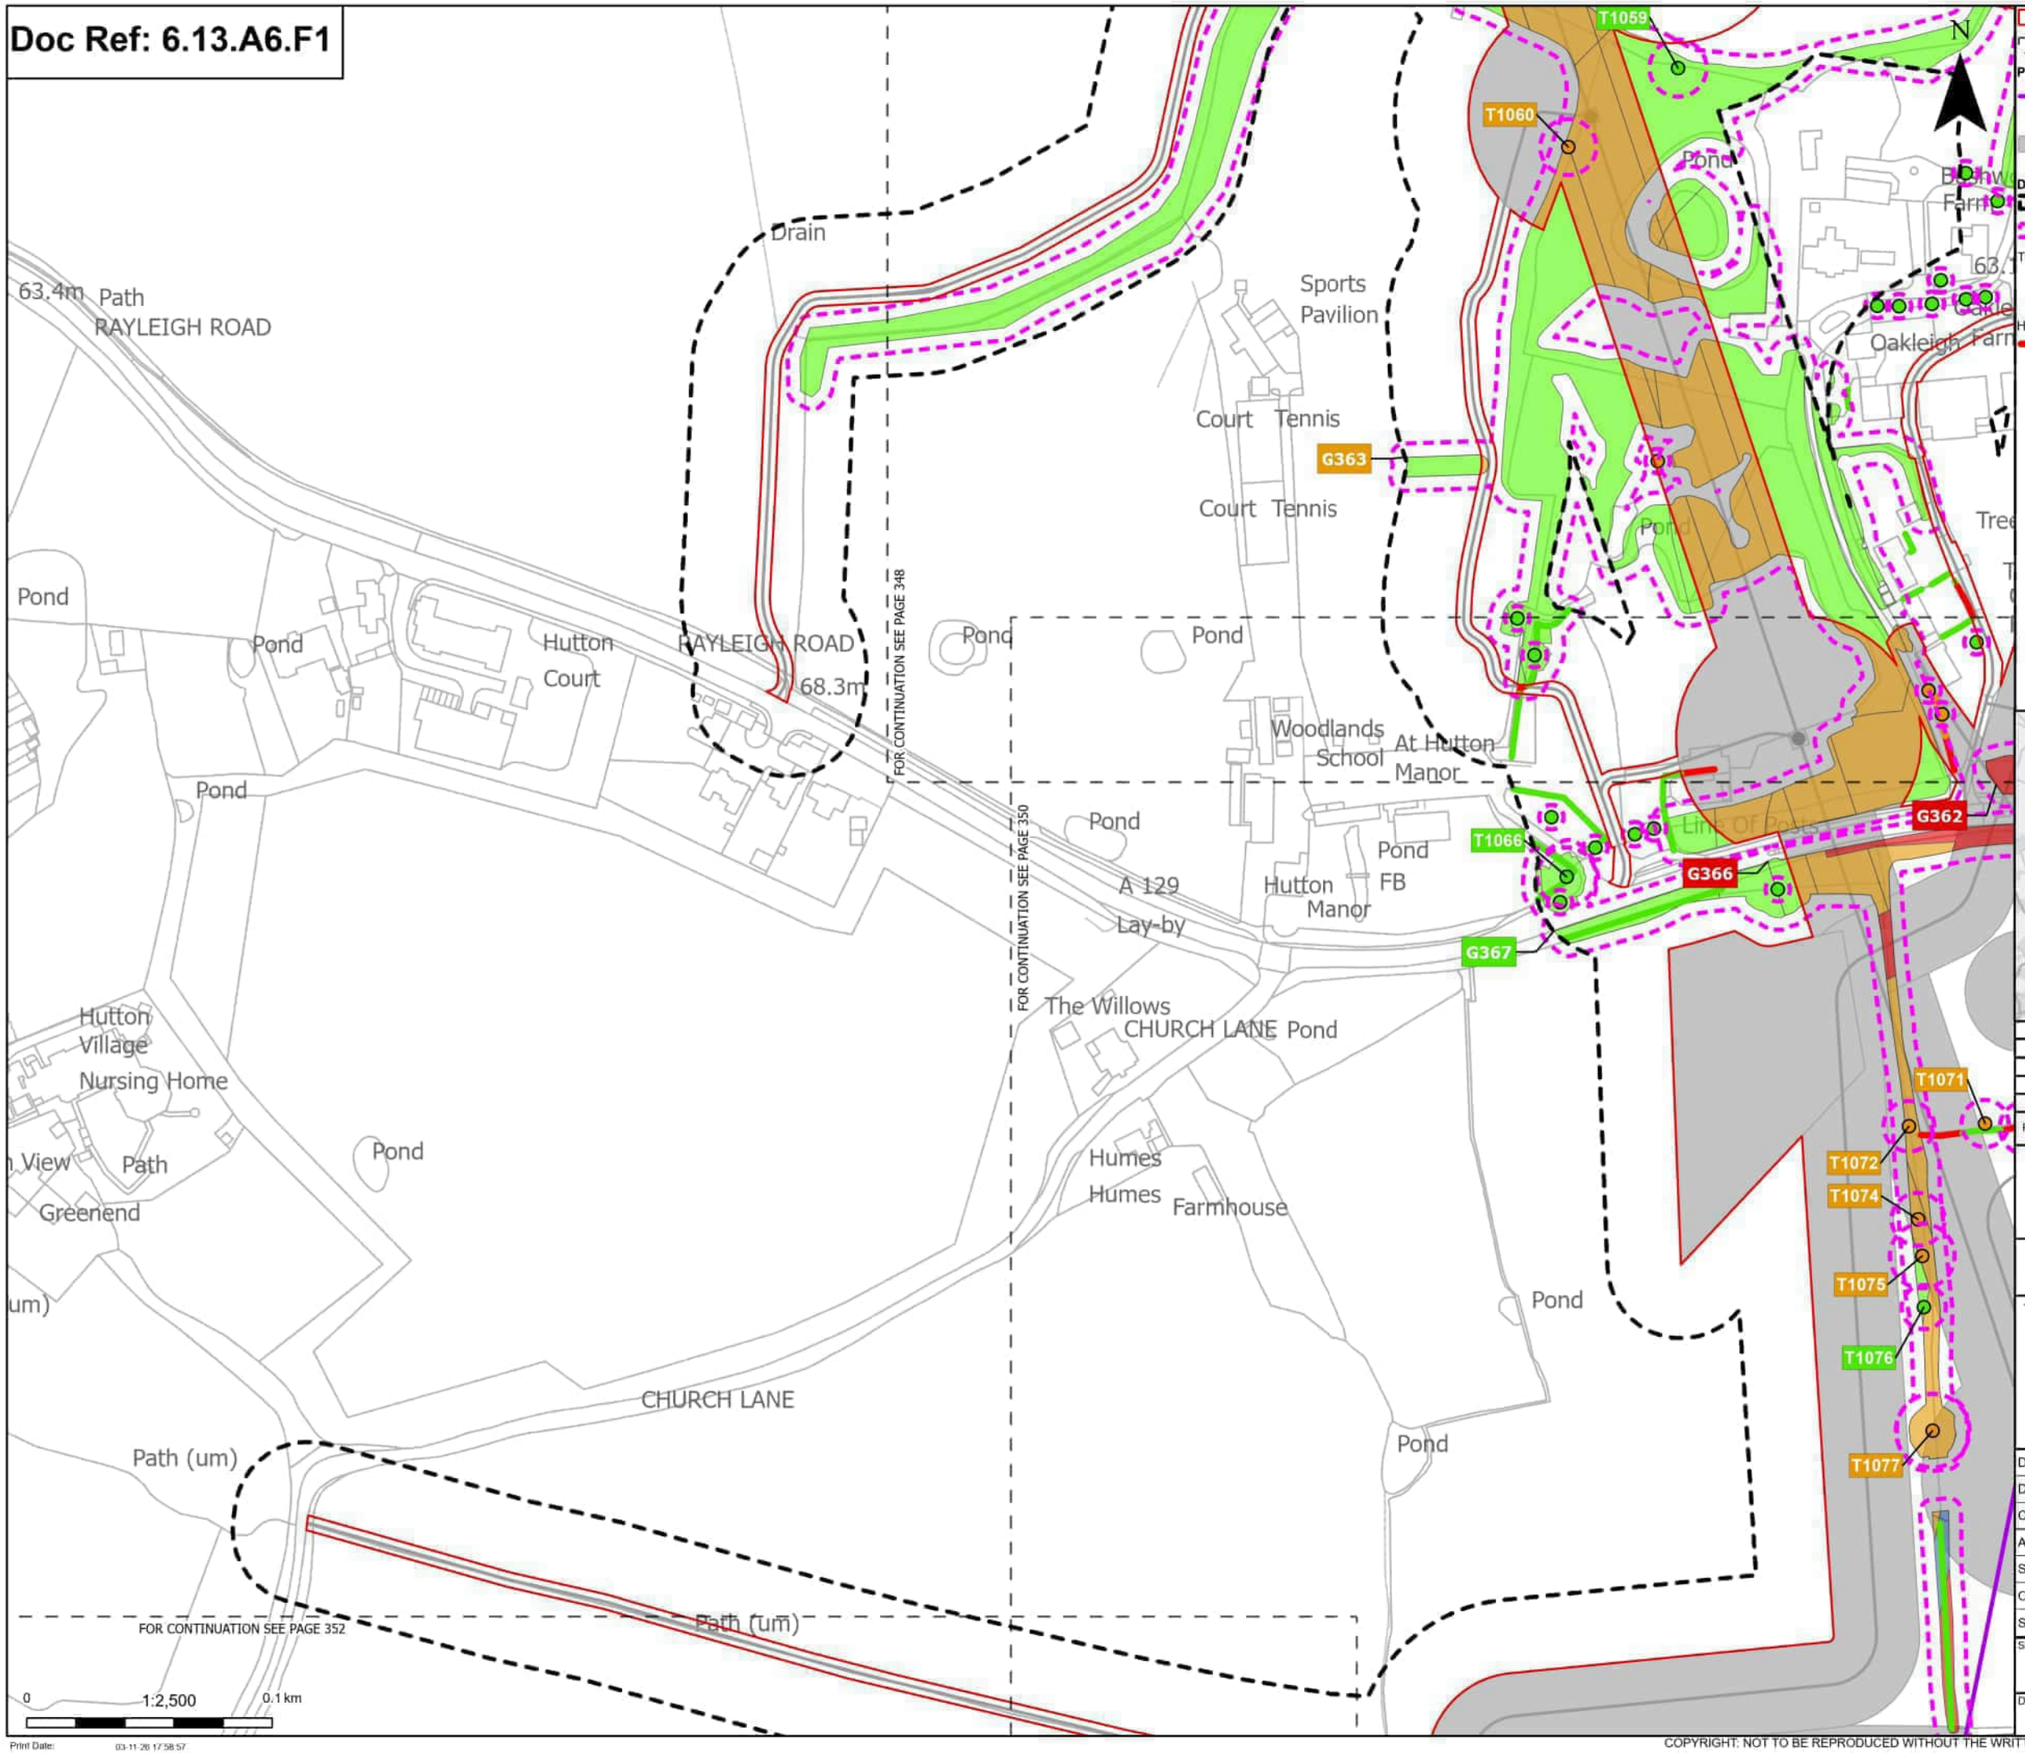

Order Limits
Sheet index outline

Proposed project design details
Proposed overhead line alignment
Other temporary and permanent construction and operational works

Discipline specific constraints
Arboriculture Study Area
Root protection area

Trees - Impact
Potentially Affected
Unaffected

Hedgerow - Impact
Removed
Potentially Affected
Unaffected

Groups of trees - Impact
Removed
Affected Managed
Potentially Affected
Unaffected

Note: The proposed overhead line alignment and proposed underground cable alignment together comprise the alignment. For further details regarding the design, please refer to Figures 4.1 (document reference 6.4.F1) and 4.2 (document reference 6.4.F2).

Notes: Background mapping information has been reproduced from the Ordnance Survey by permission of Ordnance Survey of the Controller of His Majesty's Stationery Office. © Crown copyright and database rights (2025) Licence OS100024241 and AC0000807948. © Crown copyright and database rights 2025 Ordnance Survey AC0000808122, Contains public sector information licensed under the Open Government Licence v3.0, © National Grid UK



Rev	Date	Description	Drawn	Check	Approv
C	Mar 2026	FOR DCO APPLICATION	JAL	AF	KB
B	Feb 2026	FOR DCO APPLICATION	JAL	AF	KB
A	Aug 2025	FOR DCO APPLICATION	JAL	AF	KB

nationalgrid

PROJECT: Norwich to Tilbury

Planning Inspectorate App Number: EN020027
Regulation 5(2)(a)

Title:

Figure A13.6.1- Landscape and Visual Arboriculture Impacts Plan
Page 349 of 396

Designed	M. Watson	Date	March 26
Drawn	J. Acero Leon	Date	March 26
Checked	A. Fell	Date	March 26
Approved	K. Burrows	Date	March 26
Scale:	1:2,500	Datum:	AOD
Original Size:	A3	Grid:	OS
Suitability Code:	A2	Project Number:	10059280


Suitability Description:
Accepted as Concept Stage

Drawing Number: 10059280-ARC-EBD-ZZ-DR-ZZ-00393
Revision: C

Print Date: 03-11-26 17:58:57

COPYRIGHT: NOT TO BE REPRODUCED WITHOUT THE WRITTEN PERMISSION OF NATIONAL GRID ELECTRICITY TRANSMISSION Plc

Doc Ref: 6.13.A6.F1

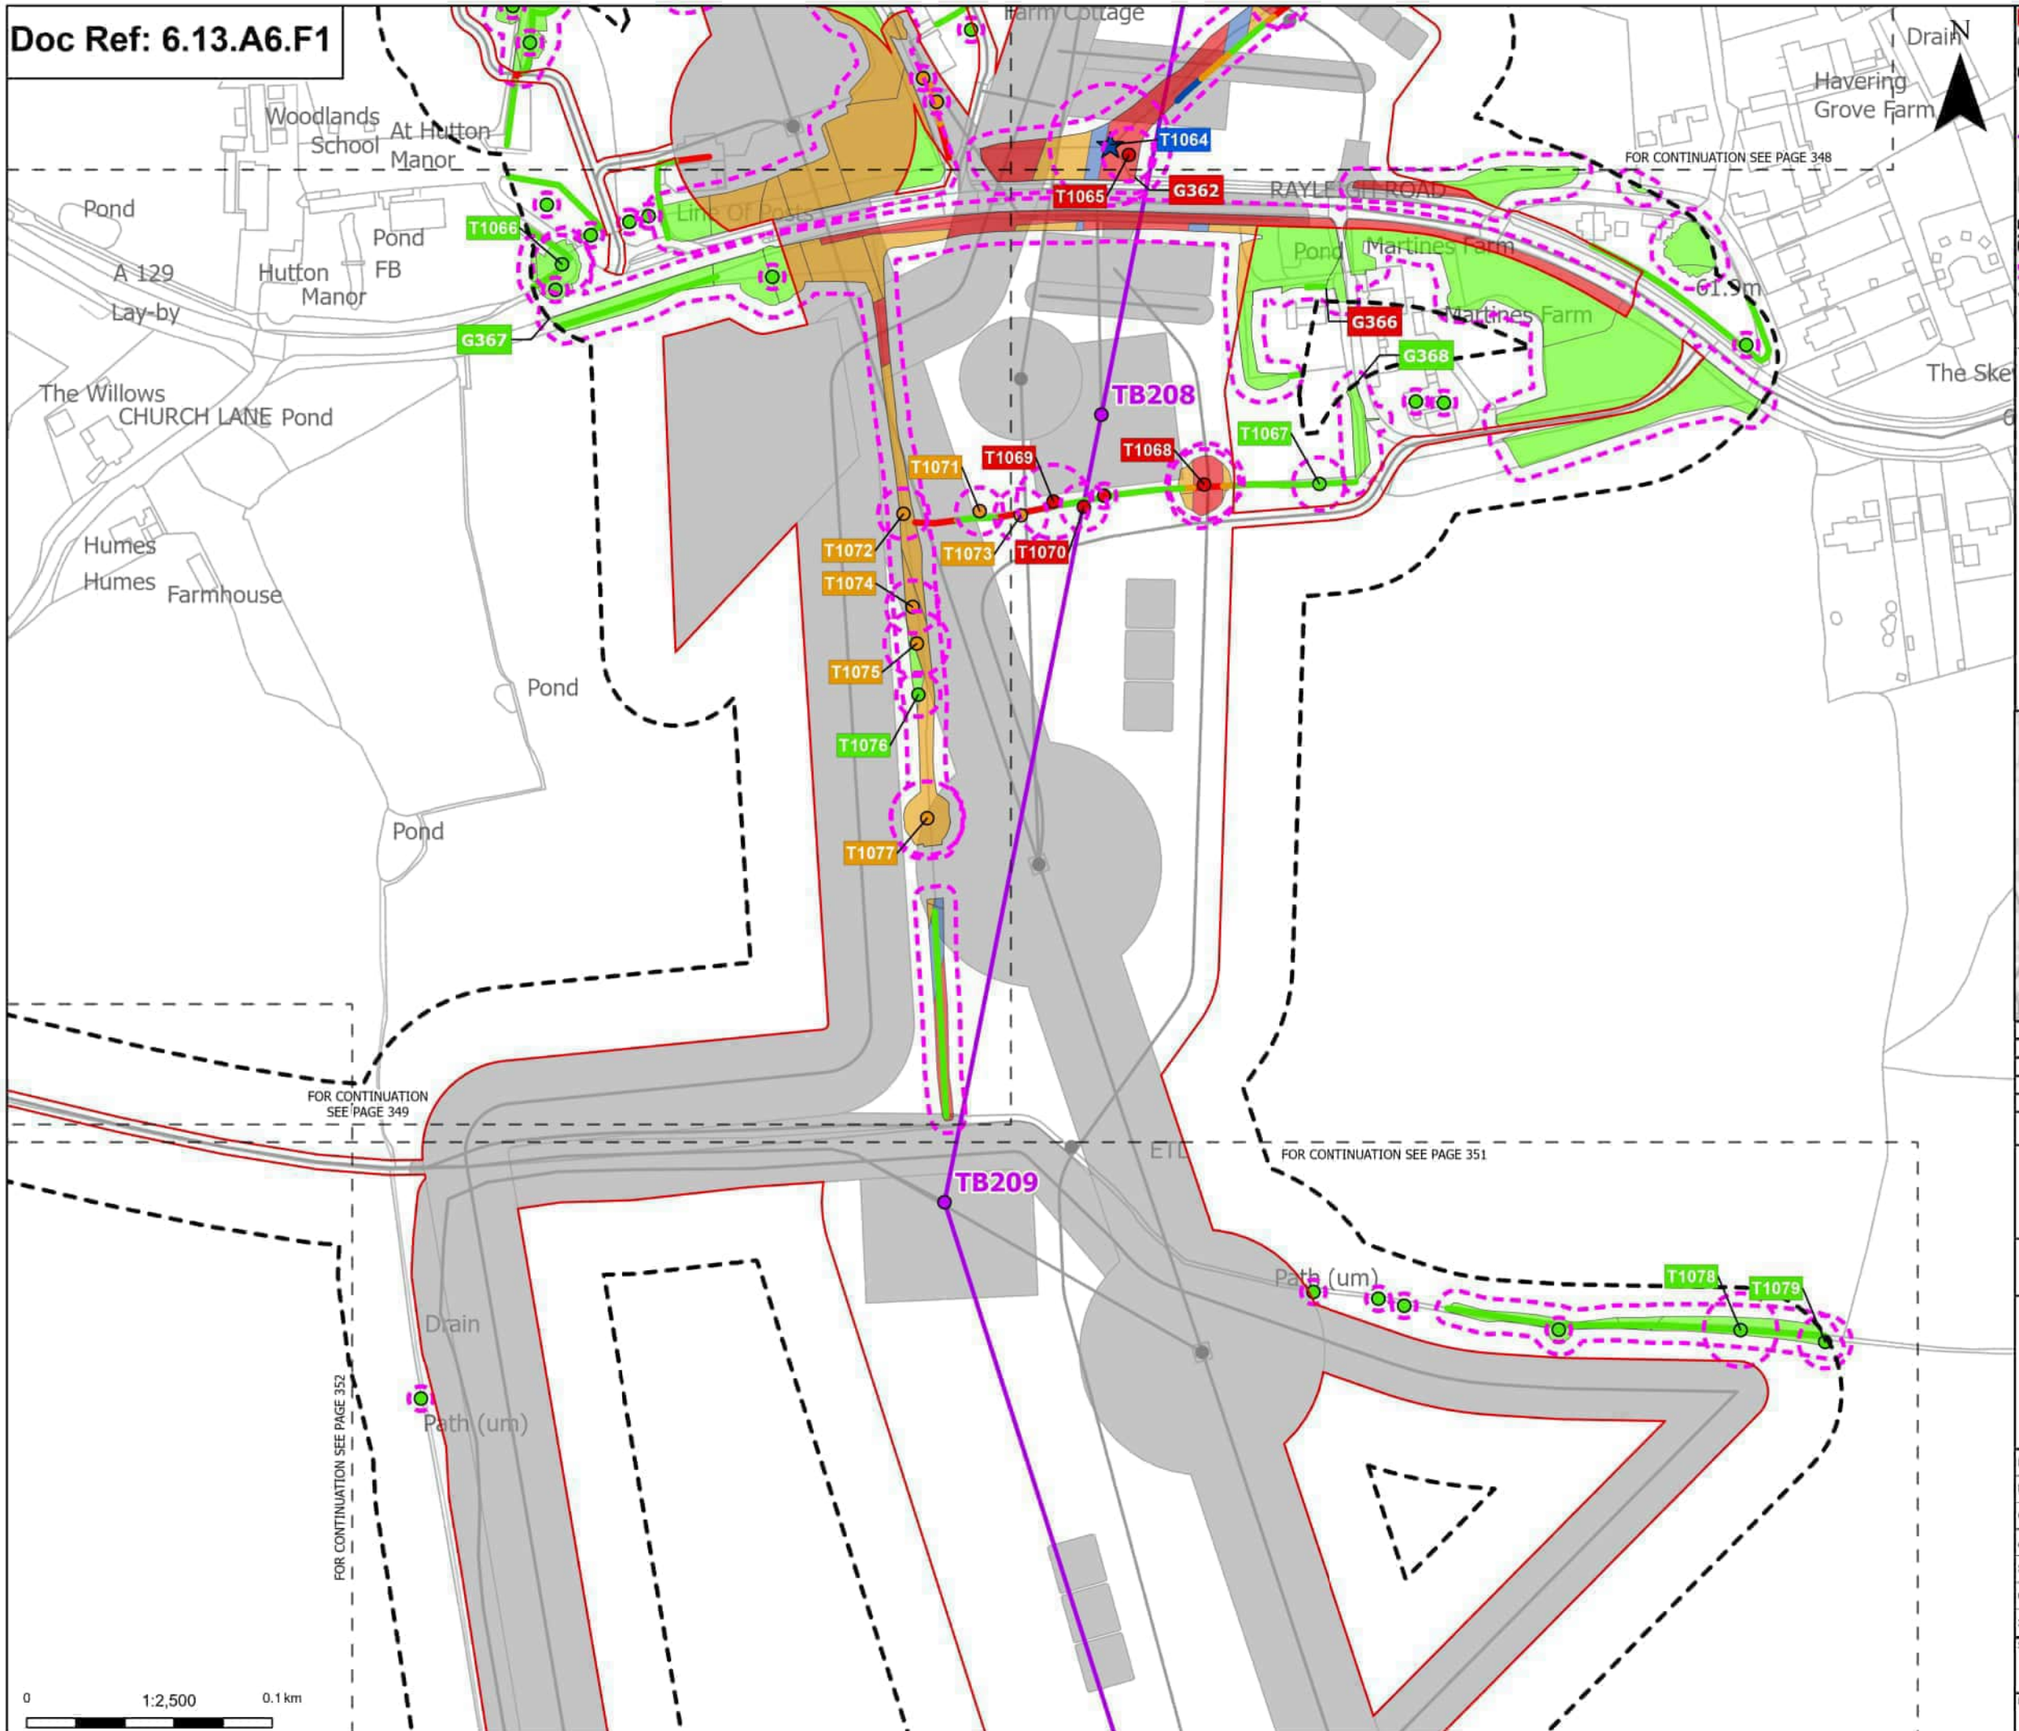

Order Limits
Sheet index outline

Proposed project design details
Proposed standard lattice pylon location
Proposed overhead line alignment
Other temporary and permanent construction and operational works

Discipline specific constraints
Arboriculture Study Area
Root protection area

Veteran Trees - Impact
Affected Managed

Trees - Impact
Removed
Potentially Affected
Unaffected

Hedgerow - Impact
Removed
Affected Managed
Potentially Affected
Unaffected

Groups of trees - Impact
Removed
Affected Managed
Potentially Affected
Unaffected

Note: The proposed overhead line alignment and proposed underground cable alignment together comprise the alignment. For further details regarding the design, please refer to Figures 4.1 (document reference 6.4.F1) and 4.2 (document reference 6.4.F2).

Notes: Background mapping information has been reproduced from the Ordnance Survey by permission of Ordnance Survey of the Controller of His Majesty's Stationery Office. © Crown copyright and database rights (2025) Licence OS100024241 and AC0000807948. © Crown copyright and database rights 2025 Ordnance Survey AC0000808122. Contains public sector information licensed under the Open Government Licence v3.0, © National Grid UK



Rev	Date	Description	Drawn	Check	Approv
C	Mar 2026	FOR DCO APPLICATION	JAL	AF	KB
B	Feb 2026	FOR DCO APPLICATION	JAL	AF	KB
A	Aug 2025	FOR DCO APPLICATION	JAL	AF	KB

nationalgrid

PROJECT: Norwich to Tilbury

Planning Inspectorate App Number: EN020027
Regulation 5(2)(a)

Title:

Figure A13.6.1- Landscape and Visual Arboriculture Impacts Plan
Page 350 of 396

Designed	M. Watson	Date	March 26
Drawn	J. Acero Leon	Date	March 26
Checked	A. Fell	Date	March 26
Approved	K. Burrows	Date	March 26
Scale:	1:2,500	Datum:	AOD
Original Size:	A3	Grid:	OS
Suitability Code:	A2	Project Number:	10059280

Suitability Description:
Accepted as Concept Stage

Drawing Number: 10059280-ARC-EBD-ZZ-DR-ZZ-00393
Revision: C

COPYRIGHT: NOT TO BE REPRODUCED WITHOUT THE WRITTEN PERMISSION OF NATIONAL GRID ELECTRICITY TRANSMISSION Plc