AENC-LSTC-ENG-DWG-0002

Norwich to Tilbury

Volume 2: Plans, Drawings and Sections


Document: 2.16 Trees and Hedgerows to be Removed and or Managed Plans - Section D

Final Issue B

May 2026

Planning Inspectorate Reference: EN020027

Infrastructure Planning (Applications: Prescribed Forms and Procedure) Regulations 2009 Regulation 5(2)(o)

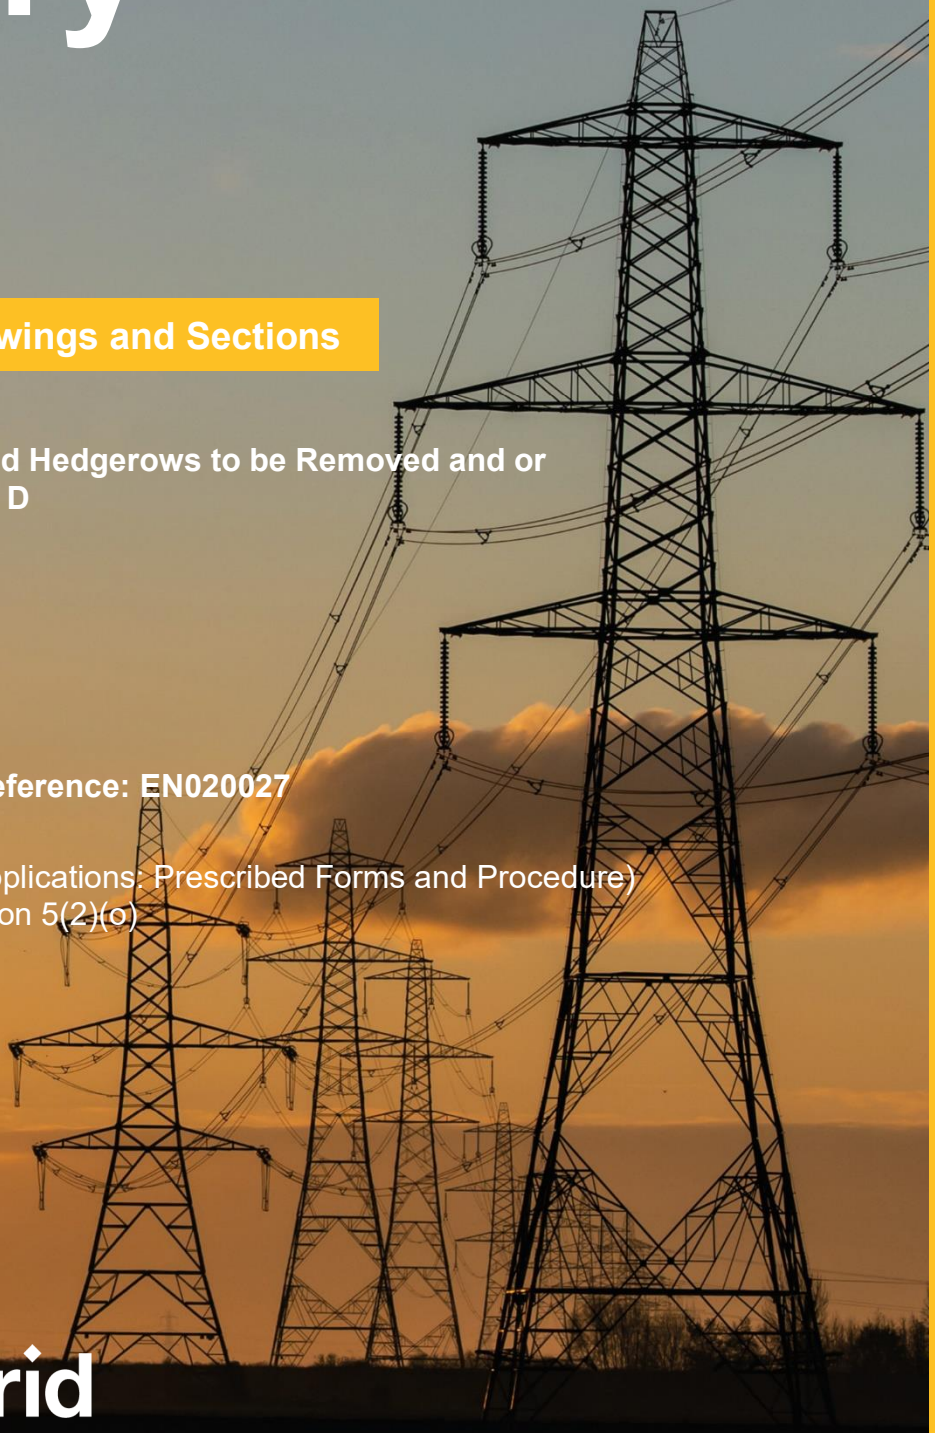

nationalgrid

Application Document 2.16


THE NATIONAL GRID (NORWICH TO TILBURY) ORDER
TREES AND HEDGEROWS TO BE REMOVED AND OR MANAGED PLANS KEY PLAN
REGULATION 5(2)(o)
SECTION D (SHEET 1 OF 1,
BRAINTREE DISTRICT COUNCIL, COLCHESTER CITY COUNCIL AND TENDRING DISTRICT COUNCIL)

SHEET 1
SHEET 2
SHEET 3
SHEET 4
SHEET 5
SHEET 6
SHEET 7
SHEET 8
SHEET 9

Tendring District Council
Colchester City Council
Braintree District Council

SECTION C
SECTION D
SECTION E

SITE MAP

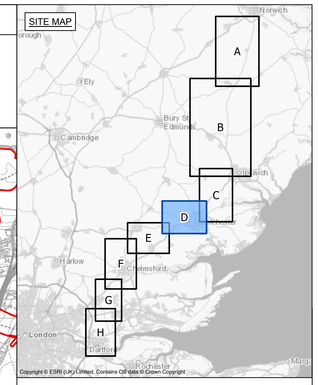

Copyright © ESRI (UK) Limited, Contains OS data © Crown Copyright

Legend

- Local authority boundary
- Section boundary & local authority boundary
- Section boundary
- Sheet index
- Order Limits

Notes

1. These plans are indicative and the Project will sit within the Order Limits. Due to the need for future flexibility, National Grid will be applying for Order Limits and Limits of Deviation within its DCO, within which any final alignment would lie.

2. For additional detail on the plan suites, please refer to the Guide to Plans (document reference 2.0), located in the Volume 2 of the DCO application.

3. This drawing is scaled at paper size A0, therefore any prints taken at smaller sizes will affect accuracy of the measurement units and should not be scaled against.

Coordinate System: British National Grid

Sheet X Centroid Coordinate: 594955 Sheet Y Centroid Coordinate: 227102

0 250 500 1,000 1,500 Metres

BACKGROUND MAPPING INFORMATION HAS BEEN REPRODUCED FROM THE ORDNANCE SURVEY BY PERMISSION OF ORDNANCE SURVEY OF THE CONTROLLER OF HIS MAJESTY'S STATIONERY OFFICE. © CROWN COPYRIGHT AND DATABASE RIGHTS (2025) LICENCE OS100024241 AND AC0000807948.

Issue	Date	Remarks	Drawn	Checked	Approved
B	MAY-2026	For deadline four	TMH	JPC	KR
A	AUG-2025	For DCO submission	EOS	JPC	KR

Title

THE NATIONAL GRID
(NORWICH TO TILBURY) ORDER
TREES AND HEDGEROWS TO BE REMOVED AND OR MANAGED PLANS KEY PLAN
REGULATION 5(2)(o)
SECTION D (SHEET 1 OF 1,
BRAINTREE DISTRICT COUNCIL,
COLCHESTER CITY COUNCIL AND
TENDRING DISTRICT COUNCIL)

nationalgrid

PINS Application Number
EN020027

National Grid Drawing Reference
AENC-LSTC-ENG-DWG-0002


Scale	Sheet Size	Sheet	Issue
1:17,000	A0	SHEET 1 OF 1	B

D

COPYRIGHT. NOT TO BE REPRODUCED WITHOUT THE WRITTEN PERMISSION OF NATIONAL GRID ELECTRICITY TRANSMISSION Plc

Application Document 2.16

THE NATIONAL GRID (NORWICH TO TILBURY) ORDER
TREES AND HEDGEROWS TO BE REMOVED AND OR MANAGED PLANS
REGULATION 5(2)(o)
SECTION D (SHEET 1 OF 9,
COLCHESTER CITY COUNCIL AND TENDRING DISTRICT COUNCIL)

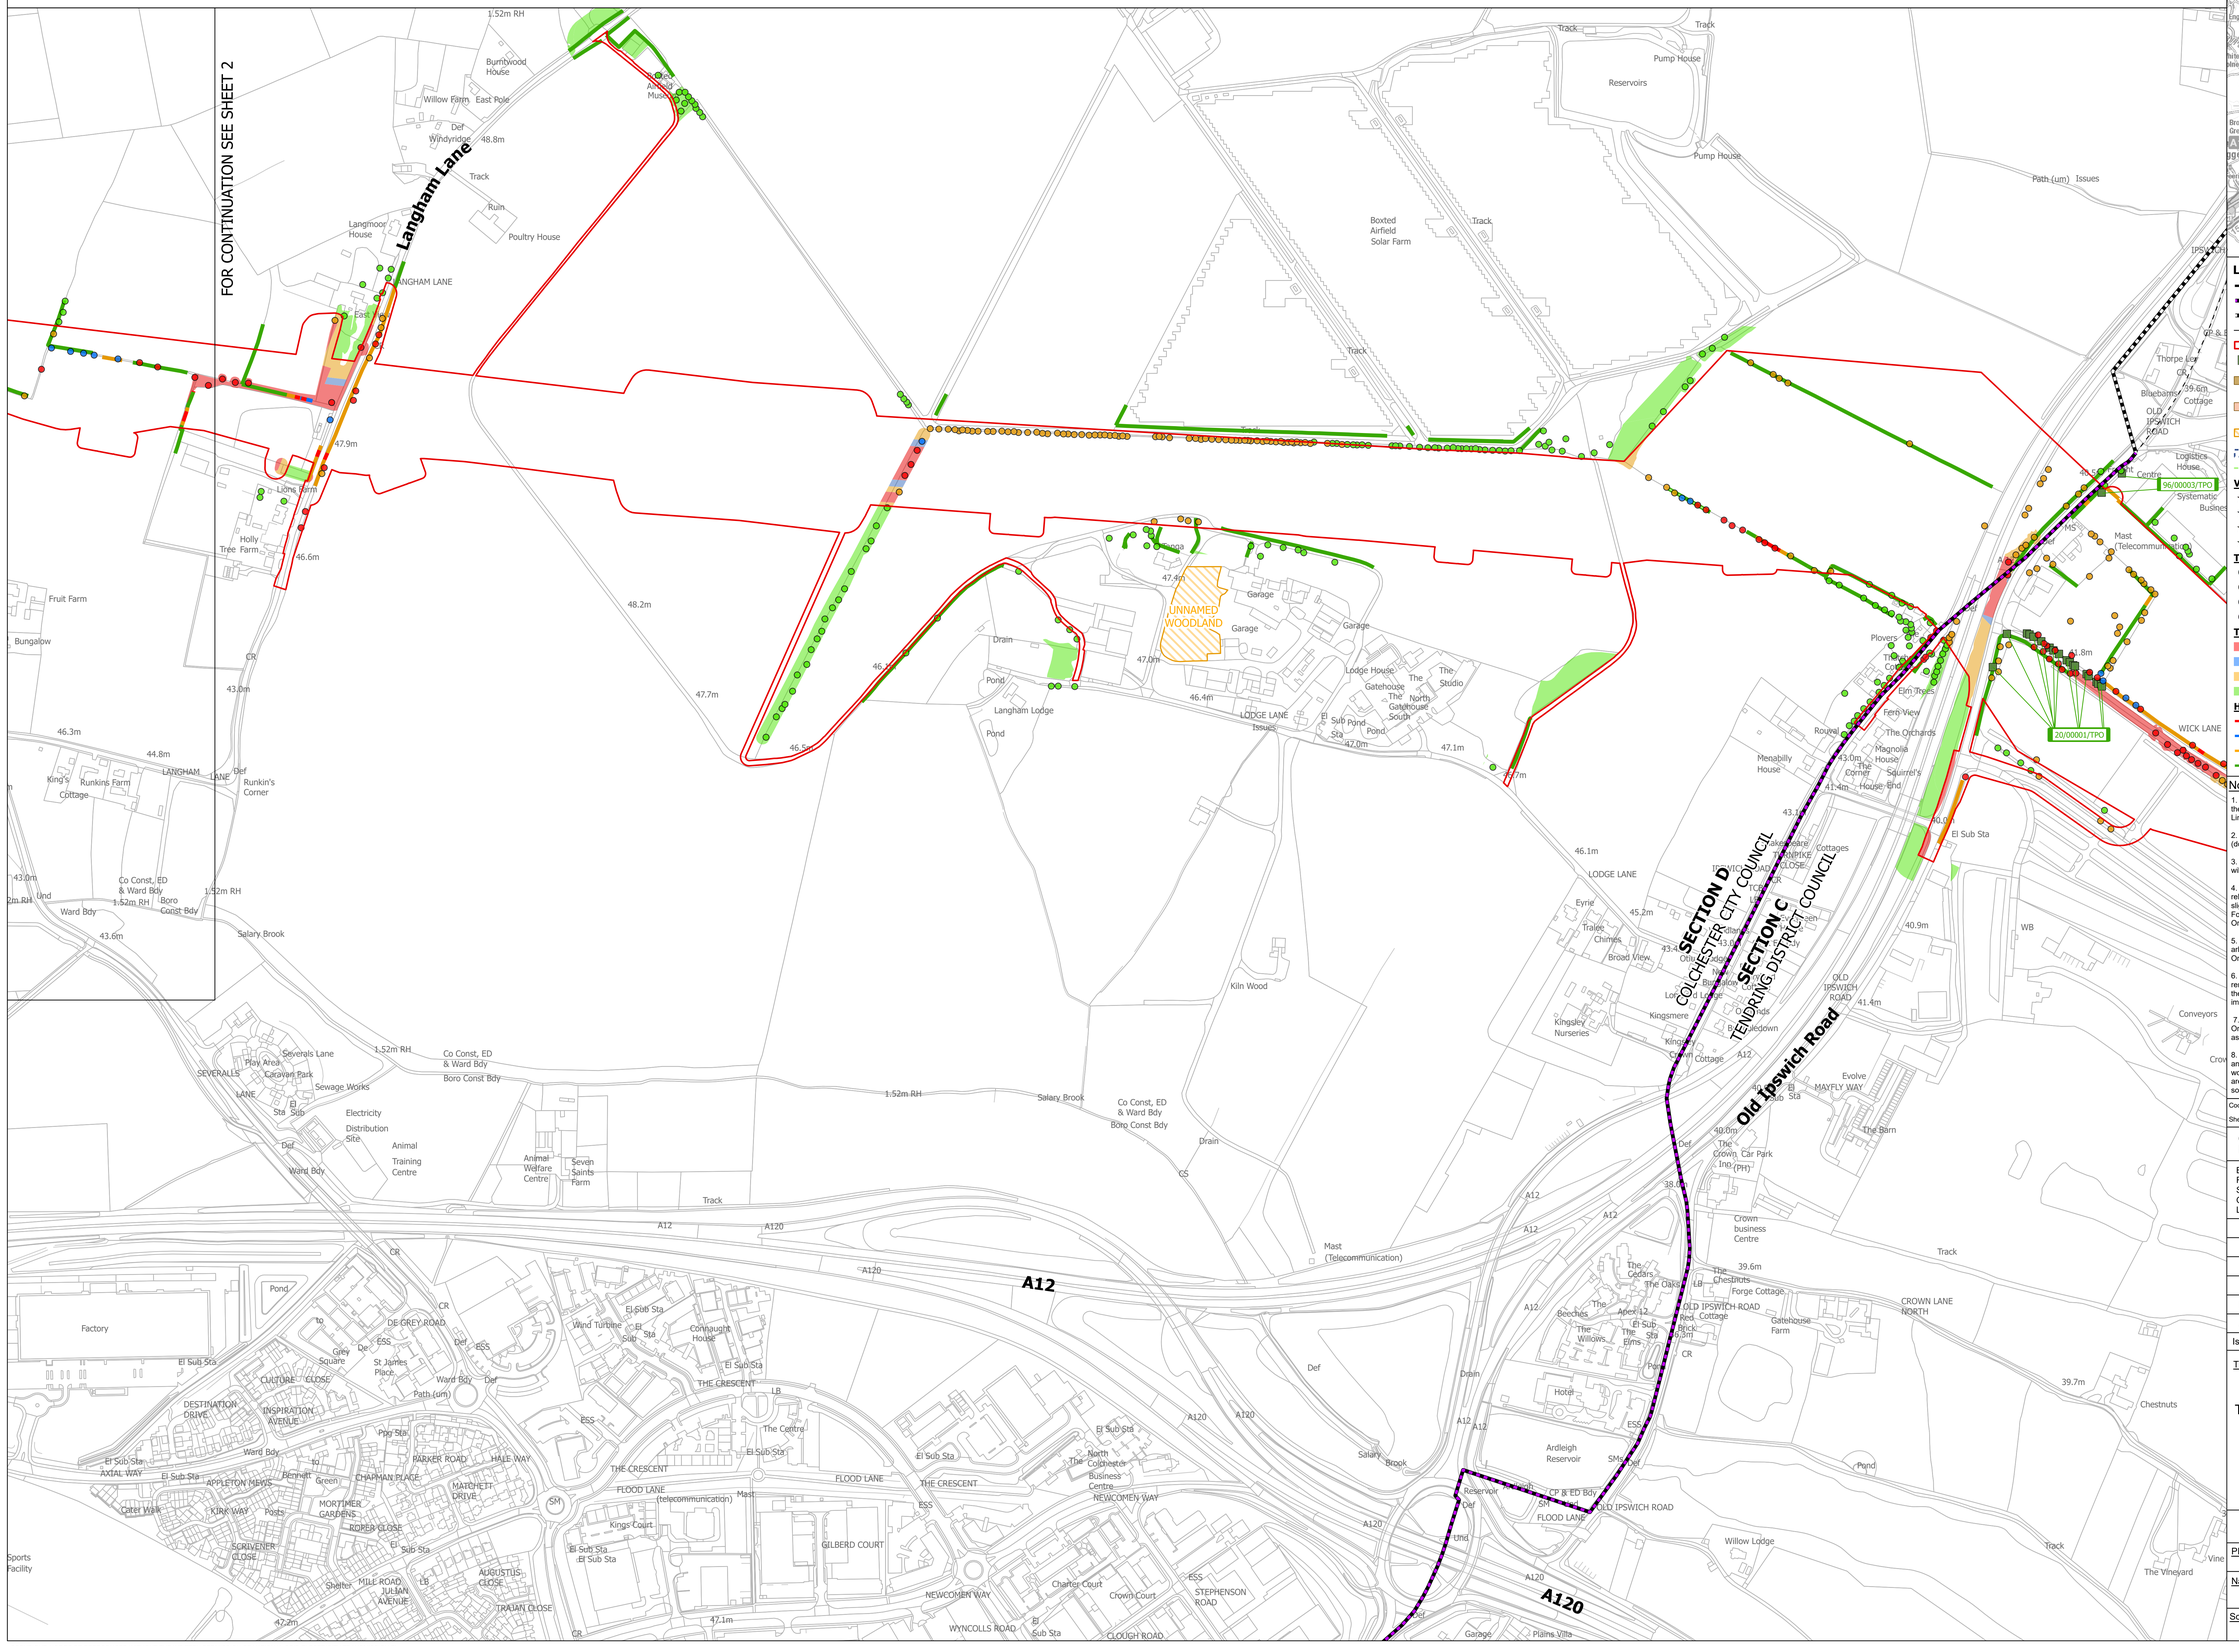

SITE MAP

Legend

- Local authority boundary
- Section boundary & local authority boundary
- Section boundary
- Sheet index cutlines
- Order Limits
- Individual Tree Preservation Order
- Ancient woodland inventory (Natural England) as per DCO submission
- Project defined ancient woodland as per DCO submission
- Updated ancient woodland (Natural England) as per October 2025
- Veteran tree group
- Important hedgerows

Veteran tree
- Removed
- Affected managed
- Potentially affected
- Unaffected

Tree
- Removed
- Affected managed
- Potentially affected
- Unaffected

Tree groups
- Removed
- Affected managed
- Potentially affected
- Unaffected

Hedgerows
- Removed
- Affected managed
- Potentially affected
- Unaffected

Notes

1. These plans are indicative and the Project will sit within the Order Limits. Due to the need for future flexibility, National Grid will be applying for Order Limits and Limits of Deviation within its DCO, within which any final alignment would lie.

2. For additional detail on the plan suites, please refer to the Guide to Plans (document reference 2.0), located in the Volume 2 of the DCO application.

3. This drawing is scaled at paper size A0, therefore any prints taken at smaller sizes will affect accuracy of the measurement units and should not be scaled against.

4. Spatial locations and details of Tree Preservation Orders have been provided by relevant Local Planning Authorities and their projected spatial locations may differ slightly to those recorded during the arboricultural survey undertaken by the Project. For the avoidance of doubt, references to any tree subject to a Tree Preservation Order on these plans include any such slight differences.

5. The Tree Preservation Order data illustrated on the plans is limited to the arboriculture study area (which applies a 30 m buffer from the outer edge of the Order Limits).

6. Reference to any tree, shrub, shrubbery, hedgerow, or important hedgerow being removed, affected managed, potentially affected or unaffected is without prejudice to the exercise of any power in relation to such tree, shrub, shrubbery, hedgerow, or important hedgerow on the terms of the DCO.

7. The numbered references to trees comprised in any Individual Tree Preservation Order shown on these plans include any tree to which the relevant line points as well as any tree overlapping any such tree, whether or not a line points to it or not.

8. For the avoidance of doubt, where the section and/or local authority boundary and/or Order Limits shown on these plans overlie any tree, hedgerow or ancient woodland shown on these plans such that they are partially obscured these plans are to be interpreted as if the tree, hedgerow or ancient woodland in question is not so obscured.

Coordinate System: British National Grid

Sheet X Centroid Coordinate: 601537 Sheet Y Centroid Coordinate: 229702

0 50 100 200 250 Metres

BACKGROUND MAPPING INFORMATION HAS BEEN REPRODUCED FROM THE ORDNANCE SURVEY BY PERMISSION OF ORDNANCE SURVEY OF THE CONTROLLER OF HIS MAJESTY'S STATIONERY OFFICE. © CROWN COPYRIGHT AND DATABASE RIGHTS (2025) LICENCE OS100024241 AND AC0000807948.

Issue	Date	Remarks	Drawn	Checked	Approved
B	MAY-2026	For deadline four	TMH	JPC	KR
A	AUG-2025	For DCO submission	EOS	JPC	KR

Title

THE NATIONAL GRID (NORWICH TO TILBURY) ORDER TREES AND HEDGEROWS TO BE REMOVED AND OR MANAGED PLANS REGULATION 5(2)(o) SECTION D (SHEET 1 OF 9, COLCHESTER CITY COUNCIL AND TENDRING DISTRICT COUNCIL)

nationalgrid

PINS Application Number: EN020027


National Grid Drawing Reference: AENC-LSTC-ENG-DWG-0002

Scale	Sheet Size	Sheet	Issue
1:2,500	A0	SHEET 1 OF 9	B


COPYRIGHT: NOT TO BE REPRODUCED WITHOUT THE WRITTEN PERMISSION OF NATIONAL GRID ELECTRICITY TRANSMISSION Plc

Application Document 2.16

THE NATIONAL GRID (NORWICH TO TILBURY) ORDER
TREES AND HEDGEROWS TO BE REMOVED AND OR MANAGED PLANS
REGULATION 5(2)(o)
SECTION D (SHEET 2 OF 9,
COLCHESTER CITY COUNCIL)

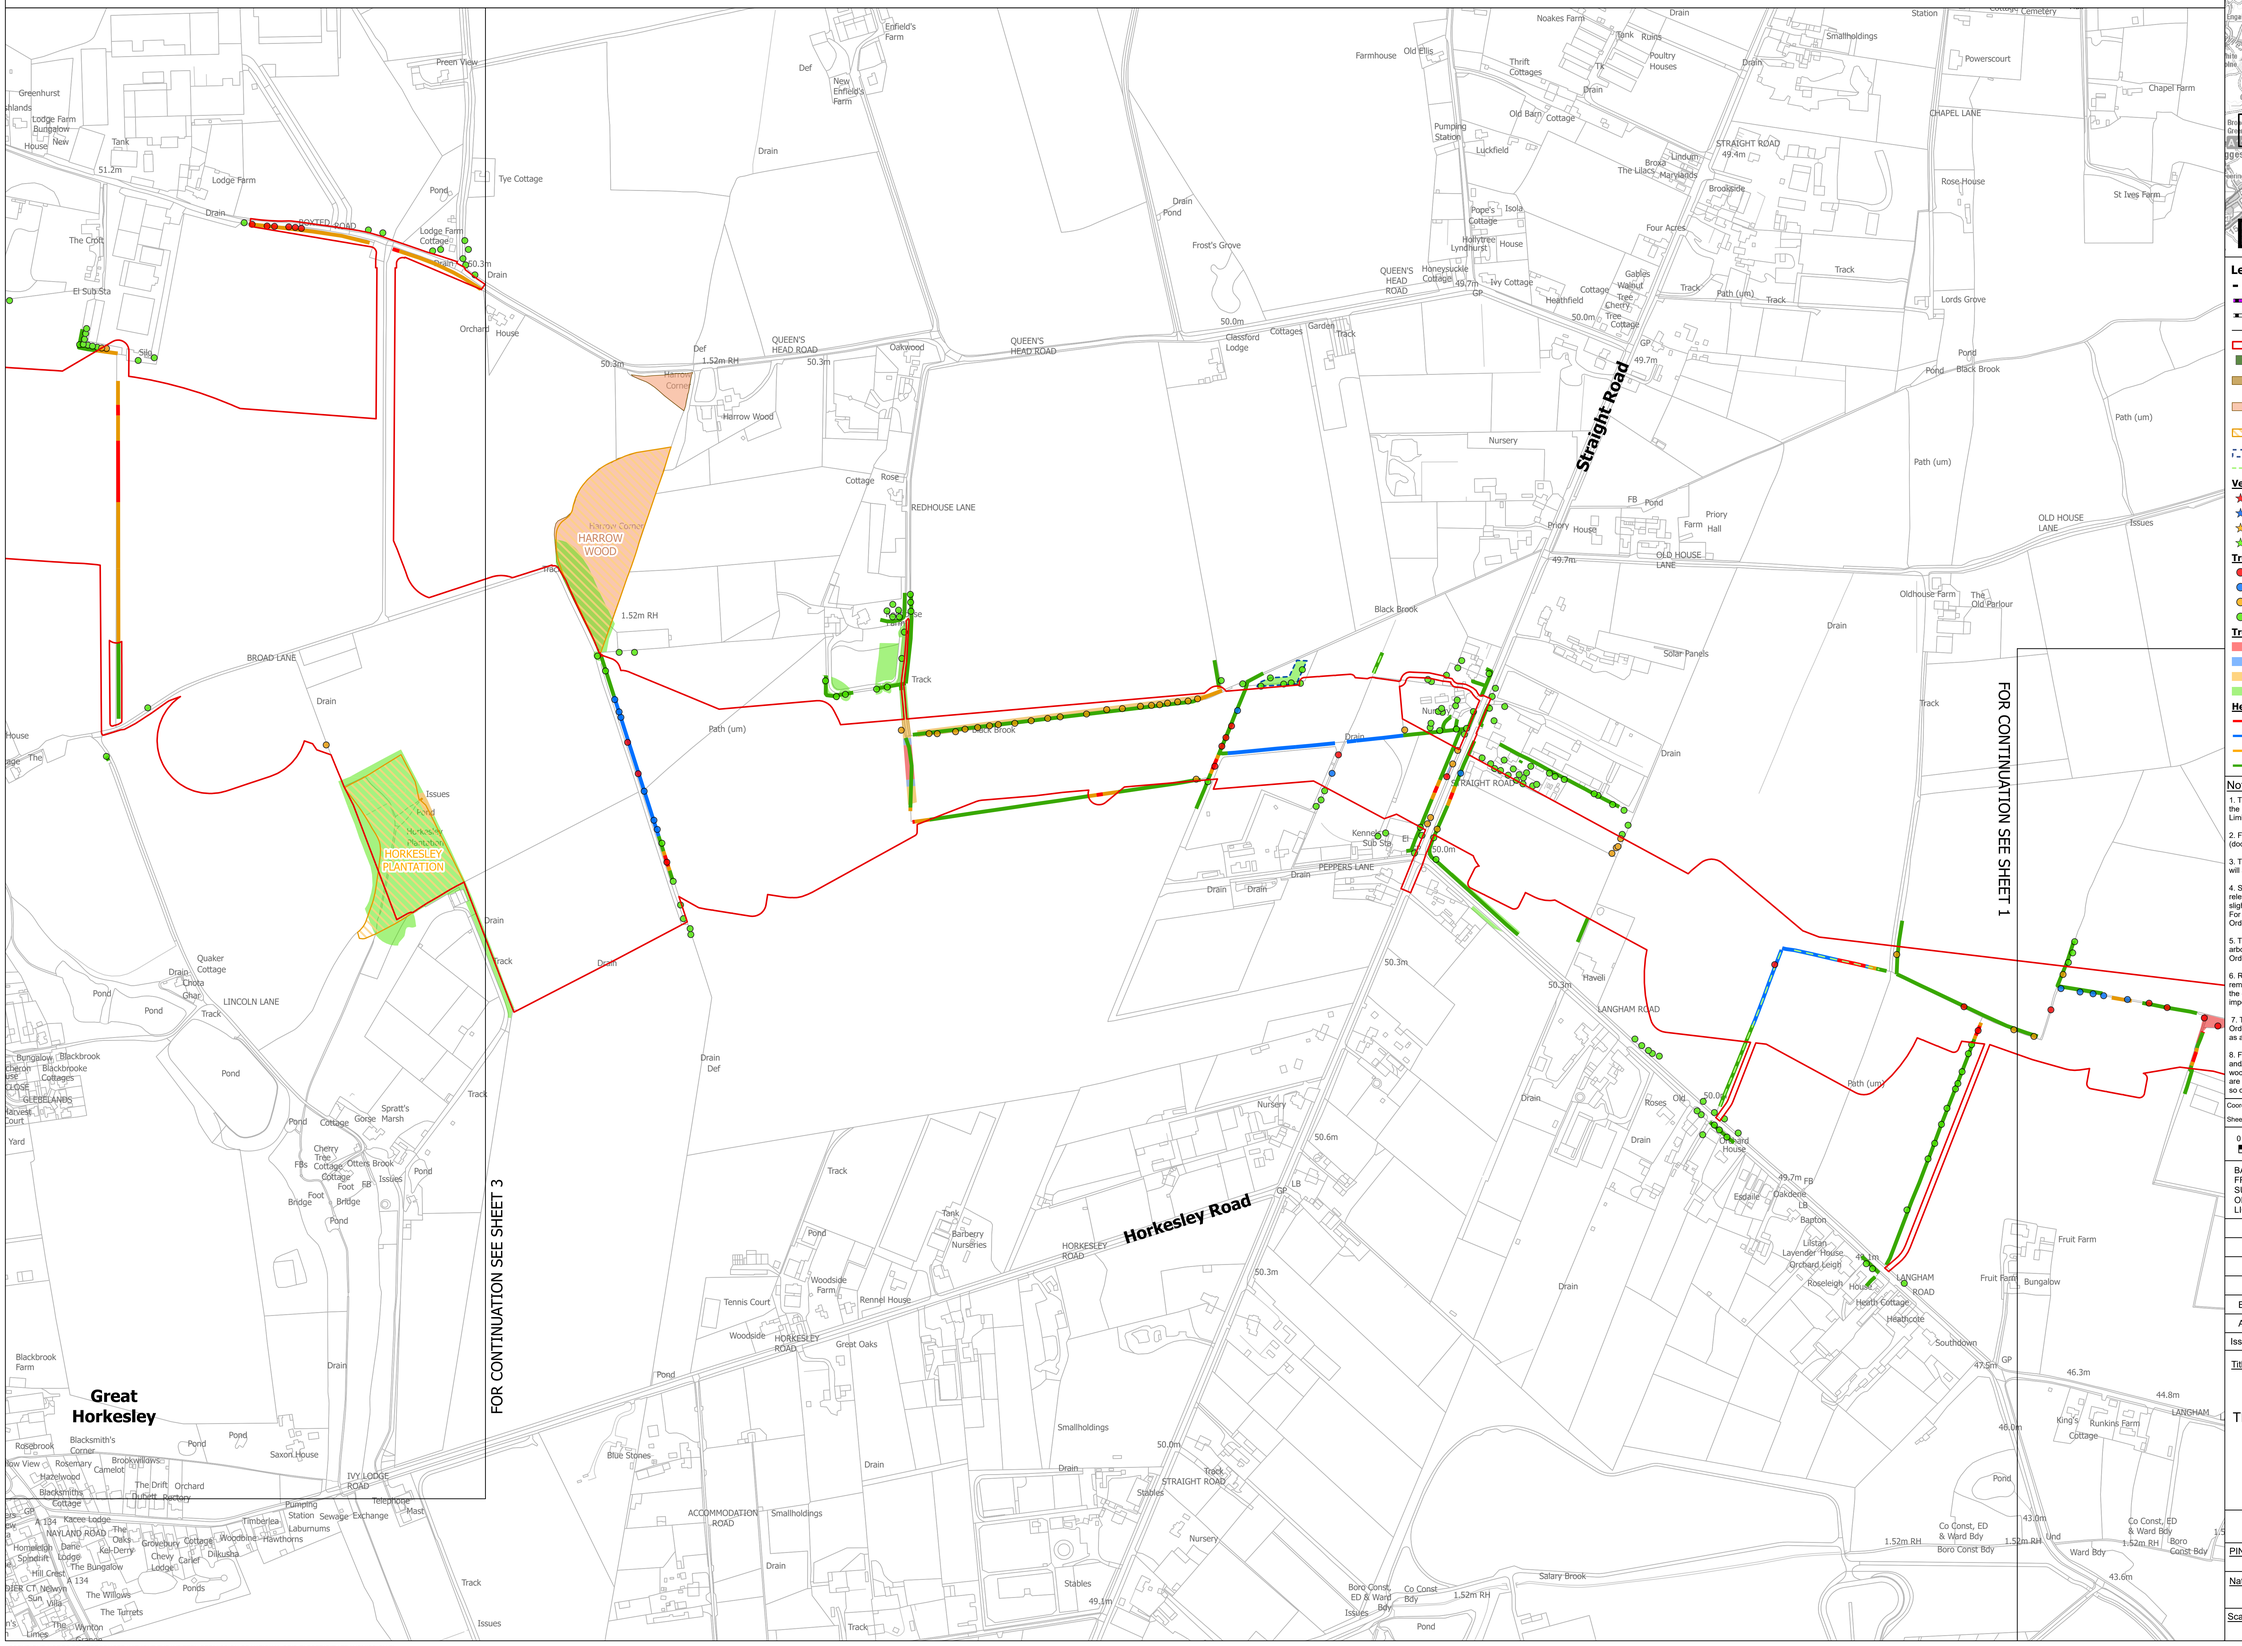

SITE MAP

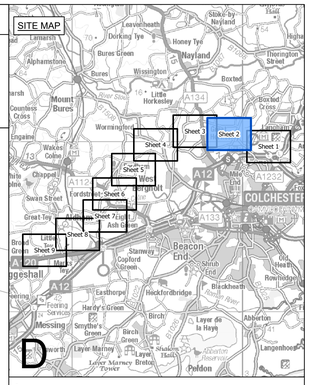

Legend

- Local authority boundary
- Section boundary & local authority boundary
- Section boundary
- Sheet index cutlines
- Order Limits
- Individual Tree Preservation Order
- Ancient woodland inventory (Natural England) as per DCO submission
- Project defined ancient woodland as per DCO submission
- Updated ancient woodland (Natural England) as per October 2025
- Veteran tree group
- Important hedgerows

Veteran tree
- Removed
- Affected managed
- Potentially affected
- Unaffected

Tree
- Removed
- Affected managed
- Potentially affected
- Unaffected

Tree groups
- Removed
- Affected managed
- Potentially affected
- Unaffected

Hedgerows
- Removed
- Affected managed
- Potentially affected
- Unaffected

Notes

1. These plans are indicative and the Project will sit within the Order Limits. Due to the need for future flexibility, National Grid will be applying for Order Limits and Limits of Deviation within its DCO, within which any final alignment would lie.

2. For additional detail on the plan suites, please refer to the Guide to Plans (document reference 2.0), located in the Volume 2 of the DCO application.

3. This drawing is scaled at paper size A0, therefore any prints taken at smaller sizes will affect accuracy of the measurement units and should not be scaled against.

4. Spatial locations and details of Tree Preservation Orders have been provided by relevant Local Planning Authorities and their projected spatial locations may differ slightly to those recorded during the arboricultural survey undertaken by the Project. For the avoidance of doubt, references to any tree subject to a Tree Preservation Order on these plans include any such slight differences.

5. The Tree Preservation Order data illustrated on the plans is limited to the arboriculture study area (which applies a 30 m buffer from the outer edge of the Order Limits).

6. Reference to any tree, shrub, shrubbery, hedgerow, or important hedgerow being removed, affected managed, potentially affected or unaffected is without prejudice to the exercise of any power in relation to such tree, shrub, shrubbery, hedgerow, or important hedgerow on the terms of the DCO.

7. The numbered references to trees comprised in any Individual Tree Preservation Order shown on these plans include any tree to which the relevant line points as well as any tree overlapping any such tree, whether or not a line points to it or not.

8. For the avoidance of doubt, where the section and/or local authority boundary and/or Order Limits shown on these plans overlie any tree, hedgerow or ancient woodland shown on these plans such that they are partially obscured these plans are to be interpreted as if the tree, hedgerow or ancient woodland in question is not so obscured.

Coordinate System: British National Grid

Sheet X Centroid Coordinate: 599216 Sheet Y Centroid Coordinate: 230441

0 50 100 150 200 250 Metres

BACKGROUND MAPPING INFORMATION HAS BEEN REPRODUCED FROM THE ORDNANCE SURVEY BY PERMISSION OF ORDNANCE SURVEY OF THE CONTROLLER OF HIS MAJESTY'S STATIONERY OFFICE. © CROWN COPYRIGHT AND DATABASE RIGHTS (2025) LICENCE OS100024241 AND AC0000807948.

Issue	Date	Remarks	Drawn	Checked	Approved
B	MAY-2026	For deadline four	TMH	JPC	KR
A	AUG-2025	For DCO submission	EOS	JPC	KR

Title

THE NATIONAL GRID
(NORWICH TO TILBURY) ORDER
TREES AND HEDGEROWS TO BE REMOVED AND OR MANAGED PLANS
REGULATION 5(2)(o)
SECTION D (SHEET 2 OF 9,
COLCHESTER CITY COUNCIL)

nationalgrid

PINS Application Number: EN020027


National Grid Drawing Reference: AENC-LSTC-ENG-DWG-0002

Scale	Sheet Size	Sheet	Issue
1:2,500	A0	SHEET 2 OF 9	B

COPYRIGHT. NOT TO BE REPRODUCED WITHOUT THE WRITTEN PERMISSION OF NATIONAL GRID ELECTRICITY TRANSMISSION Plc


Application Document 2.16

THE NATIONAL GRID (NORWICH TO TILBURY) ORDER
TREES AND HEDGEROWS TO BE REMOVED AND OR MANAGED PLANS
REGULATION 5(2)(o)
SECTION D (SHEET 3 OF 9,
COLCHESTER CITY COUNCIL)

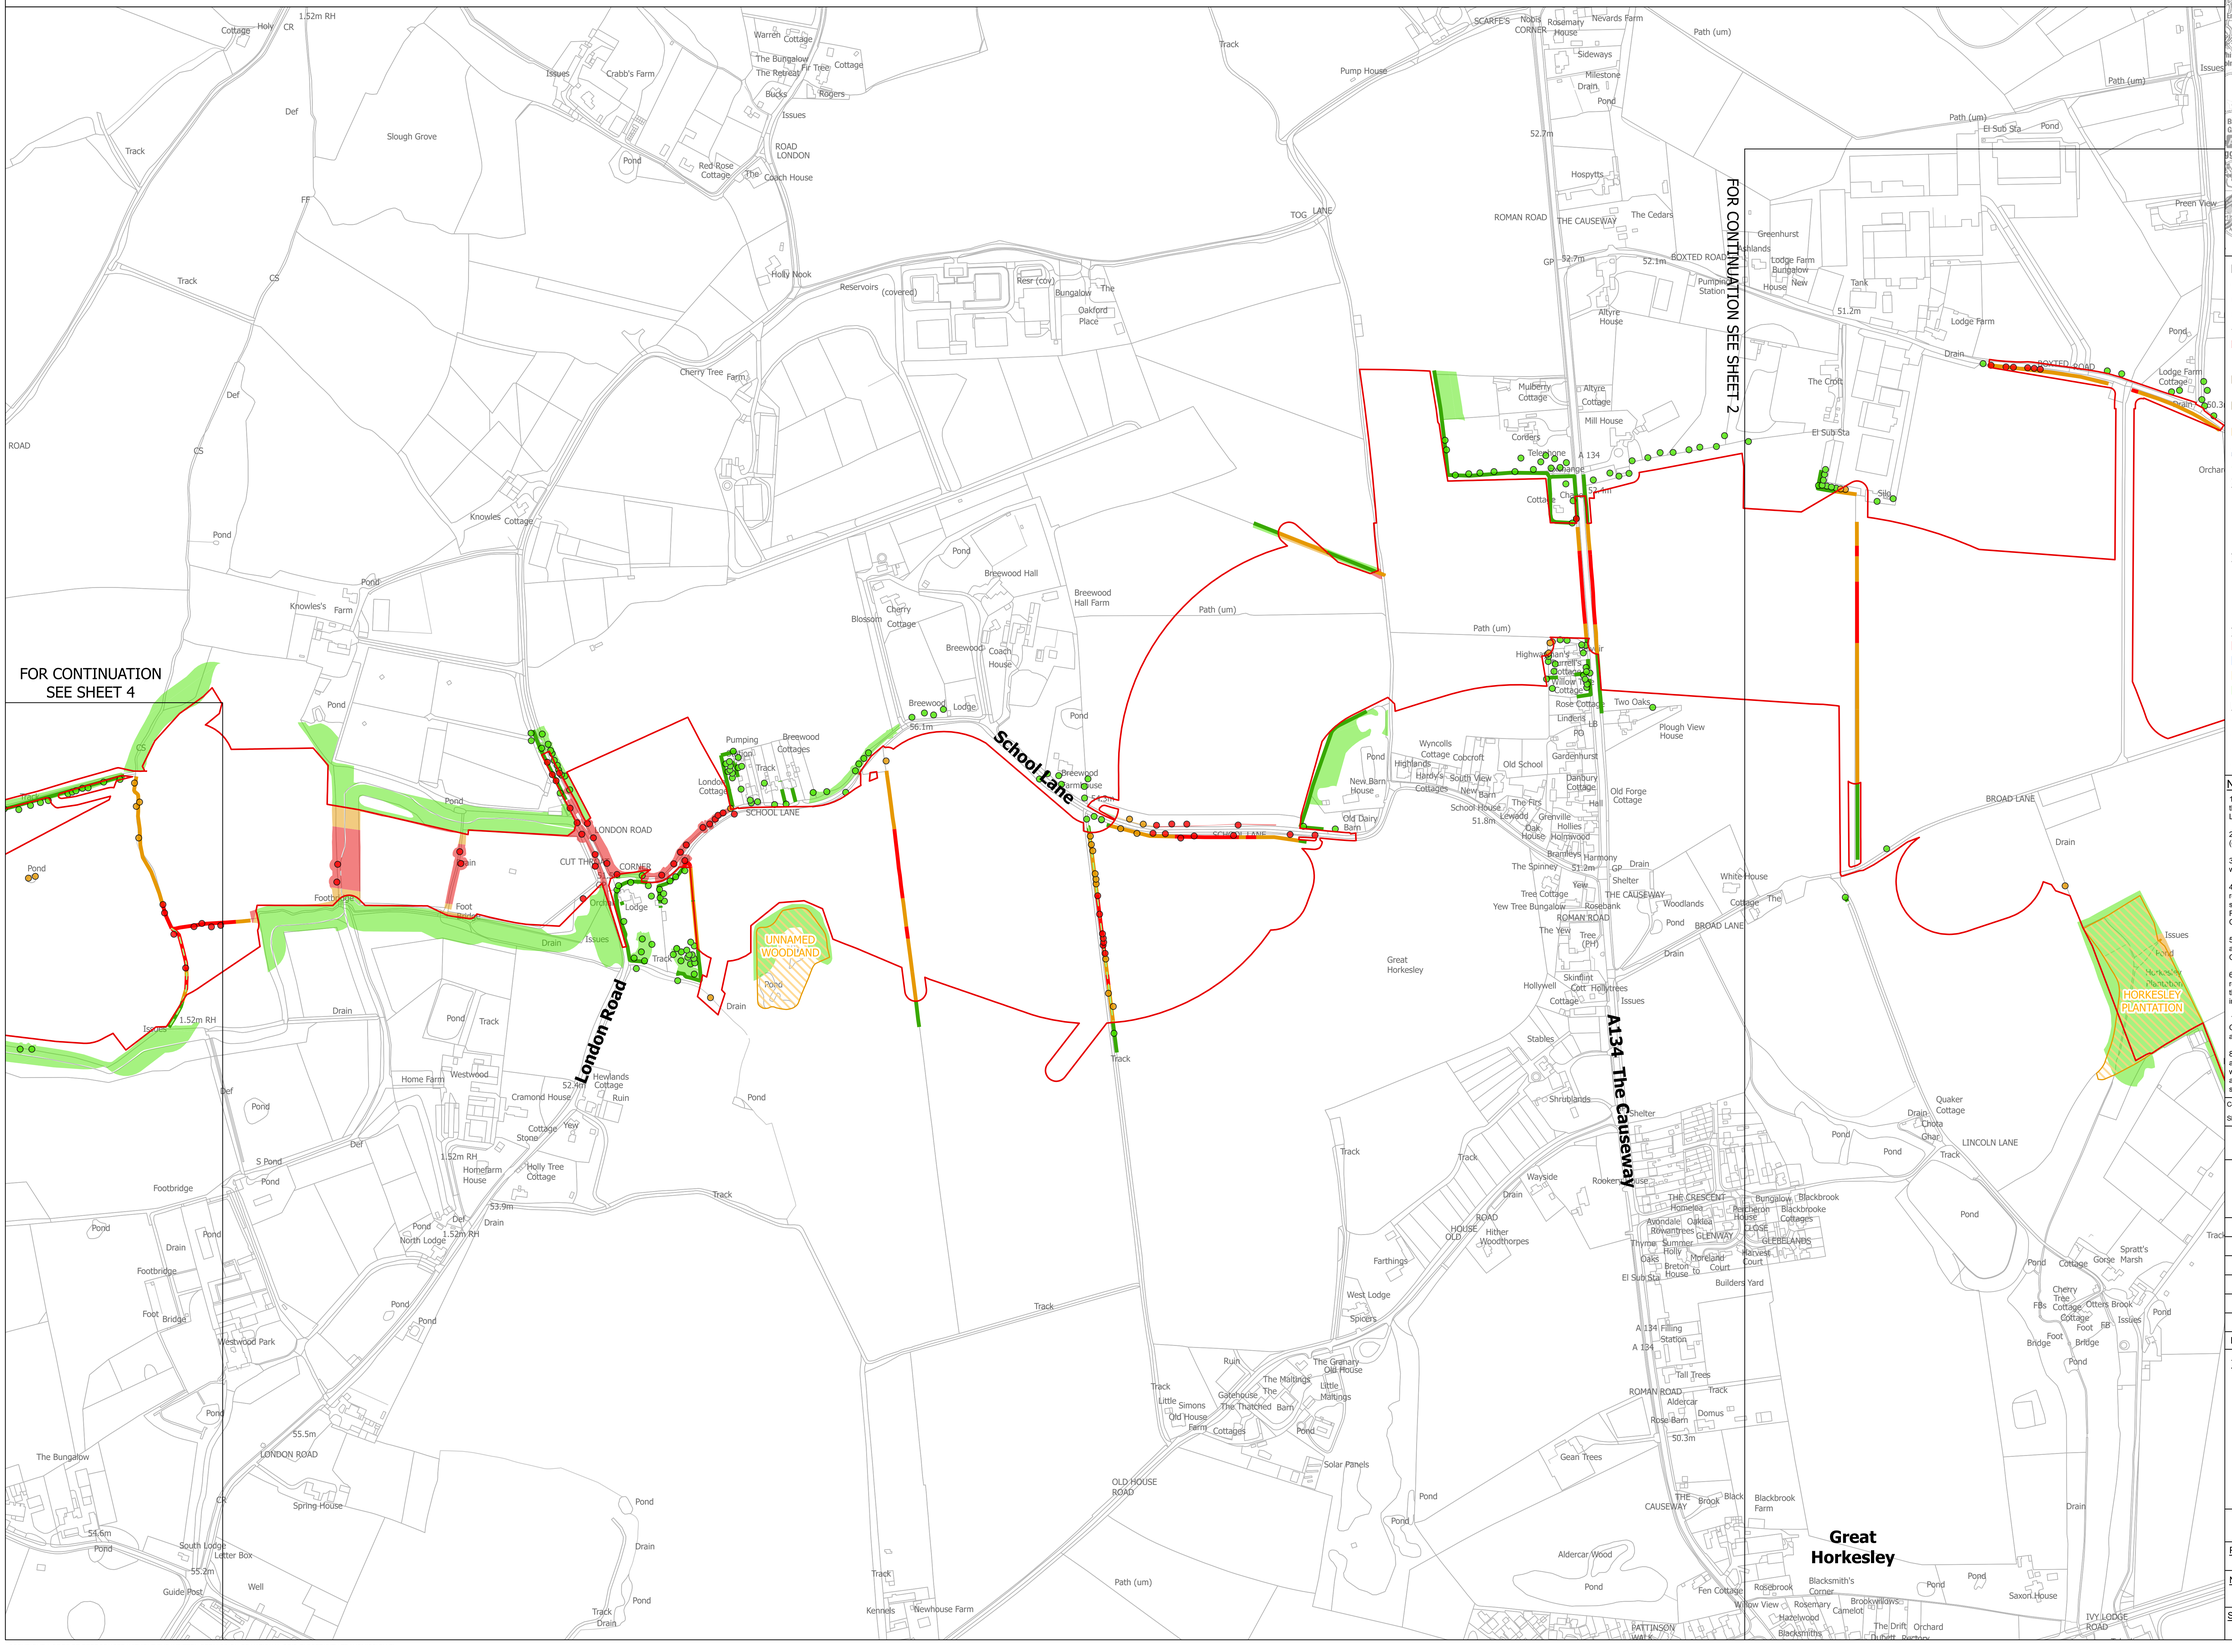

FOR CONTINUATION SEE SHEET 4
FOR CONTINUATION SEE SHEET 2
School Lane
London Road
A134 The Causeway
Great Horkesley
UNNAMED WOODLAND
HORKESLEY PLANTATION
LONDON ROAD
SCHOOL LANE
ROMAN ROAD
BOXTED ROAD
LINCOLN LANE
BROAD LANE
OLD HOUSE ROAD
CUT THROAT CORNER
TOG LANE
THE CAUSEWAY
Track
Pond
Drain
Footbridge
Spring House
Westwood Park
Kennels
Newhouse Farm
Path (um)
Solar Panels
Gean Trees
Aldercar Wood
Fen Cottage
Saxon House
Blacksmith's Corner
Rosebrook
Willow View
Hazelwood
Camelot
Brookwillows
Blackbrook Farm
Blackbrook Cottages
Bungalow
Pumping Station
Lodge Farm
Lodge Farm Cottages
The Croft
Greenhurst
Highlands
The Cedars
Hospytts
Nevards Farm
Rosemary House
Nopis CORNER
SCARFE'S
Milestone
Sideways
Pump House
Slough Grove
Crabb's Farm
Warren Cottage
The Bungalow
The Retreat
Fir Tree Cottage
Bucks
Rogers
Red Rose Cottage
The Coach House
Holly Nook
Reservoirs (covered)
Resr (cov)
The Bungalow
The Oakford Place
Cherry Tree Farm
Knowles Cottage
Knowle's Farm
Breewood Hall
Breewood Hall Farm
Cherry Blossom Cottage
Breewood Coach House
Breewood Lodge
Pumping Sta
Breewood Cottages
London Cottage
Breewood Farmhouse
Home Farm
Westwood
Cramond House
Hewlands Cottage
Cottage Stone
Yew
Homefarm House
Holly Tree Cottage
North Lodge
Foot Bridge
The Bungalow
South Lodge
Letter Box
Guide Post
Well
Ruin
The Granary Old House
The Maltings
The Gatehouse
The Thatched Barn
Little Maltings
Little Simons Old House Farm
Cottages
West Lodge
Spicers
Farthings
Wayside
Rookery House
Shrublands
Stables
Great Horkesley
Hollywell Cottage
Skinflint Cott
Hollytrees
Issues
Tree (PH)
The Yew
Yew Tree Bungalow
Rosebank
Tree Cottage
The Spinney
Harmony
Shelter
Woodlands
White House
Cottage
The
Drain
Broadlands
Lodge Farm Bungalow
New House
Tank
Pumping Station
Altyre House
Mulberry Cottage
Altyre Cottage
Mill House
Corners
Telephone
A 134
Orange
Cottage
Chalet
Sibs
Lodge Farm Cottages
Orchard
Quaker Cottage
Chota
Char
Pond
Track
Bungalow
Blackbrooke Cottages
THE CRESCENT
Homelea
Peacheron House
Lodge
GLEBELANDS
Avondale
Oaklea
Rowantrees
GLENWAY
Thyme
Summer
Holly
Oaks
Bretons
Moreland
Court
Harvest Court
El Sub Sta
Builders Yard
A 134 Filling Station
Tall Trees
ROMAN ROAD
Aldercar
Rose Barn
Domus
50.3m
Cherry Tree Cottage
Otters Brook
Foot Bridge
Spratt's Marsh
Gorse
Cottage
Issues
Pond
Rose Cottage
Two Oaks
Linders
PO
LB
Plough View House
Gardenhurst
Danbury Cottage
Old Forge Cottage
Hall
Wyncolls Cottage
Highlands
Cobcroft
Old School
Hardys Cottages
South View
New Barn
New Barn House
The Firs
School House
Lewood
Grenville
Oak House
Hollies
Holmwood
Brambles
Old Dairy Barn
Ruin
Track
Footbridge
Foot Bridge
Drain
Issues
Pond
Track
Ruin
Def
CS
FF
CR
Holy Cottage
1.52m RH
Track
Def
CS
ROAD
Pond
Pond
Knowles Cottage
Pond
Knowle's Farm
Pond
Pond
Pond

Application Document 2.16

THE NATIONAL GRID (NORWICH TO TILBURY) ORDER
TREES AND HEDGEROWS TO BE REMOVED AND OR MANAGED PLANS
REGULATION 5(2)(o)
SECTION D (SHEET 4 OF 9,
COLCHESTER CITY COUNCIL)

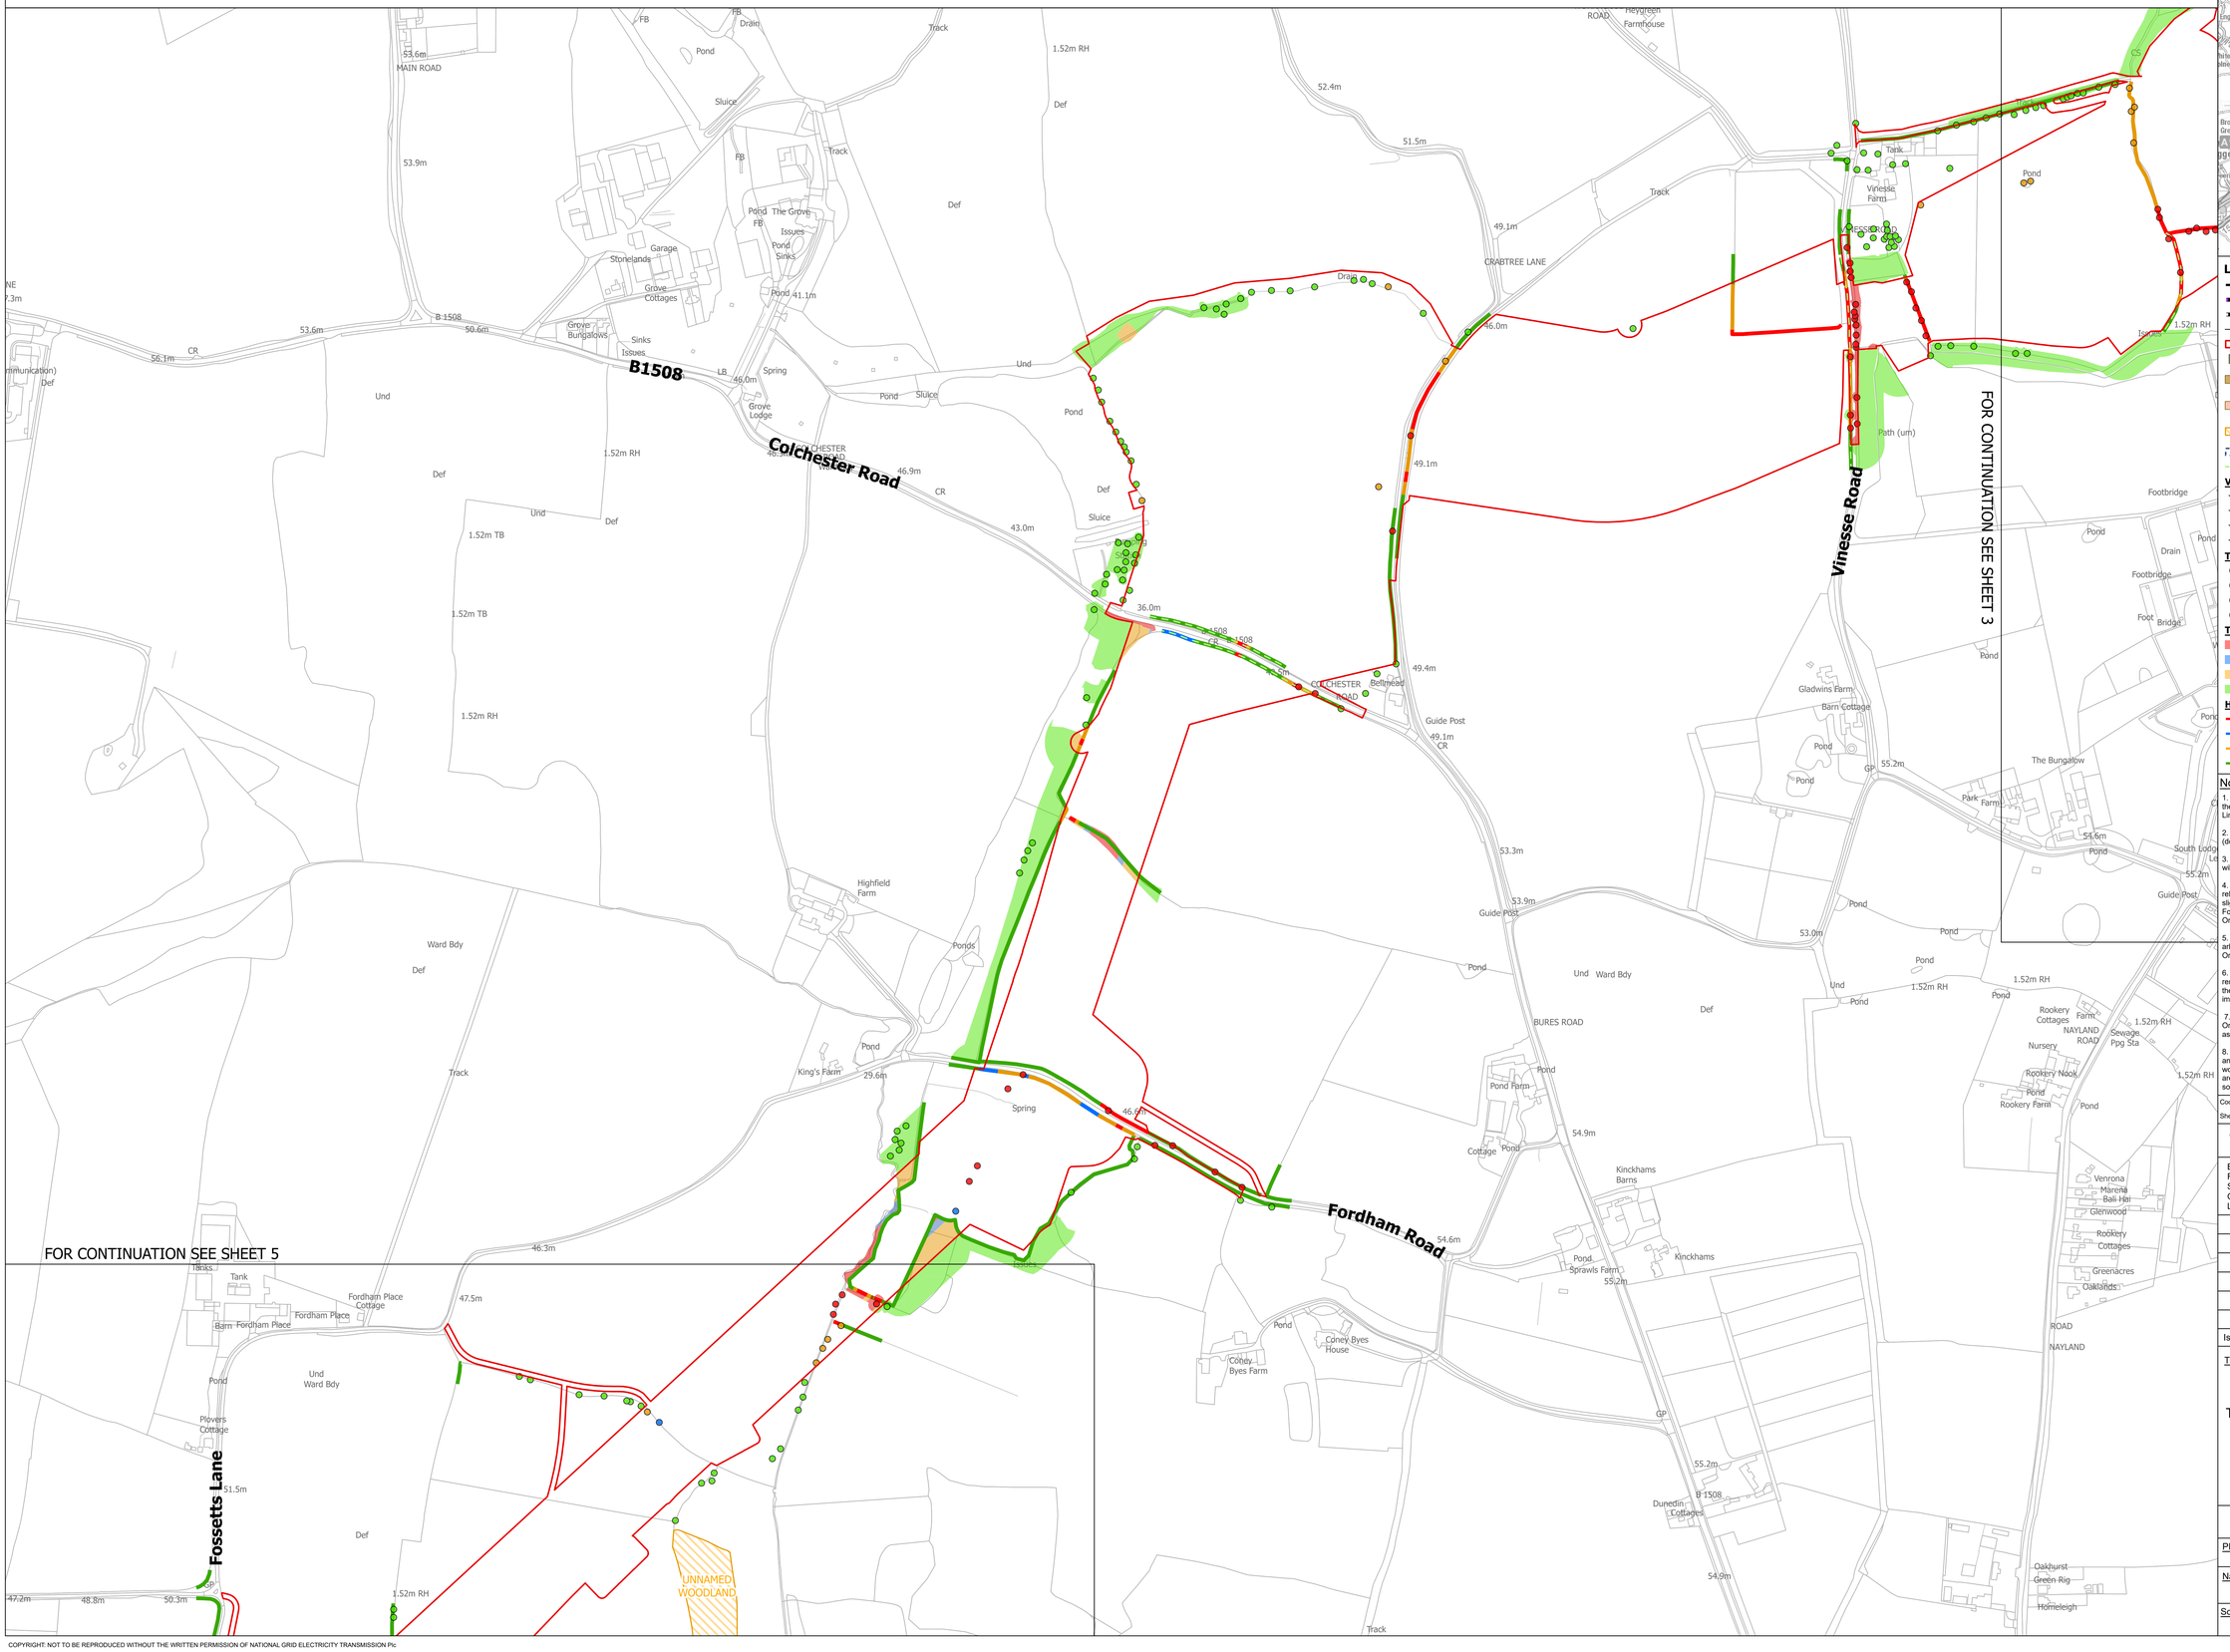

SITE MAP

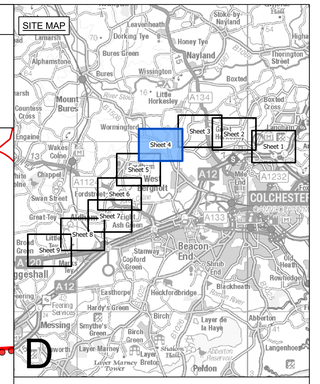

Legend

- Local authority boundary
- Section boundary & local authority boundary
- Section boundary
- Sheet index cutlines
- Order Limits
- Individual Tree Preservation Order
- Ancient woodland inventory (Natural England) as per DCO submission
- Project defined ancient woodland as per DCO submission
- Updated ancient woodland (Natural England) as per October 2025
- Veteran tree group
- Important hedgerows

Veteran tree
- Removed
- Affected managed
- Potentially affected
- Unaffected

Tree
- Removed
- Affected managed
- Potentially affected
- Unaffected

Tree groups
- Removed
- Affected managed
- Potentially affected
- Unaffected

Hedgerows
- Removed
- Affected managed
- Potentially affected
- Unaffected

Notes

1. These plans are indicative and the Project will sit within the Order Limits. Due to the need for future flexibility, National Grid will be applying for Order Limits and Limits of Deviation within its DCO, within which any final alignment would lie.

2. For additional detail on the plan suites, please refer to the Guide to Plans (document reference 2.0), located in the Volume 2 of the DCO application.

3. This drawing is scaled at paper size A0, therefore any prints taken at smaller sizes will affect accuracy of the measurement units and should not be scaled against.

4. Spatial locations and details of Tree Preservation Orders have been provided by relevant Local Planning Authorities and their projected spatial locations may differ slightly to those recorded during the arboricultural survey undertaken by the Project. For the avoidance of doubt, references to any tree subject to a Tree Preservation Order on these plans include any such slight differences.

5. The Tree Preservation Order data illustrated on the plans is limited to the arboriculture study area (which applies a 30 m buffer from the outer edge of the Order Limits).

6. Reference to any tree, shrub, shrubbery, hedgerow, or important hedgerow being removed, affected managed, potentially affected or unaffected is without prejudice to the exercise of any power in relation to such tree, shrub, shrubbery, hedgerow, or important hedgerow on the terms of the DCO.

7. The numbered references to trees comprised in any Individual Tree Preservation Order shown on these plans include any tree to which the relevant line points as well as any tree overlapping any such tree, whether or not a line points to it or not.

8. For the avoidance of doubt, where the section and/or local authority boundary and/or Order Limits shown on these plans overlie any tree, hedgerow or ancient woodland shown on these plans such that they are partially obscured these plans are to be interpreted as if the tree, hedgerow or ancient woodland in question is not so obscured.

Coordinate System: British National Grid

Sheet X Centroid Coordinate: 594899 Sheet Y Centroid Coordinate: 229802

0 50 100 150 200 250 Metres

BACKGROUND MAPPING INFORMATION HAS BEEN REPRODUCED FROM THE ORDNANCE SURVEY BY PERMISSION OF ORDNANCE SURVEY OF THE CONTROLLER OF HIS MAJESTY'S STATIONERY OFFICE. © CROWN COPYRIGHT AND DATABASE RIGHTS (2025) LICENCE OS100024241 AND AC0000807948.

Issue	Date	Remarks	Drawn	Checked	Approved
B	MAY-2026	For deadline four	TMH	JPC	KR
A	AUG-2025	For DCO submission	EOS	JPC	KR

Title

THE NATIONAL GRID
(NORWICH TO TILBURY) ORDER
TREES AND HEDGEROWS TO BE REMOVED
AND OR MANAGED PLANS
REGULATION 5(2)(o)
SECTION D (SHEET 4 OF 9,
COLCHESTER CITY COUNCIL)

nationalgrid

PINS Application Number: EN020027


National Grid Drawing Reference: AENC-LSTC-ENG-DWG-0002

Scale	Sheet Size	Sheet	Issue
1:2,500	A0	SHEET 4 OF 9	B

COPYRIGHT. NOT TO BE REPRODUCED WITHOUT THE WRITTEN PERMISSION OF NATIONAL GRID ELECTRICITY TRANSMISSION Plc

Application Document 2.16

THE NATIONAL GRID (NORWICH TO TILBURY) ORDER
TREES AND HEDGEROWS TO BE REMOVED AND OR MANAGED PLANS
REGULATION 5(2)(o)
SECTION D (SHEET 5 OF 9,
COLCHESTER CITY COUNCIL)

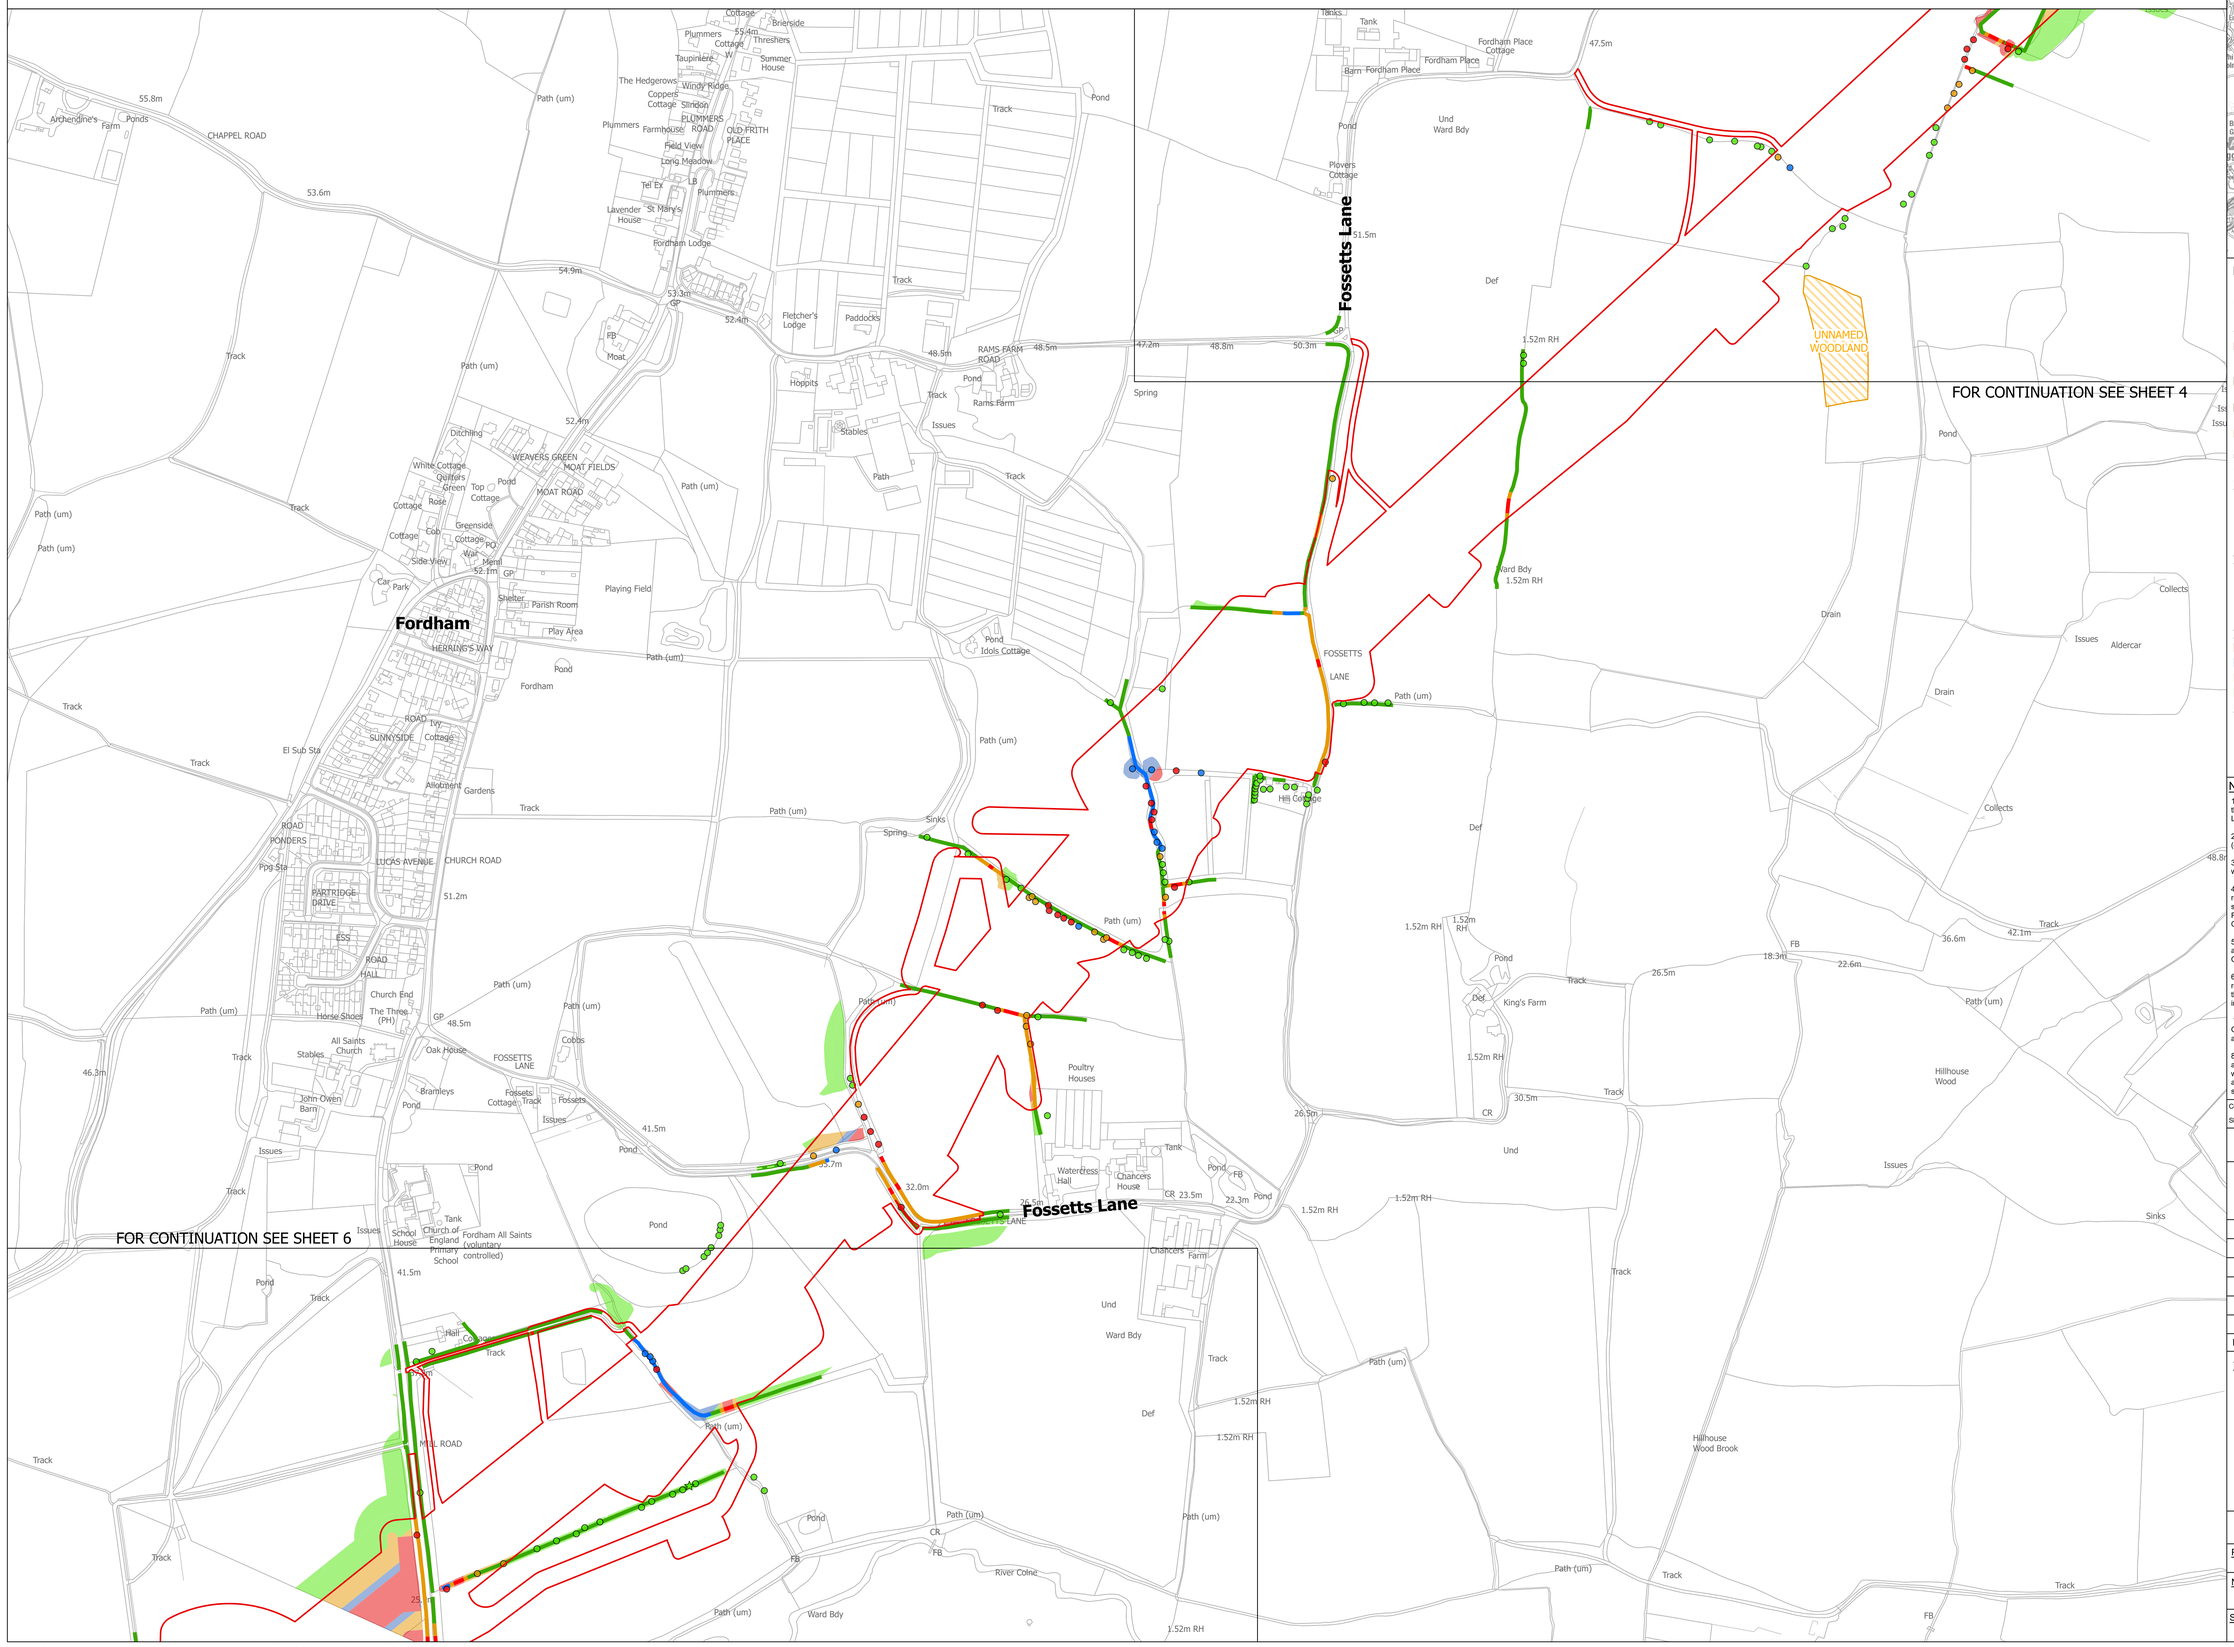

SITE MAP

Legend

- Local authority boundary
- Section boundary & local authority boundary
- Section boundary
- Sheet index cutlines
- Order Limits
- Individual Tree Preservation Order
- Ancient woodland inventory (Natural England) as per DCO submission
- Project defined ancient woodland as per DCO submission
- Updated ancient woodland (Natural England) as per October 2025
- Veteran tree group
- Important hedgerows

Veteran tree
- Removed
- Affected managed
- Potentially affected
- Unaffected

Tree
- Removed
- Affected managed
- Potentially affected
- Unaffected

Tree groups
- Removed
- Affected managed
- Potentially affected
- Unaffected

Hedgerows
- Removed
- Affected managed
- Potentially affected
- Unaffected

Notes

1. These plans are indicative and the Project will sit within the Order Limits. Due to the need for future flexibility, National Grid will be applying for Order Limits and Limits of Deviation within its DCO, within which any final alignment would lie.

2. For additional detail on the plan suites, please refer to the Guide to Plans (document reference 2.0), located in the Volume 2 of the DCO application.

3. This drawing is scaled at paper size A0, therefore any prints taken at smaller sizes will affect accuracy of the measurement units and should not be scaled against.

4. Spatial locations and details of Tree Preservation Orders have been provided by relevant Local Planning Authorities and their projected spatial locations may differ slightly to those recorded during the arboricultural survey undertaken by the Project. For the avoidance of doubt, references to any tree subject to a Tree Preservation Order on these plans include any such slight differences.

5. The Tree Preservation Order data illustrated on the plans is limited to the arboriculture study area (which applies a 30 m buffer from the outer edge of the Order Limits).

6. Reference to any tree, shrub, shrubbery, hedgerow, or important hedgerow being removed, affected managed, potentially affected or unaffected is without prejudice to the exercise of any power in relation to such tree, shrub, shrubbery, hedgerow, or important hedgerow on the terms of the DCO

7. The numbered references to trees comprised in any Individual Tree Preservation Order shown on these plans include any tree to which the relevant line points as well as any tree overlapping any such tree, whether or not a line points to it or not.

8. For the avoidance of doubt, where the section and/or local authority boundary and/or Order Limits shown on these plans overlie any tree, hedgerow or ancient woodland shown on these plans such that they are partially obscured these plans are to be interpreted as if the tree, hedgerow or ancient woodland in question is not so obscured.

Coordinate System: British National Grid

Sheet X Centroid Coordinate: 593599 Sheet Y Centroid Coordinate: 228348

0 50 100 150 200 250 Metres

BACKGROUND MAPPING INFORMATION HAS BEEN REPRODUCED FROM THE ORDNANCE SURVEY BY PERMISSION OF ORDNANCE SURVEY OF THE CONTROLLER OF HIS MAJESTY'S STATIONERY OFFICE © CROWN COPYRIGHT AND DATABASE RIGHTS (2025) LICENCE OS100024241 AND AC0000807948.

Issue	Date	Remarks	Drawn	Checked	Approved
B	MAY-2026	For deadline four	TMH	JPC	KR
A	AUG-2025	For DCO submission	EOS	JPC	KR

Title

THE NATIONAL GRID
(NORWICH TO TILBURY) ORDER
TREES AND HEDGEROWS TO BE REMOVED AND OR MANAGED PLANS
REGULATION 5(2)(o)
SECTION D (SHEET 5 OF 9,
COLCHESTER CITY COUNCIL)

nationalgrid

PINS Application Number: EN020027


National Grid Drawing Reference: AENC-LSTC-ENG-DWG-0002

Scale	Sheet Size	Sheet	Issue
1:2,500	A0	SHEET 5 OF 9	B


COPYRIGHT: NOT TO BE REPRODUCED WITHOUT THE WRITTEN PERMISSION OF NATIONAL GRID ELECTRICITY TRANSMISSION Plc

Application Document 2.16

THE NATIONAL GRID (NORWICH TO TILBURY) ORDER
TREES AND HEDGEROWS TO BE REMOVED AND OR MANAGED PLANS
REGULATION 5(2)(o)
SECTION D (SHEET 6 OF 9,
COLCHESTER CITY COUNCIL)

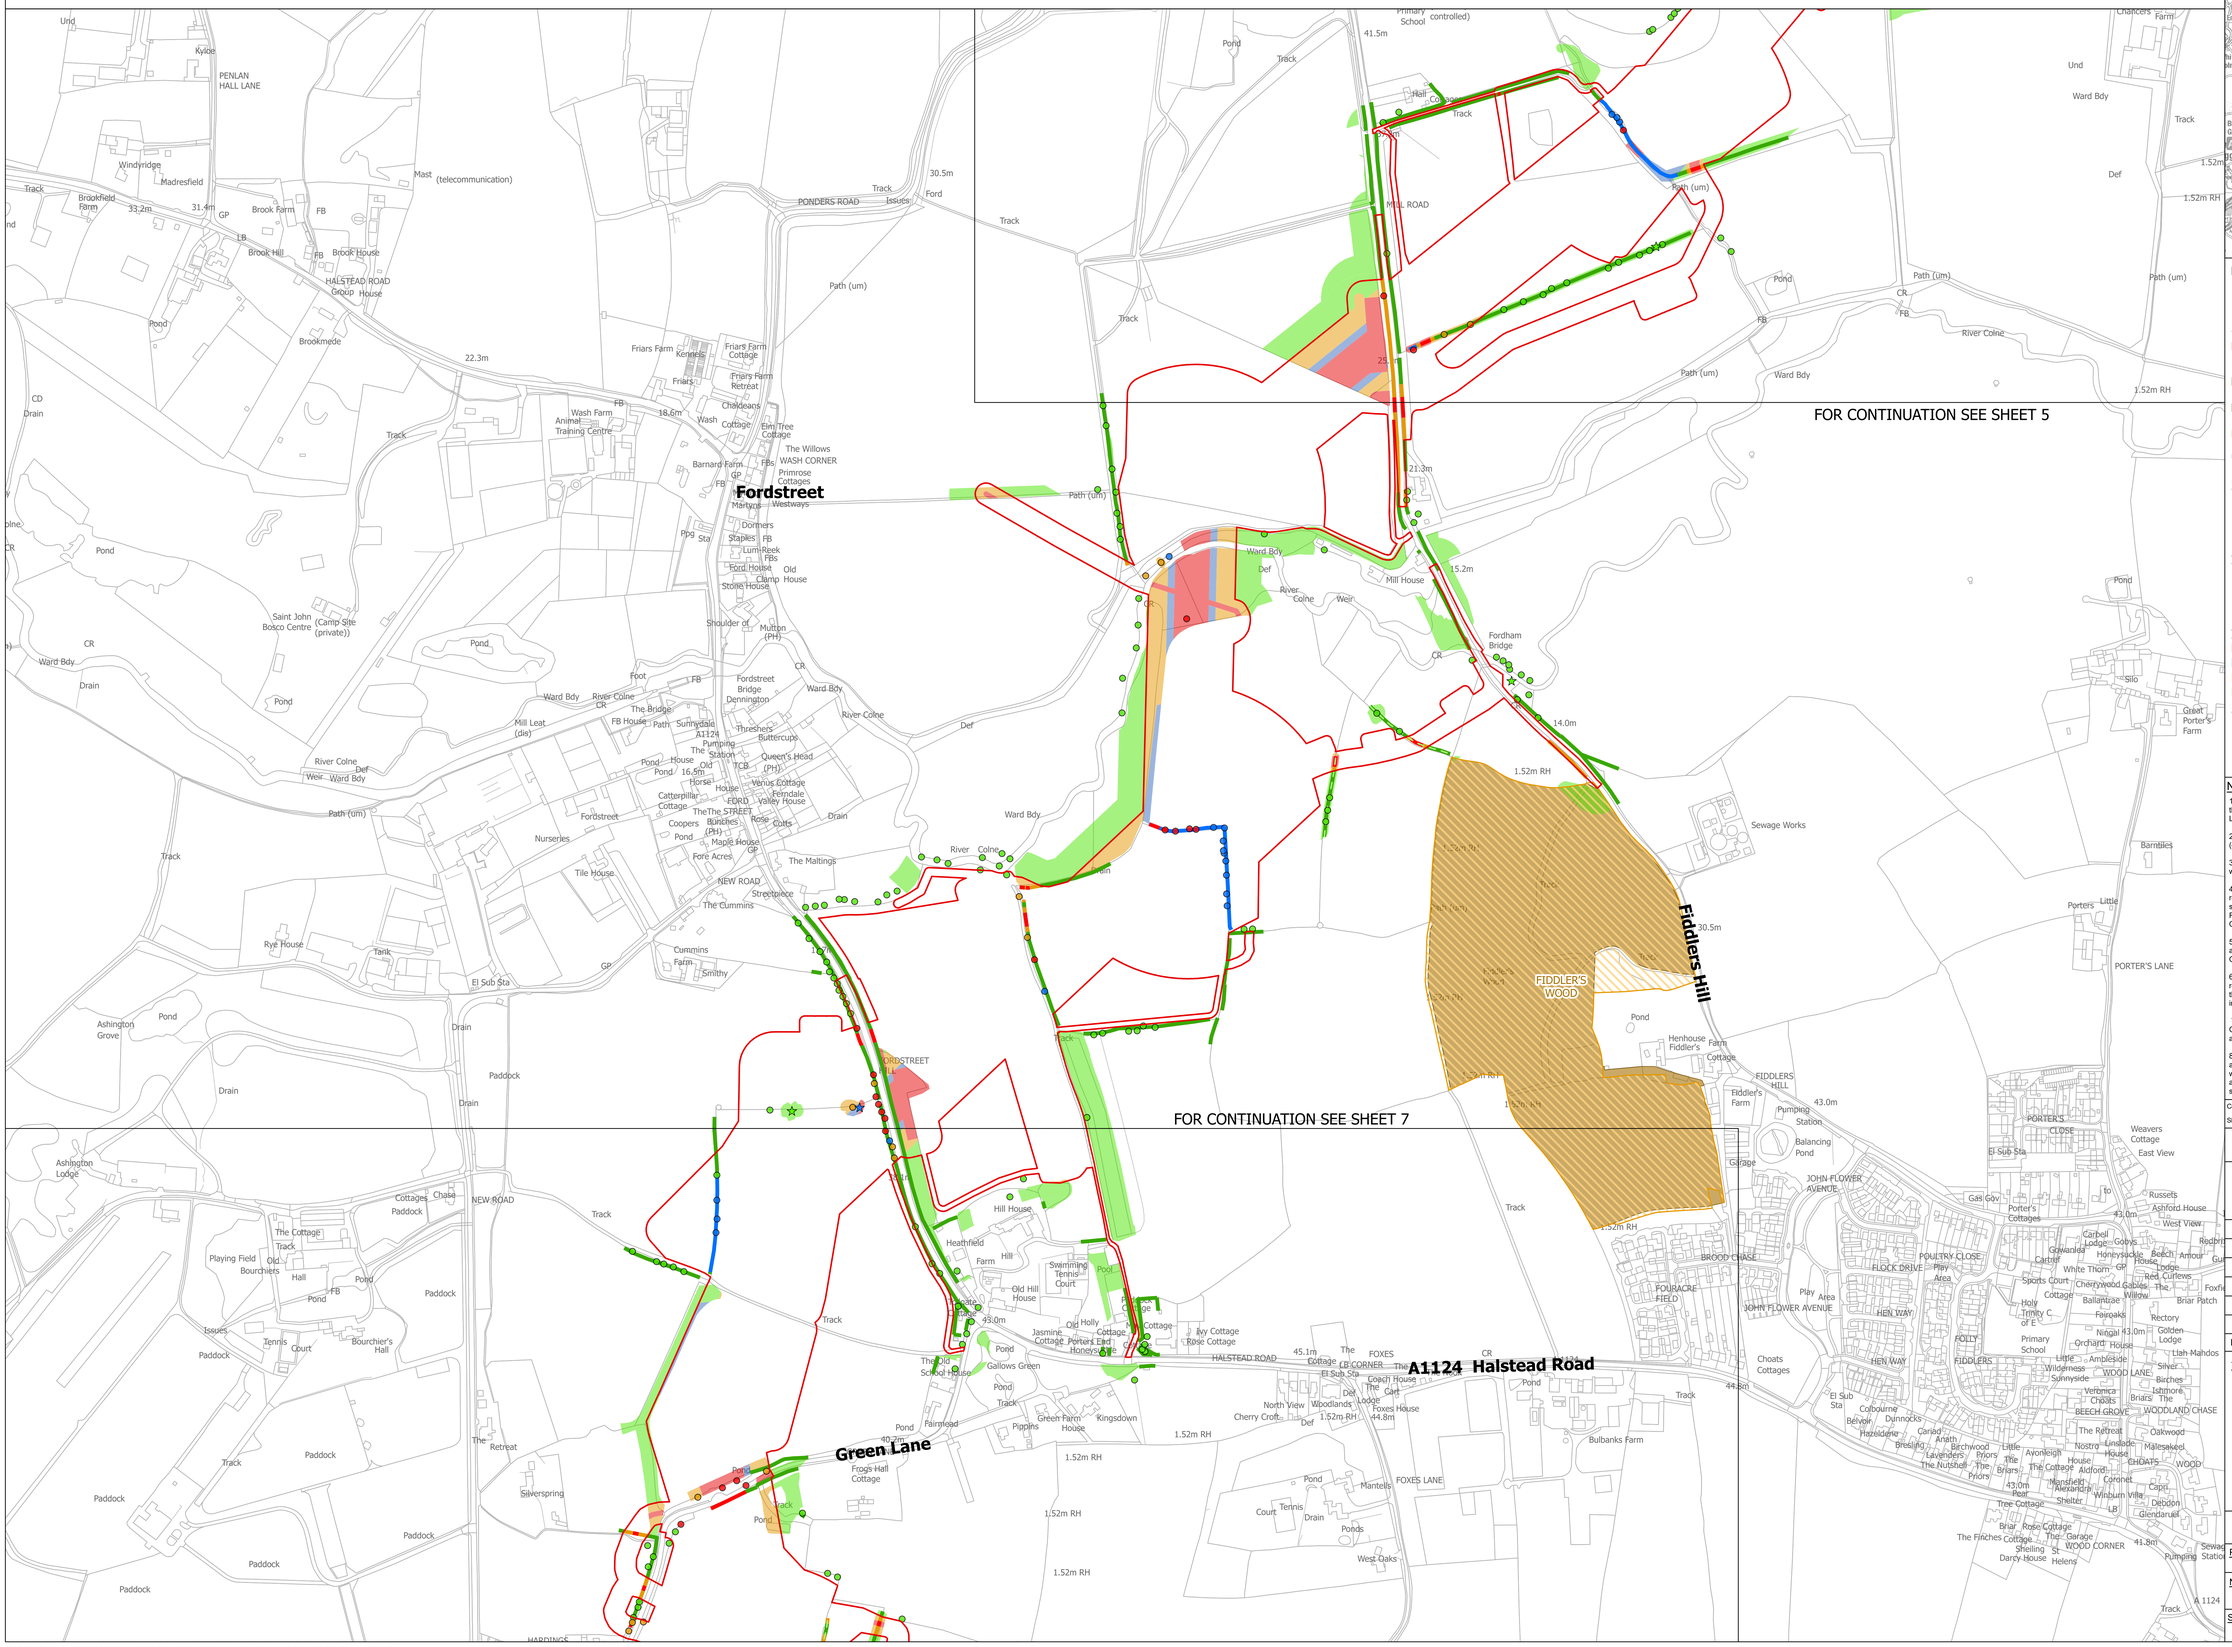

SITE MAP

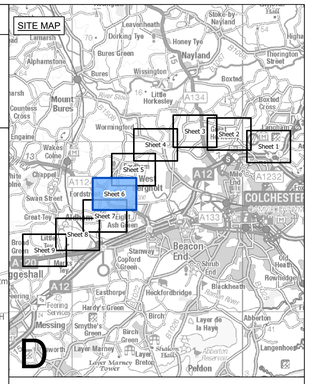

Legend

- Local authority boundary
- Section boundary & local authority boundary
- Section boundary
- Sheet index cutlines
- Order Limits
- Individual Tree Preservation Order
- Ancient woodland inventory (Natural England) as per DCO submission
- Project defined ancient woodland as per DCO submission
- Updated ancient woodland (Natural England) as per October 2025
- Veteran tree group
- Important hedgerows

Veteran tree
- Removed
- Affected managed
- Potentially affected
- Unaffected

Tree
- Removed
- Affected managed
- Potentially affected
- Unaffected

Tree groups
- Removed
- Affected managed
- Potentially affected
- Unaffected

Hedgerows
- Removed
- Affected managed
- Potentially affected
- Unaffected

Notes

1. These plans are indicative and the Project will sit within the Order Limits. Due to the need for future flexibility, National Grid will be applying for Order Limits and Limits of Deviation within its DCO, within which any final alignment would lie.

2. For additional detail on the plan suites, please refer to the Guide to Plans (document reference 2.0), located in the Volume 2 of the DCO application.

3. This drawing is scaled at paper size A0, therefore any prints taken at smaller sizes will affect accuracy of the measurement units and should not be scaled against.

4. Spatial locations and details of Tree Preservation Orders have been provided by relevant Local Planning Authorities and their projected spatial locations may differ slightly to those recorded during the arboricultural survey undertaken by the Project. For the avoidance of doubt, references to any tree subject to a Tree Preservation Order on these plans include any such slight differences.

5. The Tree Preservation Order data illustrated on the plans is limited to the arboriculture study area (which applies a 30 m buffer from the outer edge of the Order Limits).

6. Reference to any tree, shrub, shrubbery, hedgerow, or important hedgerow being removed, affected managed, potentially affected or unaffected is without prejudice to the exercise of any power in relation to such tree, shrub, shrubbery, hedgerow, or important hedgerow on the terms of the DCO.

7. The numbered references to trees comprised in any Individual Tree Preservation Order shown on these plans include any tree to which the relevant line points as well as any tree overlapping any such tree, whether or not a line points to it or not.

8. For the avoidance of doubt, where the section and/or local authority boundary and/or Order Limits shown on these plans overlie any tree, hedgerow or ancient woodland shown on these plans such that they are partially obscured these plans are to be interpreted as if the tree, hedgerow or ancient woodland in question is not so obscured.

Coordinate System: British National Grid

Sheet X Centroid Coordinate: 592481 Sheet Y Centroid Coordinate: 226918

0 50 100 150 200 250 Metres

BACKGROUND MAPPING INFORMATION HAS BEEN REPRODUCED FROM THE ORDNANCE SURVEY BY PERMISSION OF ORDNANCE SURVEY OF THE CONTROLLER OF HIS MAJESTY'S STATIONERY OFFICE. © CROWN COPYRIGHT AND DATABASE RIGHTS (2025) LICENCE OS100024241 AND AC0000807948.

Issue	Date	Remarks	Drawn	Checked	Approved
B	MAY-2026	For deadline four	TMH	JPC	KR
A	AUG-2025	For DCO submission	EOS	JPC	KR

Title

THE NATIONAL GRID
(NORWICH TO TILBURY) ORDER
TREES AND HEDGEROWS TO BE REMOVED AND OR MANAGED PLANS
REGULATION 5(2)(o)
SECTION D (SHEET 6 OF 9,
COLCHESTER CITY COUNCIL)

nationalgrid

PINS Application Number
EN020027


National Grid Drawing Reference
AENC-LSTC-ENG-DWG-0002

Scale	Sheet Size	Sheet	Issue
1:2,500	A0	SHEET 6 OF 9	B

COPYRIGHT. NOT TO BE REPRODUCED WITHOUT THE WRITTEN PERMISSION OF NATIONAL GRID ELECTRICITY TRANSMISSION Plc


Application Document 2.16

THE NATIONAL GRID (NORWICH TO TILBURY) ORDER
TREES AND HEDGEROWS TO BE REMOVED AND OR MANAGED PLANS
REGULATION 5(2)(o)
SECTION D (SHEET 7 OF 9,
COLCHESTER CITY COUNCIL)

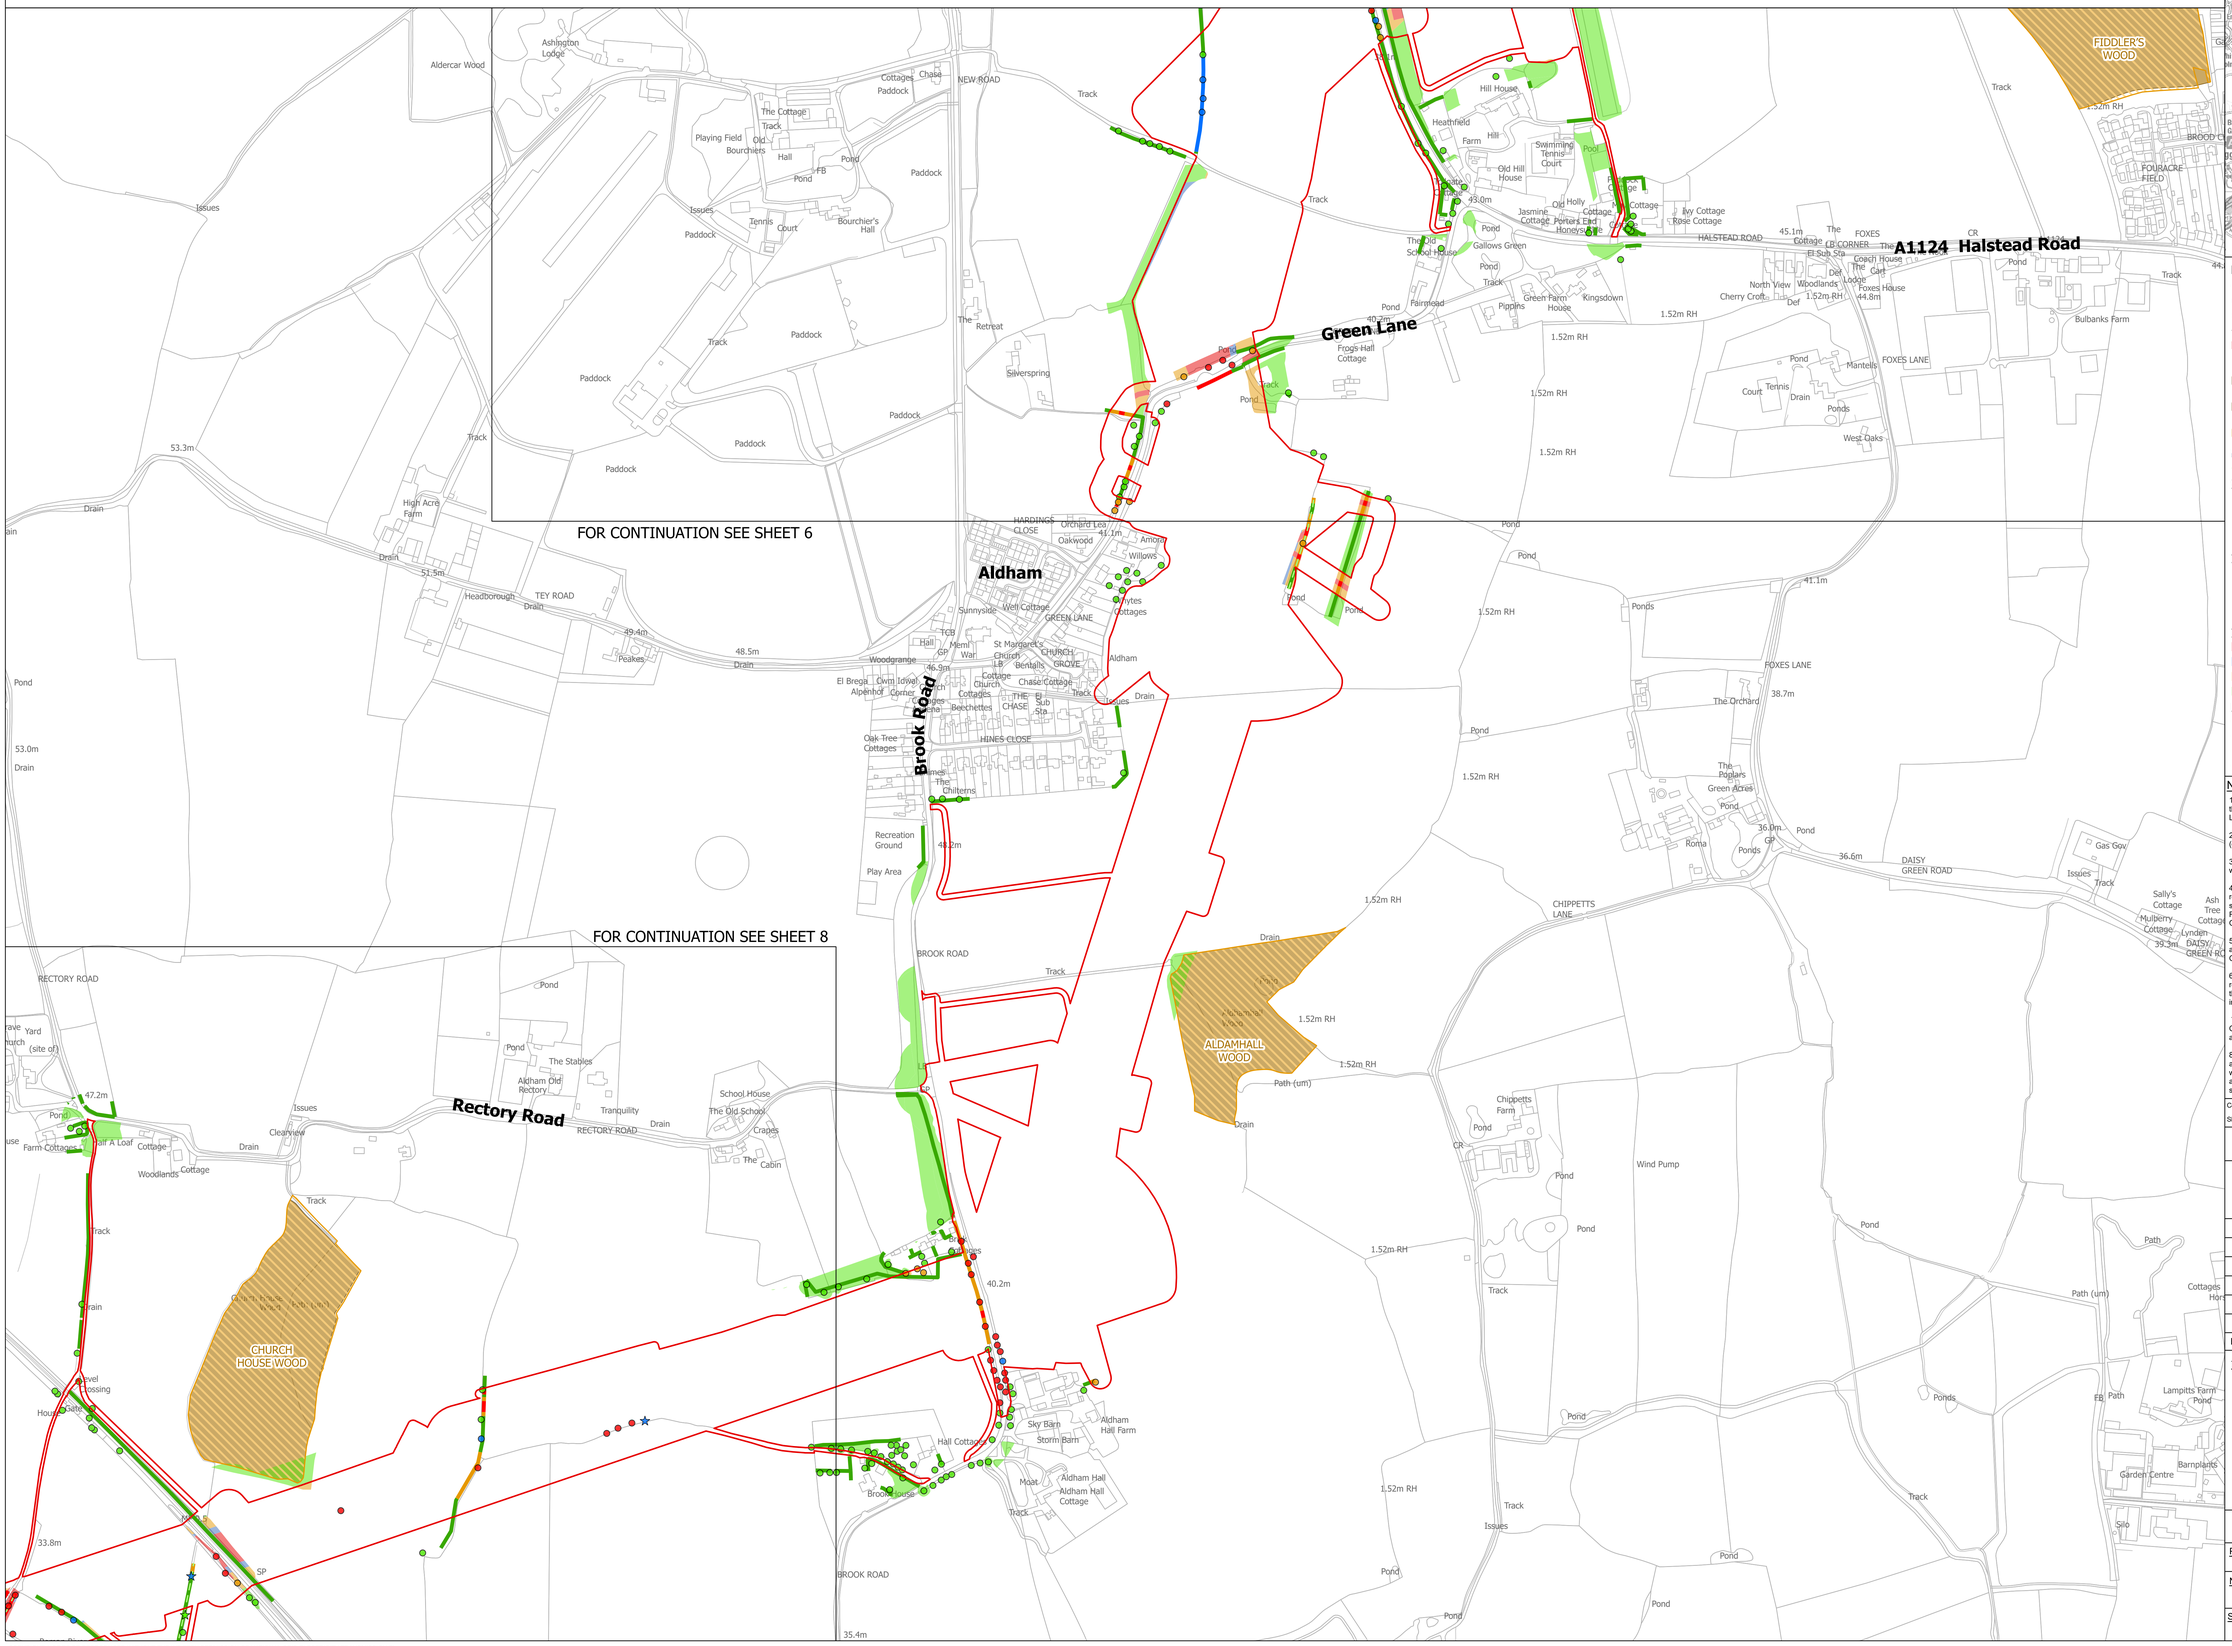
FOR CONTINUATION SEE SHEET 6
FOR CONTINUATION SEE SHEET 8
Green Lane
Brook Road
Rectory Road
A1124 Halstead Road
Aldham
FIDDLER'S WOOD
ALDAMHALL WOOD
CHURCH HOUSE WOOD
FOULACRE FIELD
HALSTEAD ROAD
FOXES LANE
CHIPPETTS LANE
DAISY GREEN ROAD
BROOK ROAD
RECTORY ROAD
NEW ROAD
TEY ROAD
GREEN LANE
HARDINGS CLOSE
HINES CLOSE
CHURCH GROVE
Aldercar Wood
Ashington Lodge
Cottages
Chase
Paddock
The Cottage
Track
Playing Field
Old Bourchiers
Hall
FB
Pond
Issues
Tennis Court
Bourchier's Hall
The Retreat
Silverspring
Frogs Hall Cottage
Hill House
Heathfield
Farm
Swimming Tennis Court
Pool
Old Hill House
Old Holly
Jasmine Cottage
Porters End
Honeysuckle Cottage
Ivy Cottage
Rose Cottage
The Old School House
Gallows Green
Fairstead
Pippins
Green Farm House
Kingsdown
North View
Cherry Croft
Woodlands
Foxes House
The Coach House
The Cart Lodge
LB
El Sub Sta
CR
Bulbanks Farm
Mantells
Tennis Court
Drain
Ponds
West Oaks
Ponds
The Orchard
The Poplars
Green Acres
Roma
Gas Gov
Sally's Cottage
Mulberry Cottage
Ash Tree Cottage
Lyndon
Chippetts Farm
Wind Pump
Path
Path (um)
Lampitts Farm
Garden Centre
Bamplants
Silo
Orchard Lea
Oakwood
Armoni
Willows
Cytes Cottages
Sunnyside
Well Cottage
Aldham
Woodgrange
El Bregal
Alpenhof
Cwm Iowai
Corner
Roma
Beechettes
Oak Tree Cottages
The Chilterns
Recreation Ground
Play Area
Hall
GP
Mem'l
War
St Margaret's Church
LB
Bentalls
Cottage
Church Cottages
Chase Cottage
THE CHASE
El Sub Sta
Track
Drain
Pond
Aldham Old Rectory
The Stables
Tranquility
School House
The Old School
Cranes
The Cabin
Clearview
Issues
Cottage
Woodlands
Farm Cottages
Half A Loaf
Yard (site of)
Church
Level Crossing
Hall Cottages
Sky Barn
Storm Barn
Aldham Hall Farm
Moat
Aldham Hall
Aldham Hall Cottage
Brook House
Hall Cottages
Hall Farm
Aldham Hall
Hall Farm
Aldham Hall Cottage
Brook House
Hall Cottages
Sky Barn
Storm Barn
Aldham Hall Farm
Moat
Aldham Hall


Application Document 2.16

THE NATIONAL GRID (NORWICH TO TILBURY) ORDER
TREES AND HEDGEROWS TO BE REMOVED AND OR MANAGED PLANS
REGULATION 5(2)(o)
SECTION D (SHEET 8 OF 9,
COLCHESTER CITY COUNCIL)

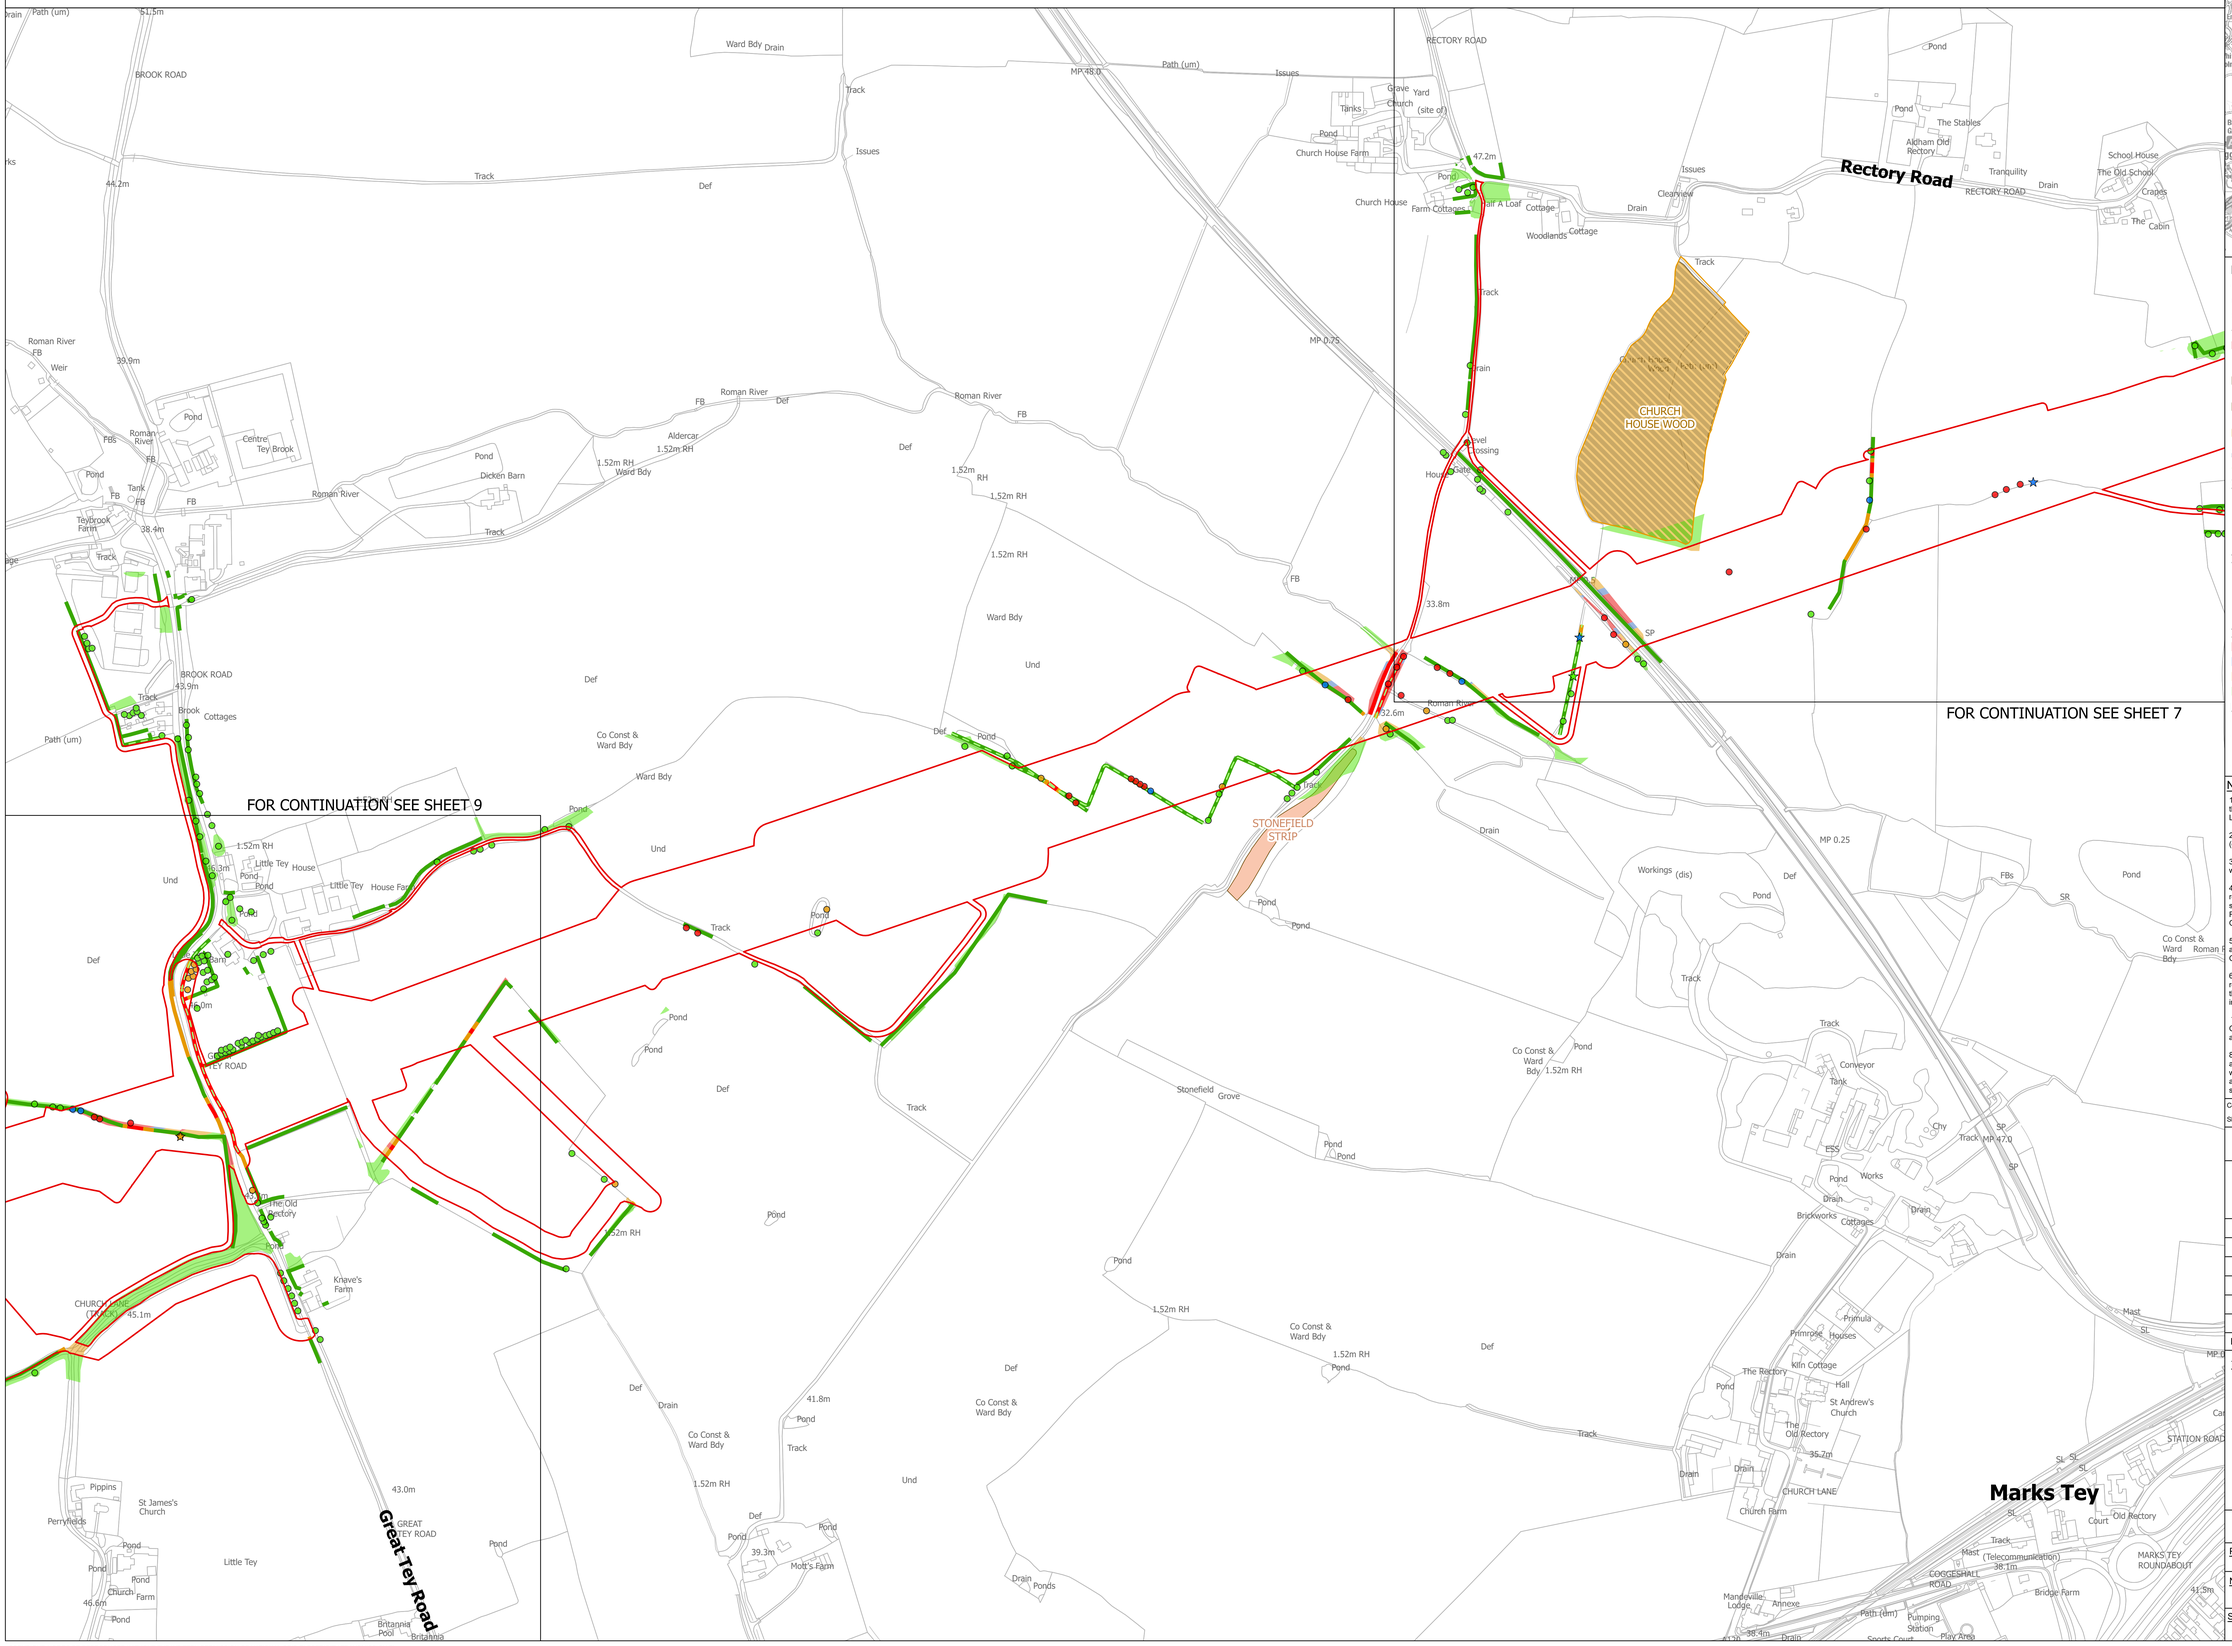
Path (um)
51.5m
BROOK ROAD
Ward Bdy
Drain
MP 48.0
Path (um)
Issues
Track
Grave Yard
Church (site of)
Tanks
RECTORY ROAD
Pond
Church House Farm
47.2m
Church House Farm Cottages
Pair A Loaf Cottage
Woodlands Cottage
Cleanview
Drain
Rectory Road
Pond
The Stables
Aldham Old Rectory
Tranquility
RECTORY ROAD
School House
The Old School
Cranes
The Cabin
Track
Def
44.2m
Issues
Roman River
FB
Weir
39.9m
Pond
Roman River
FBs
Centre
Tey Brook
Pond
Tank
Teybrook Farm
38.4m
Track
Roman River
Dicken Barn
Aldercar
1.52m RH
Ward Bdy
Def
MP 0.75
Roman River
FB
Def
1.52m RH
Ward Bdy
Track
Drain
Level Crossing
House
Gate
CHURCH HOUSE WOOD
Ancient Woodland Inventory (Natural England)
Track
Drain
33.8m
SP
32.6m
Roman River
FOR CONTINUATION SEE SHEET 7
BROOK ROAD
43.9m
Track
Brook Cottages
Path (um)
FOR CONTINUATION SEE SHEET 9
Und
Co Const & Ward Bdy
Def
Pond
Ward Bdy
Und
Pond
1.52m RH
Little Tey House
Little Tey House Farm
Pond
Pond
Track
Pond
Def
Pond
Pond
Pond
Pond
Def
Track
Stonefield Grove
Pond
Pond
Pond
Pond
Co Const & Ward Bdy 1.52m RH
Pond
Drain
Ponds
Def
Drain
Co Const & Ward Bdy
41.8m
Pond
Track
1.52m RH
Def
Pond
Pond
39.3m
Mott's Farm
Und
Co Const & Ward Bdy
Track
STONEFIELD STRIP
Drain
Workings (dis)
Def
Pond
MP 0.25
FBs
SR
Pond
Co Const & Ward Bdy
Roman R
Track
Track
Conveyor
Tank
Chy
Track
SP
MP 47.0
SP
ESS
Pond
Works
Drain
Brickworks
Cottages
Drain
Drain
Mast
SL
Primrose Houses
Primula
Kiln Cottage
The Rectory
Pond
Hall
St Andrew's Church
The Old Rectory
35.2m
Drain
Drain
CHURCH LANE
Church Farm
STATION ROAD
SL
SL
SL
Marks Tey
SL
Court
Old Rectory
Track
Mast
(Telecommunication)
38.1m
COGGESHALL ROAD
MARKS TEY ROUNDABOUT
41.5m
Bridge Farm
Mandeville Lodge
Annexe
Path (um)
Pumping Station
Play Area
Sports Court
38.4m
Drain
Pippins
St James's Church
Perrylands
Pond
Pond
Pond
Church
Farm
46.6m
Pond
Little Tey
GREAT TEY ROAD
43.0m
Great Tey Road
Britannia Pool
Britannia
Knave's Farm
CHURCH LANE
45.1m
The Old Rectory
Pond
1.52m RH
Pond
Pond
Pond
Pond

Application Document 2.16

THE NATIONAL GRID (NORWICH TO TILBURY) ORDER
TREES AND HEDGEROWS TO BE REMOVED AND OR MANAGED PLANS
REGULATION 5(2)(o)
SECTION D (SHEET 9 OF 9,
COLCHESTER CITY COUNCIL AND BRAINTREE DISTRICT COUNCIL)

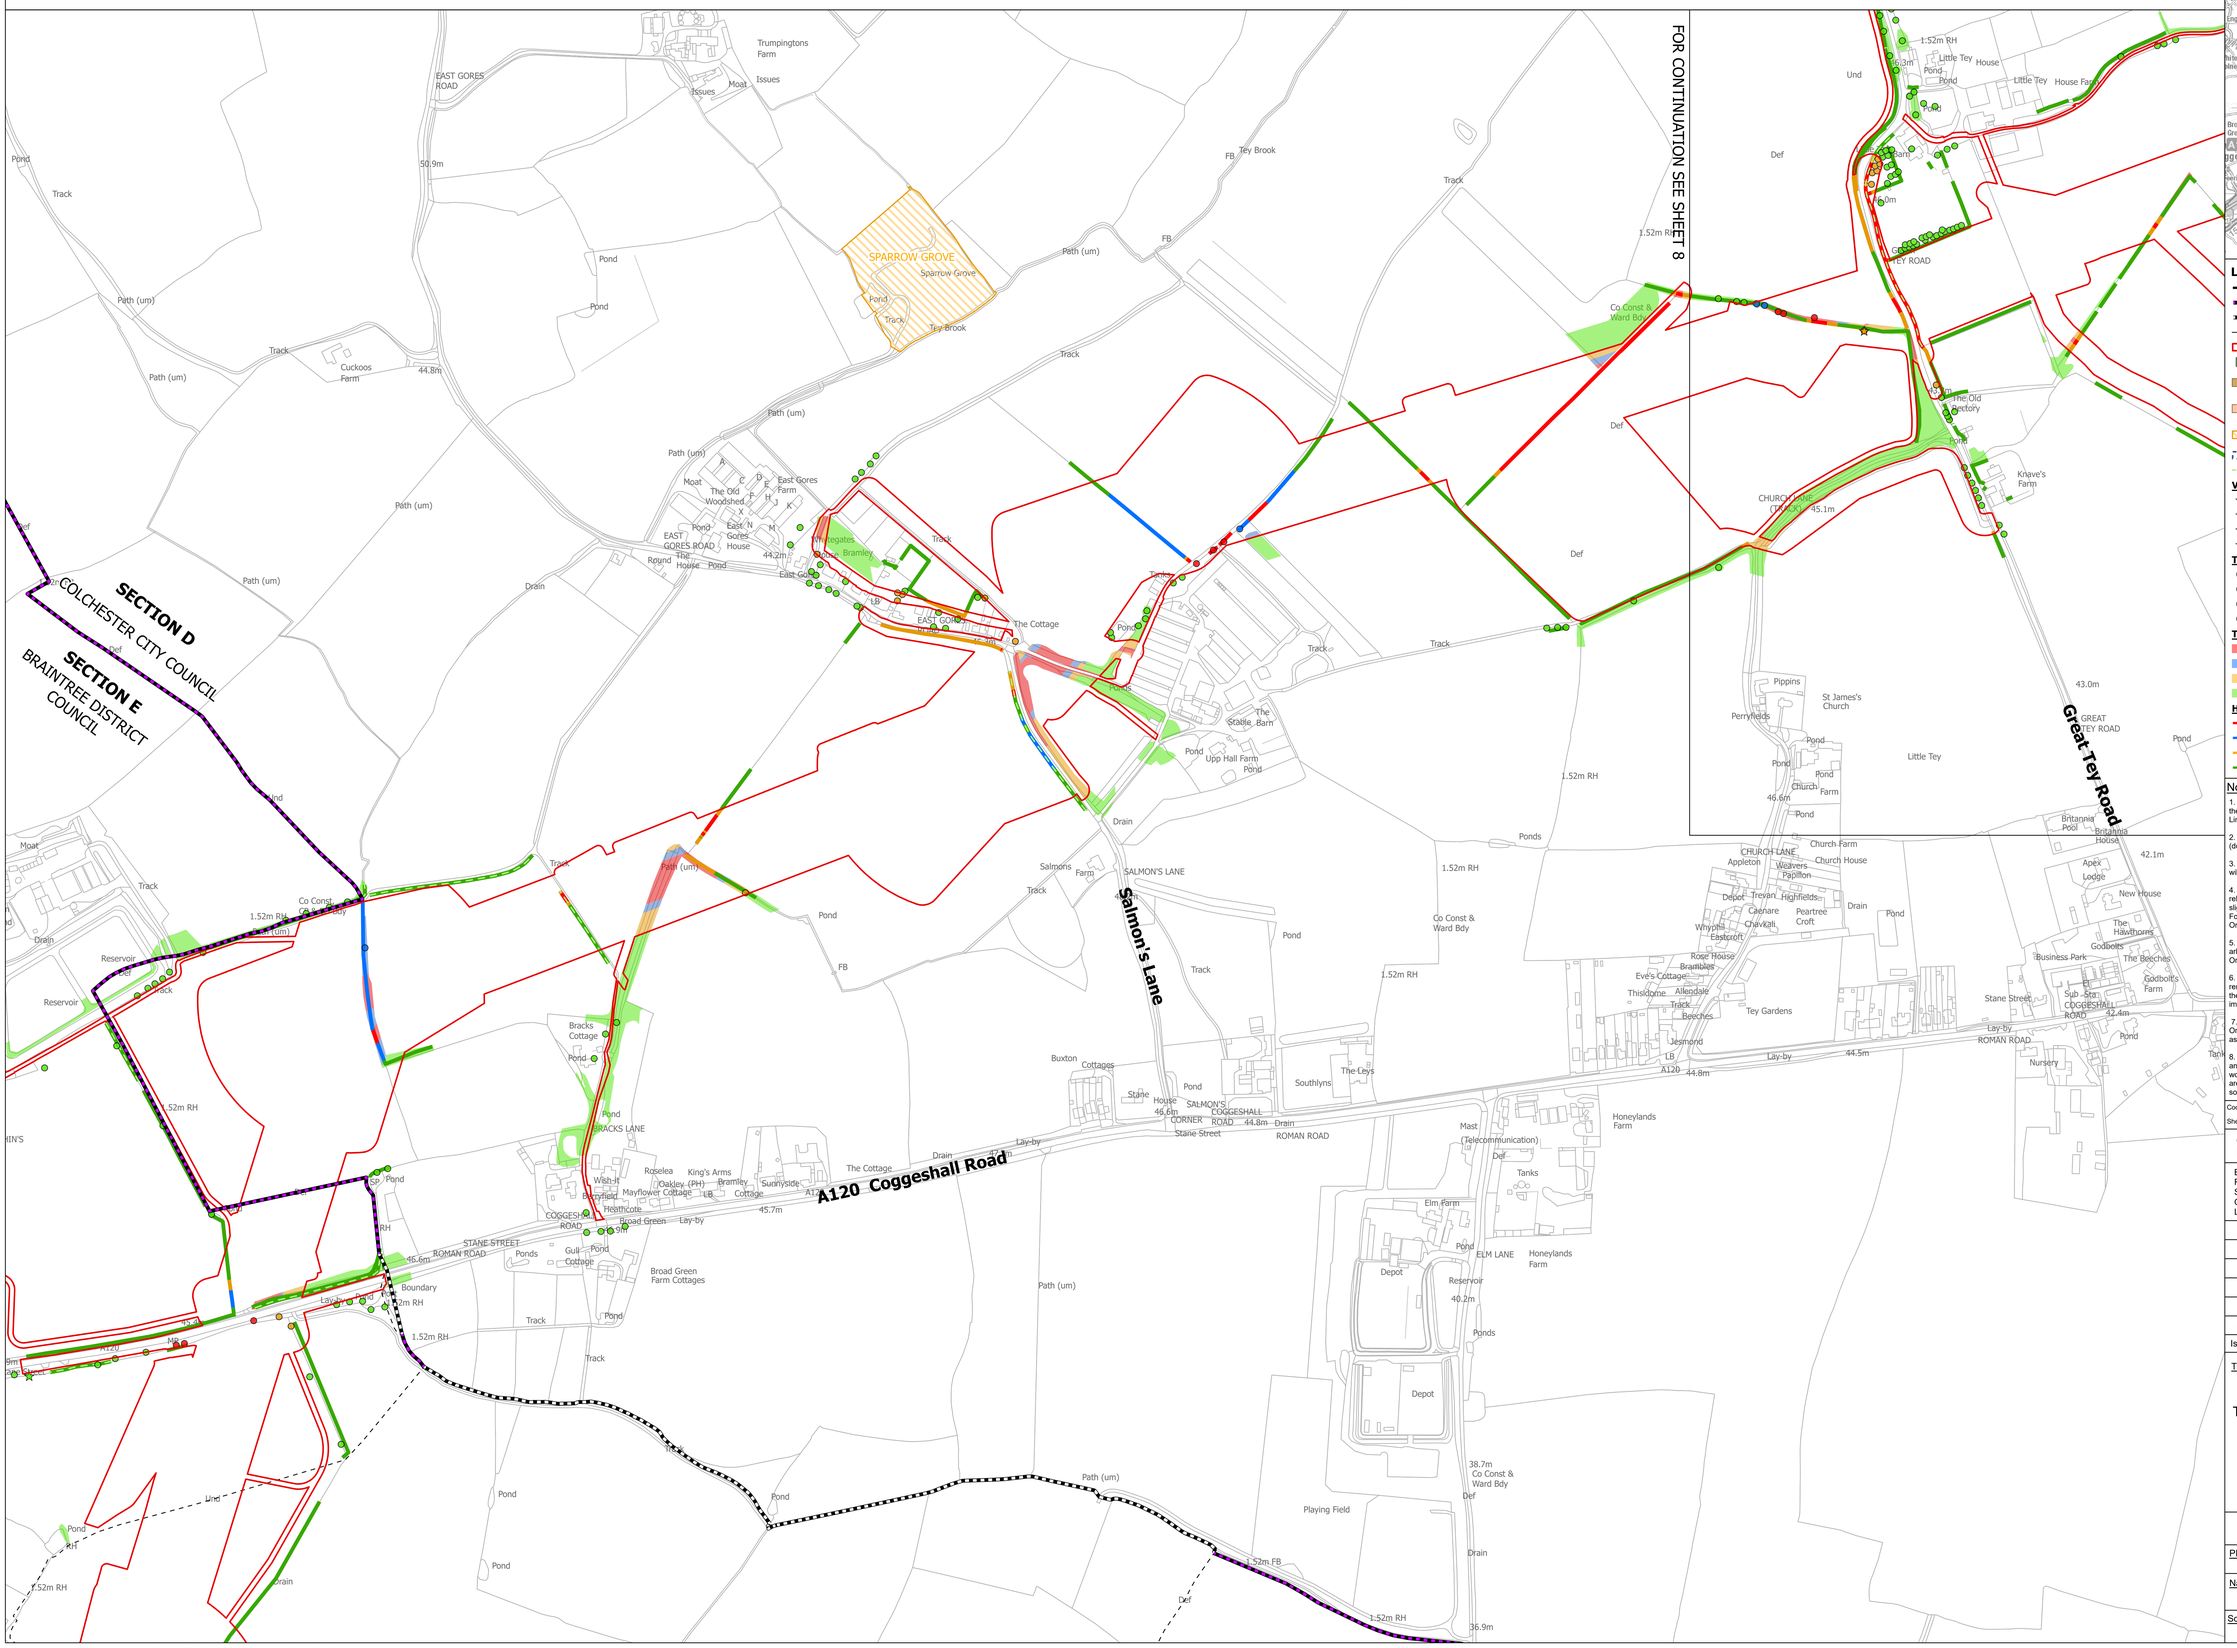
FOR CONTINUATION SEE SHEET 8
SECTION D
COLCHESTER CITY COUNCIL
SECTION E
BRAINTREE DISTRICT COUNCIL
A120 Coggeshall Road
Great Tey Road
Salmon's Lane
SPARROW GROVE
Sparrow Grove
EAST GORES ROAD
SALMON'S LANE
BRACKS LANE
STANE STREET
ROMAN ROAD
GREAT TEY ROAD
CHURCH LANE
ELM LANE
Trumpingtons Farm
Issues
Moat
Tey Brook
Cuckoos Farm
East Gores Farm
The Old Woodshed
East Gores House
Whitegates
Bramley
The Cottage
Taylors
The Stable Barn
Upp Hall Farm
Salmons Farm
Bracks Cottage
Broad Green Farm Cottages
Wish-It
Roselea
King's Arms
Oakley (PH)
Bramley Cottage
Mayflower Cottage
Bramfield
Heathcote
Broad Green
Gull Cottage
Sunnyside
Buxton Cottages
Stane House
SALMON'S CORNER
COGGESHALL ROAD
Southlyns
The Leys
Honeylands Farm
Elm Farm
Depot
Reservoir
Playing Field
Co Const & Ward Bdy
Little Tey House
Little Tey House Farm
The Old Rectory
Knave's Farm
Pippins
Perryfields
St James's Church
Church Farm
Church House
Appleton
Weavers
Papillon
Depot
Trevarn
Highfields
Canaare
Peartree Croft
Chevaal
Whyphi
Eastcroft
Rose House
Brambles
Eve's Cottage
Thistlestone
Allendale
Beeches
Tey Gardens
Jesmond
Britannia Pool
Britannia House
Apex Lodge
New House
The Hawthorns
Godboits
Business Park
The Beeches
Godboits Farm
Nursery
Stane Street
Lay-by
Sub Sta
Pond
Track
Drain
Path (um)
Def
FB
LB
Ponds
Tanks
Mast (Telecommunication)
1.52m RH
1.52m FB
45.1m
43.0m
42.1m
42.4m
44.8m
44.5m
46.6m
45.7m
46.6m
40.2m
38.7m
36.9m
50.9m
Boundary
Co Const & Ward Bdy
Co Const & Ward Bdy
Co Const & Ward Bdy

National Grid plc
National Grid House,
Warwick Technology Park,
Gallows Hill, Warwick.
CV34 6DA United Kingdom

Registered in England and Wales
No. 4031152
nationalgrid.com