

AENC-ARC-ENV-REP-0043

Norwich to Tilbury

Volume 6: Environmental Statement

Document: 6.11.F3 Environmental Statement Figure 11.3 - Non-Designated Heritage Assets Assessed in the ES Chapter - Tracked Changes Version


Final Issue D


July 2026

Planning Inspectorate Reference: EN020027

Infrastructure Planning (Applications: Prescribed Forms and Procedure)
Regulations 2009 Regulation 5(2)(a)

nationalgrid

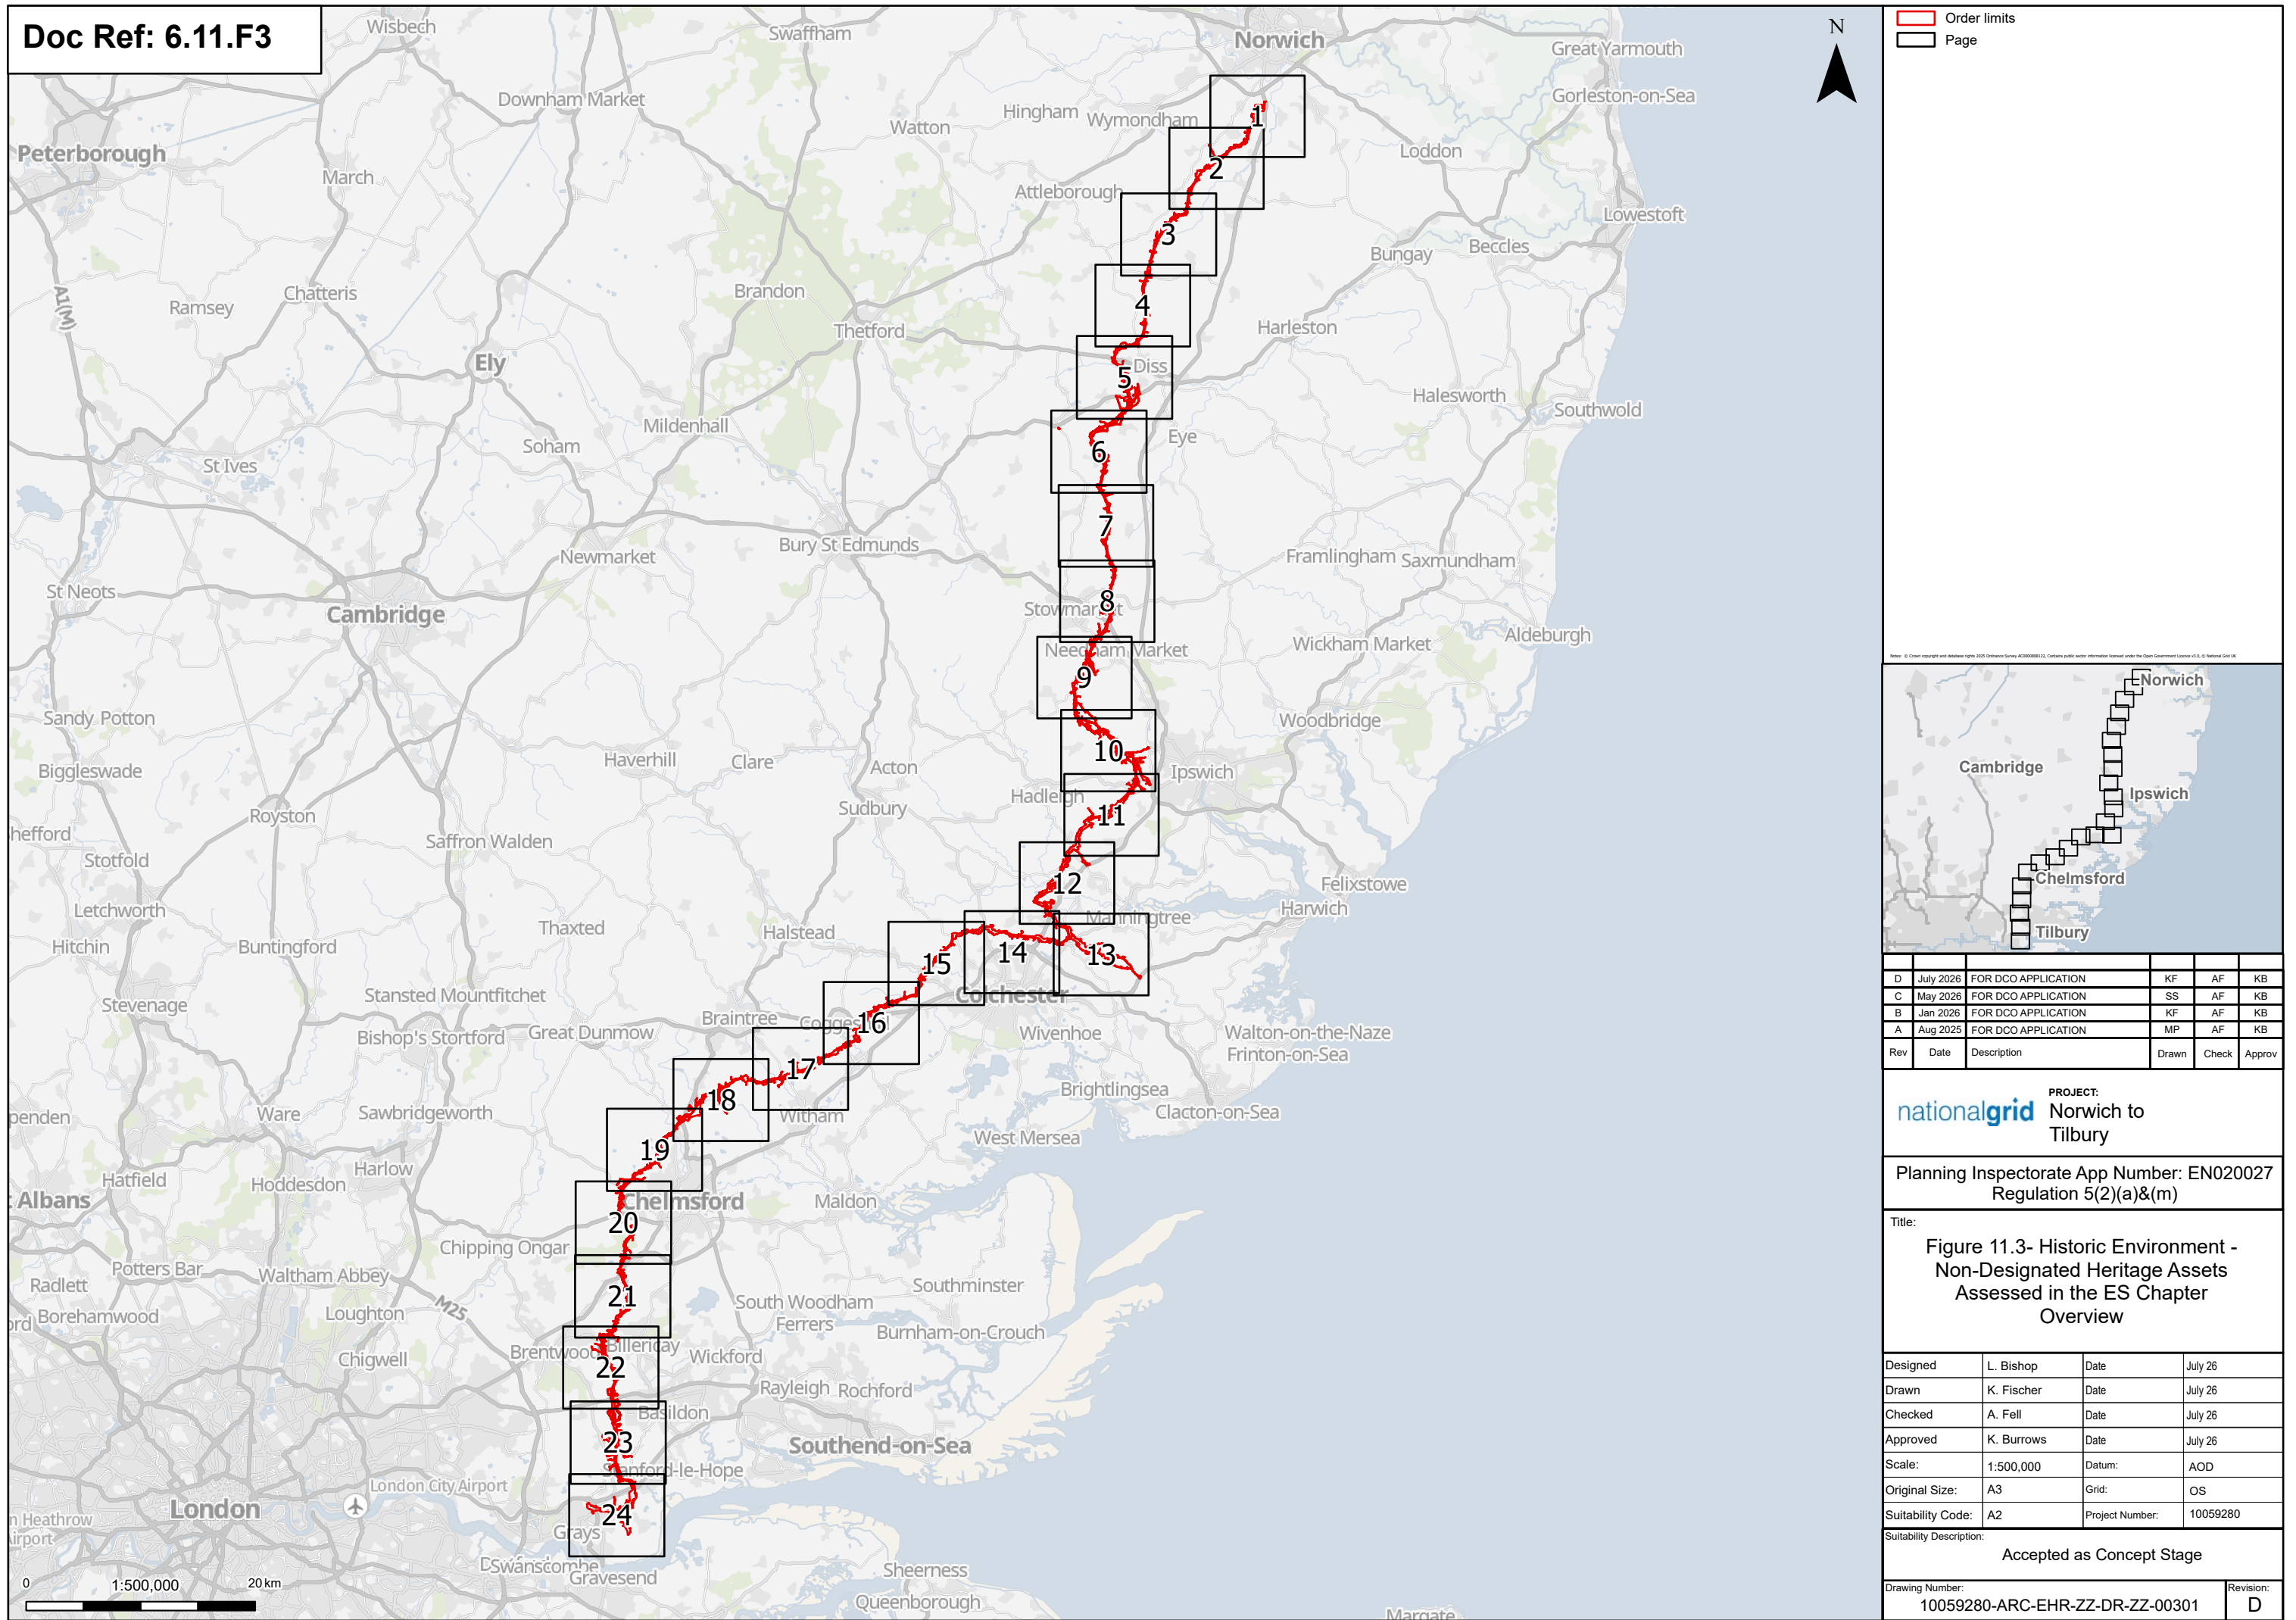

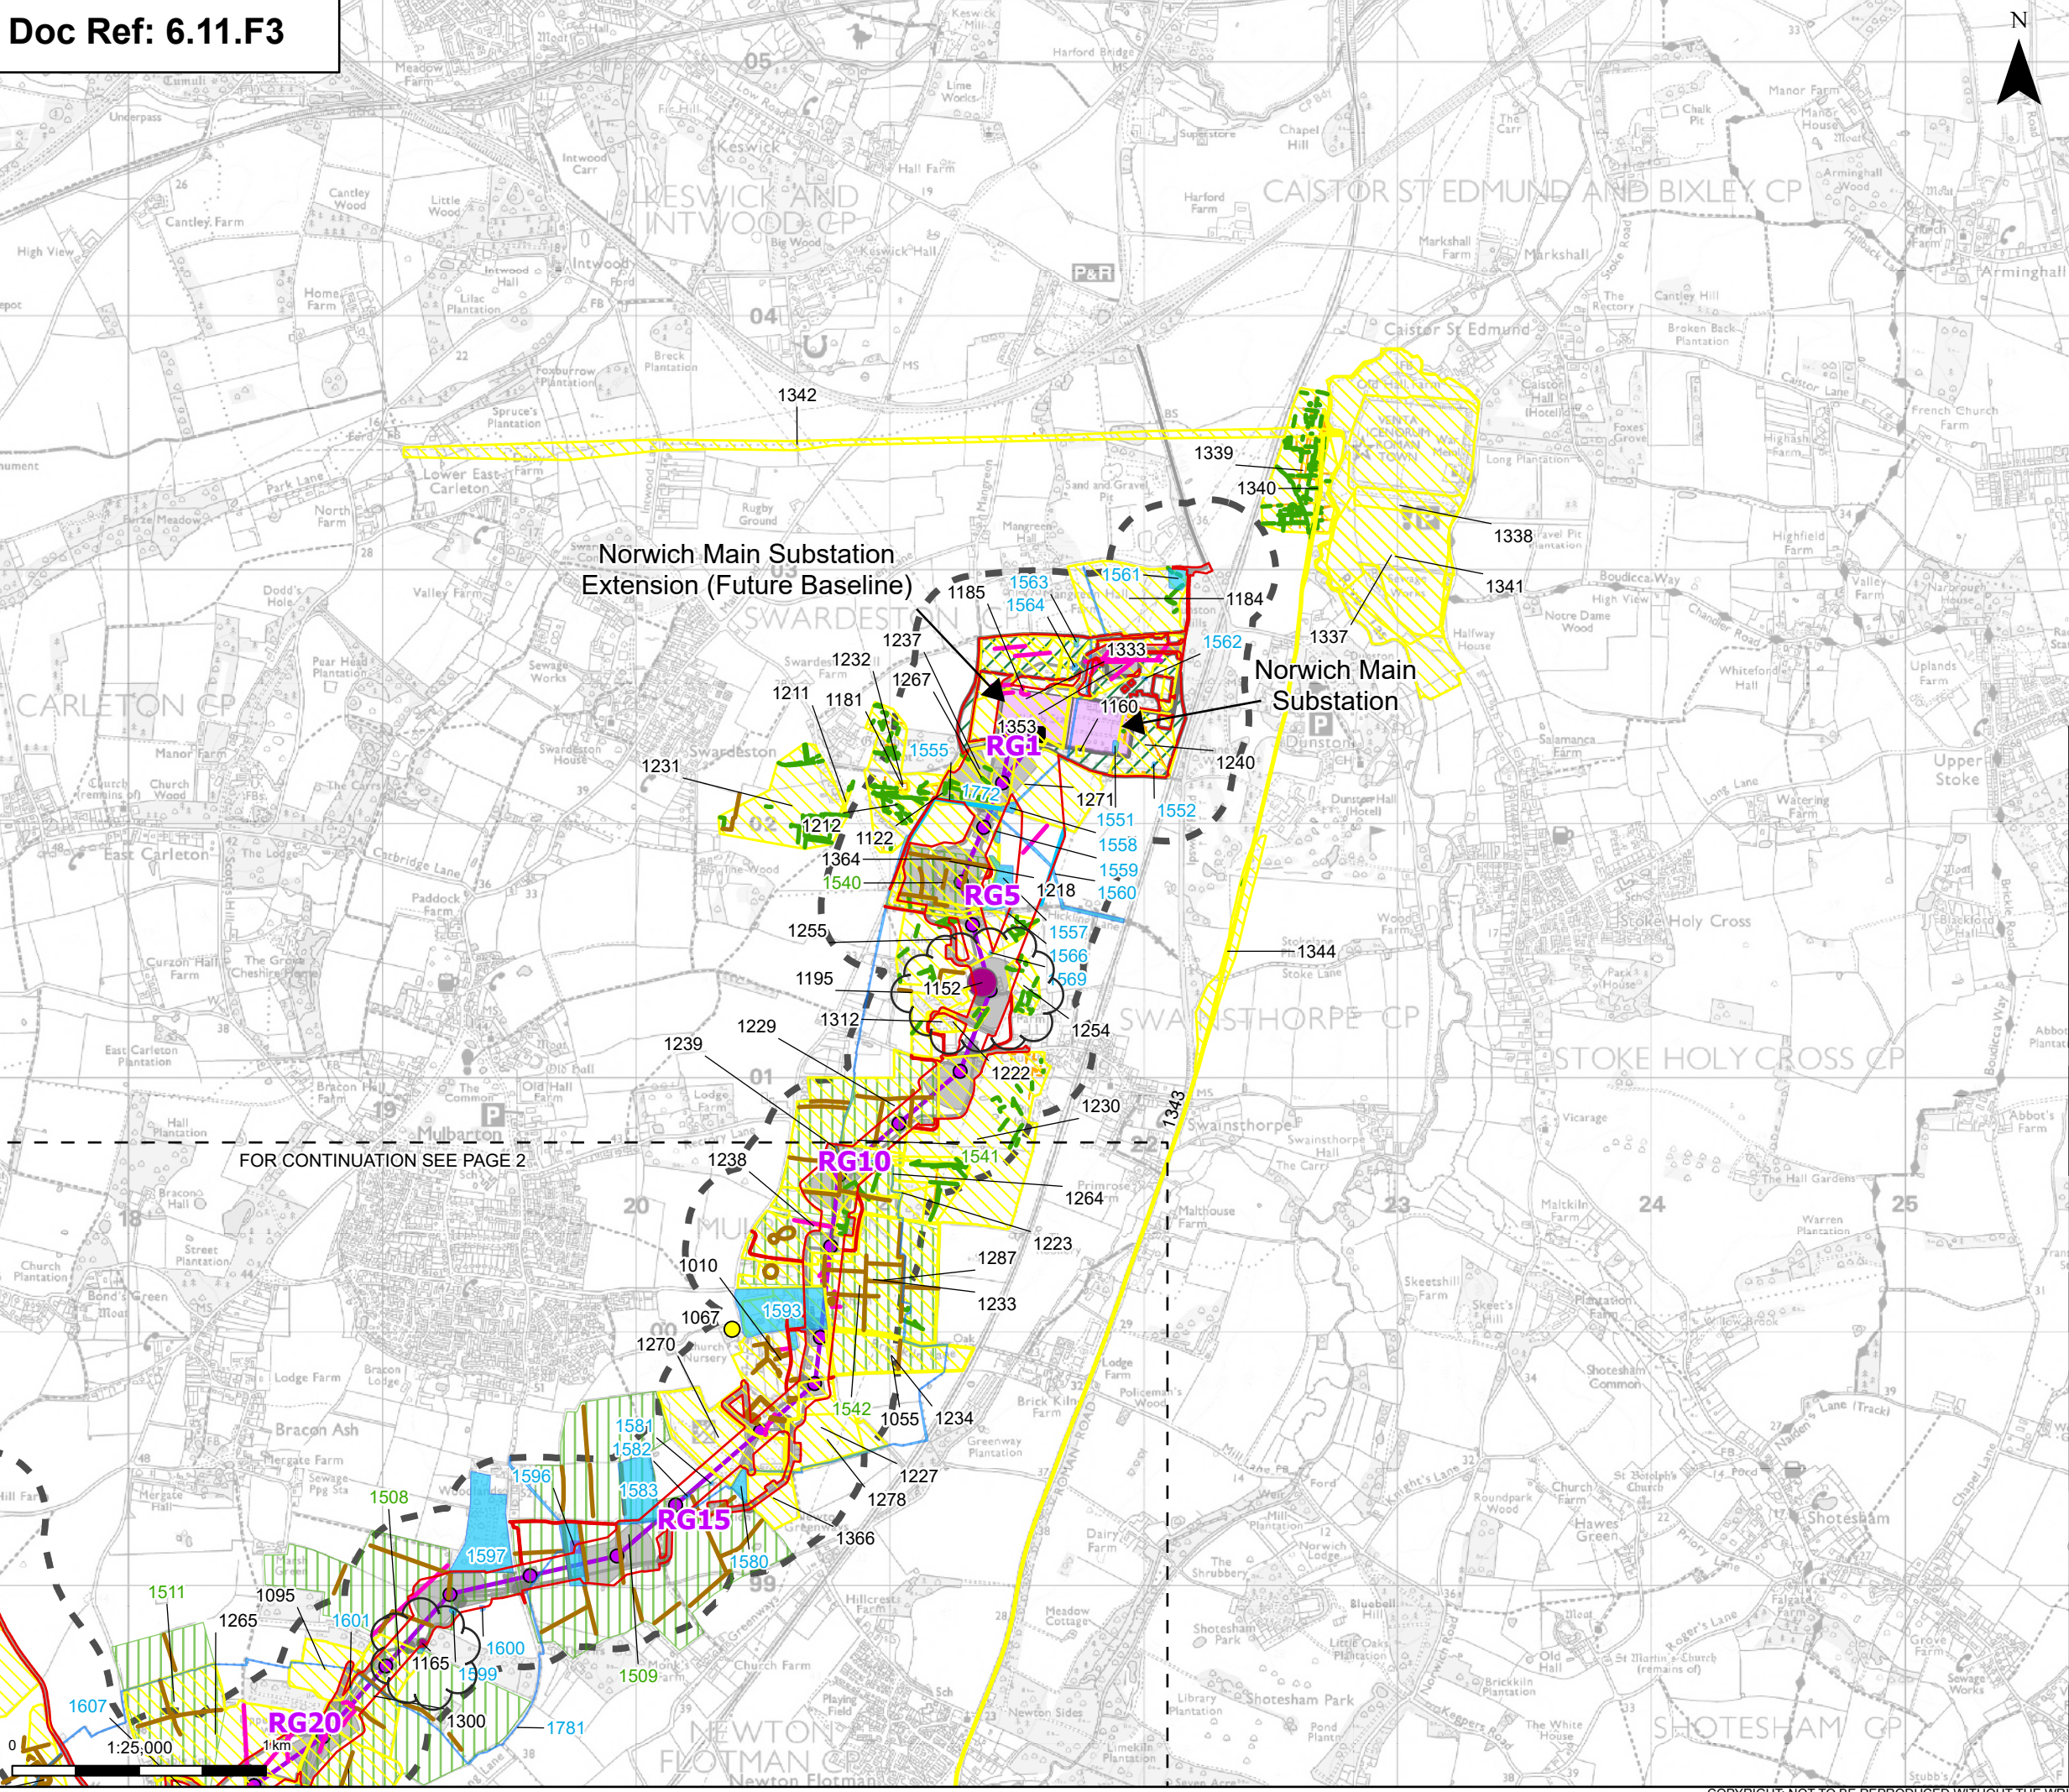

Order limits

Sheet index outline

Proposed project design details

Proposed full line tension gantry

Proposed standard lattice pylon location

Proposed overhead line alignment

Norwich Main Substation

Norwich Main Substation Extension (future baseline)

Environmental area

Other temporary and permanent construction and operational works

Discipline specific constraints

250 m Study Area

HER Monument Point

HER Monument Line

HER Monument Poly

Project Mapped LIDAR

HER Mapped Cropmark Line

HER Mapped Cropmark Polygon

Project Mapped Cropmark Line

Project Mapped Cropmark Polygon

Historic Mapping Line

Historic Mapping Polygon

Supplementary Environmental Information Assets

250m - Non-designated assets, 2km - Grade I, II* and II designated assets and 3km - Grade I and II* designated assets

Note: The proposed overhead line alignment and proposed underground cable alignment together comprise the alignment. For further details regarding the design, please refer to Figures 4.1 (document reference 6.4.F1) and 4.2 (document reference 6.4.F2).

D	July 2026	FOR DCO APPLICATION	KF	AF	KB
C	May 2026	FOR DCO APPLICATION	SS	AF	KB
B	Jan 2026	FOR DCO APPLICATION	KF	AF	KB
A	Aug 2025	FOR DCO APPLICATION	MP	AF	KB
Rev	Date	Description	Drawn	Check	Approv

PROJECT:

nationalgrid

Norwich to Tilbury

Planning Inspectorate App Number: EN020027

Regulation 5(2)(a)&(m)

Title:

Figure 11.3- Historic Environment - Non-Designated Heritage Assets Assessed in the ES Chapter

Page 1 of 24

Designed

L. Bishop

Date

July 26

Drawn

K. Fischer

Date

July 26

Checked

A. Fell

Date

July 26

Approved

K. Burrows

Date

July 26

Scale:

1:25,000

Datum:

AOD

Original Size:

A3

Grid:

OS

Suitability Code:

A2

Project Number:

10059280

Suitability Description:

Accepted as Concept Stage


Drawing Number:

10059280-ARC-EHR-ZZ-DR-ZZ-00301


Revision:

D

Print Date: 06-22-26 10:29:59 COPYRIGHT: NOT TO BE REPRODUCED WITHOUT THE WRITTEN PERMISSION OF NATIONAL GRID ELECTRICITY TRANSMISSION PLC

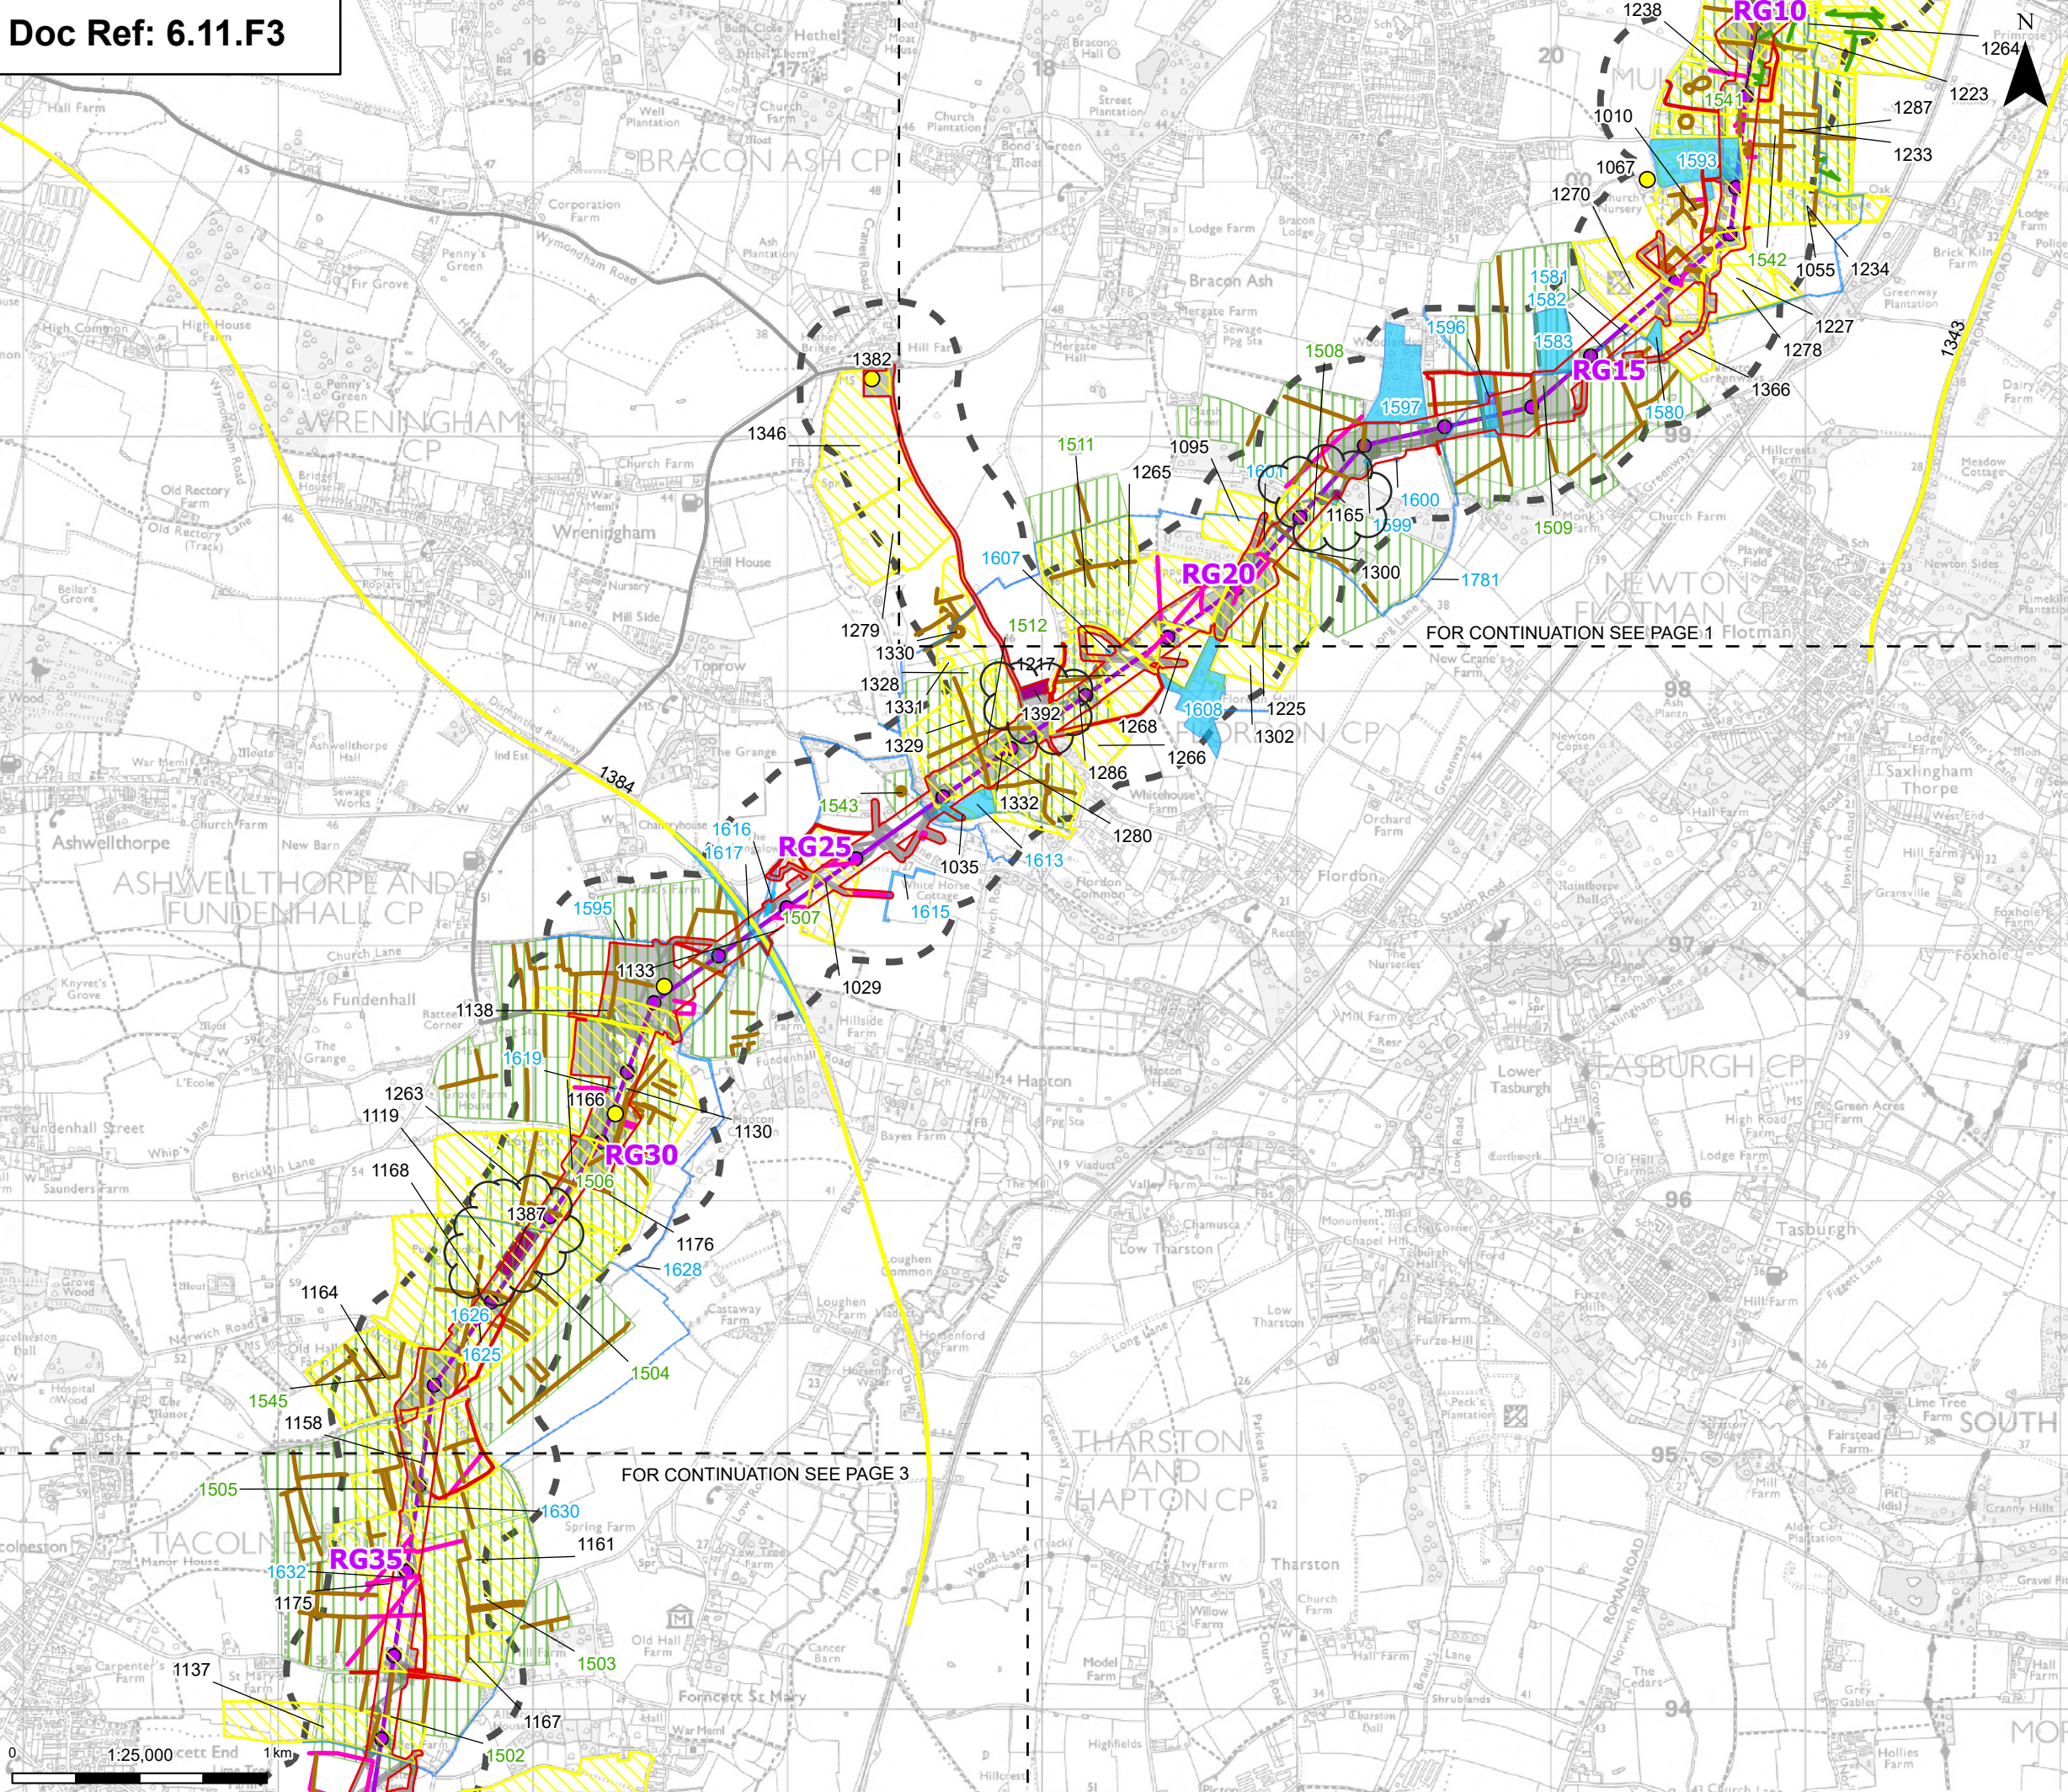

- Order limits**
- Order limits
 - Sheet index outline
- Proposed project design details**
- Proposed standard lattice pylon location
 - Proposed overhead line alignment
 - Environmental mitigation
 - Other temporary and permanent construction and operational works
- Discipline specific constraints**
- 250 m Study Area
 - HER Monument Point
 - HER Monument Line
 - HER Monument Poly
 - Project Mapped LIDAR
 - HER Mapped Cropmark Line
 - HER Mapped Cropmark Polygon
 - Project Mapped Cropmark Line
 - Project Mapped Cropmark Polygon
 - Historic Mapping Line
 - Historic Mapping Polygon
 - Supplementary Environmental Information Assets
- 250m - Non-designated assets, 2km - Grade I, II* and II designated assets and 3km - Grade I and II* designated assets
Note: The proposed overhead line alignment and proposed underground cable alignment together comprise the alignment.
For further details regarding the design, please refer to Figures 4.1 (document reference 6.4.F1) and 4.2 (document reference 6.4.F2).

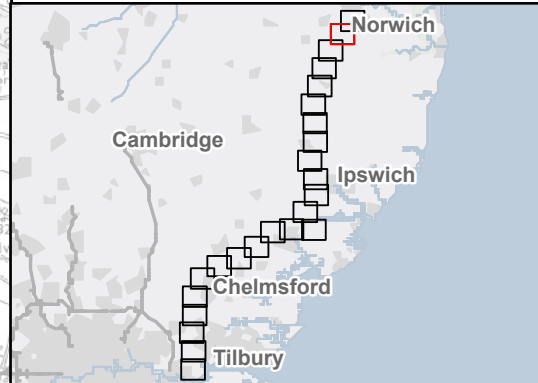

D	July 2026	FOR DCO APPLICATION	KF	AF	KB
C	May 2026	FOR DCO APPLICATION	SS	AF	KB
B	Jan 2026	FOR DCO APPLICATION	KF	AF	KB
A	Aug 2025	FOR DCO APPLICATION	MP	AF	KB
Rev	Date	Description	Drawn	Check	Approv

PROJECT:
nationalgrid Norwich to
Tilbury


Planning Inspectorate App Number: EN020027
Regulation 5(2)(a)&(m)

Title:
**Figure 11.3- Historic Environment -
Non-Designated Heritage Assets
Assessed in the ES Chapter
Page 2 of 24**

Designed	L. Bishop	Date	July 26
Drawn	K. Fischer	Date	July 26
Checked	A. Fell	Date	July 26
Approved	K. Burrows	Date	July 26
Scale:	1:25,000	Datum:	AOD
Original Size:	A3	Grid:	OS
Suitability Code:	A2	Project Number:	10059280
Suitability Description:			

Accepted as Concept Stage

Drawing Number: 10059280-ARC-EHR-ZZ-DR-ZZ-00301	Revision: D
--	----------------

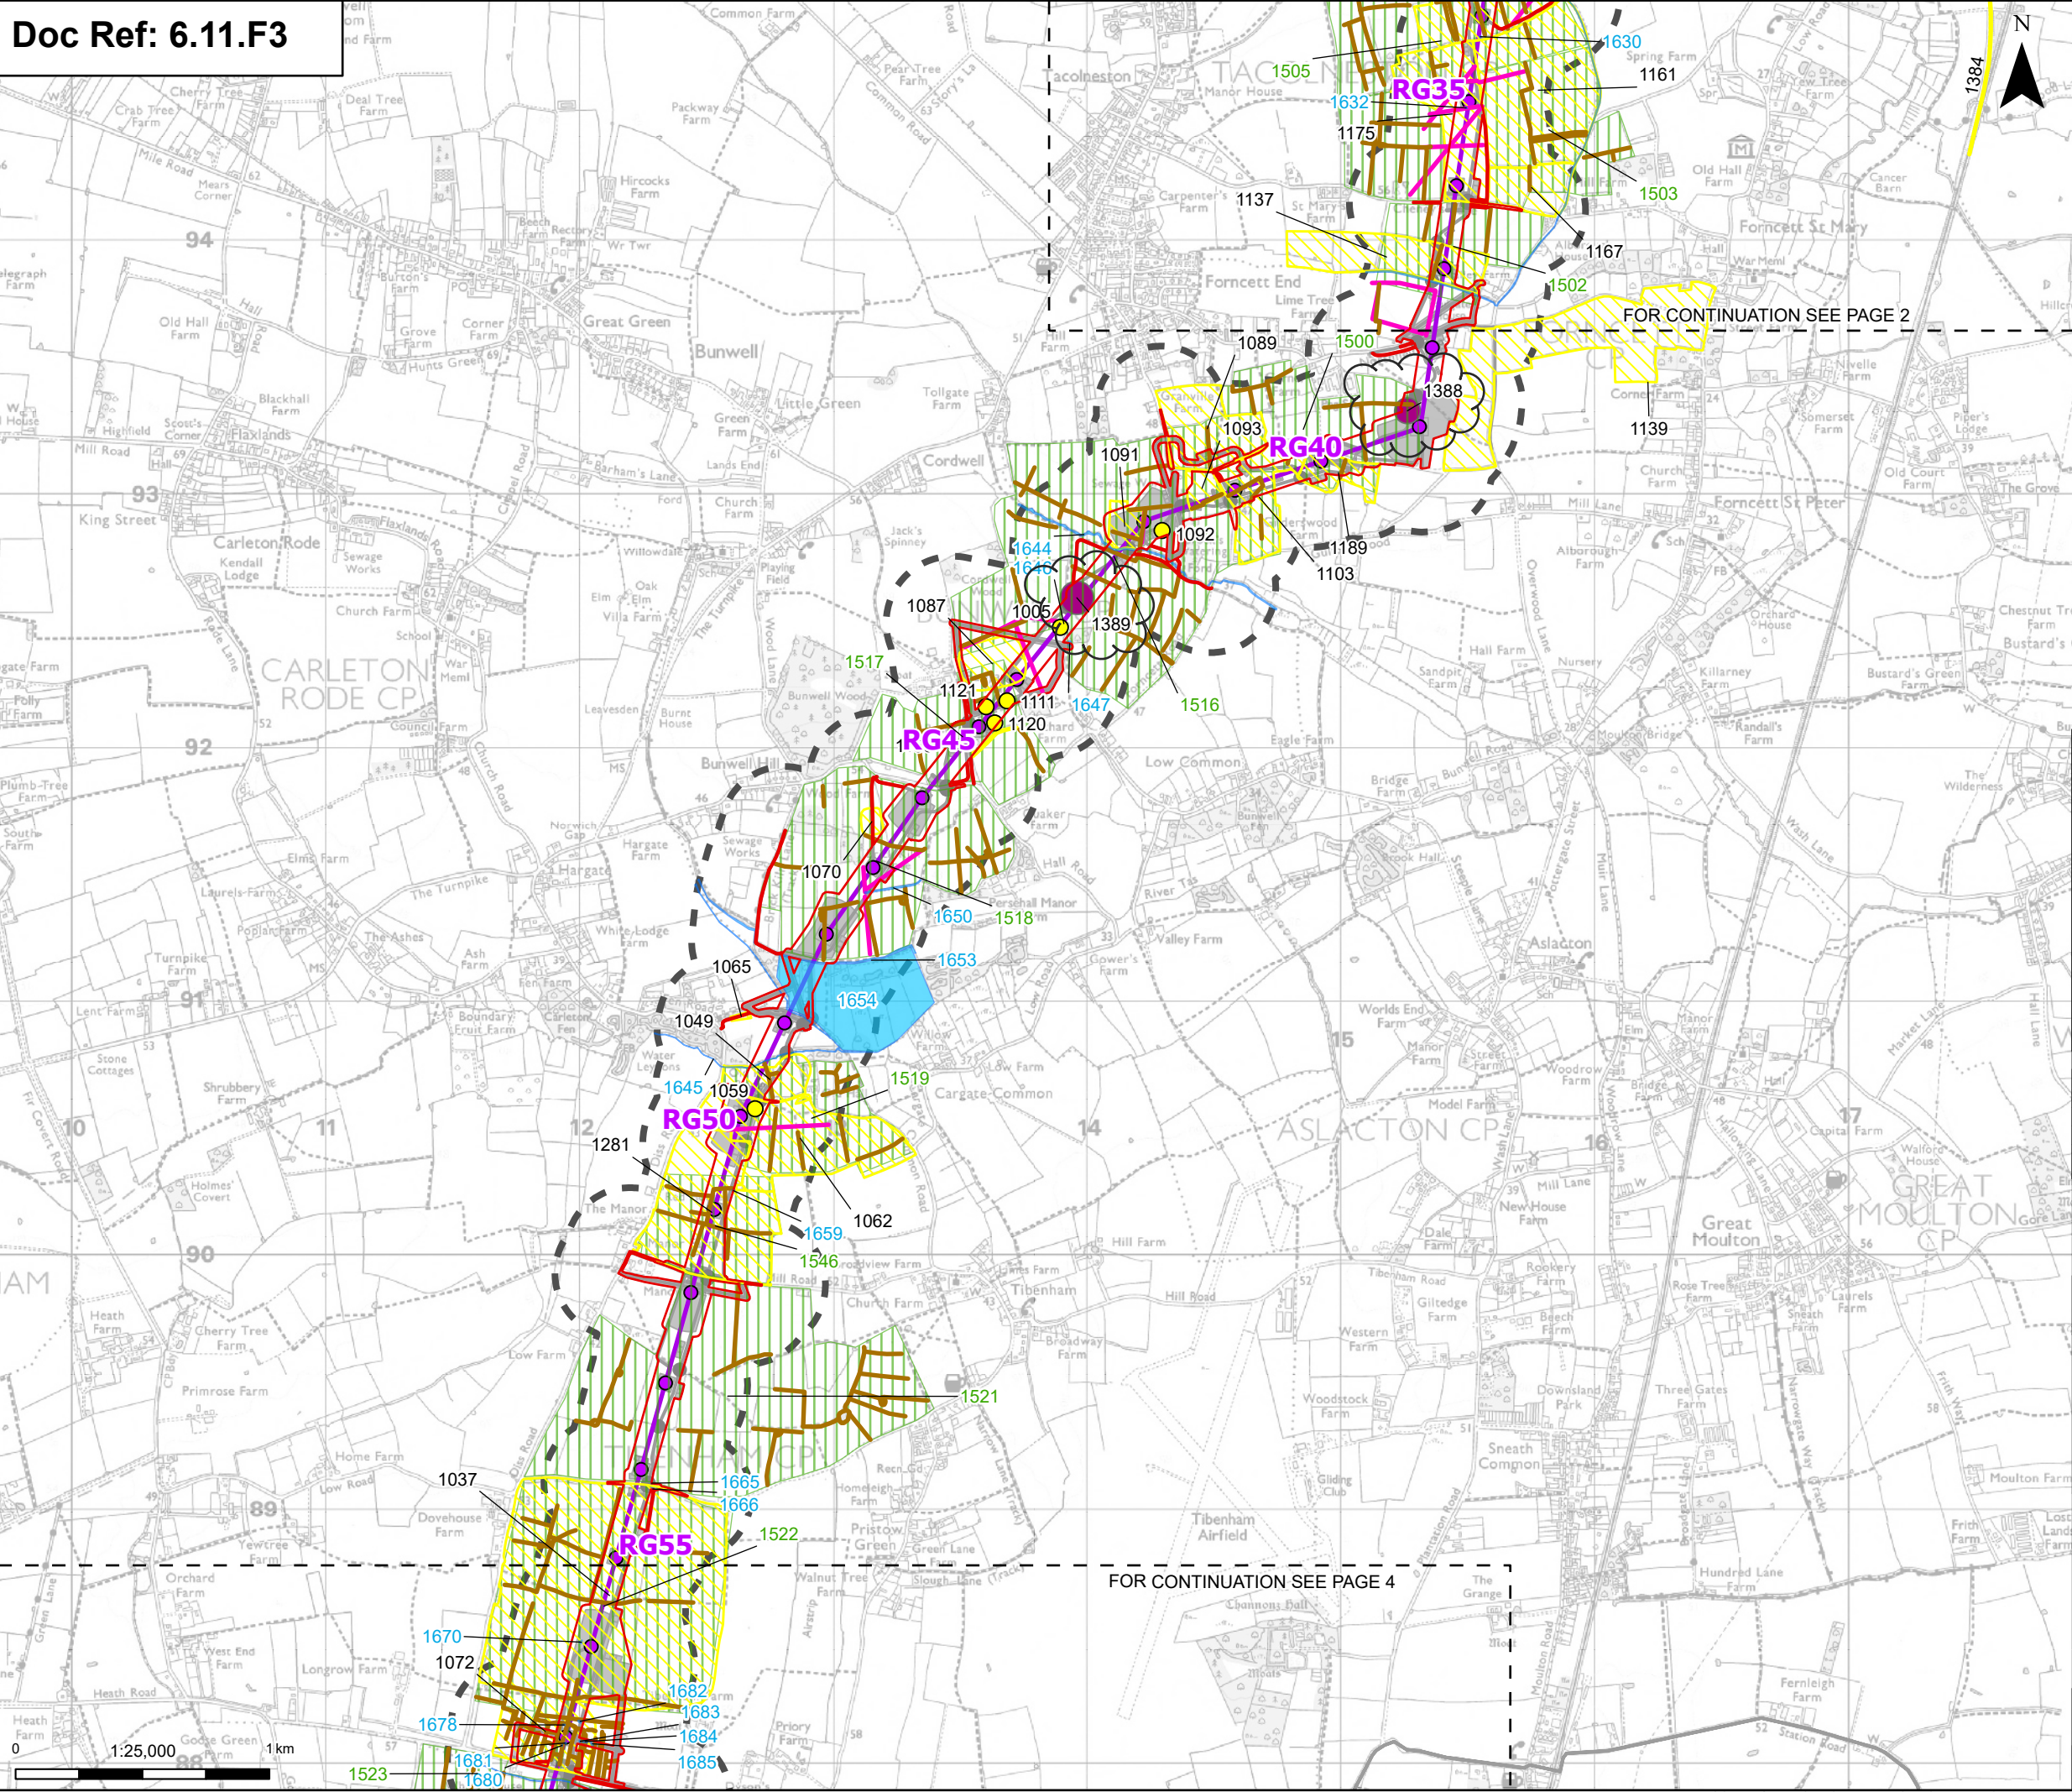

Order limits

Sheet index outline


Proposed project design details

- Proposed standard lattice pylon location
- Proposed overhead line alignment
- Other temporary and permanent construction and operational works

Discipline specific constraints

- 250 m Study Area
- HER Monument Point
- HER Monument Line
- HER Monument Poly
- Project Mapped LIDAR
- Project Mapped Cropmark Line
- Project Mapped Cropmark Polygon
- Historic Mapping Polygon
- Supplementary Environmental Information Assets

250m - Non-designated assets, 2km - Grade I, II* and II designated assets and 3km - Grade I and II* designated assets
Note: The proposed overhead line alignment and proposed underground cable alignment together comprise the alignment.
For further details regarding the design, please refer to Figures 4.1 (document reference 6.4.F1) and 4.2 (document reference 6.4.F2).

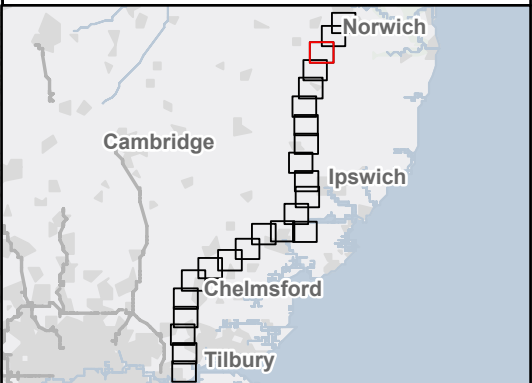

Rev	Date	Description	Drawn	Check	Approv
D	July 2026	FOR DCO APPLICATION	KF	AF	KB
C	May 2026	FOR DCO APPLICATION	SS	AF	KB
B	Jan 2026	FOR DCO APPLICATION	KF	AF	KB
A	Aug 2025	FOR DCO APPLICATION	MP	AF	KB

PROJECT:
nationalgrid Norwich to
Tilbury

Planning Inspectorate App Number: EN020027
Regulation 5(2)(a)&(m)


Title:
**Figure 11.3- Historic Environment -
Non-Designated Heritage Assets
Assessed in the ES Chapter
Page 3 of 24**


Designed	L. Bishop	Date	July 26
Drawn	K. Fischer	Date	July 26
Checked	A. Fell	Date	July 26
Approved	K. Burrows	Date	July 26
Scale:	1:25,000	Datum:	AOD
Original Size:	A3	Grid:	OS
Suitability Code:	A2	Project Number:	10059280


Accepted as Concept Stage

Drawing Number:
10059280-ARC-EHR-ZZ-DR-ZZ-00301


Revision:
D

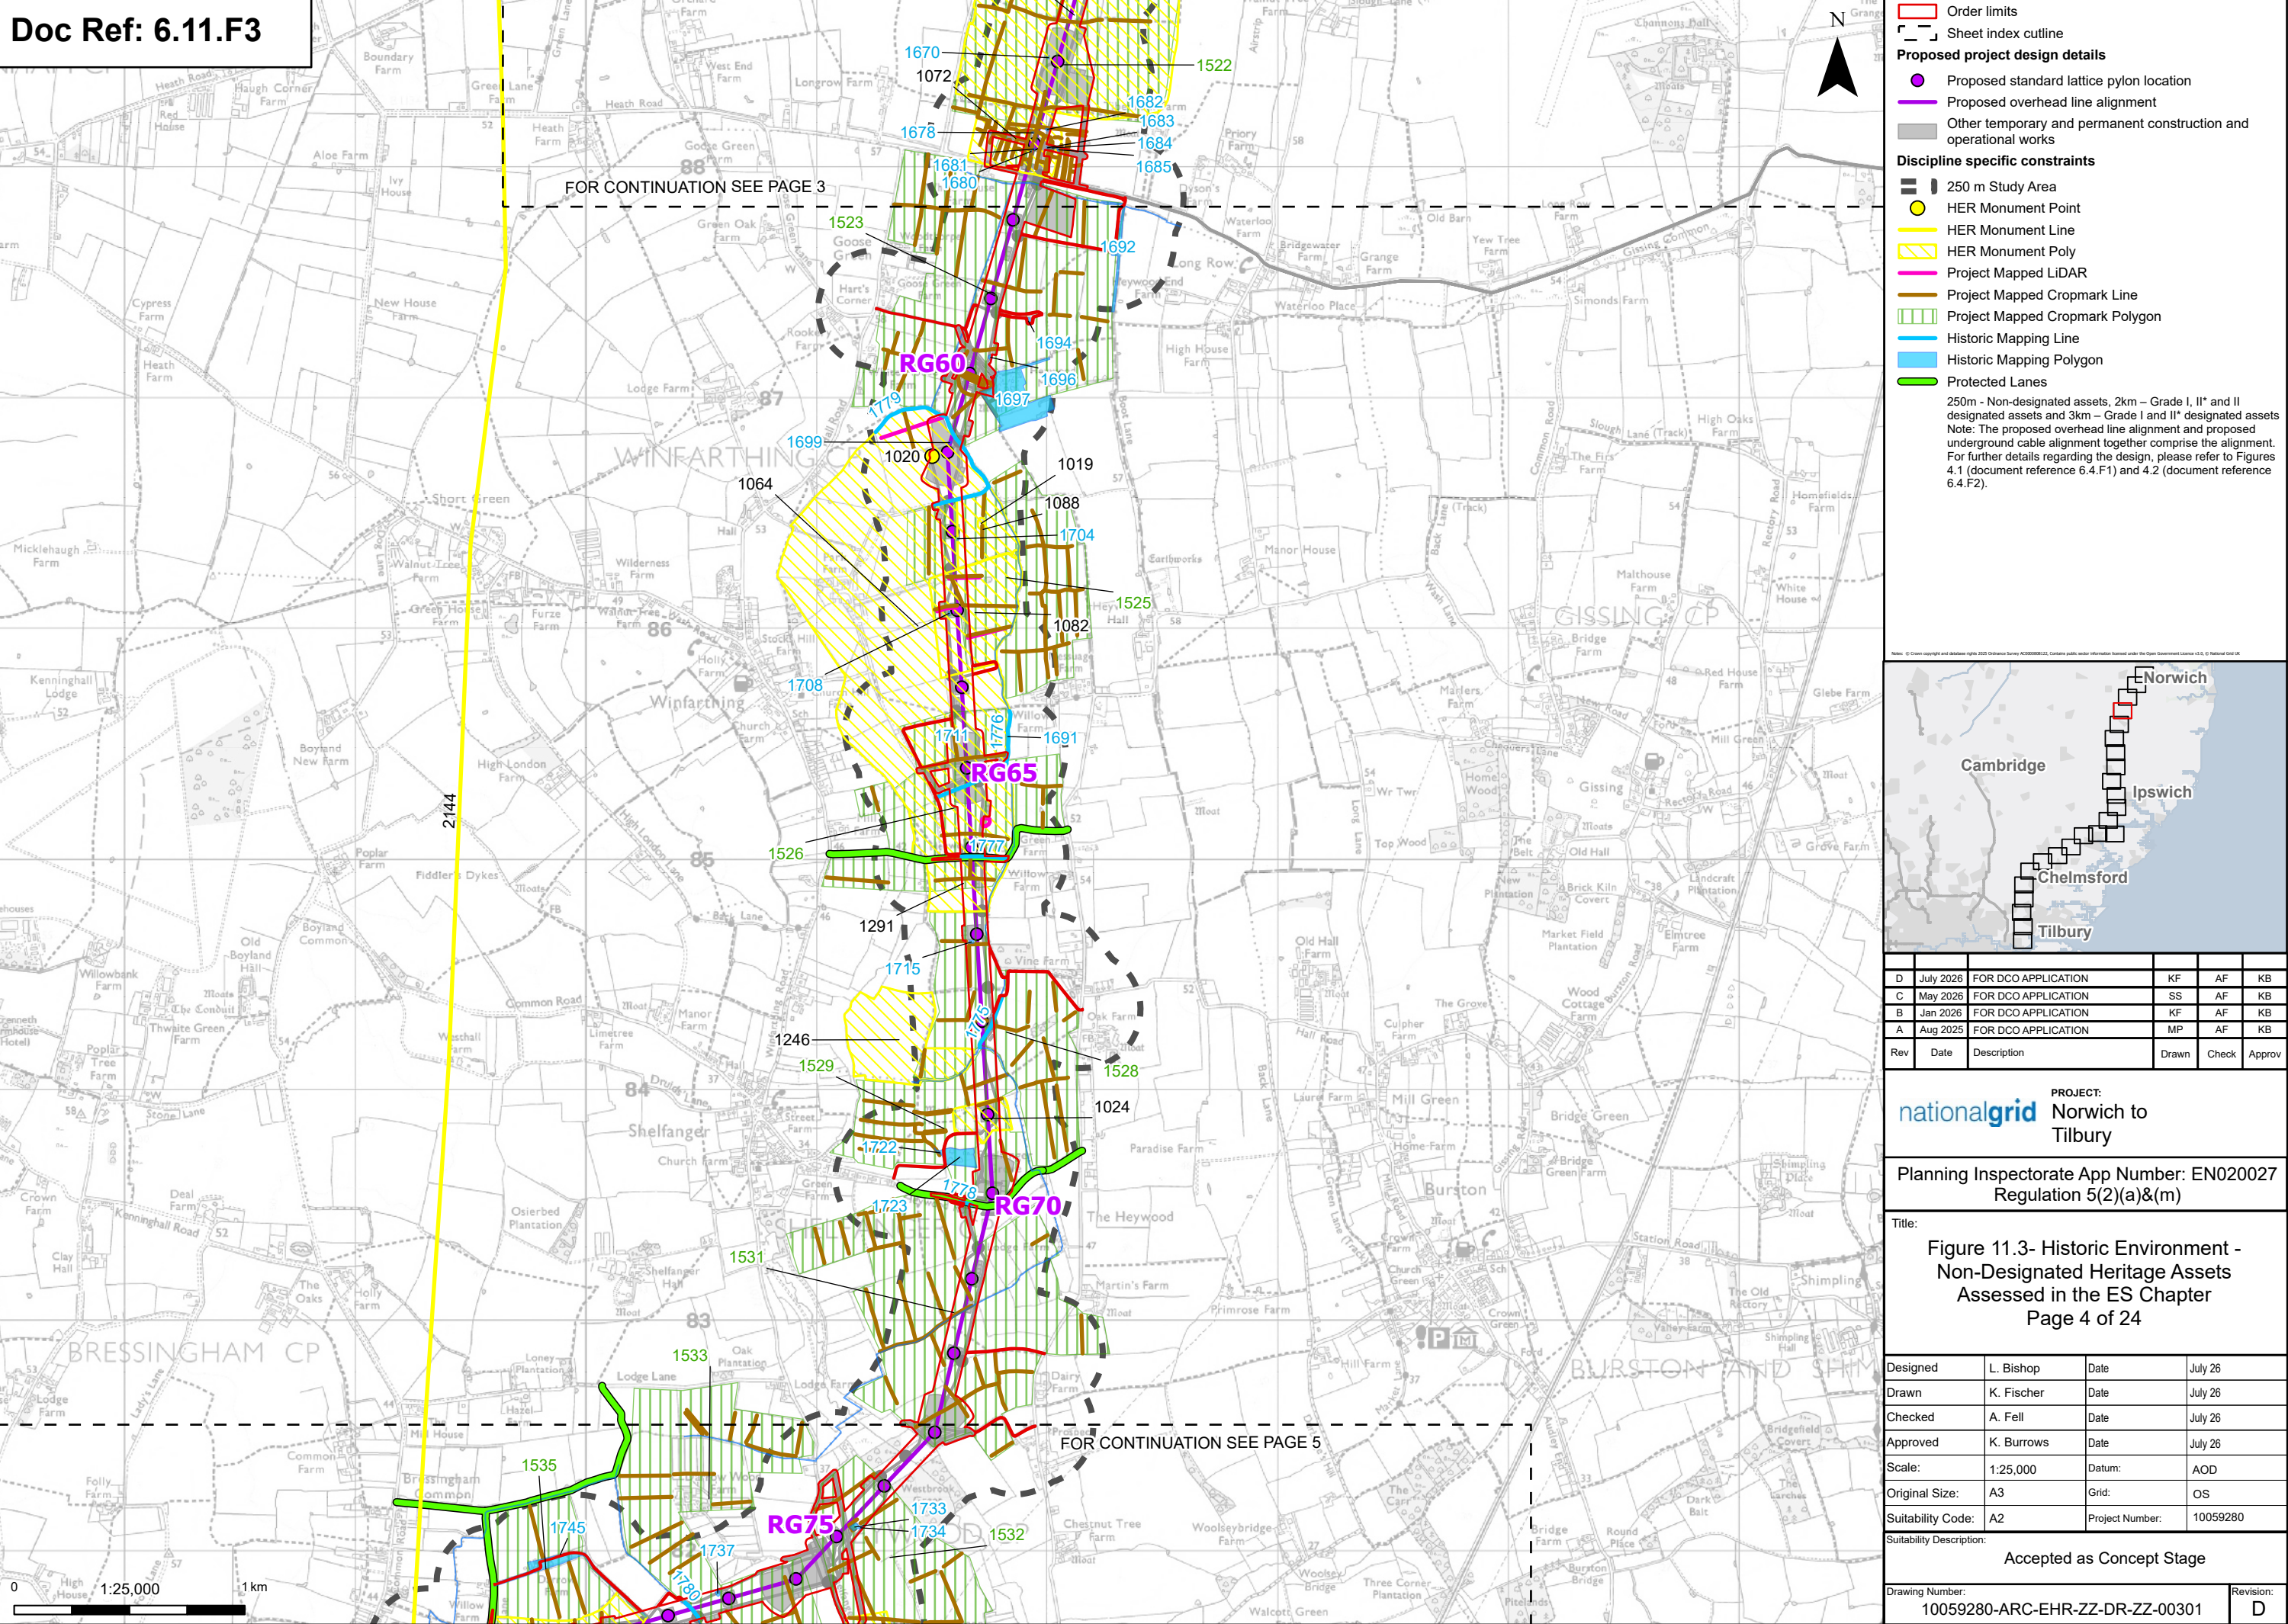

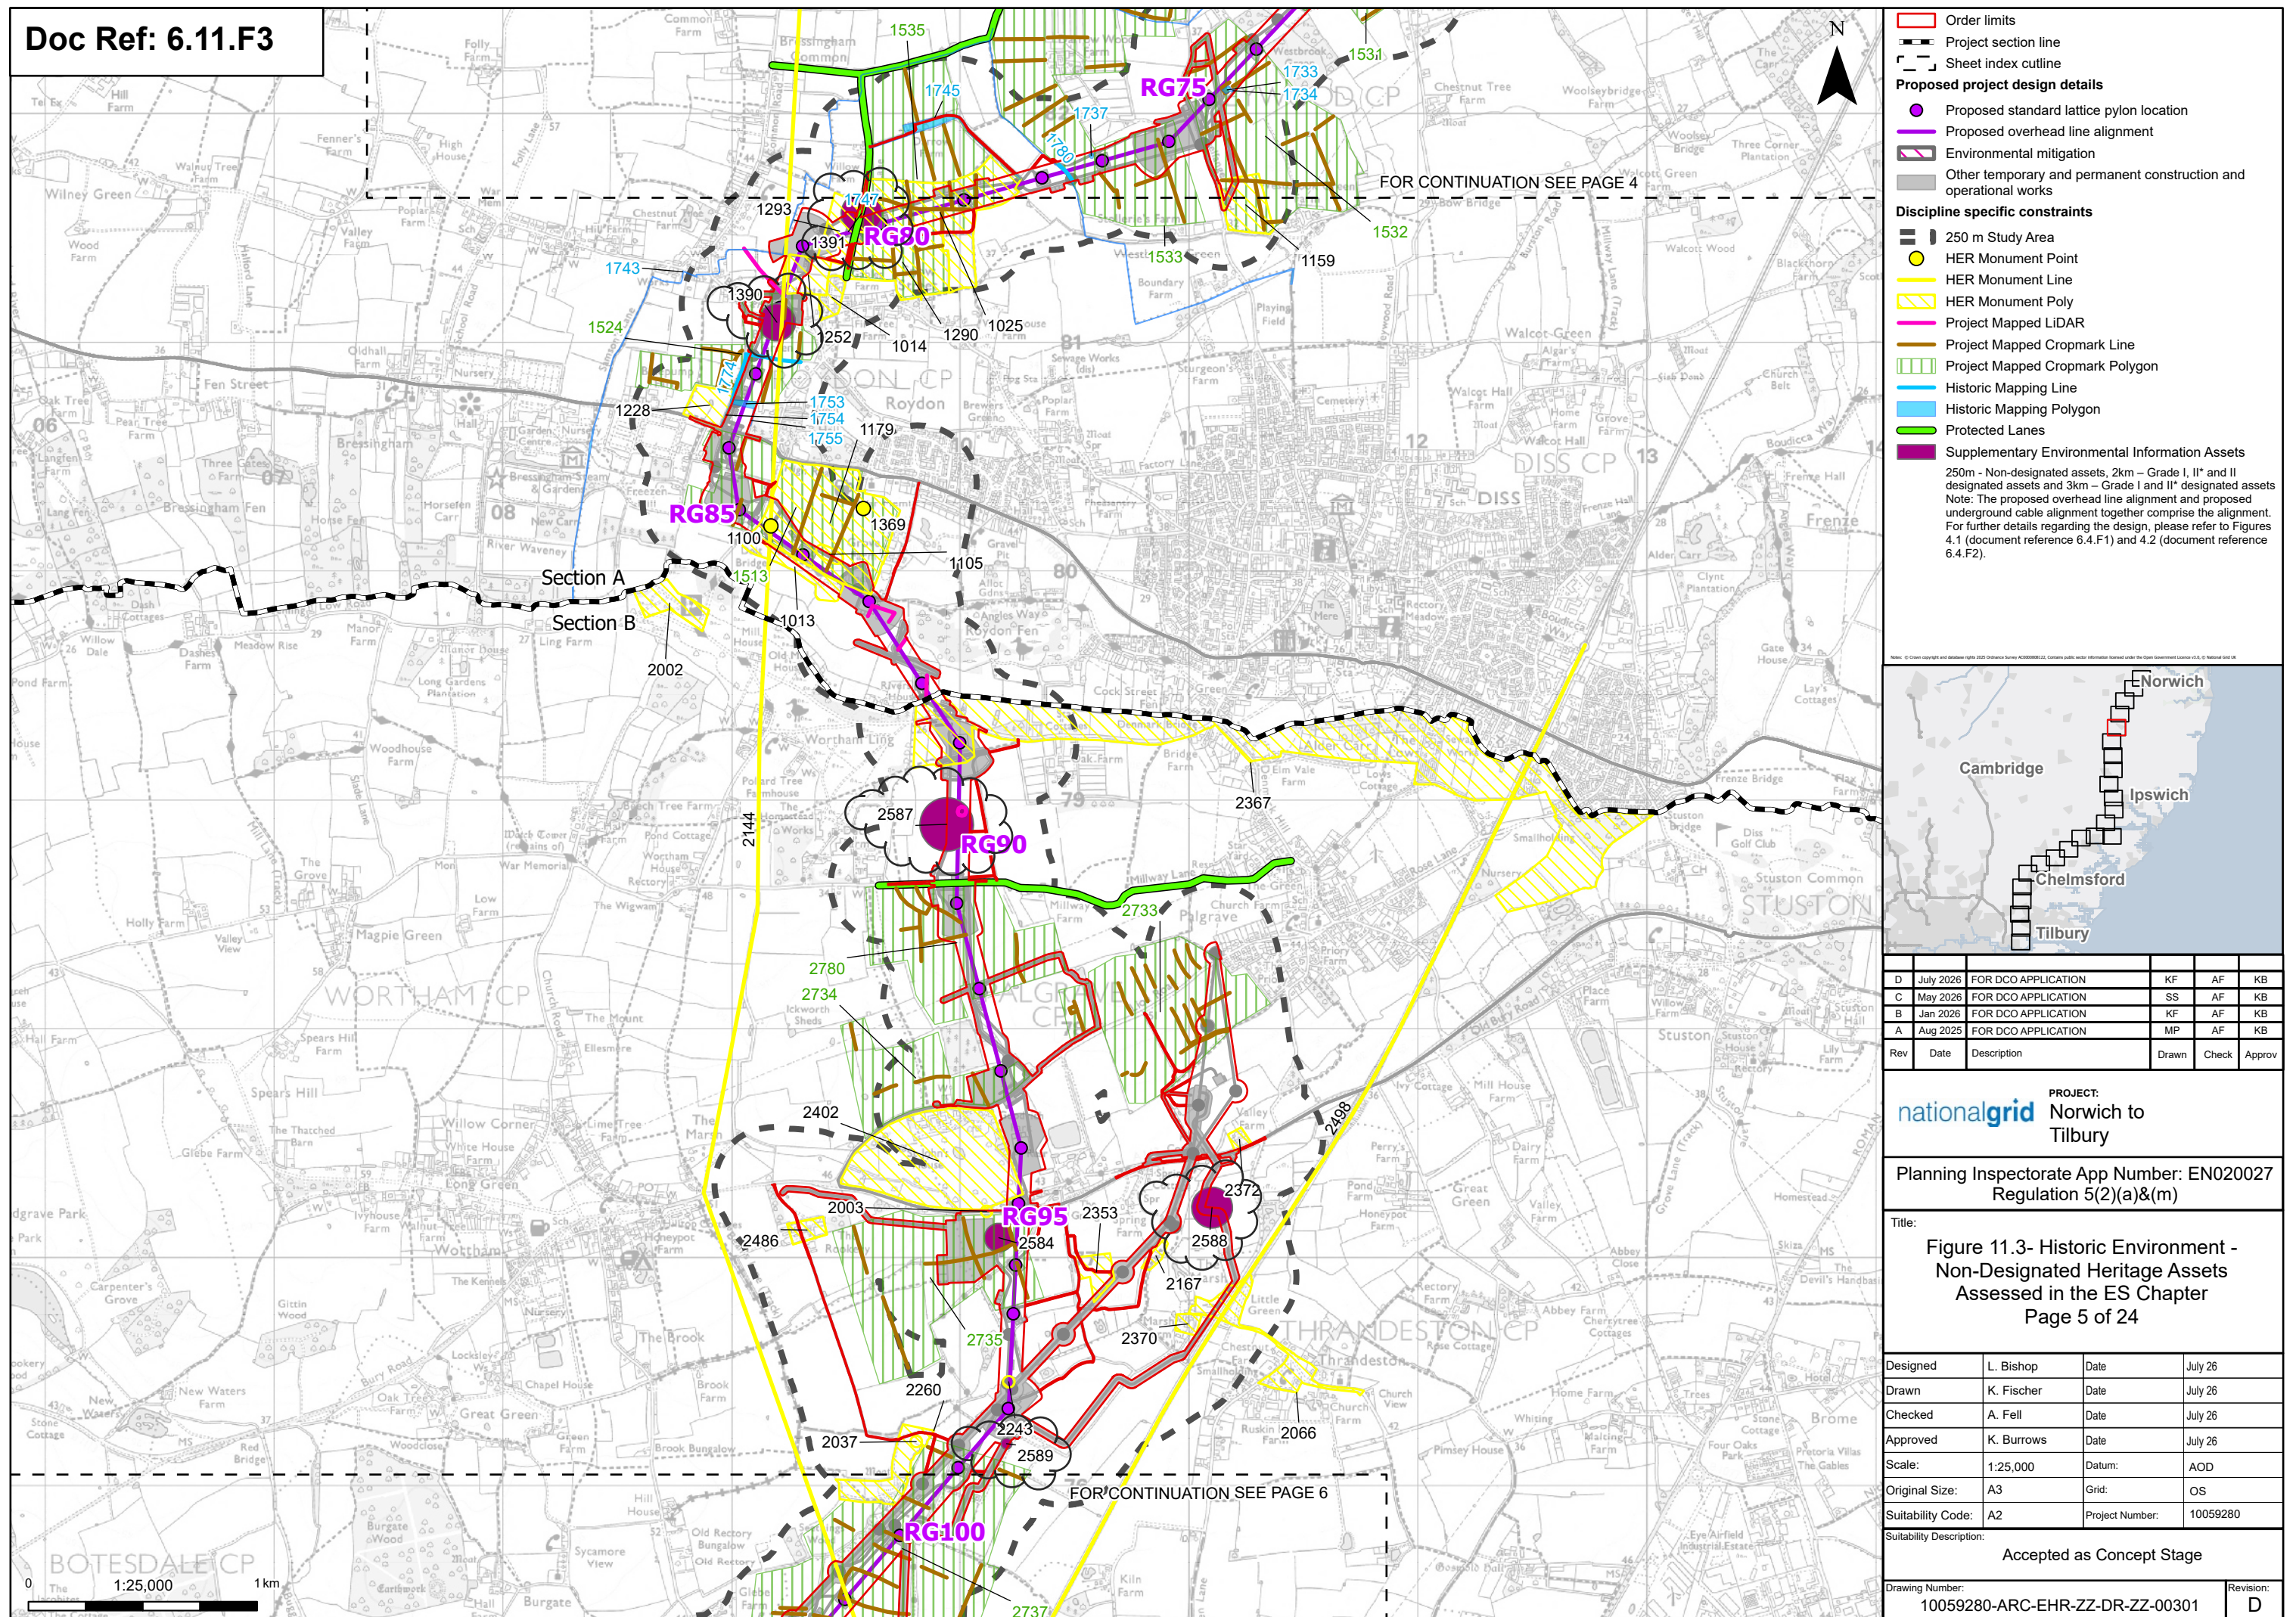

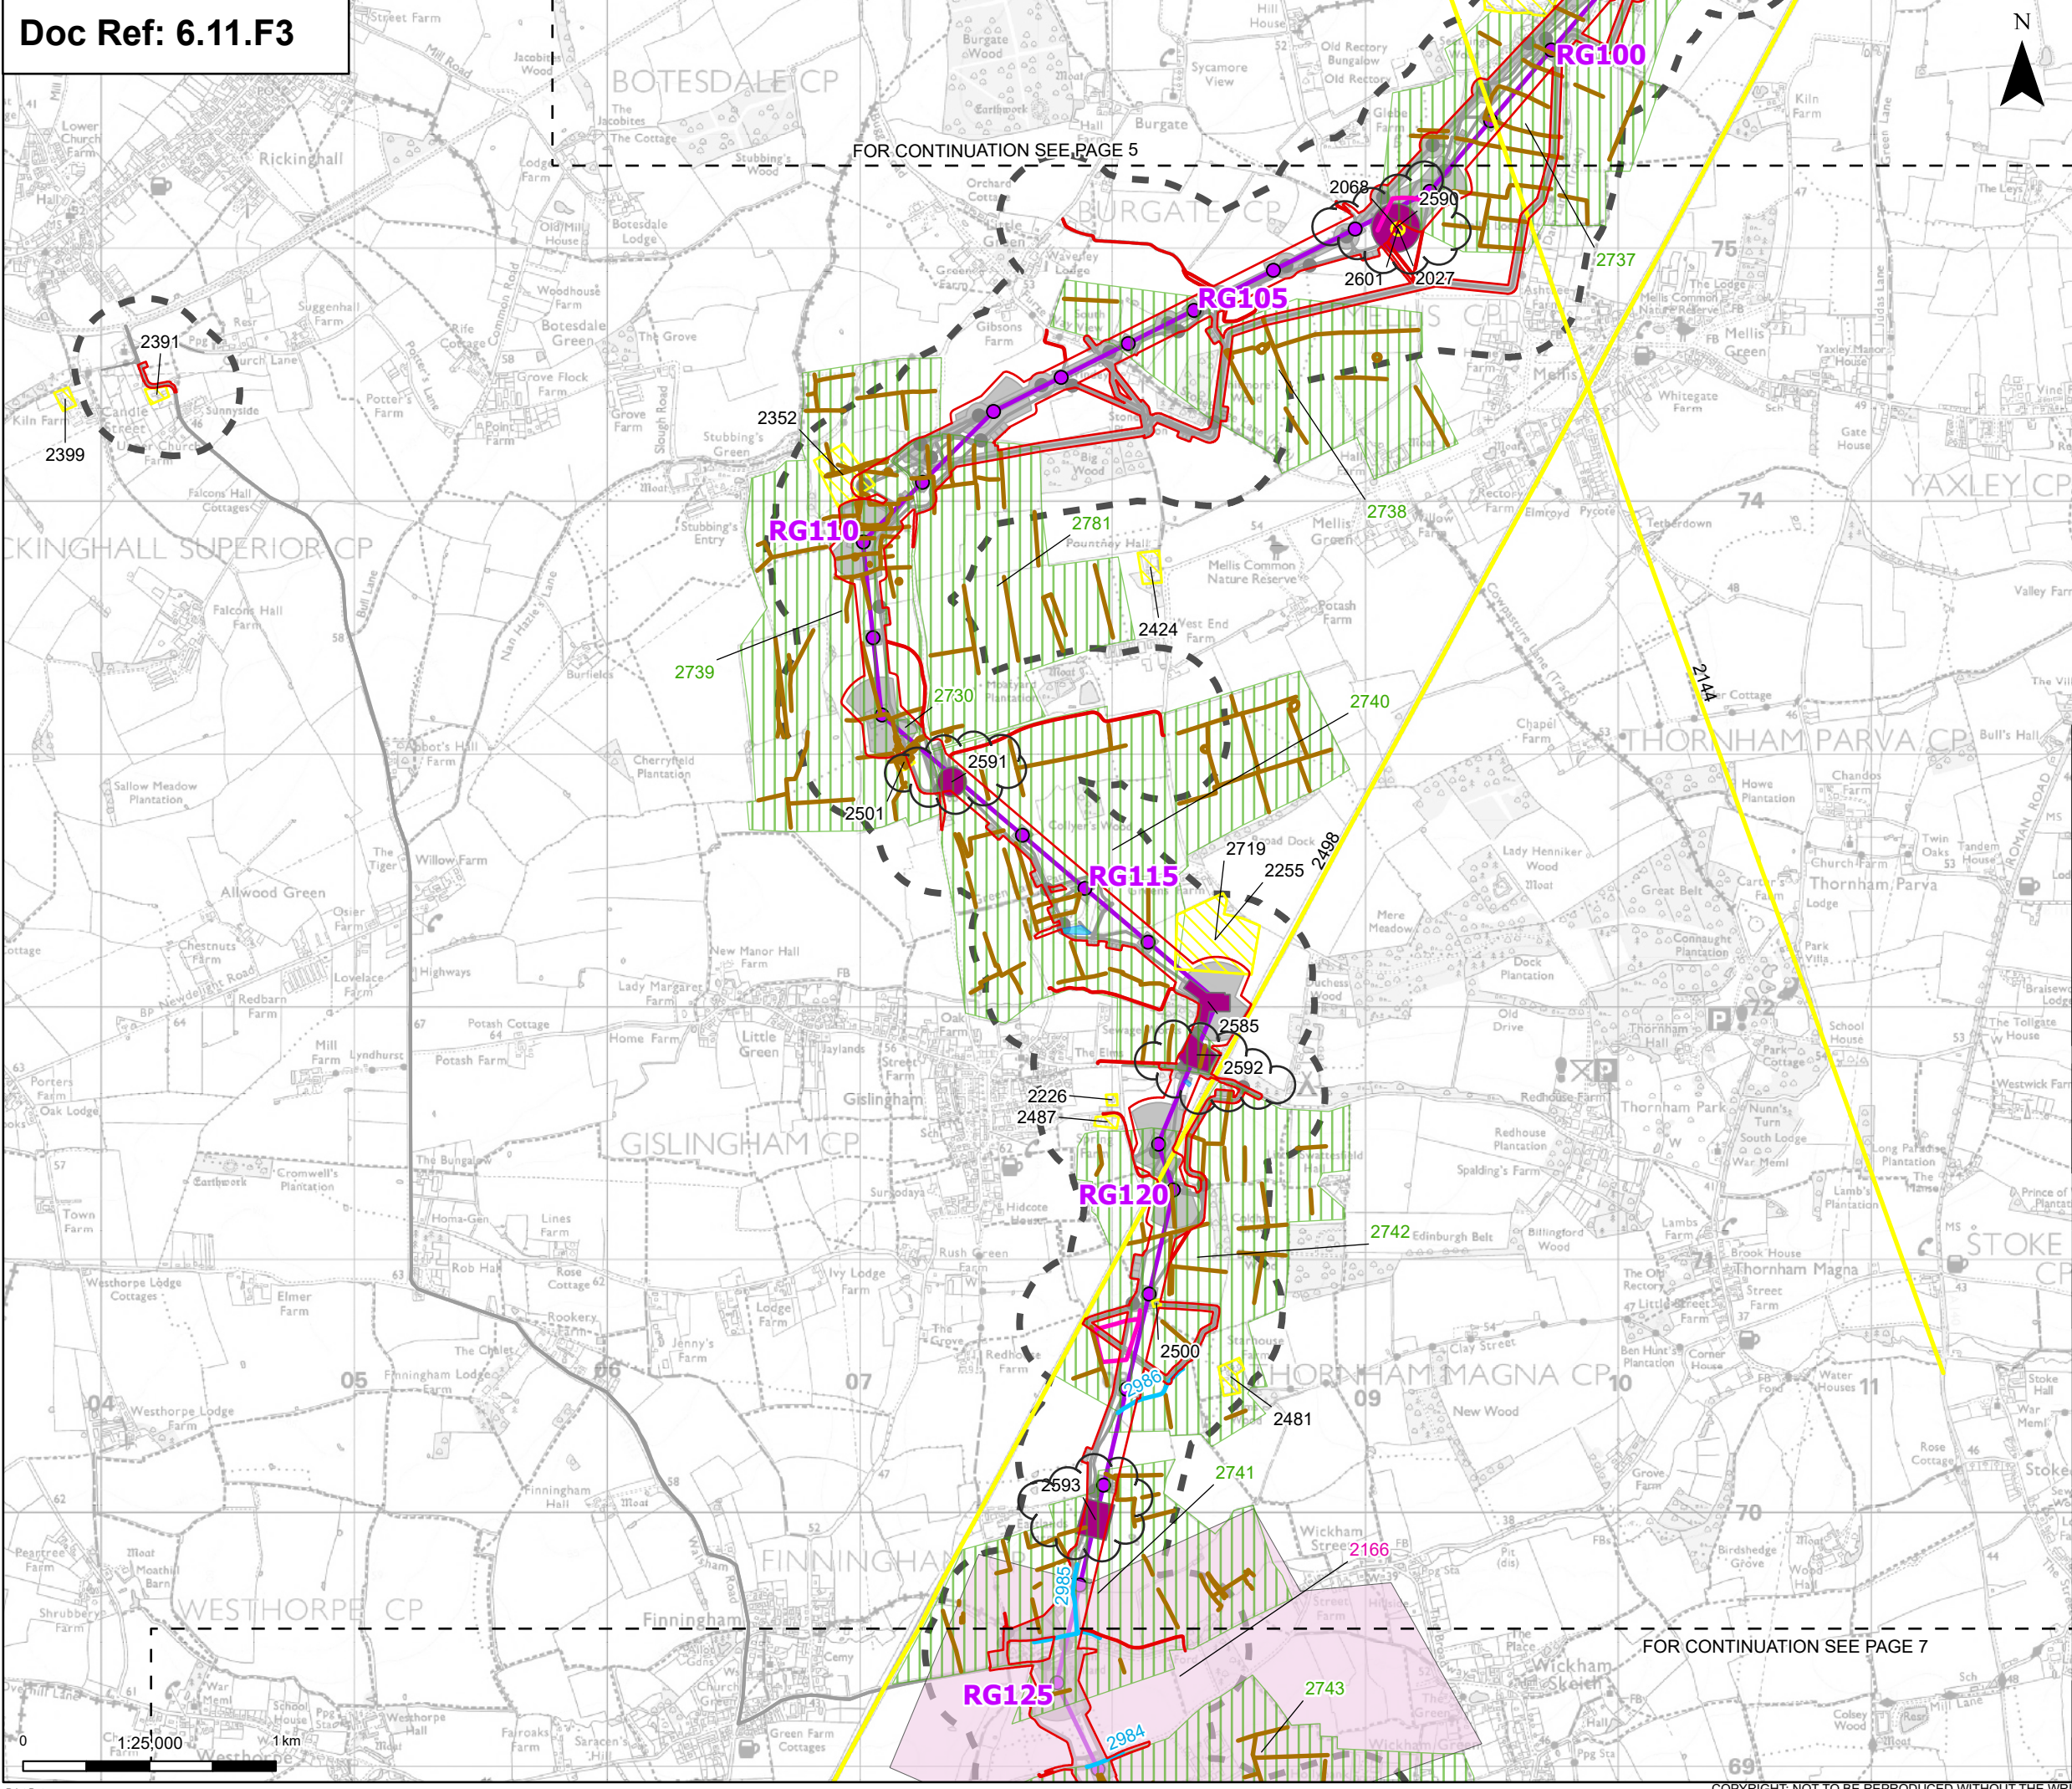

- Order limits
- Sheet index outline
- Proposed project design details**
 - Proposed standard lattice pylon location
 - Proposed overhead line alignment
 - Environmental mitigation
 - Other temporary and permanent construction and operational works
- Discipline specific constraints**
 - 250 m Study Area
 - HER Monument Line
 - HER Monument Poly
 - Project Mapped LiDAR
 - Project Mapped Cropmark Line
 - Project Mapped Cropmark Polygon
 - Historic Mapping Line
 - Historic Mapping Polygon
 - Project Mapped Polygon
 - Supplementary Environmental Information Assets
 - 250m - Non-designated assets, 2km - Grade I, II* and II designated assets and 3km - Grade I and II* designated assets
 - Note: The proposed overhead line alignment and proposed underground cable alignment together comprise the alignment. For further details regarding the design, please refer to Figures 4.1 (document reference 6.4.F1) and 4.2 (document reference 6.4.F2).

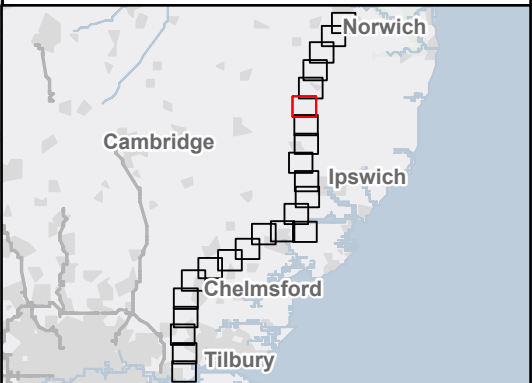

D	July 2026	FOR DCO APPLICATION	KF	AF	KB
B	May 2026	FOR DCO APPLICATION	SS	AF	KB
C	Jan 2026	FOR DCO APPLICATION	KF	AF	KB
A	Aug 2025	FOR DCO APPLICATION	MP	AF	KB
Rev	Date	Description	Drawn	Check	Approv

PROJECT:
nationalgrid Norwich to
Tilbury


Planning Inspectorate App Number: EN020027
Regulation 5(2)(a)&(m)


Title:
Figure 11.3- Historic Environment -
Non-Designated Heritage Assets
Assessed in the ES Chapter
Page 6 of 24


Designed	L. Bishop	Date	July 26
Drawn	K. Fischer	Date	July 26
Checked	A. Fell	Date	July 26
Approved	K. Burrows	Date	July 26
Scale:	1:25,000	Datum:	AOD
Original Size:	A3	Grid:	OS
Suitability Code:	A2	Project Number:	10059280
Suitability Description:	Accepted as Concept Stage		


Drawing Number:
10059280-ARC-EHR-ZZ-DR-ZZ-00301


Revision:
D

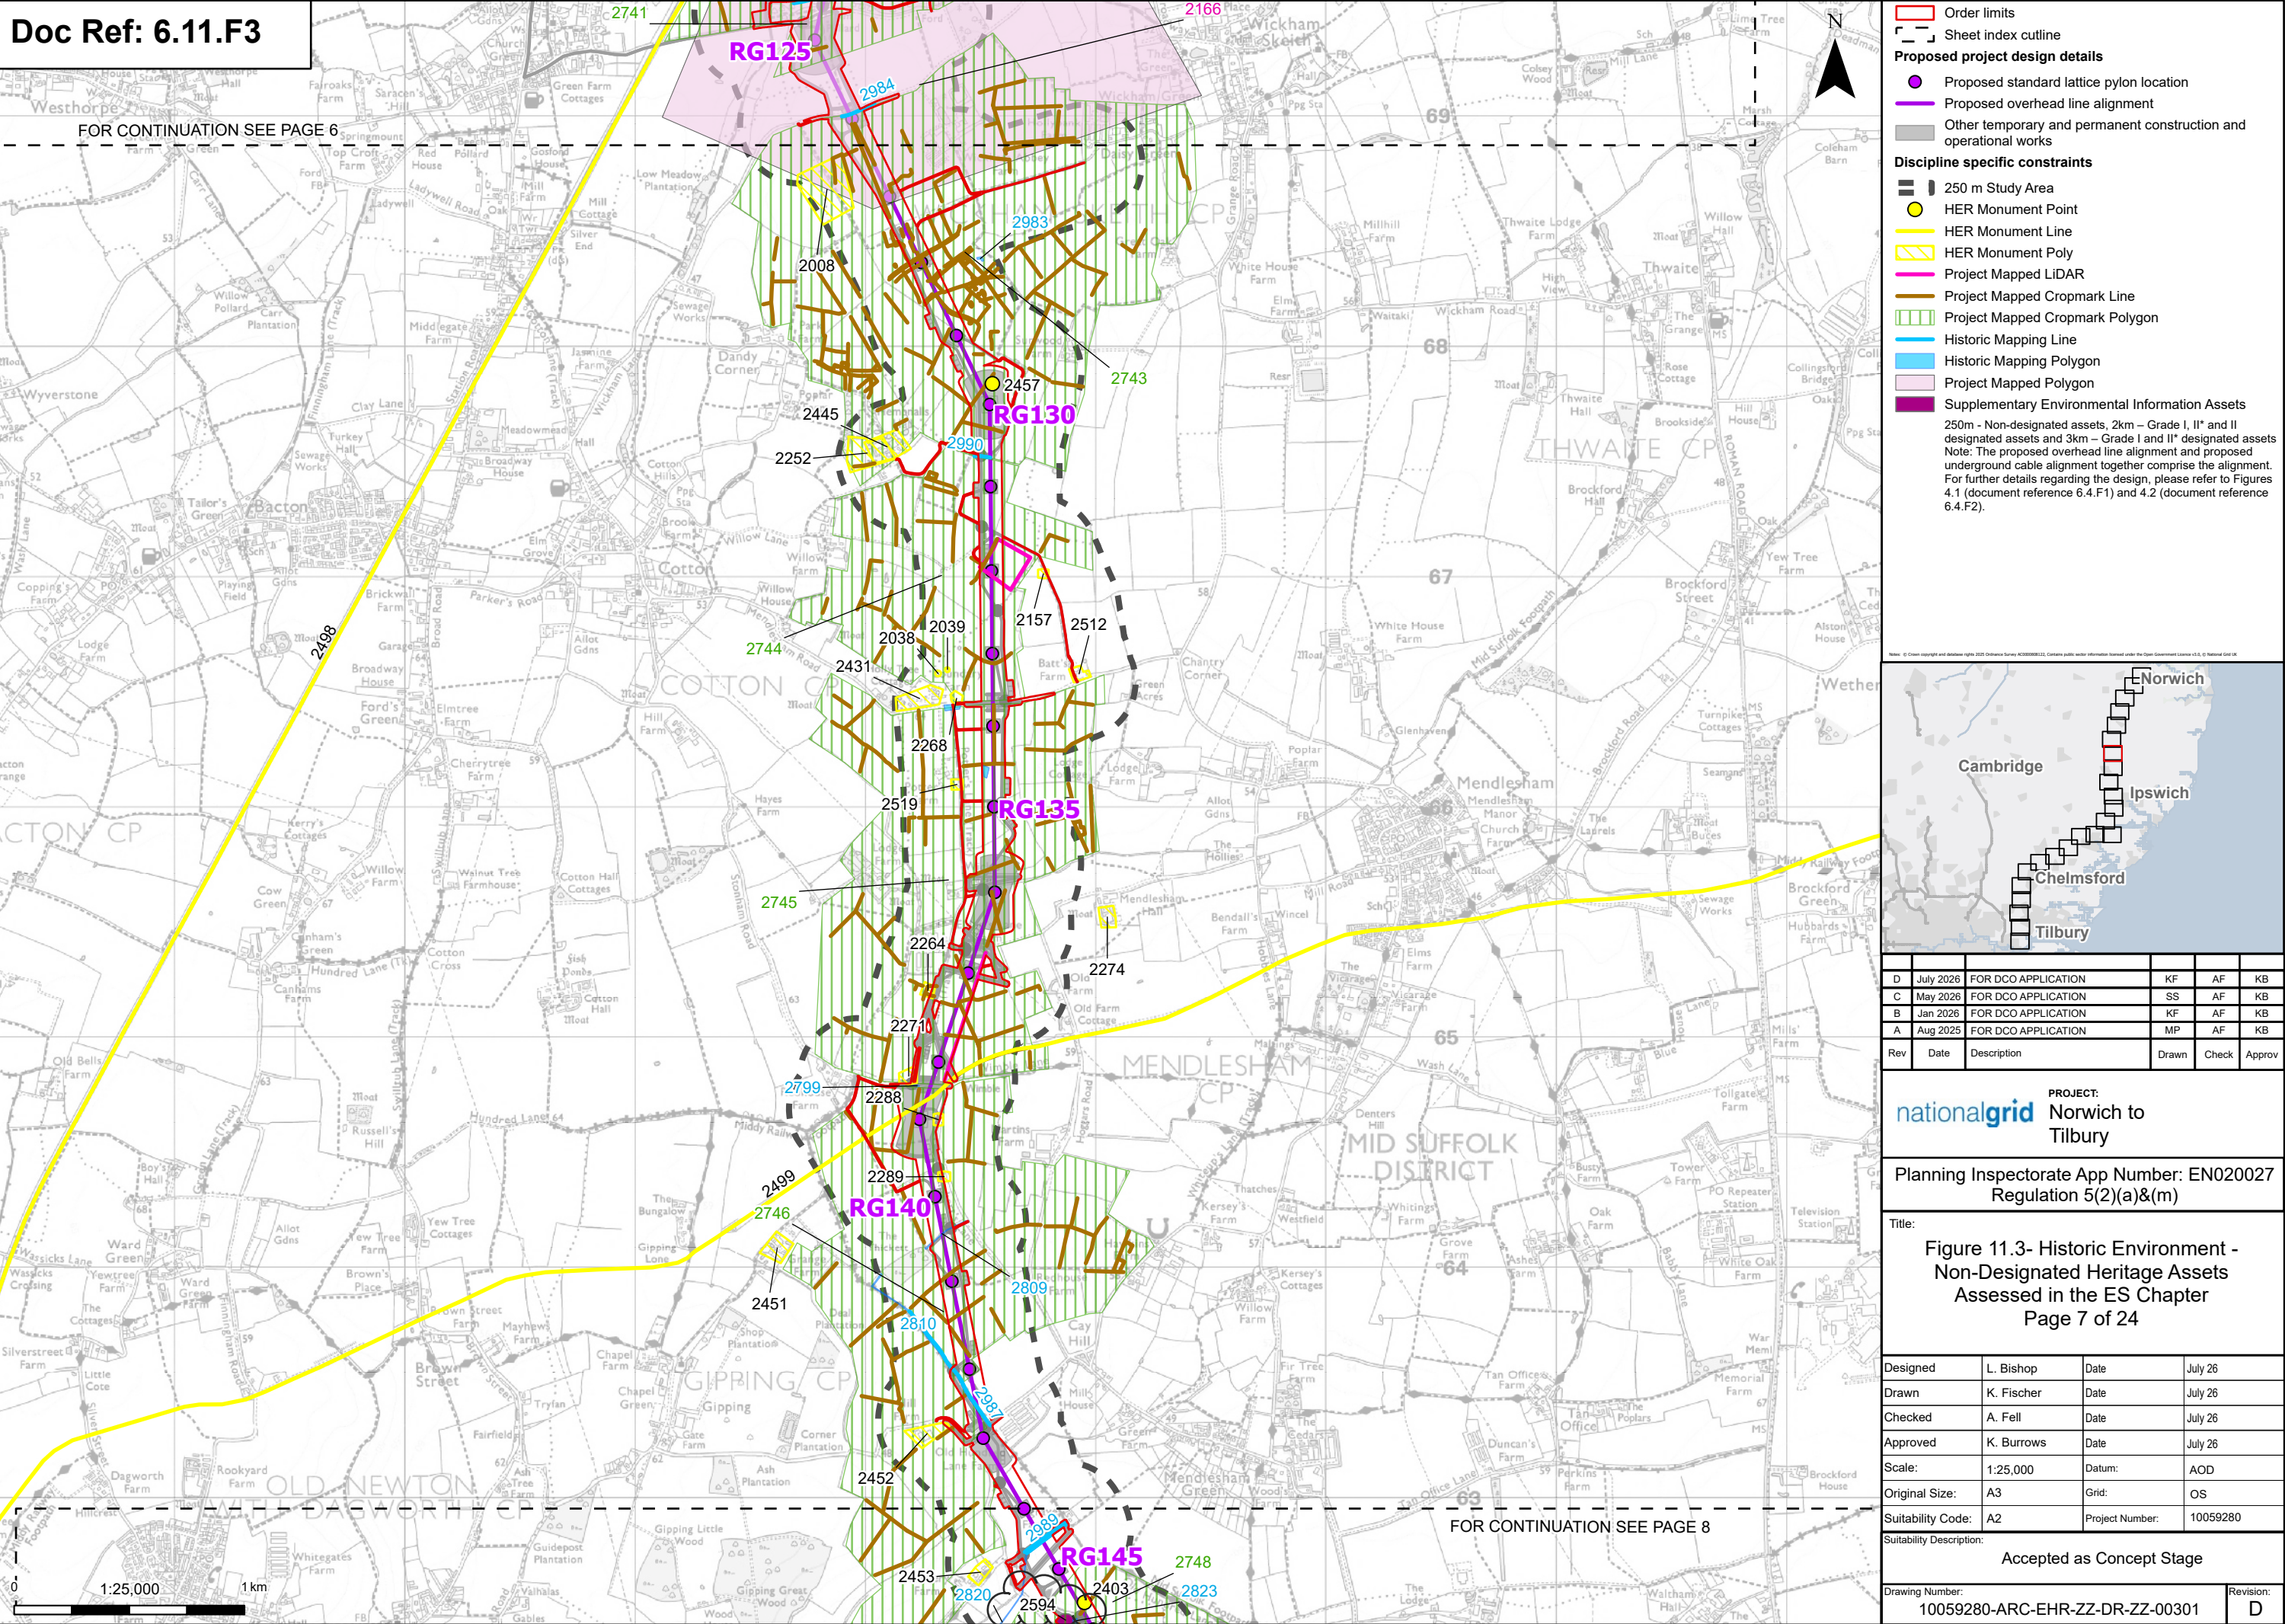


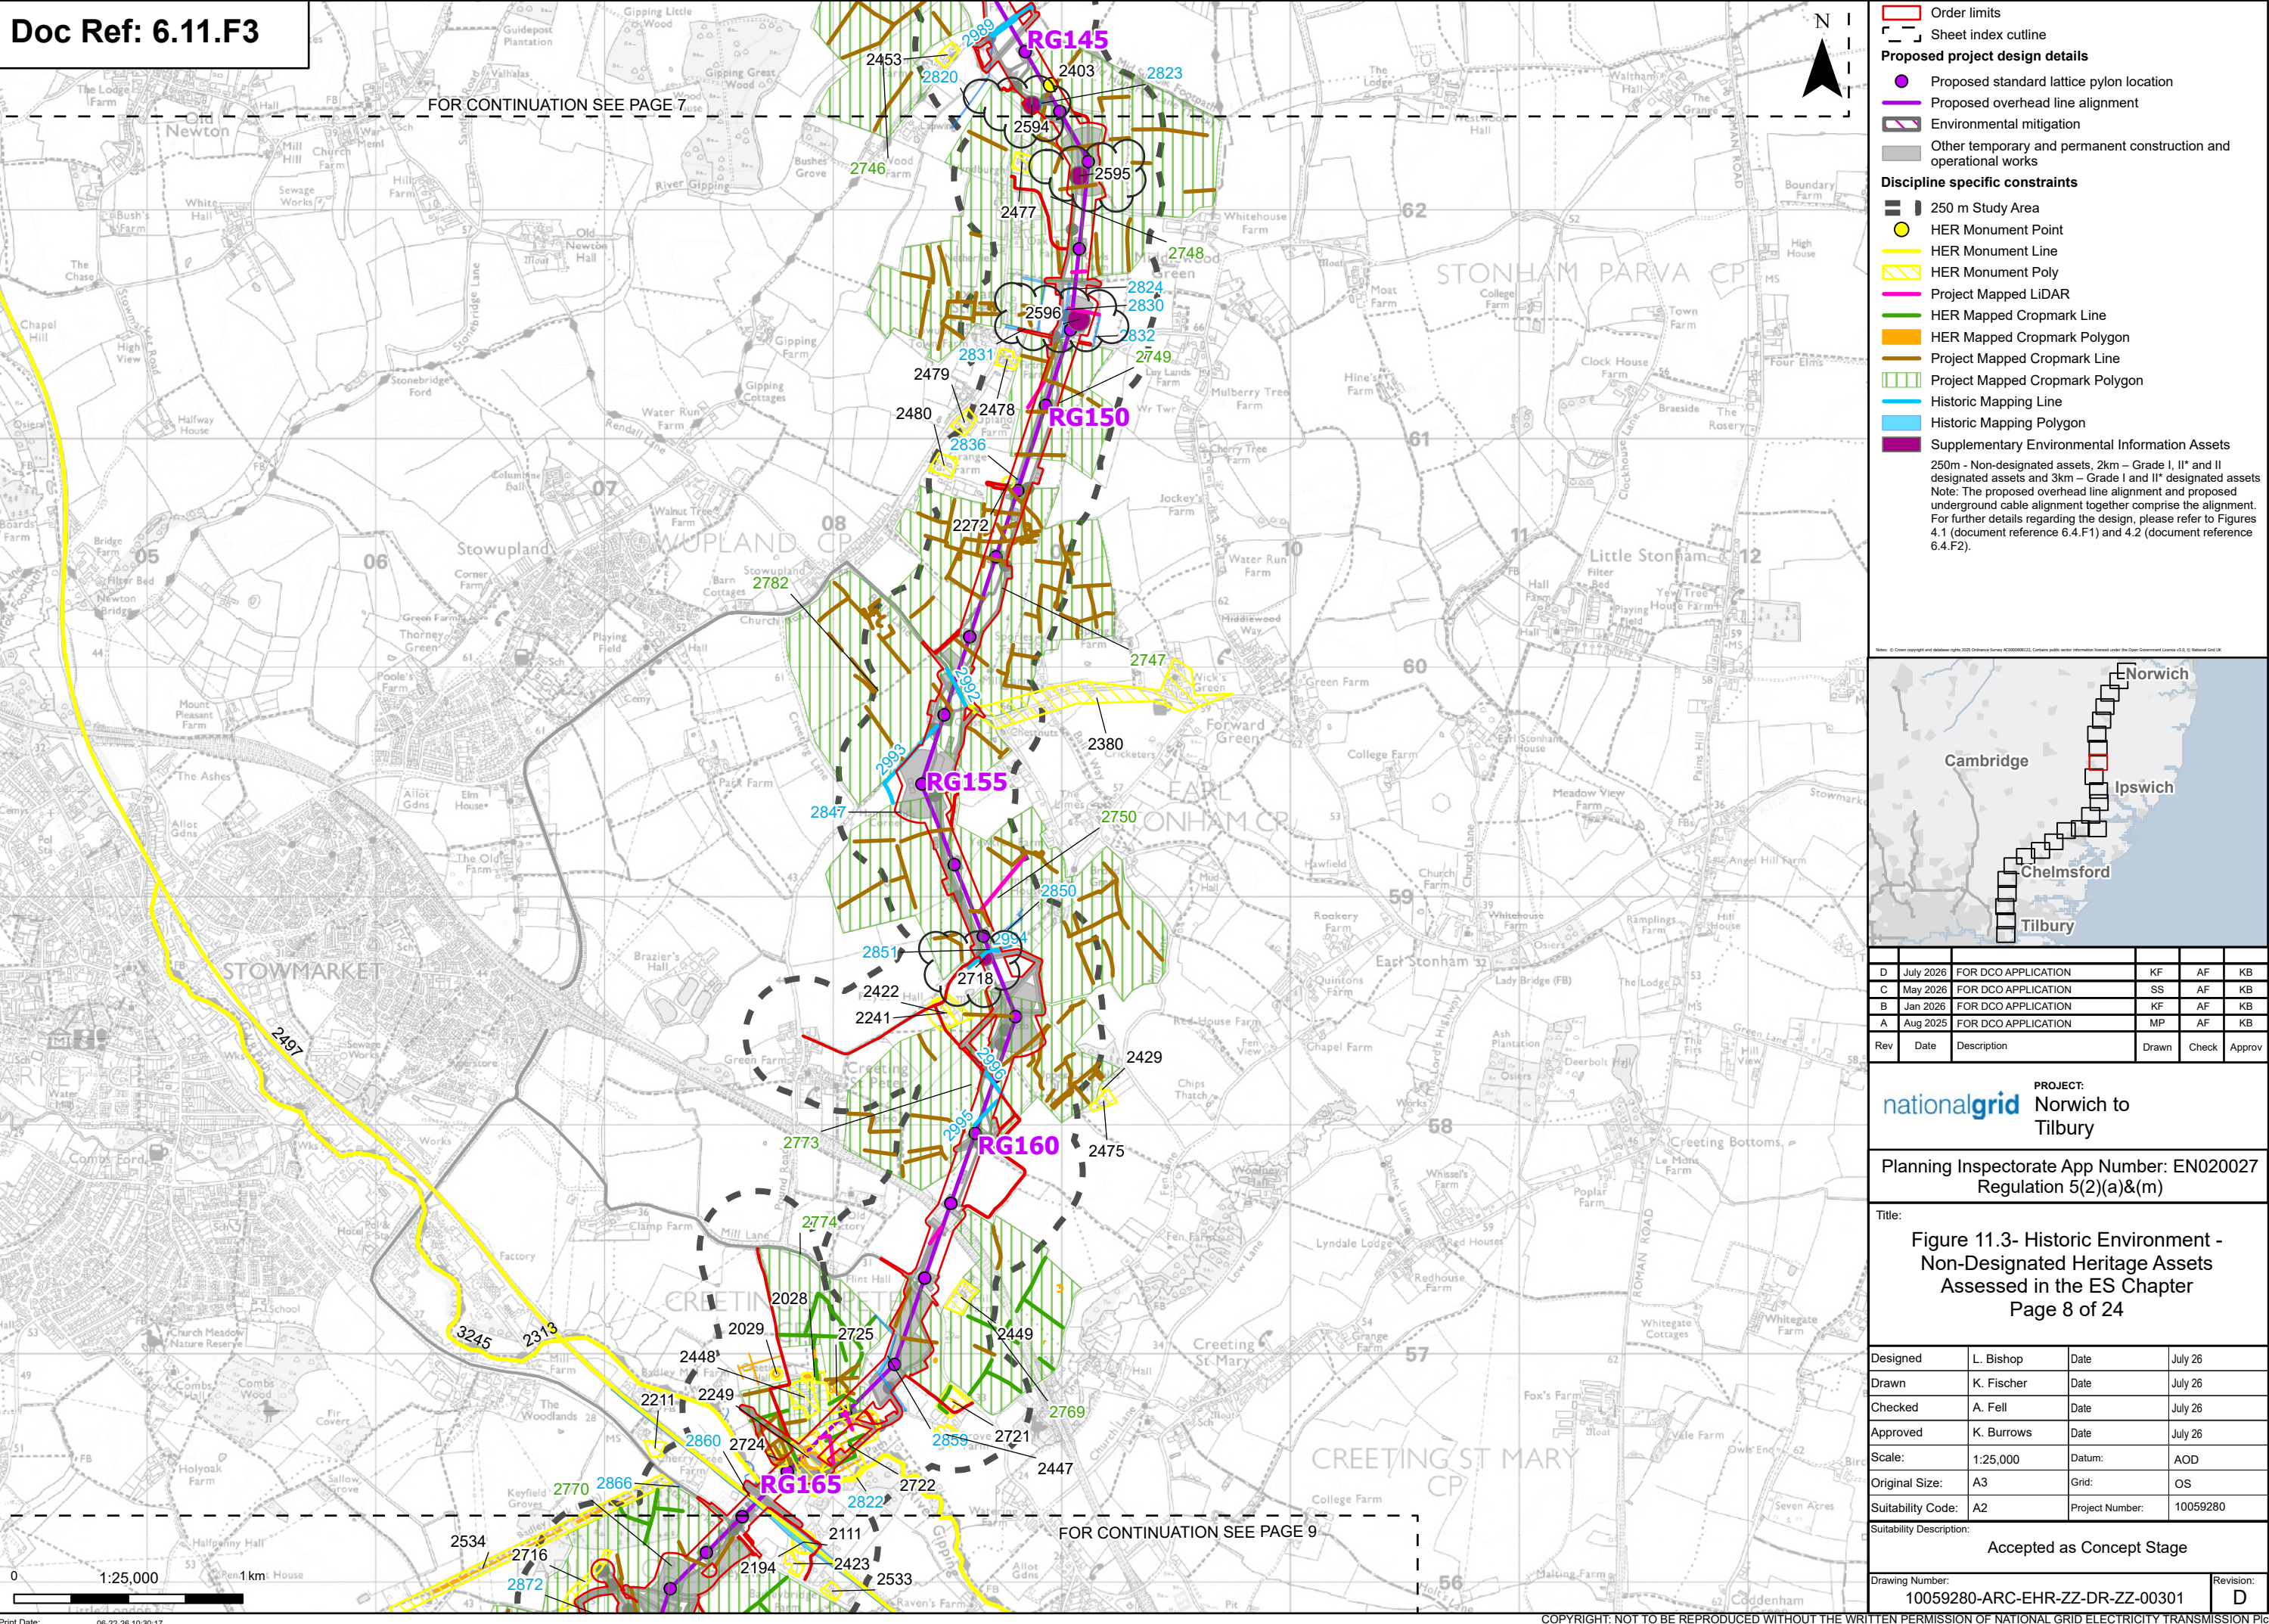

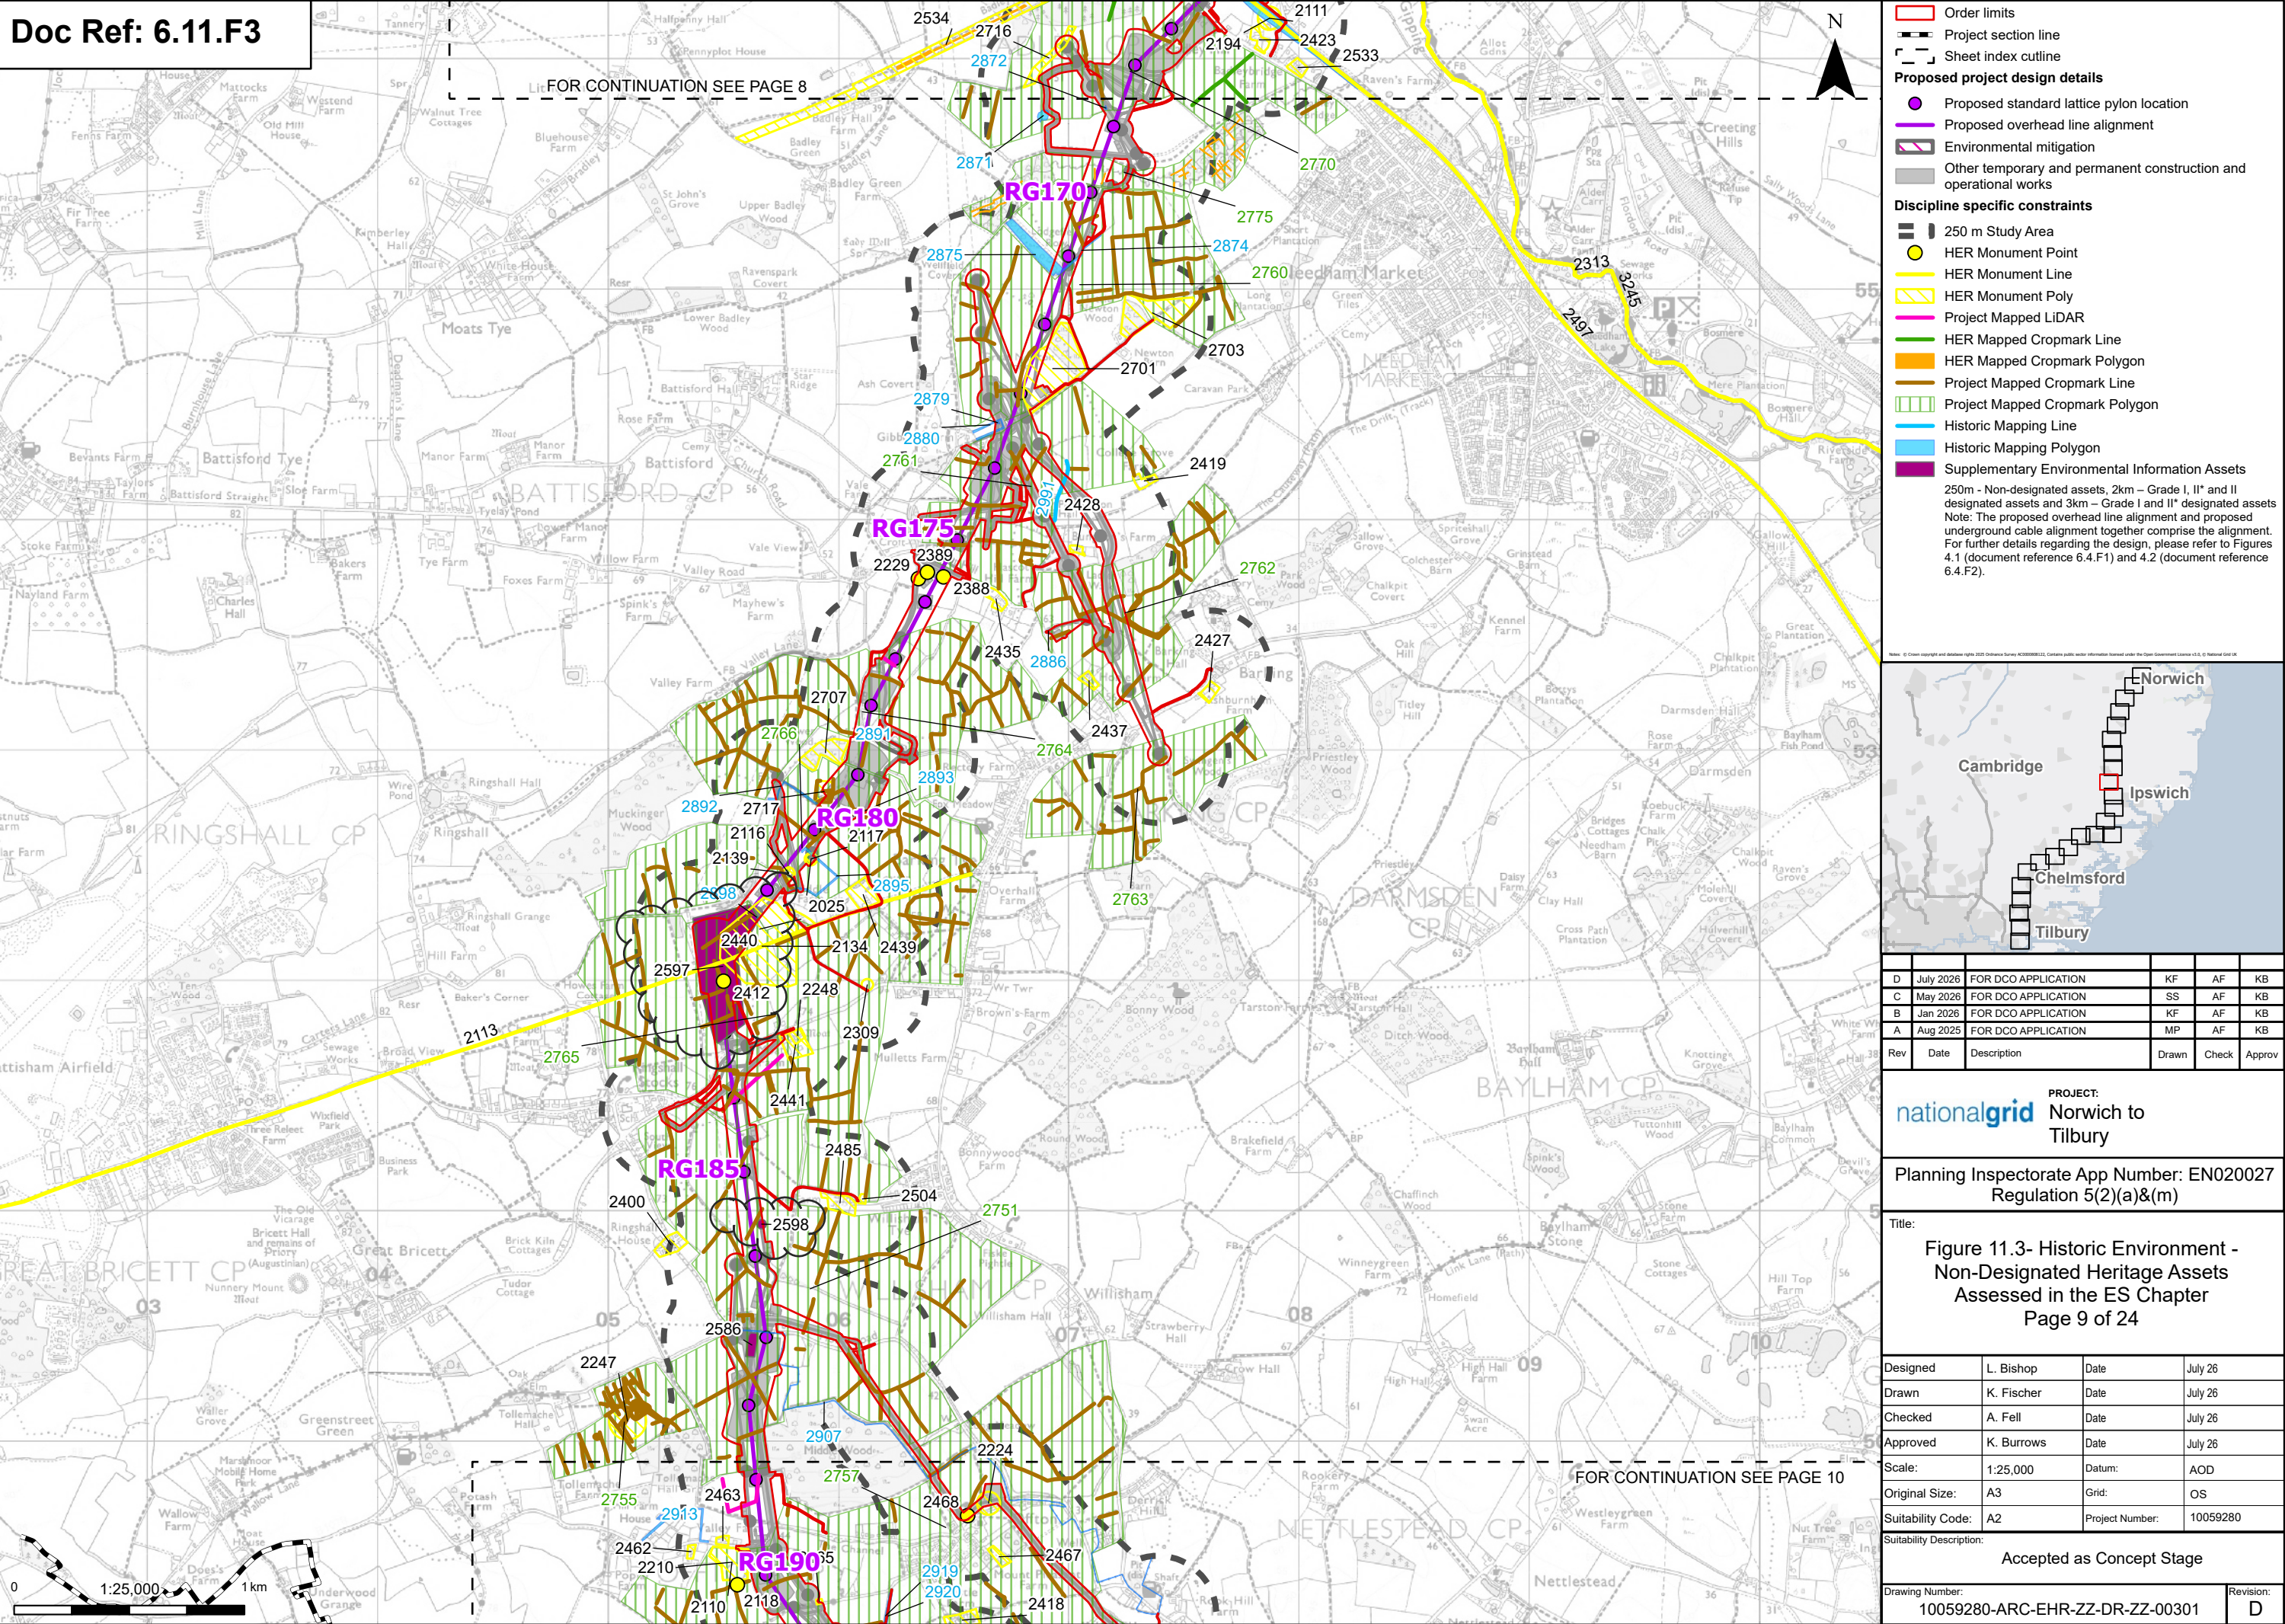

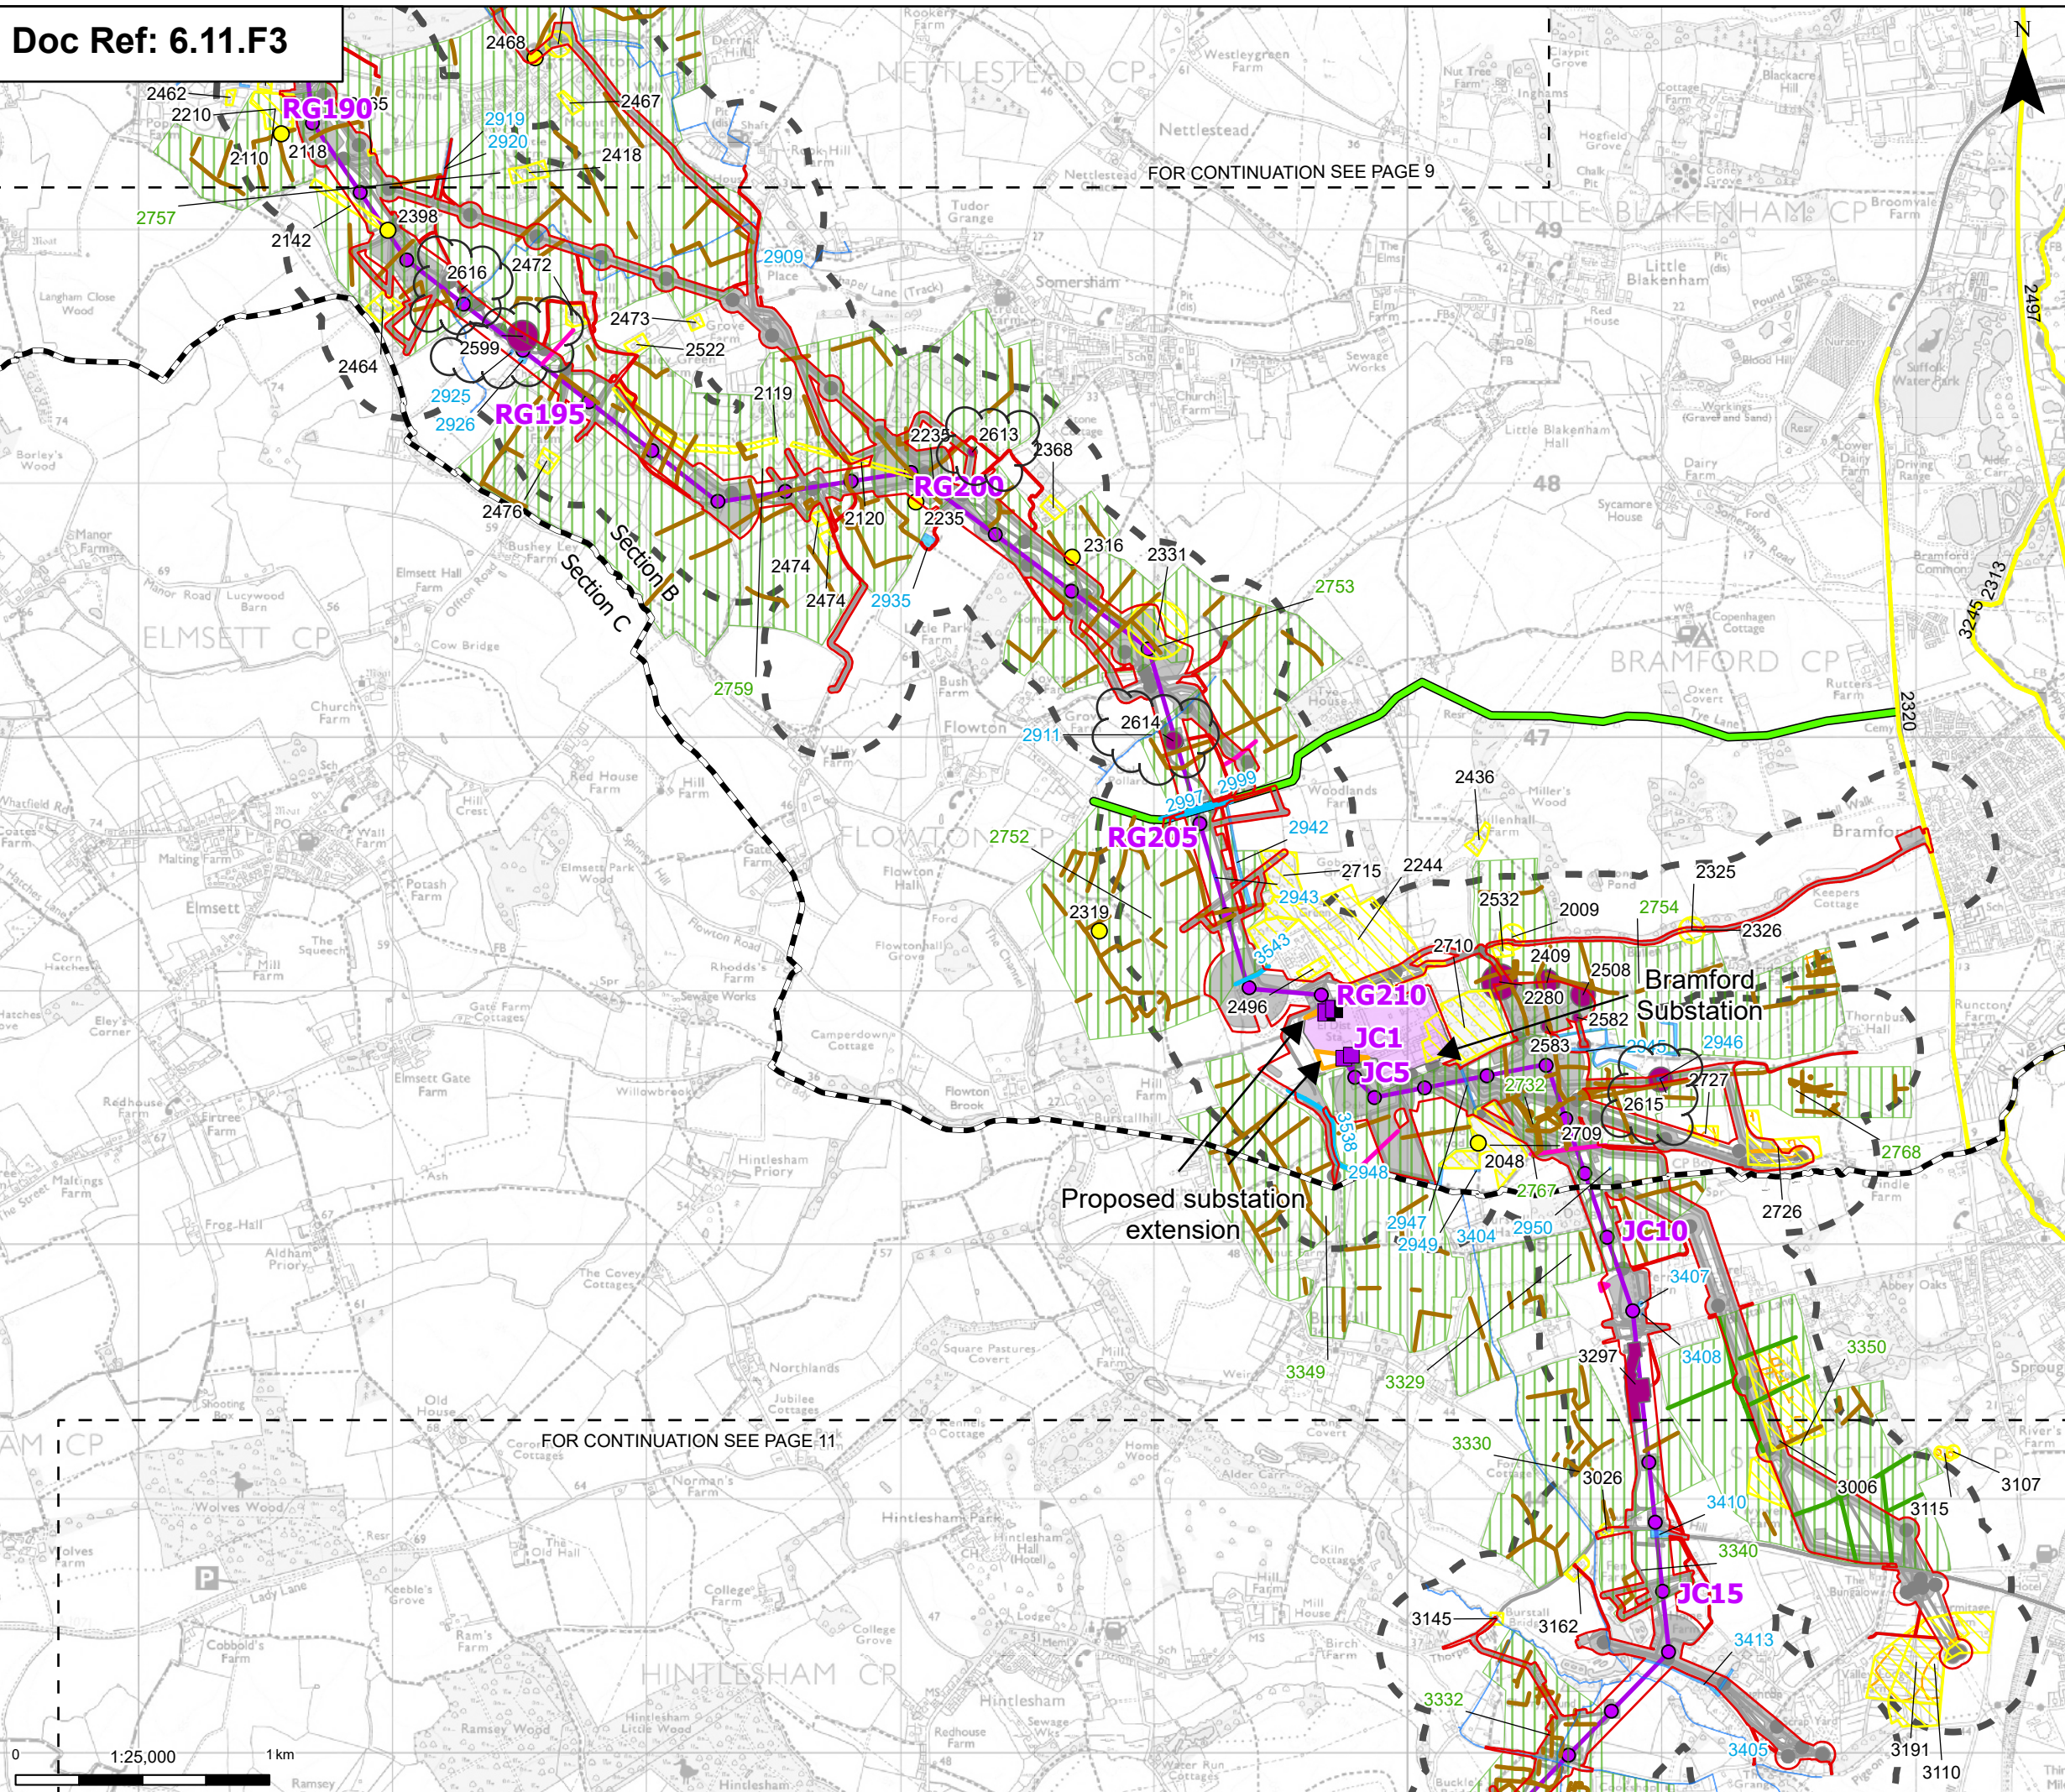

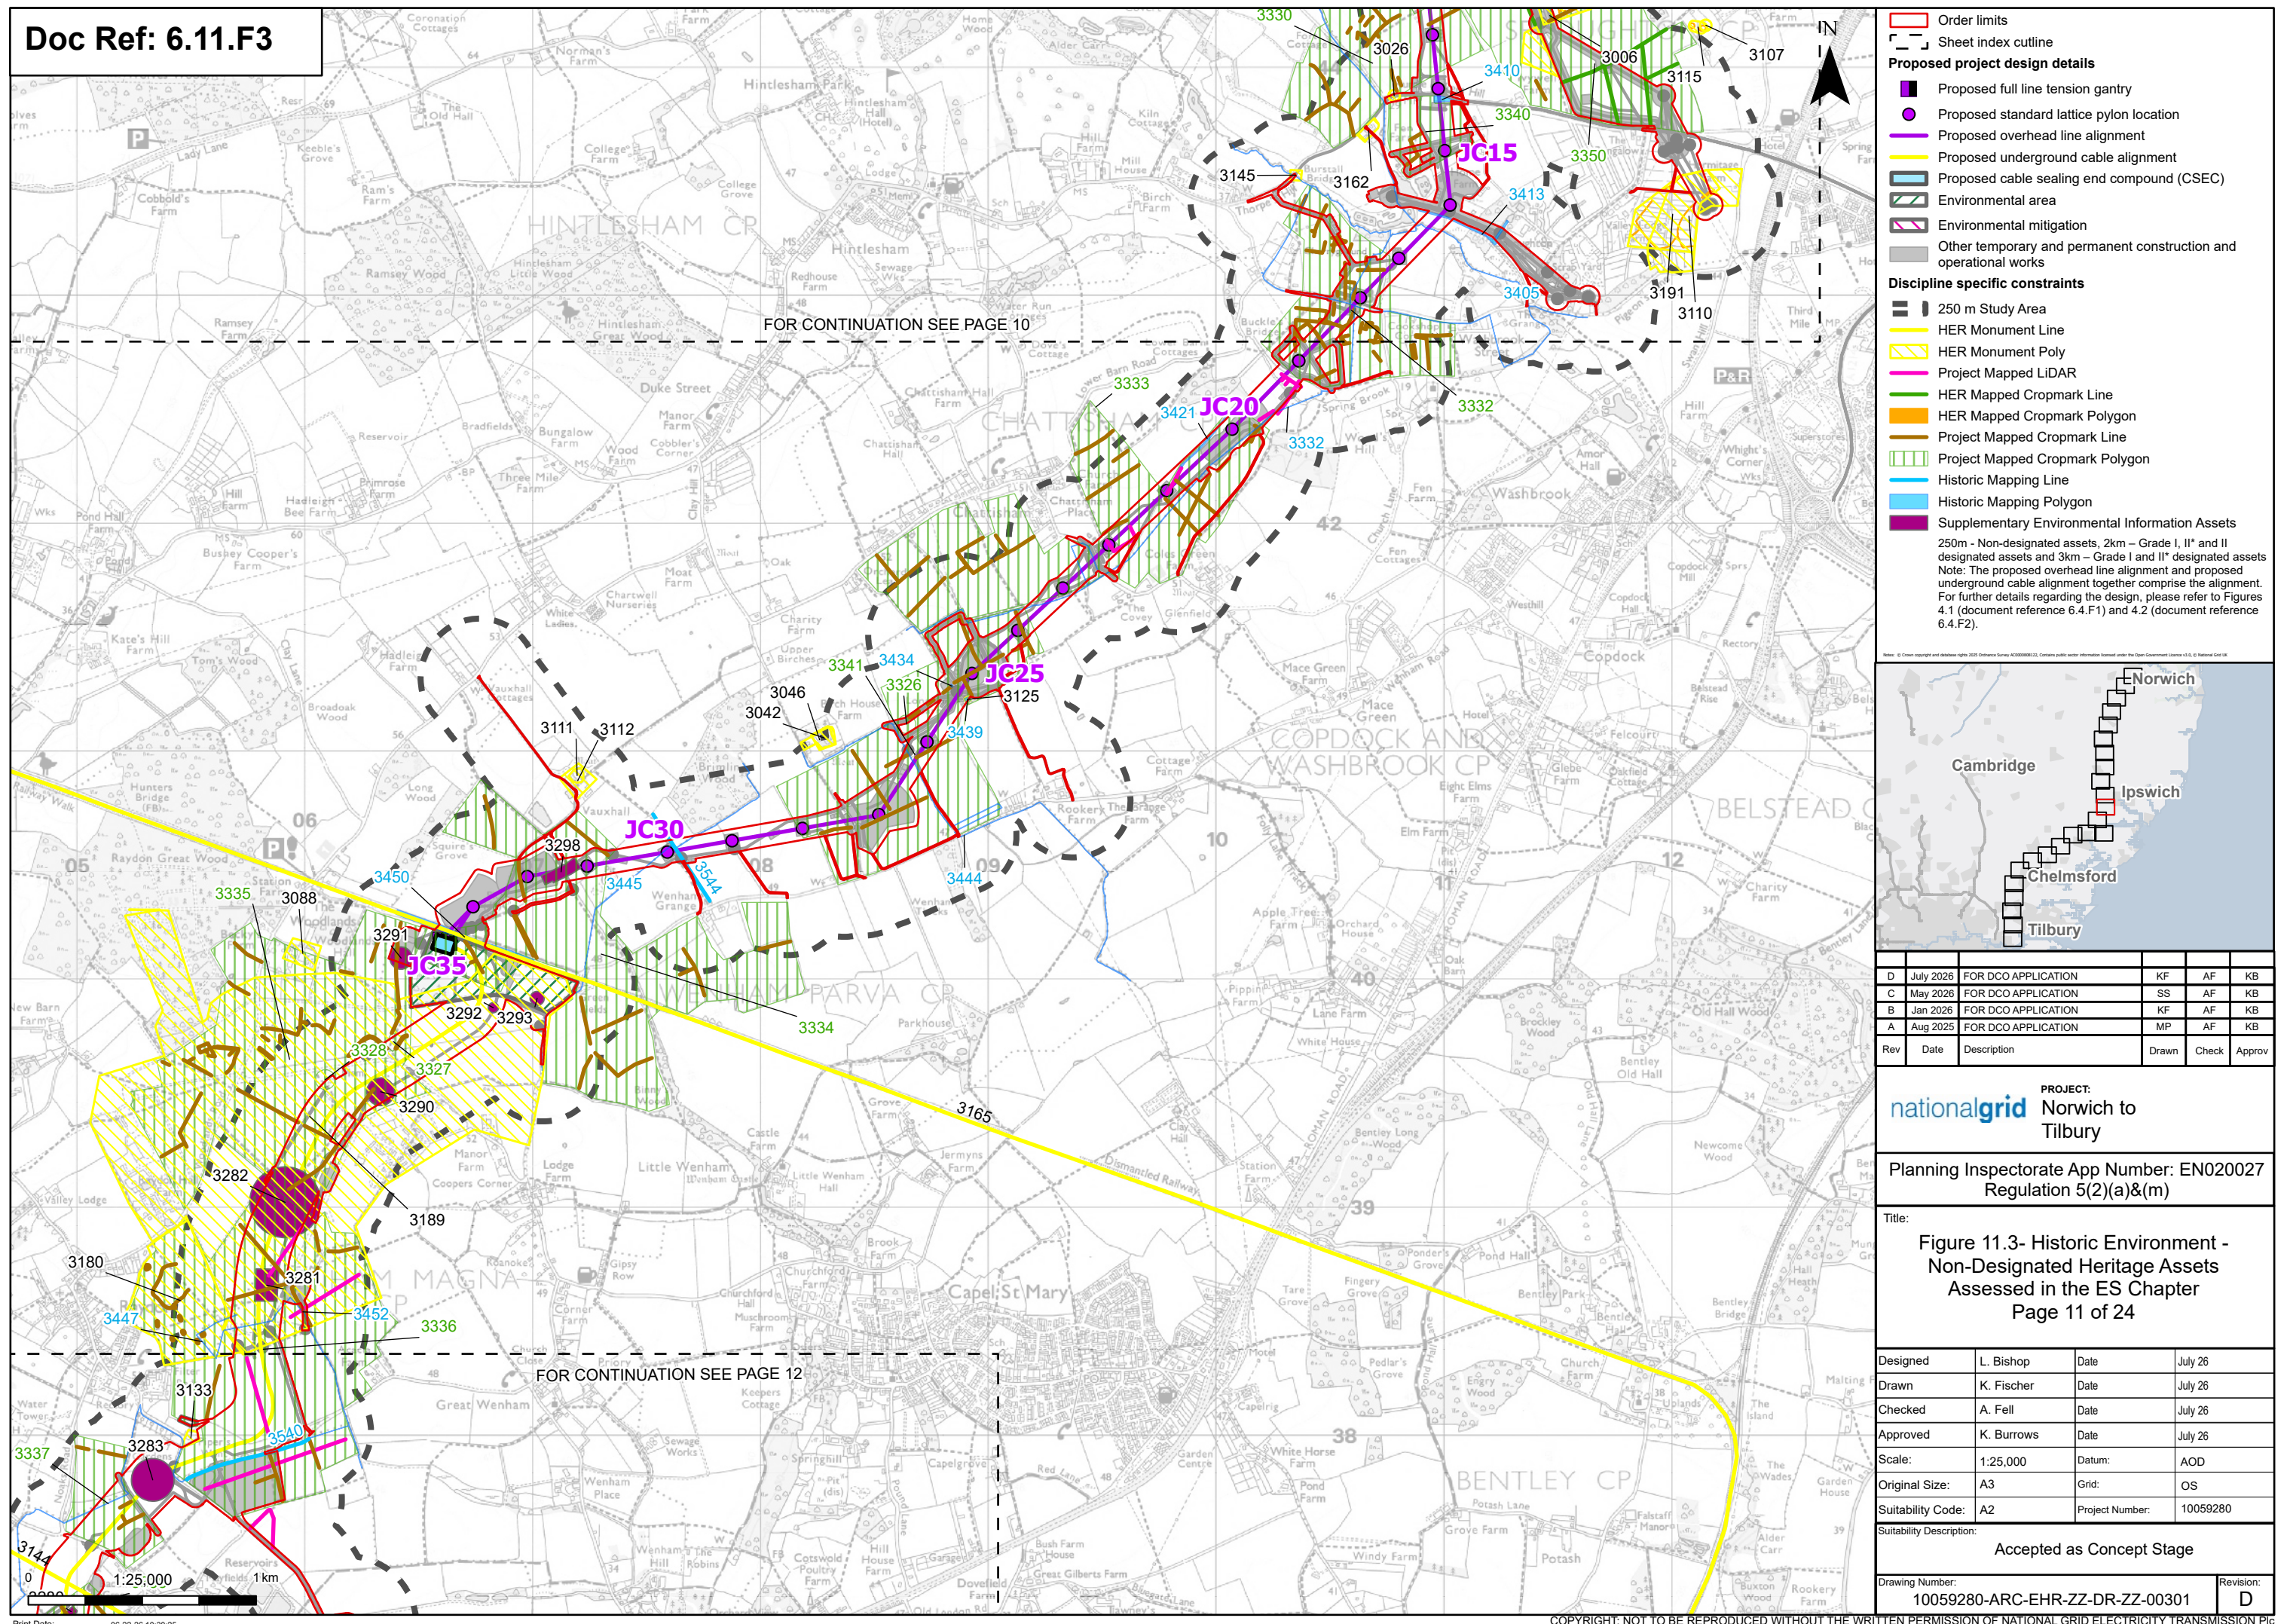

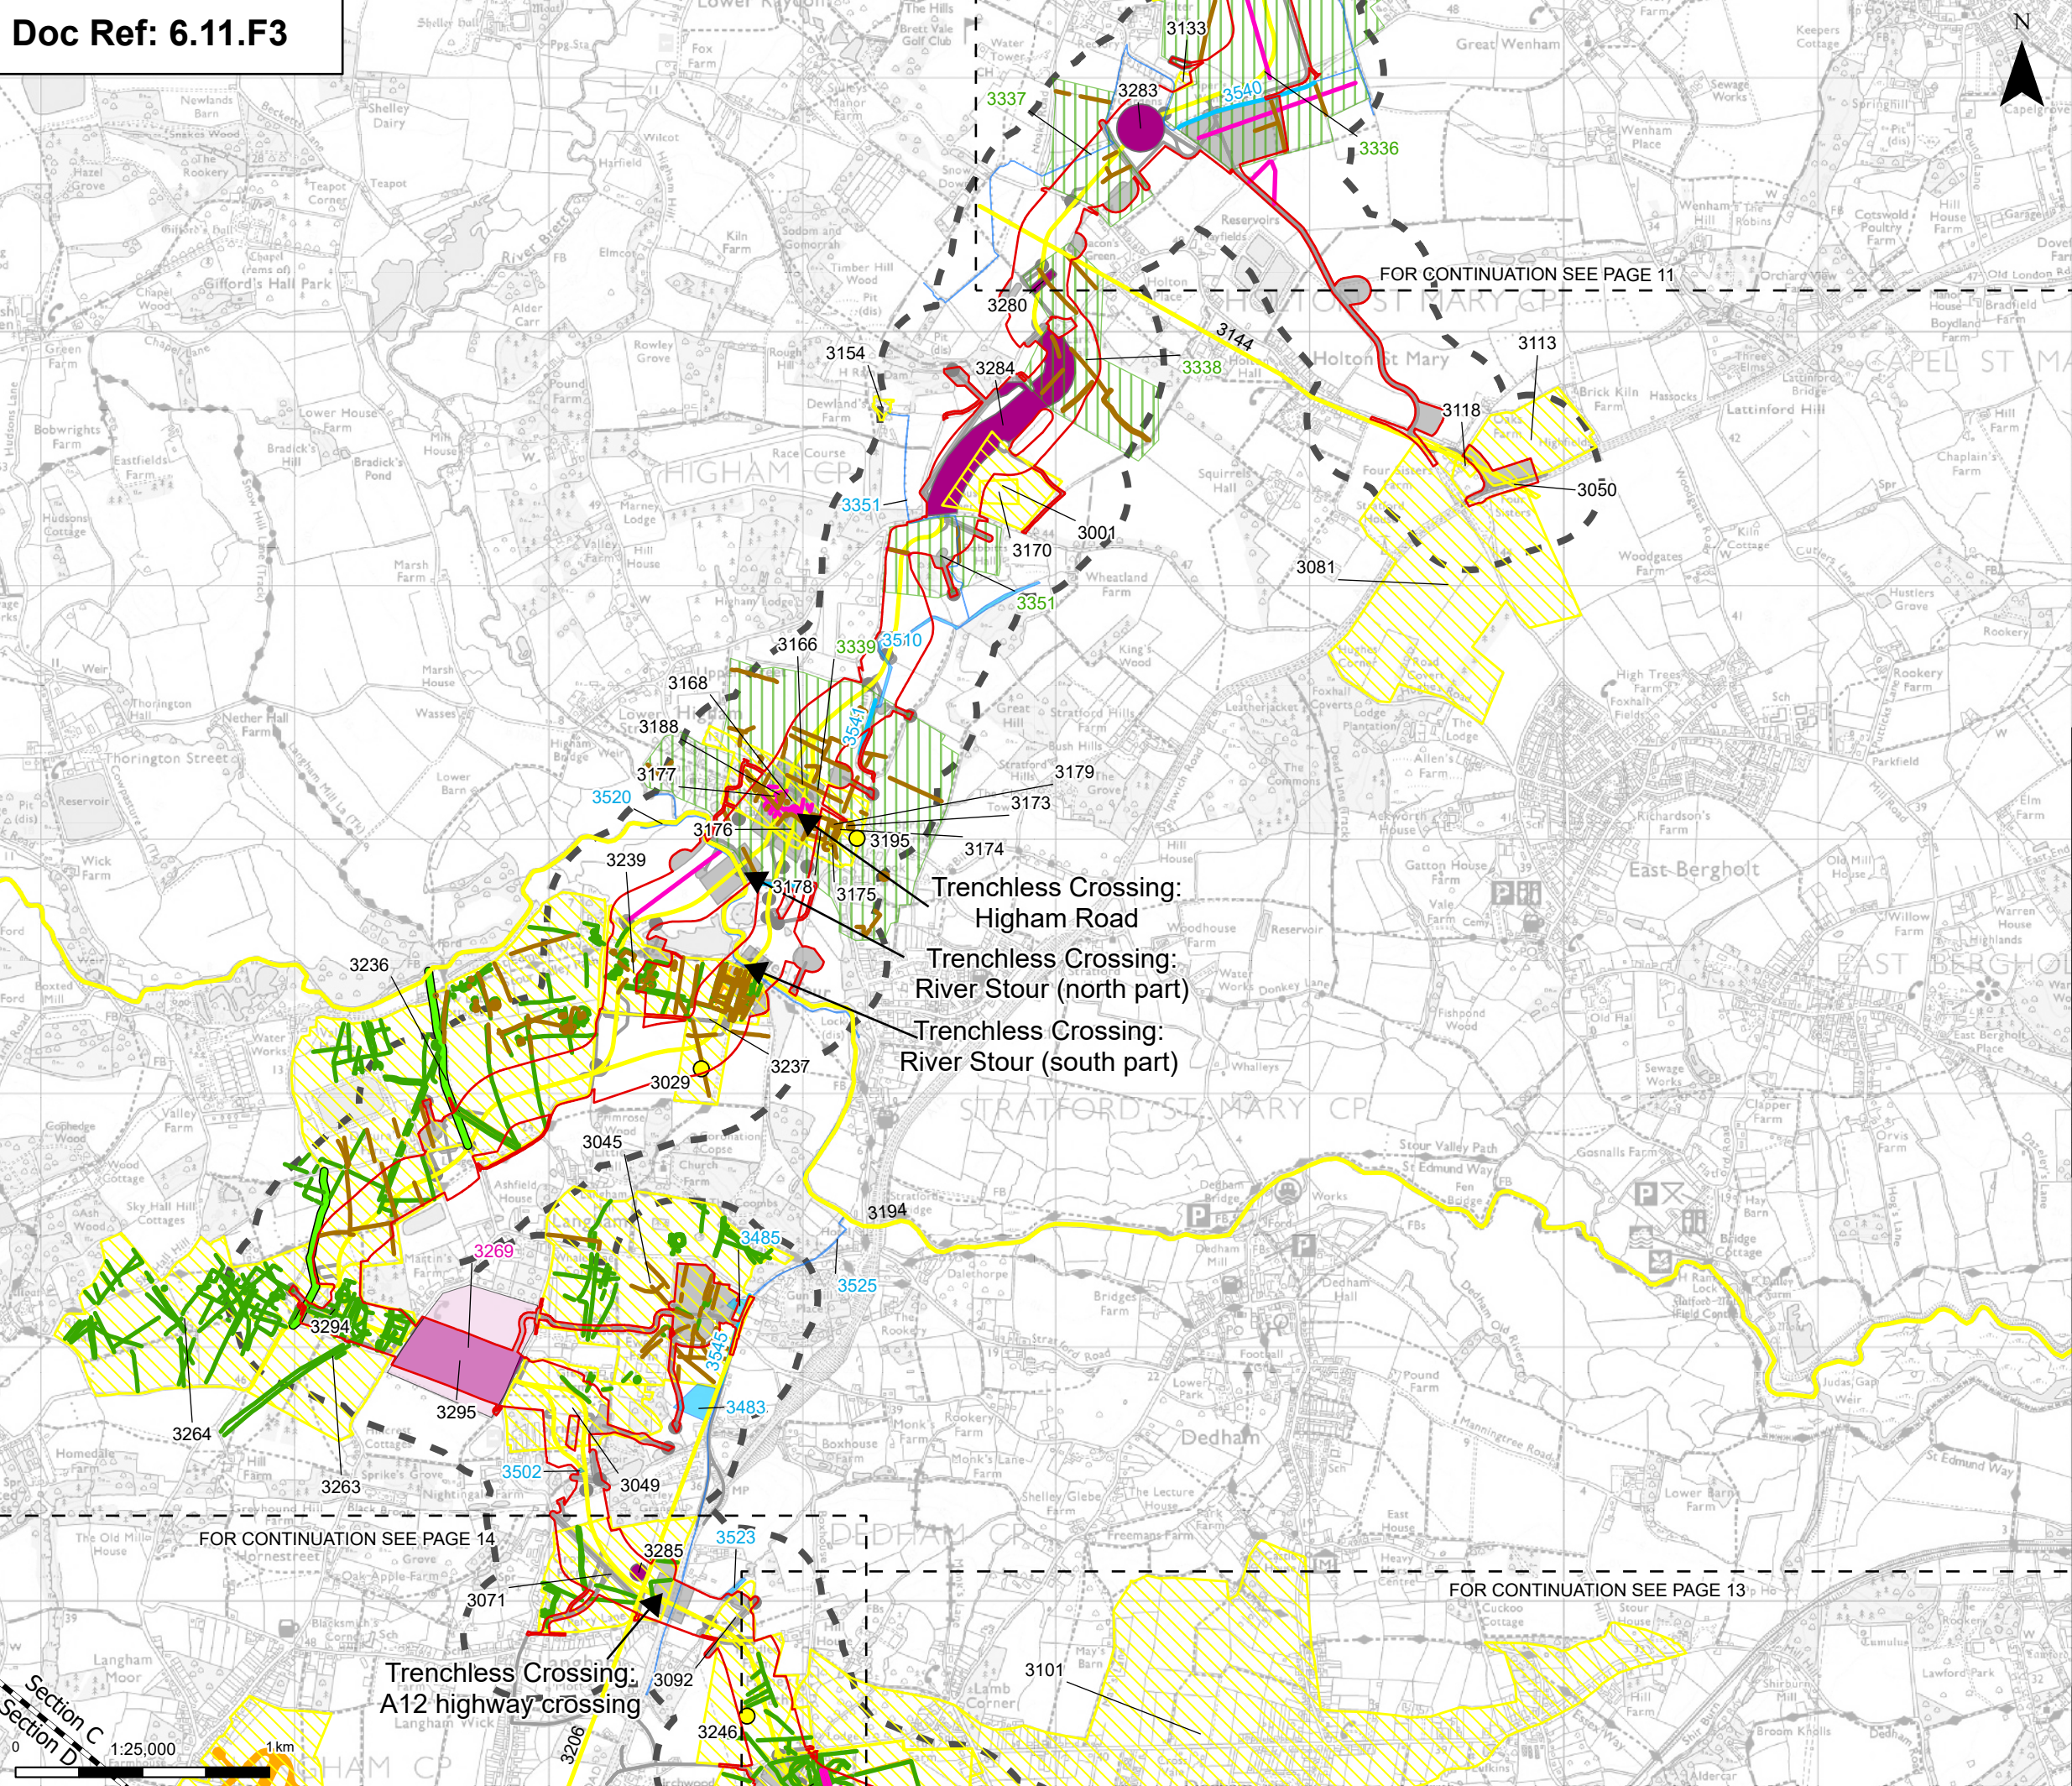

Order limits

- Project section line
- Sheet index outline


Proposed project design details

- Proposed underground cable alignment
- Environmental mitigation
- Other temporary and permanent construction and operational works

Discipline specific constraints

- 250 m Study Area
- HER Monument Point
- HER Monument Line
- HER Monument Poly
- Project Mapped Lidar
- HER Mapped Cropmark Line
- HER Mapped Cropmark Polygon
- Project Mapped Cropmark Line
- Project Mapped Cropmark Polygon
- Historic Mapping Line
- Historic Mapping Polygon
- Project Mapped Polygon
- Protected Lanes
- Supplementary Environmental Information Assets

250m - Non-designated assets, 2km - Grade I, II* and II designated assets and 3km - Grade I and II* designated assets
Note: The proposed overhead line alignment and proposed underground cable alignment together comprise the alignment. For further details regarding the design, please refer to Figures 4.1 (document reference 6.4.F1) and 4.2 (document reference 6.4.F2).

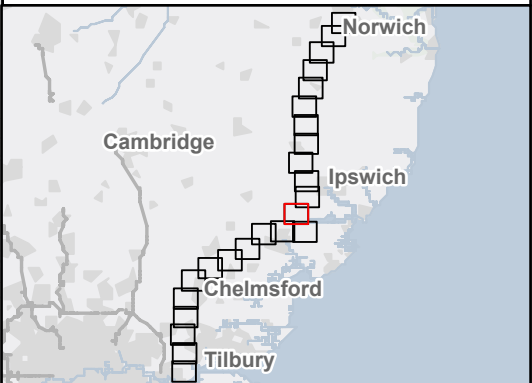

D	July 2026	FOR DCO APPLICATION	KF	AF	KB
C	May 2026	FOR DCO APPLICATION	SS	AF	KB
B	Jan 2026	FOR DCO APPLICATION	KF	AF	KB
A	Aug 2025	FOR DCO APPLICATION	MP	AF	KB
Rev	Date	Description	Drawn	Check	Approv

PROJECT:
nationalgrid Norwich to
Tilbury

Planning Inspectorate App Number: EN020027
Regulation 5(2)(a)&(m)


Title:
Figure 11.3- Historic Environment -
Non-Designated Heritage Assets
Assessed in the ES Chapter
Page 12 of 24


Designed	L. Bishop	Date	July 26
Drawn	K. Fischer	Date	July 26
Checked	A. Fell	Date	July 26
Approved	K. Burrows	Date	July 26
Scale:	1:25,000	Datum:	AOD
Original Size:	A3	Grid:	OS
Suitability Code:	A2	Project Number:	10059280
Suitability Description:			

Accepted as Concept Stage

Drawing Number:
10059280-ARC-EHR-ZZ-DR-ZZ-00301

Revision:
D

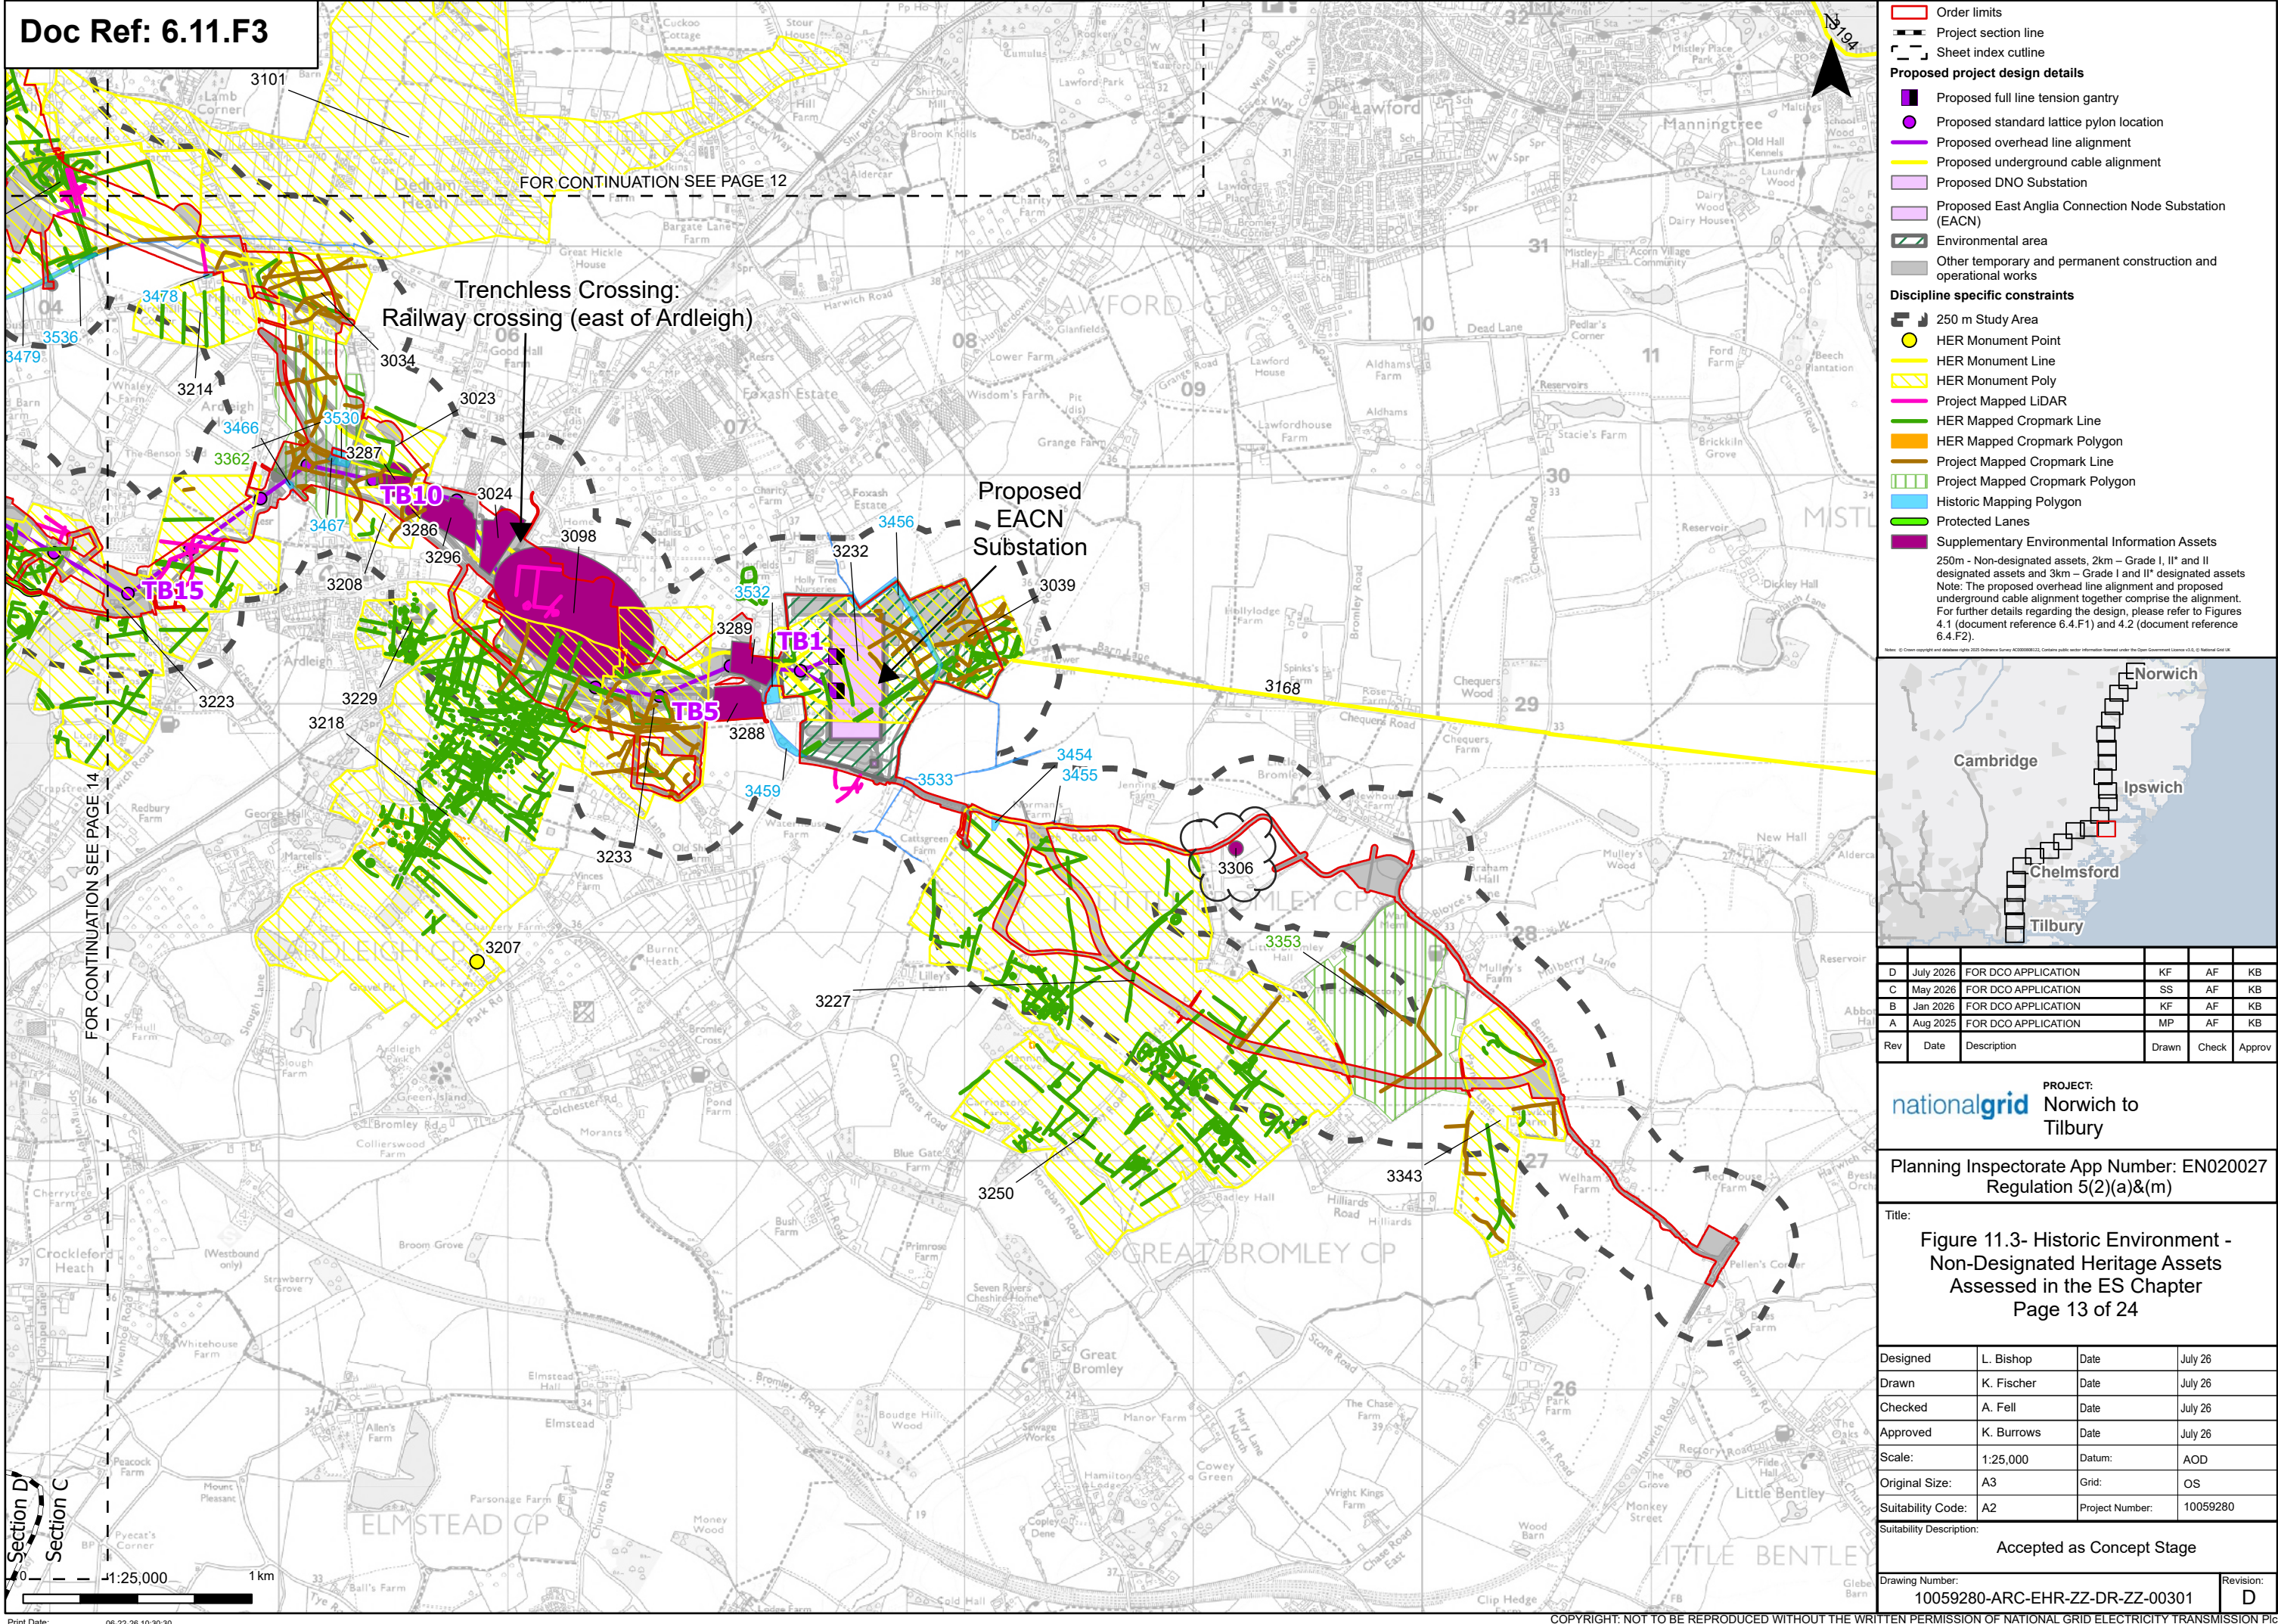

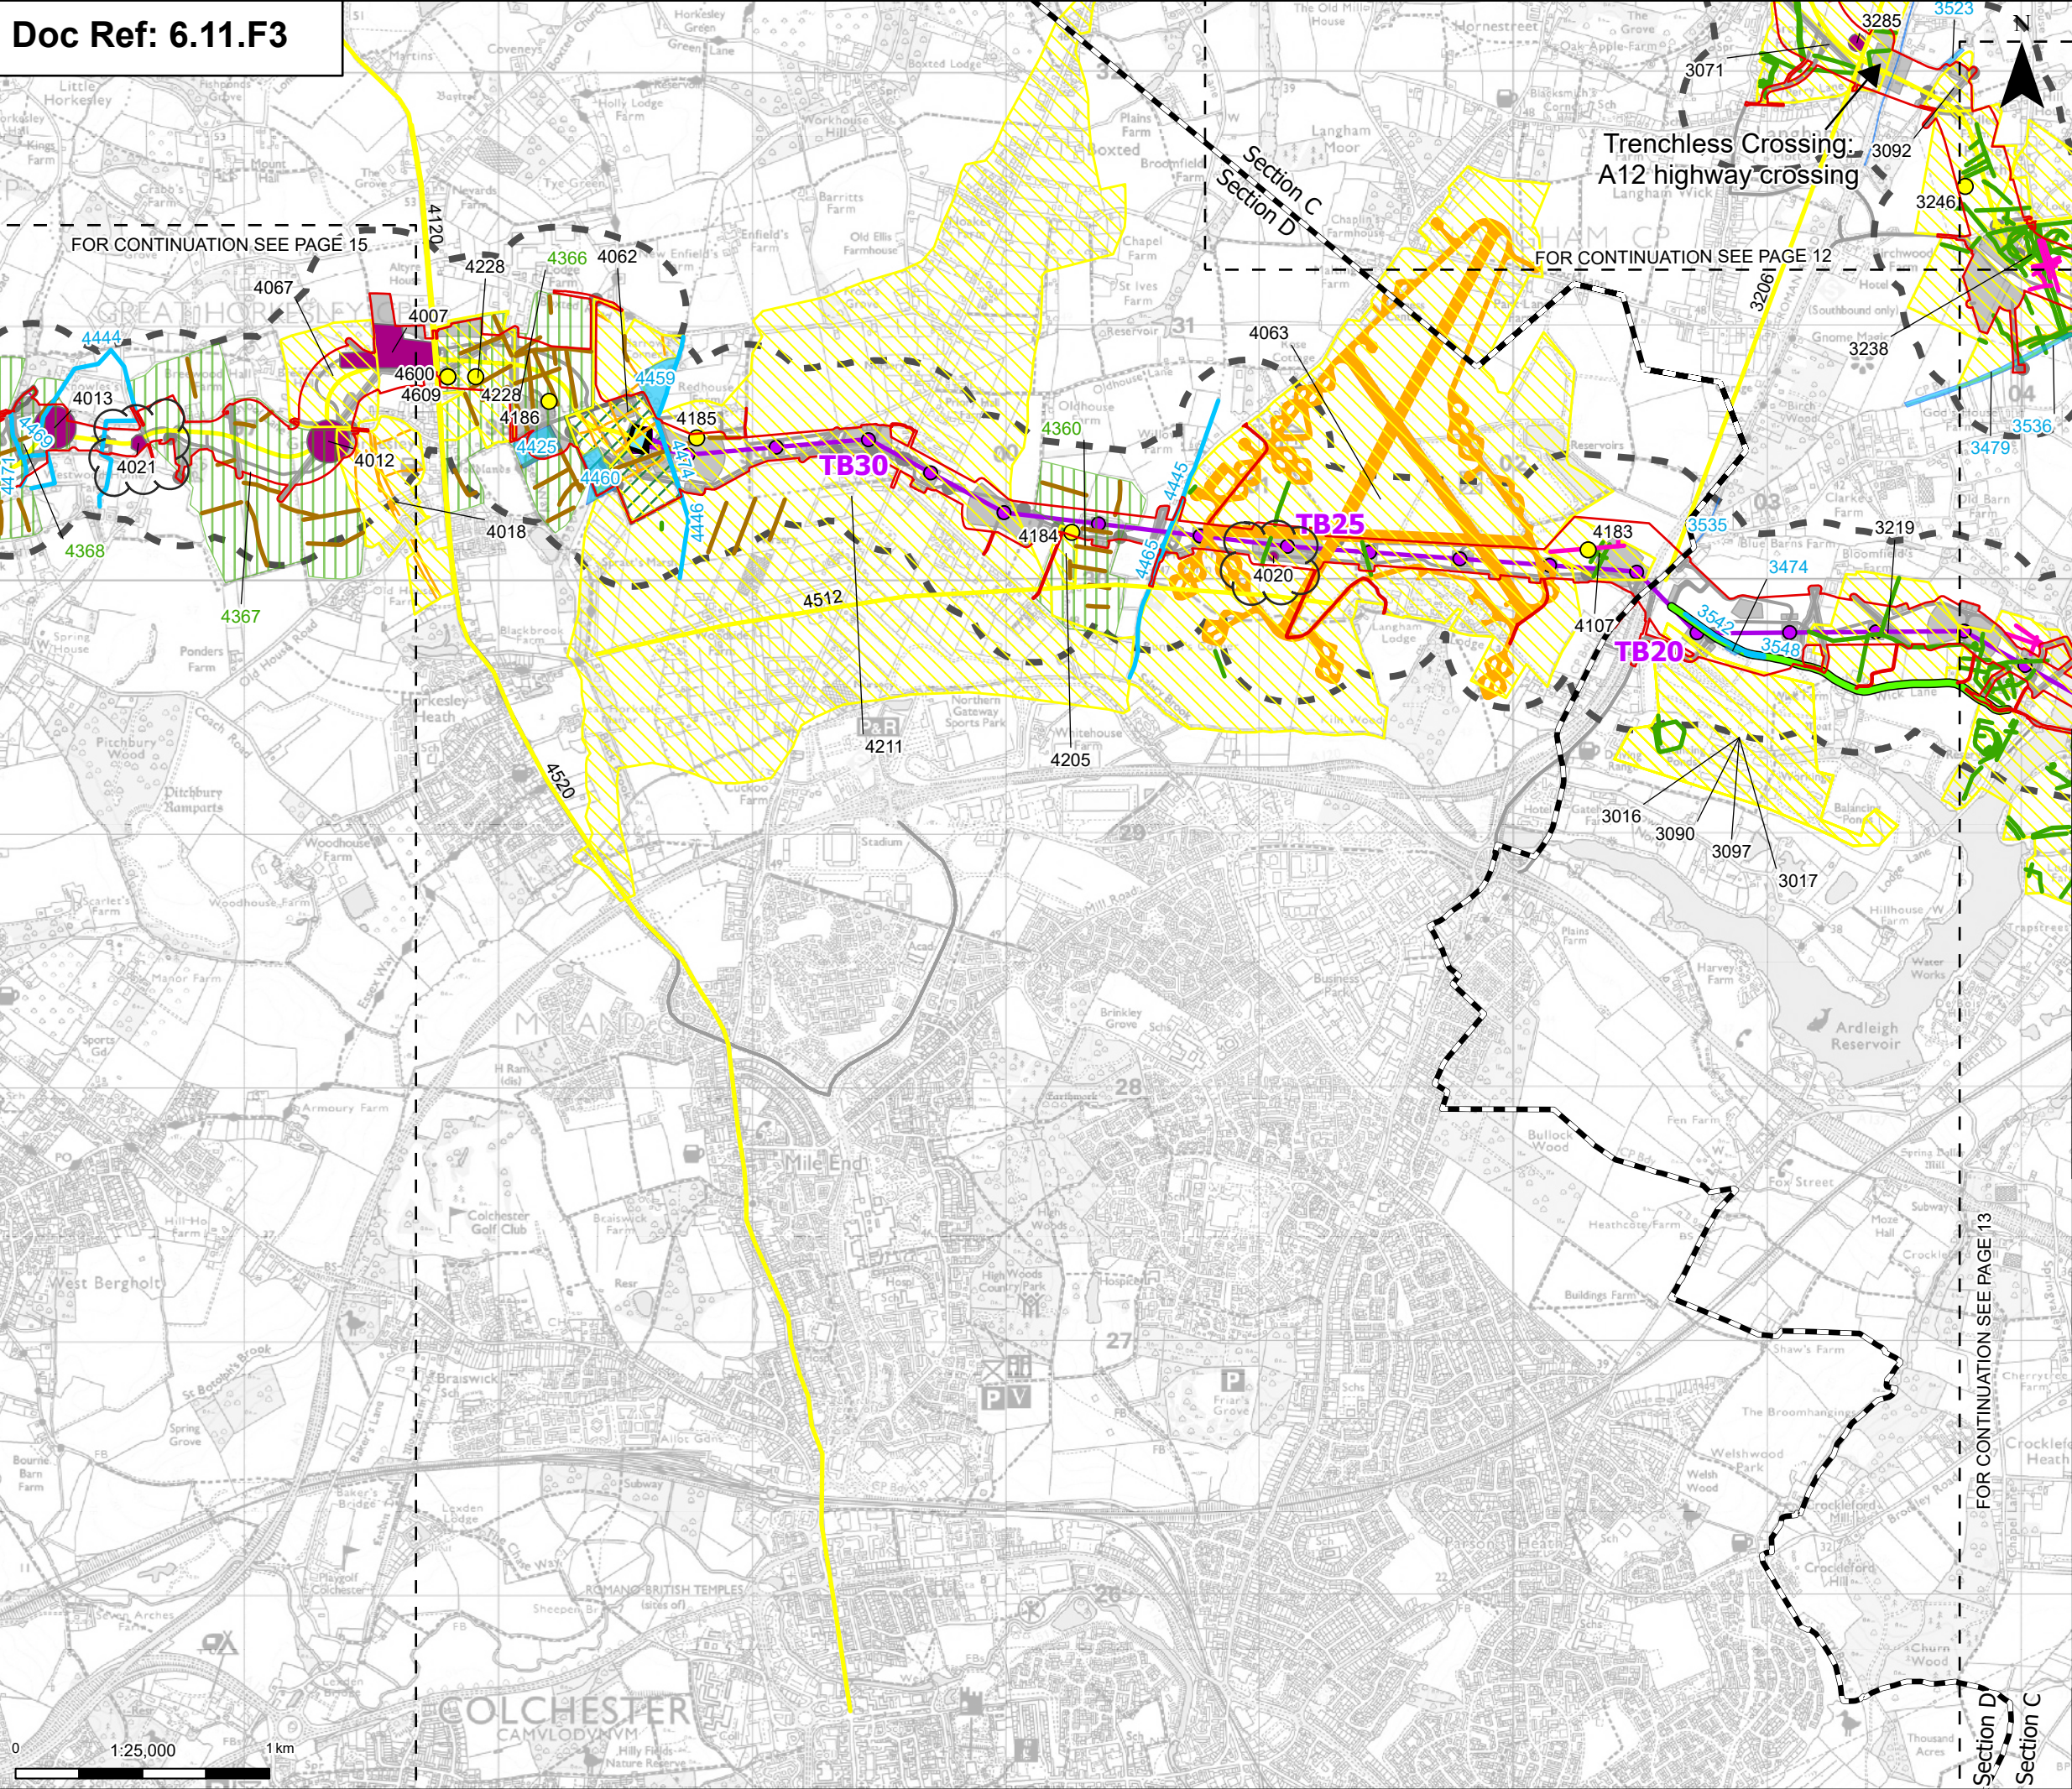

Order limits

- Project section line
- Sheet index outline


Proposed project design details

- Proposed full line tension gantry
- Proposed standard lattice pylon location
- Proposed overhead line alignment
- Proposed underground cable alignment
- Proposed cable sealing end compound (CSEC)
- Environmental area
- Environmental mitigation
- Other temporary and permanent construction and operational works

Discipline specific constraints

- 250 m Study Area
- HER Monument Point
- HER Monument Line
- HER Monument Poly
- Project Mapped LiDAR
- HER Mapped Cropmark Line
- HER Mapped Cropmark Polygon
- Project Mapped Cropmark Line
- Project Mapped Cropmark Polygon
- Historic Mapping Line
- Historic Mapping Polygon
- Protected Lanes
- Supplementary Environmental Information Assets

250m - Non-designated assets, 2km - Grade I, II* and II designated assets and 3km - Grade I and II* designated assets
Note: The proposed overhead line alignment and proposed underground cable alignment together comprise the alignment.
For further details regarding the design, please refer to Figures 4.1 (document reference 6.4.F1) and 4.2 (document reference 6.4.F2).

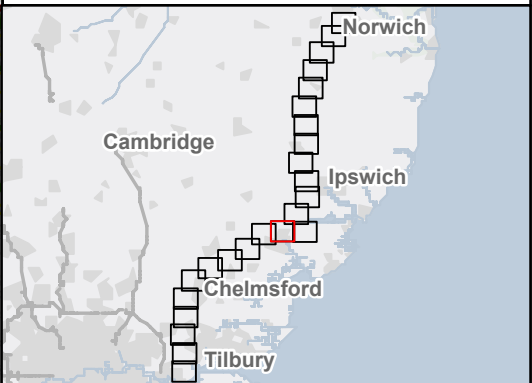

Rev	Date	Description	Drawn	Check	Approv
D	July 2026	FOR DCO APPLICATION	KF	AF	KB
C	May 2026	FOR DCO APPLICATION	SS	AF	KB
B	Jan 2026	FOR DCO APPLICATION	KF	AF	KB
A	Aug 2025	FOR DCO APPLICATION	MP	AF	KB

PROJECT:
nationalgrid Norwich to
Tilbury

Planning Inspectorate App Number: EN020027
Regulation 5(2)(a)&(m)


Title:
**Figure 11.3- Historic Environment -
Non-Designated Heritage Assets
Assessed in the ES Chapter
Page 14 of 24**


Designed	L. Bishop	Date	July 26
Drawn	K. Fischer	Date	July 26
Checked	A. Fell	Date	July 26
Approved	K. Burrows	Date	July 26
Scale:	1:25,000	Datum:	AOD
Original Size:	A3	Grid:	OS
Suitability Code:	A2	Project Number:	10059280

Suitability Description:
Accepted as Concept Stage

Drawing Number:
10059280-ARC-EHR-ZZ-DR-ZZ-00301

Revision:
D

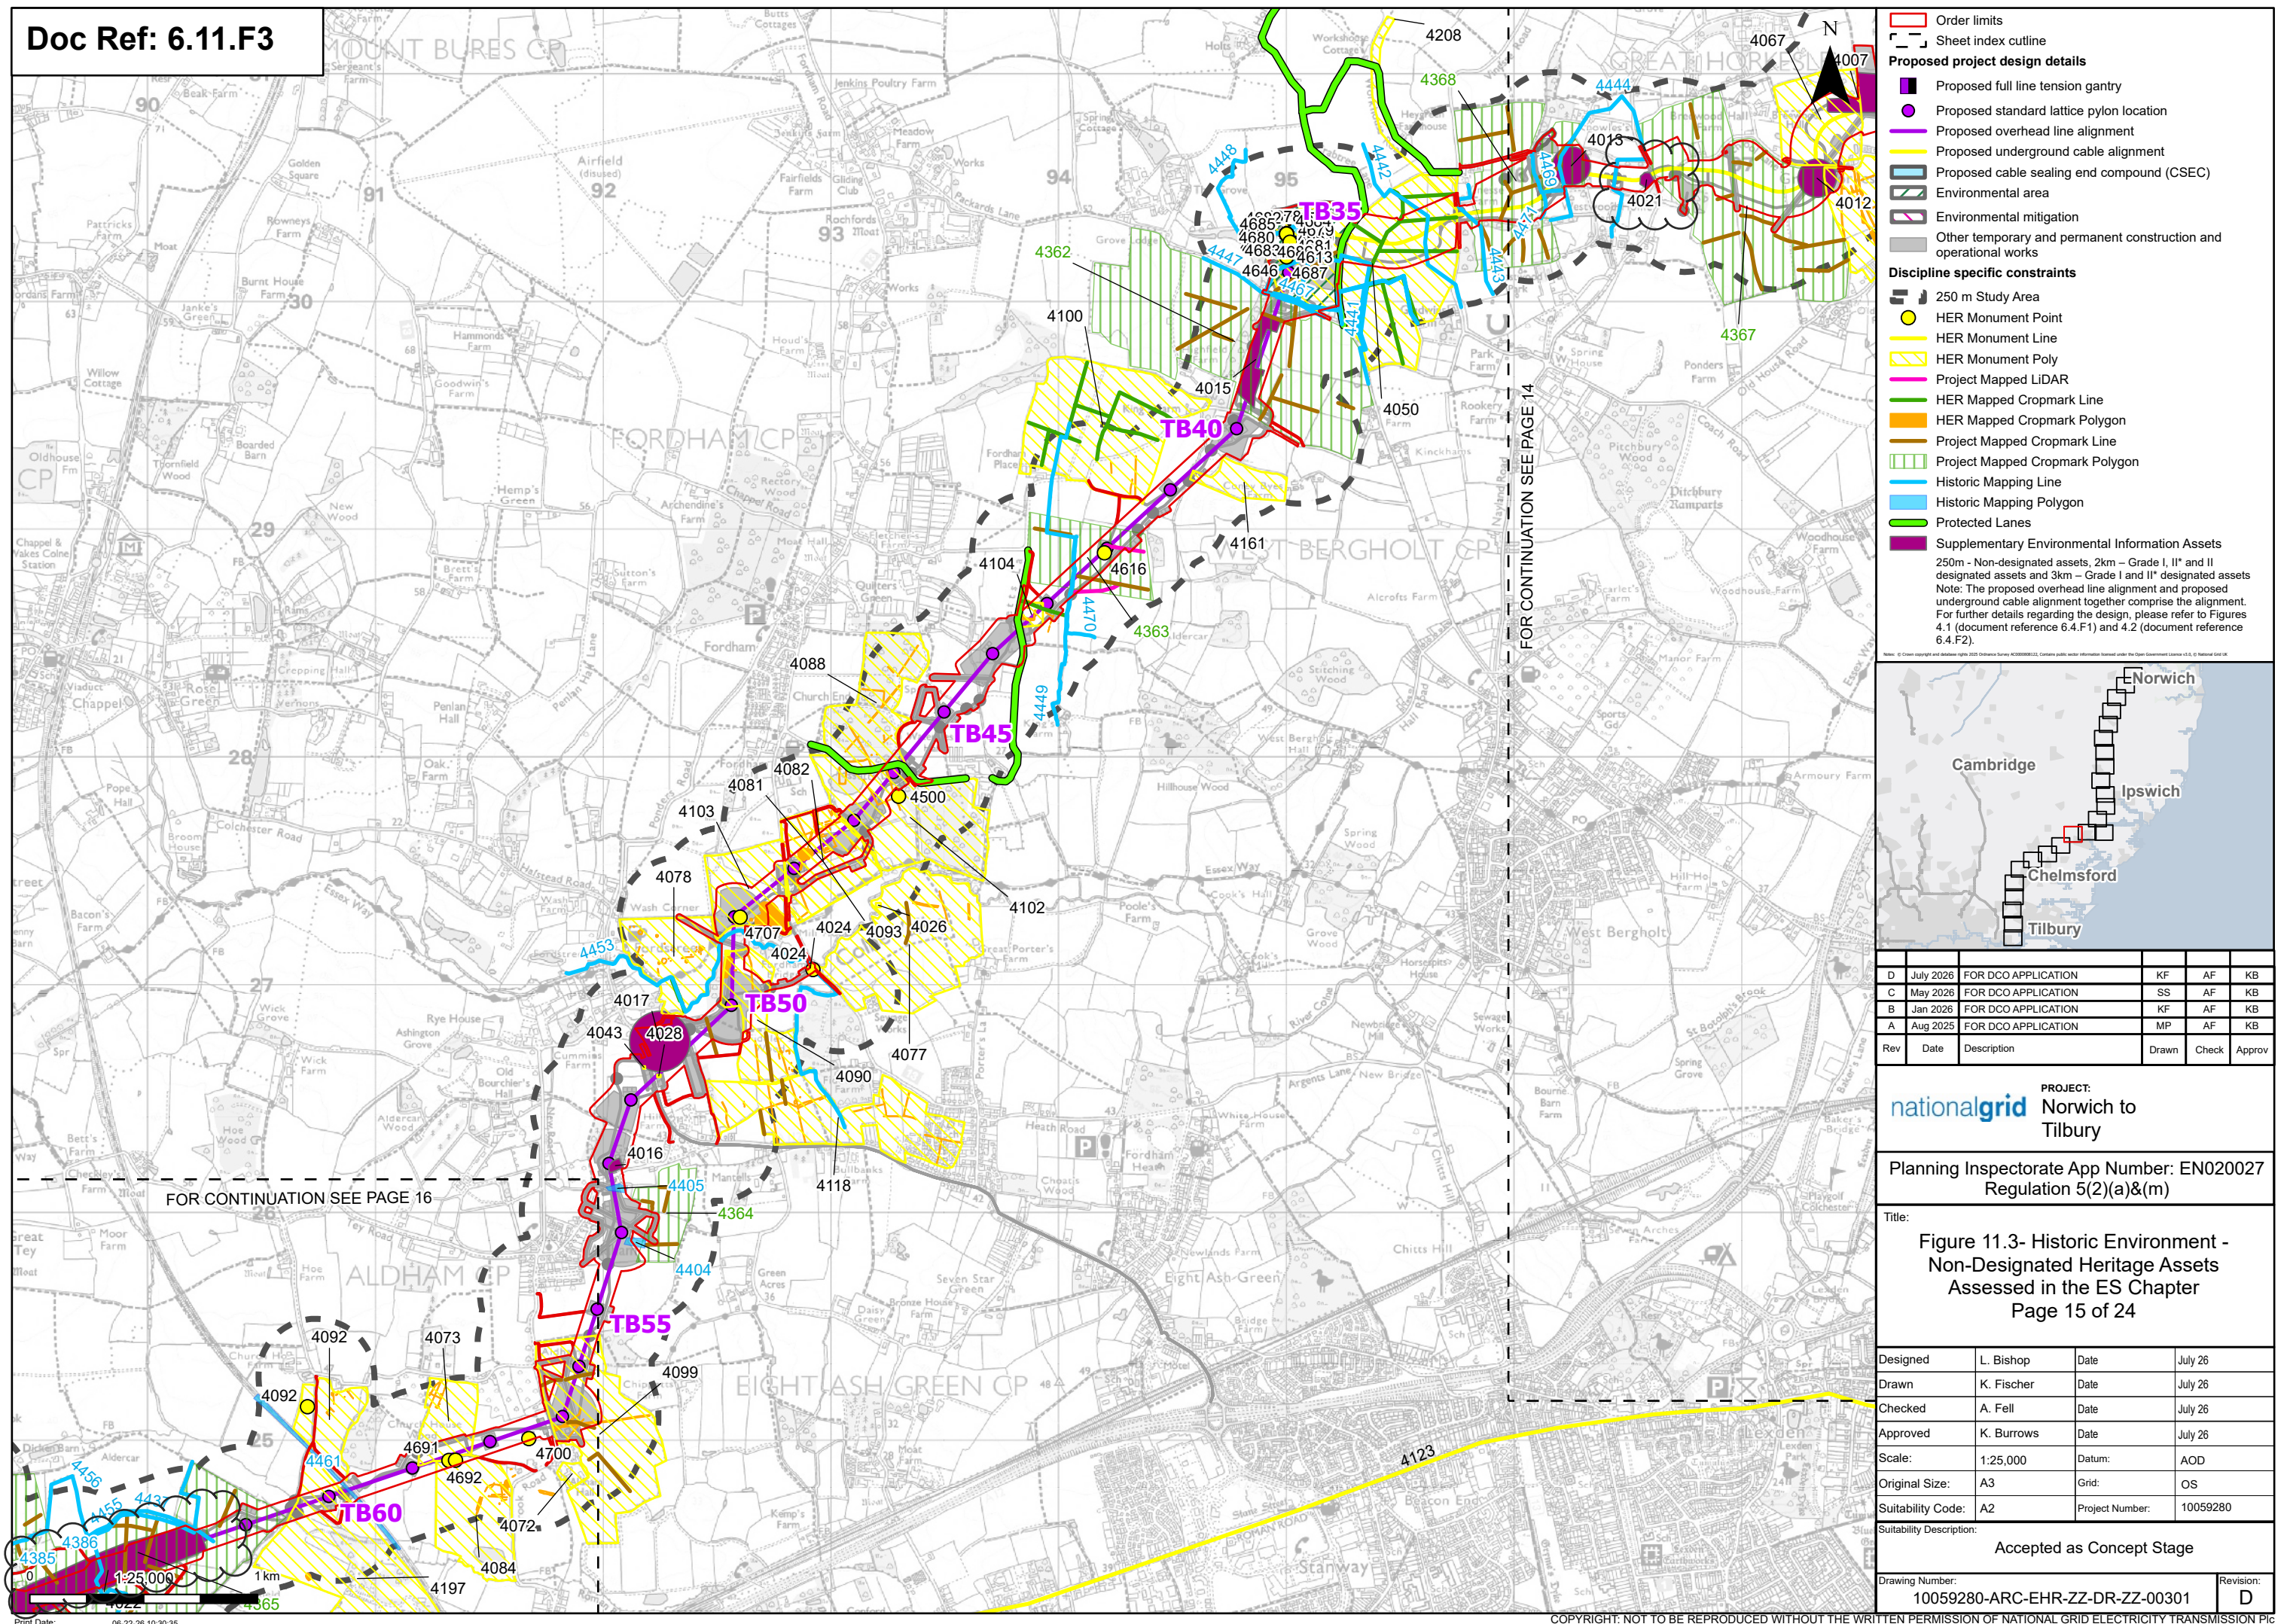

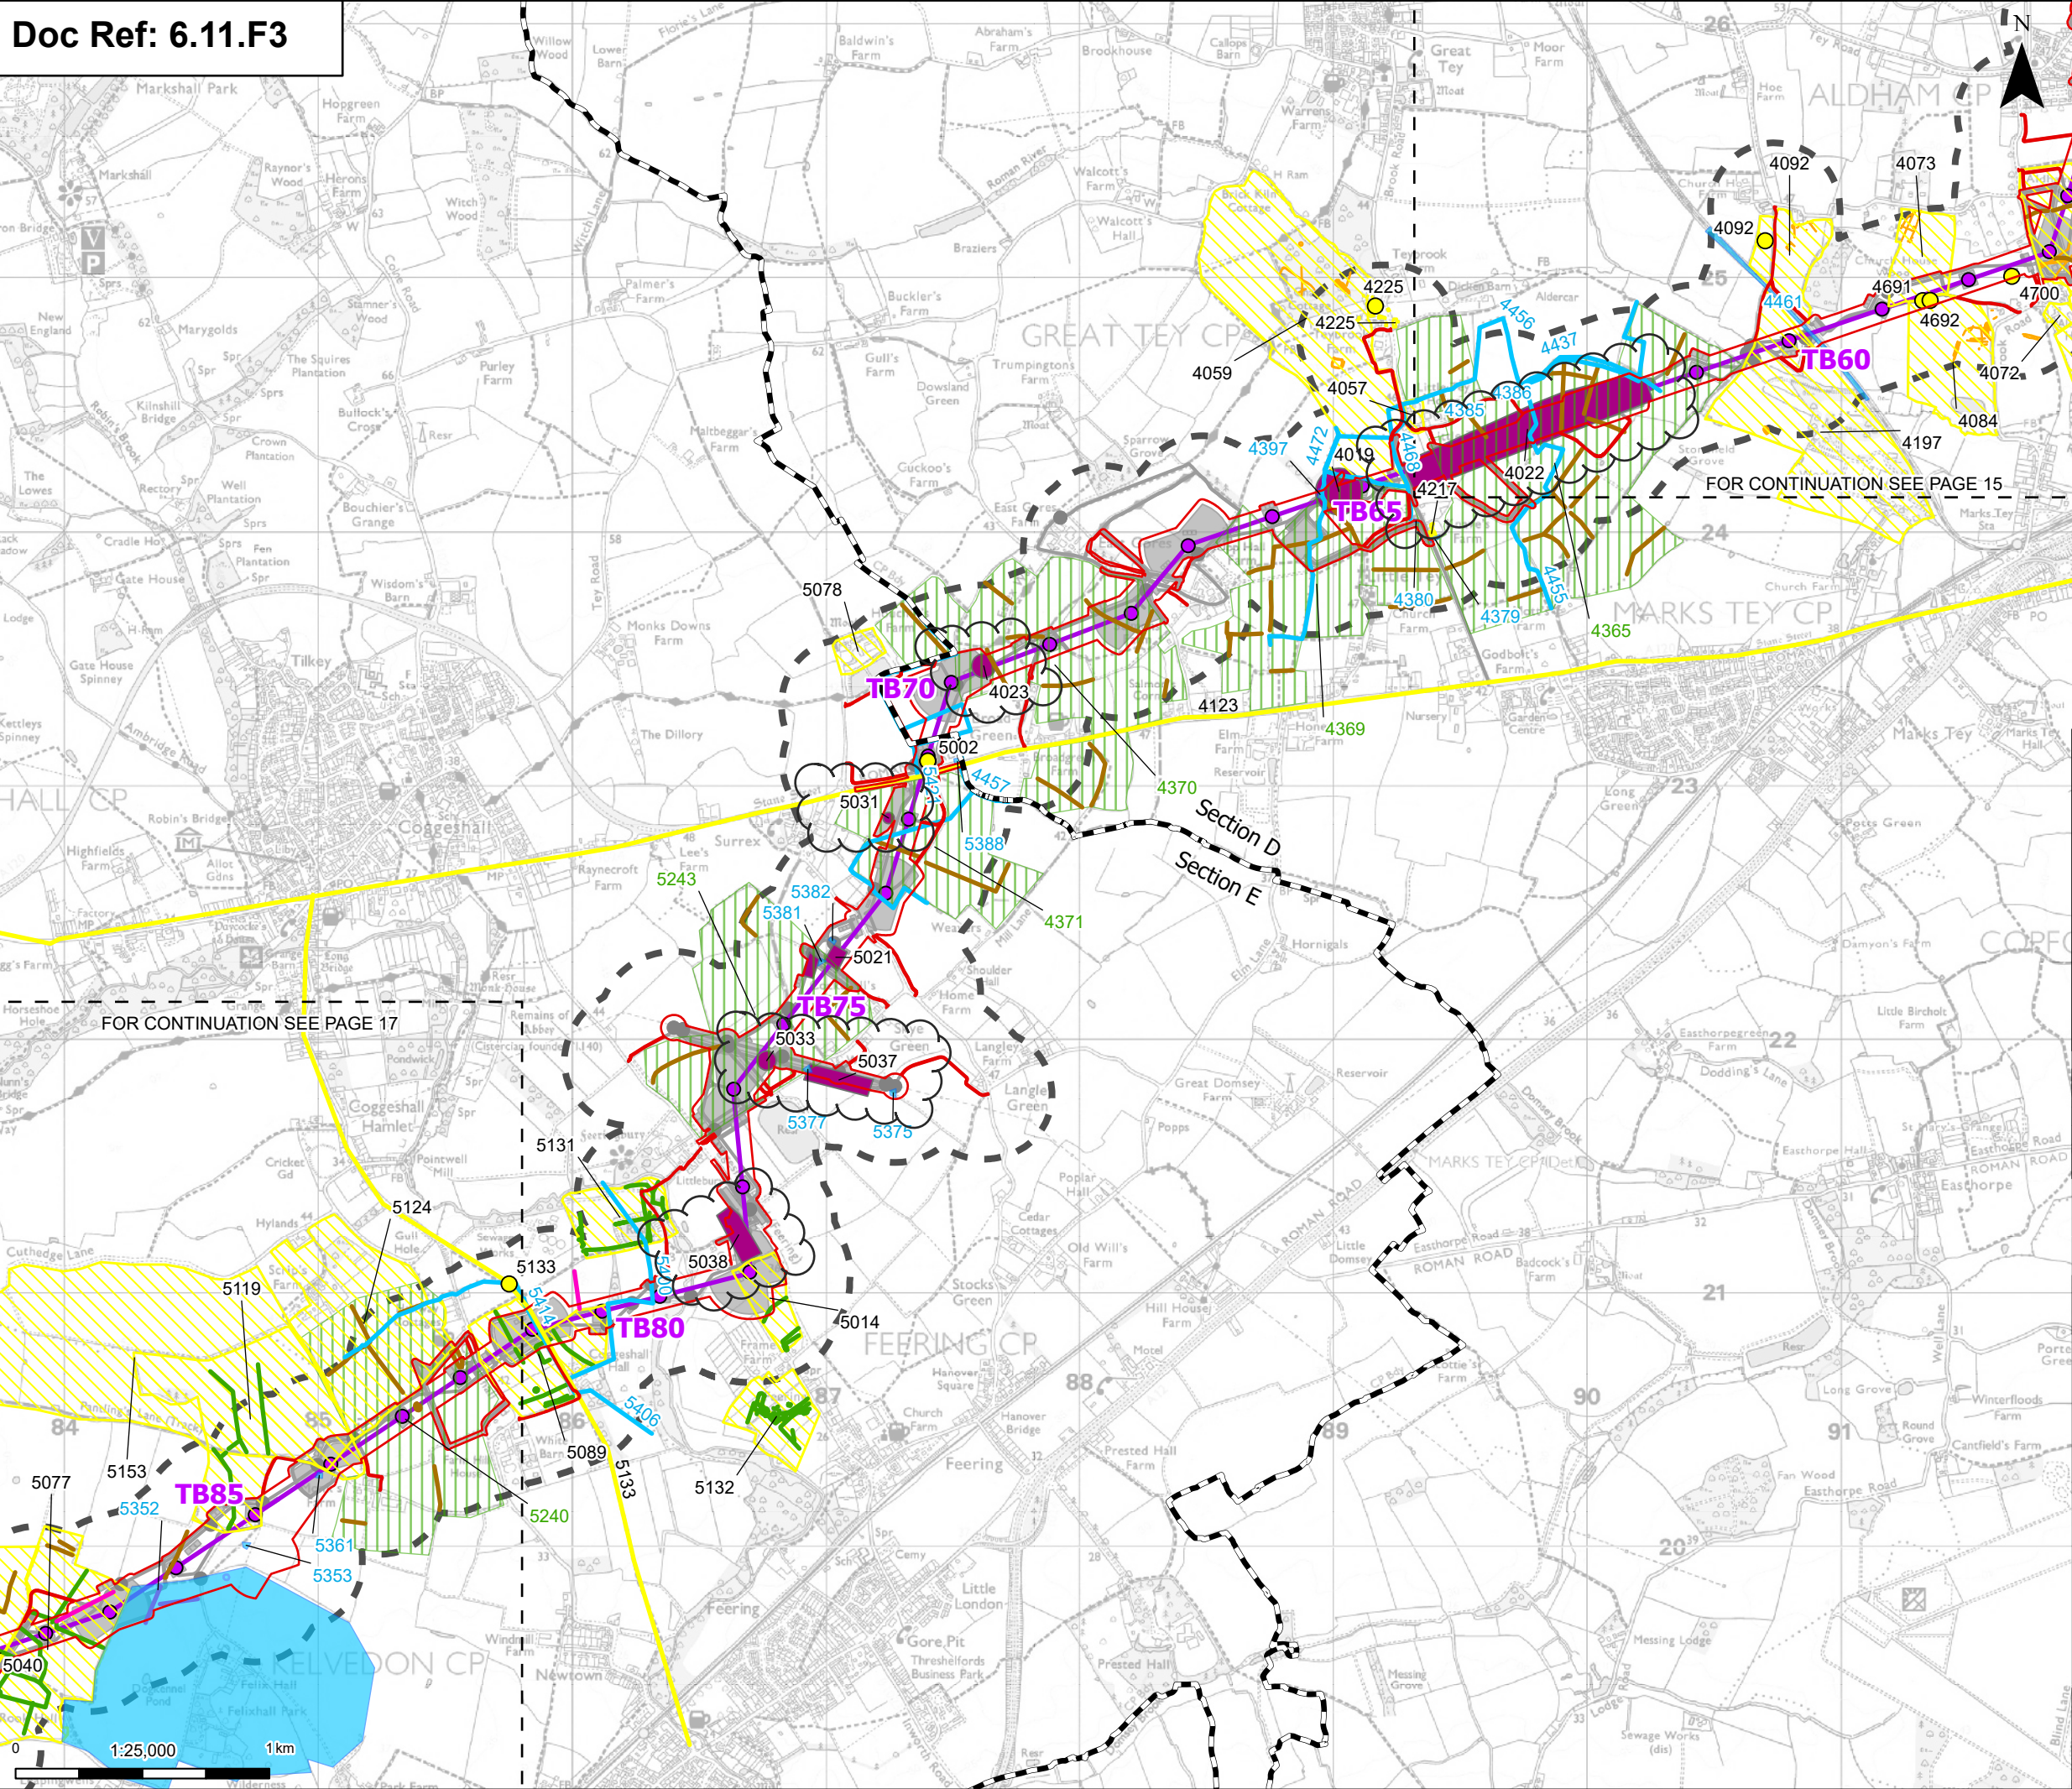

Order limits

- Order limits
- Project section line
- Sheet index outline


Proposed project design details

- Proposed standard lattice pylon location
- Proposed overhead line alignment
- Environmental mitigation
- Other temporary and permanent construction and operational works

Discipline specific constraints

- 250 m Study Area
- HER Monument Point
- HER Monument Line
- HER Monument Poly
- Project Mapped LiDAR
- HER Mapped Cropmark Line
- HER Mapped Cropmark Polygon
- Project Mapped Cropmark Line
- Project Mapped Cropmark Polygon
- Historic Mapping Line
- Historic Mapping Polygon
- Supplementary Environmental Information Assets

250m - Non-designated assets, 2km - Grade I, II* and II designated assets and 3km - Grade I and II* designated assets
Note: The proposed overhead line alignment and proposed underground cable alignment together comprise the alignment. For further details regarding the design, please refer to Figures 4.1 (document reference 6.4.F1) and 4.2 (document reference 6.4.F2).

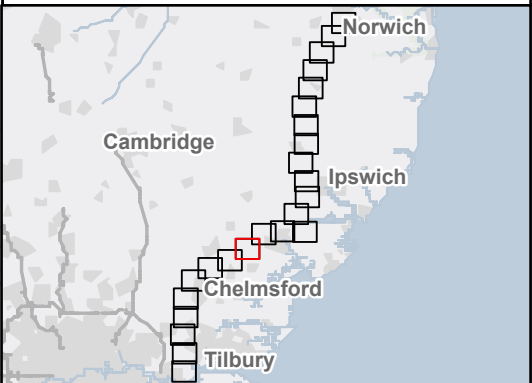

Rev	Date	Description	Drawn	Check	Approv
D	July 2026	FOR DCO APPLICATION	KF	AF	KB
C	May 2026	FOR DCO APPLICATION	SS	AF	KB
B	Jan 2026	FOR DCO APPLICATION	KF	AF	KB
A	Aug 2025	FOR DCO APPLICATION	MP	AF	KB

PROJECT:
nationalgrid Norwich to
Tilbury

Planning Inspectorate App Number: EN020027
Regulation 5(2)(a)&(m)


Title:
Figure 11.3- Historic Environment -
Non-Designated Heritage Assets
Assessed in the ES Chapter
Page 16 of 24

Designed	L. Bishop	Date	July 26
Drawn	K. Fischer	Date	July 26
Checked	A. Fell	Date	July 26
Approved	K. Burrows	Date	July 26
Scale:	1:25,000	Datum:	AOD
Original Size:	A3	Grid:	OS
Suitability Code:	A2	Project Number:	10059280

Suitability Description:
Accepted as Concept Stage

Drawing Number:
10059280-ARC-EHR-ZZ-DR-ZZ-00301

Revision:
D

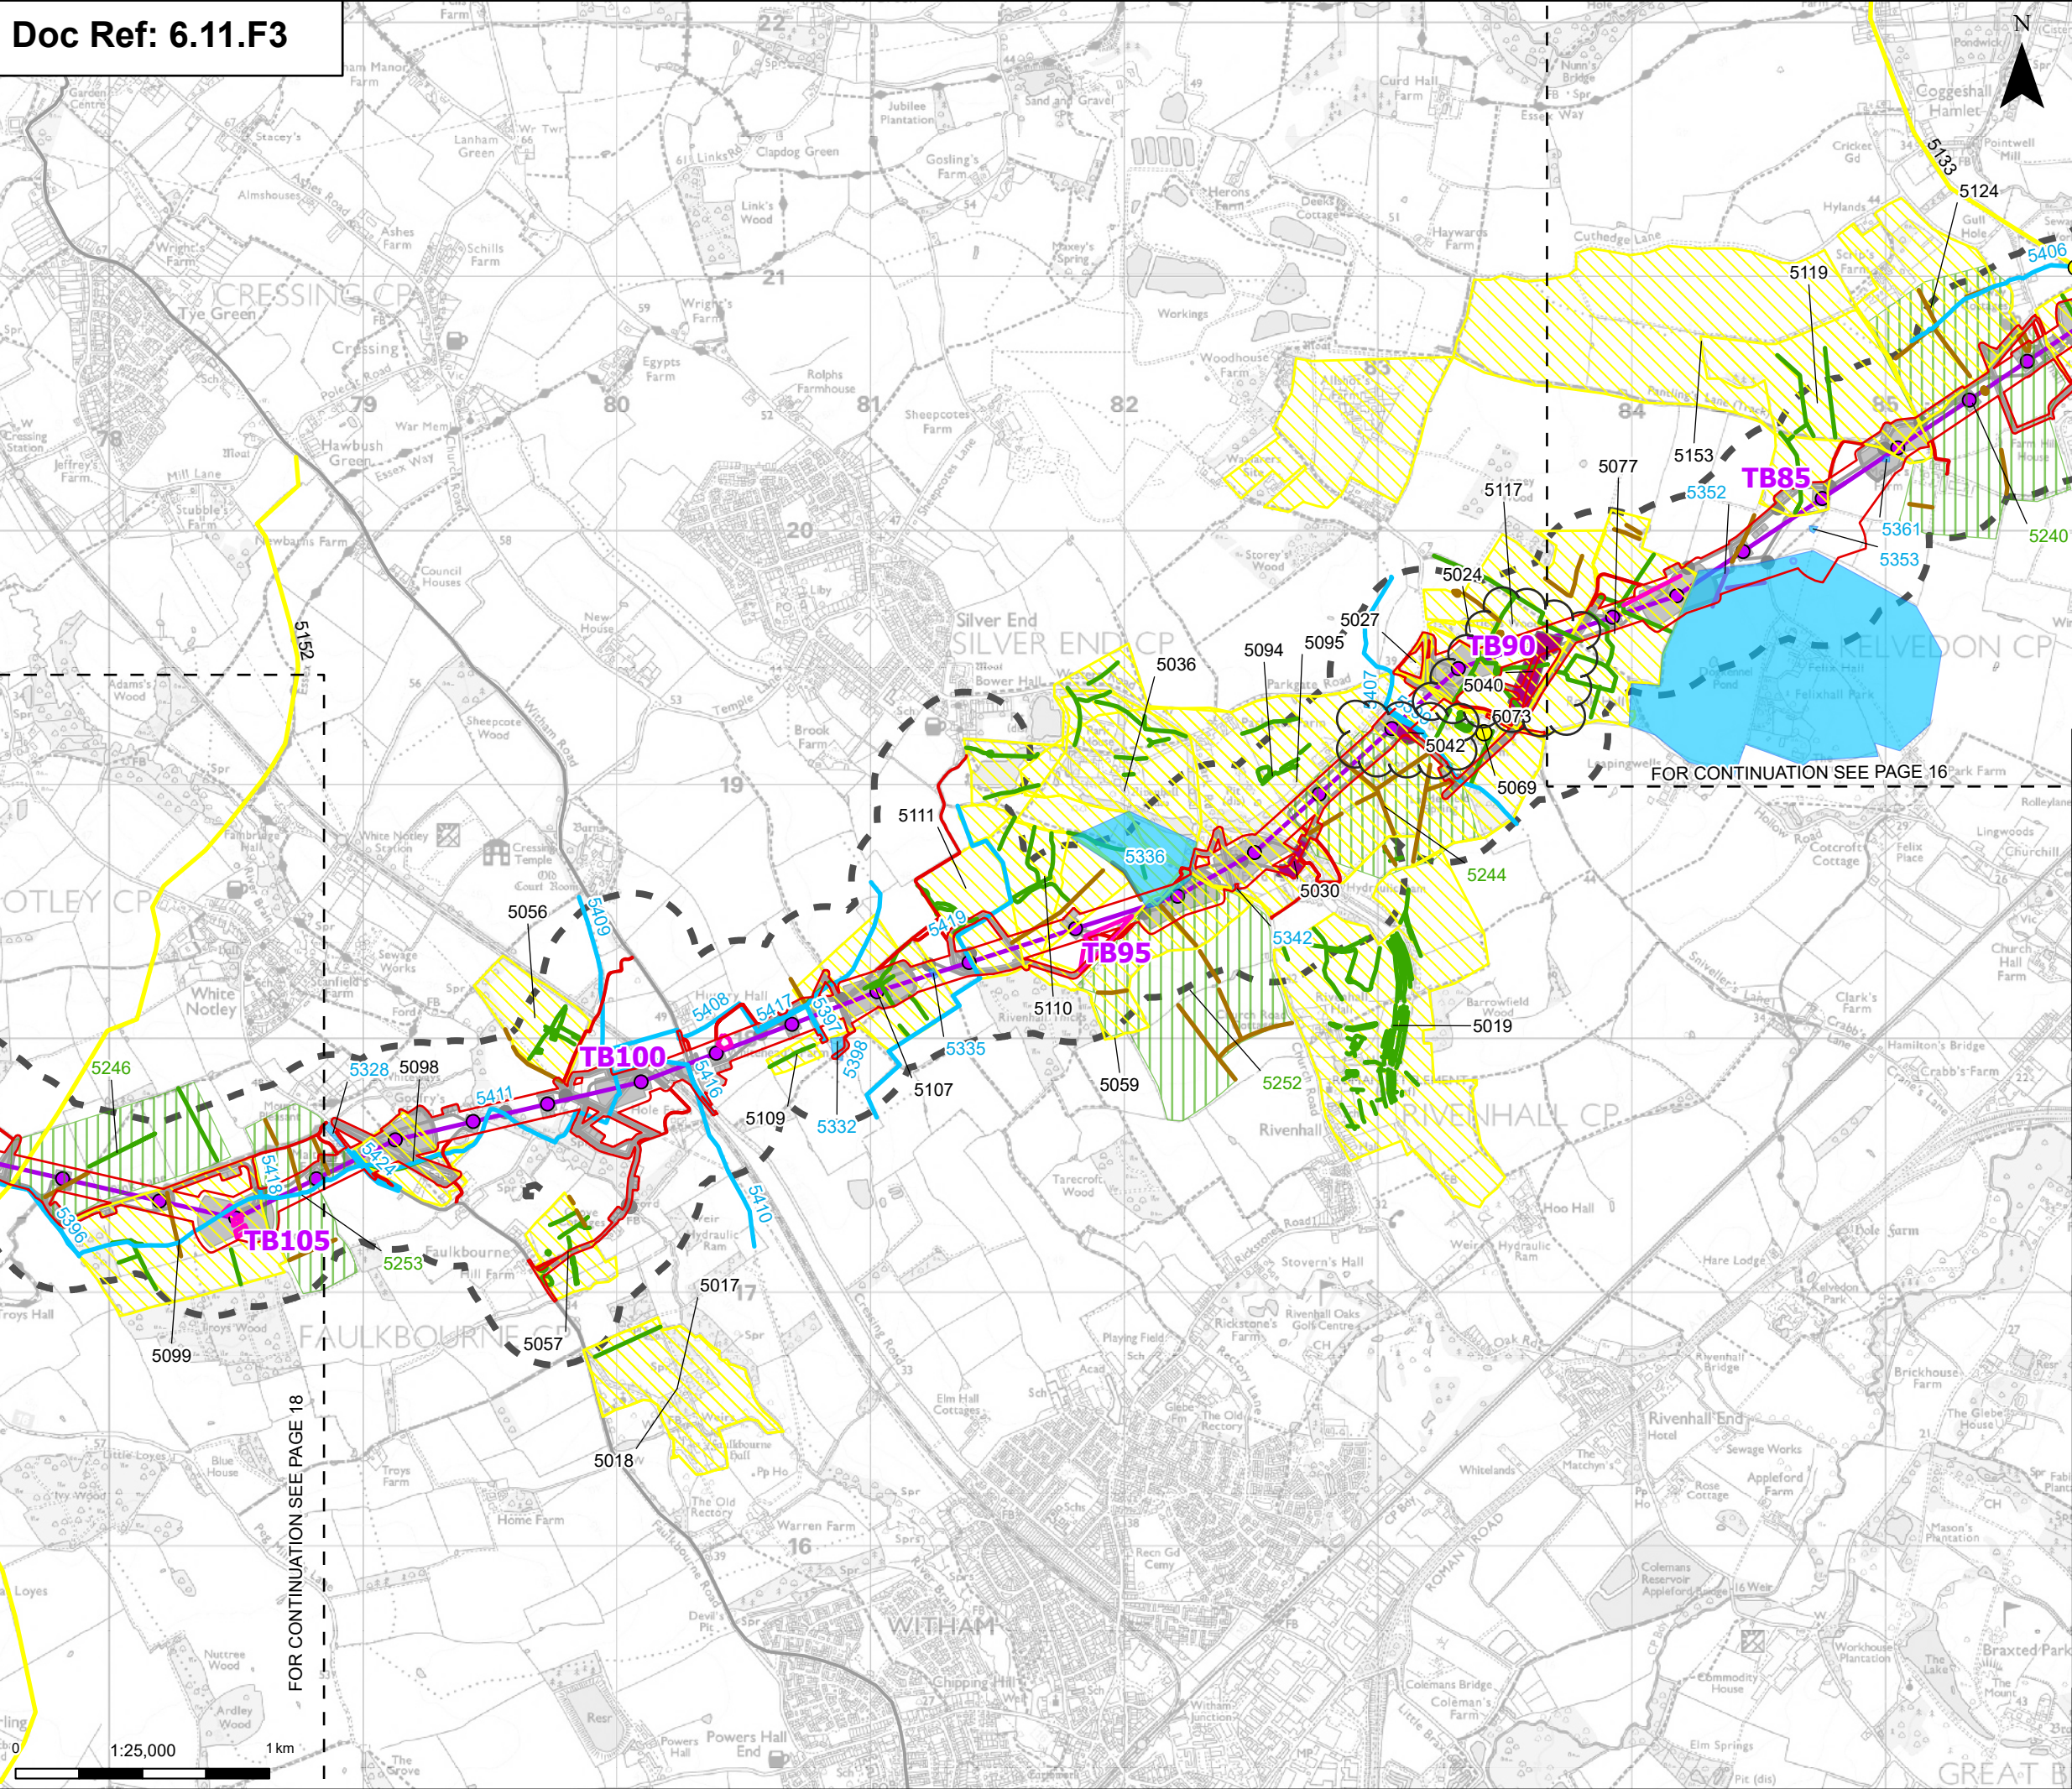

Order limits

- Order limits
- Sheet index outline


Proposed project design details

- Proposed standard lattice pylon location
- Proposed overhead line alignment
- Other temporary and permanent construction and operational works

Discipline specific constraints

- 250 m Study Area
- HER Monument Point
- HER Monument Line
- HER Monument Poly
- Project Mapped LIDAR
- HER Mapped Cropmark Line
- Project Mapped Cropmark Line
- Project Mapped Cropmark Polygon
- Historic Mapping Line
- Historic Mapping Polygon
- Supplementary Environmental Information Assets

250m - Non-designated assets, 2km - Grade I, II* and II designated assets and 3km - Grade I and II* designated assets
Note: The proposed overhead line alignment and proposed underground cable alignment together comprise the alignment. For further details regarding the design, please refer to Figures 4.1 (document reference 6.4.F1) and 4.2 (document reference 6.4.F2).

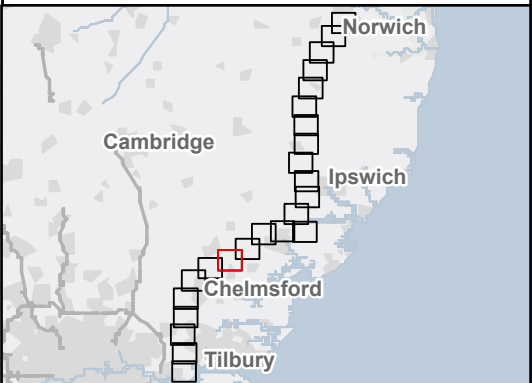

D	July 2026	FOR DCO APPLICATION	KF	AF	KB
C	May 2026	FOR DCO APPLICATION	SS	AF	KB
B	Jan 2026	FOR DCO APPLICATION	KF	AF	KB
A	Aug 2025	FOR DCO APPLICATION	MP	AF	KB
Rev	Date	Description	Drawn	Check	Approv

PROJECT:
nationalgrid Norwich to
Tilbury

Planning Inspectorate App Number: EN020027
Regulation 5(2)(a)&(m)


Title:
**Figure 11.3- Historic Environment -
Non-Designated Heritage Assets
Assessed in the ES Chapter
Page 17 of 24**


Designed	L. Bishop	Date	July 26
Drawn	K. Fischer	Date	July 26
Checked	A. Fell	Date	July 26
Approved	K. Burrows	Date	July 26
Scale:	1:25,000	Datum:	AOD
Original Size:	A3	Grid:	OS
Suitability Code:	A2	Project Number:	10059280
Suitability Description:			

Accepted as Concept Stage

Drawing Number:
10059280-ARC-EHR-ZZ-DR-ZZ-00301

Revision:
D

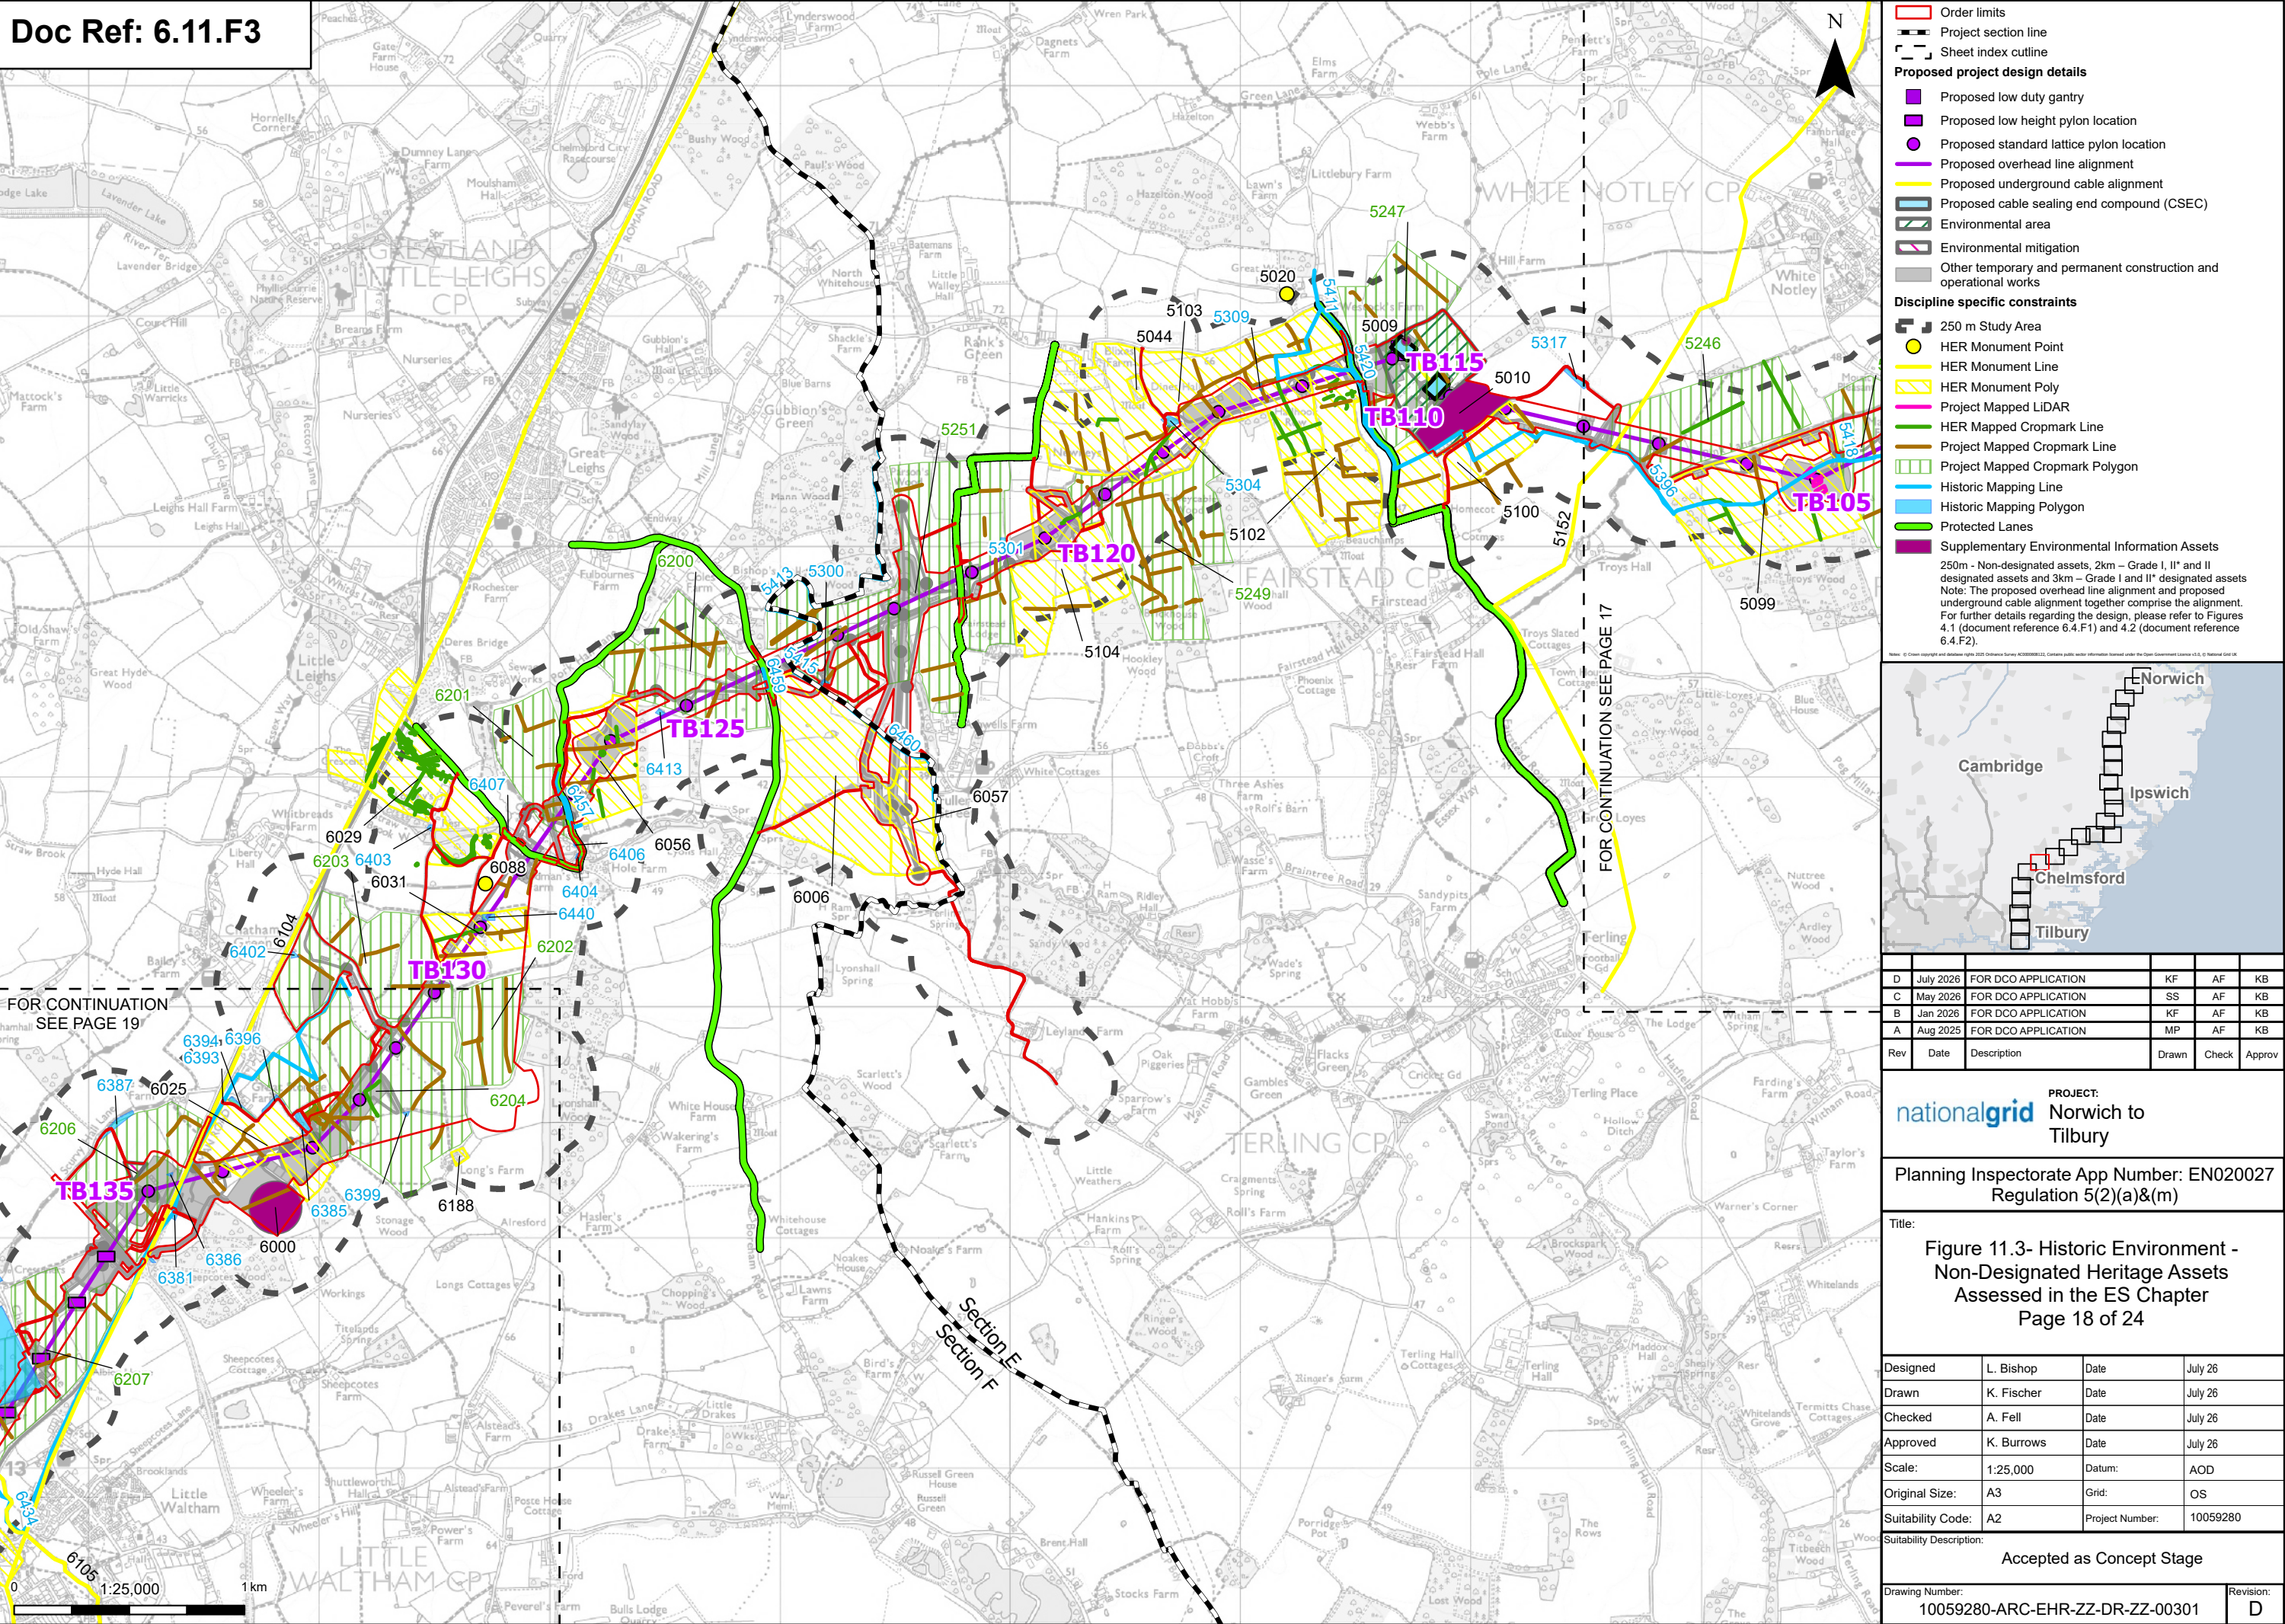

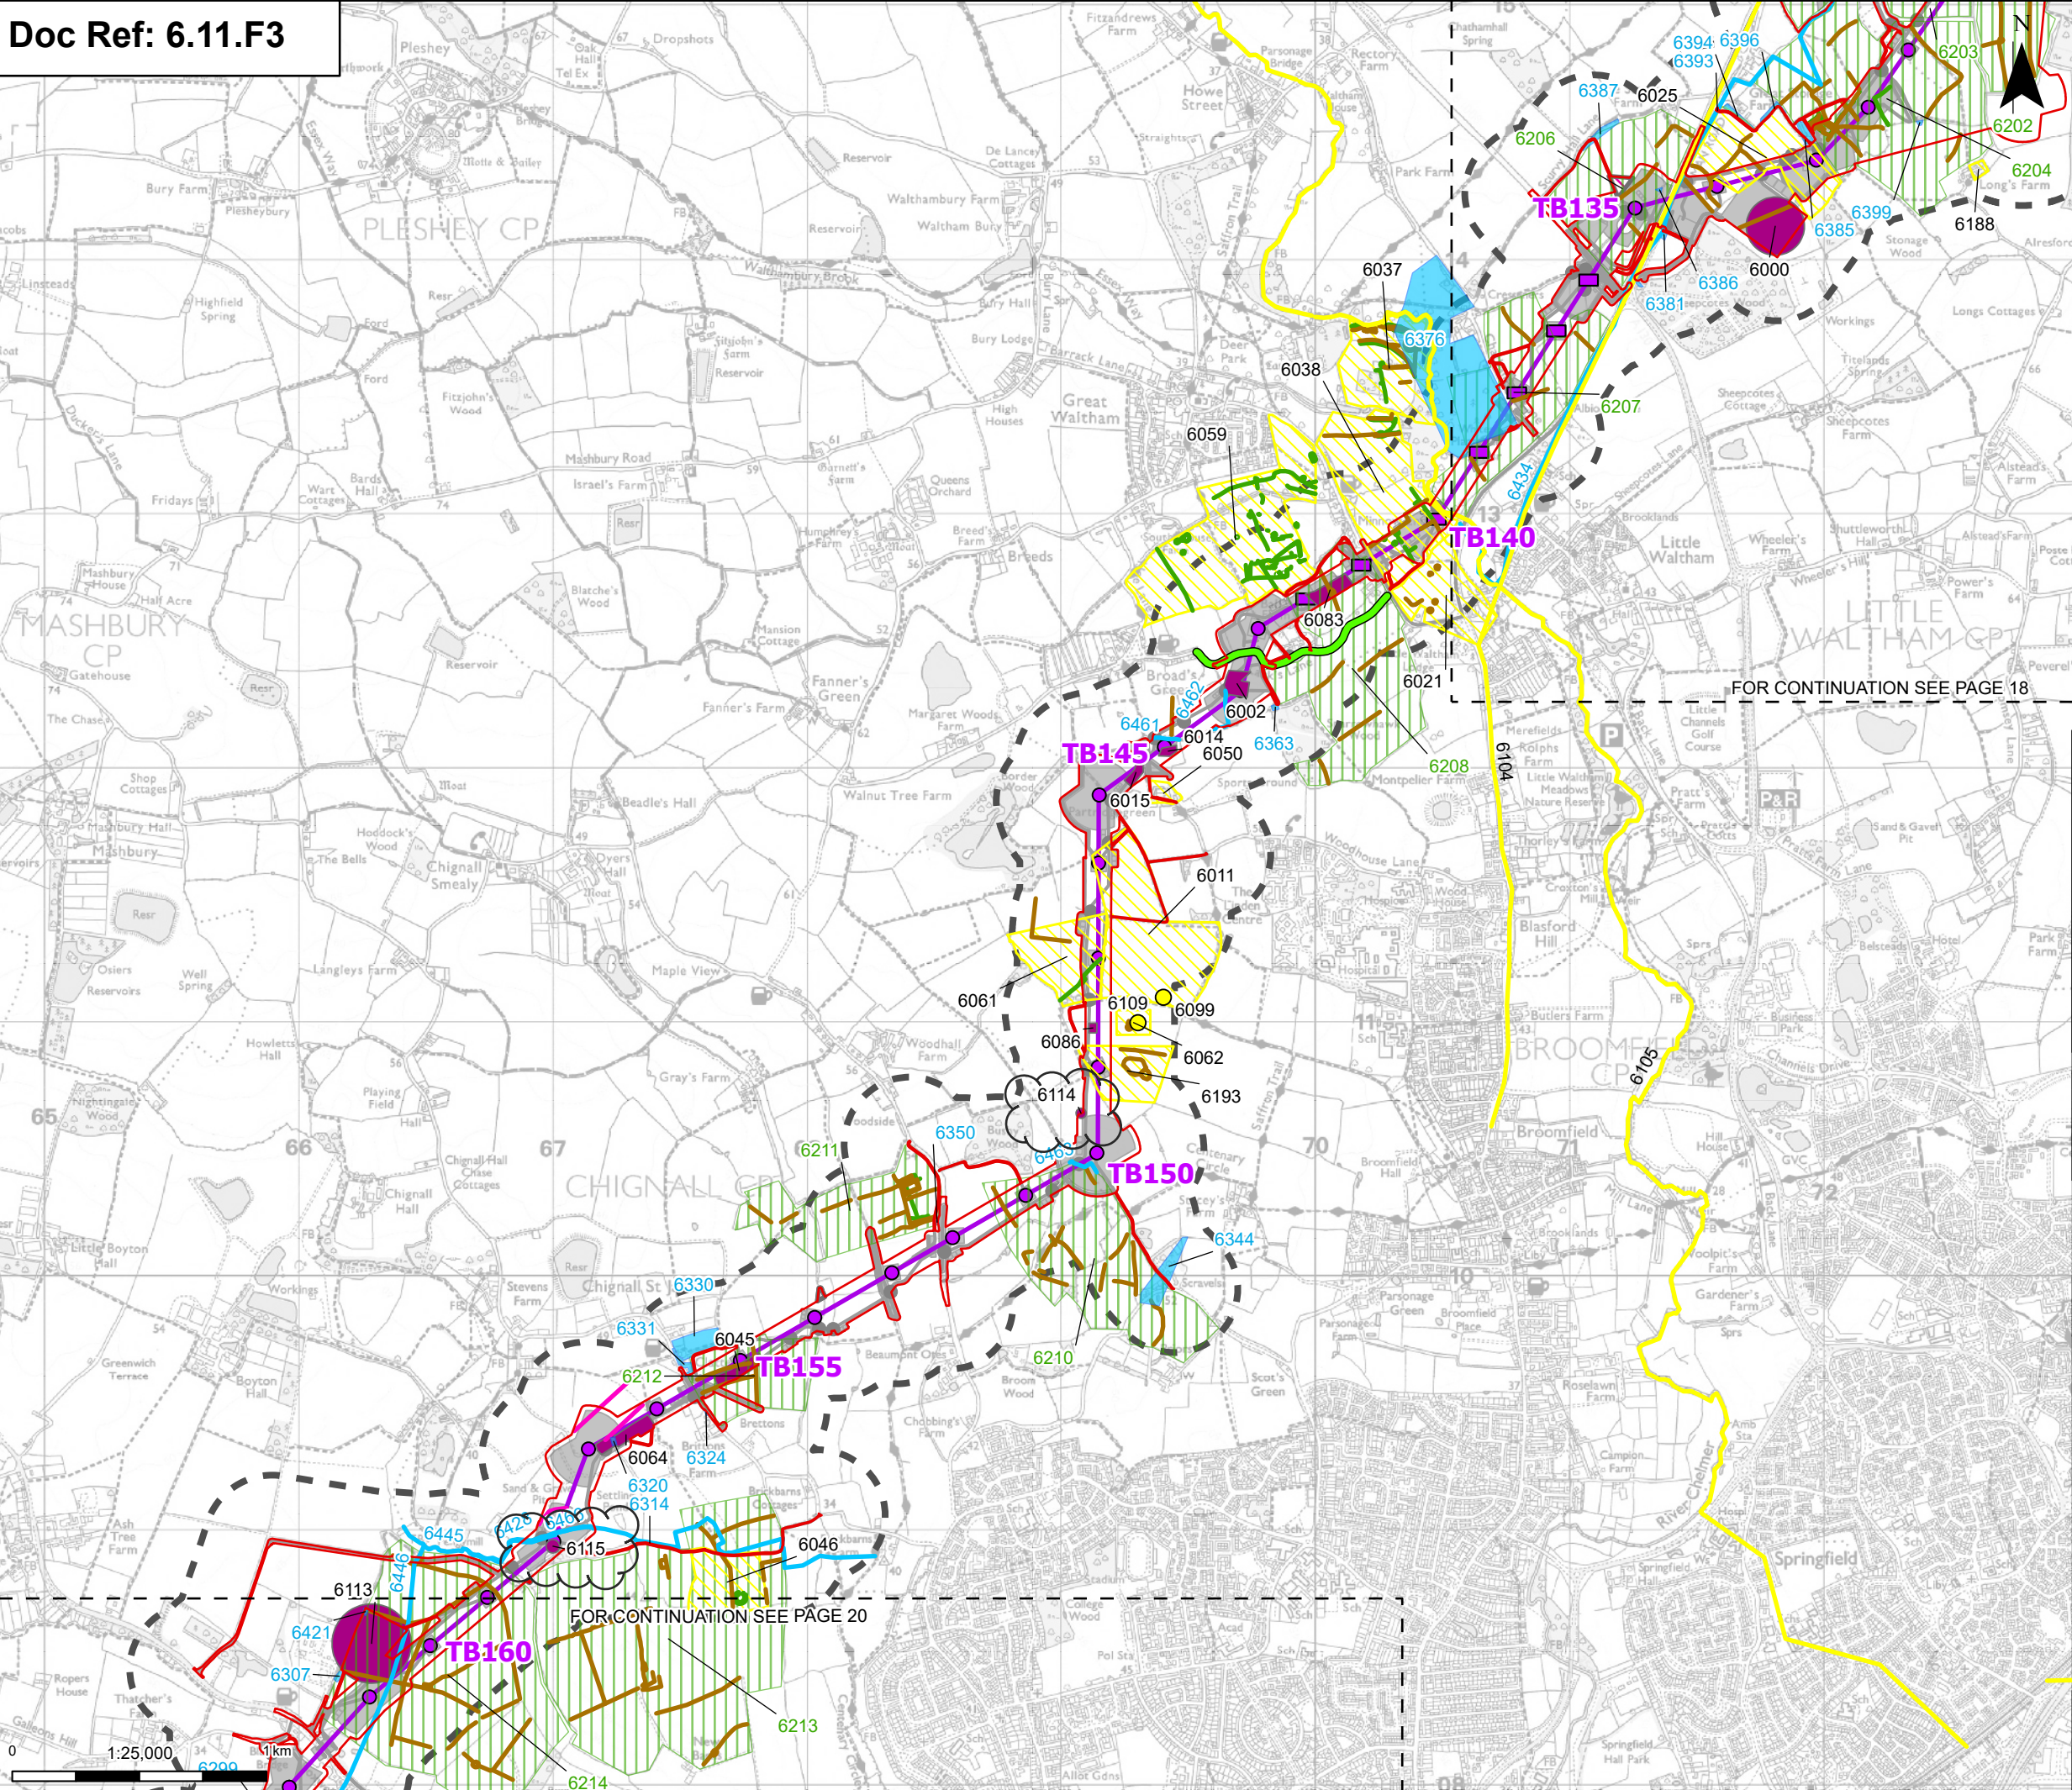

Order limits

- Order limits
- Sheet index outline


Proposed project design details

- Proposed low height pylon location
- Proposed standard lattice pylon location
- Proposed overhead line alignment
- Environmental mitigation
- Other temporary and permanent construction and operational works

Discipline specific constraints

- 250 m Study Area
- HER Monument Point
- HER Monument Line
- HER Monument Poly
- Project Mapped LIDAR
- HER Mapped Cropmark Line
- Project Mapped Cropmark Line
- Project Mapped Cropmark Polygon
- Historic Mapping Line
- Historic Mapping Polygon
- Protected Lanes
- Supplementary Environmental Information Assets

250m - Non-designated assets, 2km - Grade I, II* and II designated assets and 3km - Grade I and II* designated assets
Note: The proposed overhead line alignment and proposed underground cable alignment together comprise the alignment.
For further details regarding the design, please refer to Figures 4.1 (document reference 6.4.F1) and 4.2 (document reference 6.4.F2).

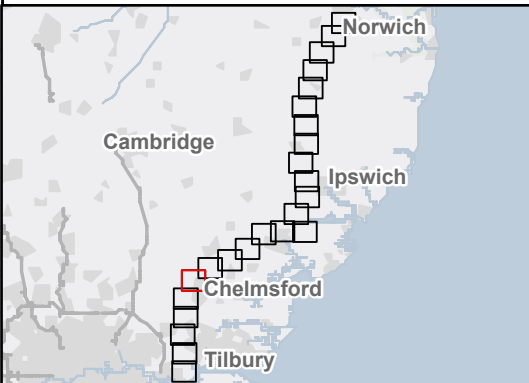

D	July 2026	FOR DCO APPLICATION	KF	AF	KB
C	May 2026	FOR DCO APPLICATION	SS	AF	KB
B	Jan 2026	FOR DCO APPLICATION	KF	AF	KB
A	Aug 2025	FOR DCO APPLICATION	MP	AF	KB
Rev	Date	Description	Drawn	Check	Approv

PROJECT:
nationalgrid Norwich to
Tilbury


Planning Inspectorate App Number: EN020027
Regulation 5(2)(a)&(m)

Title:
Figure 11.3- Historic Environment -
Non-Designated Heritage Assets
Assessed in the ES Chapter
Page 19 of 24


Designed	L. Bishop	Date	July 26
Drawn	K. Fischer	Date	July 26
Checked	A. Fell	Date	July 26
Approved	K. Burrows	Date	July 26
Scale:	1:25,000	Datum:	AOD
Original Size:	A3	Grid:	OS
Suitability Code:	A2	Project Number:	10059280

Suitability Description:
Accepted as Concept Stage

Drawing Number:
10059280-ARC-EHR-ZZ-DR-ZZ-00301
Revision:
D

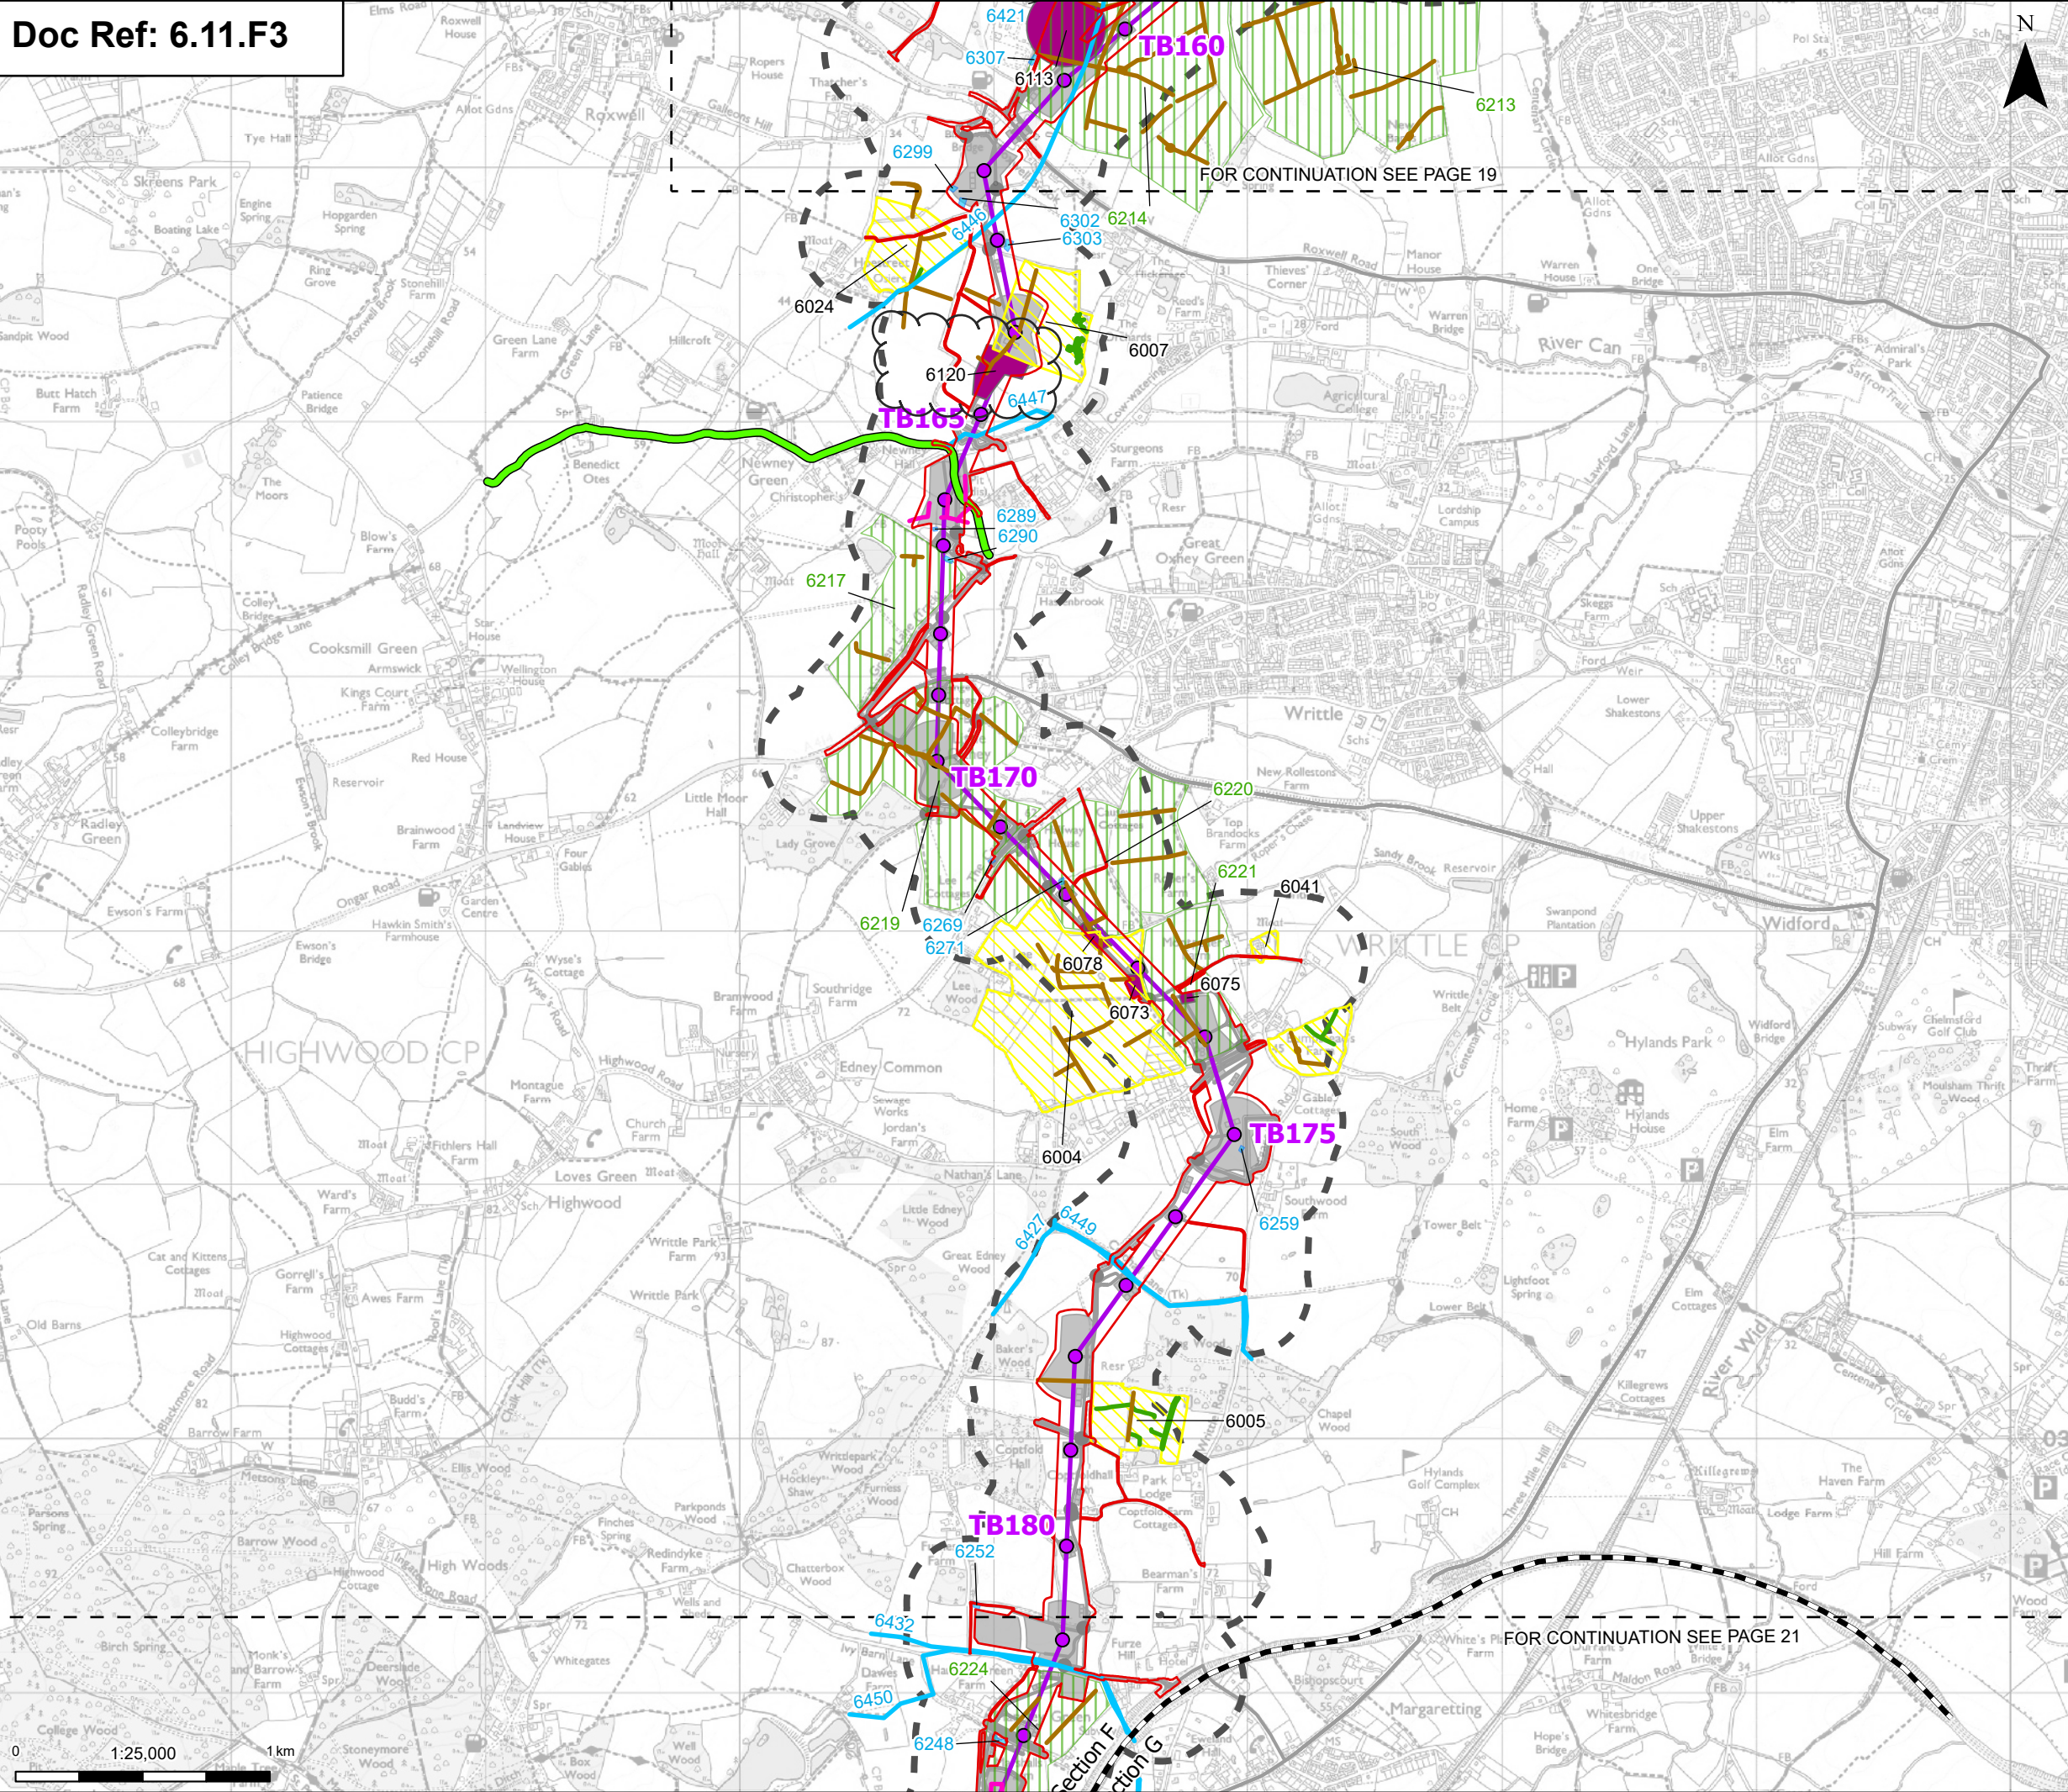

- Order limits
- Project section line
- Sheet index outline
- Proposed project design details**
 - Proposed standard lattice pylon location
 - Proposed overhead line alignment
 - Environmental mitigation
 - Other temporary and permanent construction and operational works
- Discipline specific constraints**
 - 250 m Study Area
 - HER Monument Poly
 - Project Mapped LIDAR
 - HER Mapped Cropmark Line
 - Project Mapped Cropmark Line
 - Project Mapped Cropmark Polygon
 - Historic Mapping Line
 - Historic Mapping Polygon
 - Protected Lanes
 - Supplementary Environmental Information Assets
 - 250m - Non-designated assets, 2km - Grade I, II* and II designated assets and 3km - Grade I and II* designated assets
 - Note: The proposed overhead line alignment and proposed underground cable alignment together comprise the alignment. For further details regarding the design, please refer to Figures 4.1 (document reference 6.4.F1) and 4.2 (document reference 6.4.F2).

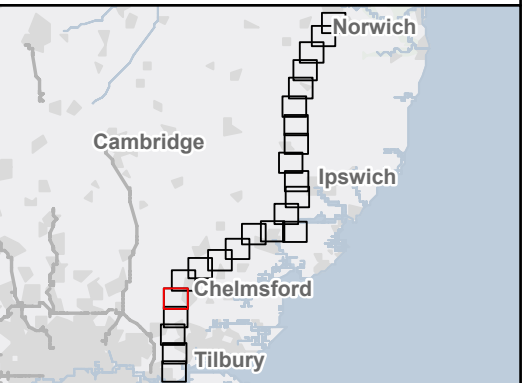

D	July 2026	FOR DCO APPLICATION	KF	AF	KB
C	May 2026	FOR DCO APPLICATION	SS	AF	KB
B	Jan 2026	FOR DCO APPLICATION	KF	AF	KB
A	Aug 2025	FOR DCO APPLICATION	MP	AF	KB
Rev	Date	Description	Drawn	Check	Approv

PROJECT:
nationalgrid Norwich to
Tilbury


Planning Inspectorate App Number: EN020027
Regulation 5(2)(a)&(m)


Title:
Figure 11.3- Historic Environment -
Non-Designated Heritage Assets
Assessed in the ES Chapter
Page 20 of 24

Designed	L. Bishop	Date	July 26
Drawn	K. Fischer	Date	July 26
Checked	A. Fell	Date	July 26
Approved	K. Burrows	Date	July 26
Scale:	1:25,000	Datum:	AOD
Original Size:	A3	Grid:	OS
Suitability Code:	A2	Project Number:	10059280

Suitability Description:
Accepted as Concept Stage

Drawing Number:
10059280-ARC-EHR-ZZ-DR-ZZ-00301
Revision:
D

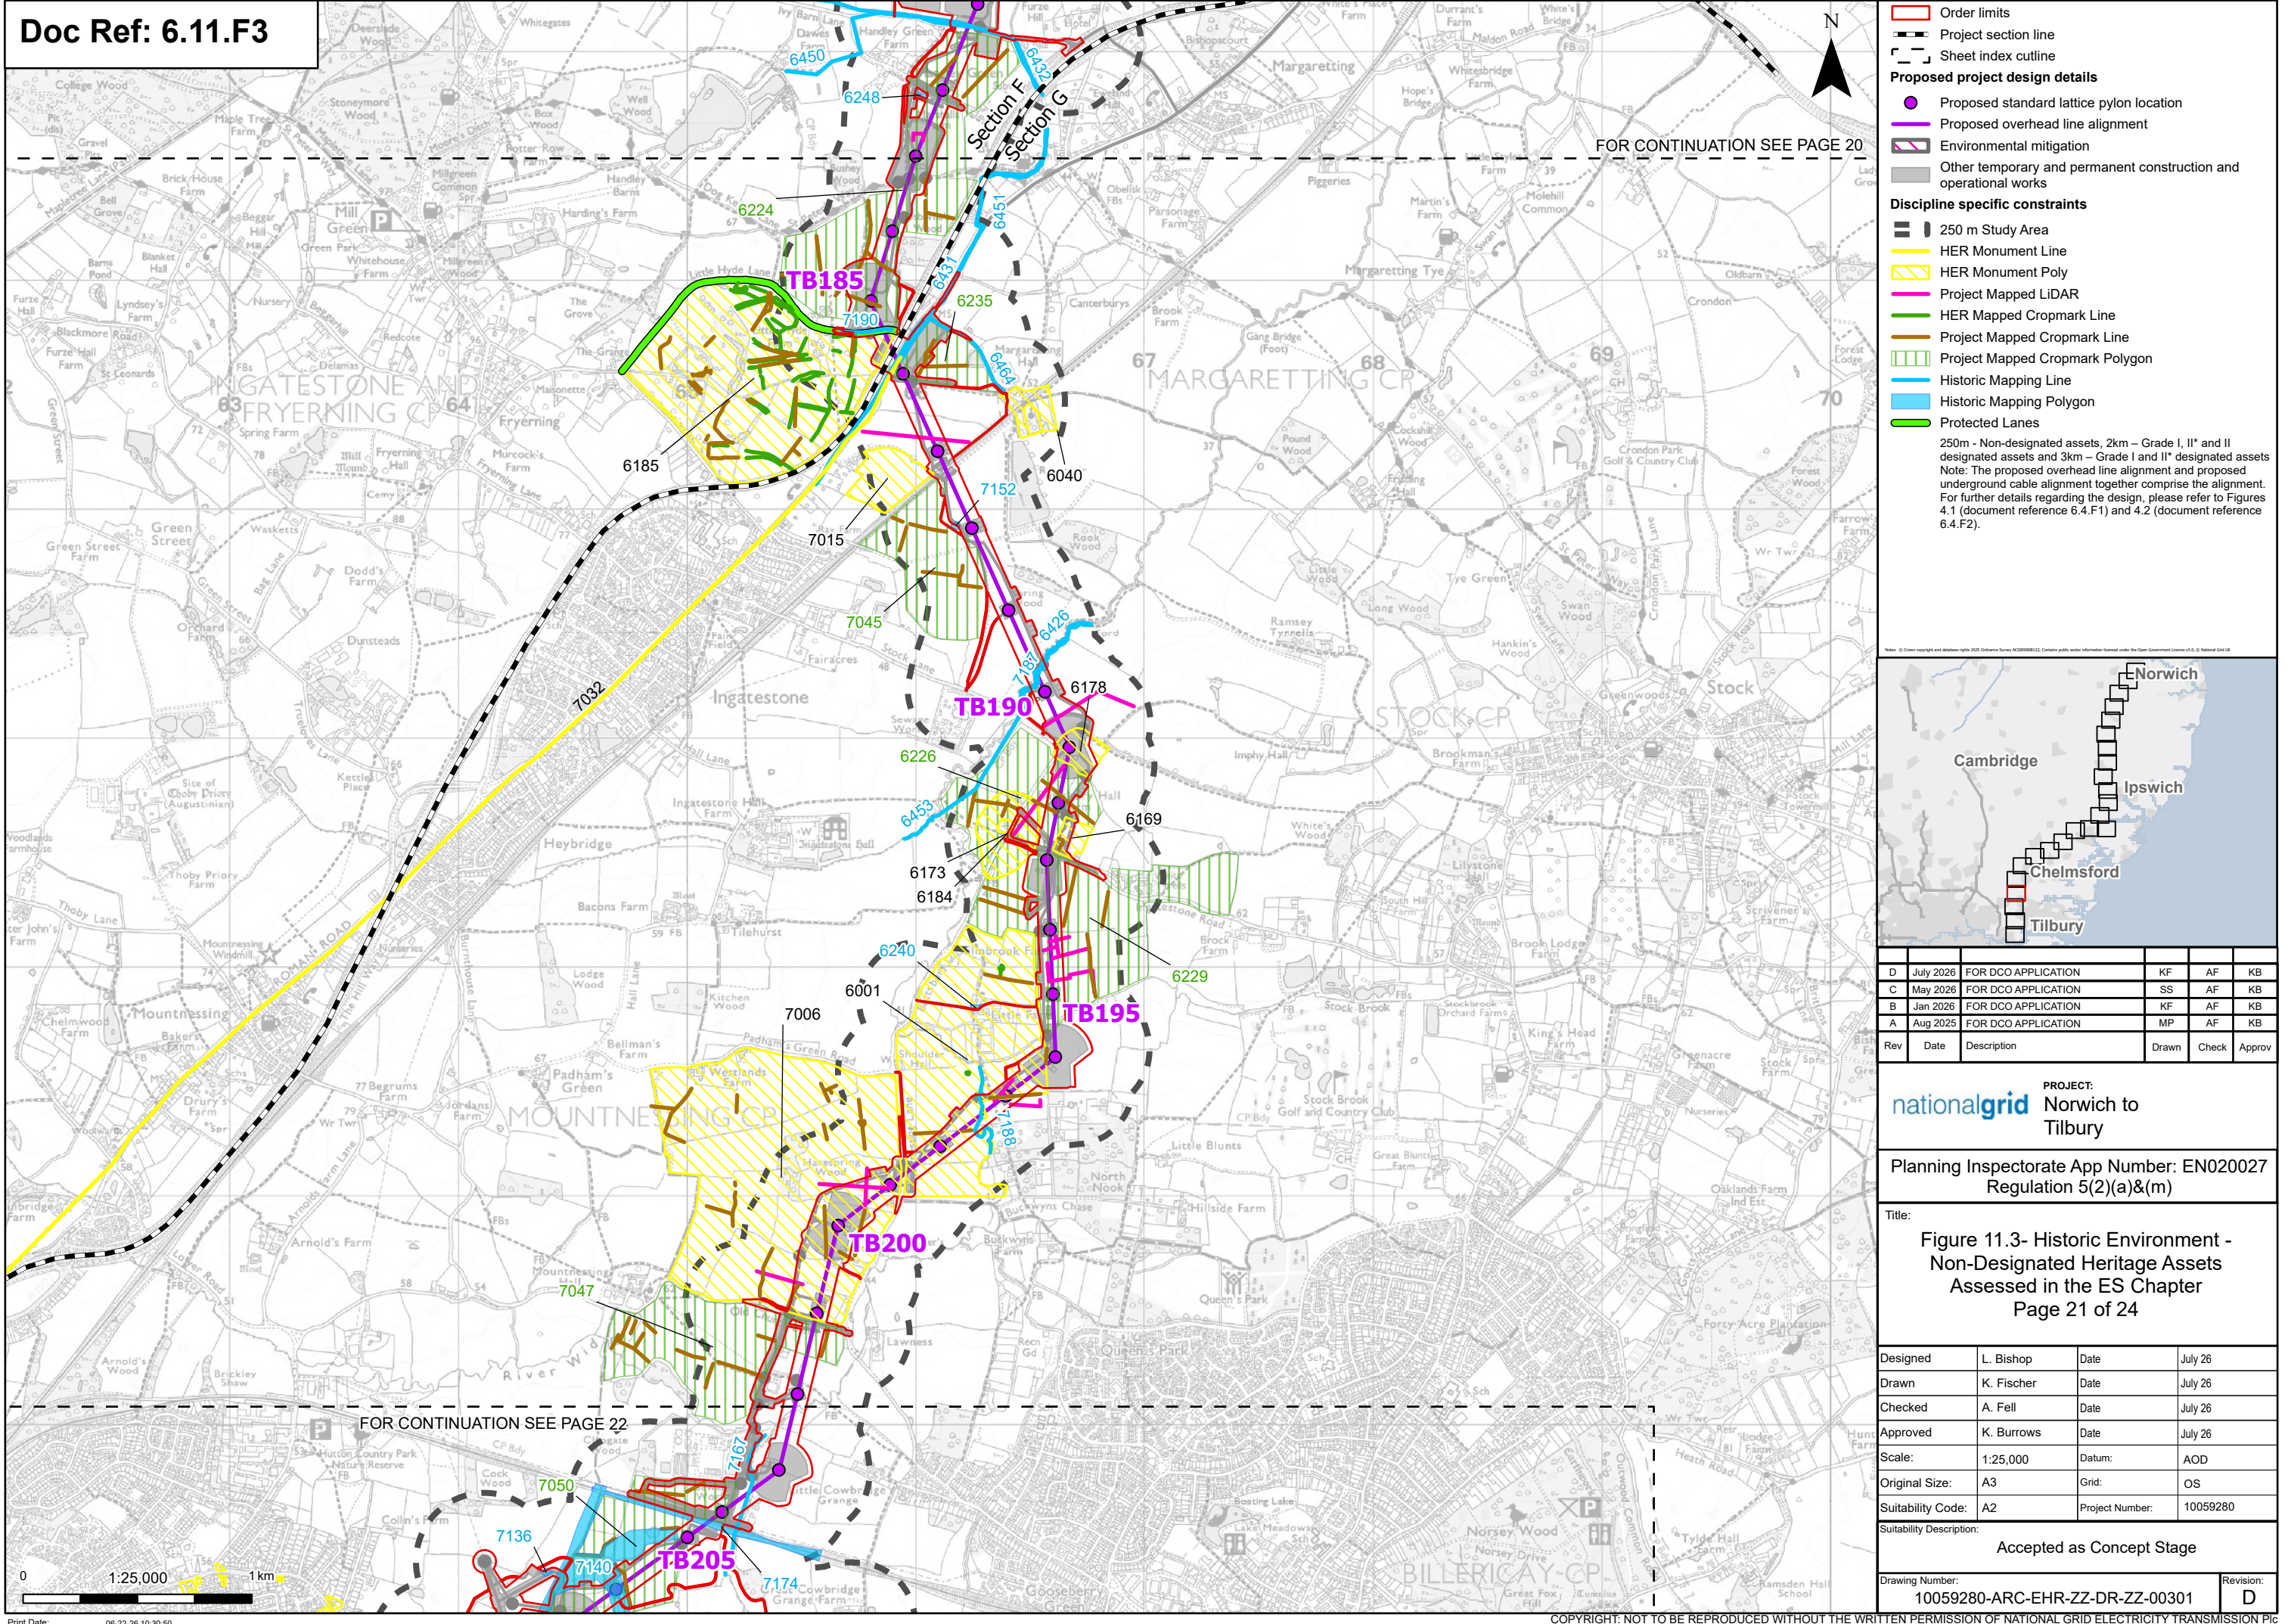

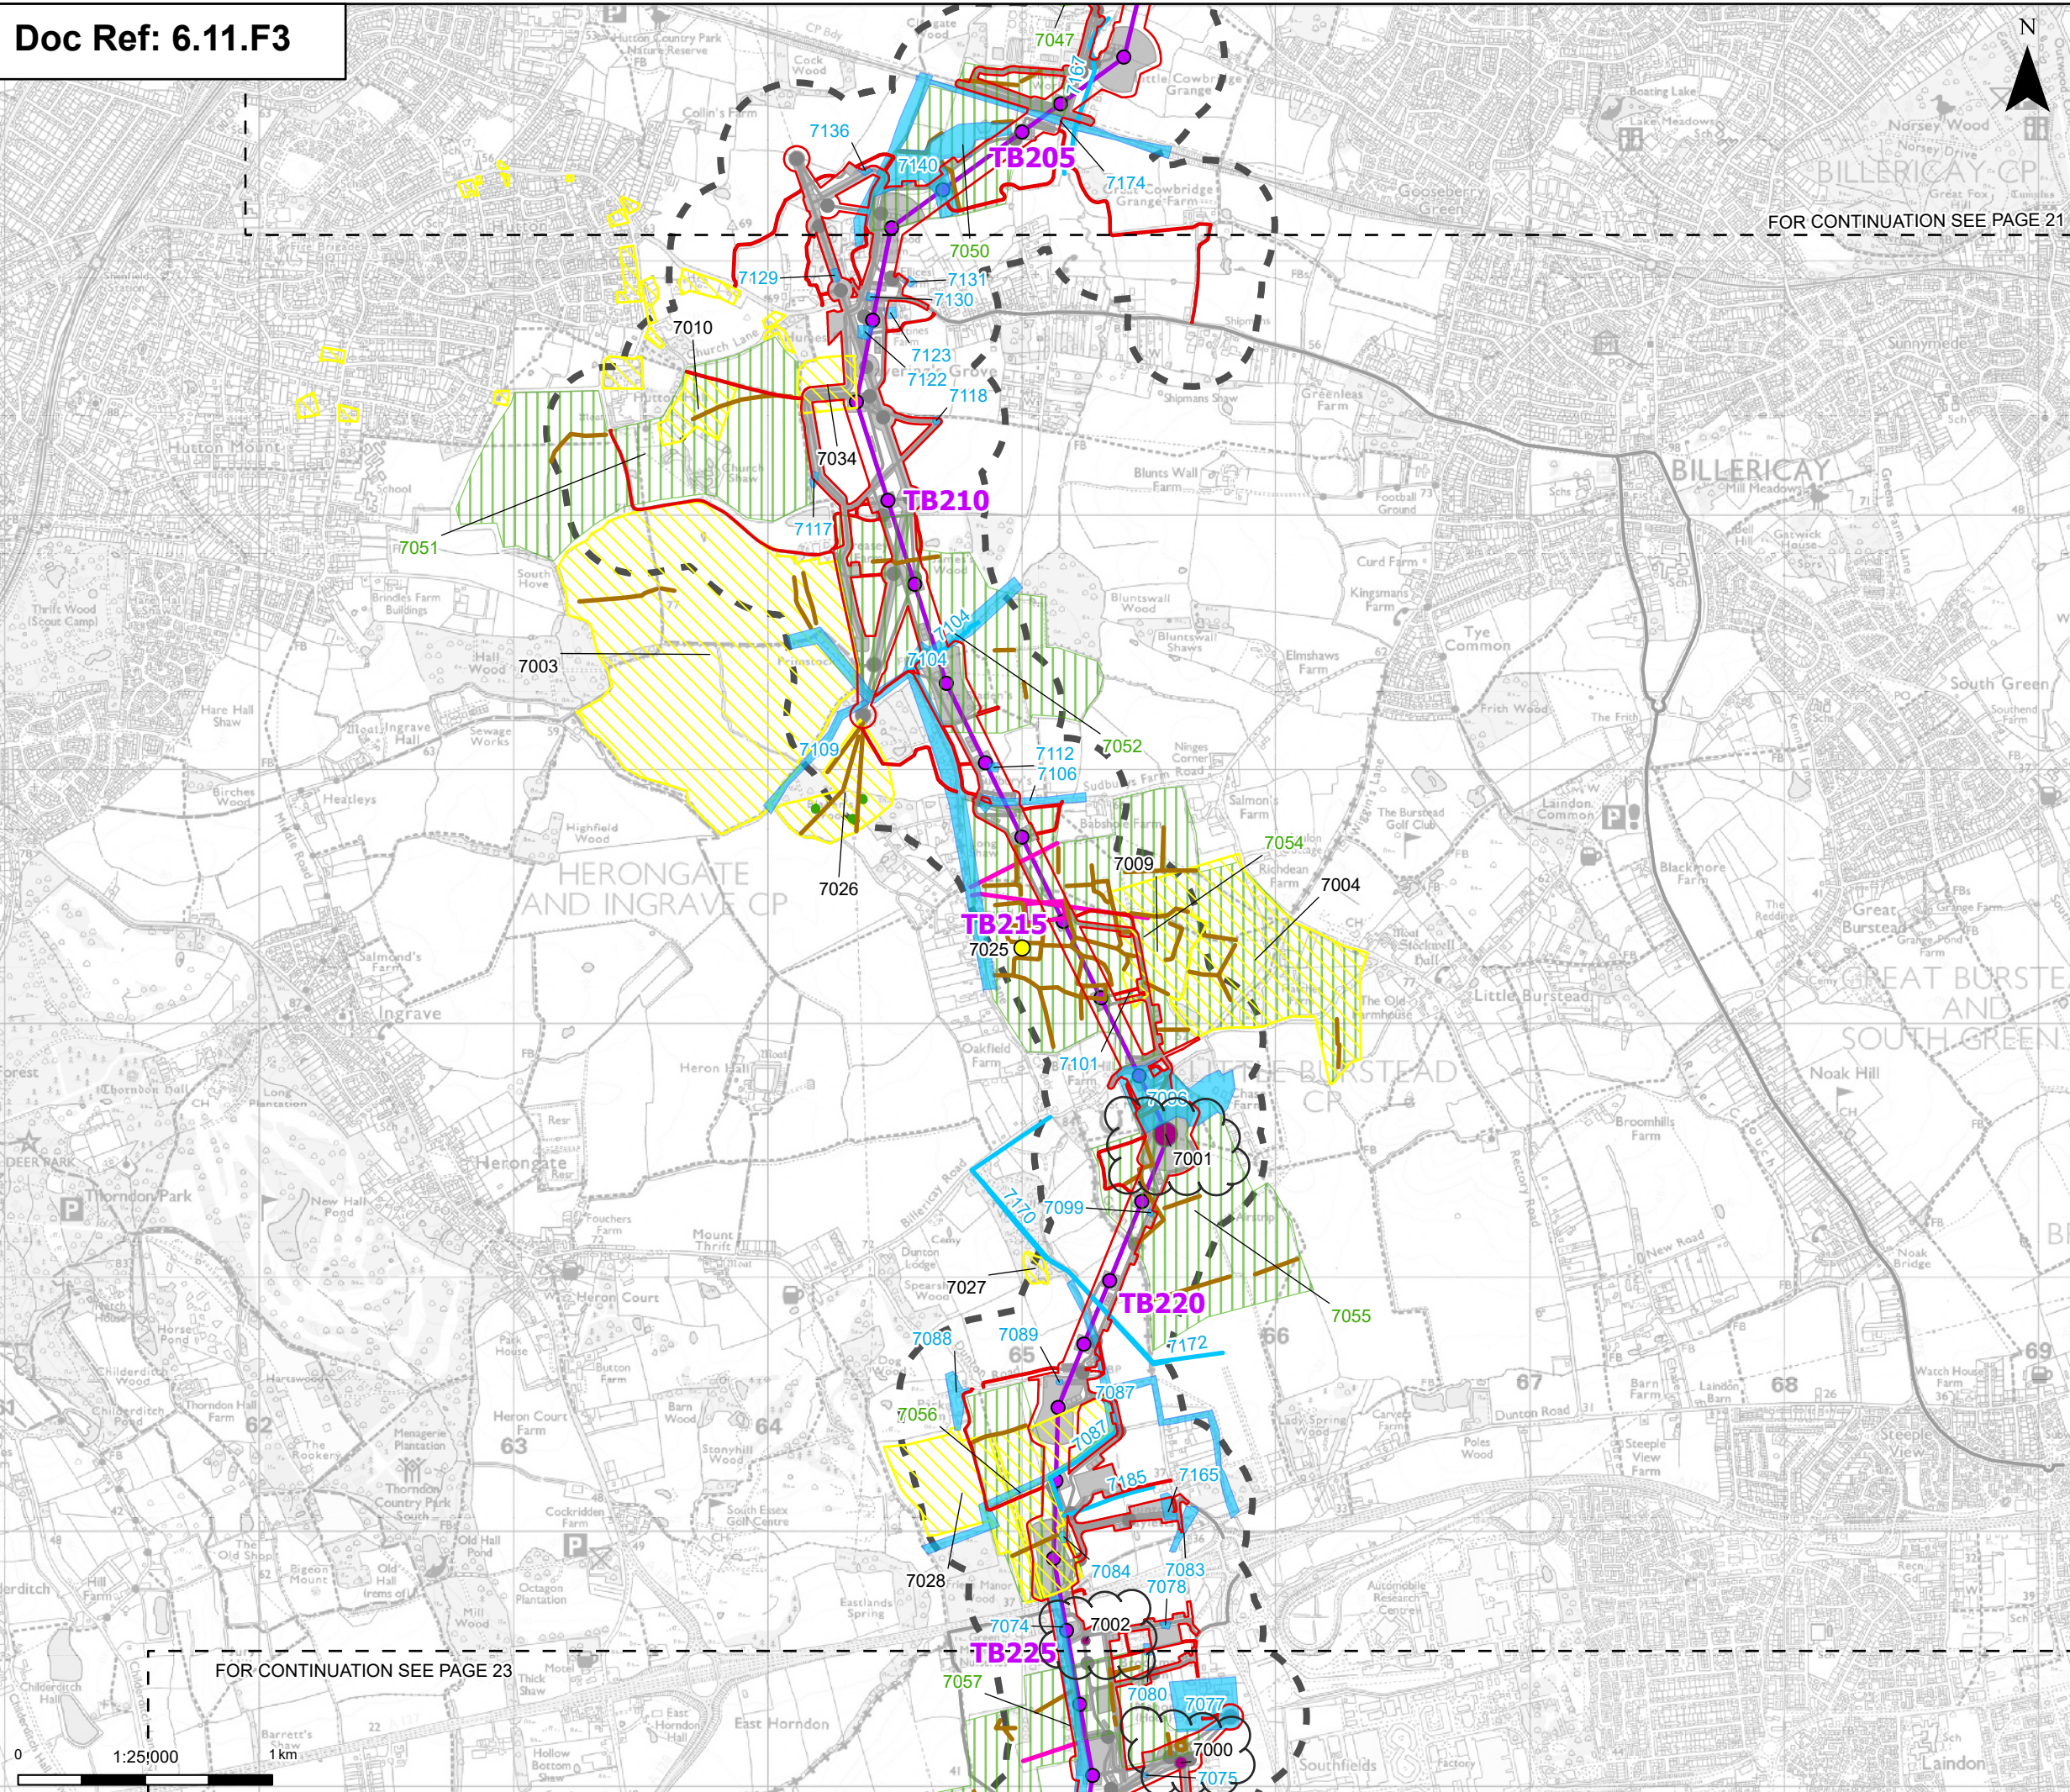

-  Order limits
 -  Sheet index outline


Proposed project design details

 -  Proposed standard lattice pylon location
 -  Proposed overhead line alignment
 -  Other temporary and permanent construction and operational works

Discipline specific constraints

 -  250 m Study Area
 -  HER Monument Point
 -  HER Monument Line
 -  HER Monument Poly
 -  Project Mapped LIDAR
 -  HER Mapped Cropmark Line
 -  Project Mapped Cropmark Line
 -  Project Mapped Cropmark Polygon
 -  Historic Mapping Line
 -  Historic Mapping Polygon
 -  Supplementary Environmental Information Assets

250m - Non-designated assets, 2km – Grade I, II* and II designated assets and 3km – Grade I and II* designated assets
 Note: The proposed overhead line alignment and proposed underground cable alignment together comprise the alignment.
 For further details regarding the design, please refer to Figures 6.4.F1 (document reference 6.4.F1) and 4.2 (document reference 6.4.F2).

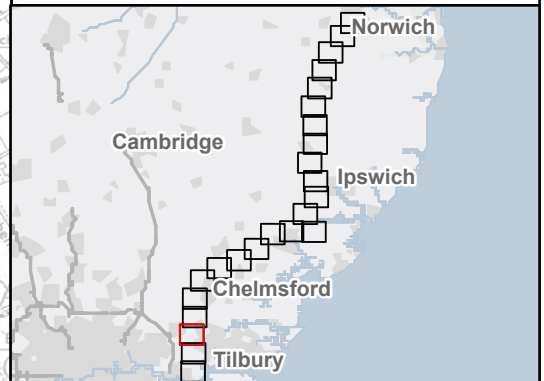

D	July 2026	FOR DCO APPLICATION	KF	AF	KB
C	May 2026	FOR DCO APPLICATION	SS	AF	KB
B	Jan 2026	FOR DCO APPLICATION	KF	AF	KB
A	Aug 2025	FOR DCO APPLICATION	MP	AF	KB
Rev	Date	Description	Drawn	Check	Approv

nationalgrid PROJECT: Norwich to Tilbury

Planning Inspectorate App Number: EN020027
Regulation 5(2)(a)&(m)

Title: **Figure 11.3- Historic Environment -
Non-Designated Heritage Assets
Assessed in the ES Chapter**
Page 22 of 24


Designed	L. Bishop	Date	July 26
Drawn	K. Fischer	Date	July 26
Checked	A. Fell	Date	July 26
Approved	K. Burrows	Date	July 26
Scale:	1:25,000	Datum:	AOD
Original Size:	A3	Grid:	OS
Suitability Code:	A2	Project Number:	10059280

Accepted as Concept Stage


Drawing Number: 10059280-ARC-EHR-ZZ-DR-ZZ-00301	Revision: D
--	----------------

FOR CONTINUATION SEE PAGE 22

FOR CONTINUATION SEE PAGE 24

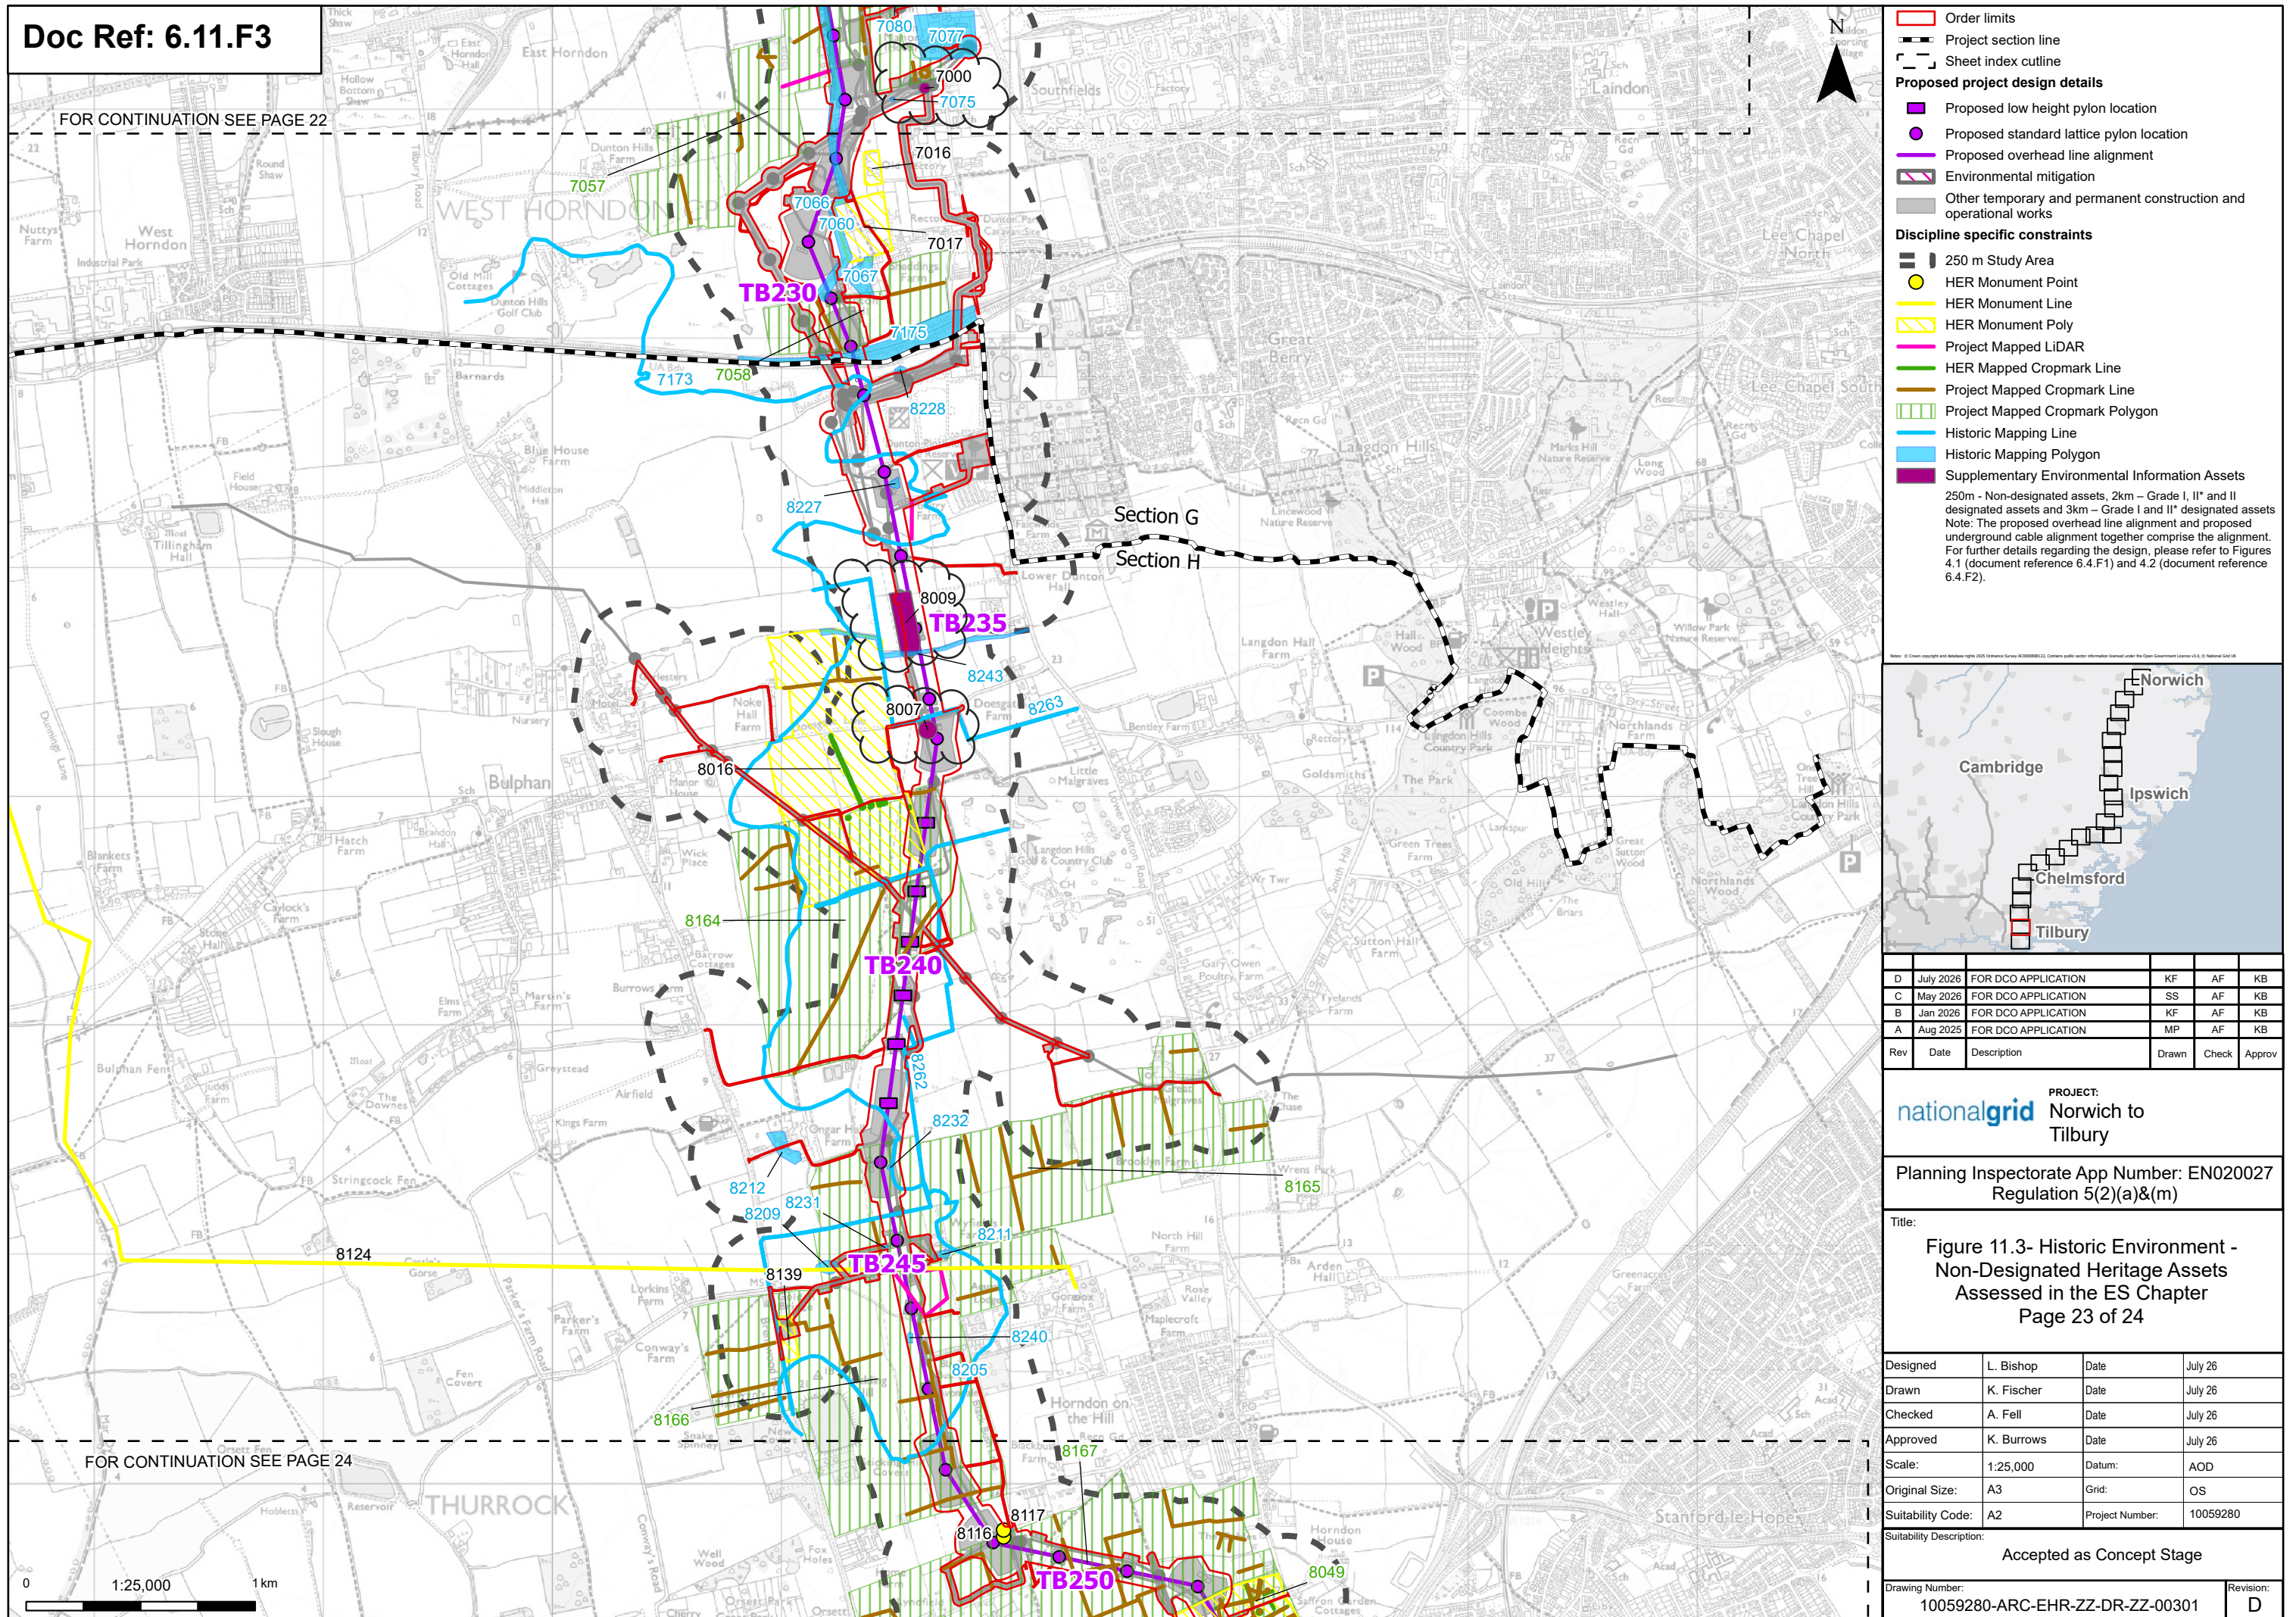

FOR CONTINUATION SEE PAGE 23

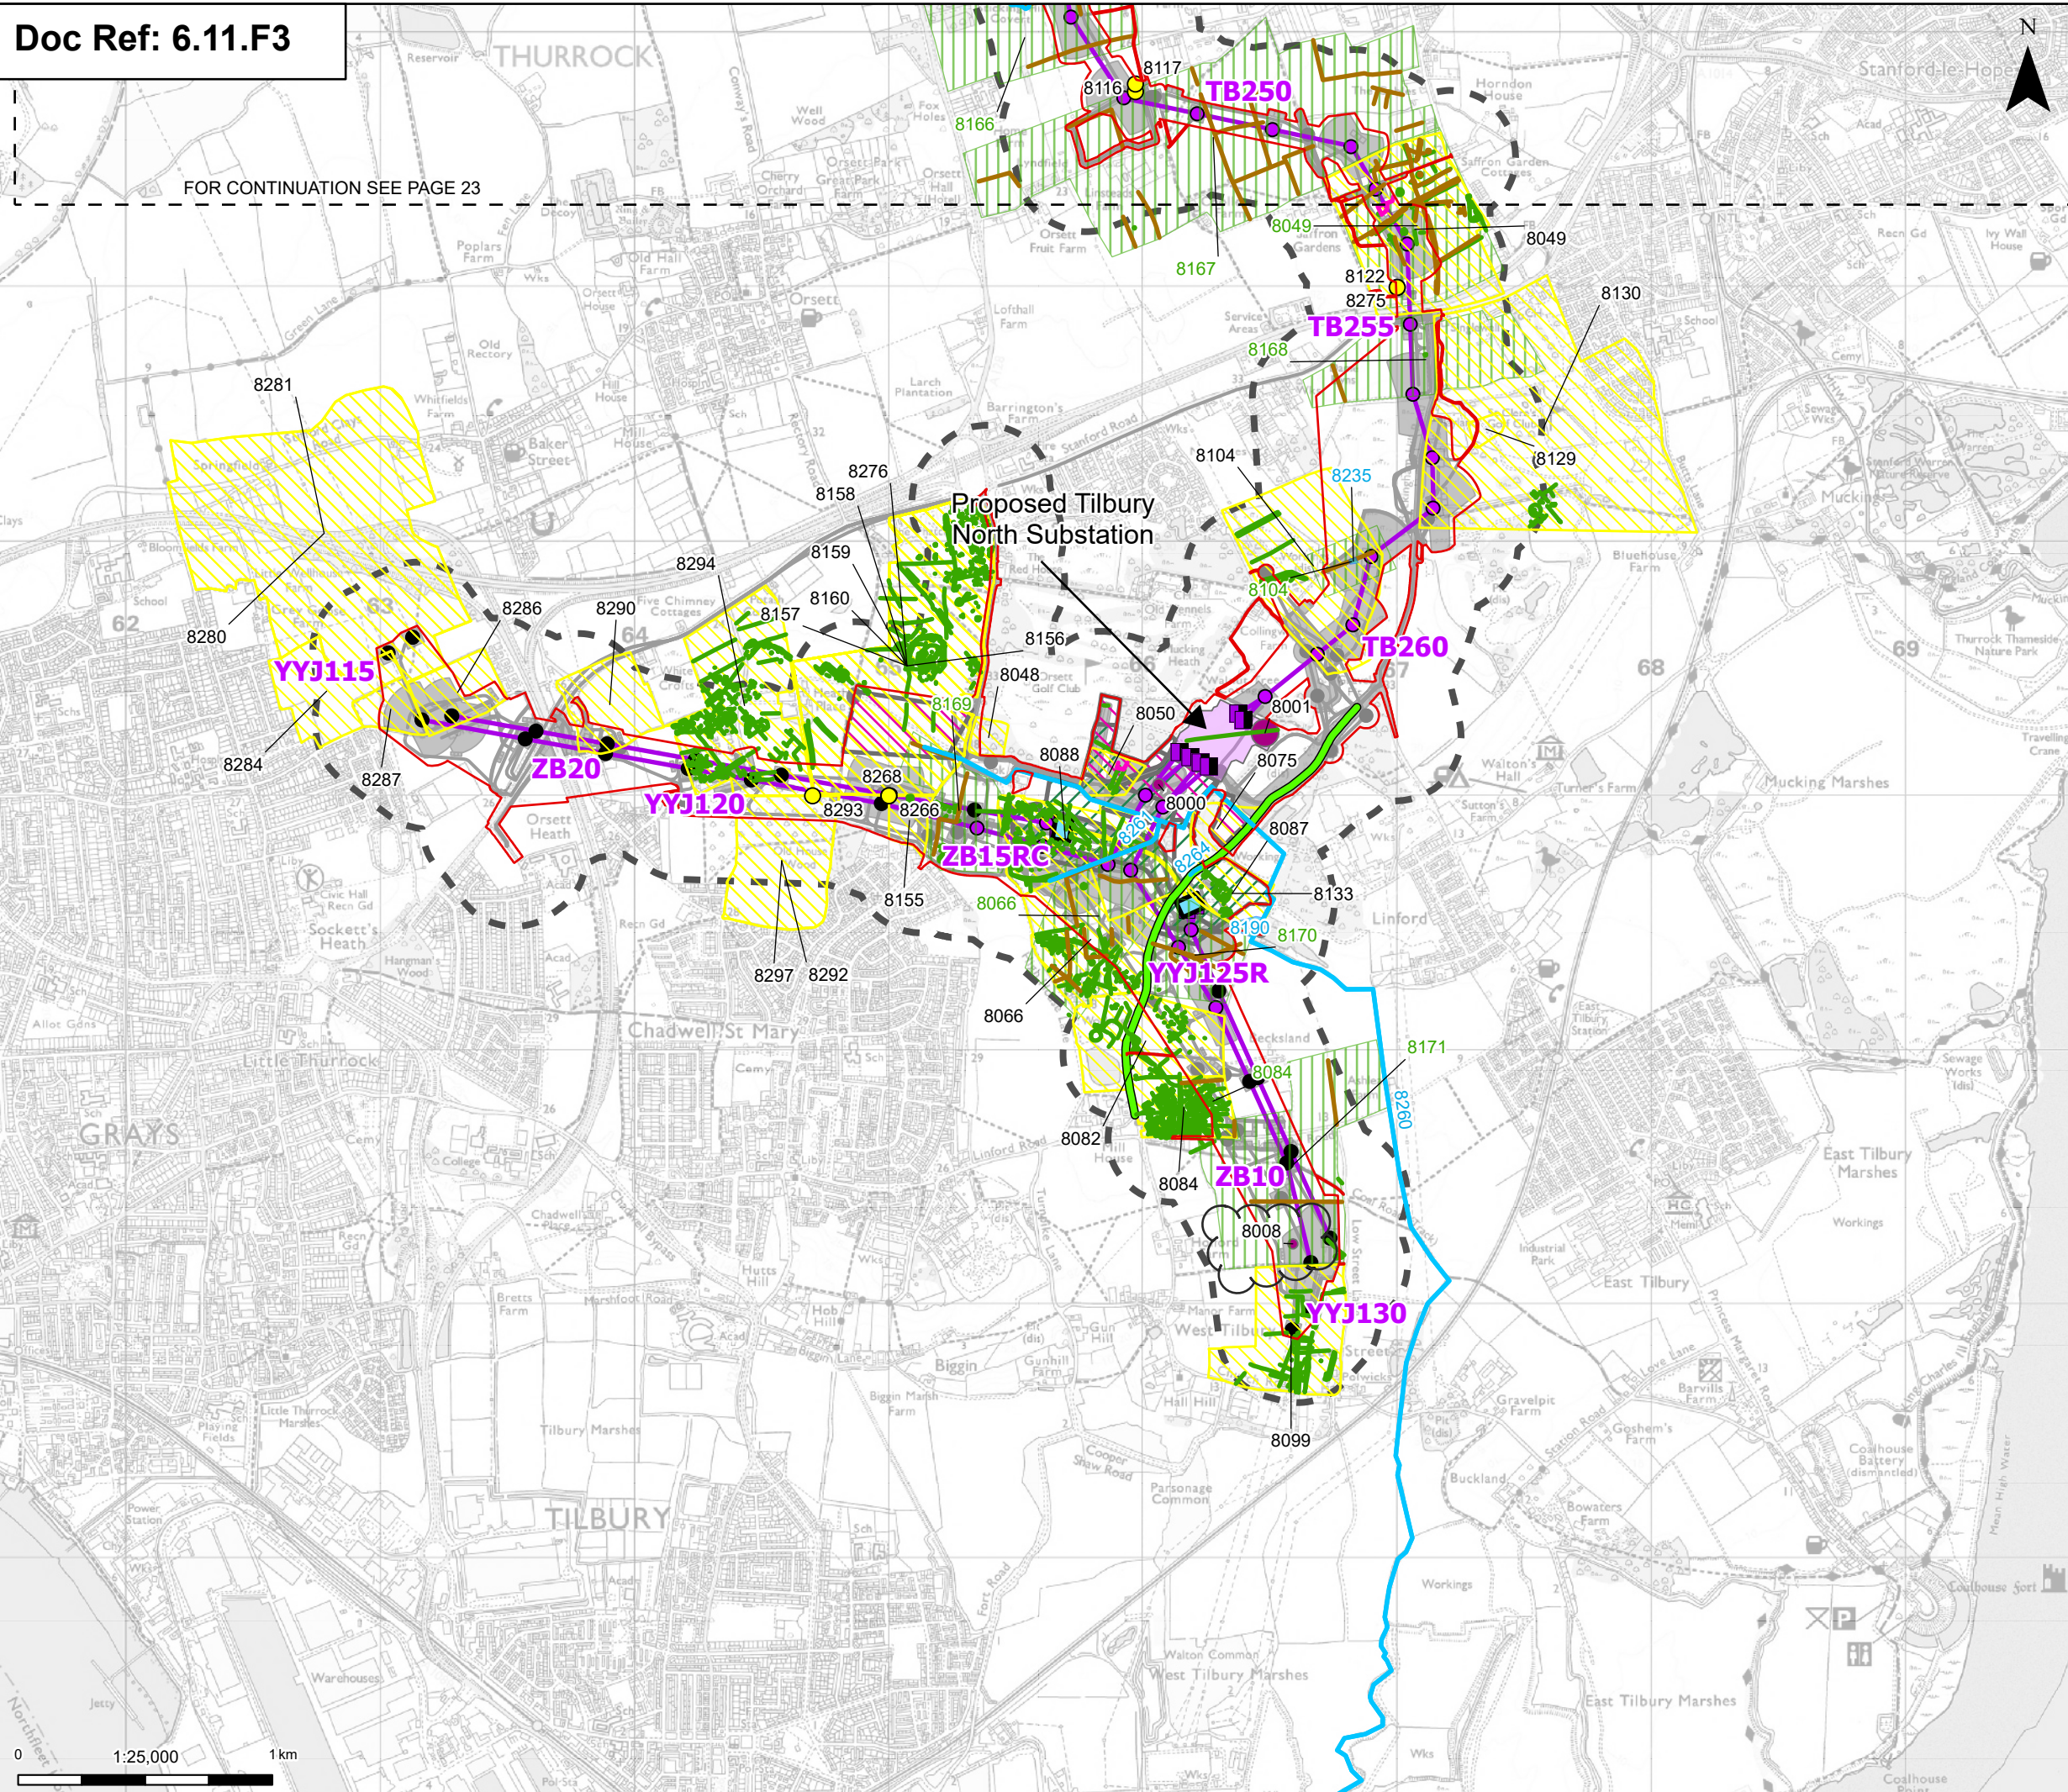

-  Order limits
 -  Sheet index cutline


Proposed project design details

 -  Proposed full line tension gantry
 -  Proposed low duty gantry
 -  Existing pylon (modify)
 -  Proposed standard lattice pylon location
 -  Proposed overhead line alignment
 -  Proposed underground cable alignment
 -  Proposed Tilbury North Substation
 -  Proposed cable sealing end compound (CSEC)
 -  Environmental area
 -  Environmental mitigation
 -  Other temporary and permanent construction and operational works

Discipline specific constraints

 -  250 m Study Area
 -  HER Monument Point
 -  HER Monument Poly
 -  Project Mapped LiDAR
 -  HER Mapped Cropmark Line
 -  Project Mapped Cropmark Line
 -  Project Mapped Cropmark Polygon
 -  Historic Mapping Line
 -  Historic Mapping Polygon
 -  Protected Lanes
 -  Supplementary Environmental Information Assets

250m - Non-designated assets, 2km – Grade I, II* and II designated assets and 3km – Grade I and II* designated assets
 Note: The proposed overhead line alignment and proposed underground cable alignment together comprise the alignment.
 For further details regarding the design, please refer to Figures 4.1 (document reference 6.4.F1) and 4.2 (document reference 6.4.F2).

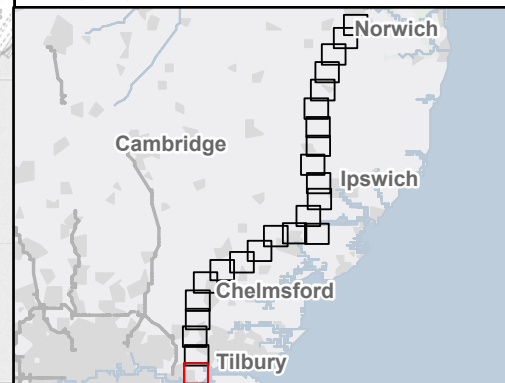

D	July 2026	FOR DCO APPLICATION	KF	AF	
C	May 2026	FOR DCO APPLICATION	SS	AF	
B	Jan 2026	FOR DCO APPLICATION	KF	AF	
A	Aug 2025	FOR DCO APPLICATION	MP	AF	
Rev	Date	Description	Drawn	Check	Appr

nationalgrid PROJECT: Norwich to Tilbury

Planning Inspectorate App Number: EN0200
Regulation 5(2)(a)&(m)

Title: Figure 11.3- Historic Environment - Non-Designated Heritage Assets Assessed in the ES Chapter
Page 24 of 24

Designed	L. Bishop	Date	July 26
Drawn	K. Fischer	Date	July 26
Checked	A. Fell	Date	July 26
Approved	K. Burrows	Date	July 26
Scale:	1:25,000	Datum:	AOD
Original Size:	A3	Grid:	OS
Suitability Code:	A2	Project Number:	10059280

Accepted as Concept Stage

Drawing Number:	Revision:
10059280-ARC-EHR-ZZ-DR-ZZ-00301	