

AENC-NG-LEG-REP-0003

Norwich to Tilbury

Volume 8: Examination Documents


Document: 8.35 Landscape compensation, offsetting
and enhancement area plans

Final Issue A

July 2026

Planning Inspectorate Reference: EN020027

nationalgrid

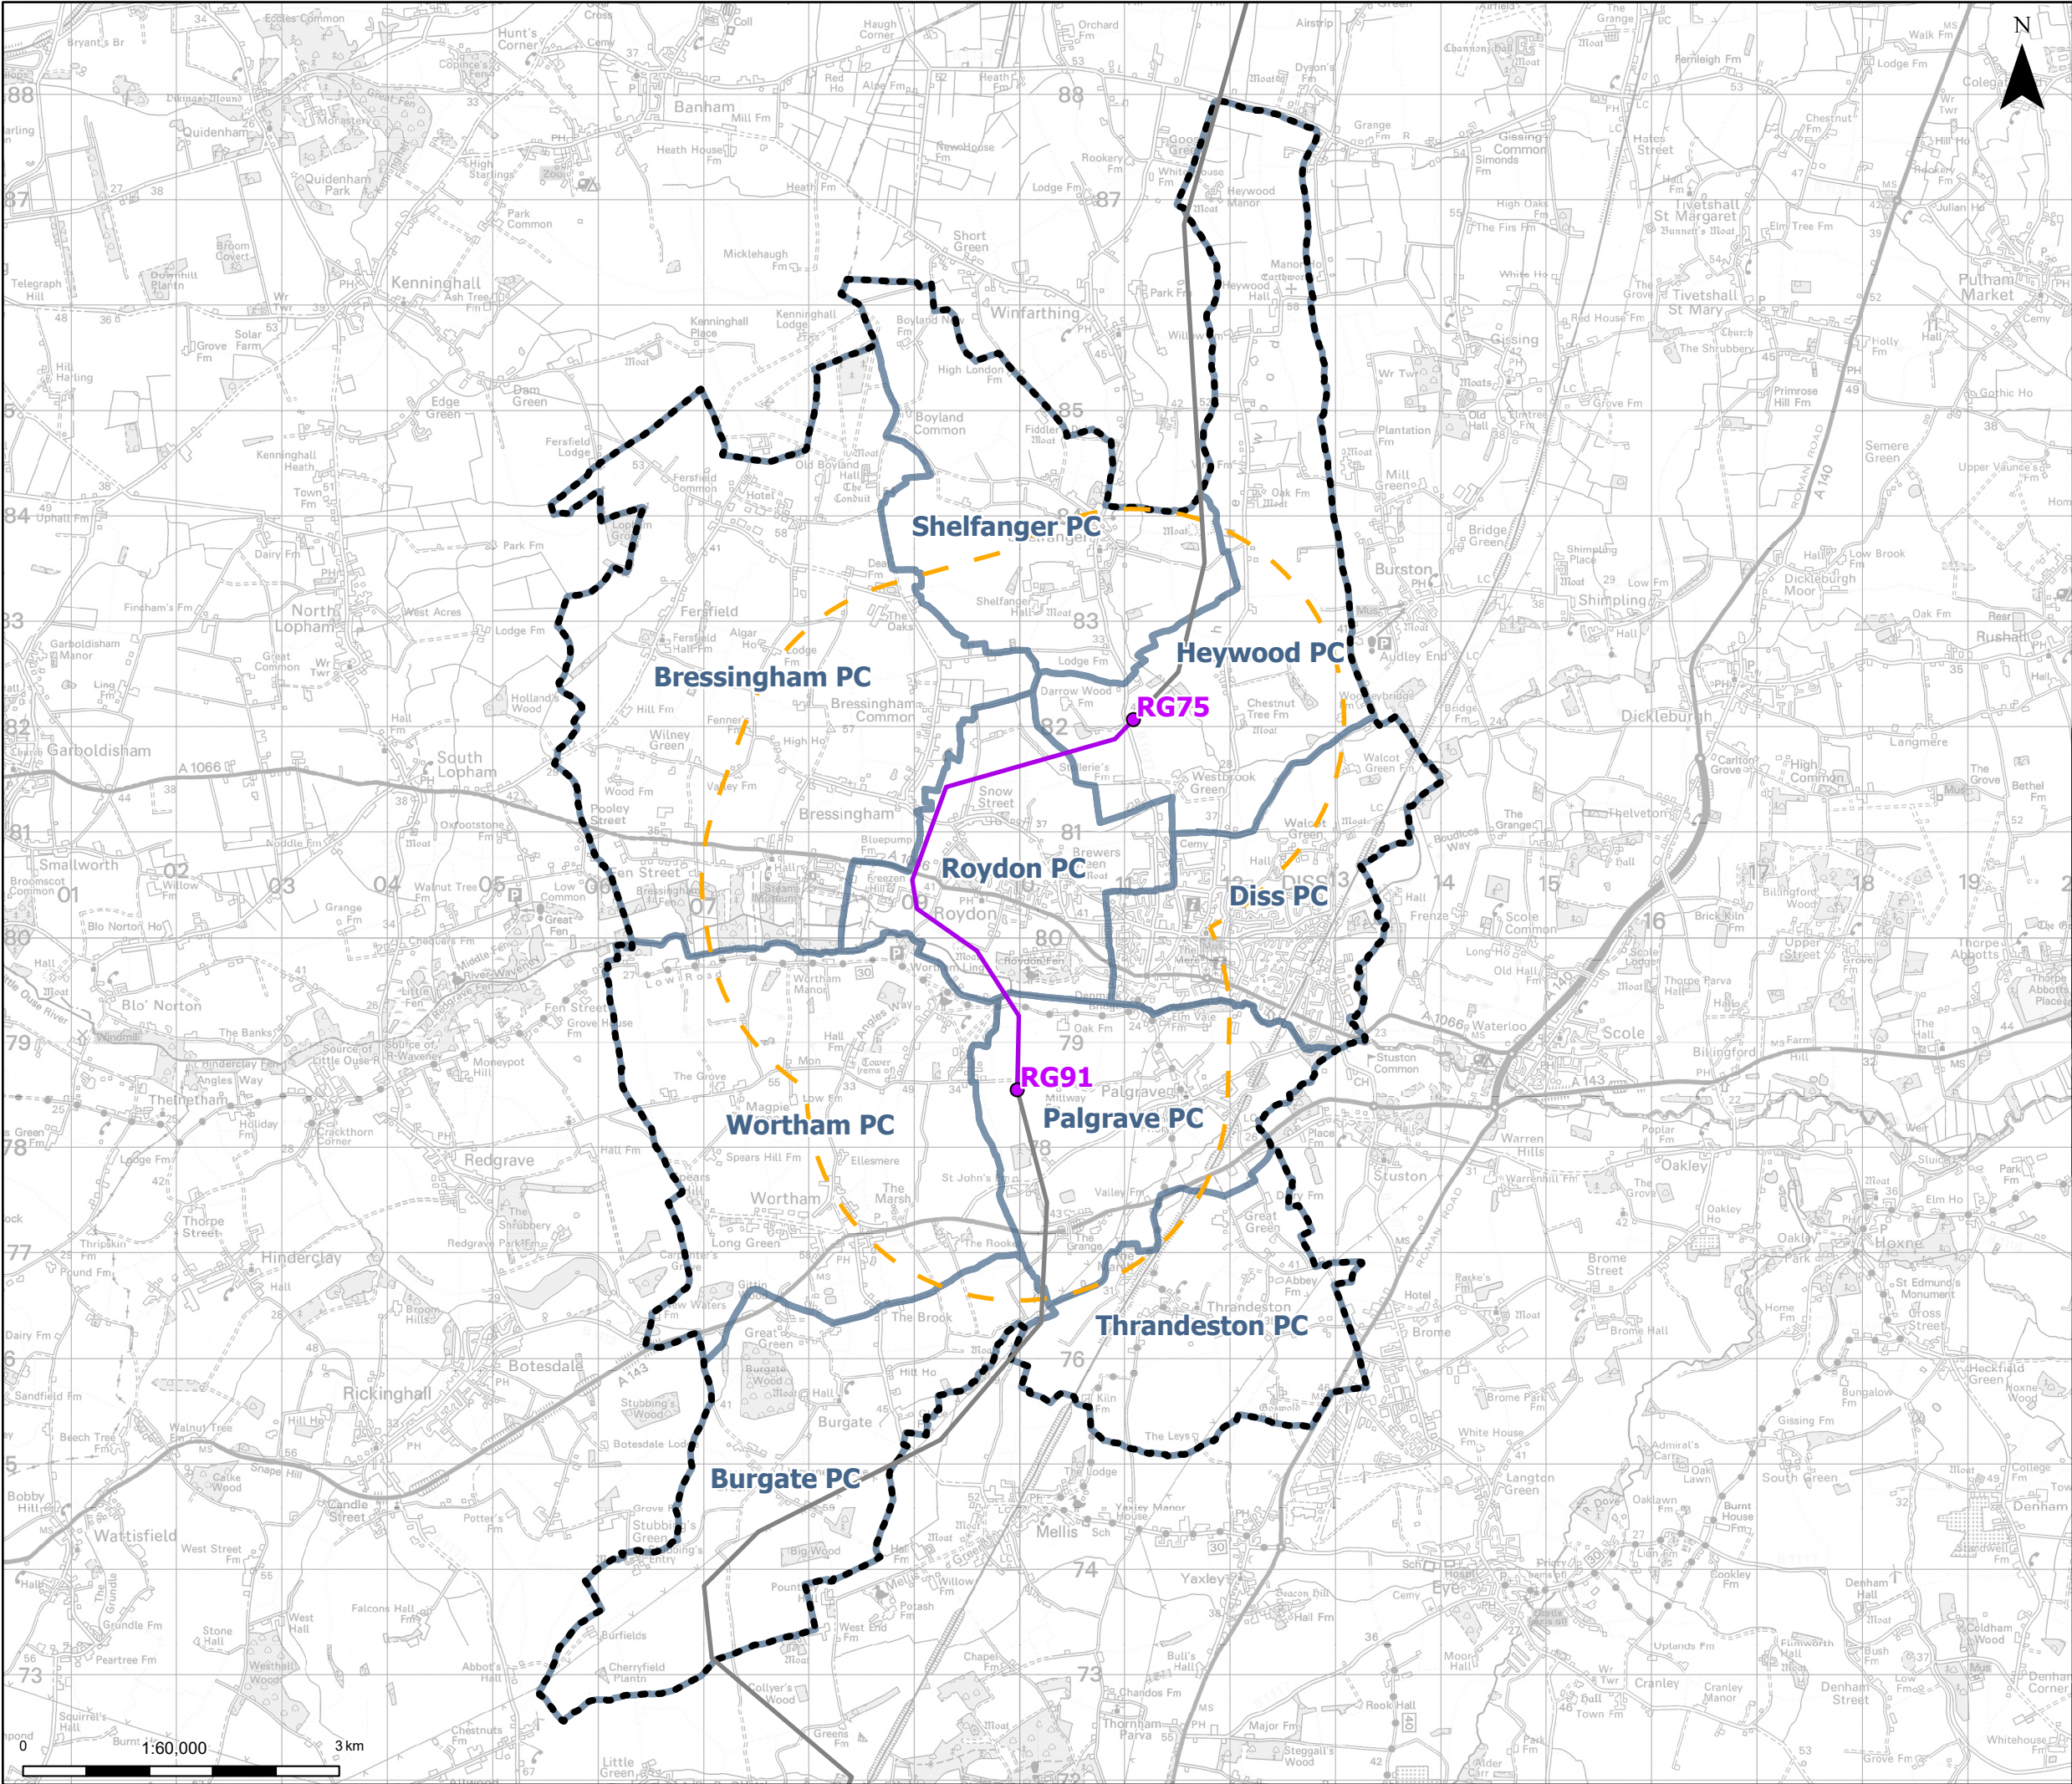

Proposed standard lattice pylon location

Proposed overhead line alignment

Proposed overhead line alignment (focus section)

2km buffer

Parish boundaries

Landscape compensation, offsetting and enhancement area

Notes: © Crown copyright and database rights 2025 Ordnance Survey AC0000806122, Contains public sector information licensed under the Open Government Licence v3.0, © National Grid UK

Norwich

A	Jul 2026	INITIAL ISSUE	KF	AF	KB
Rev	Date	Description	Drawn	Check	Approv

nationalgrid

PROJECT:
Norwich to
Tilbury

Planning Inspectorate App Number: EN020027
Regulation 5(2)(a)(o)

Title:

Landscape compensation, offsetting
and enhancement area plan:
Waveney Valley (including Snow Street,
Roydon Fen and Wortham Ling)


Designed	R. Greatrix	Date	July 26
Drawn	K. Fischer	Date	July 26
Checked	A. Fell	Date	July 26
Approved	K. Burrows	Date	July 26
Scale:	1:60,000	Datum:	AOD
Original Size:	A3	Grid:	OS
Suitability Code:	A2	Project Number:	10059280
Suitability Description:			

Drawing Number:
10059280-ARC-EGN-ZZ-DR-ZZ-00946

Revision:
A

Print Date: 07-15-26 14:57:58

COPYRIGHT: NOT TO BE REPRODUCED WITHOUT THE WRITTEN PERMISSION OF NATIONAL GRID ELECTRICITY TRANSMISSION PLC

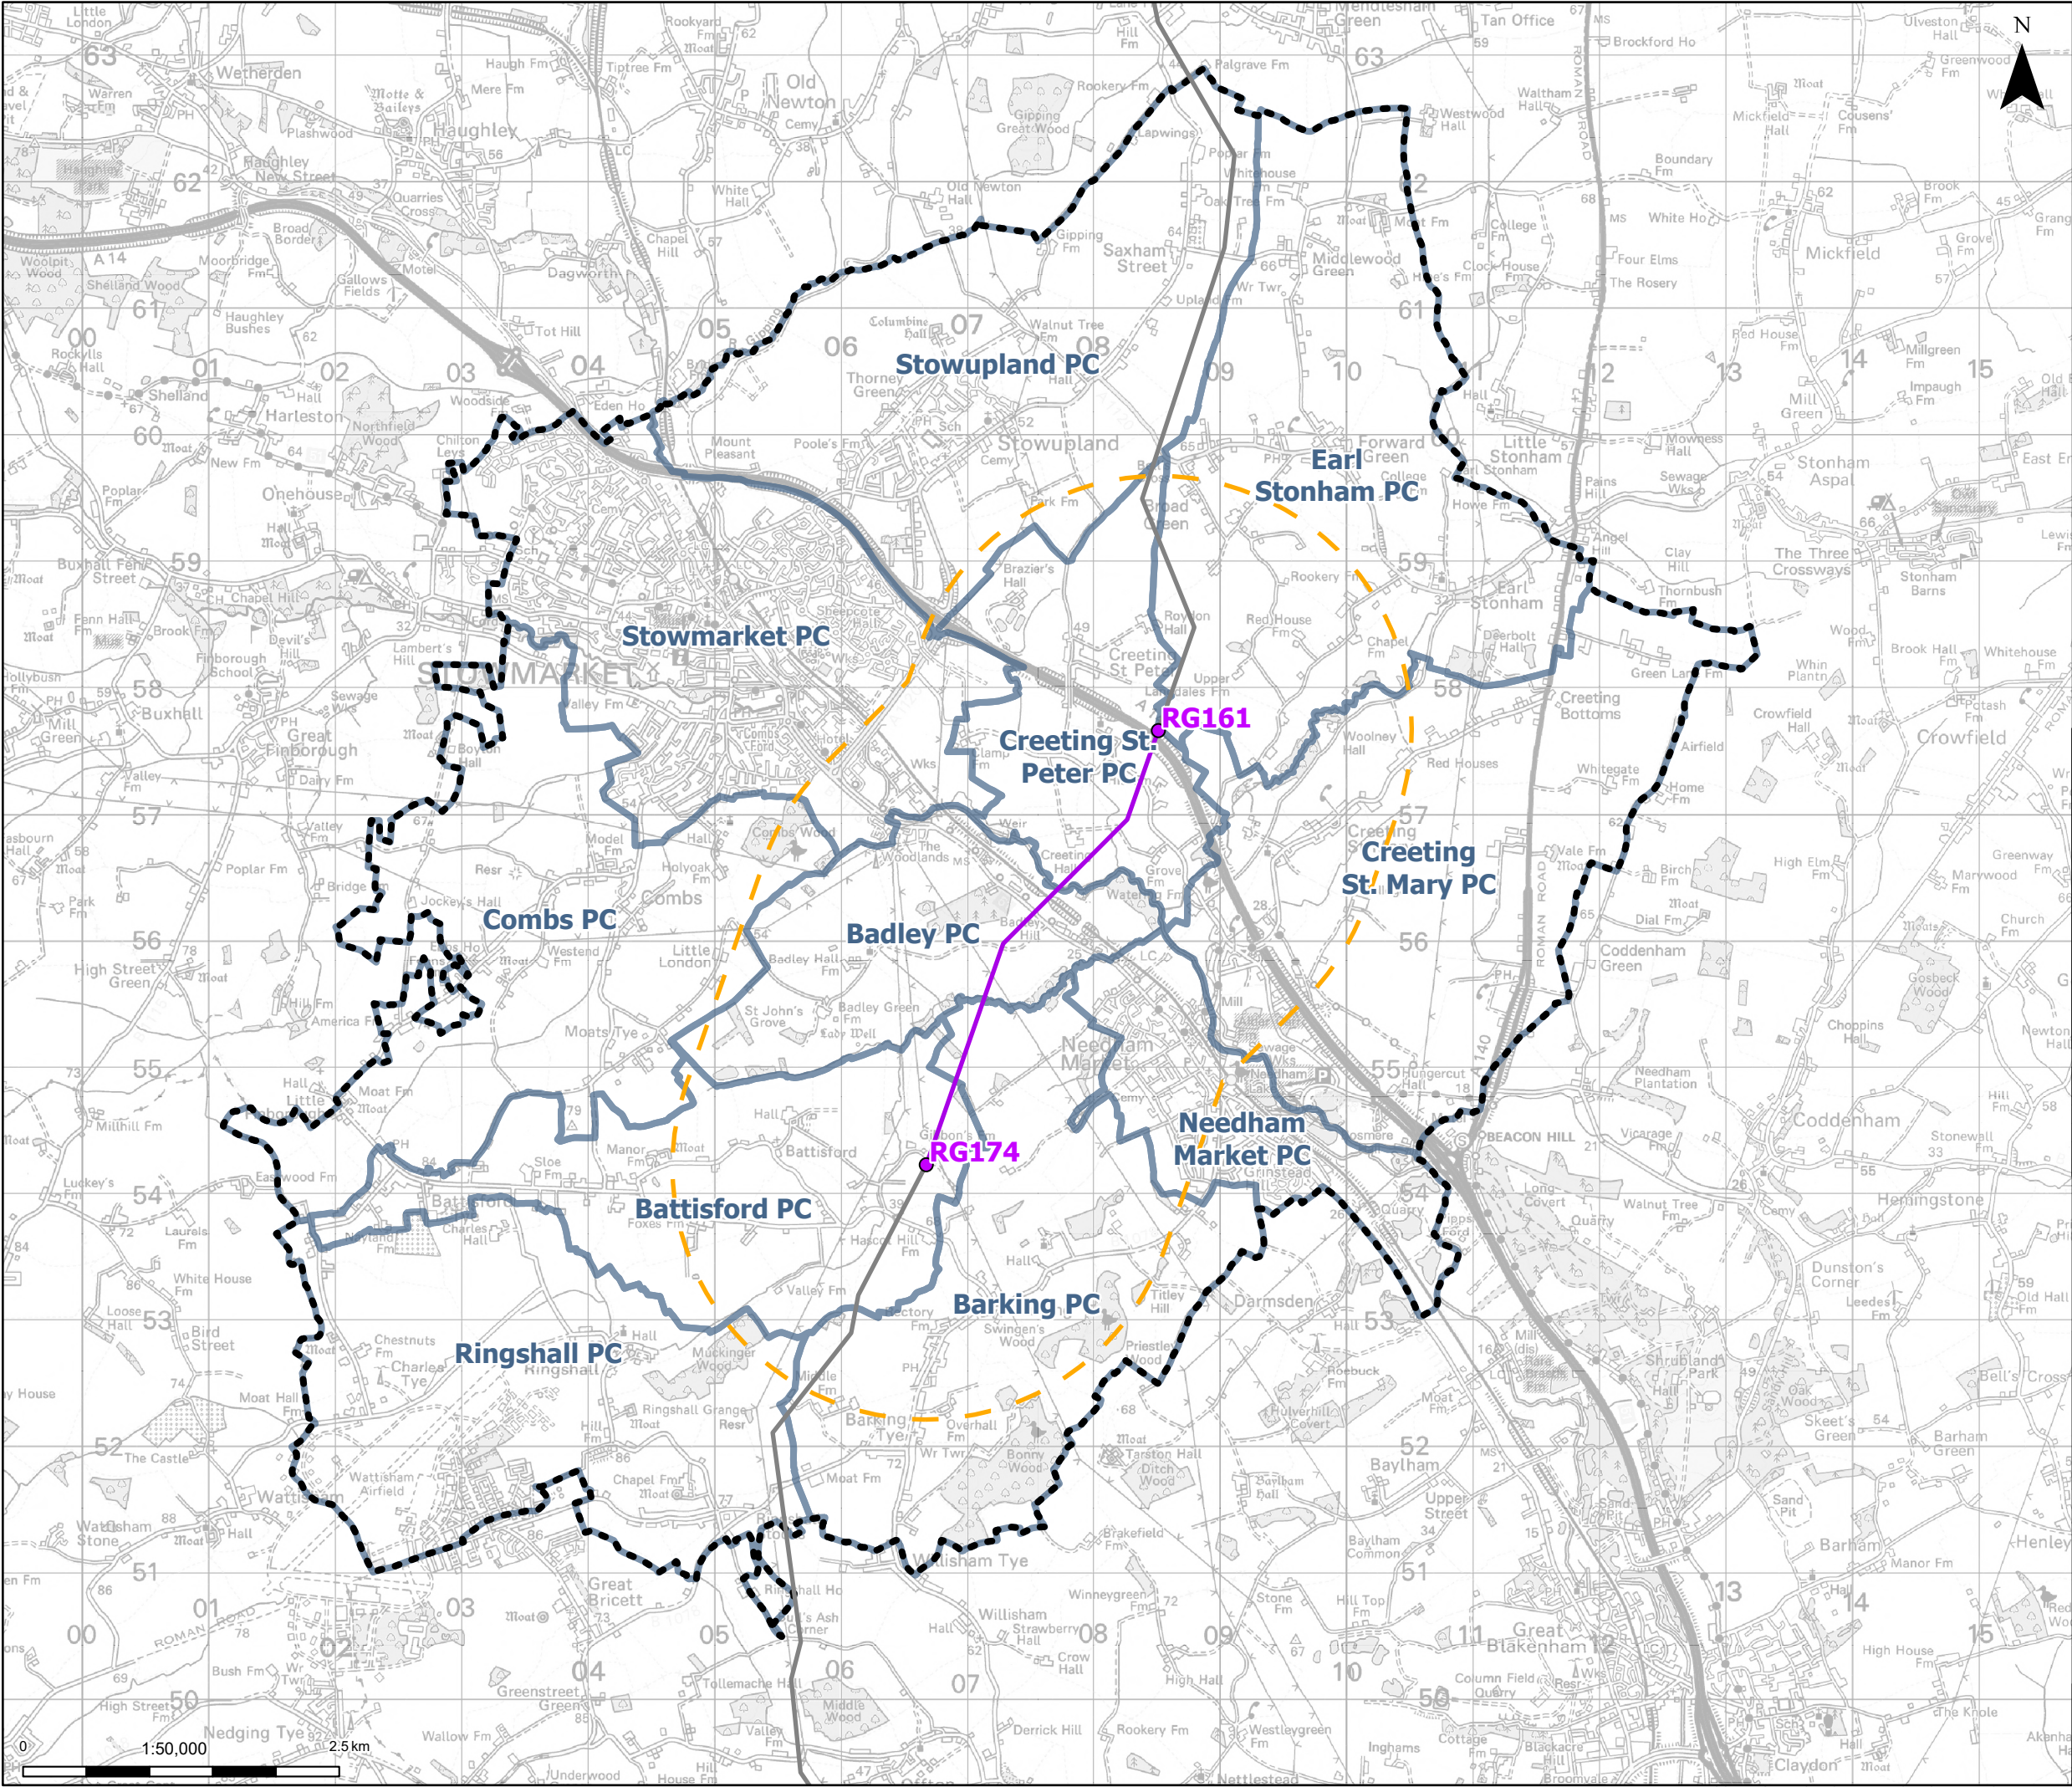

Proposed standard lattice pylon location

Proposed overhead line alignment

Proposed overhead line alignment (focus section)

2km buffer

Parish boundaries

Landscape compensation, offsetting and enhancement area

Notes: © Crown copyright and database rights 2025 Ordnance Survey AC000086122, Contains public sector information licensed under the Open Government Licence v3.0, © National Grid UK

Stowmarket

Needham Market

Ipswich

A	Jul 2026	INITIAL ISSUE	NB	AF	KB
Rev	Date	Description	Drawn	Check	Approv

PROJECT:

nationalgrid

Norwich to Tilbury

Planning Inspectorate App Number: EN020027 Regulation 5(2)(a)(o)

Title:

Landscape compensation, offsetting and enhancement area plan: Gipping Valley

Designed	R. Greatrix	Date	July 26
Drawn	N. Banu	Date	July 26
Checked	A. Fell	Date	July 26
Approved	K. Burrows	Date	July 26
Scale:	1:50,000	Datum:	AOD
Original Size:	A3	Grid:	OS
Suitability Code:	A2	Project Number:	10059280
Suitability Description:			

Drawing Number:


10059280-ARC-EGN-ZZ-DR-ZZ-00951

Revision:

A

Print Date:07-15-26 15:45:23

COPYRIGHT: NOT TO BE REPRODUCED WITHOUT THE WRITTEN PERMISSION OF NATIONAL GRID ELECTRICITY TRANSMISSION PLC

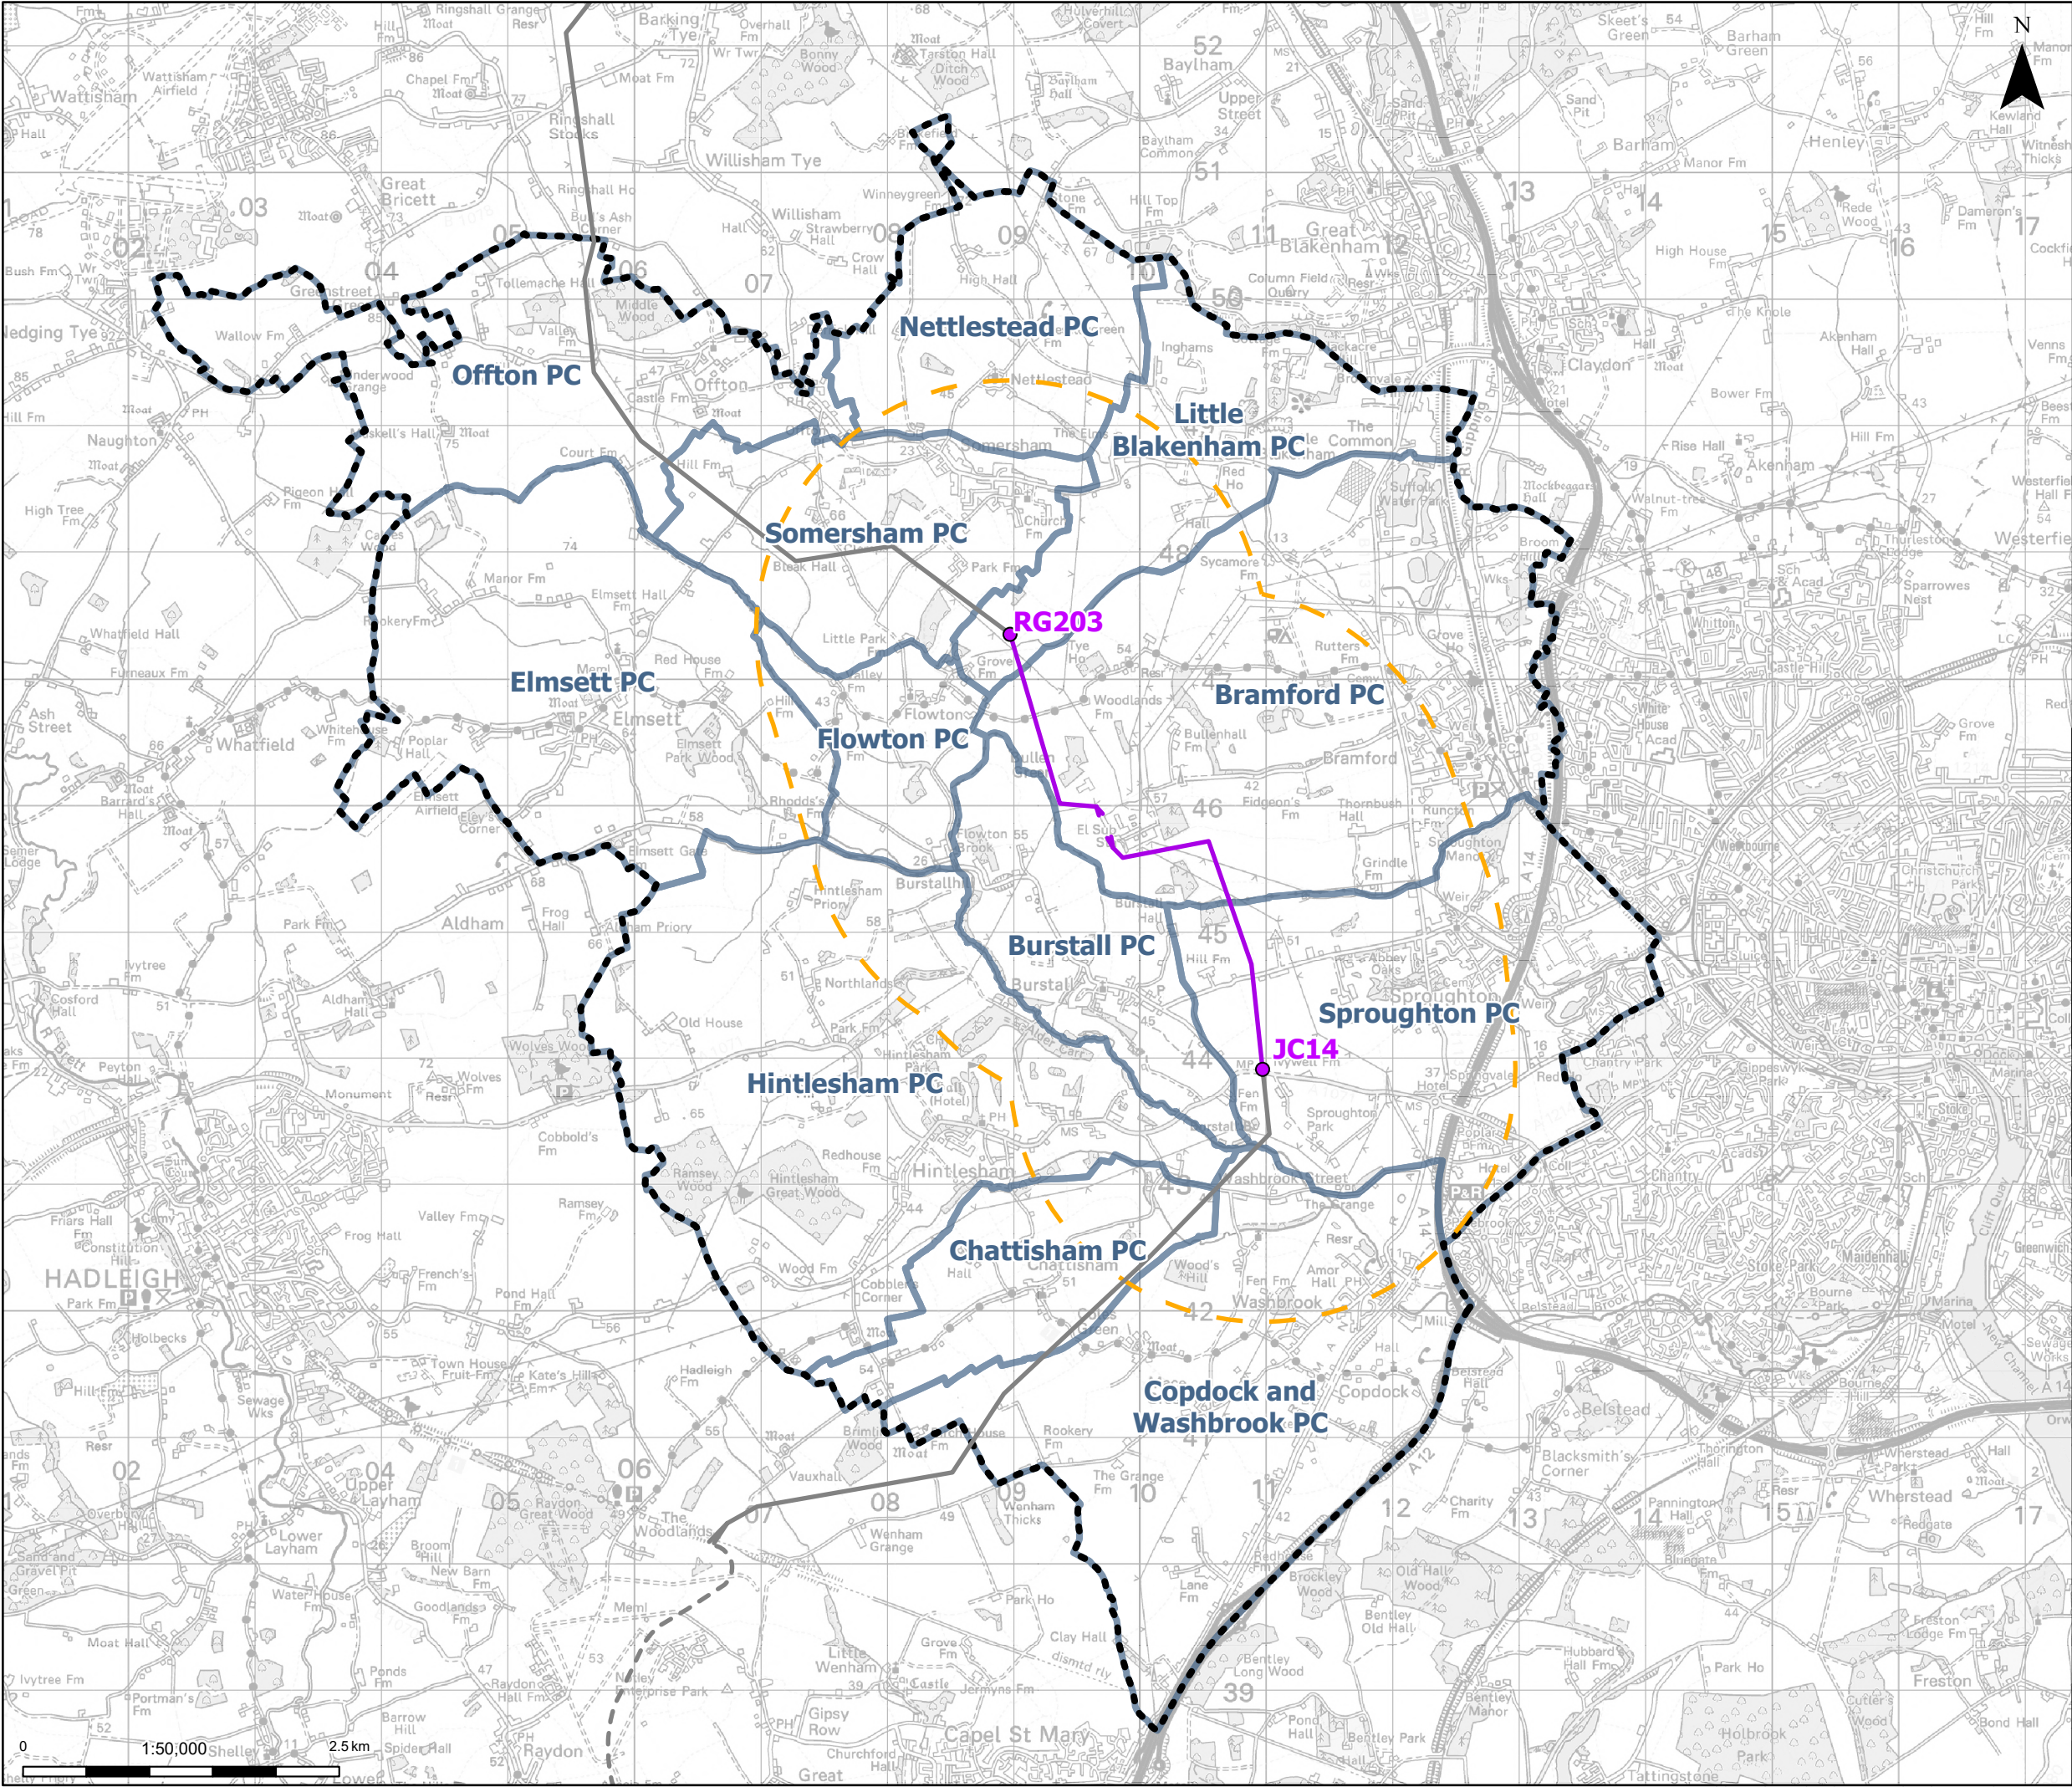

Proposed standard lattice pylon location

Proposed overhead line alignment

Proposed overhead line alignment (focus section)

Proposed underground cable alignment

2km buffer

Parish boundaries

Landscape compensation, offsetting and enhancement area

Notes: © Crown copyright and database rights 2025 Ordnance Survey AC0000806122, Contains public sector information licensed under the Open Government Licence v3.0, © National Grid UK

Needham Market

Hadleigh

Ipswich

A	Jul 2026	INITIAL ISSUE	NB	AF	KB
Rev	Date	Description	Drawn	Check	Approv

PROJECT:

nationalgrid

Norwich to Tilbury

Planning Inspectorate App Number: EN020027 Regulation 5(2)(a)(o)

Title:

Landscape compensation, offsetting and enhancement area plan: Burstall & Bramford

Designed	R. Greatrix	Date	July 26
Drawn	N. Banu	Date	July 26
Checked	A. Fell	Date	July 26
Approved	K. Burrows	Date	July 26
Scale:	1:50,000	Datum:	AOD
Original Size:	A3	Grid:	OS
Suitability Code:	A2	Project Number:	10059280
Suitability Description:			

Drawing Number:

10059280-ARC-EGN-ZZ-DR-ZZ-00952


Revision:

A

Print Date:


07-15-26 15:47:07

COPYRIGHT: NOT TO BE REPRODUCED WITHOUT THE WRITTEN PERMISSION OF NATIONAL GRID ELECTRICITY TRANSMISSION PLC

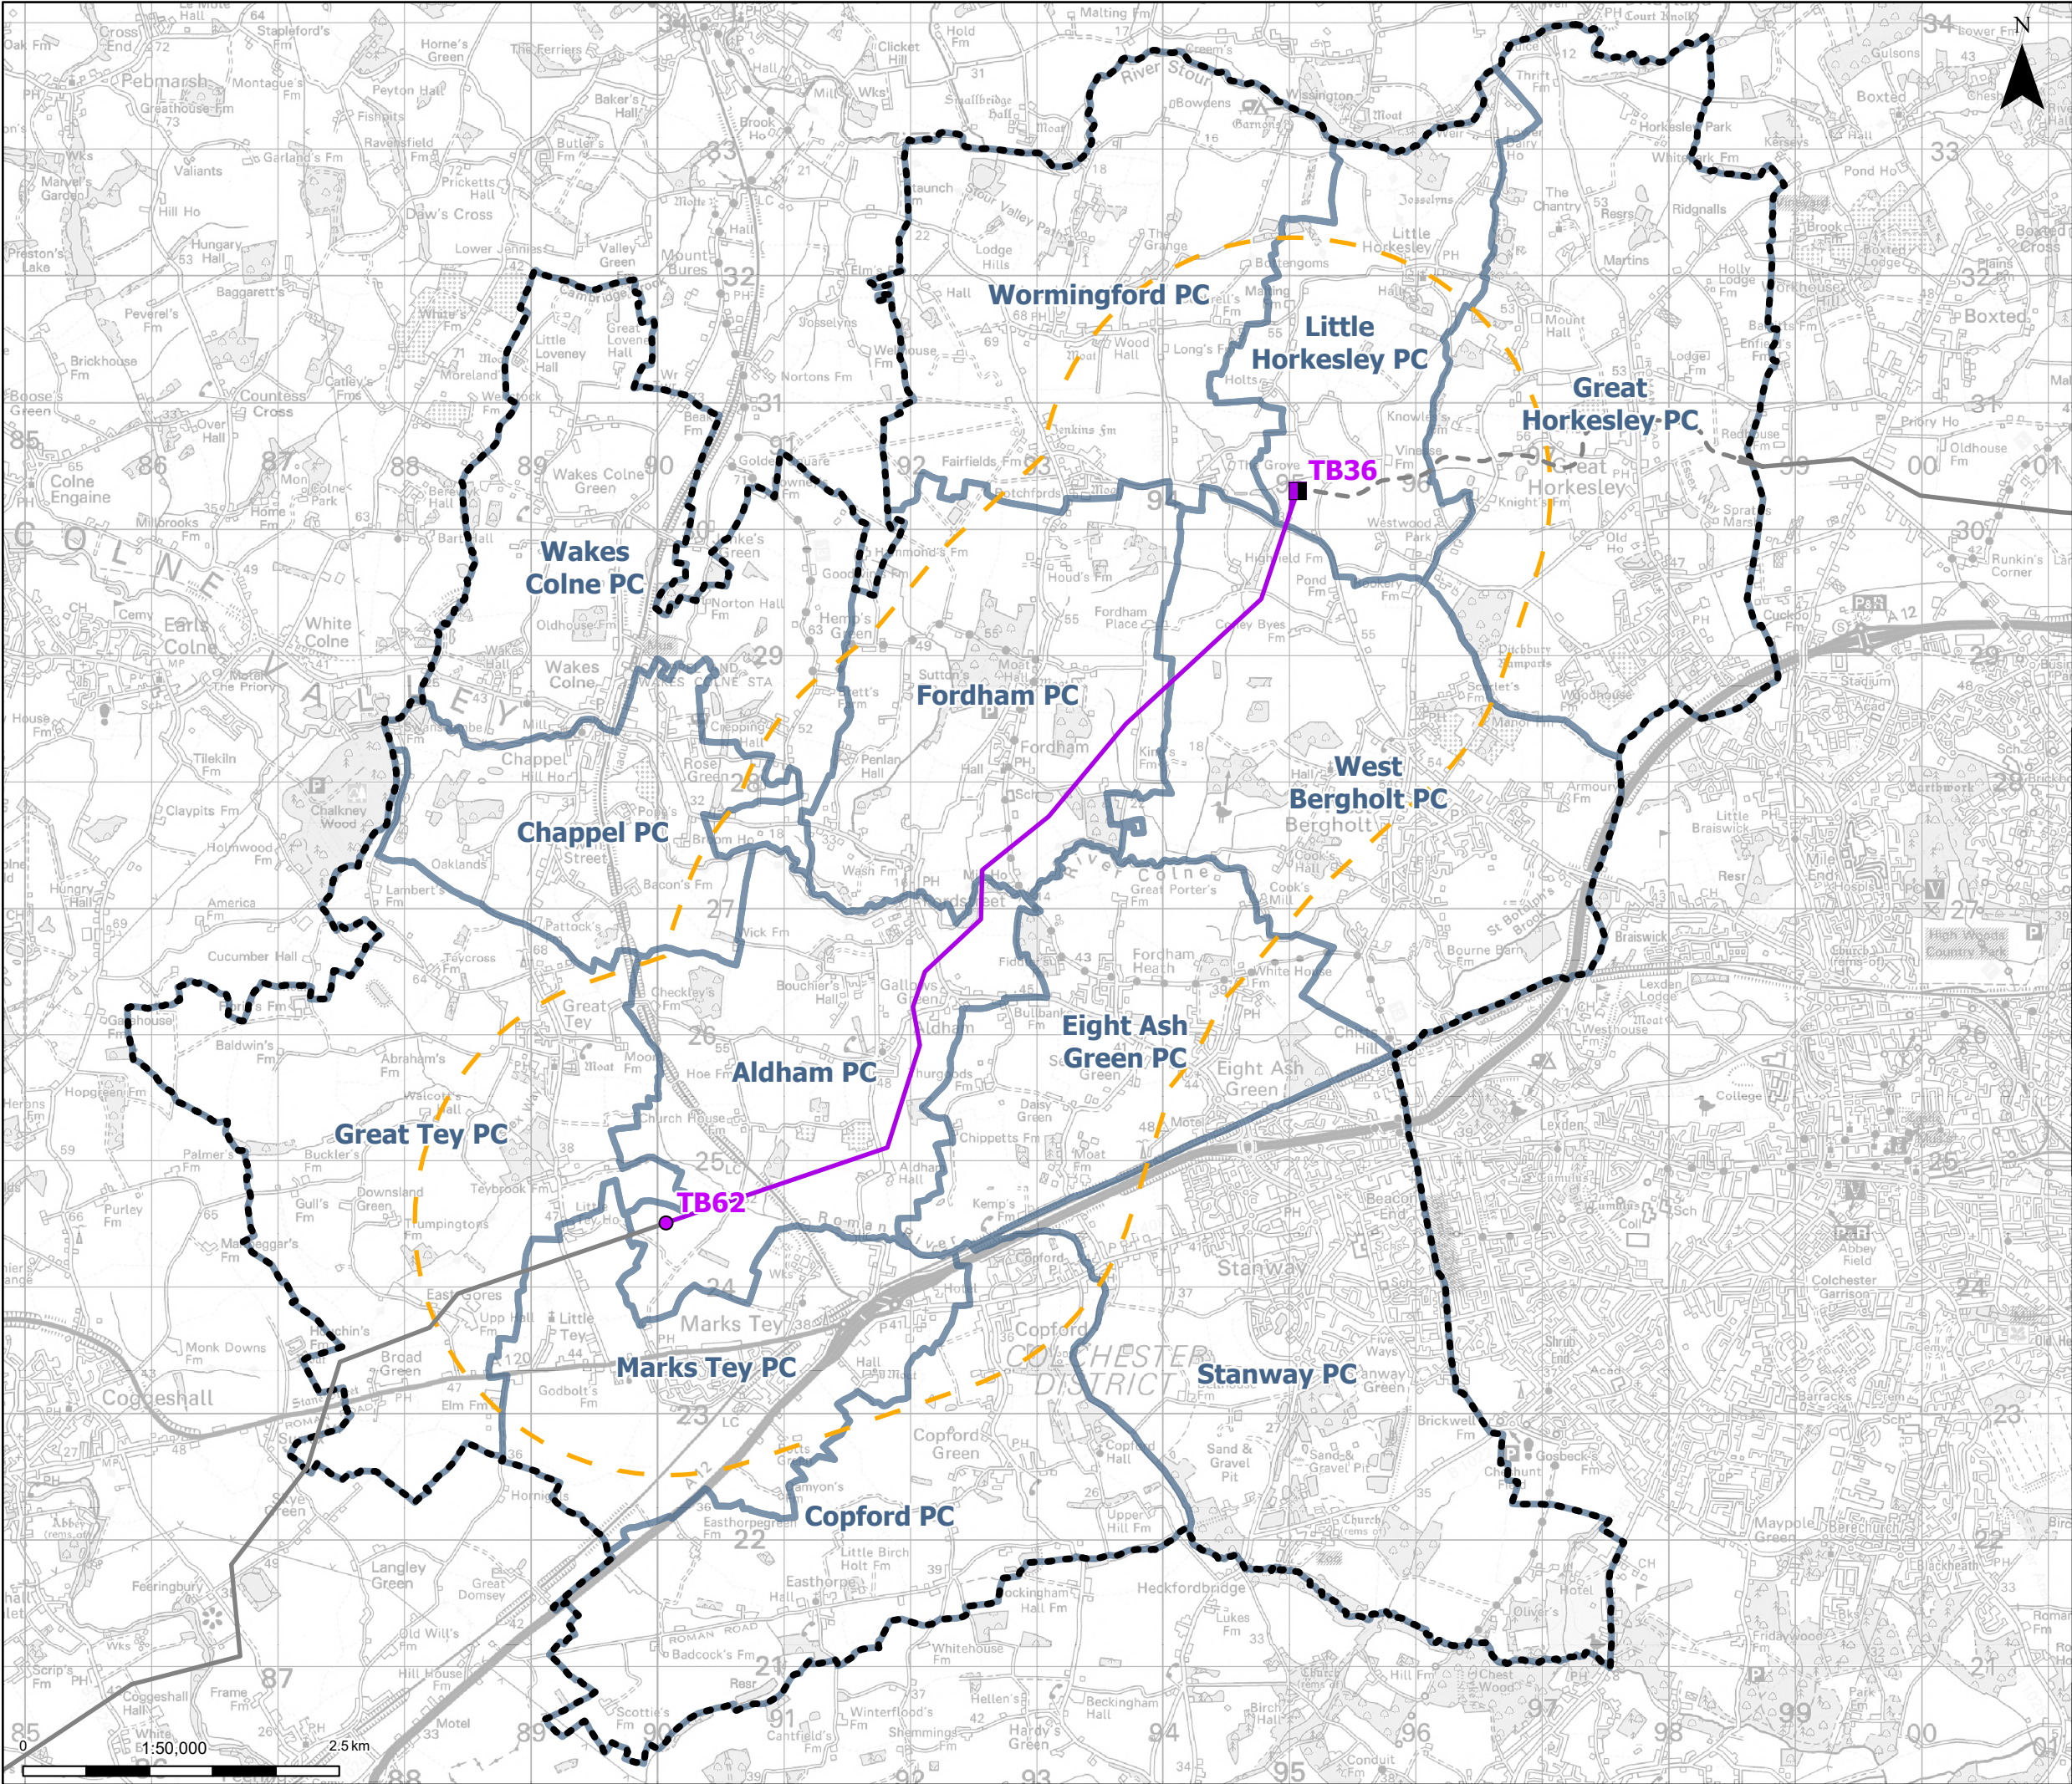

- Proposed full line tension gantry
- Proposed standard lattice pylon location
- Proposed overhead line alignment
- Proposed overhead line alignment (focus section)
- Proposed underground cable alignment
- 2km buffer
- Parish boundaries
- Landscape compensation, offsetting and enhancement area

Notes: © Crown copyright and database rights 2025 Ordnance Survey A0000086122, Contains public sector information licensed under the Open Government Licence v3.0, © National Grid UK

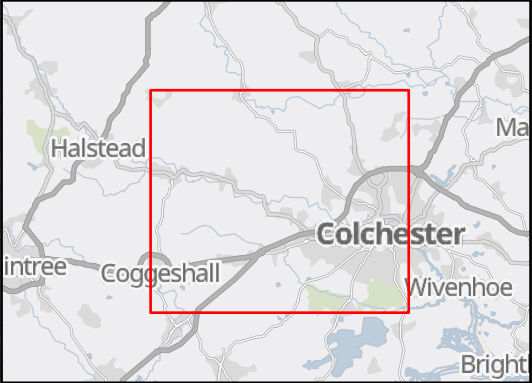

A	Jul 2026	INITIAL ISSUE	NB	AF	KB
Rev	Date	Description	Drawn	Check	Approv


PROJECT:
nationalgrid Norwich to
Tilbury

Planning Inspectorate App Number: EN020027
Regulation 5(2)(a)(o)

Title:
Landscape compensation, offsetting
and enhancement area plan:
Colne Valley (including Fordham,
Ford Street, Aldham)

Designed	R. Greatrix	Date	July 26
Drawn	N. Banu	Date	July 26
Checked	A. Fell	Date	July 26
Approved	K. Burrows	Date	July 26
Scale:	1:50,000	Datum:	AOD
Original Size:	A3	Grid:	OS
Suitability Code:	A2	Project Number:	10059280
Suitability Description:			

Drawing Number: 10059280-ARC-EGN-ZZ-DR-ZZ-00954	Revision: A
--	----------------

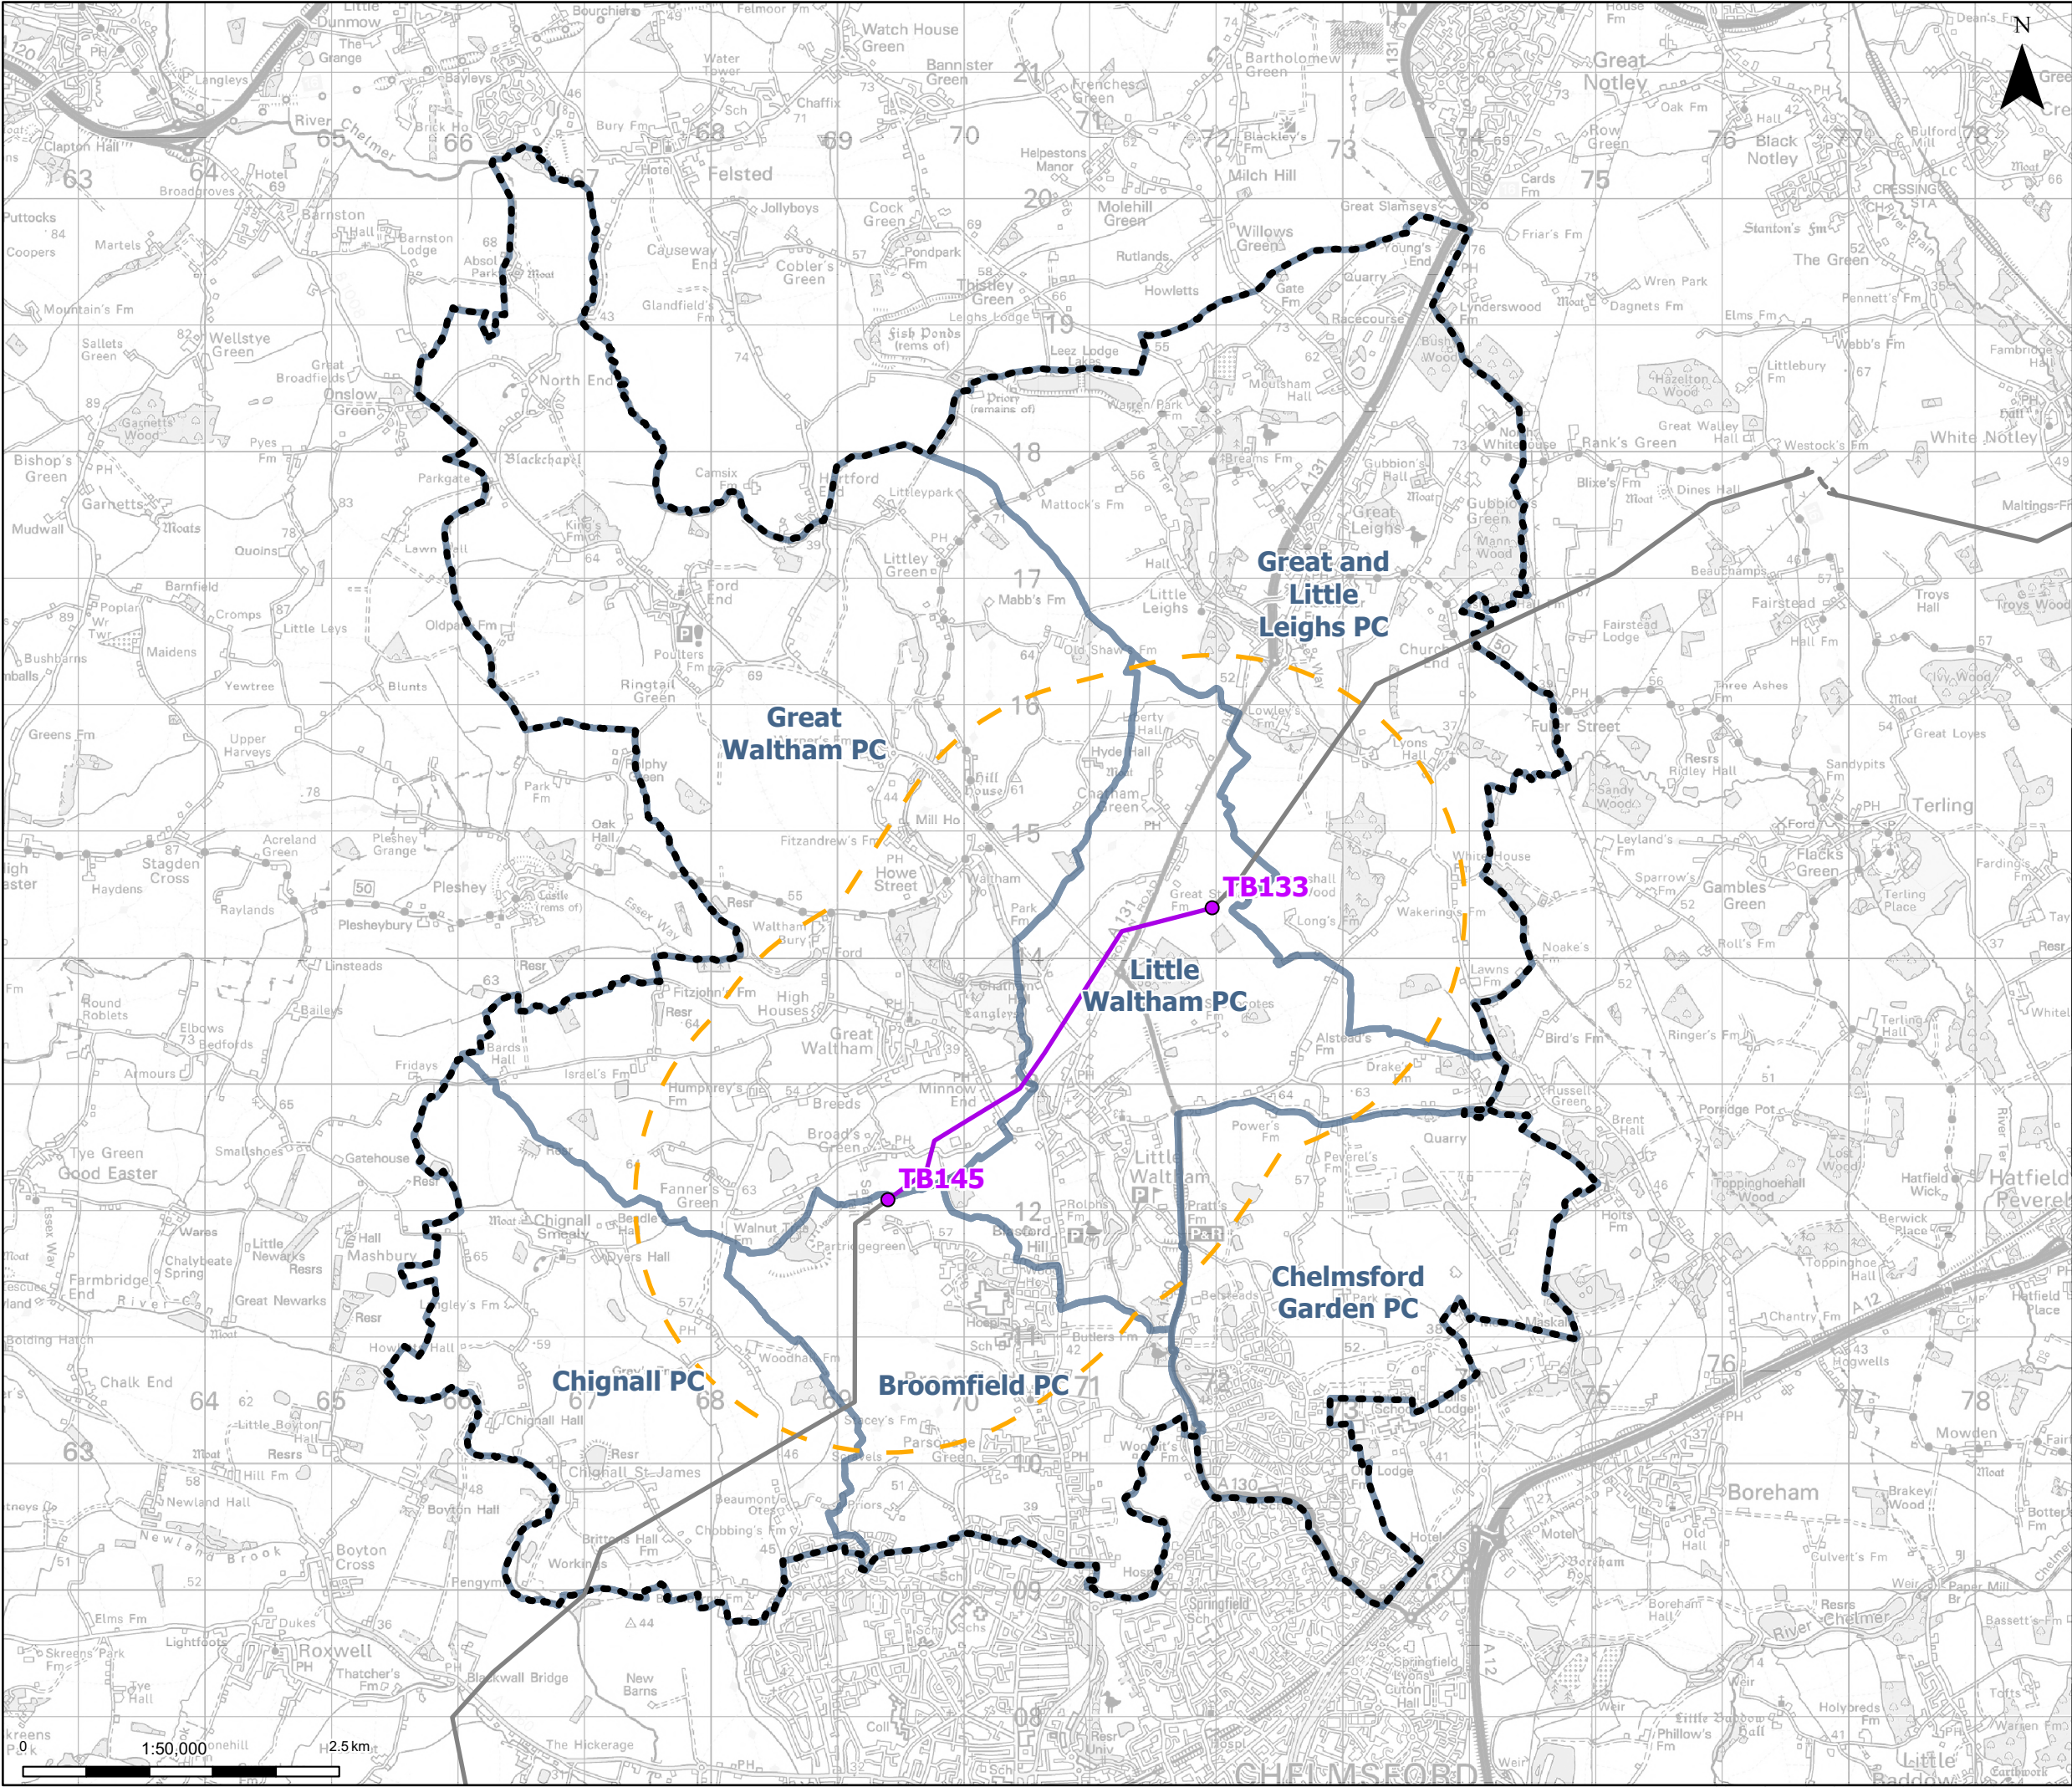

Proposed standard lattice pylon location

Proposed overhead line alignment

Proposed overhead line alignment (focus section)

Proposed underground cable alignment

2km buffer

Parish boundaries

Landscape compensation, offsetting and enhancement area

Notes: © Crown copyright and database rights 2025 Ordnance Survey A0000808122, Contains public sector information licensed under the Open Government Licence v3.0, © National Grid UK

Great Dunmow

Braintree

Coggeshall

Witham

Chelmsford

Maldon

A	Jul 2026	INITIAL ISSUE	NB	AF	KB
Rev	Date	Description	Drawn	Check	Approv

PROJECT:

nationalgrid

Norwich to Tilbury

Planning Inspectorate App Number: EN020027 Regulation 5(2)(a)(o)

Title:

Landscape compensation, offsetting and enhancement area plan: Great & Little Waltham


Designed	R. Greatrix	Date	July 26
Drawn	N. Banu	Date	July 26
Checked	A. Fell	Date	July 26
Approved	K. Burrows	Date	July 26
Scale:	1:50,000	Datum:	AOD
Original Size:	A3	Grid:	OS
Suitability Code:	A2	Project Number:	10059280
Suitability Description:			

Drawing Number: 10059280-ARC-EGN-ZZ-DR-ZZ-00955

Revision: A

Print Date: 07-15-26 16:13:24

COPYRIGHT: NOT TO BE REPRODUCED WITHOUT THE WRITTEN PERMISSION OF NATIONAL GRID ELECTRICITY TRANSMISSION PLC

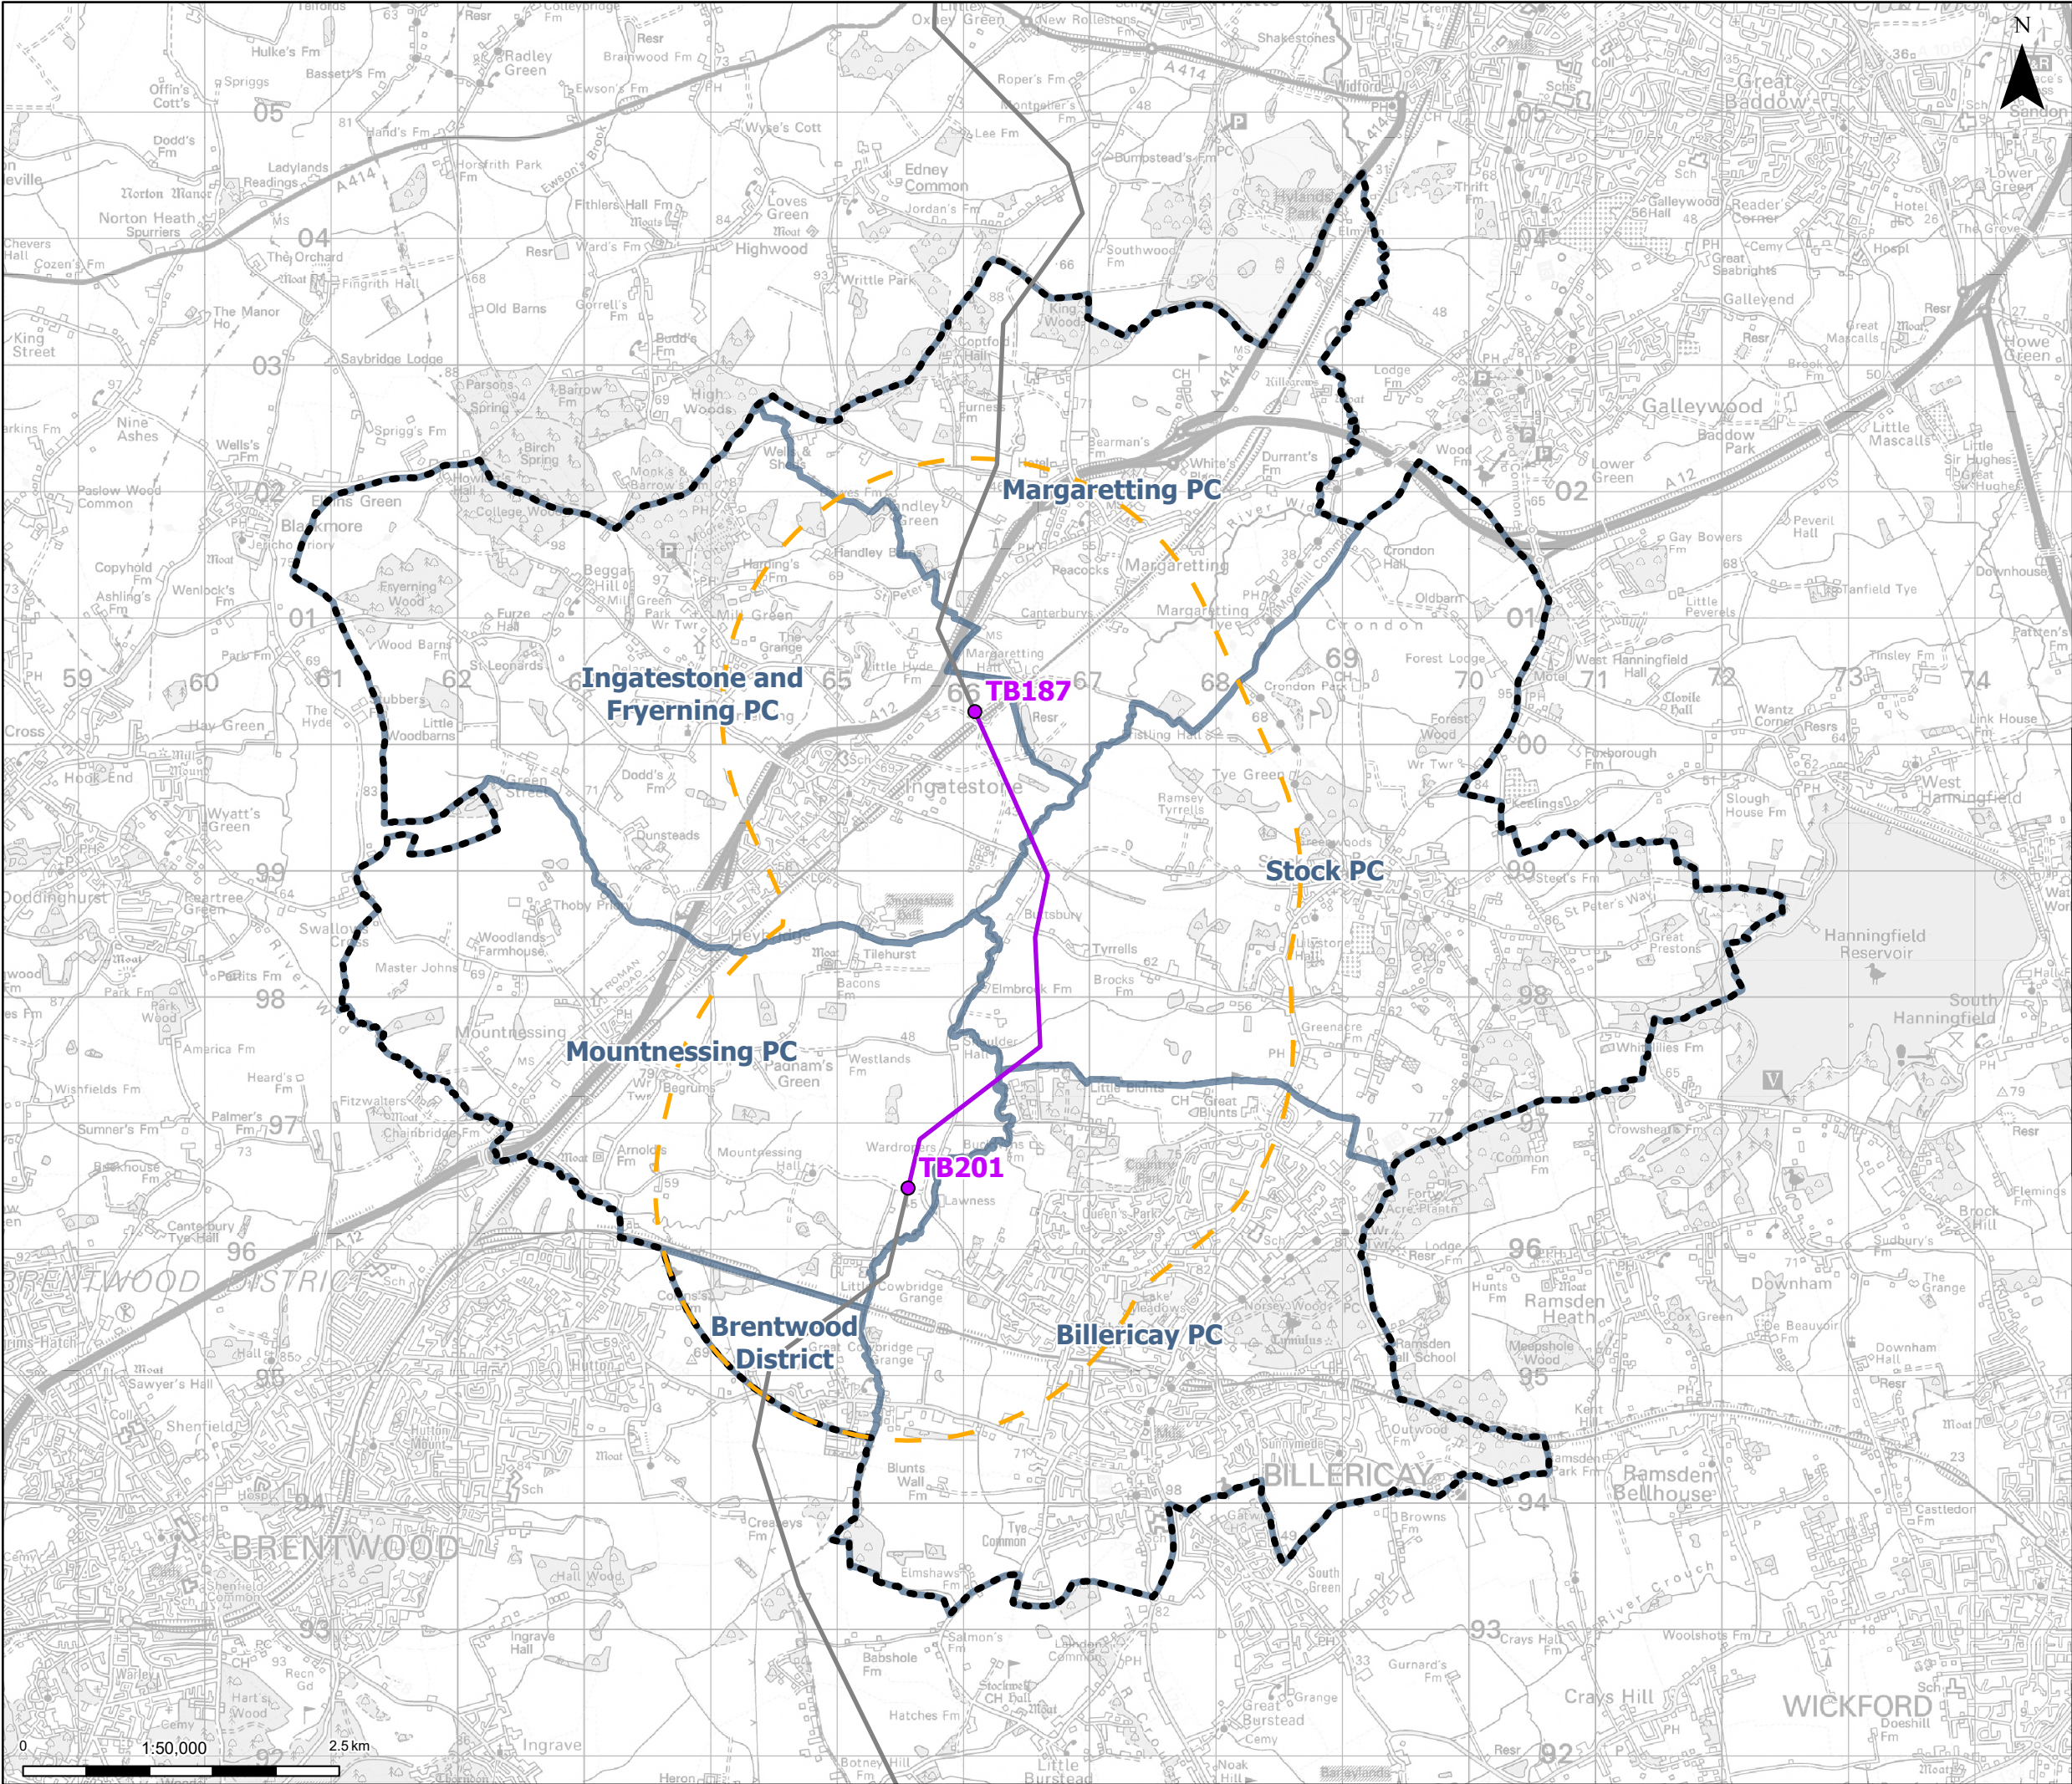

Proposed standard lattice pylon location

Proposed overhead line alignment

Proposed overhead line alignment (focus section)

2km buffer

Parish boundaries

Landscape compensation, offsetting and enhancement area (based on 2km buffer)

Notes: © Crown copyright and database rights 2025 Ordnance Survey ACD00086122, Contains public sector information licensed under the Open Government Licence v3.0, © National Grid UK

Chelmsford

Southend-on-Sea

Tilbury

A	Jul 2026	INITIAL ISSUE		NB	AF	KB
Rev	Date	Description		Drawn	Check	Approv

PROJECT:

nationalgrid

Norwich to Tilbury

Planning Inspectorate App Number: EN020027

Regulation 5(2)(a)(o)

Title:

Landscape compensation, offsetting and enhancement area plan: Ingatestone & Buttsbury

Designed	R. Greatrix	Date	July 26
Drawn	N. Banu	Date	July 26
Checked	A. Fell	Date	July 26
Approved	K. Burrows	Date	July 26
Scale:	1:50,000	Datum:	AOD
Original Size:	A3	Grid:	OS
Suitability Code:	A2	Project Number:	10059280
Suitability Description:			

Drawing Number:


10059280-ARC-EGN-ZZ-DR-ZZ-00956

Revision:

A

Print Date: 07-16-26 09:59:19

COPYRIGHT: NOT TO BE REPRODUCED WITHOUT THE WRITTEN PERMISSION OF NATIONAL GRID ELECTRICITY TRANSMISSION PLC

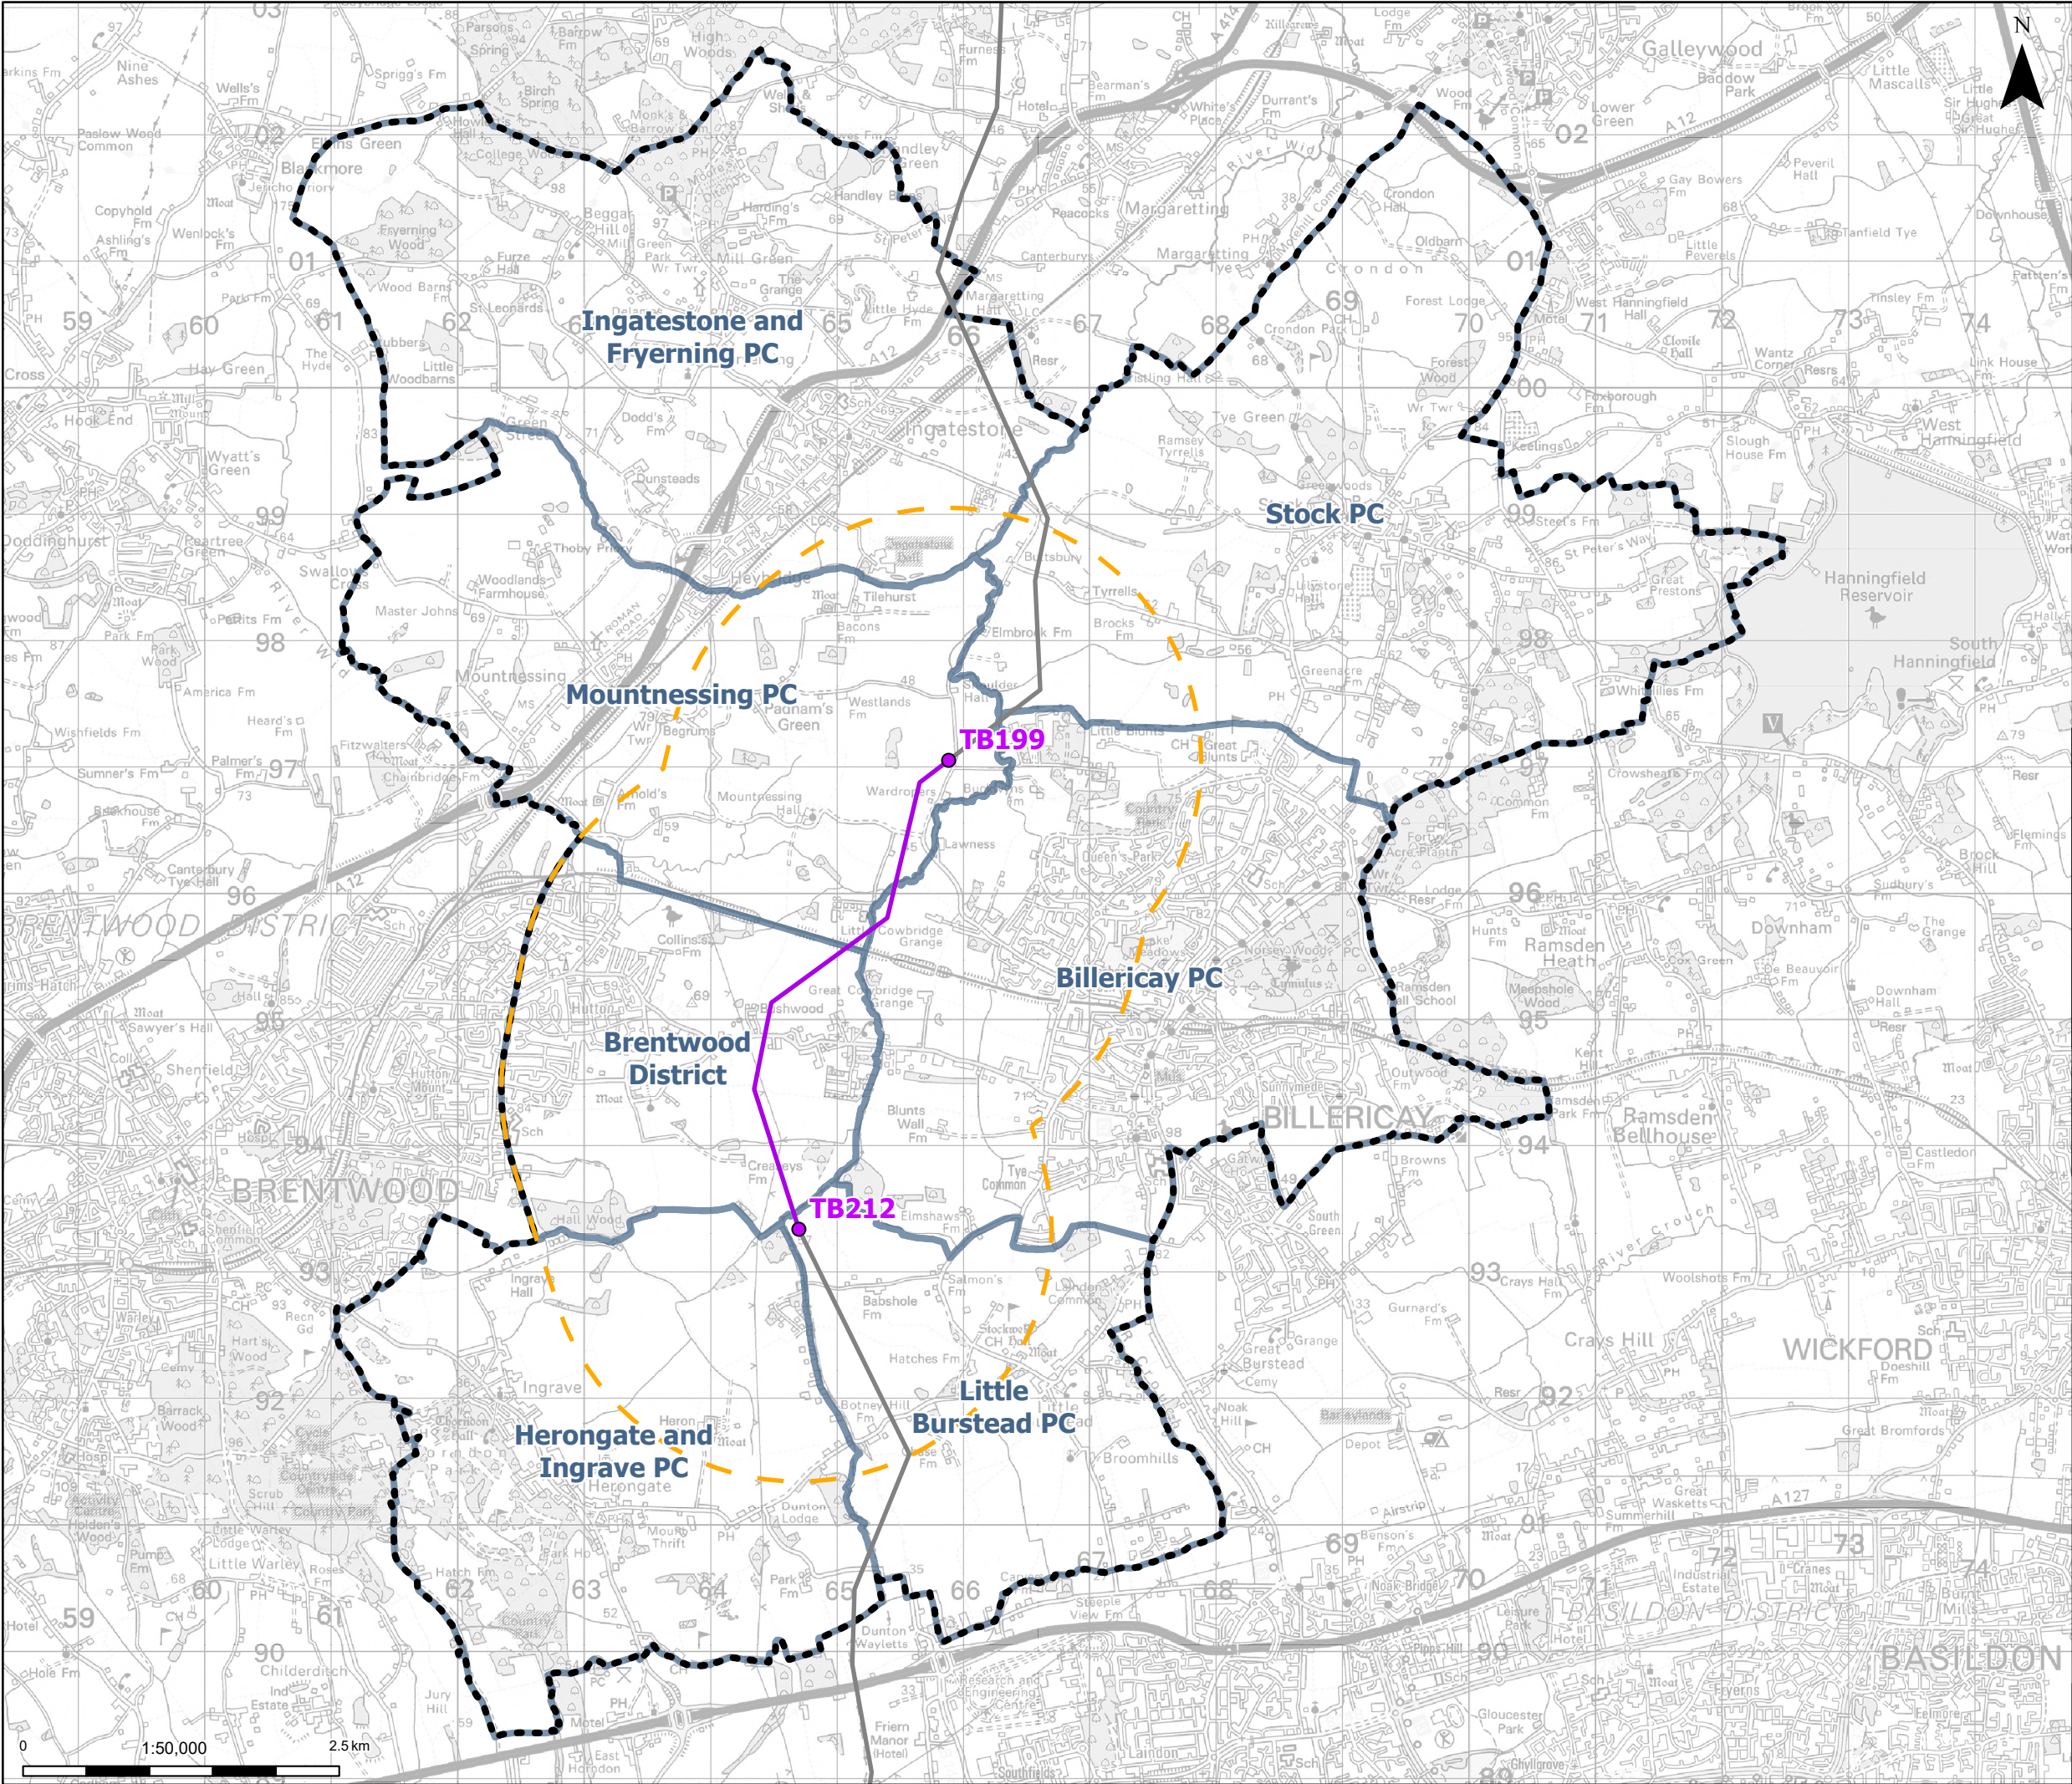

Proposed standard lattice pylon location

Proposed overhead line alignment

Proposed overhead line alignment (focus section)

2km buffer

Parish boundaries

Landscape compensation, offsetting and enhancement area (based on 2km buffer)

Notes: © Crown copyright and database rights 2025 Ordnance Survey AC000086122, Contains public sector information licensed under the Open Government Licence v3.0, © National Grid UK

Chelmsford

Chelmsford

Southend

Tilbury

A	Jul 2026	INITIAL ISSUE	NB	AF	KB
Rev	Date	Description	Drawn	Check	Approv

PROJECT:

nationalgrid

Norwich to Tilbury

Planning Inspectorate App Number: EN020027 Regulation 5(2)(a)(o)

Title:

Landscape compensation, offsetting and enhancement area plan: Hutton/Mountnessing/Having's Grove

Designed	R. Greatrix	Date	July 26
Drawn	N. Banu	Date	July 26
Checked	A. Fell	Date	July 26
Approved	K. Burrows	Date	July 26
Scale:	1:50,000	Datum:	AOD
Original Size:	A3	Grid:	OS
Suitability Code:	A2	Project Number:	10059280
Suitability Description:			

Drawing Number:


10059280-ARC-EGN-ZZ-DR-ZZ-00957

Revision:

A

Print Date:07-16-26 09:59:55

COPYRIGHT: NOT TO BE REPRODUCED WITHOUT THE WRITTEN PERMISSION OF NATIONAL GRID ELECTRICITY TRANSMISSION PLC

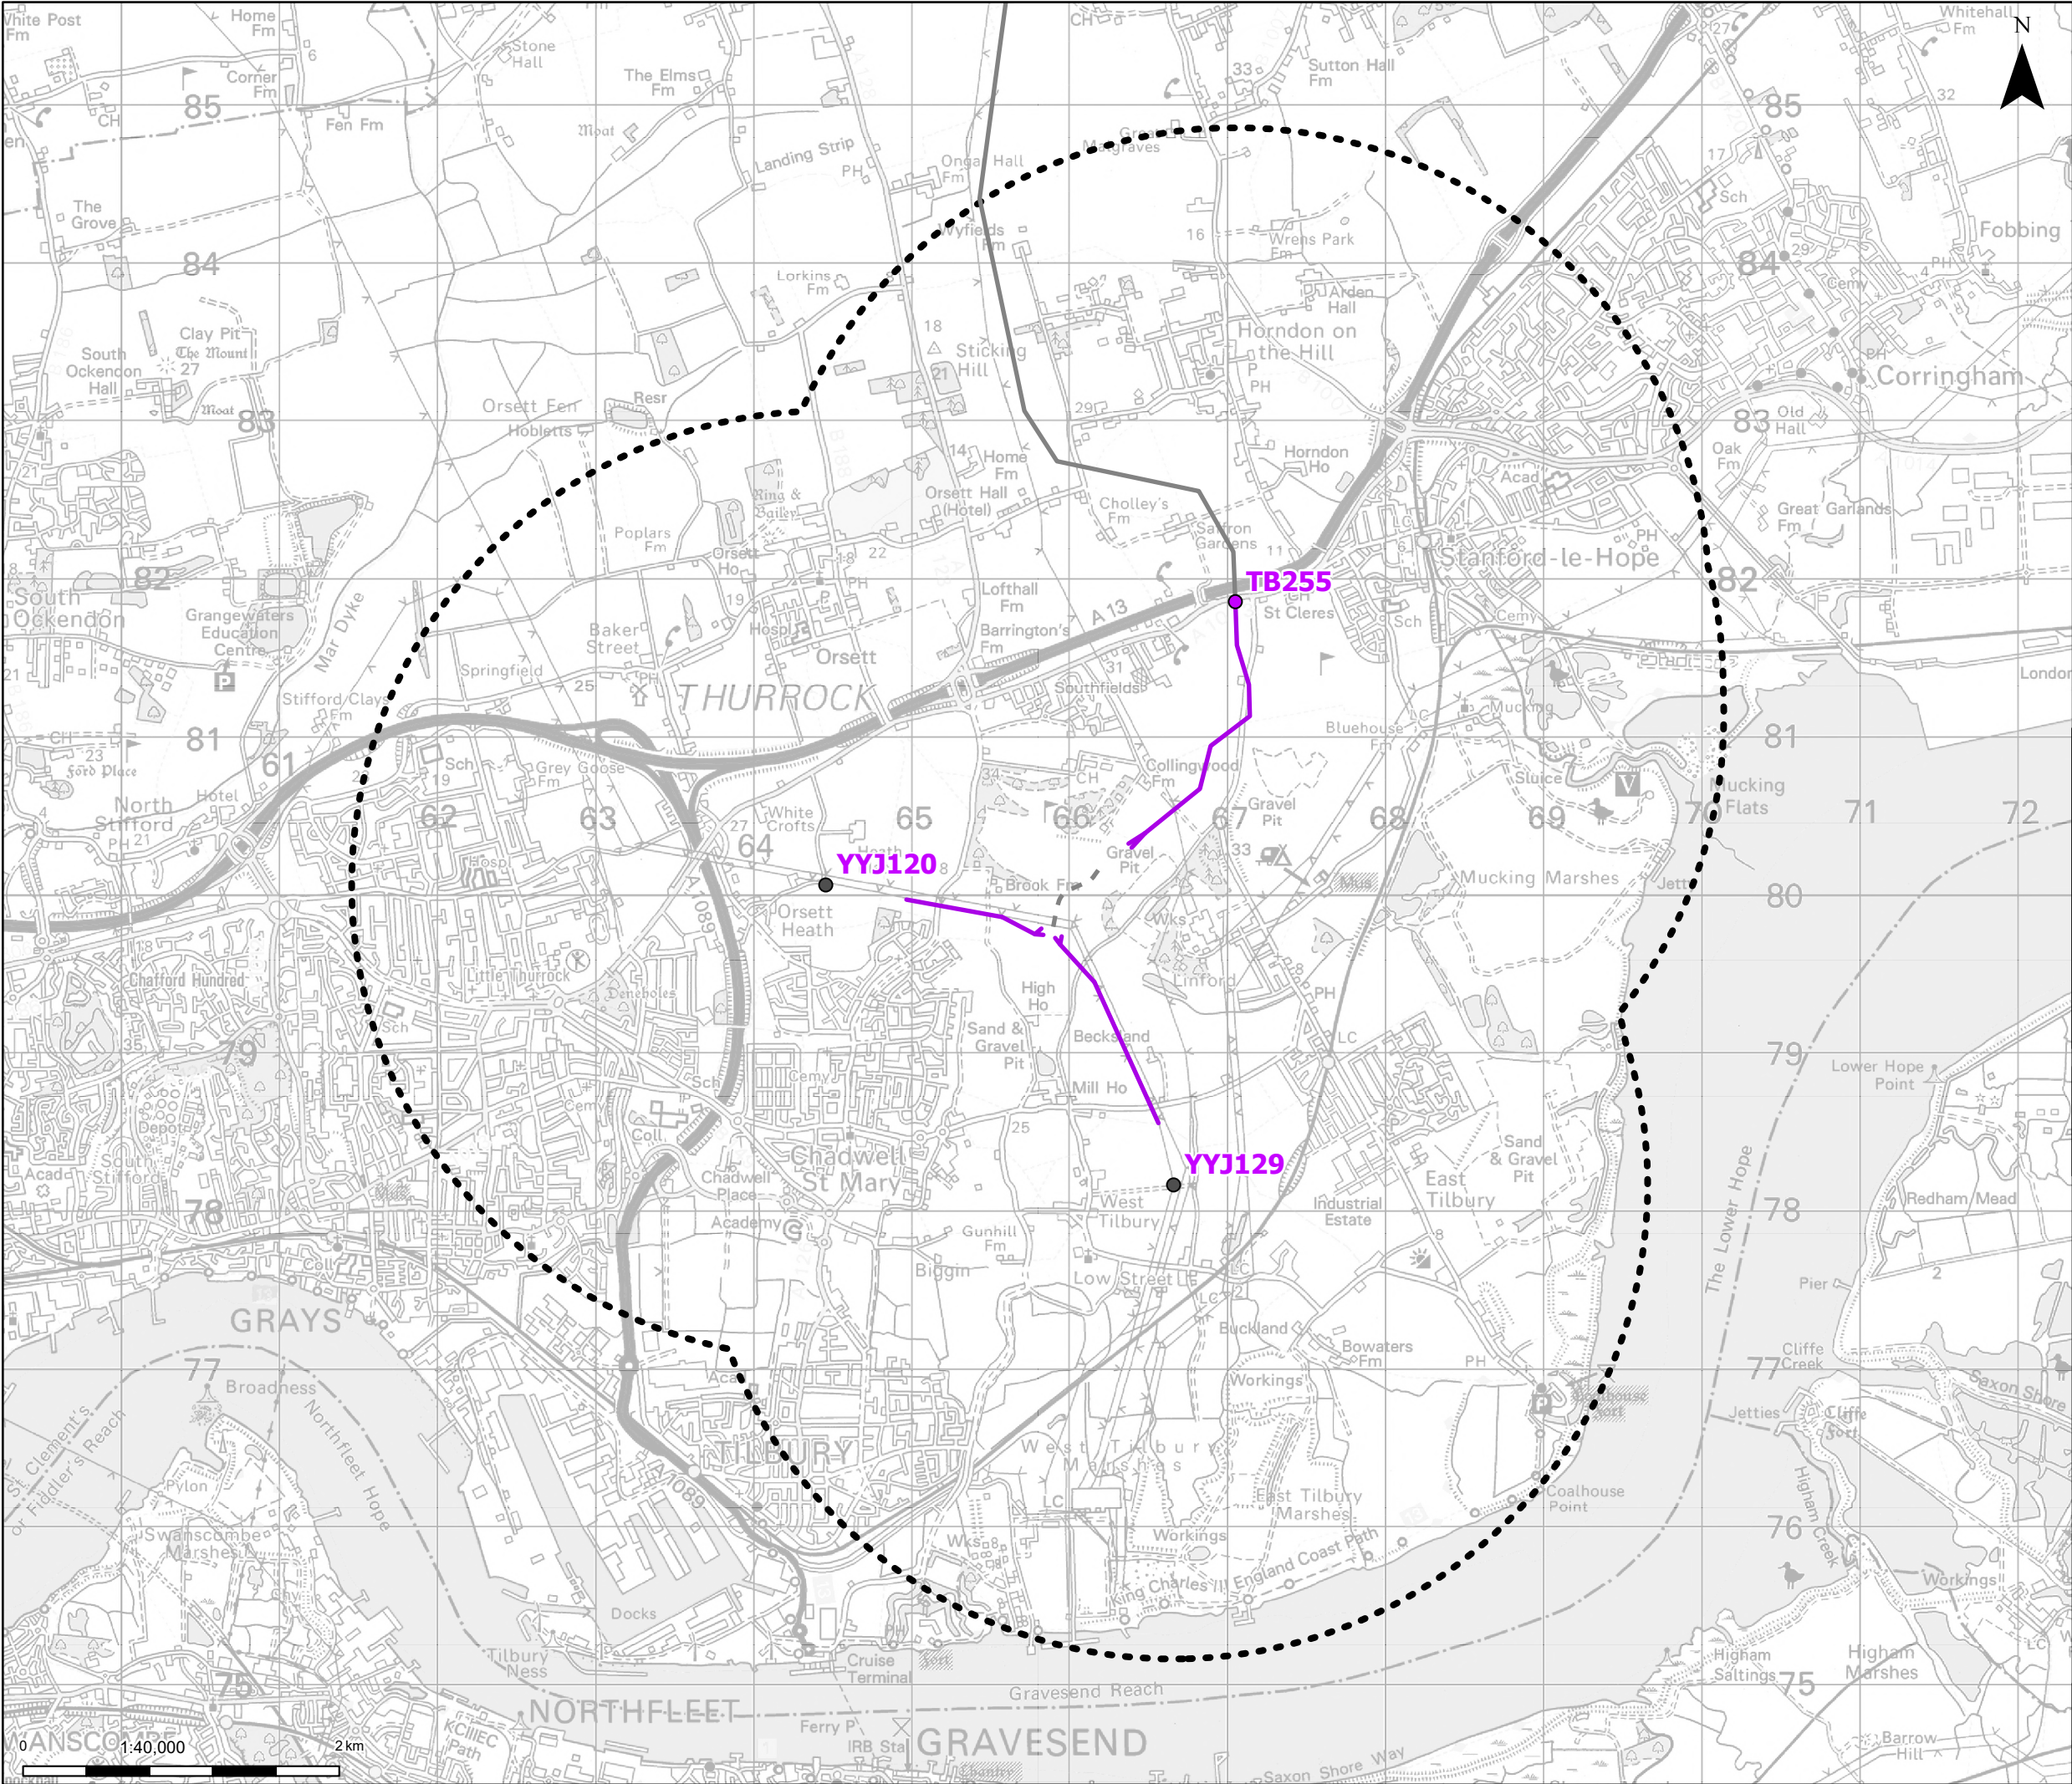

Proposed standard lattice pylon location

Existing Pylons

Proposed overhead line alignment

Proposed overhead line alignment (focus section)

Proposed underground cable alignment

Landscape compensation, offsetting and enhancement area (based on 2km buffer)

Notes: © Crown copyright and database rights 2025 Ordnance Survey AC000086122, Contains public sector information licensed under the Open Government Licence v3.0, © National Grid UK

Basildon

Stanford-le-Hope

Grays

Tilbury

Gravesend

Swanscombe

Da

A	Jul 2026	INITIAL ISSUE	NB	AF	KB
Rev	Date	Description	Drawn	Check	Approv

PROJECT:

nationalgrid

Norwich to Tilbury

Planning Inspectorate App Number: EN020027

Regulation 5(2)(a)(o)

Title:

Landscape compensation, offsetting and enhancement area plan

Tilbury North

Designed	R. Greatrix	Date	July 26
Drawn	N. Banu	Date	July 26
Checked	A. Fell	Date	July 26
Approved	K. Burrows	Date	July 26
Scale:	1:40,000	Datum:	AOD
Original Size:	A3	Grid:	OS
Suitability Code:	A2	Project Number:	10059280
Suitability Description:			

Drawing Number:

10059280-ARC-EGN-ZZ-DR-ZZ-00958

Revision:

A

Print Date:

07-16-26 11:45:31

COPYRIGHT: NOT TO BE REPRODUCED WITHOUT THE WRITTEN PERMISSION OF NATIONAL GRID ELECTRICITY TRANSMISSION PLC

National Grid plc
National Grid House,
Warwick Technology Park,
Gallows Hill, Warwick.
CV34 6DA United Kingdom

Registered in England and Wales
No. 4031152
nationalgrid.com