The Great Grid Upgrade

North Humber to High Marnham

NHHM-AEC-CNS-PLN-0026

North Humber to High Marnham

Volume 2: Plans, Drawings and Sections

Document 2.11 Water Bodies in the River Basin Management Plan - Section B

Final Issue A


October 2026


Planning Inspectorate Reference: EN020034

Infrastructure Planning (Applications: Prescribed Forms and Procedure) Regulations 2009 Regulation 5(2)(l)(iii)

nationalgrid

THE NATIONAL GRID (NORTH HUMBER TO HIGH MARNHAM) ORDER
WATER BODIES IN THE RIVER BASIN MANAGEMENT KEY PLAN
REGULATION 5(2)(I)(III)
SECTION B (SHEET 1 OF 1)

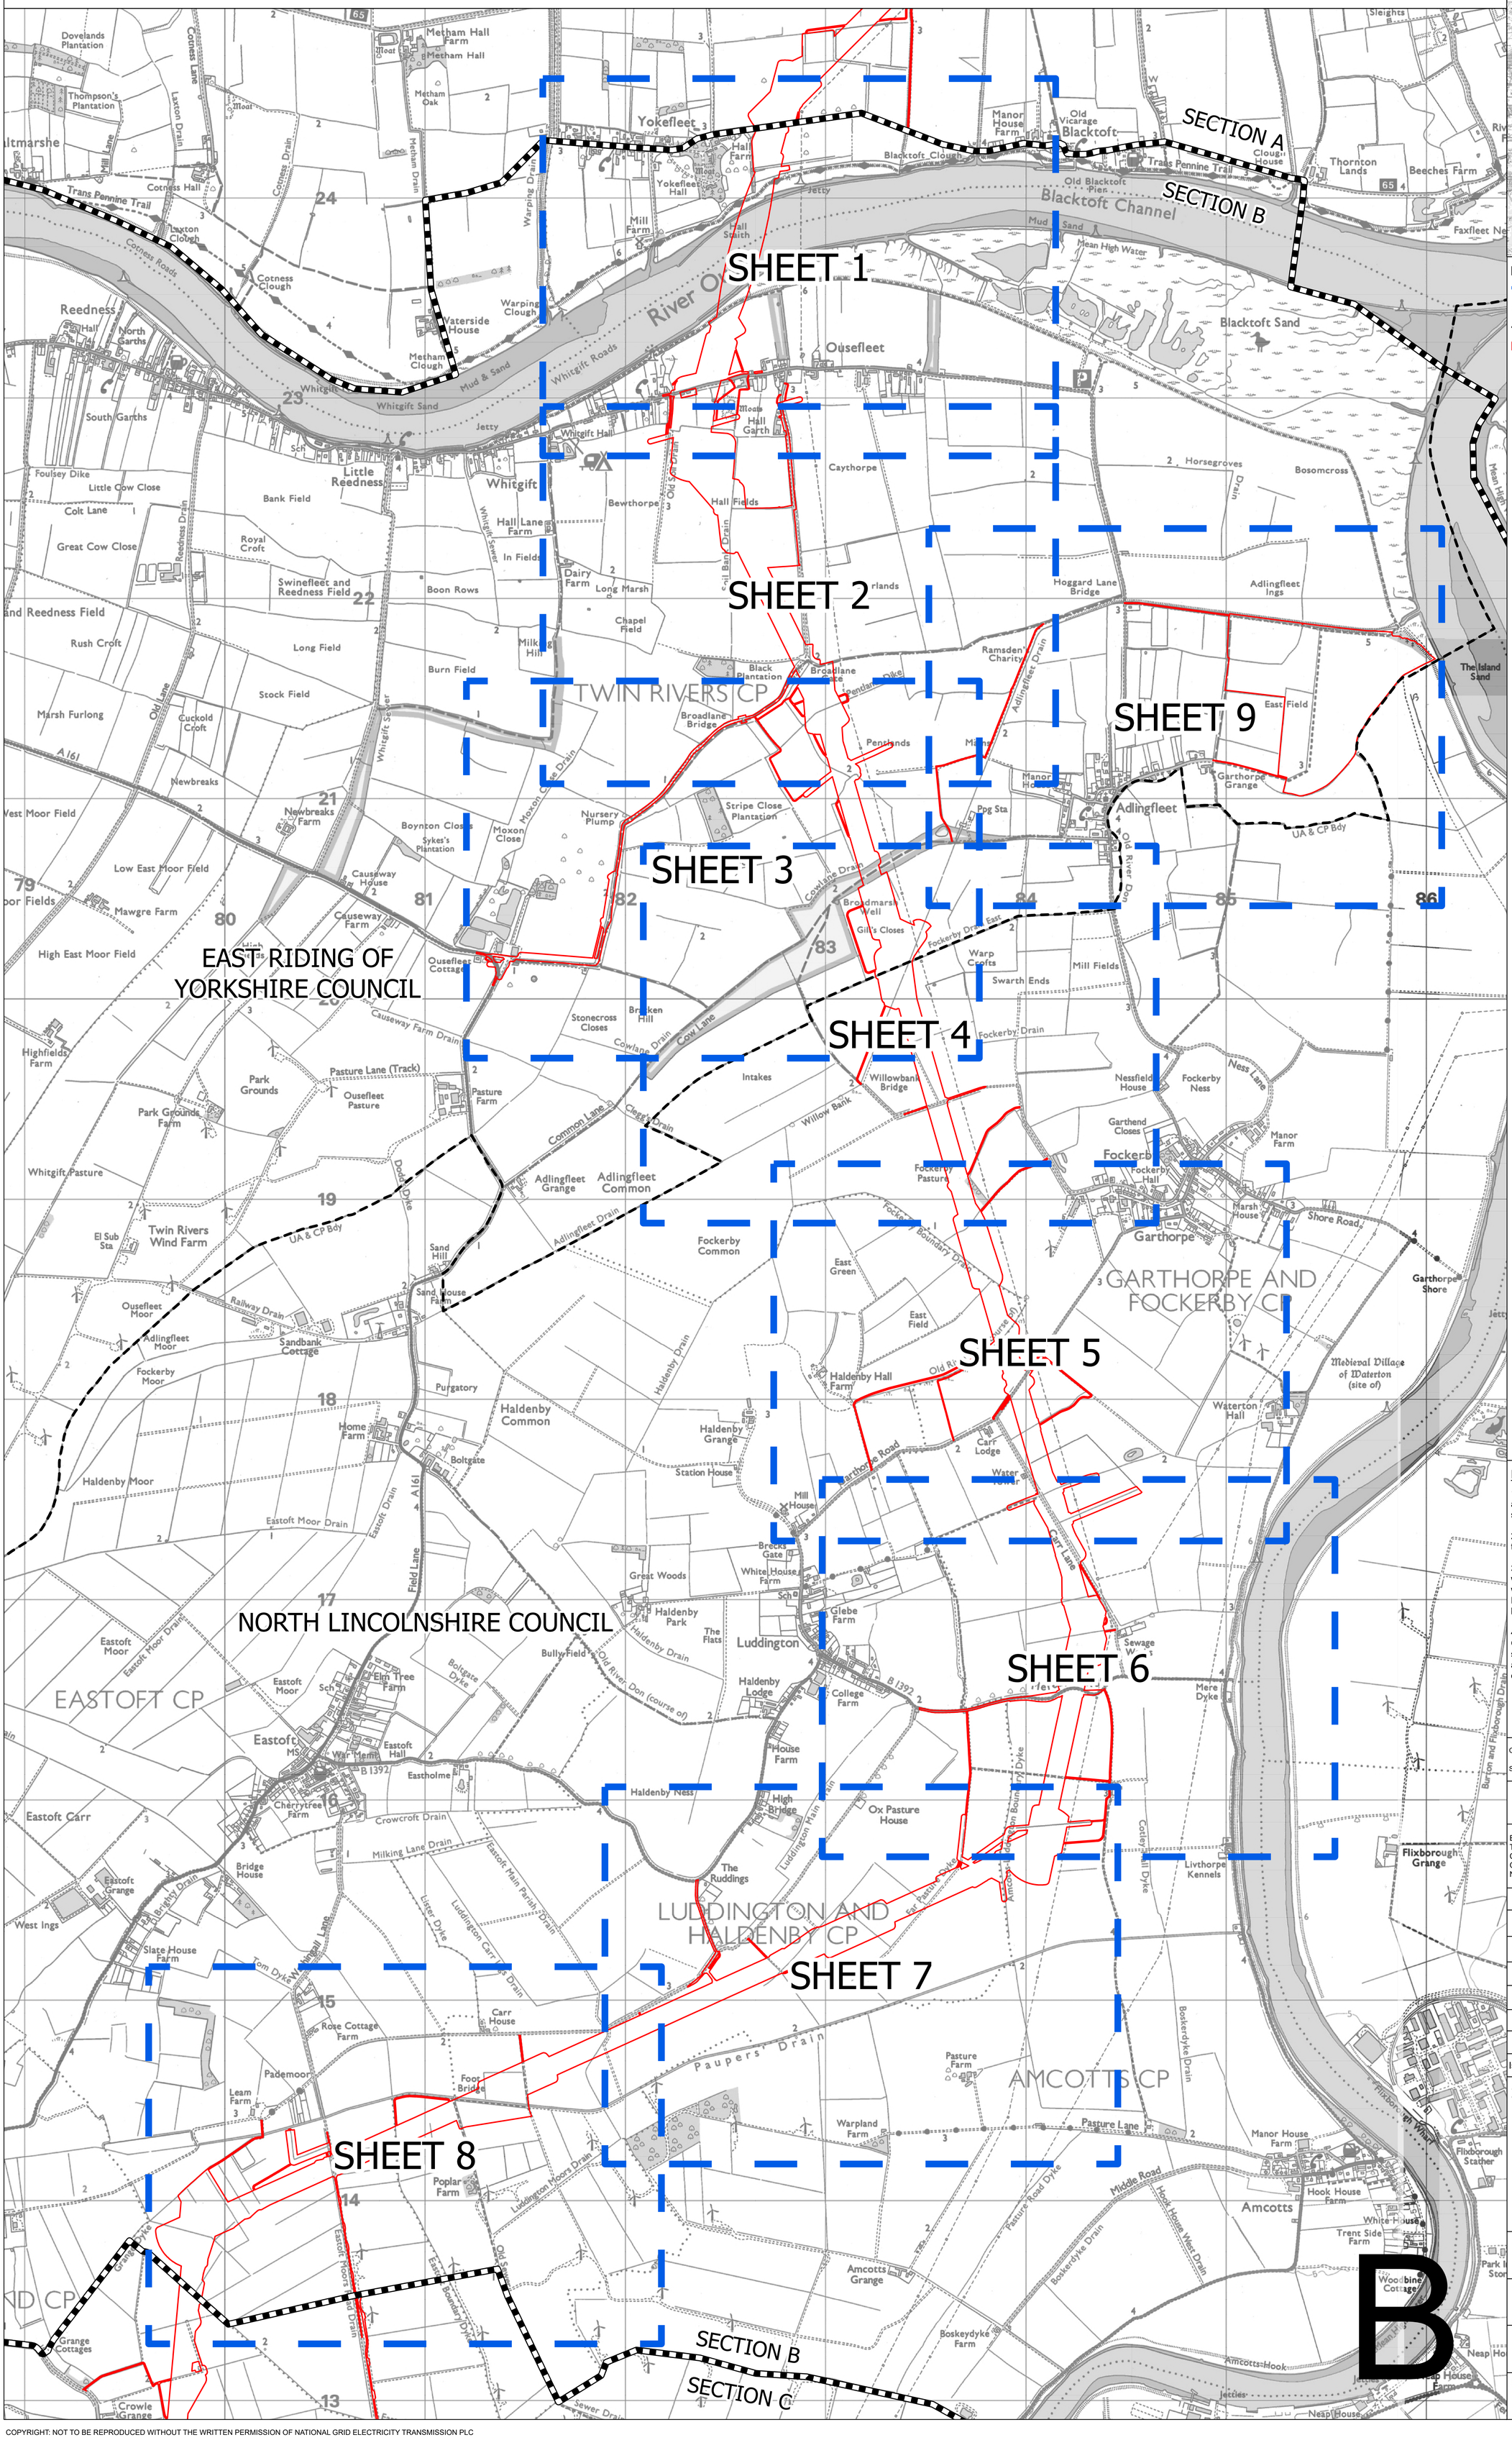

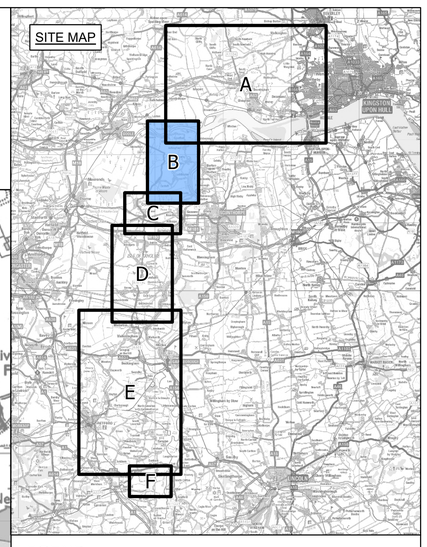

LEGEND

- SHEET INDEX
- ROUTE SECTION BOUNDARY
- LOCAL AUTHORITY BOUNDARY
- ORDER LIMITS

Notes

1. This drawing is scaled at paper size A0, therefore any prints taken at smaller sizes will affect accuracy of the measurement units and should not be scaled against.

2. For additional detail on the plan suites, please refer to the 'Guide to the Plans' located in Volume 2 of the DCO Application.

3. These plans are indicative only and the Project will be located within the Order Limits. Due to the need for flexibility, National Grid will be applying for Limits of Deviation within the Order Limits and the Development Consent Order, within which any final alignment would be located.

4. The Birkhill Wood and High Marnham Substations, and associated Gantry structures do not form part of this Project. They have been shown for reference only, and are included in the Order Limits for access and to enable the overhead line connections to be constructed.

Coordinate System: British National Grid

Sheet X Centroid Coordinate: 418848 Sheet Y Centroid Coordinate: 482100

0 300 600 900 1,200 Metres

BACKGROUND MAPPING INFORMATION HAS BEEN REPRODUCED FROM THE ORDNANCE SURVEY BY PERMISSION OF ORDNANCE SURVEY OF THE CONTROLLER OF HIS MAJESTY'S STATIONERY OFFICE. CROWN COPYRIGHT ORDNANCE SURVEY ©. BLUESKY INTERNATIONAL LTD ©. NATIONAL GRID ELECTRICITY - 100024241.

Issue	Date	Remarks	Drawn	Checked	Approved
A	OCT 2026	FOR DCO SUBMISSION	JG	DF	CC

Title

THE NATIONAL GRID
(NORTH HUMBER TO HIGH MARNHAM) ORDER
WATER BODIES IN THE RIVER BASIN
MANAGEMENT KEY PLAN
REGULATION 5(2)(I)(III)
SECTION B (SHEET 1 OF 1)

nationalgrid

Application Number

EN020034

National Grid Drawing Reference

NHHM-AEC-CNS-PLN-0026

Scale	Sheet Size	Sheet	Issue
1:11,000	A0	SHEET 1 OF 1	A

B

COPYRIGHT: NOT TO BE REPRODUCED WITHOUT THE WRITTEN PERMISSION OF NATIONAL GRID ELECTRICITY TRANSMISSION PLC

THE NATIONAL GRID (NORTH HUMBER TO HIGH MARNHAM) ORDER
WATER BODIES IN THE RIVER BASIN MANAGEMENT PLAN SERIES
REGULATION 5(2)(I)(III)
SECTION B (SHEET 1 OF 9)

SECTION A
SECTION B

Yokefleet
Blacktoft
Whitgift
Ousefleet
River Ouse
Humber Upper

FOR CONTINUATION SEE SHEET 2

SITE MAP
SHEET 1
SHEET 2
SHEET 3
SHEET 4
SHEET 5
SHEET 6
SHEET 7
SHEET 8
SHEET 9

LEGEND
- SHEET INDEX CUTLINES
- ROUTE SECTION BOUNDARY
- ORDER LIMITS
- HUMBER UPPER - GB530402609203

Notes

1. This drawing is scaled at paper size A0, therefore any prints taken at smaller sizes will affect accuracy of the measurement units and should not be scaled against.

2. For additional detail on the plan suites, please refer to the 'Guide to the Plans' located in Volume 2 of the DCO Application.

3. These plans are indicative only and the Project will be located within the Order Limits. Due to the need for flexibility, National Grid will be applying for Limits of Deviation within the Order Limits and the Development Consent Order, within which any final alignment would be located.

4. The Birkhill Wood and High Marnham Substations, and associated Gantry structures do not form part of this Project. They have been shown for reference only, and are included in the Order Limits for access and to enable the overhead line connections to be constructed.

Coordinate System: British National Grid

Sheet X Centroid Coordinate: 423654 Sheet Y Centroid Coordinate: 482868

0 50 100 150 200 250 Metres

BACKGROUND MAPPING INFORMATION HAS BEEN REPRODUCED FROM THE ORDNANCE SURVEY BY PERMISSION OF ORDNANCE SURVEY OF THE CONTROLLER OF HIS MAJESTY'S STATIONERY OFFICE. © CROWN COPYRIGHT AND DATABASE RIGHTS [2026] ORDNANCE SURVEY AC0000808122.

Issue	Date	Remarks	Drawn	Checked	Approved
A	OCT 2026	FOR DCO SUBMISSION	JG	DF	CC

Title

THE NATIONAL GRID
(NORTH HUMBER TO HIGH MARNHAM) ORDER
WATER BODIES IN THE RIVER BASIN
MANAGEMENT PLAN SERIES
REGULATION 5(2)(I)(III)
SECTION B (SHEET 1 OF 9)

nationalgrid


Application Number: EN020034


National Grid Drawing Reference: NHHM-AEC-CNS-PLN-0026

Scale	Sheet Size	Sheet	Issue
1:2,500	A0	SHEET 1 OF 9	A

COPYRIGHT: NOT TO BE REPRODUCED WITHOUT THE WRITTEN PERMISSION OF NATIONAL GRID ELECTRICITY TRANSMISSION PLC
© Environment Agency copyright and/or database right 2015 & 2024. All rights reserved. Contains OS data © Crown copyright and database right 2024.

THE NATIONAL GRID (NORTH HUMBER TO HIGH MARNHAM) ORDER
WATER BODIES IN THE RIVER BASIN MANAGEMENT PLAN SERIES
REGULATION 5(2)(I)(III)
SECTION B (SHEET 2 OF 9)

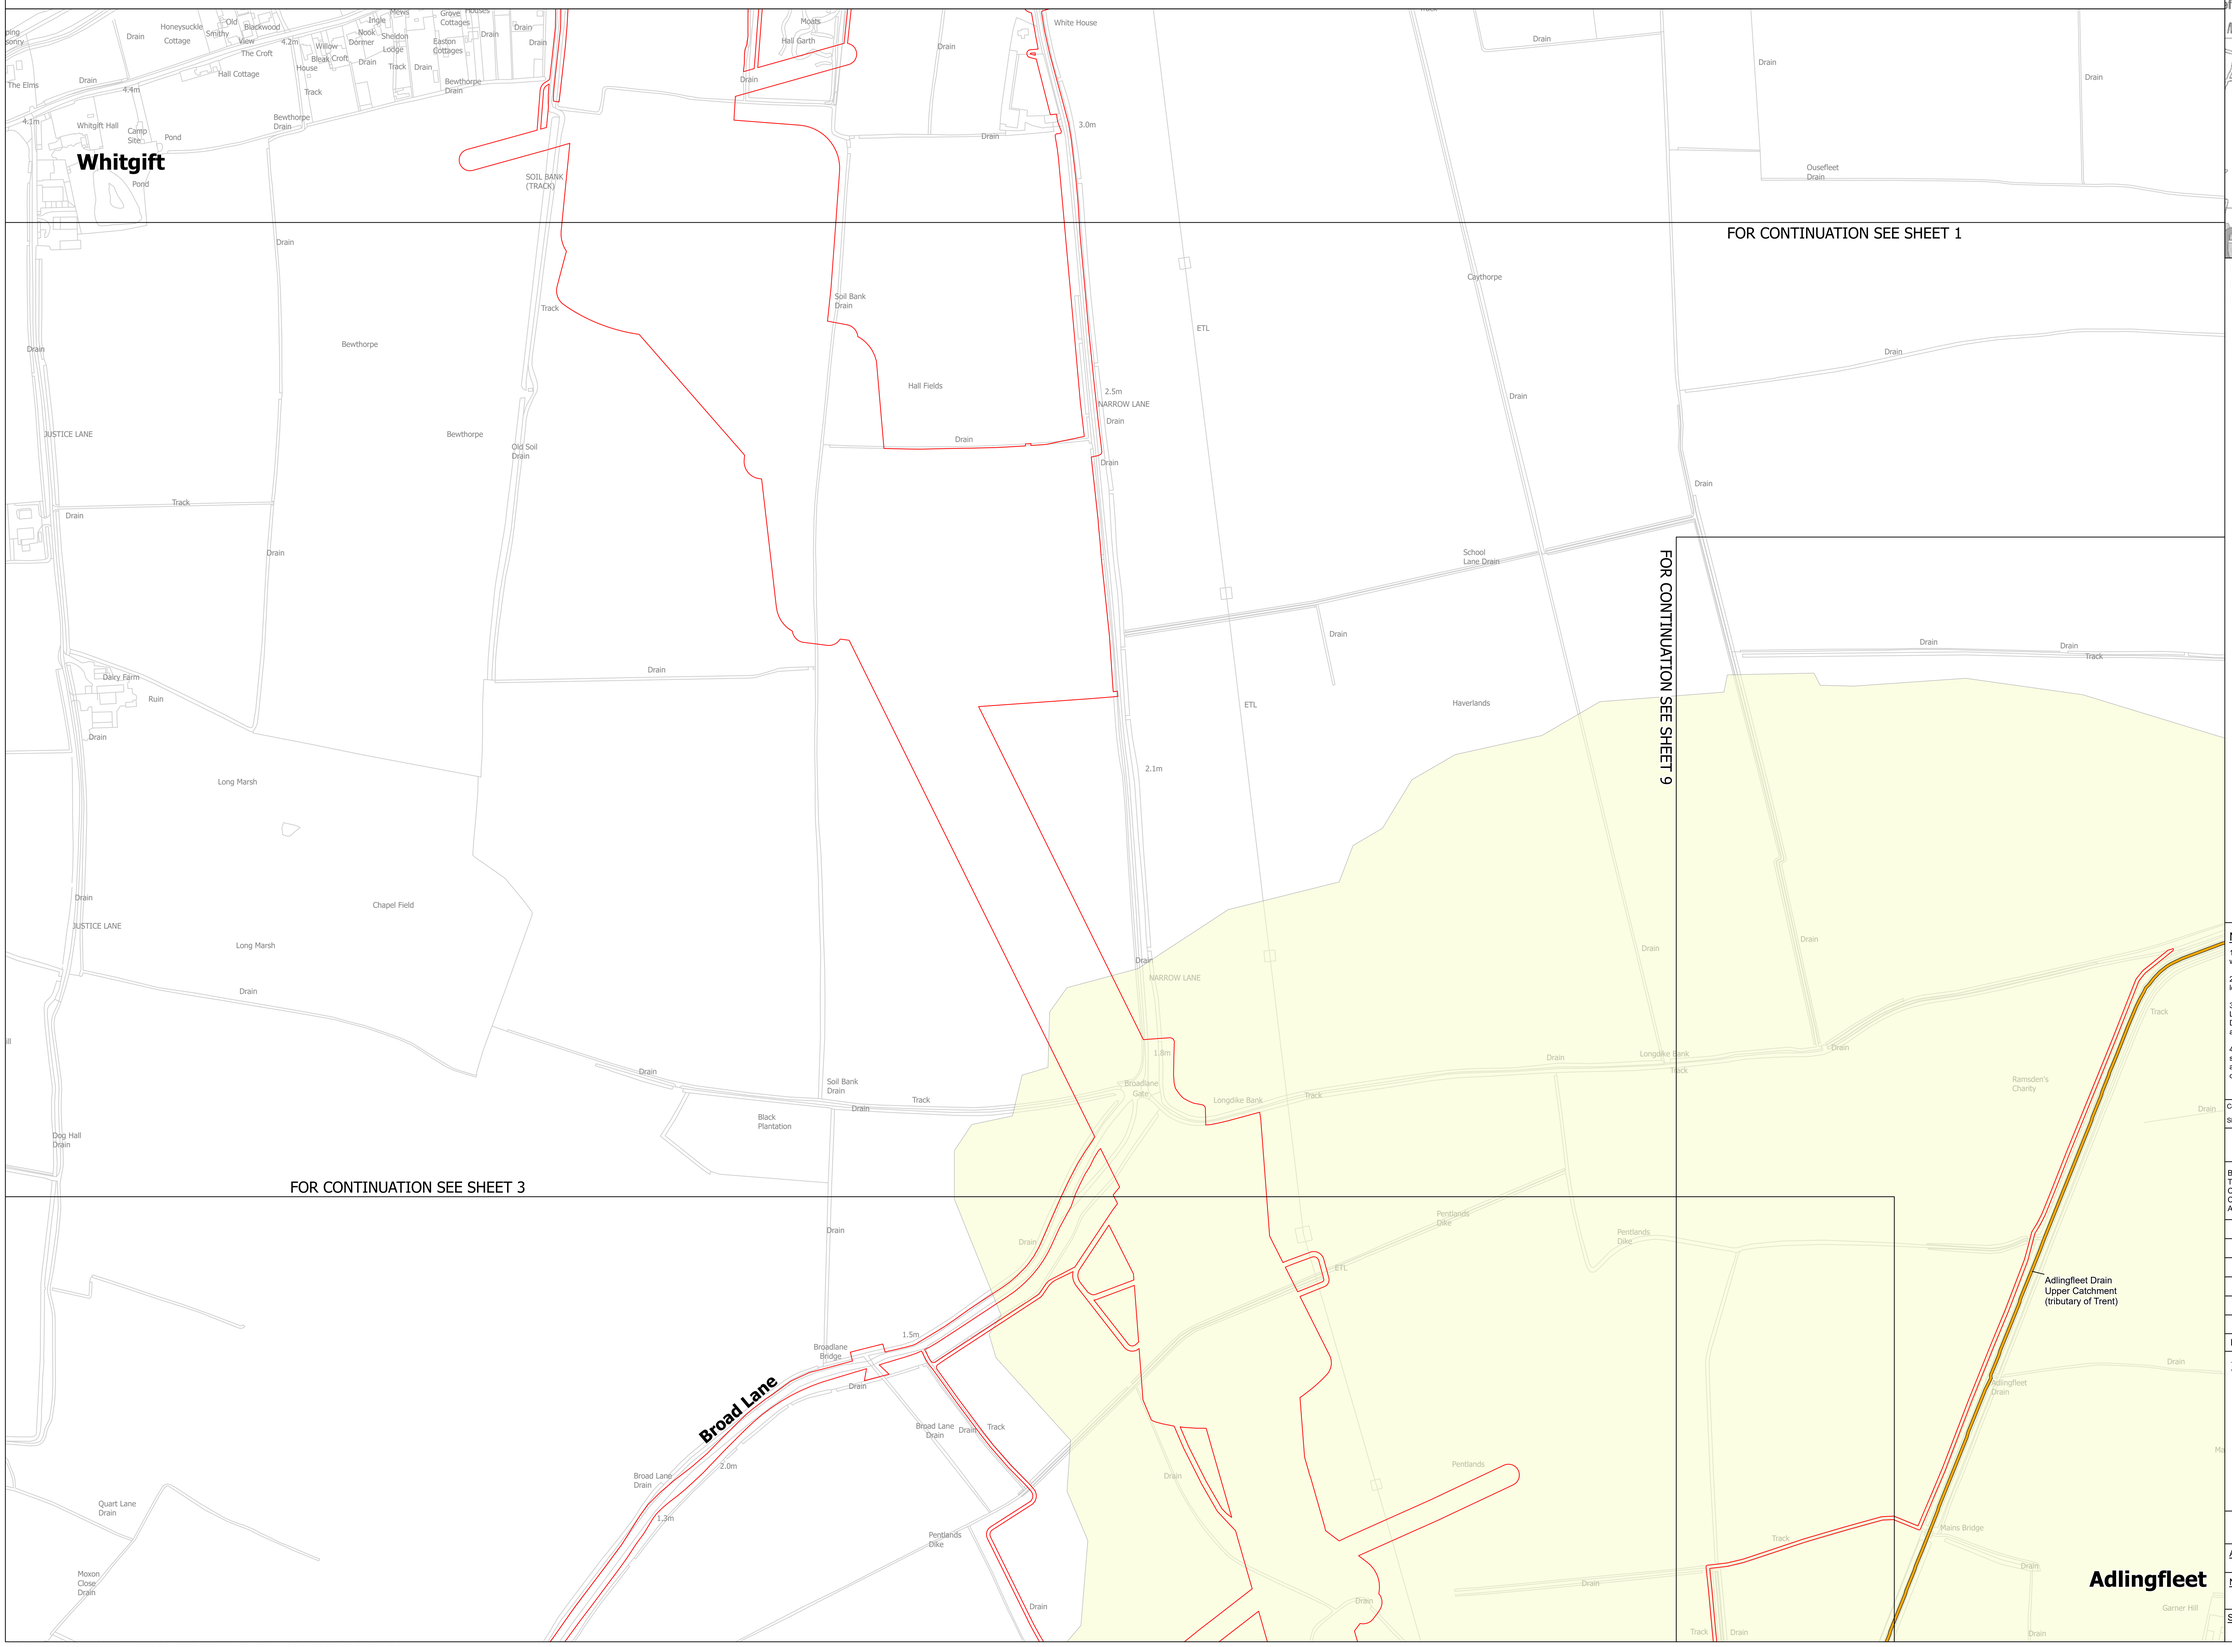

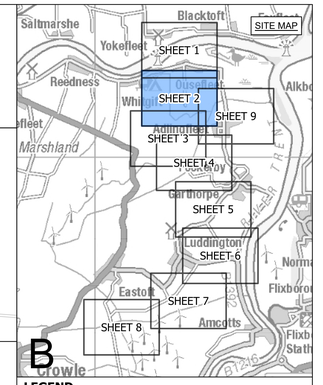

LEGEND

- SHEET INDEX CUTLINES
- ORDER LIMITS
- ADLINGFLEET DRAIN UPPER CATCHMENT (TRIBUTARY OF TRENT) - GB104028064310
- ADLINGFLEET DRAIN UPPER CATCHMENT (TRIB OF TRENT),GB104028064310

Notes

1. This drawing is scaled at paper size A0, therefore any prints taken at smaller sizes will affect accuracy of the measurement units and should not be scaled against.

2. For additional detail on the plan suites, please refer to the 'Guide to the Plans' located in Volume 2 of the DCO Application.

3. These plans are indicative only and the Project will be located within the Order Limits. Due to the need for flexibility, National Grid will be applying for Limits of Deviation within the Order Limits and the Development Consent Order, within which any final alignment would be located.

4. The Birkhill Wood and High Marnham Substations, and associated Gantry structures do not form part of this Project. They have been shown for reference only, and are included in the Order Limits for access and to enable the overhead line connections to be constructed.

Coordinate System: British National Grid

Sheet X Centroid Coordinate: 422016 Sheet Y Centroid Coordinate: 482868

0 50 100 150 200 250 Metres

BACKGROUND MAPPING INFORMATION HAS BEEN REPRODUCED FROM THE ORDNANCE SURVEY BY PERMISSION OF ORDNANCE SURVEY OF THE CONTROLLER OF HIS MAJESTY'S STATIONERY OFFICE. © CROWN COPYRIGHT AND DATABASE RIGHTS [2026] ORDNANCE SURVEY AC0000808122.

Issue	Date	Remarks	Drawn	Checked	Approved
A	OCT 2026	FOR DCO SUBMISSION	JG	DF	CC

Title

THE NATIONAL GRID
(NORTH HUMBER TO HIGH MARNHAM) ORDER
WATER BODIES IN THE RIVER BASIN
MANAGEMENT PLAN SERIES
REGULATION 5(2)(I)(III)
SECTION B (SHEET 2 OF 9)

nationalgrid


Application Number: EN020034


National Grid Drawing Reference: NHHM-AEC-CNS-PLN-0026

Scale	Sheet Size	Sheet	Issue
1:2,500	A0	SHEET 2 OF 9	A

COPYRIGHT: NOT TO BE REPRODUCED WITHOUT THE WRITTEN PERMISSION OF NATIONAL GRID ELECTRICITY TRANSMISSION PLC
© Environment Agency copyright and/or database right 2015 & 2024. All rights reserved. Contains OS data © Crown copyright and database right 2024.

THE NATIONAL GRID (NORTH HUMBER TO HIGH MARNHAM) ORDER
WATER BODIES IN THE RIVER BASIN MANAGEMENT PLAN SERIES
REGULATION 5(2)(I)(III)
SECTION B (SHEET 3 OF 9)

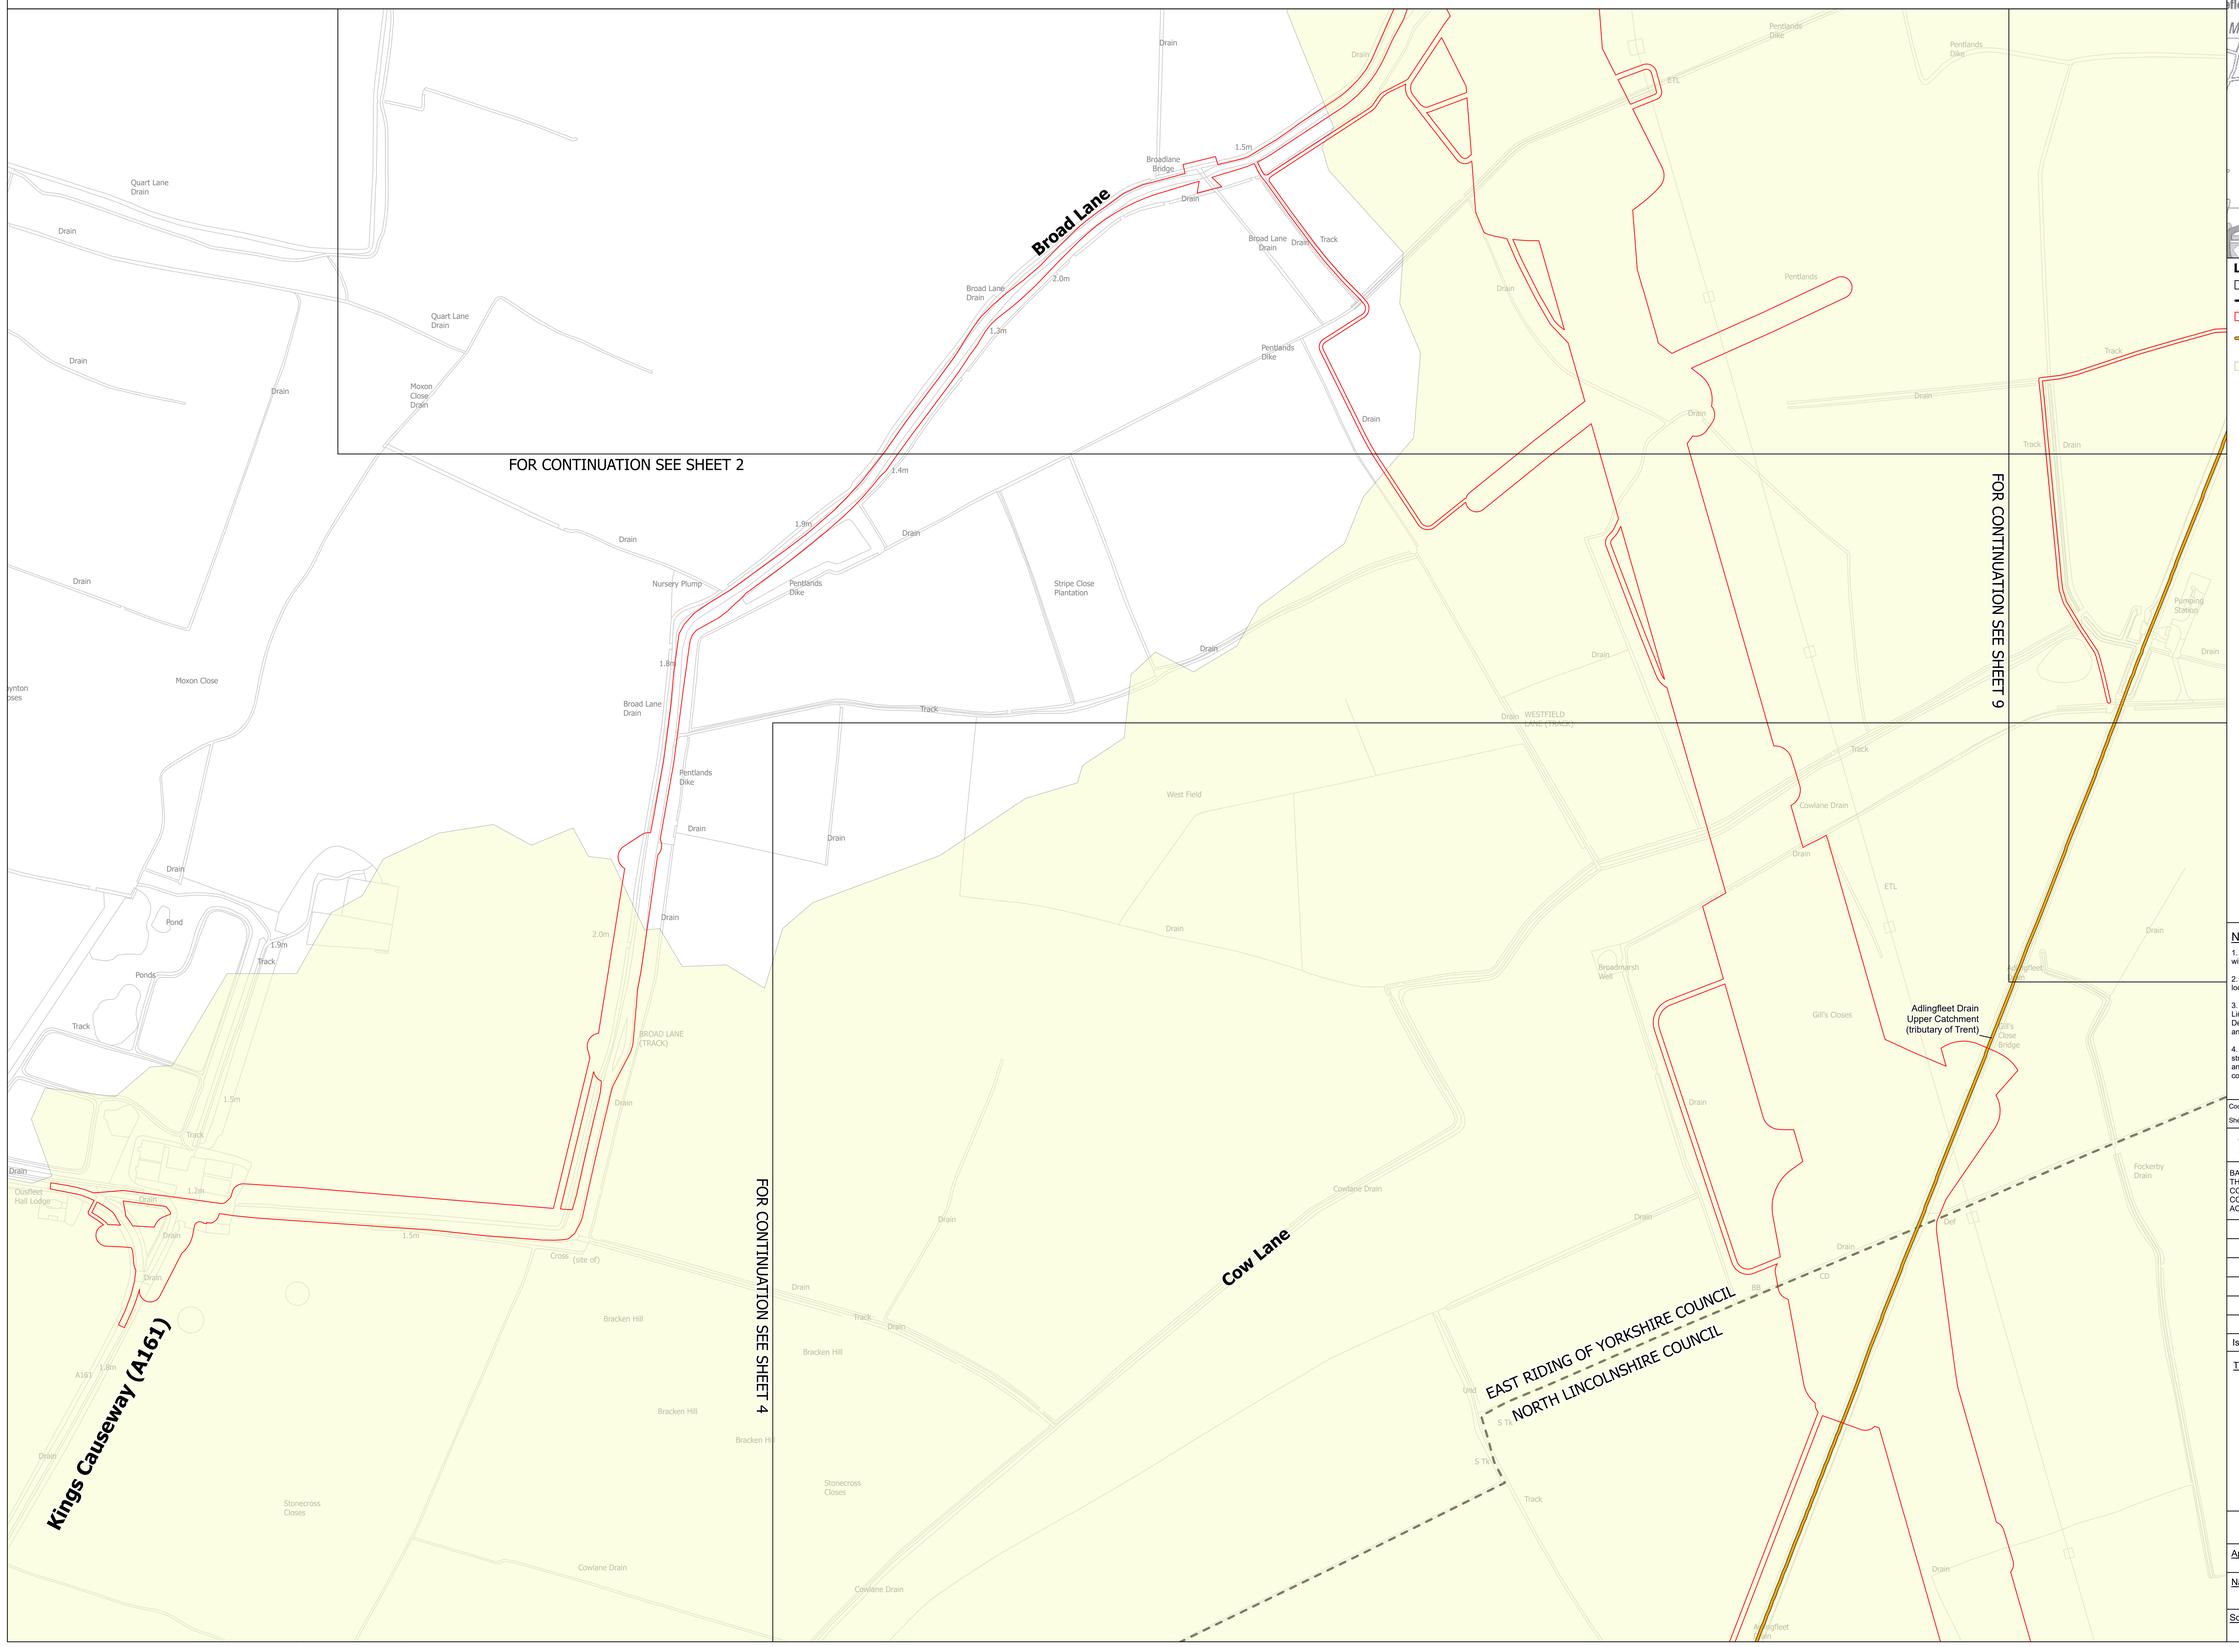

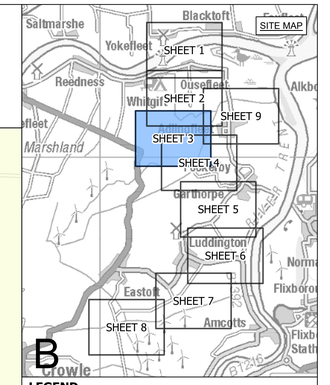

LEGEND

- SHEET INDEX CUTLINES
- LOCAL AUTHORITY BOUNDARY
- ORDER LIMITS
- ADLINGFLEET DRAIN UPPER CATCHMENT (TRIBUTARY OF TRENT) - GB104028064310
- ADLINGFLEET DRAIN UPPER CATCHMENT (TRIB OF TRENT),GB104028064310

Notes

1. This drawing is scaled at paper size A0, therefore any prints taken at smaller sizes will affect accuracy of the measurement units and should not be scaled against.

2. For additional detail on the plan suites, please refer to the 'Guide to the Plans' located in Volume 2 of the DCO Application.

3. These plans are indicative only and the Project will be located within the Order Limits. Due to the need for flexibility, National Grid will be applying for Limits of Deviation within the Order Limits and the Development Consent Order, within which any final alignment would be located.

4. The Birkhill Wood and High Marnham Substations, and associated Gantry structures do not form part of this Project. They have been shown for reference only, and are included in the Order Limits for access and to enable the overhead line connections to be constructed.

Coordinate System: British National Grid

Sheet X Centroid Coordinate: 420646 Sheet Y Centroid Coordinate: 482487

0 50 100 150 200 250 Metres

BACKGROUND MAPPING INFORMATION HAS BEEN REPRODUCED FROM THE ORDNANCE SURVEY BY PERMISSION OF ORDNANCE SURVEY OF THE CONTROLLER OF HIS MAJESTY'S STATIONERY OFFICE. © CROWN COPYRIGHT AND DATABASE RIGHTS [2026] ORDNANCE SURVEY AC0000808122.

Issue	Date	Remarks	Drawn	Checked	Approved
A	OCT 2026	FOR DCO SUBMISSION	JG	DF	CC

Title

THE NATIONAL GRID
(NORTH HUMBER TO HIGH MARNHAM) ORDER
WATER BODIES IN THE RIVER BASIN
MANAGEMENT PLAN SERIES
REGULATION 5(2)(I)(III)
SECTION B (SHEET 3 OF 9)

nationalgrid

Application Number: EN020034


National Grid Drawing Reference: NHHM-AEC-CNS-PLN-0026

Scale	Sheet Size	Sheet	Issue
1:2,500	A0	SHEET 3 OF 9	A

COPYRIGHT. NOT TO BE REPRODUCED WITHOUT THE WRITTEN PERMISSION OF NATIONAL GRID ELECTRICITY TRANSMISSION PLC
© Environment Agency copyright and/or database right 2015 & 2024. All rights reserved. Contains OS data © Crown copyright and database right 2024.

THE NATIONAL GRID (NORTH HUMBER TO HIGH MARNHAM) ORDER
WATER BODIES IN THE RIVER BASIN MANAGEMENT PLAN SERIES
REGULATION 5(2)(I)(III)
SECTION B (SHEET 4 OF 9)



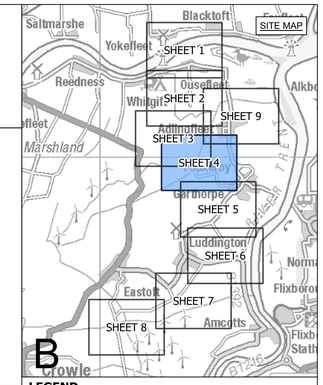

LEGEND

- SHEET INDEX CUTLINES
- LOCAL AUTHORITY BOUNDARY
- ORDER LIMITS
- ADLINGFLEET DRAIN UPPER CATCHMENT (TRIBUTARY OF TRENT) - GB104028064310
- ADLINGFLEET DRAIN UPPER CATCHMENT (TRIB OF TRENT),GB104028064310

Notes

1. This drawing is scaled at paper size A0, therefore any prints taken at smaller sizes will affect accuracy of the measurement units and should not be scaled against.

2. For additional detail on the plan suites, please refer to the 'Guide to the Plans' located in Volume 2 of the DCO Application.

3. These plans are indicative only and the Project will be located within the Order Limits. Due to the need for flexibility, National Grid will be applying for Limits of Deviation within the Order Limits and the Development Consent Order, within which any final alignment would be located.

4. The Birkhill Wood and High Marnham Substations, and associated Gantry structures do not form part of this Project. They have been shown for reference only, and are included in the Order Limits for access and to enable the overhead line connections to be constructed.

Coordinate System: British National Grid

Sheet X Centroid Coordinate: 419262 Sheet Y Centroid Coordinate: 483699

0 50 100 150 200 250 Metres

BACKGROUND MAPPING INFORMATION HAS BEEN REPRODUCED FROM THE ORDNANCE SURVEY BY PERMISSION OF ORDNANCE SURVEY OF THE CONTROLLER OF HIS MAJESTY'S STATIONERY OFFICE. © CROWN COPYRIGHT AND DATABASE RIGHTS [2026] ORDNANCE SURVEY AC0000808122.

Issue	Date	Remarks	Drawn	Checked	Approved
A	OCT 2026	FOR DCO SUBMISSION	JG	DF	CC

Title

THE NATIONAL GRID
(NORTH HUMBER TO HIGH MARNHAM) ORDER
WATER BODIES IN THE RIVER BASIN
MANAGEMENT PLAN SERIES
REGULATION 5(2)(I)(III)
SECTION B (SHEET 4 OF 9)


nationalgrid


Application Number	
EN020034	

National Grid Drawing Reference			
NHHM-AEC-CNS-PLN-0026			
Scale	Sheet Size	Sheet	Issue
1:2,500	A0	SHEET 4 OF 9	A

COPYRIGHT: NOT TO BE REPRODUCED WITHOUT THE WRITTEN PERMISSION OF NATIONAL GRID ELECTRICITY TRANSMISSION PLC
© Environment Agency copyright and/or database right 2015 & 2024. All rights reserved. Contains OS data © Crown copyright and database right 2024.

THE NATIONAL GRID (NORTH HUMBER TO HIGH MARNHAM) ORDER
WATER BODIES IN THE RIVER BASIN MANAGEMENT PLAN SERIES
REGULATION 5(2)(I)(III)
SECTION B (SHEET 5 OF 9)

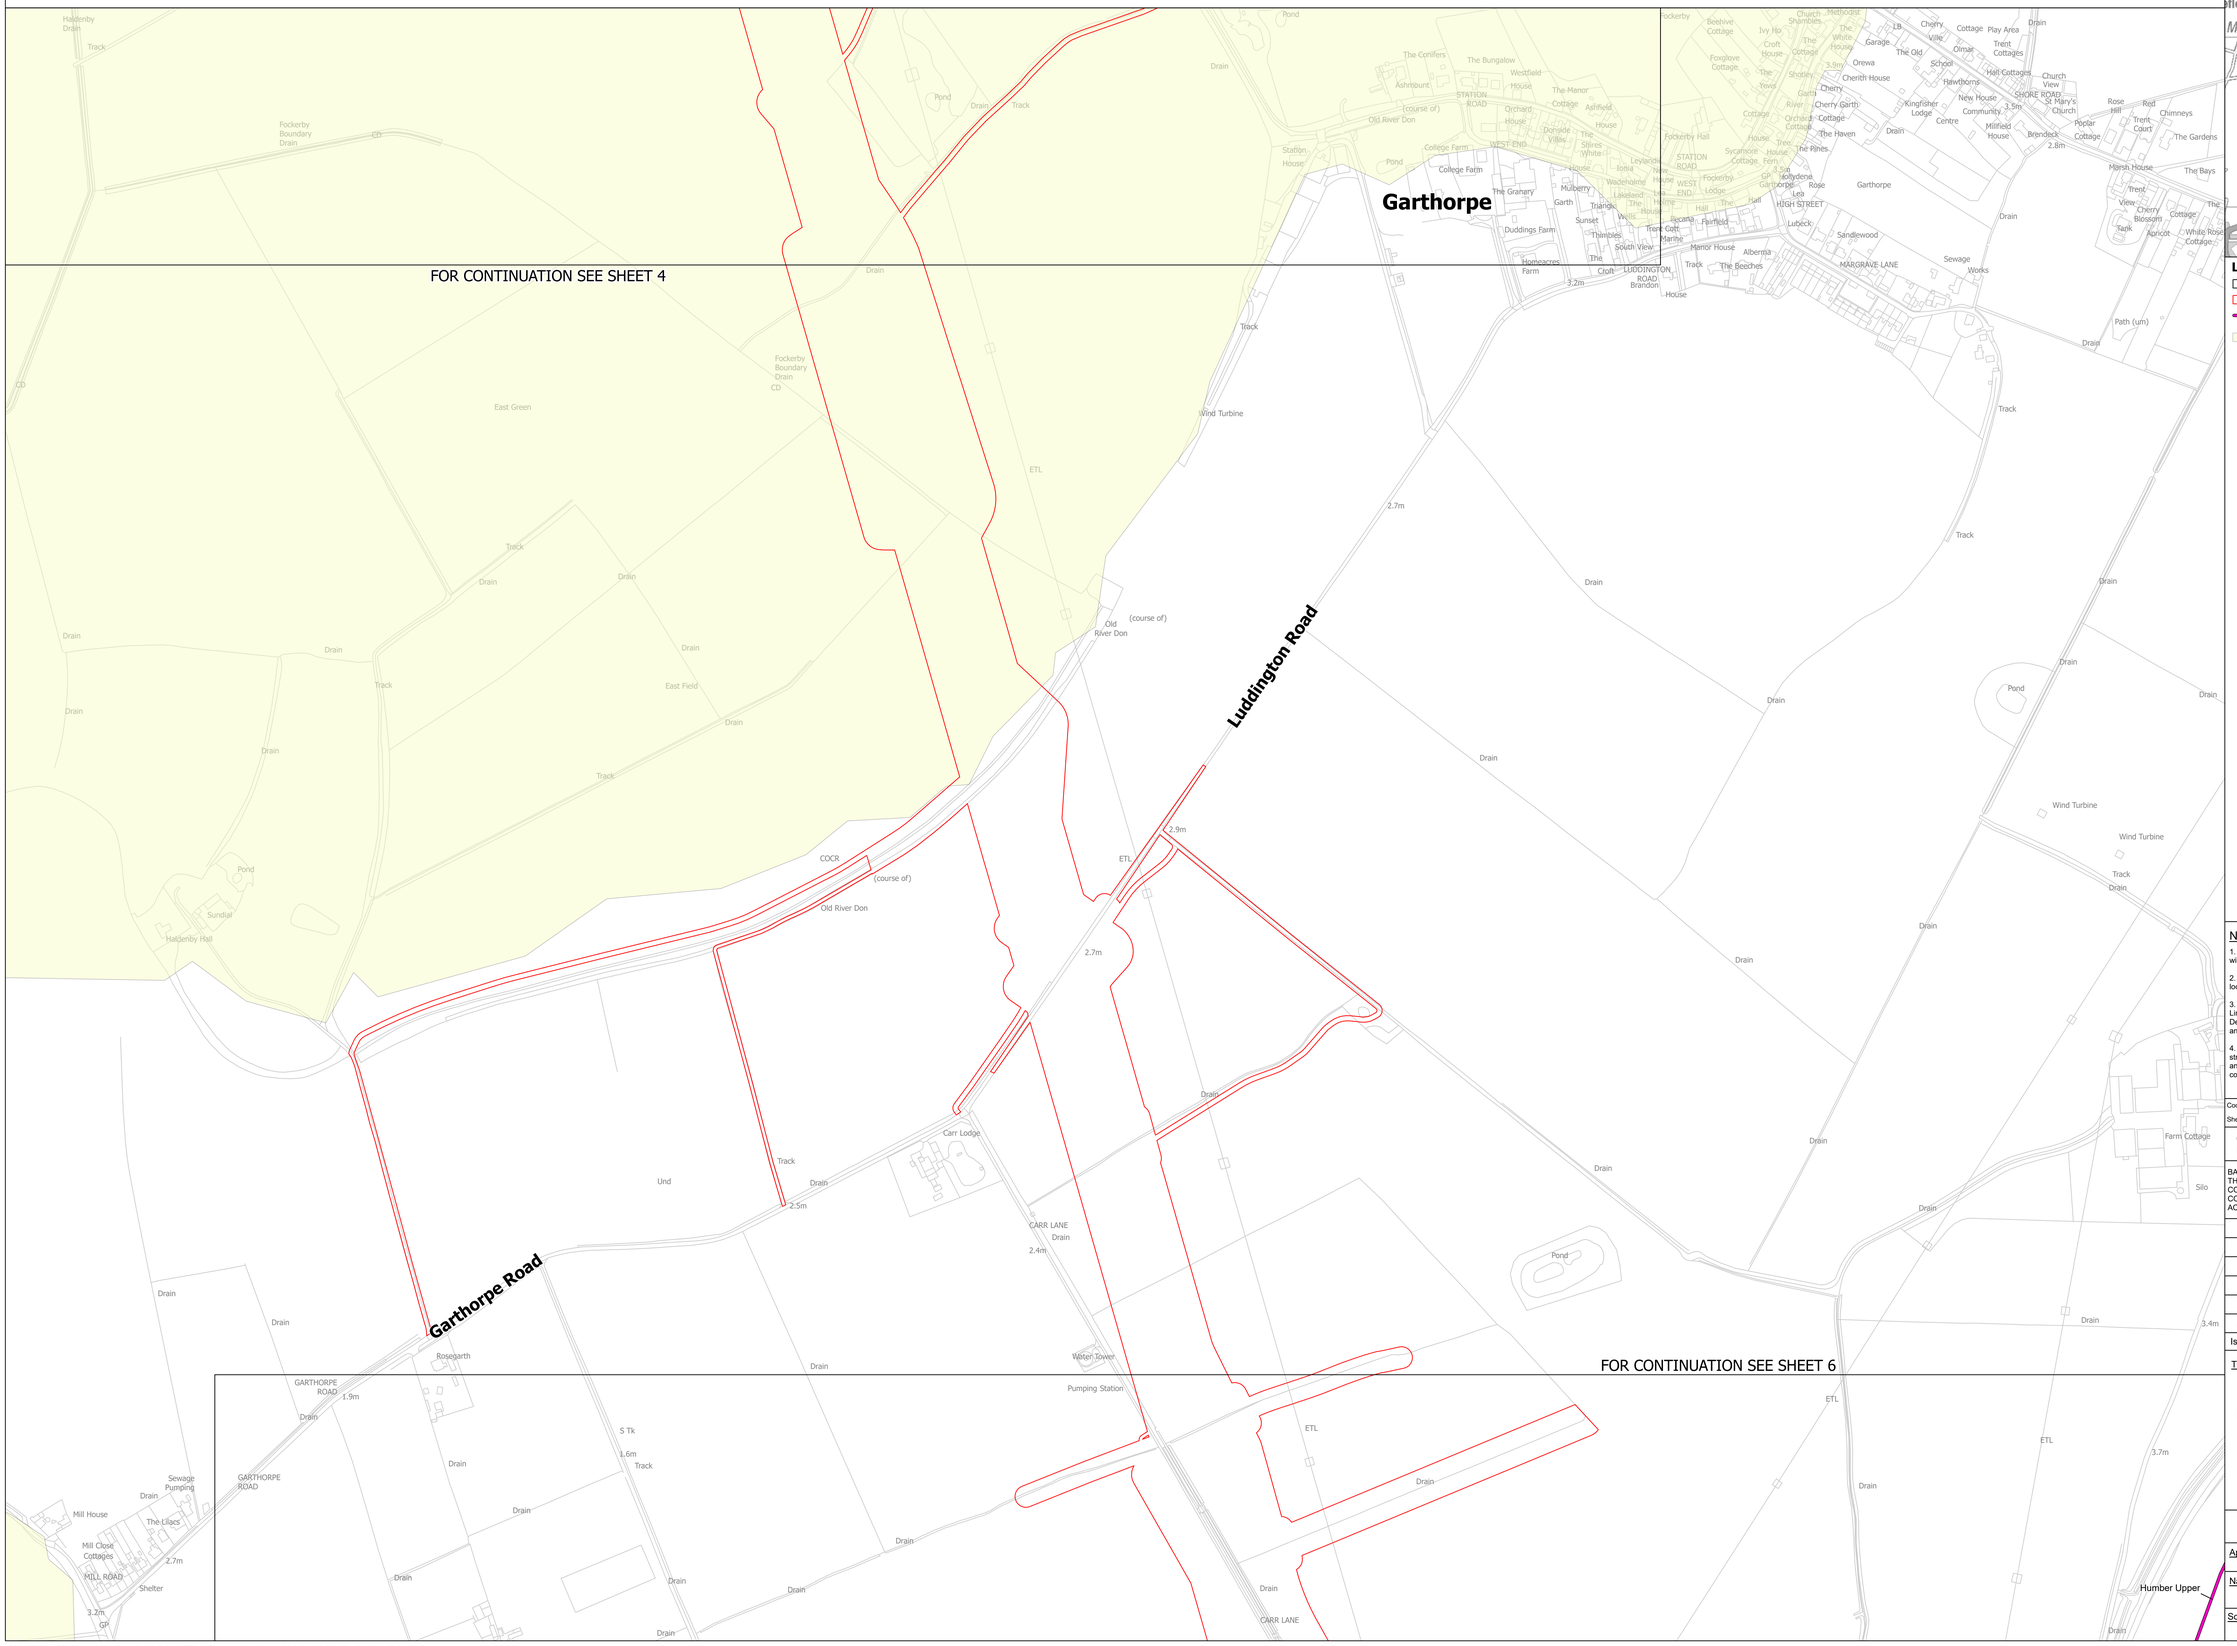

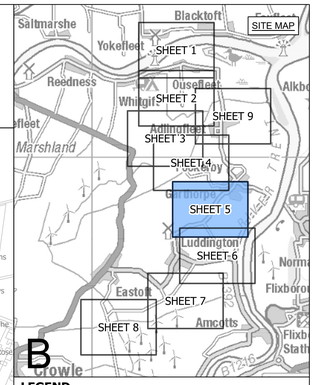

LEGEND

- SHEET INDEX CUTLINES
- ORDER LIMITS
- HUMBER UPPER - GB530402609203
- ADLINGFLEET DRAIN UPPER CATCHMENT (TRIB OF TRENT),GB104028064310

Notes

1. This drawing is scaled at paper size A0, therefore any prints taken at smaller sizes will affect accuracy of the measurement units and should not be scaled against.

2. For additional detail on the plan suites, please refer to the 'Guide to the Plans' located in Volume 2 of the DCO Application.

3. These plans are indicative only and the Project will be located within the Order Limits. Due to the need for flexibility, National Grid will be applying for Limits of Deviation within the Order Limits and the Development Consent Order, within which any final alignment would be located.

4. The Birkhill Wood and High Marnham Substations, and associated Gantry structures do not form part of this Project. They have been shown for reference only, and are included in the Order Limits for access and to enable the overhead line connections to be constructed.

Coordinate System: British National Grid

Sheet X Centroid Coordinate: 417659 Sheet Y Centroid Coordinate: 483943

0 50 100 150 200 250 Metres

BACKGROUND MAPPING INFORMATION HAS BEEN REPRODUCED FROM THE ORDNANCE SURVEY BY PERMISSION OF ORDNANCE SURVEY OF THE CONTROLLER OF HIS MAJESTY'S STATIONERY OFFICE. © CROWN COPYRIGHT AND DATABASE RIGHTS [2026] ORDNANCE SURVEY AC0000808122.

Issue	Date	Remarks	Drawn	Checked	Approved
A	OCT 2026	FOR DCO SUBMISSION	JG	DF	CC

Title

THE NATIONAL GRID
(NORTH HUMBER TO HIGH MARNHAM) ORDER
WATER BODIES IN THE RIVER BASIN
MANAGEMENT PLAN SERIES
REGULATION 5(2)(I)(III)
SECTION B (SHEET 5 OF 9)

nationalgrid


Application Number: EN020034


National Grid Drawing Reference: NHHM-AEC-CNS-PLN-0026

Scale	Sheet Size	Sheet	Issue
1:2,500	A0	SHEET 5 OF 9	A

COPYRIGHT: NOT TO BE REPRODUCED WITHOUT THE WRITTEN PERMISSION OF NATIONAL GRID ELECTRICITY TRANSMISSION PLC
© Environment Agency copyright and/or database right 2015 & 2024. All rights reserved. Contains OS data © Crown copyright and database right 2024.

THE NATIONAL GRID (NORTH HUMBER TO HIGH MARNHAM) ORDER
WATER BODIES IN THE RIVER BASIN MANAGEMENT PLAN SERIES
REGULATION 5(2)(I)(III)
SECTION B (SHEET 6 OF 9)

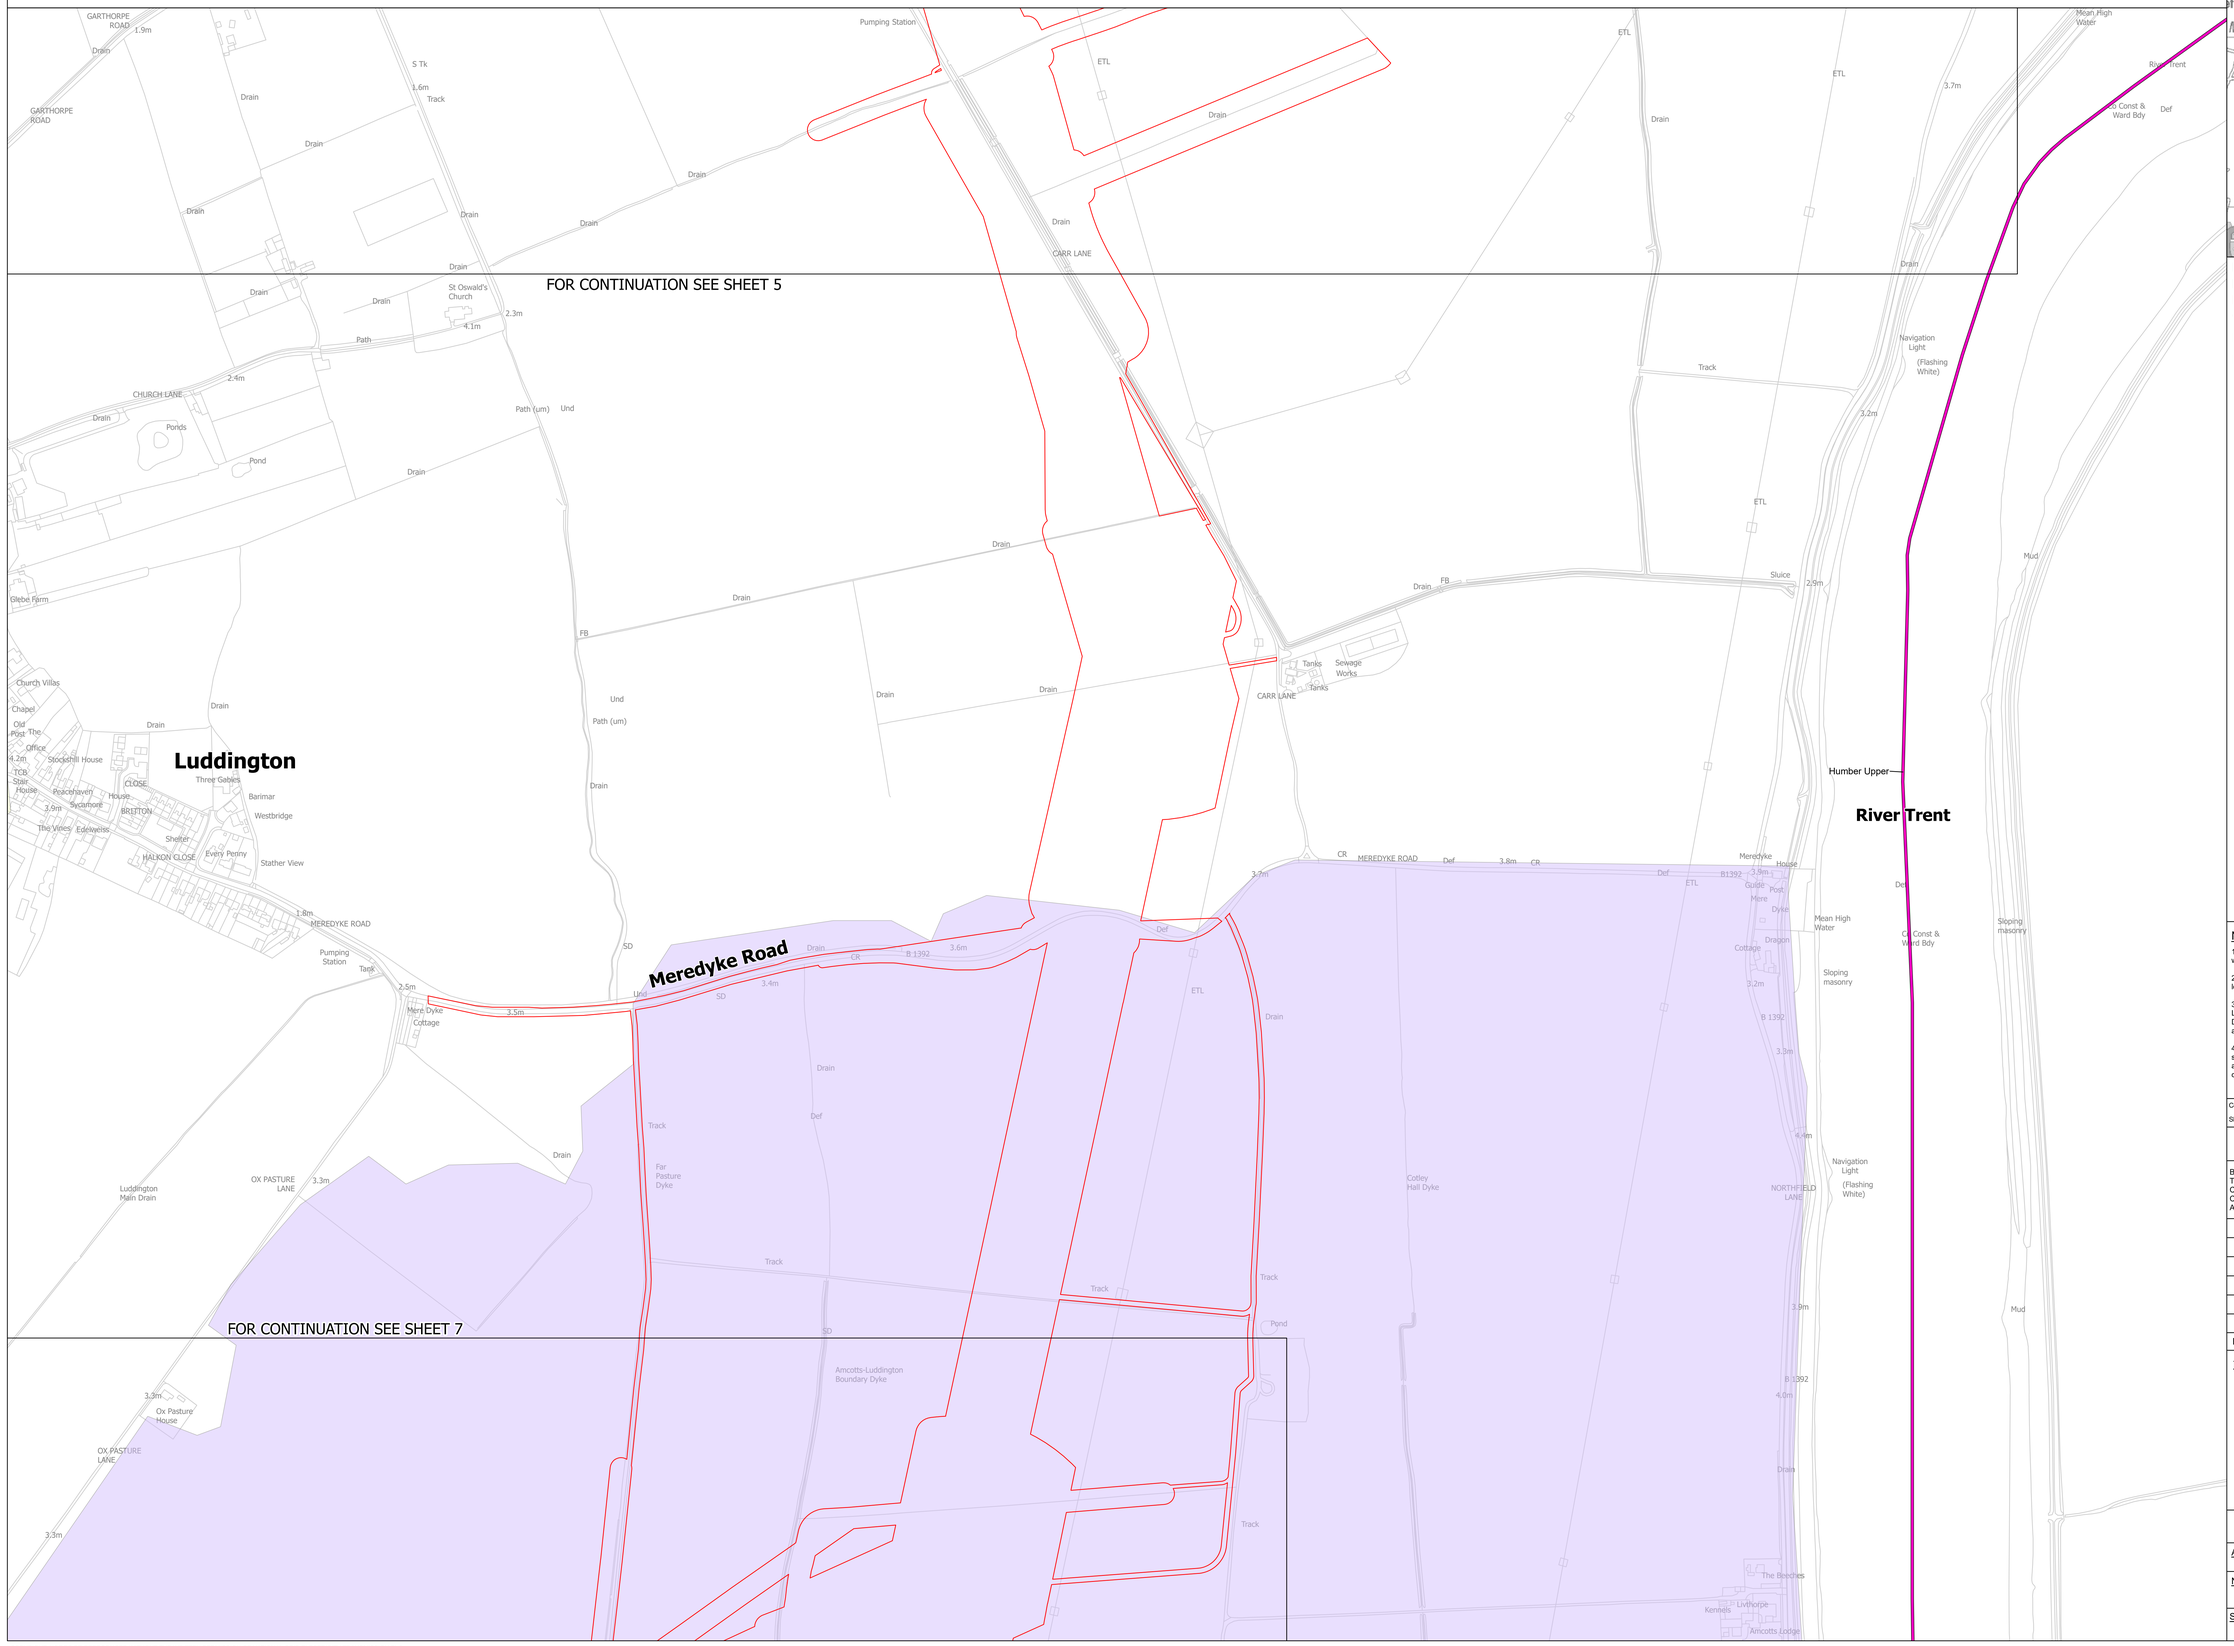

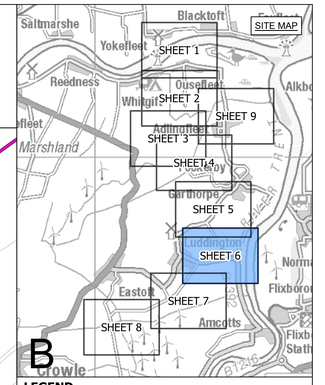

LEGEND

- SHEET INDEX CUTLINES
- ORDER LIMITS
- HUMBER UPPER - GB530402609203
- ADLINGFLEET DRAIN UPPER CATCHMENT (TRIB OF TRENT),GB104028064310
- PAUPERS DRAIN CATCHMENT (TRIB OF

Notes

1. This drawing is scaled at paper size A0, therefore any prints taken at smaller sizes will affect accuracy of the measurement units and should not be scaled against.

2. For additional detail on the plan suites, please refer to the 'Guide to the Plans' located in Volume 2 of the DCO Application.

3. These plans are indicative only and the Project will be located within the Order Limits. Due to the need for flexibility, National Grid will be applying for Limits of Deviation within the Order Limits and the Development Consent Order, within which any final alignment would be located.

4. The Birkhill Wood and High Marnham Substations, and associated Gantry structures do not form part of this Project. They have been shown for reference only, and are included in the Order Limits for access and to enable the overhead line connections to be constructed.

Coordinate System: British National Grid

Sheet X Centroid Coordinate: 416204 Sheet Y Centroid Coordinate: 483944

0 50 100 150 200 250 Metres

BACKGROUND MAPPING INFORMATION HAS BEEN REPRODUCED FROM THE ORDNANCE SURVEY BY PERMISSION OF ORDNANCE SURVEY OF THE CONTROLLER OF HIS MAJESTY'S STATIONERY OFFICE. © CROWN COPYRIGHT AND DATABASE RIGHTS [2026] ORDNANCE SURVEY AC0000808122.

Issue	Date	Remarks	Drawn	Checked	Approved
A	OCT 2026	FOR DCO SUBMISSION	JG	DF	CC

Title

THE NATIONAL GRID
(NORTH HUMBER TO HIGH MARNHAM) ORDER
WATER BODIES IN THE RIVER BASIN MANAGEMENT PLAN SERIES
REGULATION 5(2)(I)(III)
SECTION B (SHEET 6 OF 9)

nationalgrid


Application Number: EN020034


National Grid Drawing Reference: NHHM-AEC-CNS-PLN-0026

Scale	Sheet Size	Sheet	Issue
1:2,500	A0	SHEET 6 OF 9	A

COPYRIGHT. NOT TO BE REPRODUCED WITHOUT THE WRITTEN PERMISSION OF NATIONAL GRID ELECTRICITY TRANSMISSION PLC
© Environment Agency copyright and/or database right 2015 & 2024. All rights reserved. Contains OS data © Crown copyright and database right 2024.

THE NATIONAL GRID (NORTH HUMBER TO HIGH MARNHAM) ORDER
WATER BODIES IN THE RIVER BASIN MANAGEMENT PLAN SERIES
REGULATION 5(2)(I)(III)
SECTION B (SHEET 7 OF 9)

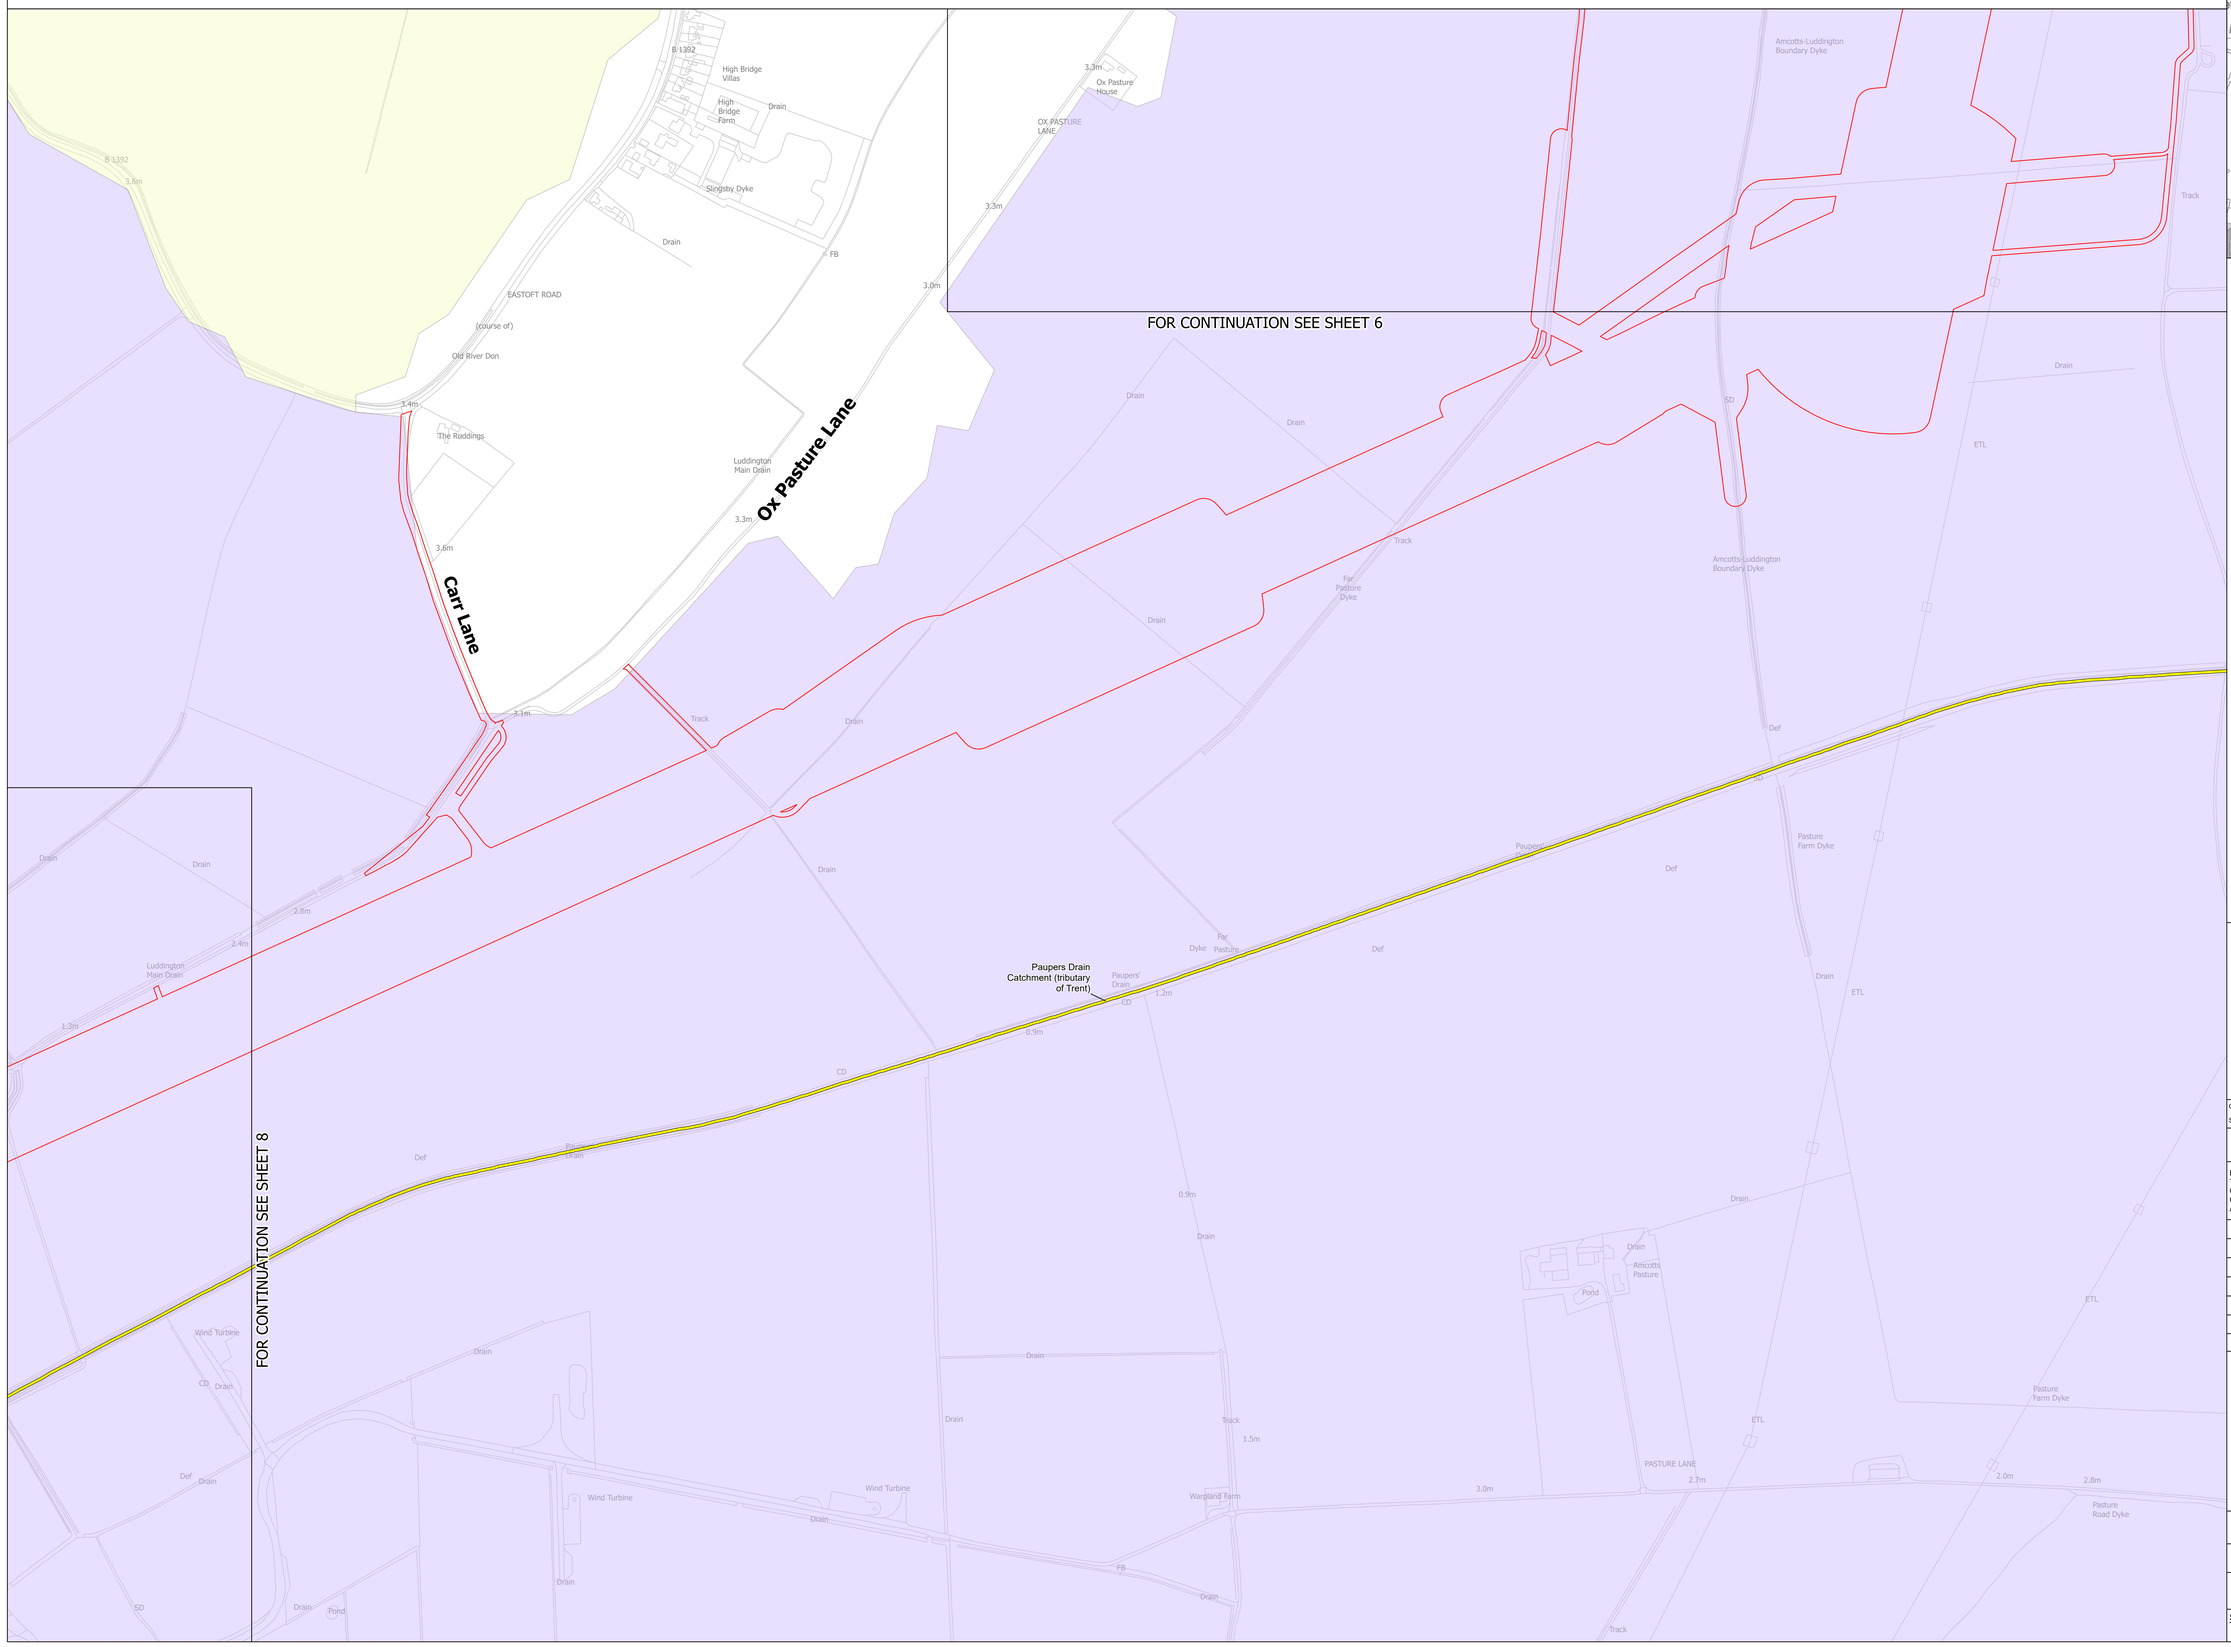

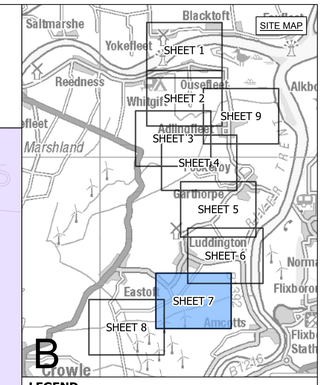

LEGEND

- SHEET INDEX CUTLINES
- ORDER LIMITS
- PAUPERS DRAIN CATCHMENT (TRIB OF TRENT) -
- ADLINGFLEET DRAIN UPPER CATCHMENT (TRIB OF TRENT),GB104028064310
- PAUPERS DRAIN CATCHMENT (TRIB OF

Notes

1. This drawing is scaled at paper size A0, therefore any prints taken at smaller sizes will affect accuracy of the measurement units and should not be scaled against.

2. For additional detail on the plan suites, please refer to the 'Guide to the Plans' located in Volume 2 of the DCO Application.

3. These plans are indicative only and the Project will be located within the Order Limits. Due to the need for flexibility, National Grid will be applying for Limits of Deviation within the Order Limits and the Development Consent Order, within which any final alignment would be located.

4. The Birkhill Wood and High Marnham Substations, and associated Gantry structures do not form part of this Project. They have been shown for reference only, and are included in the Order Limits for access and to enable the overhead line connections to be constructed.

Coordinate System: British National Grid

Sheet X Centroid Coordinate: 414978 Sheet Y Centroid Coordinate: 482313

0 50 100 150 200 250 Metres

BACKGROUND MAPPING INFORMATION HAS BEEN REPRODUCED FROM THE ORDNANCE SURVEY BY PERMISSION OF ORDNANCE SURVEY OF THE CONTROLLER OF HIS MAJESTY'S STATIONERY OFFICE © CROWN COPYRIGHT AND DATABASE RIGHTS [2026] ORDNANCE SURVEY AC0000808122.

Issue	Date	Remarks	Drawn	Checked	Approved
A	OCT 2026	FOR DCO SUBMISSION	JG	DF	CC

Title

THE NATIONAL GRID
(NORTH HUMBER TO HIGH MARNHAM) ORDER
WATER BODIES IN THE RIVER BASIN
MANAGEMENT PLAN SERIES
REGULATION 5(2)(I)(III)
SECTION B (SHEET 7 OF 9)

nationalgrid


Application Number: EN020034


National Grid Drawing Reference: NHHM-AEC-CNS-PLN-0026

Scale	Sheet Size	Sheet	Issue
1:2,500	A0	SHEET 7 OF 9	A

COPYRIGHT: NOT TO BE REPRODUCED WITHOUT THE WRITTEN PERMISSION OF NATIONAL GRID ELECTRICITY TRANSMISSION PLC
© Environment Agency copyright and/or database right 2015 & 2024. All rights reserved. Contains OS data © Crown copyright and database right 2024.

THE NATIONAL GRID (NORTH HUMBER TO HIGH MARNHAM) ORDER
WATER BODIES IN THE RIVER BASIN MANAGEMENT PLAN SERIES
REGULATION 5(2)(I)(III)
SECTION B (SHEET 8 OF 9)

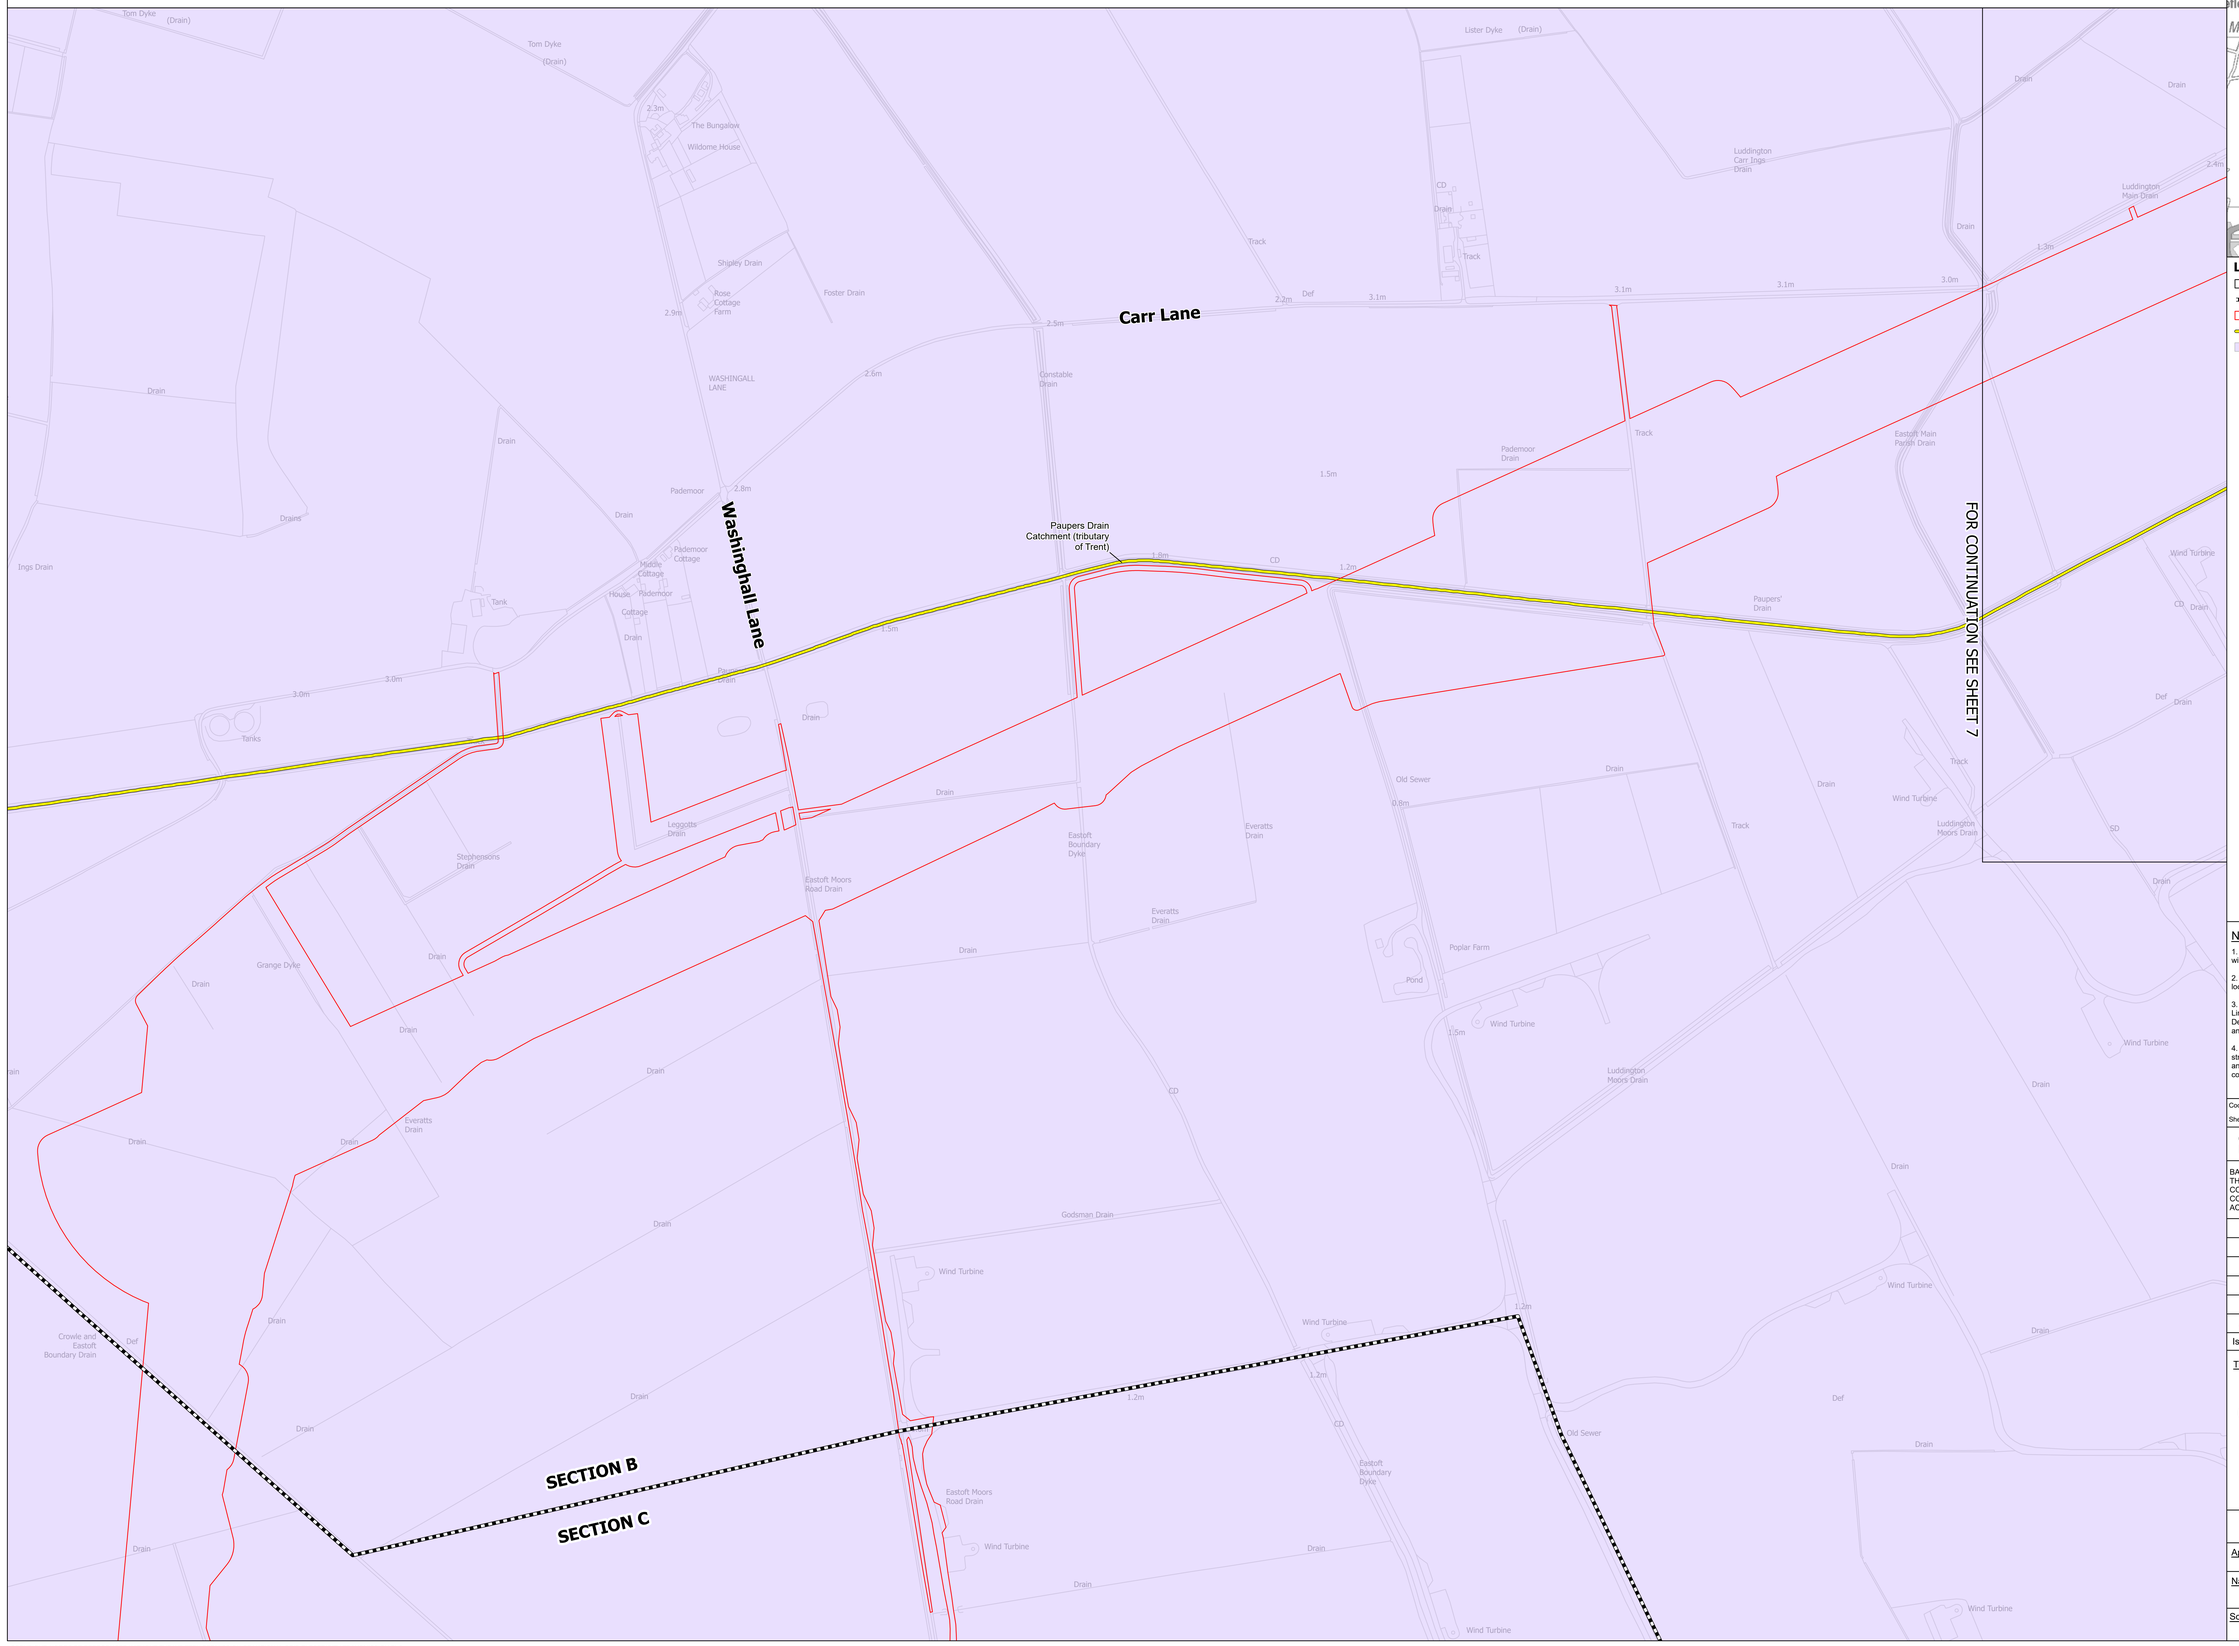

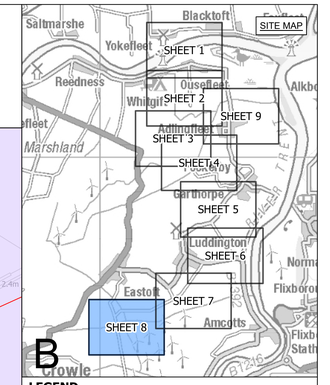

LEGEND

- SHEET INDEX CUTLINES
- ROUTE SECTION BOUNDARY
- ORDER LIMITS
- PAUPERS DRAIN CATCHMENT (TRIB OF TRENT) -
- PAUPERS DRAIN CATCHMENT (TRIB OF

Notes

1. This drawing is scaled at paper size A0, therefore any prints taken at smaller sizes will affect accuracy of the measurement units and should not be scaled against.

2. For additional detail on the plan suites, please refer to the 'Guide to the Plans' located in Volume 2 of the DCO Application.

3. These plans are indicative only and the Project will be located within the Order Limits. Due to the need for flexibility, National Grid will be applying for Limits of Deviation within the Order Limits and the Development Consent Order, within which any final alignment would be located.

4. The Birkhill Wood and High Marnham Substations, and associated Gantry structures do not form part of this Project. They have been shown for reference only, and are included in the Order Limits for access and to enable the overhead line connections to be constructed.

Coordinate System: British National Grid

Sheet X Centroid Coordinate: 414047 Sheet Y Centroid Coordinate: 480258

0 50 100 150 200 250 Metres

BACKGROUND MAPPING INFORMATION HAS BEEN REPRODUCED FROM THE ORDNANCE SURVEY BY PERMISSION OF ORDNANCE SURVEY OF THE CONTROLLER OF HIS MAJESTY'S STATIONERY OFFICE. © CROWN COPYRIGHT AND DATABASE RIGHTS [2026] ORDNANCE SURVEY AC0000808122.

Issue	Date	Remarks	Drawn	Checked	Approved
A	OCT 2026	FOR DCO SUBMISSION	JG	DF	CC

Title

THE NATIONAL GRID
(NORTH HUMBER TO HIGH MARNHAM) ORDER
WATER BODIES IN THE RIVER BASIN
MANAGEMENT PLAN SERIES
REGULATION 5(2)(I)(III)
SECTION B (SHEET 8 OF 9)

nationalgrid


Application Number: EN020034


National Grid Drawing Reference: NHHM-AEC-CNS-PLN-0026

Scale	Sheet Size	Sheet	Issue
1:2,500	A0	SHEET 8 OF 9	A

COPYRIGHT: NOT TO BE REPRODUCED WITHOUT THE WRITTEN PERMISSION OF NATIONAL GRID ELECTRICITY TRANSMISSION PLC
© Environment Agency copyright and/or database right 2015 & 2024. All rights reserved. Contains OS data © Crown copyright and database right 2024.

THE NATIONAL GRID (NORTH HUMBER TO HIGH MARNHAM) ORDER
WATER BODIES IN THE RIVER BASIN MANAGEMENT PLAN SERIES
REGULATION 5(2)(I)(III)
SECTION B (SHEET 9 OF 9)

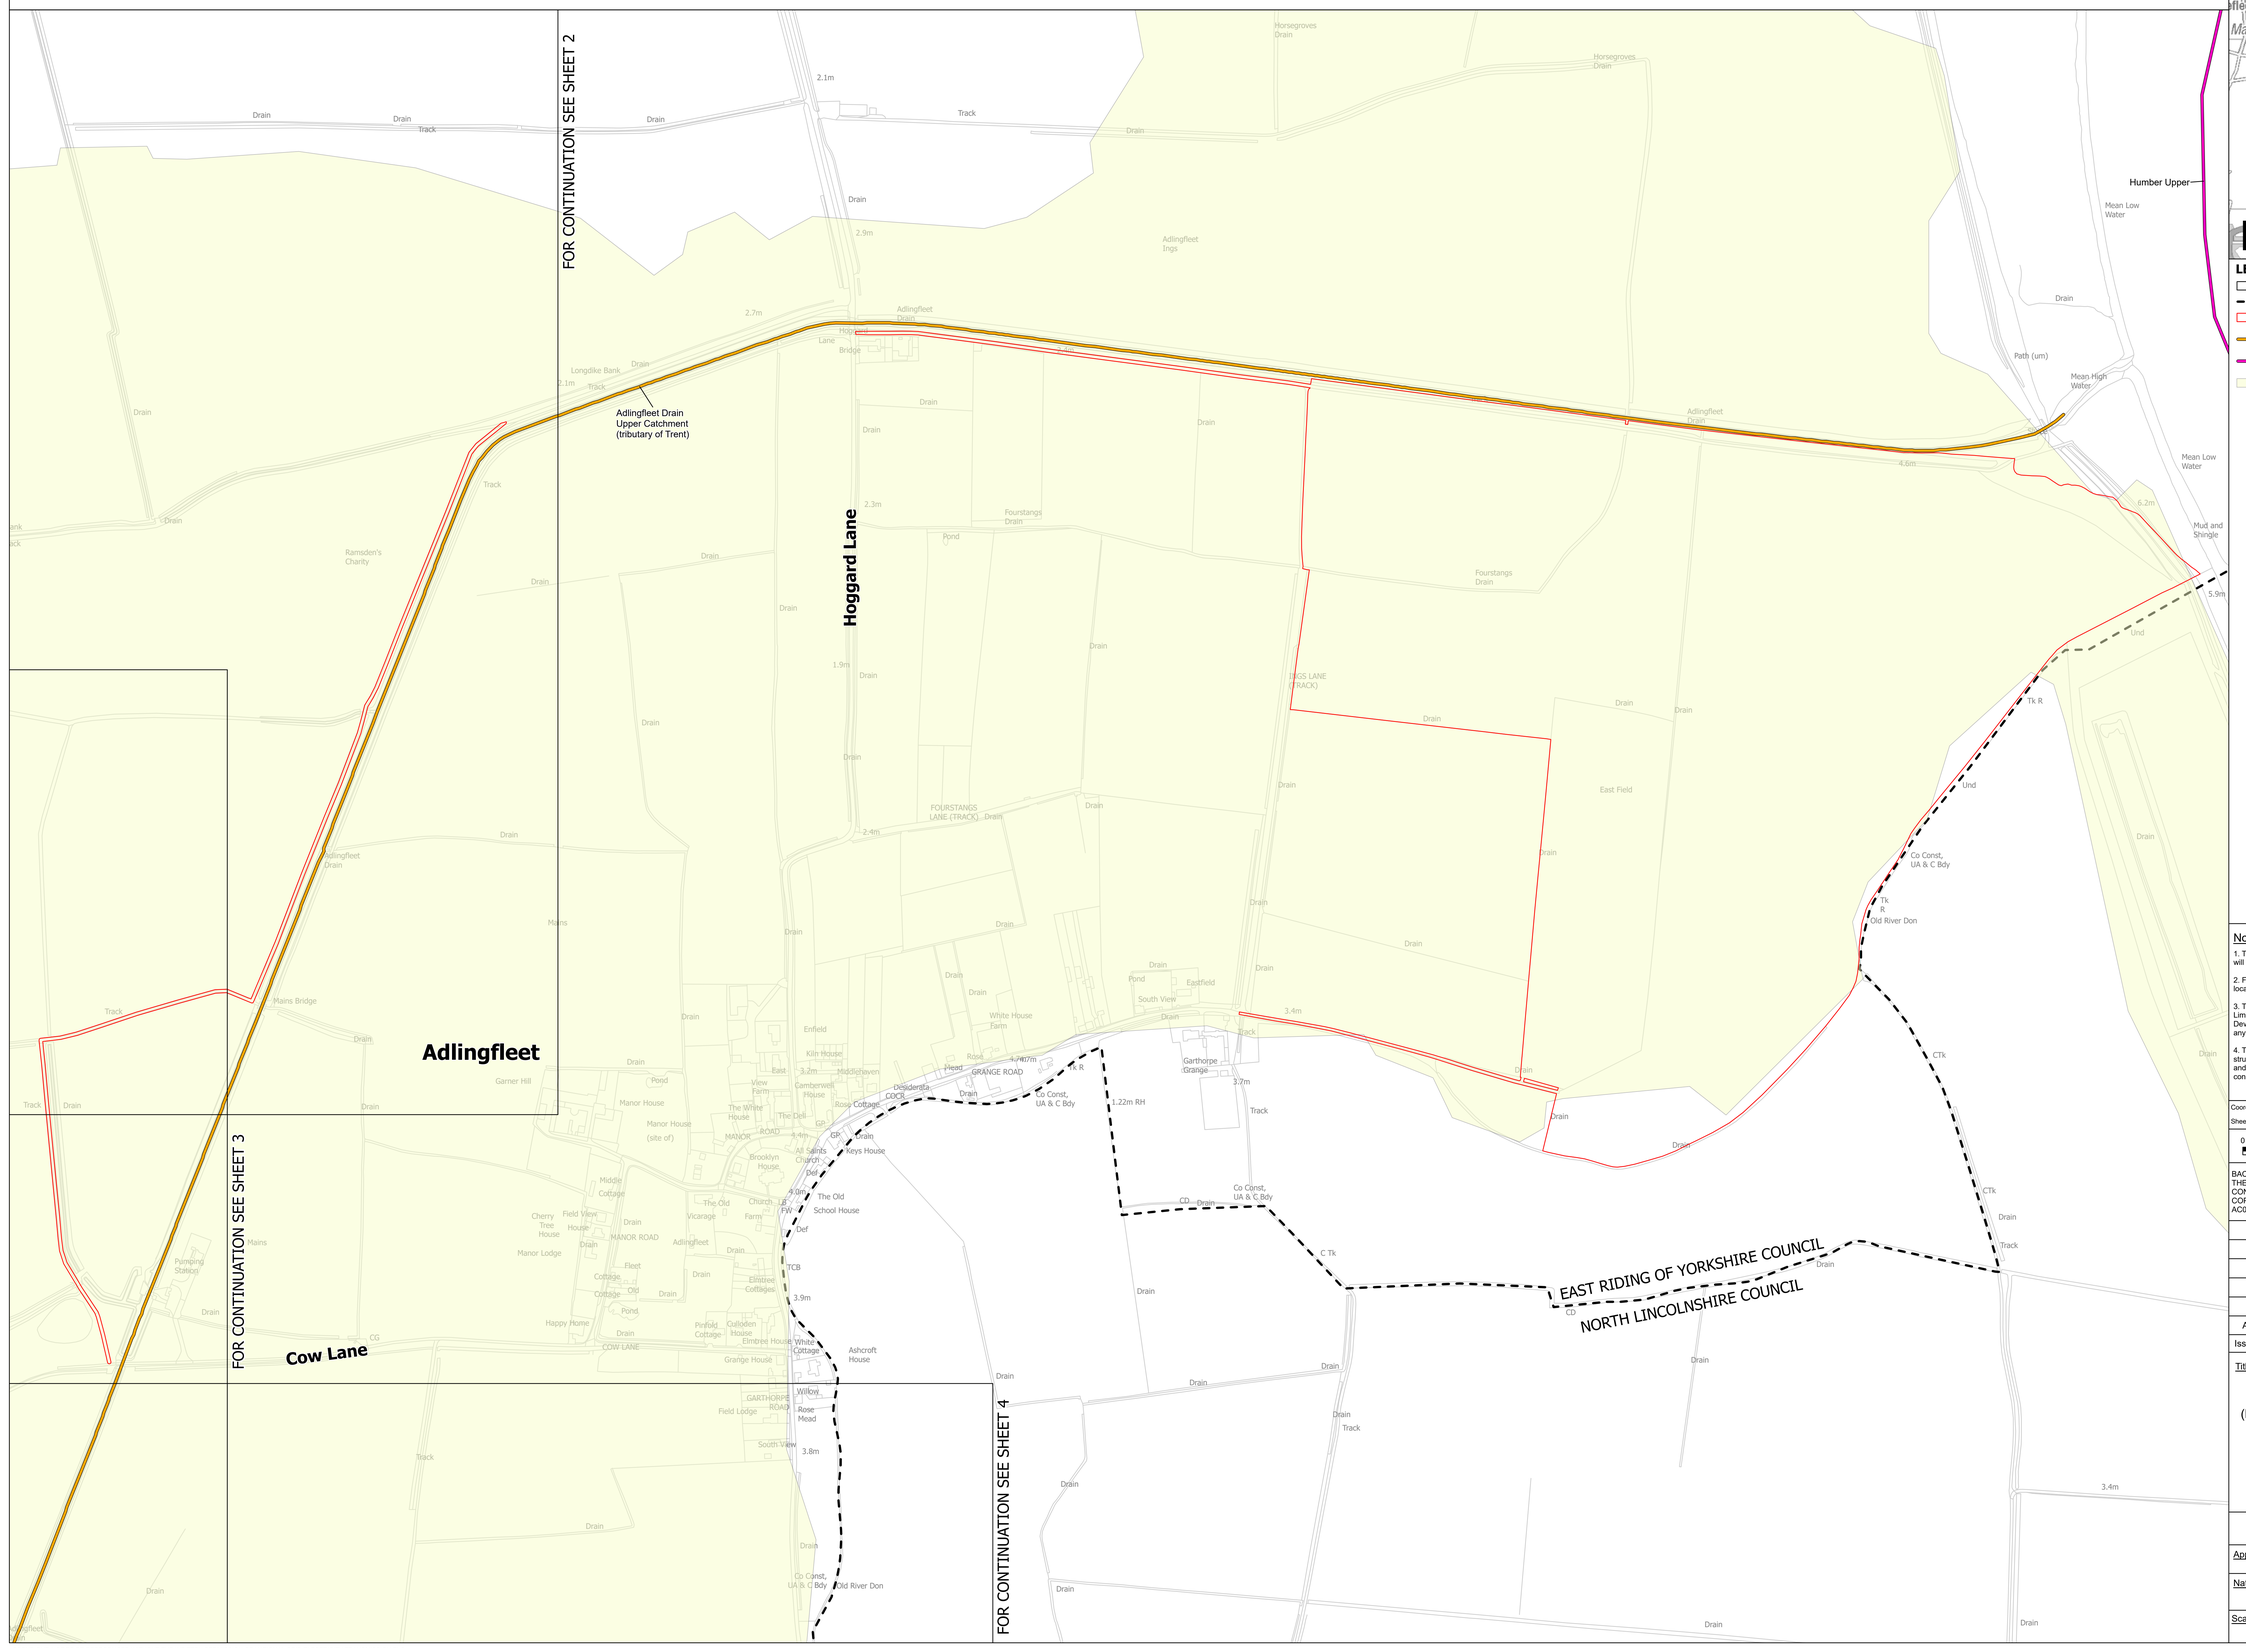

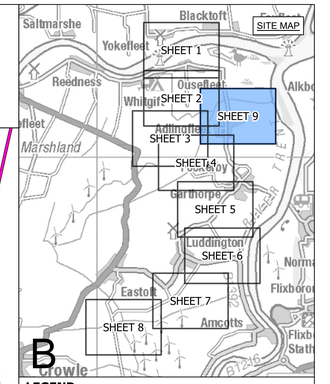

LEGEND

- SHEET INDEX CUTLINES
- LOCAL AUTHORITY BOUNDARY
- ORDER LIMITS
- ADLINGFLEET DRAIN UPPER CATCHMENT (TRIBUTARY OF TRENT) - GB104028064310
- HUMBER UPPER - GB530402609203
- ADLINGFLEET DRAIN UPPER CATCHMENT (TRIB OF TRENT),GB104028064310

Notes

1. This drawing is scaled at paper size A0, therefore any prints taken at smaller sizes will affect accuracy of the measurement units and should not be scaled against.

2. For additional detail on the plan suites, please refer to the 'Guide to the Plans' located in Volume 2 of the DCO Application.

3. These plans are indicative only and the Project will be located within the Order Limits. Due to the need for flexibility, National Grid will be applying for Limits of Deviation within the Order Limits and the Development Consent Order, within which any final alignment would be located.

4. The Birkhill Wood and High Marnham Substations, and associated Gantry structures do not form part of this Project. They have been shown for reference only, and are included in the Order Limits for access and to enable the overhead line connections to be constructed.

Coordinate System: British National Grid

Sheet X Centroid Coordinate: 421407 Sheet Y Centroid Coordinate: 484797

0 50 100 150 200 250 Metres

BACKGROUND MAPPING INFORMATION HAS BEEN REPRODUCED FROM THE ORDNANCE SURVEY BY PERMISSION OF ORDNANCE SURVEY OF THE CONTROLLER OF HIS MAJESTY'S STATIONERY OFFICE. © CROWN COPYRIGHT AND DATABASE RIGHTS [2026] ORDNANCE SURVEY AC0000808122.

Issue	Date	Remarks	Drawn	Checked	Approved
A	OCT 2026	FOR DCO SUBMISSION	JG	DF	CC

Title

THE NATIONAL GRID
(NORTH HUMBER TO HIGH MARNHAM) ORDER
WATER BODIES IN THE RIVER BASIN
MANAGEMENT PLAN SERIES
REGULATION 5(2)(I)(III)
SECTION B (SHEET 9 OF 9)

nationalgrid

Application Number: EN020034

National Grid Drawing Reference: NHHM-AEC-CNS-PLN-0026

Scale	Sheet Size	Sheet	Issue
1:2,500	A0	SHEET 9 OF 9	A

COPYRIGHT: NOT TO BE REPRODUCED WITHOUT THE WRITTEN PERMISSION OF NATIONAL GRID ELECTRICITY TRANSMISSION PLC
© Environment Agency copyright and/or database right 2015 & 2024. All rights reserved. Contains OS data © Crown copyright and database right 2024.