The Great Grid Upgrade

North Humber to High Marnham

NHHM-LSTC-ENG-PLN-0024

North Humber to High Marnham

Volume 2: Plans, Drawings and Sections

Document 2.5 Traffic Regulation Order Plans - Section A

Final Issue A

October 2026

Planning Inspectorate Reference: EN020034

Infrastructure Planning (Applications: Prescribed Forms and Procedure) Regulations 2009 Regulation 5(2)(o)

nationalgrid

THE NATIONAL GRID (NORTH HUMBER TO HIGH MARNHAM) ORDER
TRAFFIC REGULATION ORDER KEY PLAN
REGULATION 5(2)(o)
SECTION A (SHEET 1 OF 1)

SHEET 1
SHEET 2
SHEET 3
SHEET 4
SHEET 5
SHEET 6
SHEET 7
SHEET 8
SHEET 9
SHEET 10
SHEET 11
SHEET 12
SHEET 13
SHEET 14
SHEET 15
SHEET 16

SECTION A
SECTION B

EAST RIDING OF YORKSHIRE COUNCIL
NORTH LINCOLNSHIRE COUNCIL

SITE MAP

A
B
C
D
E
F

LEGEND

- SHEET INDEX
- ROUTE SECTION BOUNDARY
- LOCAL AUTHORITY BOUNDARY
- ORDER LIMITS

Notes

1. This drawing is scaled at paper size A0, therefore any prints taken at smaller sizes will affect accuracy of the measurement units and should not be scaled against.

2. For additional detail on the plan suites, please refer to the 'Guide to the Plans' located in Volume 2 of the DCO Application.

3. These plans are indicative only and the Project will be located within the Order Limits. Due to the need for flexibility, National Grid will be applying for Limits of Deviation within the Order Limits and the Development Consent Order, within which any final alignment would be located.

4. The Birkhill Wood and High Marnham Substations, and associated Gantry structures do not form part of this Project. They have been shown for reference only, and are included in the Order Limits for access and to enable the overhead line connections to be constructed.

5. These plans should be read in conjunction with the Schedule of the Development Consent Order 'Traffic Regulation Orders'.

Coordinate System: British National Grid

Sheet X Centroid Coordinate: 430352 Sheet Y Centroid Coordinate: 493400

0 500 1,000 1,500 2,000 2,500 Metres

BACKGROUND MAPPING INFORMATION HAS BEEN REPRODUCED FROM THE ORDNANCE SURVEY BY PERMISSION OF ORDNANCE SURVEY OF THE CONTROLLER OF HIS MAJESTY'S STATIONERY OFFICE. CROWN COPYRIGHT ORDNANCE SURVEY ©. BLUESKY INTERNATIONAL LTD ©. NATIONAL GRID ELECTRICITY - 100024241.

Issue	Date	Remarks	Drawn	Checked	Approved
A	OCT 2026	FOR DCO SUBMISSION	TW	TF	CJ

Title

THE NATIONAL GRID
(NORTH HUMBER TO HIGH MARNHAM) ORDER
TRAFFIC REGULATION ORDER KEY PLAN
REGULATION 5(2)(o)
SECTION A (SHEET 1 OF 1)

nationalgrid

Application Number
EN020034

National Grid Drawing Reference
NHHM-LSTC-ENG-PLN-0024


Scale	Sheet Size	Sheet	Issue
1:23,000	A0	SHEET 1 OF 1	A

A

COPYRIGHT. NOT TO BE REPRODUCED WITHOUT THE WRITTEN PERMISSION OF NATIONAL GRID ELECTRICITY TRANSMISSION PLC

THE NATIONAL GRID (NORTH HUMBER TO HIGH MARNHAM) ORDER
TRAFFIC REGULATION ORDER KEY PLAN WITH DETAILS
REGULATION 5(2)(o)
SECTION A (SHEET 1 OF 1)



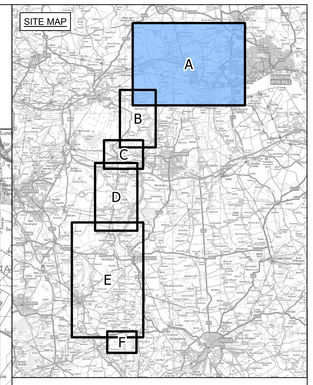

LEGEND

- ROUTE SECTION BOUNDARY
- LOCAL AUTHORITY BOUNDARY
- ORDER LIMITS

TRAFFIC REGULATION ORDER

- START/END POINT OF TRAFFIC REGULATION ORDER
- TRAFFIC REGULATION ORDER
- TRO-X-XXX EXAMPLE REFERENCE FOR TRAFFIC REGULATION ORDER

Notes

1. This drawing is scaled at paper size A0, therefore any prints taken at smaller sizes will affect accuracy of the measurement units and should not be scaled against.

2. For additional detail on the plan suites, please refer to the 'Guide to the Plans' located in Volume 2 of the DCO Application.

3. These plans are indicative only and the Project will be located within the Order Limits. Due to the need for flexibility, National Grid will be applying for Limits of Deviation within the Order Limits and the Development Consent Order, within which any final alignment would be located.

4. The Birkhill Wood and High Marnham Substations, and associated Gantry structures do not form part of this Project. They have been shown for reference only, and are included in the Order Limits for access and to enable the overhead line connections to be constructed.

5. These plans should be read in conjunction with the Schedule of the Development Consent Order 'Traffic Regulation Orders'.

Coordinate System: British National Grid

Sheet X Centroid Coordinate: 430352 Sheet Y Centroid Coordinate: 493400

0 500 1,000 1,500 2,000 2,500 Metres

BACKGROUND MAPPING INFORMATION HAS BEEN REPRODUCED FROM THE ORDNANCE SURVEY BY PERMISSION OF ORDNANCE SURVEY OF THE CONTROLLER OF HIS MAJESTY'S STATIONERY OFFICE. CROWN COPYRIGHT ORDNANCE SURVEY ©. BLUESKY INTERNATIONAL LTD ©. NATIONAL GRID ELECTRICITY - 100024241.

Issue	Date	Remarks	Drawn	Checked	Approved
A	OCT 2026	FOR DCO SUBMISSION	TW	TF	CJ

Title

THE NATIONAL GRID
(NORTH HUMBER TO HIGH MARNHAM) ORDER
TRAFFIC REGULATION ORDER
KEY PLAN WITH DETAILS
REGULATION 5(2)(o)
SECTION A (SHEET 1 OF 1)

nationalgrid

Application Number
EN020034

National Grid Drawing Reference
NHHM-LSTC-ENG-PLN-0024


Scale	Sheet Size	Sheet	Issue
1:23,000	A0	SHEET 1 OF 1	A

A

COPYRIGHT. NOT TO BE REPRODUCED WITHOUT THE WRITTEN PERMISSION OF NATIONAL GRID ELECTRICITY TRANSMISSION PLC

THE NATIONAL GRID (NORTH HUMBER TO HIGH MARNHAM) ORDER
TRAFFIC REGULATION ORDER PLAN SERIES
REGULATION 5(2)(o)
SECTION A (SHEET 1 OF 16)

SITE MAP

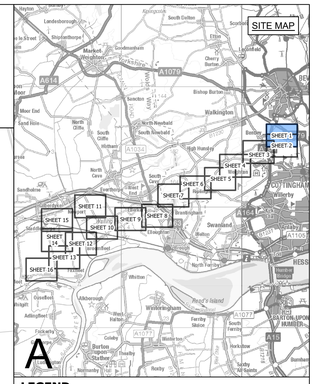

LEGEND

- SHEET INDEX CUTLINES
- ROUTE SECTION BOUNDARY
- ORDER LIMITS

TRAFFIC REGULATION ORDER

- START/END POINT OF TRAFFIC REGULATION ORDER
- TRAFFIC REGULATION ORDER
- TRO-X-XXX EXAMPLE REFERENCE FOR TRAFFIC REGULATION ORDER

Notes

1. This drawing is scaled at paper size A0, therefore any prints taken at smaller sizes will affect accuracy of the measurement units and should not be scaled against.

2. For additional detail on the plan suites, please refer to the 'Guide to the Plans' located in Volume 2 of the DCO Application.

3. These plans are indicative only and the Project will be located within the Order Limits. Due to the need for flexibility, National Grid will be applying for Limits of Deviation within the Order Limits and the Development Consent Order, within which any final alignment would be located.

4. The Birkhill Wood and High Marnham Substations, and associated Gantry structures do not form part of this Project. They have been shown for reference only, and are included in the Order Limits for access and to enable the overhead line connections to be constructed.

5. These plans should be read in conjunction with the Schedule of the Development Consent Order 'Traffic Regulation Orders'.

Coordinate System: British National Grid

Sheet X Centroid Coordinate: 435949 Sheet Y Centroid Coordinate: 503328

0 50 100 150 200 250 Metres

BACKGROUND MAPPING INFORMATION HAS BEEN REPRODUCED FROM THE ORDNANCE SURVEY BY PERMISSION OF ORDNANCE SURVEY OF THE CONTROLLER OF HIS MAJESTY'S STATIONERY OFFICE. © CROWN COPYRIGHT AND DATABASE RIGHTS [2026] ORDNANCE SURVEY AC0000808122.

Issue	Date	Remarks	Drawn	Checked	Approved
A	OCT 2026	FOR DCO SUBMISSION	TW	TF	CJ

Title

THE NATIONAL GRID
(NORTH HUMBER TO HIGH MARNHAM) ORDER
TRAFFIC REGULATION ORDER PLAN SERIES
REGULATION 5(2)(o)
SECTION A (SHEET 1 OF 16)

nationalgrid


Application Number: EN020034

National Grid Drawing Reference: NHHM-LSTC-ENG-PLN-0024


Scale	Sheet Size	Sheet	Issue
1:2,500	A0	SHEET 1 OF 16	A

COPYRIGHT: NOT TO BE REPRODUCED WITHOUT THE WRITTEN PERMISSION OF NATIONAL GRID ELECTRICITY TRANSMISSION PLC

THE NATIONAL GRID (NORTH HUMBER TO HIGH MARNHAM) ORDER
TRAFFIC REGULATION ORDER PLAN SERIES
REGULATION 5(2)(o)
SECTION A (SHEET 2 OF 16)

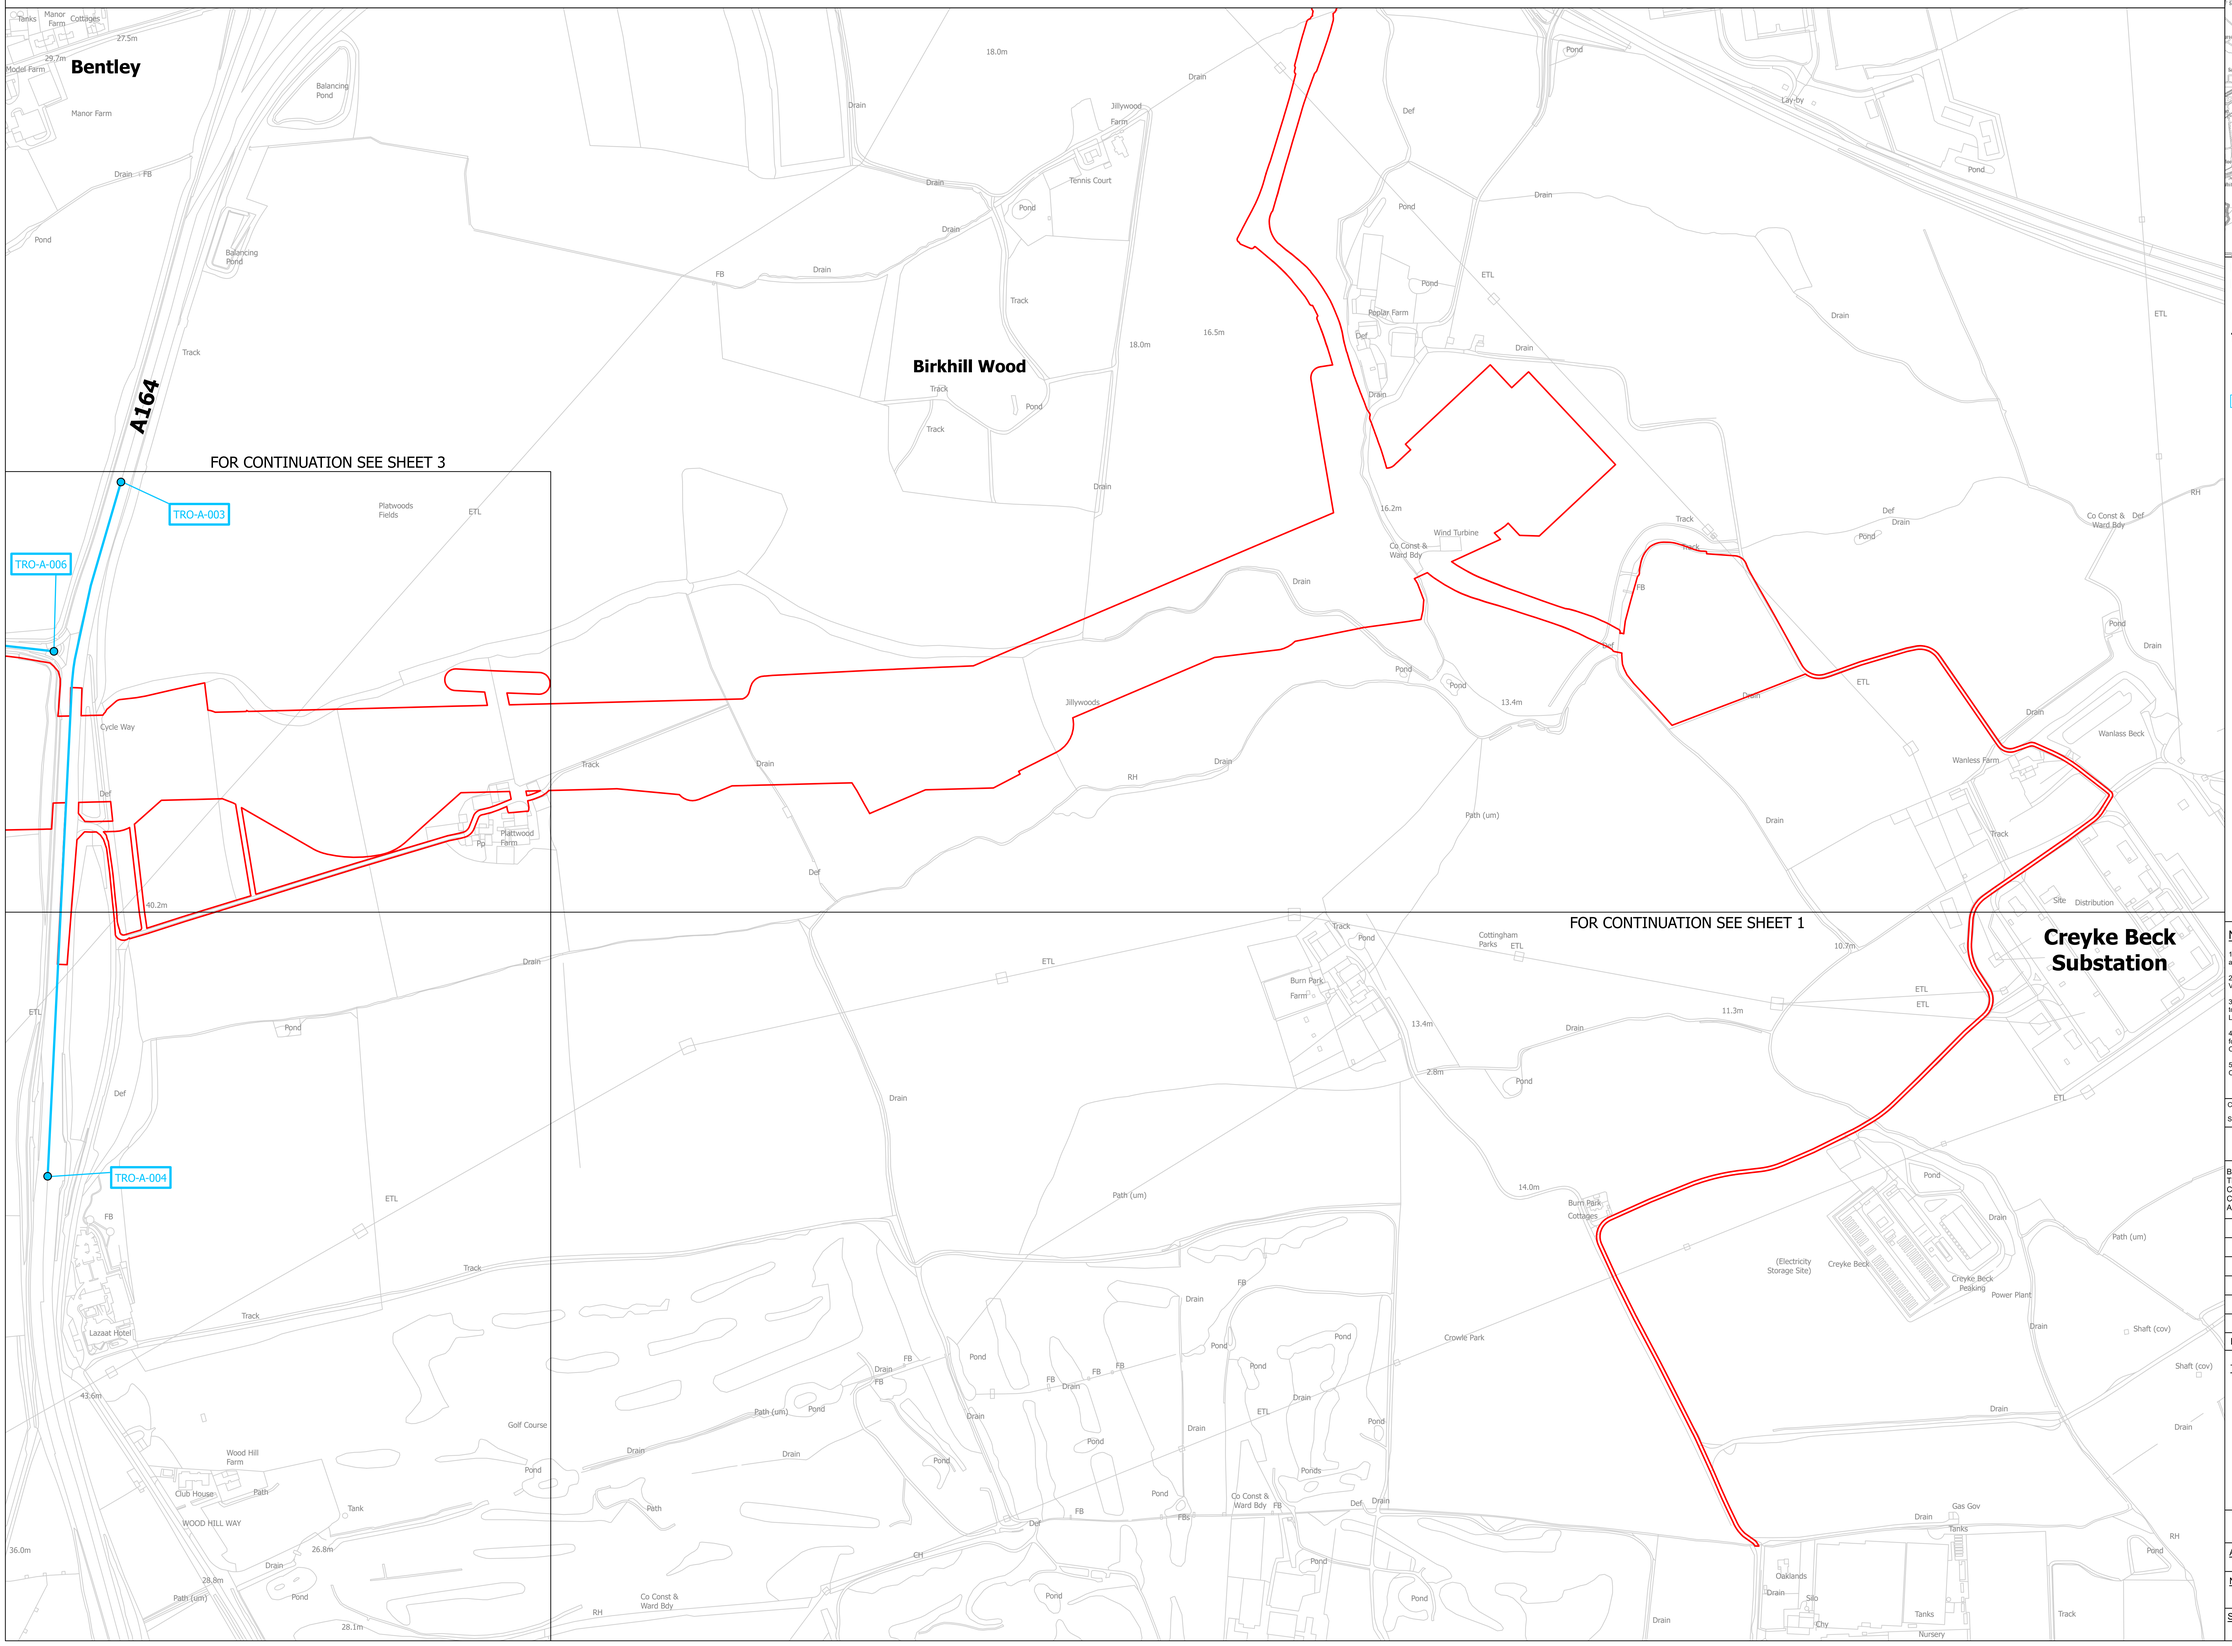

SITE MAP

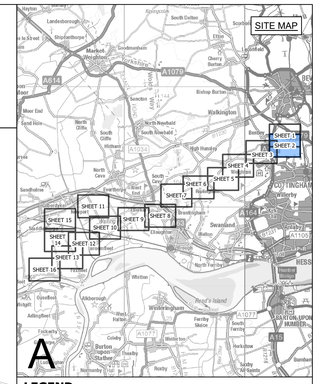

LEGEND

- SHEET INDEX CUTLINES
- ROUTE SECTION BOUNDARY
- ORDER LIMITS

TRAFFIC REGULATION ORDER

- START/END POINT OF TRAFFIC REGULATION ORDER
- TRAFFIC REGULATION ORDER
- TRO-X-XXX EXAMPLE REFERENCE FOR TRAFFIC REGULATION ORDER

Notes

1. This drawing is scaled at paper size A0, therefore any prints taken at smaller sizes will affect accuracy of the measurement units and should not be scaled against.
2. For additional detail on the plan suites, please refer to the 'Guide to the Plans' located in Volume 2 of the DCO Application.
3. These plans are indicative only and the Project will be located within the Order Limits. Due to the need for flexibility, National Grid will be applying for Limits of Deviation within the Order Limits and the Development Consent Order, within which any final alignment would be located.
4. The Birkhill Wood and High Marnham Substations, and associated Gantry structures do not form part of this Project. They have been shown for reference only, and are included in the Order Limits for access and to enable the overhead line connections to be constructed.
5. These plans should be read in conjunction with the Schedule of the Development Consent Order 'Traffic Regulation Orders'.

Coordinate System: British National Grid

Sheet X Centroid Coordinate: 435109 Sheet Y Centroid Coordinate: 503328

0 50 100 150 200 250 Metres

BACKGROUND MAPPING INFORMATION HAS BEEN REPRODUCED FROM THE ORDNANCE SURVEY BY PERMISSION OF ORDNANCE SURVEY OF THE CONTROLLER OF HIS MAJESTY'S STATIONERY OFFICE. © CROWN COPYRIGHT AND DATABASE RIGHTS [2026] ORDNANCE SURVEY AC0000808122.

Issue	Date	Remarks	Drawn	Checked	Approved
A	OCT 2026	FOR DCO SUBMISSION	TW	TF	CJ

Title

THE NATIONAL GRID
(NORTH HUMBER TO HIGH MARNHAM) ORDER
TRAFFIC REGULATION ORDER PLAN SERIES
REGULATION 5(2)(o)
SECTION A (SHEET 2 OF 16)

nationalgrid


Application Number: EN020034

National Grid Drawing Reference: NHHM-LSTC-ENG-PLN-0024


Scale	Sheet Size	Sheet	Issue
1:2,500	A0	SHEET 2 OF 16	A

COPYRIGHT: NOT TO BE REPRODUCED WITHOUT THE WRITTEN PERMISSION OF NATIONAL GRID ELECTRICITY TRANSMISSION PLC

THE NATIONAL GRID (NORTH HUMBER TO HIGH MARNHAM) ORDER
TRAFFIC REGULATION ORDER PLAN SERIES
REGULATION 5(2)(o)
SECTION A (SHEET 3 OF 16)

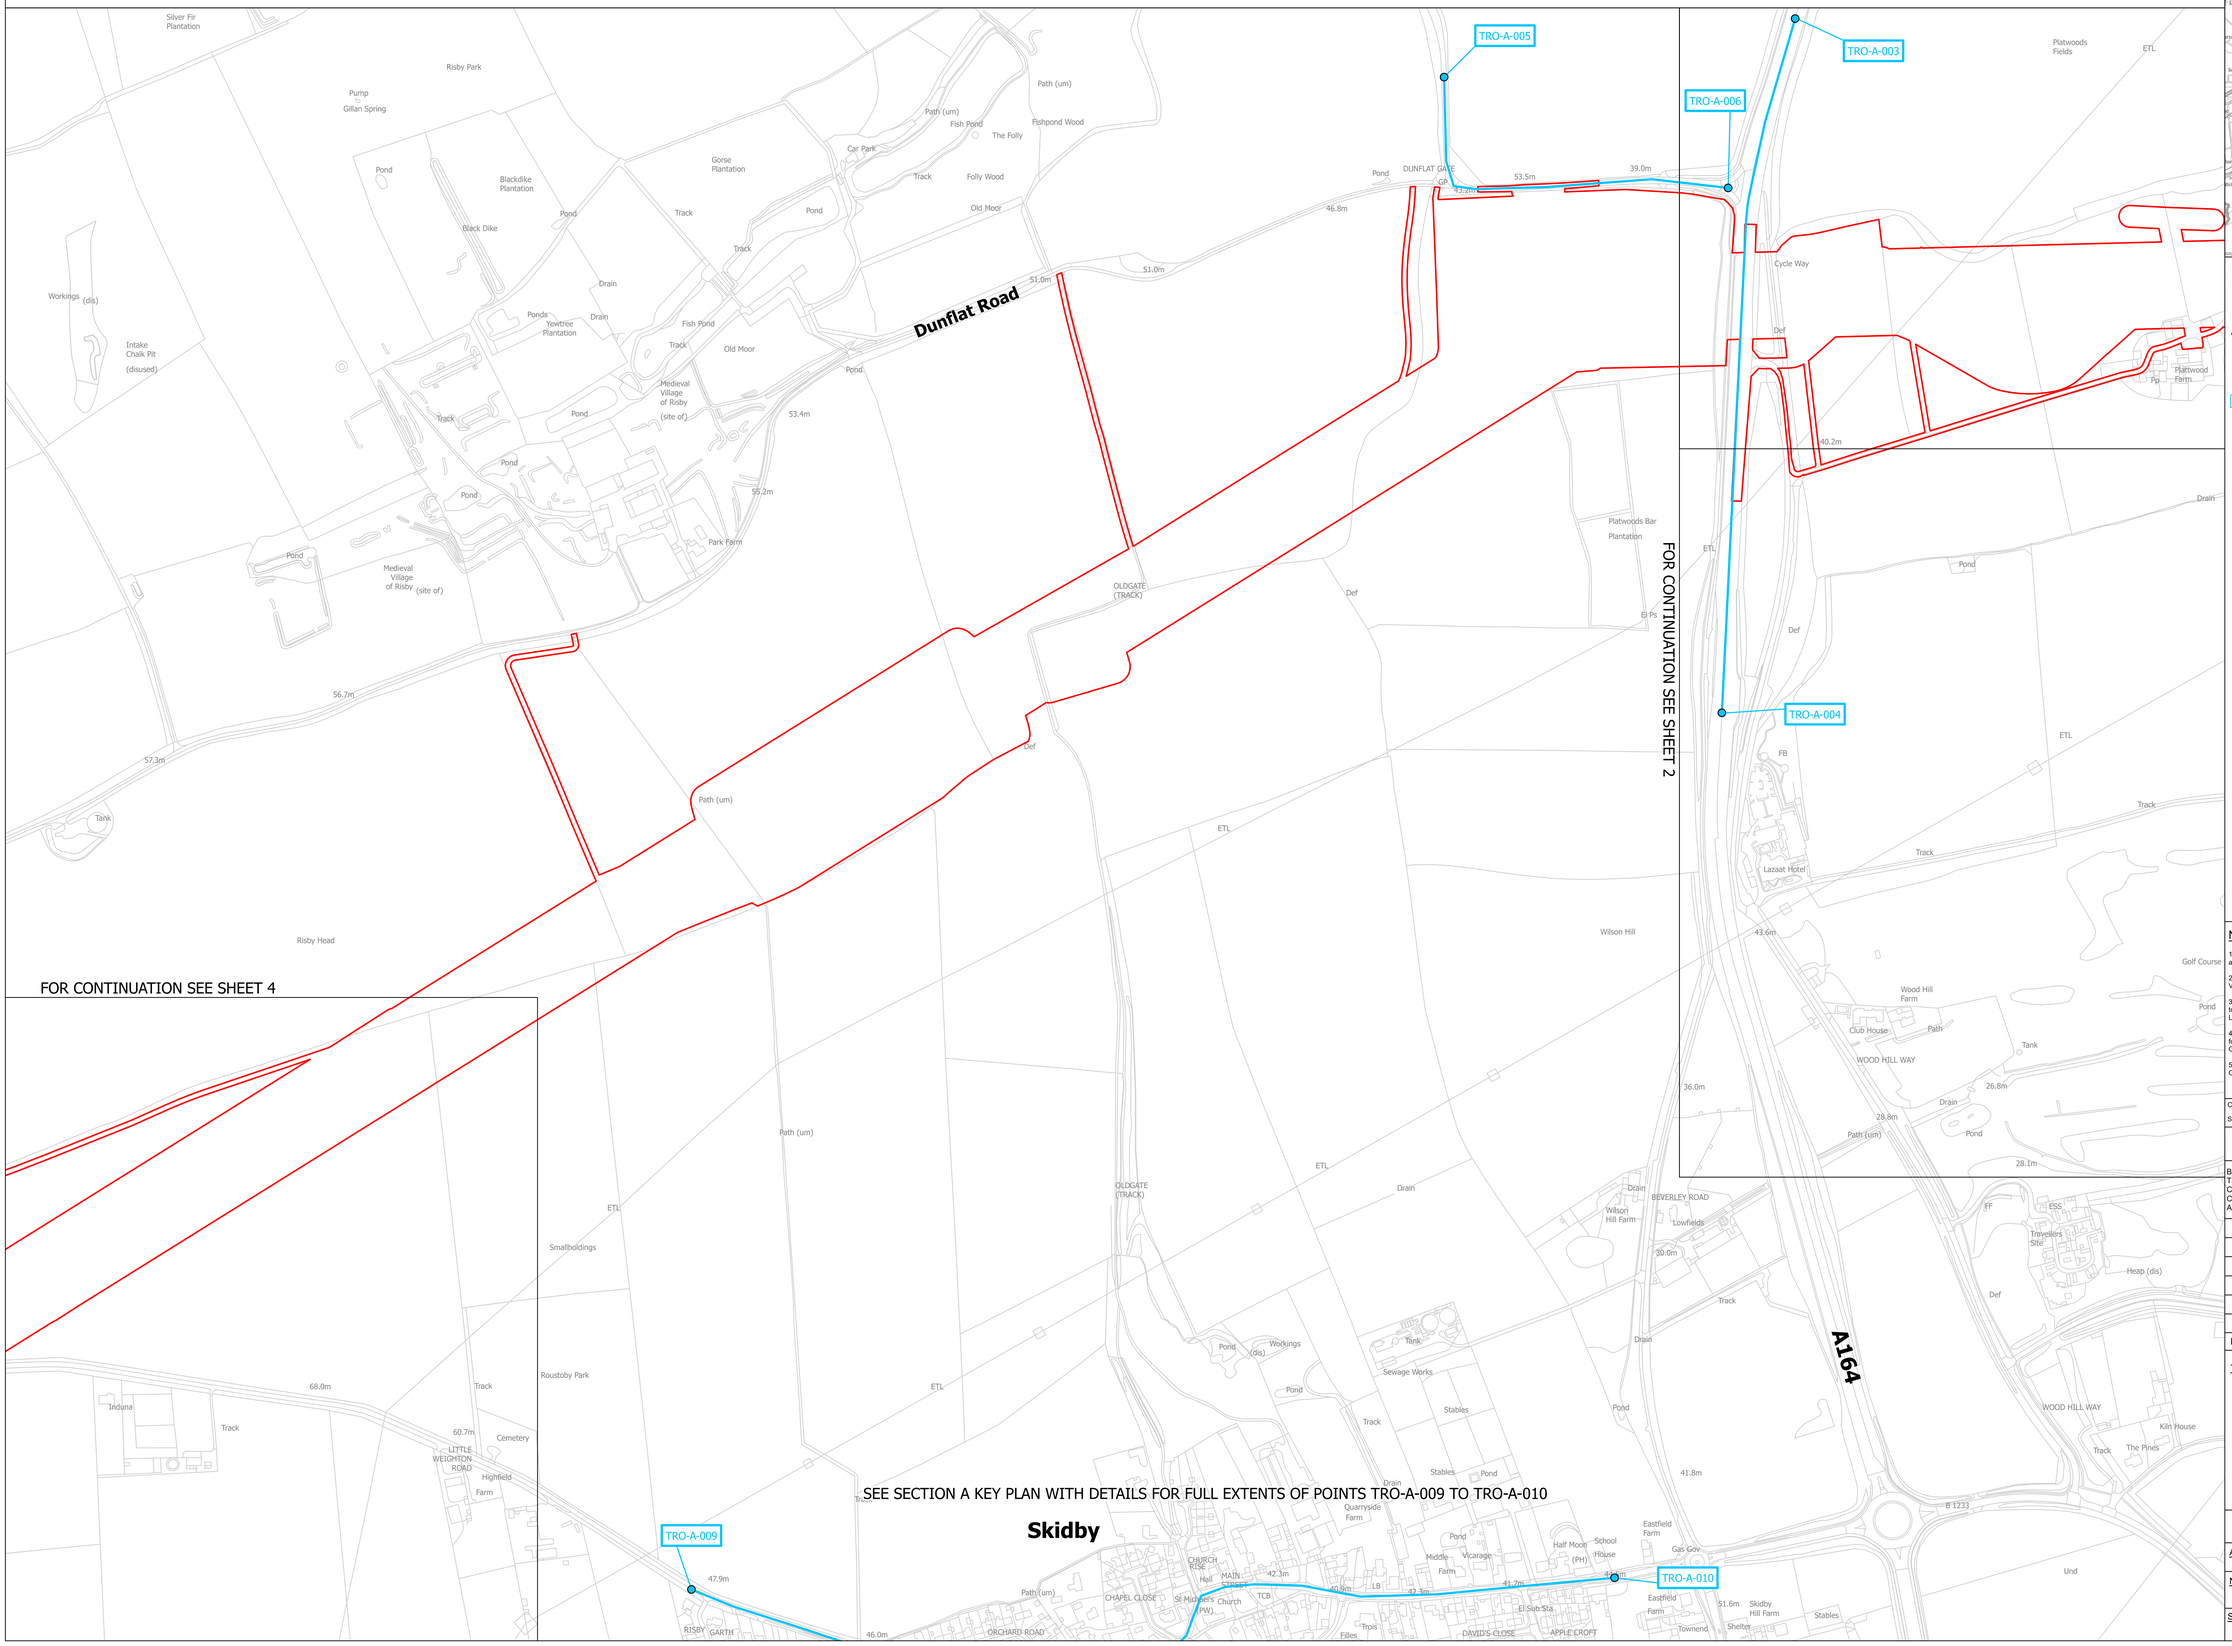

SITE MAP

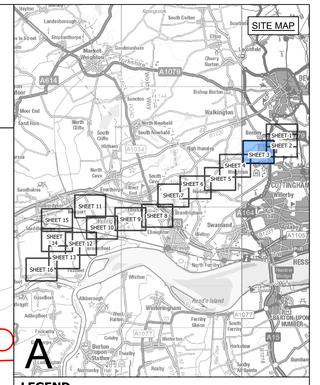

LEGEND

- SHEET INDEX CUTLINES
- ROUTE SECTION BOUNDARY
- ORDER LIMITS

TRAFFIC REGULATION ORDER

- START/END POINT OF TRAFFIC REGULATION ORDER
- TRAFFIC REGULATION ORDER
- TRO-X-XXX EXAMPLE REFERENCE FOR TRAFFIC REGULATION ORDER

Notes

1. This drawing is scaled at paper size A0, therefore any prints taken at smaller sizes will affect accuracy of the measurement units and should not be scaled against.
2. For additional detail on the plan suites, please refer to the 'Guide to the Plans' located in Volume 2 of the DCO Application.
3. These plans are indicative only and the Project will be located within the Order Limits. Due to the need for flexibility, National Grid will be applying for Limits of Deviation within the Order Limits and the Development Consent Order, within which any final alignment would be located.
4. The Birkhill Wood and High Marnham Substations, and associated Gantry structures do not form part of this Project. They have been shown for reference only, and are included in the Order Limits for access and to enable the overhead line connections to be constructed.
5. These plans should be read in conjunction with the Schedule of the Development Consent Order 'Traffic Regulation Orders'.

Coordinate System: British National Grid

Sheet X Centroid Coordinate: 434574 Sheet Y Centroid Coordinate: 501396

0 50 100 150 200 250 Metres

BACKGROUND MAPPING INFORMATION HAS BEEN REPRODUCED FROM THE ORDNANCE SURVEY BY PERMISSION OF ORDNANCE SURVEY OF THE CONTROLLER OF HIS MAJESTY'S STATIONERY OFFICE. © CROWN COPYRIGHT AND DATABASE RIGHTS [2026] ORDNANCE SURVEY AC0000808122.

Issue	Date	Remarks	Drawn	Checked	Approved
A	OCT 2026	FOR DCO SUBMISSION	TW	TF	CJ

Title

THE NATIONAL GRID
(NORTH HUMBER TO HIGH MARNHAM) ORDER
TRAFFIC REGULATION ORDER PLAN SERIES
REGULATION 5(2)(o)
SECTION A (SHEET 3 OF 16)

nationalgrid


Application Number: EN020034

National Grid Drawing Reference: NHHM-LSTC-ENG-PLN-0024


Scale	Sheet Size	Sheet	Issue
1:2,500	A0	SHEET 3 OF 16	A

COPYRIGHT. NOT TO BE REPRODUCED WITHOUT THE WRITTEN PERMISSION OF NATIONAL GRID ELECTRICITY TRANSMISSION PLC

THE NATIONAL GRID (NORTH HUMBER TO HIGH MARNHAM) ORDER
TRAFFIC REGULATION ORDER PLAN SERIES
REGULATION 5(2)(o)
SECTION A (SHEET 4 OF 16)

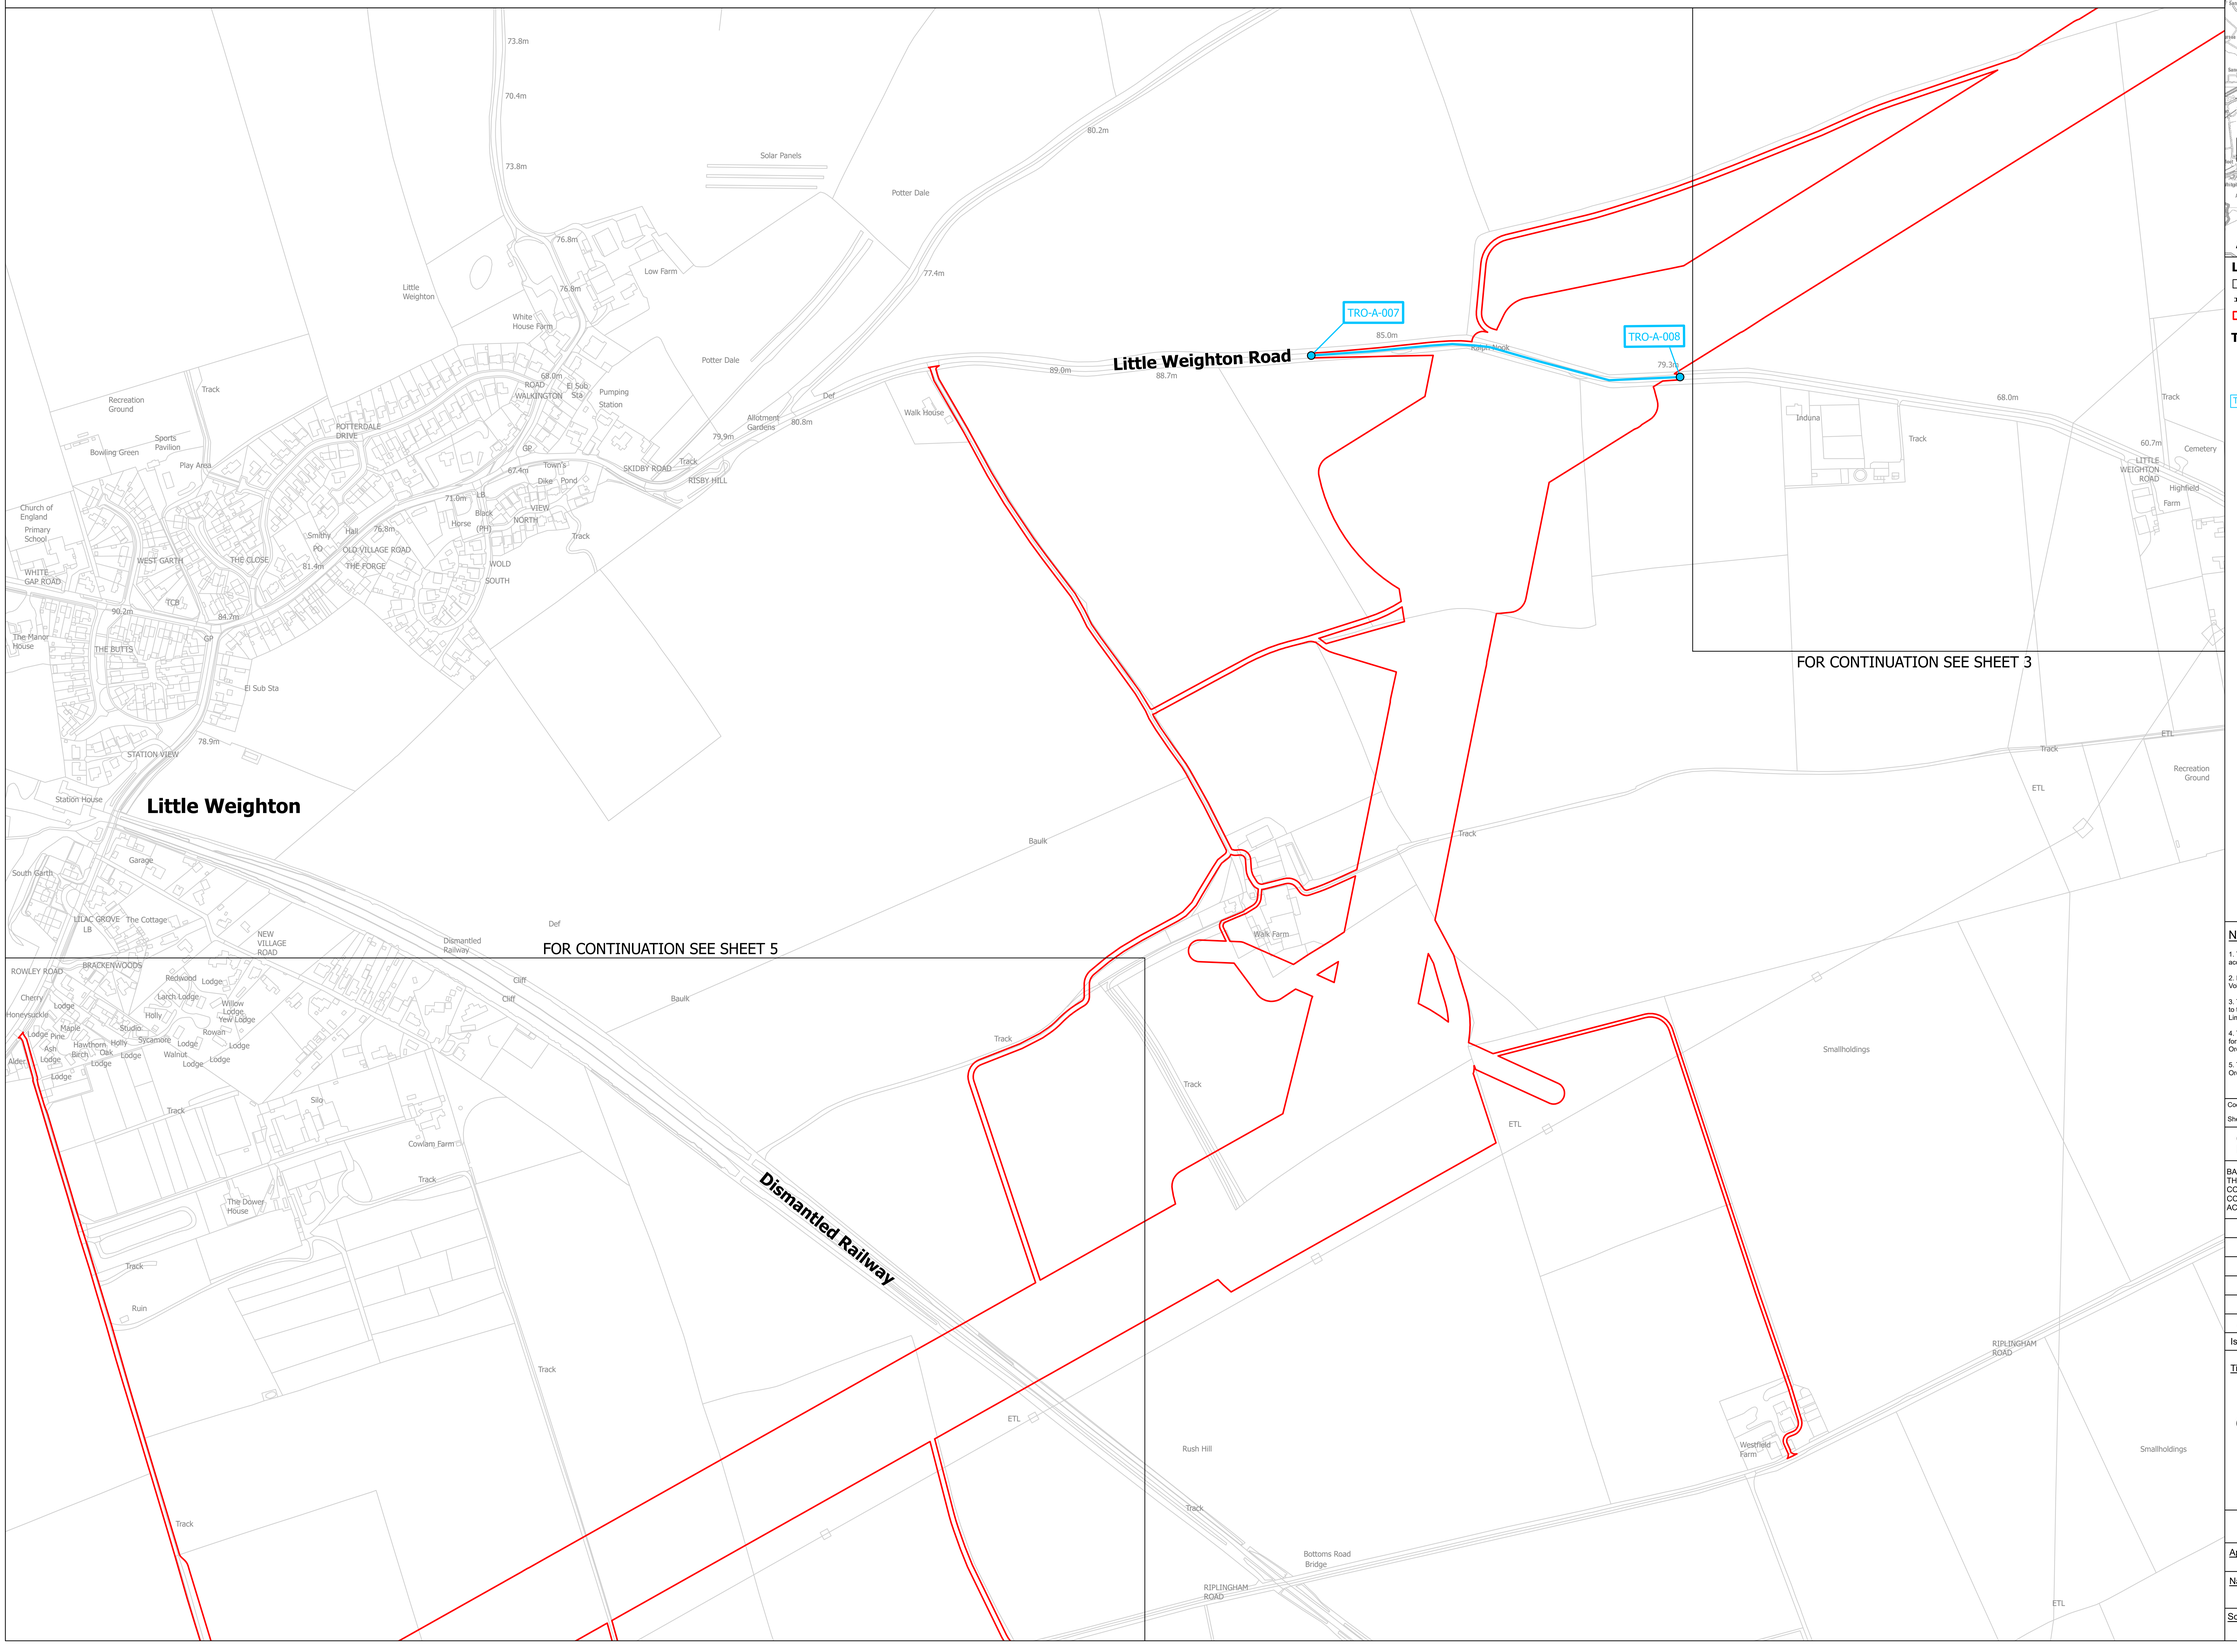

SITE MAP

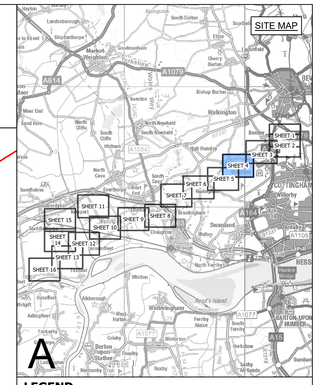

LEGEND

- SHEET INDEX CUTLINES
- ROUTE SECTION BOUNDARY
- ORDER LIMITS

TRAFFIC REGULATION ORDER

- START/END POINT OF TRAFFIC REGULATION ORDER
- TRAFFIC REGULATION ORDER
- TRO-X-XXX EXAMPLE REFERENCE FOR TRAFFIC REGULATION ORDER

Notes

1. This drawing is scaled at paper size A0, therefore any prints taken at smaller sizes will affect accuracy of the measurement units and should not be scaled against.

2. For additional detail on the plan suites, please refer to the 'Guide to the Plans' located in Volume 2 of the DCO Application.

3. These plans are indicative only and the Project will be located within the Order Limits. Due to the need for flexibility, National Grid will be applying for Limits of Deviation within the Order Limits and the Development Consent Order, within which any final alignment would be located.

4. The Birkhill Wood and High Marnham Substations, and associated Gantry structures do not form part of this Project. They have been shown for reference only, and are included in the Order Limits for access and to enable the overhead line connections to be constructed.

5. These plans should be read in conjunction with the Schedule of the Development Consent Order 'Traffic Regulation Orders'.

Coordinate System: British National Grid

Sheet X Centroid Coordinate: 433432 Sheet Y Centroid Coordinate: 499449

0 50 100 150 200 250 Metres

BACKGROUND MAPPING INFORMATION HAS BEEN REPRODUCED FROM THE ORDNANCE SURVEY BY PERMISSION OF ORDNANCE SURVEY OF THE CONTROLLER OF HIS MAJESTY'S STATIONERY OFFICE. © CROWN COPYRIGHT AND DATABASE RIGHTS [2026] ORDNANCE SURVEY AC0000808122.

Issue	Date	Remarks	Drawn	Checked	Approved
A	OCT 2026	FOR DCO SUBMISSION	TW	TF	CJ

Title

THE NATIONAL GRID
(NORTH HUMBER TO HIGH MARNHAM) ORDER
TRAFFIC REGULATION ORDER PLAN SERIES
REGULATION 5(2)(o)
SECTION A (SHEET 4 OF 16)

nationalgrid


Application Number: EN020034


National Grid Drawing Reference: NHHM-LSTC-ENG-PLN-0024

Scale	Sheet Size	Sheet	Issue
1:2,500	A0	SHEET 4 OF 16	A

COPYRIGHT: NOT TO BE REPRODUCED WITHOUT THE WRITTEN PERMISSION OF NATIONAL GRID ELECTRICITY TRANSMISSION PLC

THE NATIONAL GRID (NORTH HUMBER TO HIGH MARNHAM) ORDER
TRAFFIC REGULATION ORDER PLAN SERIES
REGULATION 5(2)(o)
SECTION A (SHEET 5 OF 16)

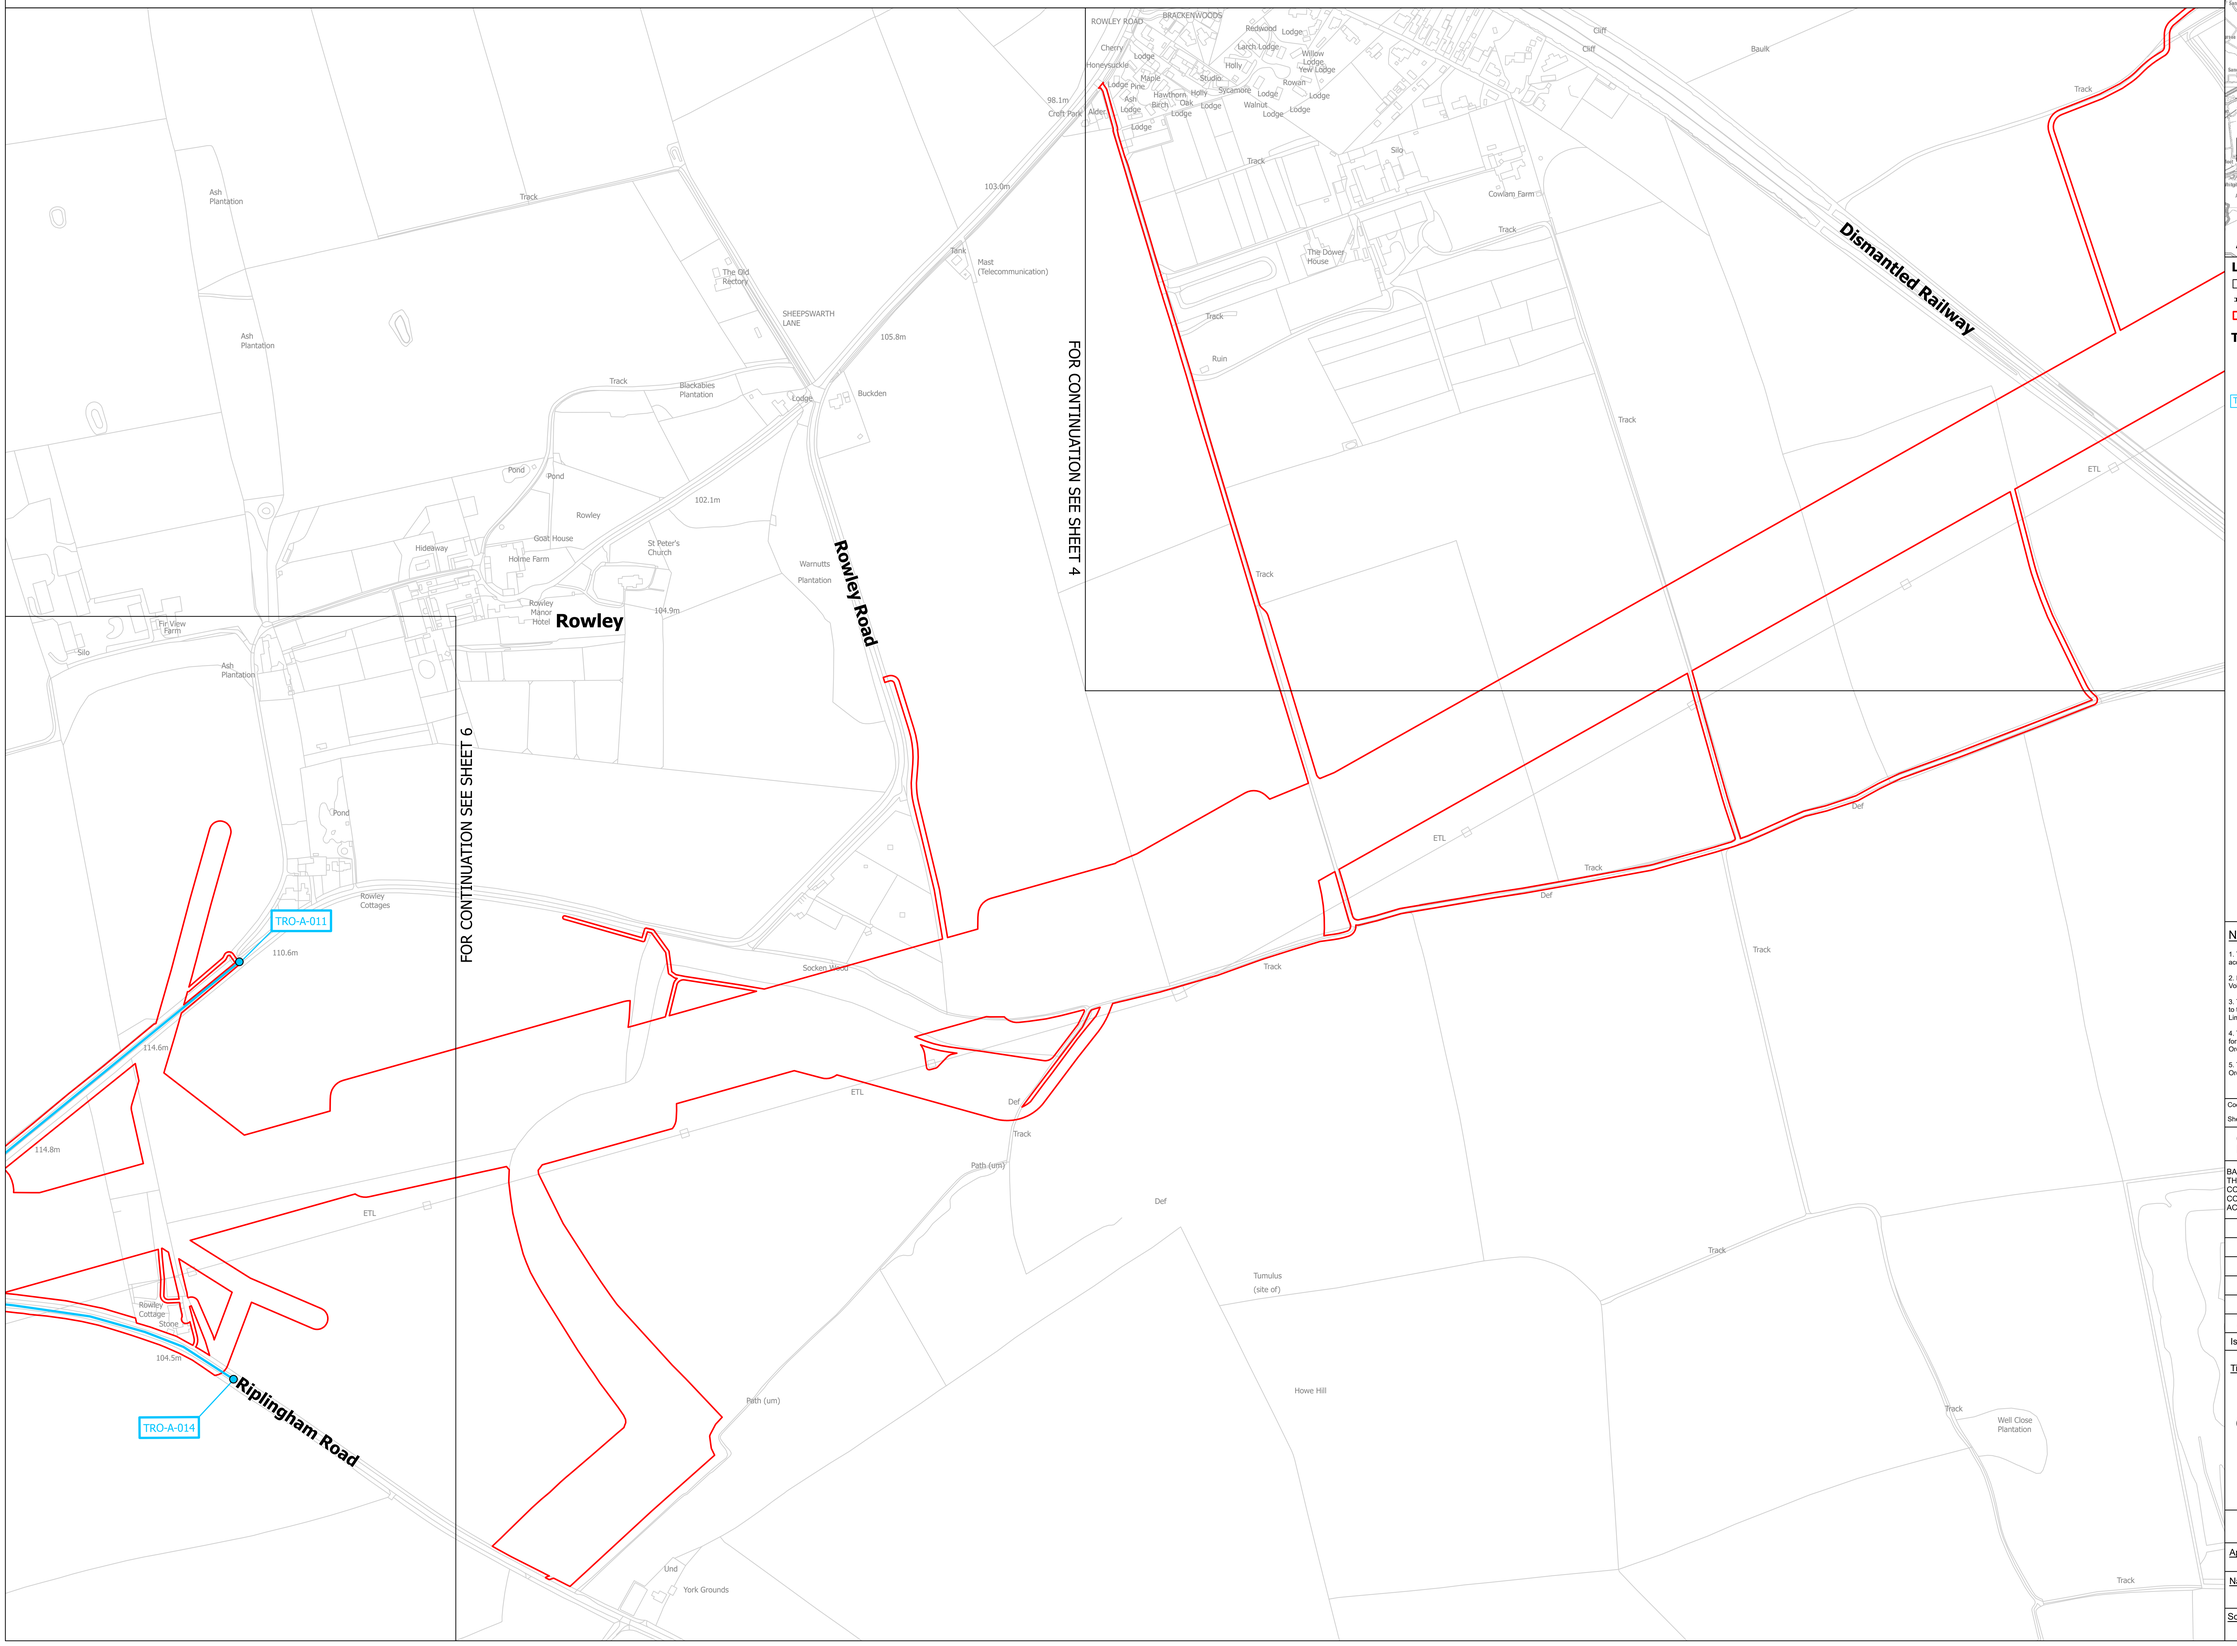

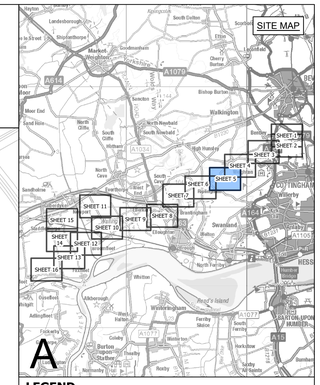

LEGEND

- SHEET INDEX CUTLINES
- ROUTE SECTION BOUNDARY
- ORDER LIMITS

TRAFFIC REGULATION ORDER

- START/END POINT OF TRAFFIC REGULATION ORDER
- TRAFFIC REGULATION ORDER
- TRO-X-XXX EXAMPLE REFERENCE FOR TRAFFIC REGULATION ORDER

Notes

1. This drawing is scaled at paper size A0, therefore any prints taken at smaller sizes will affect accuracy of the measurement units and should not be scaled against.

2. For additional detail on the plan suites, please refer to the 'Guide to the Plans' located in Volume 2 of the DCO Application.

3. These plans are indicative only and the Project will be located within the Order Limits. Due to the need for flexibility, National Grid will be applying for Limits of Deviation within the Order Limits and the Development Consent Order, within which any final alignment would be located.

4. The Birkhill Wood and High Marnham Substations, and associated Gantry structures do not form part of this Project. They have been shown for reference only, and are included in the Order Limits for access and to enable the overhead line connections to be constructed.

5. These plans should be read in conjunction with the Schedule of the Development Consent Order 'Traffic Regulation Orders'.

Coordinate System: British National Grid

Sheet X Centroid Coordinate: 432336 Sheet Y Centroid Coordinate: 498203

0 50 100 150 200 250 Metres

BACKGROUND MAPPING INFORMATION HAS BEEN REPRODUCED FROM THE ORDNANCE SURVEY BY PERMISSION OF ORDNANCE SURVEY OF THE CONTROLLER OF HIS MAJESTY'S STATIONERY OFFICE. © CROWN COPYRIGHT AND DATABASE RIGHTS [2026] ORDNANCE SURVEY AC0000808122.

Issue	Date	Remarks	Drawn	Checked	Approved
A	OCT 2026	FOR DCO SUBMISSION	TW	TF	CJ

Title

THE NATIONAL GRID
(NORTH HUMBER TO HIGH MARNHAM) ORDER
TRAFFIC REGULATION ORDER PLAN SERIES
REGULATION 5(2)(o)
SECTION A (SHEET 5 OF 16)

nationalgrid


Application Number: EN020034


National Grid Drawing Reference: NHHM-LSTC-ENG-PLN-0024

Scale	Sheet Size	Sheet	Issue
1:2,500	A0	SHEET 5 OF 16	A

COPYRIGHT. NOT TO BE REPRODUCED WITHOUT THE WRITTEN PERMISSION OF NATIONAL GRID ELECTRICITY TRANSMISSION PLC

THE NATIONAL GRID (NORTH HUMBER TO HIGH MARNHAM) ORDER
TRAFFIC REGULATION ORDER PLAN SERIES
REGULATION 5(2)(o)
SECTION A (SHEET 6 OF 16)

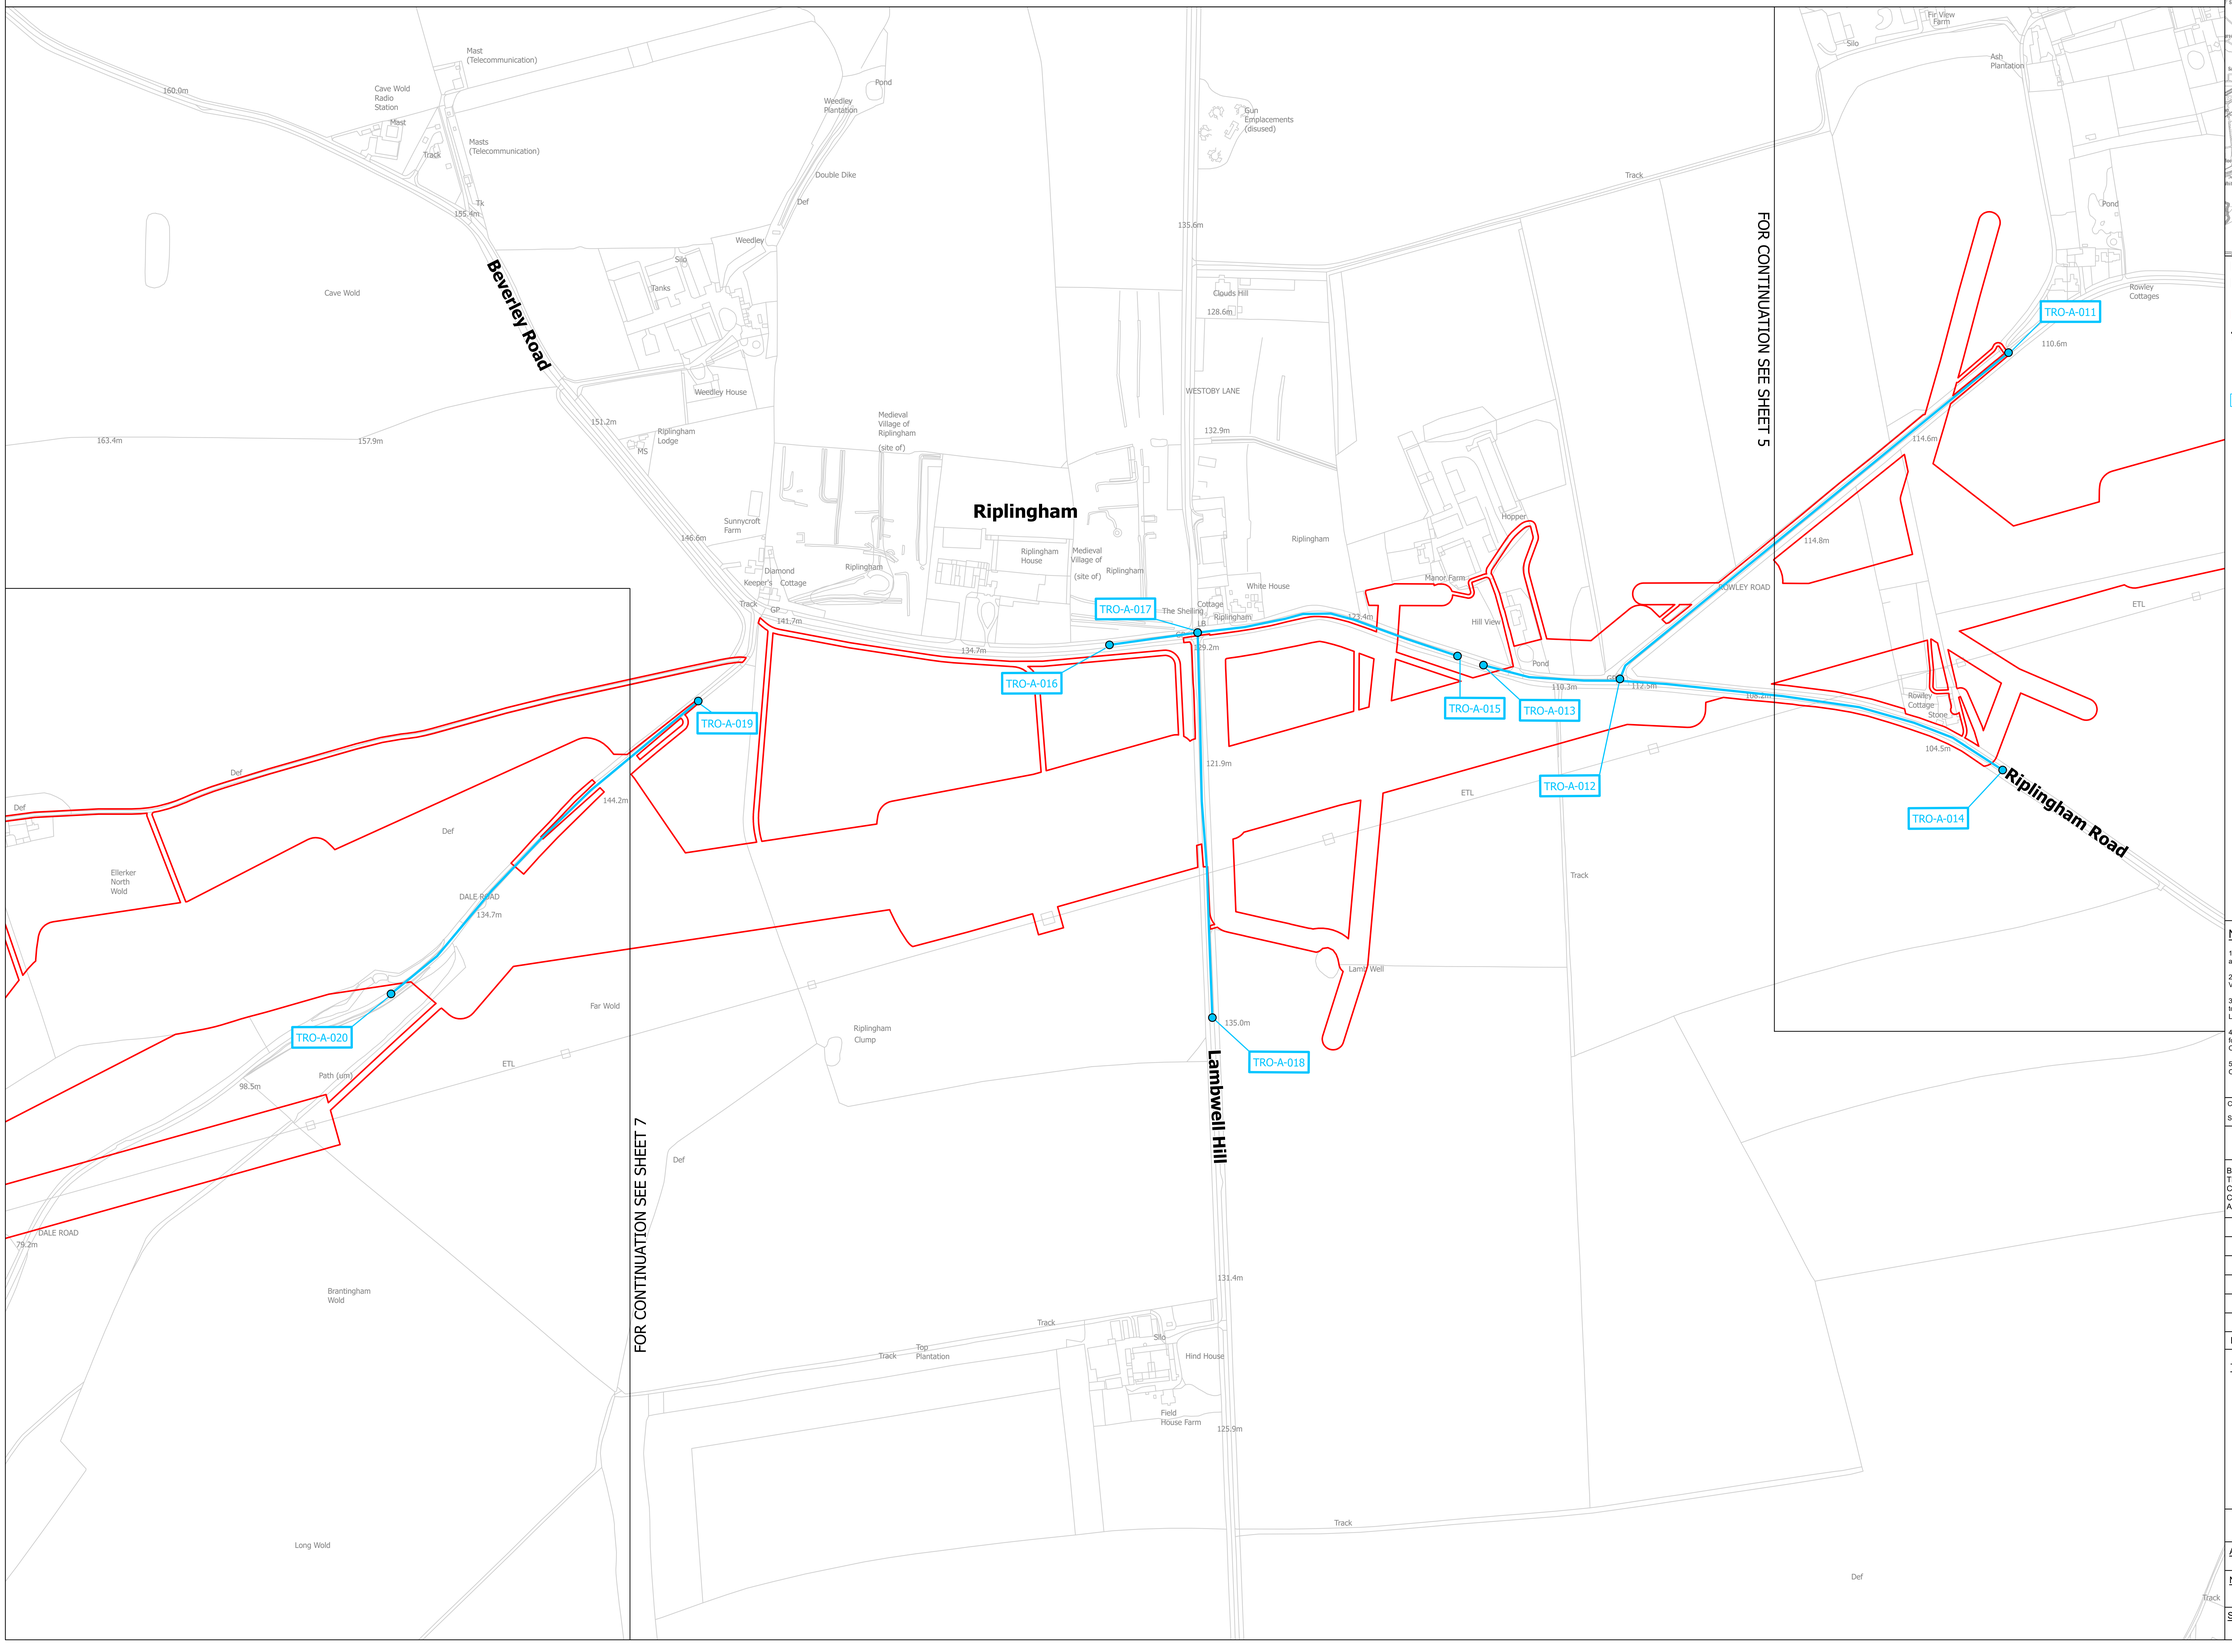

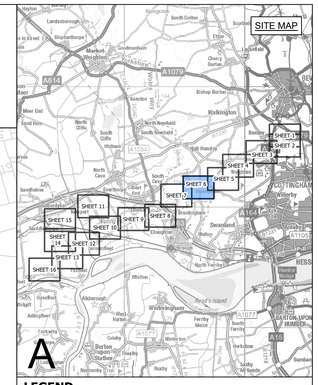

LEGEND

- SHEET INDEX CUTLINES
- ROUTE SECTION BOUNDARY
- ORDER LIMITS

TRAFFIC REGULATION ORDER

- START/END POINT OF TRAFFIC REGULATION ORDER
- TRAFFIC REGULATION ORDER
- TRO-X-XXX EXAMPLE REFERENCE FOR TRAFFIC REGULATION ORDER

Notes

1. This drawing is scaled at paper size A0, therefore any prints taken at smaller sizes will affect accuracy of the measurement units and should not be scaled against.

2. For additional detail on the plan suites, please refer to the 'Guide to the Plans' located in Volume 2 of the DCO Application.

3. These plans are indicative only and the Project will be located within the Order Limits. Due to the need for flexibility, National Grid will be applying for Limits of Deviation within the Order Limits and the Development Consent Order, within which any final alignment would be located.

4. The Birkhill Wood and High Marnham Substations, and associated Gantry structures do not form part of this Project. They have been shown for reference only, and are included in the Order Limits for access and to enable the overhead line connections to be constructed.

5. These plans should be read in conjunction with the Schedule of the Development Consent Order 'Traffic Regulation Orders'.

Coordinate System: British National Grid

Sheet X Centroid Coordinate: 431635 Sheet Y Centroid Coordinate: 496161

0 50 100 150 200 250 Metres

BACKGROUND MAPPING INFORMATION HAS BEEN REPRODUCED FROM THE ORDNANCE SURVEY BY PERMISSION OF ORDNANCE SURVEY OF THE CONTROLLER OF HIS MAJESTY'S STATIONERY OFFICE. © CROWN COPYRIGHT AND DATABASE RIGHTS [2026] ORDNANCE SURVEY AC0000808122.

Issue	Date	Remarks	Drawn	Checked	Approved
A	OCT 2026	FOR DCO SUBMISSION	TW	TF	CJ

Title

THE NATIONAL GRID
(NORTH HUMBER TO HIGH MARNHAM) ORDER
TRAFFIC REGULATION ORDER PLAN SERIES
REGULATION 5(2)(o)
SECTION A (SHEET 6 OF 16)

nationalgrid


Application Number: EN020034


National Grid Drawing Reference: NHHM-LSTC-ENG-PLN-0024

Scale	Sheet Size	Sheet	Issue
1:2,500	A0	SHEET 6 OF 16	A

COPYRIGHT: NOT TO BE REPRODUCED WITHOUT THE WRITTEN PERMISSION OF NATIONAL GRID ELECTRICITY TRANSMISSION PLC

THE NATIONAL GRID (NORTH HUMBER TO HIGH MARNHAM) ORDER
TRAFFIC REGULATION ORDER PLAN SERIES
REGULATION 5(2)(o)
SECTION A (SHEET 7 OF 16)

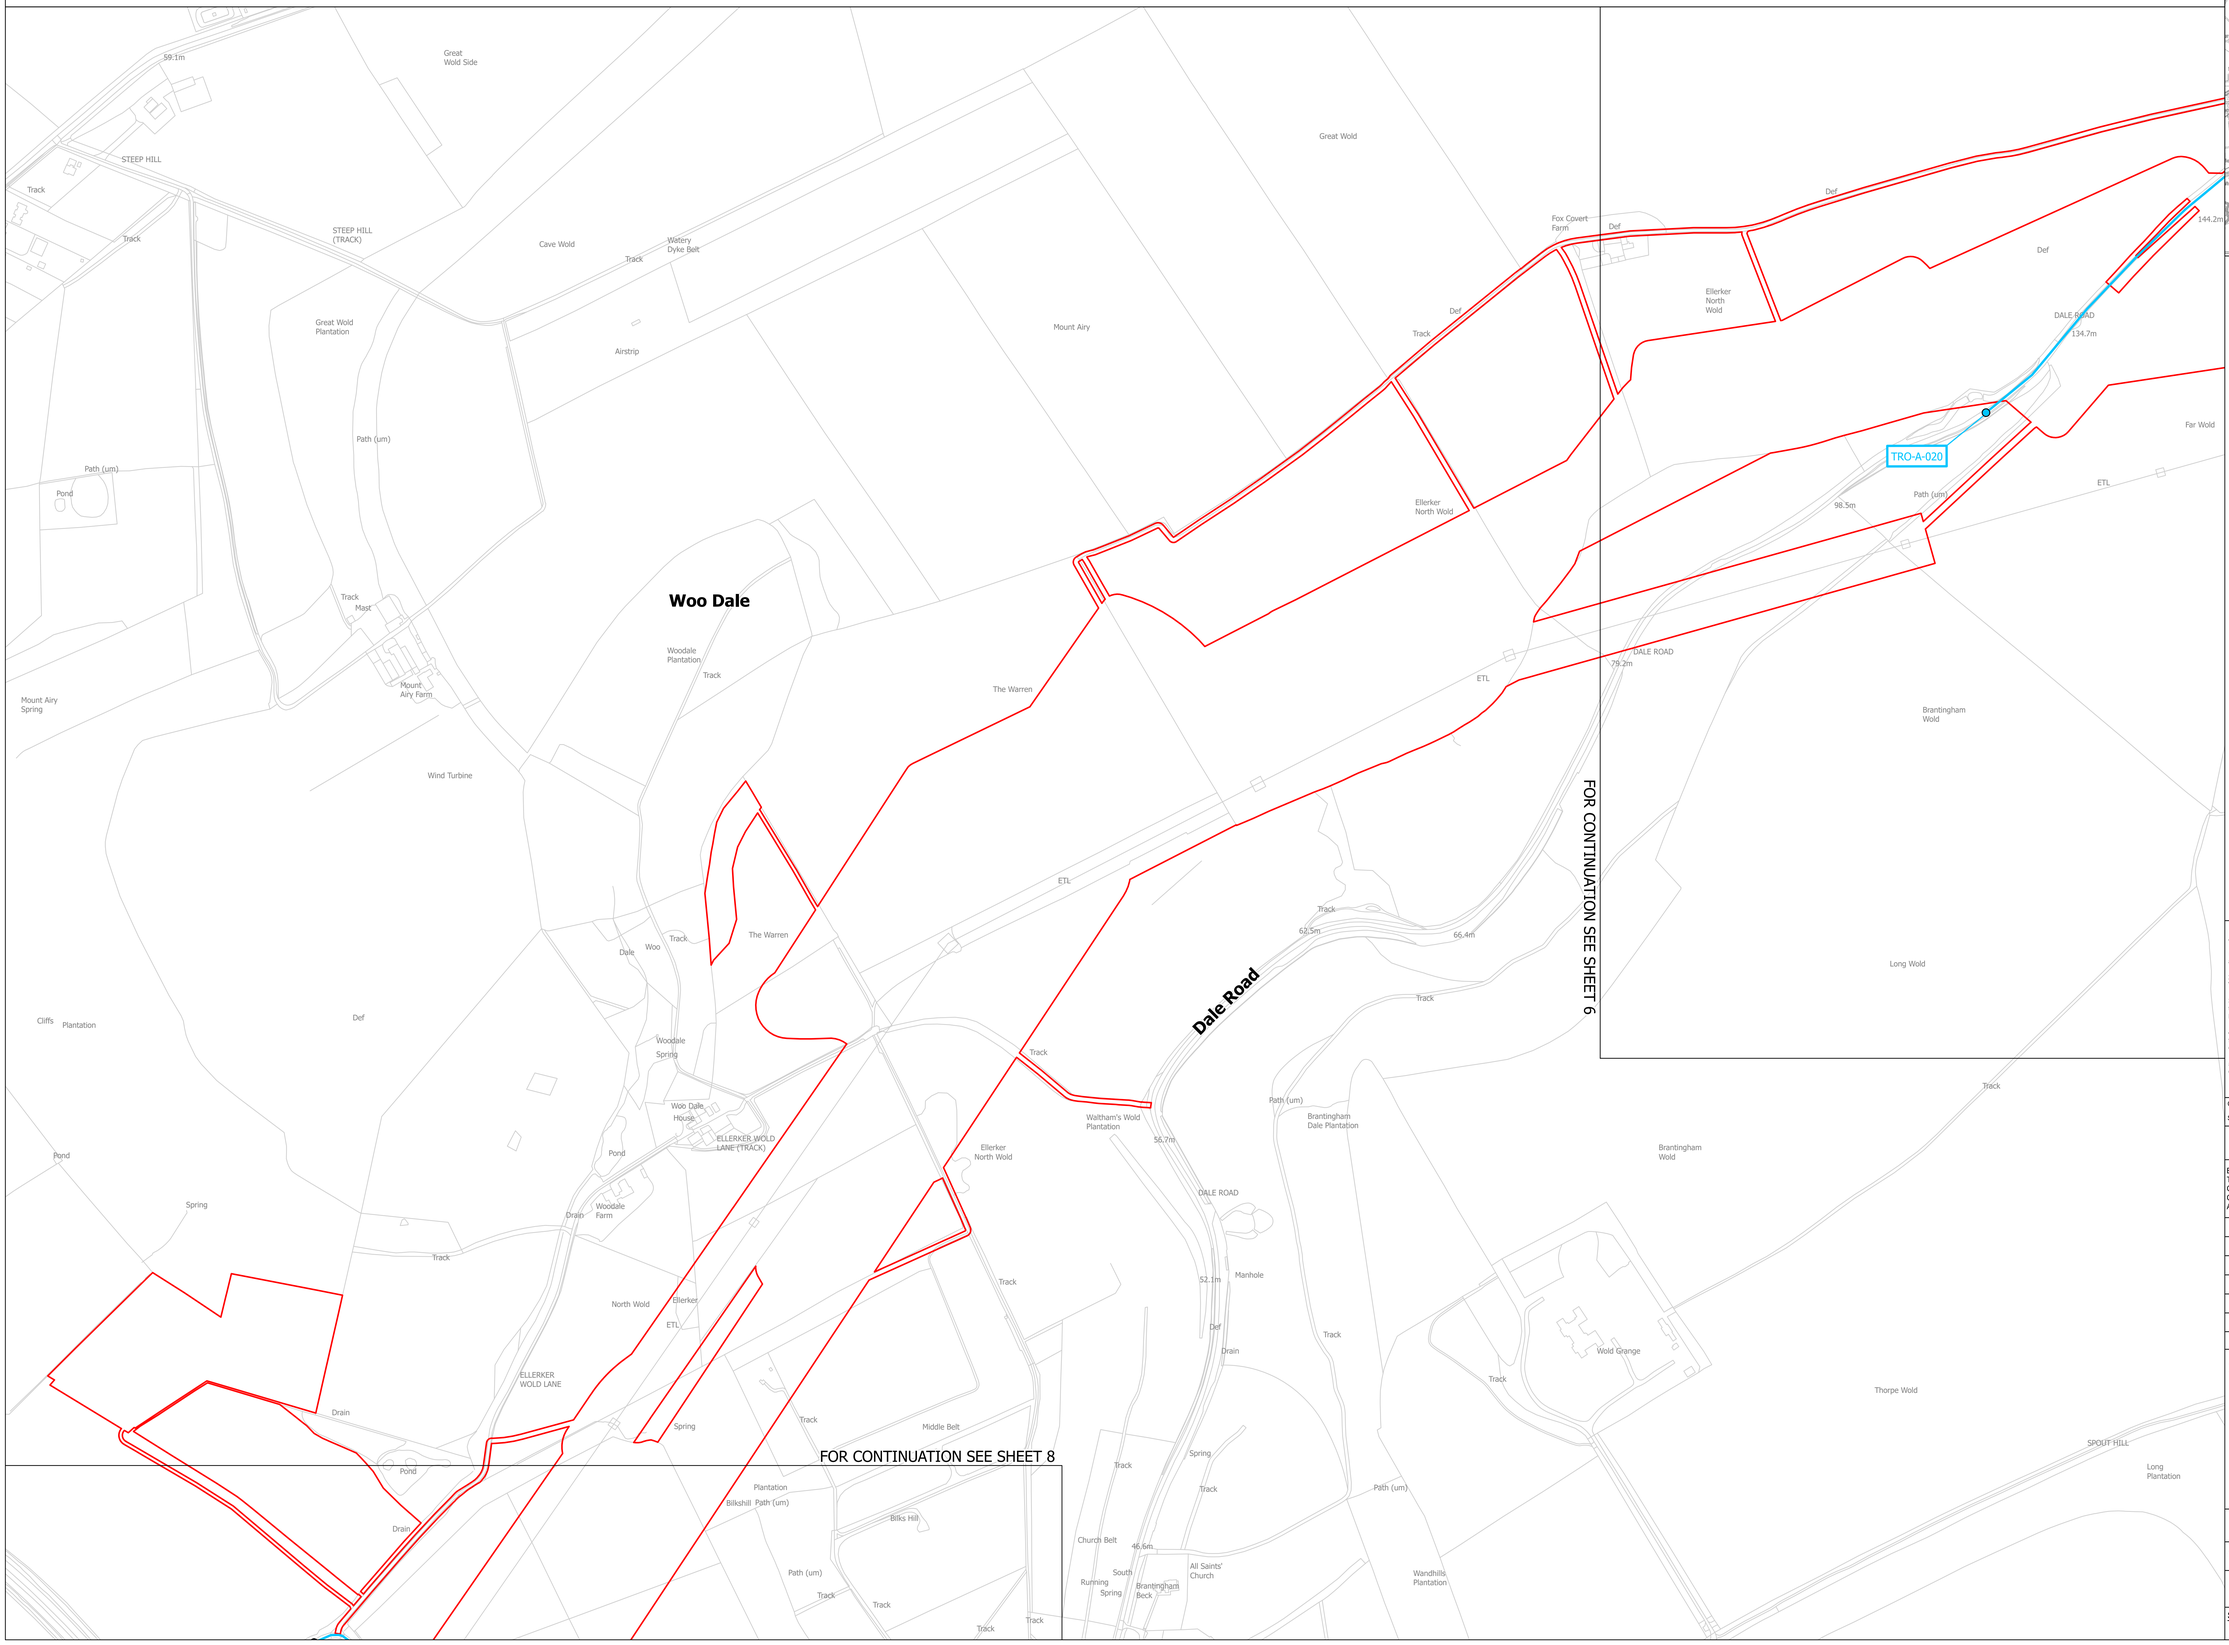

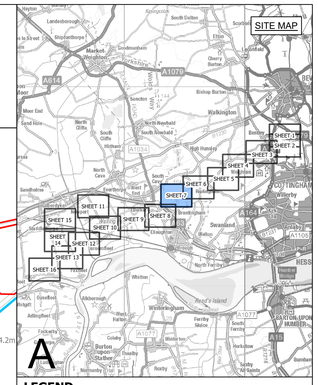

LEGEND

- SHEET INDEX CUTLINES
- ROUTE SECTION BOUNDARY
- ORDER LIMITS

TRAFFIC REGULATION ORDER

- START/END POINT OF TRAFFIC REGULATION ORDER
- TRAFFIC REGULATION ORDER
- TRO-X-XXX EXAMPLE REFERENCE FOR TRAFFIC REGULATION ORDER

Notes

1. This drawing is scaled at paper size A0, therefore any prints taken at smaller sizes will affect accuracy of the measurement units and should not be scaled against.

2. For additional detail on the plan suites, please refer to the 'Guide to the Plans' located in Volume 2 of the DCO Application.

3. These plans are indicative only and the Project will be located within the Order Limits. Due to the need for flexibility, National Grid will be applying for Limits of Deviation within the Order Limits and the Development Consent Order, within which any final alignment would be located.

4. The Birkhill Wood and High Marnham Substations, and associated Gantry structures do not form part of this Project. They have been shown for reference only, and are included in the Order Limits for access and to enable the overhead line connections to be constructed.

5. These plans should be read in conjunction with the Schedule of the Development Consent Order 'Traffic Regulation Orders'.

Coordinate System: British National Grid

Sheet X Centroid Coordinate: 430964 Sheet Y Centroid Coordinate: 494321

0 50 100 150 200 250 Metres

BACKGROUND MAPPING INFORMATION HAS BEEN REPRODUCED FROM THE ORDNANCE SURVEY BY PERMISSION OF ORDNANCE SURVEY OF THE CONTROLLER OF HIS MAJESTY'S STATIONERY OFFICE. © CROWN COPYRIGHT AND DATABASE RIGHTS [2026] ORDNANCE SURVEY AC0000808122.

Issue	Date	Remarks	Drawn	Checked	Approved
A	OCT 2026	FOR DCO SUBMISSION	TW	TF	CJ

Title

THE NATIONAL GRID
(NORTH HUMBER TO HIGH MARNHAM) ORDER
TRAFFIC REGULATION ORDER PLAN SERIES
REGULATION 5(2)(o)
SECTION A (SHEET 7 OF 16)

nationalgrid

Application Number: EN020034

National Grid Drawing Reference: NHHM-LSTC-ENG-PLN-0024

Scale	Sheet Size	Sheet	Issue
1:2,500	A0	SHEET 7 OF 16	A

COPYRIGHT. NOT TO BE REPRODUCED WITHOUT THE WRITTEN PERMISSION OF NATIONAL GRID ELECTRICITY TRANSMISSION PLC

THE NATIONAL GRID (NORTH HUMBER TO HIGH MARNHAM) ORDER
TRAFFIC REGULATION ORDER PLAN SERIES
REGULATION 5(2)(o)
SECTION A (SHEET 8 OF 16)

TRO-A-029
TRO-A-030
TRO-A-023
TRO-A-025
TRO-A-024
TRO-A-027
TRO-A-026
TRO-A-033
TRO-A-034

FOR CONTINUATION SEE SHEET 7
FOR CONTINUATION SEE SHEET 9

A63
ROMAN ROAD
ELLERKER LANE
MILL HILL
MAIN STREET
CHURCH LANE
RING BECK LANE
TODD'S LANE
SANDS LANE
WHIN MOOR LANE
THE OUTGANG
BRANTINGHAM ROAD
NEW ROAD (TRACK)
THORPE DRIVE
BURRILL LANE
DALE ROAD
SPOUT HILL
WANDELL'S VIEW

Ellerker
Brantingham

SEE SECTION A KEY PLAN WITH DETAILS FOR FULL EXTENTS OF POINTS TRO-A-027 TO TRO-A-028

SITE MAP

A

LEGEND
- SHEET INDEX CUTLINES
- ROUTE SECTION BOUNDARY
- ORDER LIMITS

TRAFFIC REGULATION ORDER
- START/END POINT OF TRAFFIC REGULATION ORDER
- TRAFFIC REGULATION ORDER
- TRO-X-XXX EXAMPLE REFERENCE FOR TRAFFIC REGULATION ORDER

Notes

1. This drawing is scaled at paper size A0, therefore any prints taken at smaller sizes will affect accuracy of the measurement units and should not be scaled against.

2. For additional detail on the plan suites, please refer to the 'Guide to the Plans' located in Volume 2 of the DCO Application.

3. These plans are indicative only and the Project will be located within the Order Limits. Due to the need for flexibility, National Grid will be applying for Limits of Deviation within the Order Limits and the Development Consent Order, within which any final alignment would be located.

4. The Birkhill Wood and High Marnham Substations, and associated Gantry structures do not form part of this Project. They have been shown for reference only, and are included in the Order Limits for access and to enable the overhead line connections to be constructed.

5. These plans should be read in conjunction with the Schedule of the Development Consent Order 'Traffic Regulation Orders'.

Coordinate System: British National Grid

Sheet X Centroid Coordinate: 429389 Sheet Y Centroid Coordinate: 492885

0 50 100 150 200 250 Metres

BACKGROUND MAPPING INFORMATION HAS BEEN REPRODUCED FROM THE ORDNANCE SURVEY BY PERMISSION OF ORDNANCE SURVEY OF THE CONTROLLER OF HIS MAJESTY'S STATIONERY OFFICE. © CROWN COPYRIGHT AND DATABASE RIGHTS [2026] ORDNANCE SURVEY AC0000808122.

Issue	Date	Remarks	Drawn	Checked	Approved
A	OCT 2026	FOR DCO SUBMISSION	TW	TF	CJ

Title

THE NATIONAL GRID
(NORTH HUMBER TO HIGH MARNHAM) ORDER
TRAFFIC REGULATION ORDER PLAN SERIES
REGULATION 5(2)(o)
SECTION A (SHEET 8 OF 16)

nationalgrid


Application Number: EN020034


National Grid Drawing Reference: NHHM-LSTC-ENG-PLN-0024

Scale	Sheet Size	Sheet	Issue
1:2,500	A0	SHEET 8 OF 16	A

COPYRIGHT: NOT TO BE REPRODUCED WITHOUT THE WRITTEN PERMISSION OF NATIONAL GRID ELECTRICITY TRANSMISSION PLC

THE NATIONAL GRID (NORTH HUMBER TO HIGH MARNHAM) ORDER
TRAFFIC REGULATION ORDER PLAN SERIES
REGULATION 5(2)(o)
SECTION A (SHEET 9 OF 16)

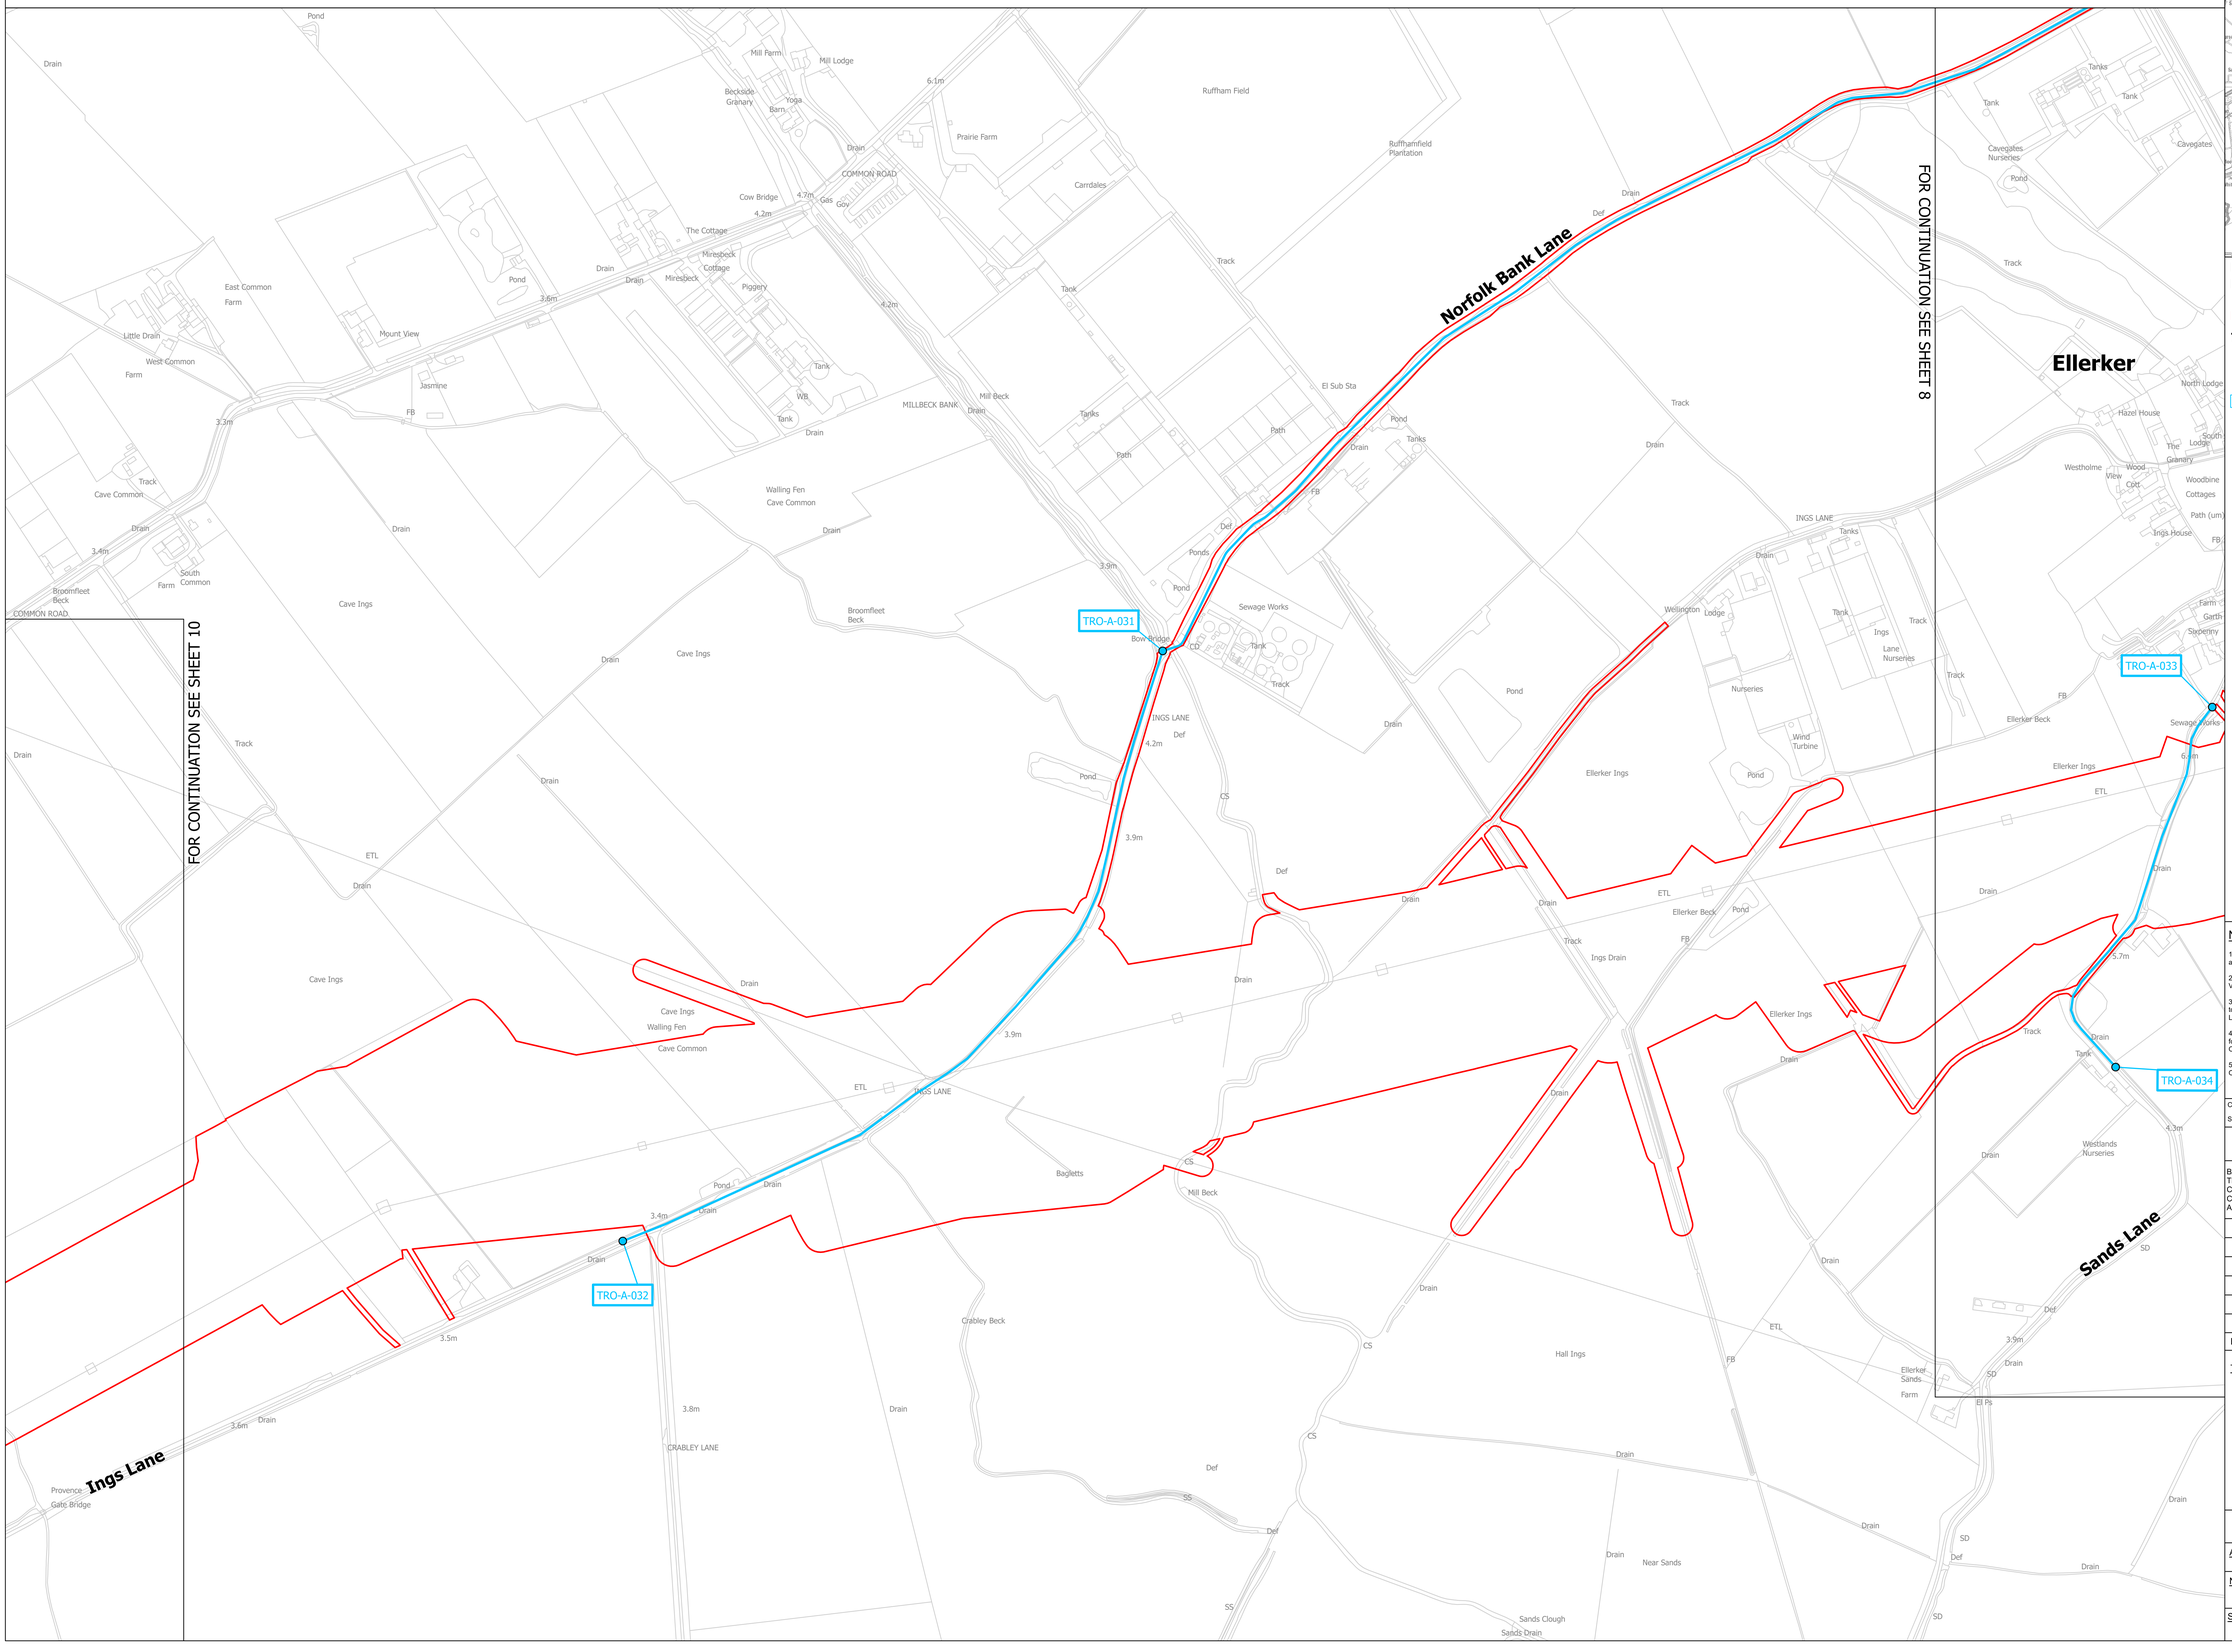

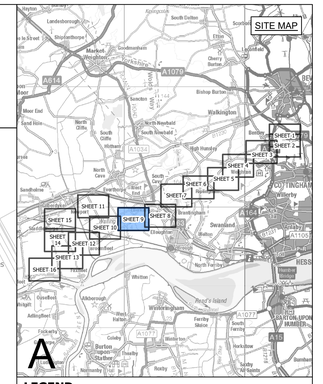

LEGEND

- SHEET INDEX CUTLINES
- ROUTE SECTION BOUNDARY
- ORDER LIMITS

TRAFFIC REGULATION ORDER

- START/END POINT OF TRAFFIC REGULATION ORDER
- TRAFFIC REGULATION ORDER
- TRO-X-XXX EXAMPLE REFERENCE FOR TRAFFIC REGULATION ORDER

Notes

1. This drawing is scaled at paper size A0, therefore any prints taken at smaller sizes will affect accuracy of the measurement units and should not be scaled against.

2. For additional detail on the plan suites, please refer to the 'Guide to the Plans' located in Volume 2 of the DCO Application.

3. These plans are indicative only and the Project will be located within the Order Limits. Due to the need for flexibility, National Grid will be applying for Limits of Deviation within the Order Limits and the Development Consent Order, within which any final alignment would be located.

4. The Birkhill Wood and High Marnham Substations, and associated Gantry structures do not form part of this Project. They have been shown for reference only, and are included in the Order Limits for access and to enable the overhead line connections to be constructed.

5. These plans should be read in conjunction with the Schedule of the Development Consent Order 'Traffic Regulation Orders'.

Coordinate System: British National Grid

Sheet X Centroid Coordinate: 429000 Sheet Y Centroid Coordinate: 490752

0 50 100 150 200 250 Metres

BACKGROUND MAPPING INFORMATION HAS BEEN REPRODUCED FROM THE ORDNANCE SURVEY BY PERMISSION OF ORDNANCE SURVEY OF THE CONTROLLER OF HIS MAJESTY'S STATIONERY OFFICE. © CROWN COPYRIGHT AND DATABASE RIGHTS [2026] ORDNANCE SURVEY AC0000808122.

Issue	Date	Remarks	Drawn	Checked	Approved
A	OCT 2026	FOR DCO SUBMISSION	TW	TF	CJ

Title

THE NATIONAL GRID
(NORTH HUMBER TO HIGH MARNHAM) ORDER
TRAFFIC REGULATION ORDER PLAN SERIES
REGULATION 5(2)(o)
SECTION A (SHEET 9 OF 16)

nationalgrid


Application Number: EN020034

National Grid Drawing Reference: NHHM-LSTC-ENG-PLN-0024

Scale	Sheet Size	Sheet	Issue
1:2,500	A0	SHEET 9 OF 16	A

COPYRIGHT: NOT TO BE REPRODUCED WITHOUT THE WRITTEN PERMISSION OF NATIONAL GRID ELECTRICITY TRANSMISSION PLC

THE NATIONAL GRID (NORTH HUMBER TO HIGH MARNHAM) ORDER
TRAFFIC REGULATION ORDER PLAN SERIES
REGULATION 5(2)(o)
SECTION A (SHEET 10 OF 16)

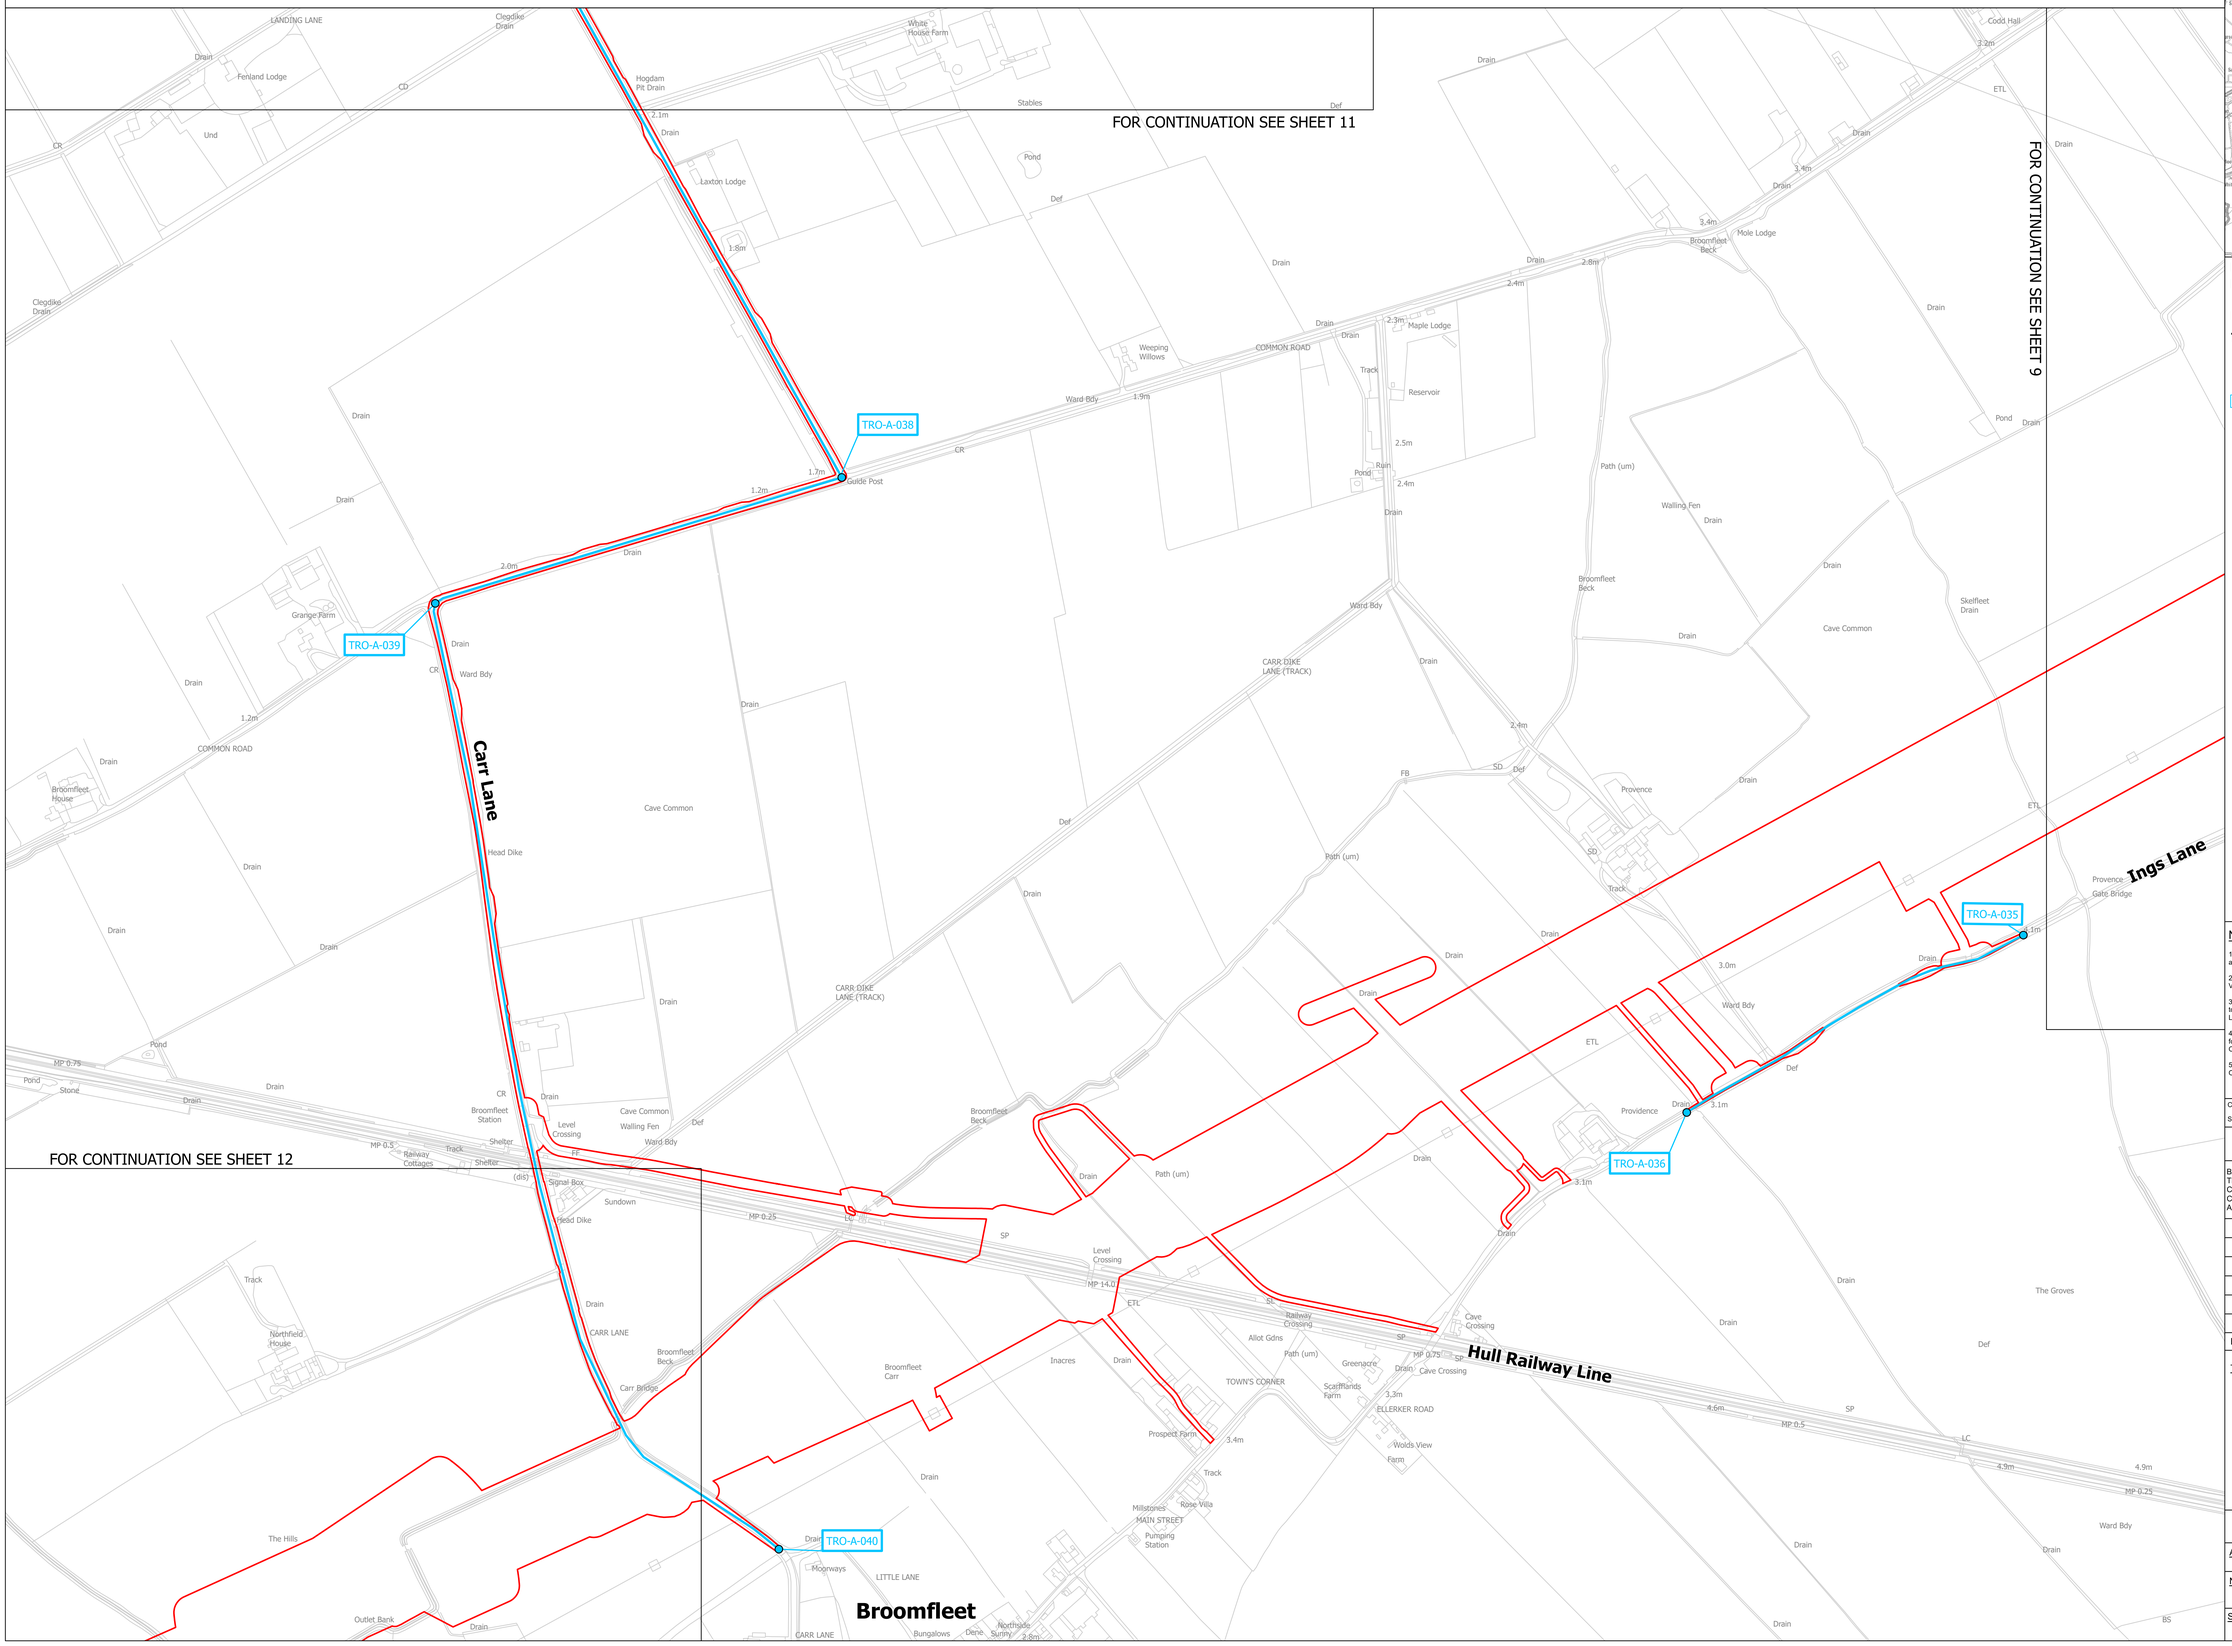

LEGEND

- SHEET INDEX CUTLINES
- ROUTE SECTION BOUNDARY
- ORDER LIMITS

TRAFFIC REGULATION ORDER

- START/END POINT OF TRAFFIC REGULATION ORDER
- TRAFFIC REGULATION ORDER
- TRO-X-XXX EXAMPLE REFERENCE FOR TRAFFIC REGULATION ORDER

Notes

1. This drawing is scaled at paper size A0, therefore any prints taken at smaller sizes will affect accuracy of the measurement units and should not be scaled against.
2. For additional detail on the plan suites, please refer to the 'Guide to the Plans' located in Volume 2 of the DCO Application.
3. These plans are indicative only and the Project will be located within the Order Limits. Due to the need for flexibility, National Grid will be applying for Limits of Deviation within the Order Limits and the Development Consent Order, within which any final alignment would be located.
4. The Birkhill Wood and High Marnham Substations, and associated Gantry structures do not form part of this Project. They have been shown for reference only, and are included in the Order Limits for access and to enable the overhead line connections to be constructed.
5. These plans should be read in conjunction with the Schedule of the Development Consent Order 'Traffic Regulation Orders'.

Coordinate System: British National Grid

Sheet X Centroid Coordinate: 428295 Sheet Y Centroid Coordinate: 488396

0 50 100 150 200 250 Metres

BACKGROUND MAPPING INFORMATION HAS BEEN REPRODUCED FROM THE ORDNANCE SURVEY BY PERMISSION OF ORDNANCE SURVEY OF THE CONTROLLER OF HIS MAJESTY'S STATIONERY OFFICE. © CROWN COPYRIGHT AND DATABASE RIGHTS [2026] ORDNANCE SURVEY AC0000808122.

Issue	Date	Remarks	Drawn	Checked	Approved
A	OCT 2026	FOR DCO SUBMISSION	TW	TF	CJ

Title

THE NATIONAL GRID
(NORTH HUMBER TO HIGH MARNHAM) ORDER
TRAFFIC REGULATION ORDER PLAN SERIES
REGULATION 5(2)(o)
SECTION A (SHEET 10 OF 16)

nationalgrid

Application Number: EN020034


National Grid Drawing Reference: NHHM-LSTC-ENG-PLN-0024

Scale	Sheet Size	Sheet	Issue
1:2,500	A0	SHEET 10 OF 16	A

COPYRIGHT: NOT TO BE REPRODUCED WITHOUT THE WRITTEN PERMISSION OF NATIONAL GRID ELECTRICITY TRANSMISSION PLC

THE NATIONAL GRID (NORTH HUMBER TO HIGH MARNHAM) ORDER
TRAFFIC REGULATION ORDER PLAN SERIES
REGULATION 5(2)(o)
SECTION A (SHEET 11 OF 16)



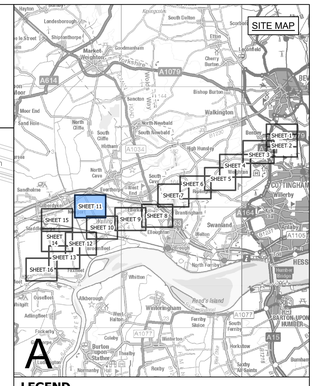

LEGEND

- SHEET INDEX CUTLINES
- ROUTE SECTION BOUNDARY
- ORDER LIMITS

TRAFFIC REGULATION ORDER

- START/END POINT OF TRAFFIC REGULATION ORDER
- TRAFFIC REGULATION ORDER
- TRO-X-XXX EXAMPLE REFERENCE FOR TRAFFIC REGULATION ORDER

Notes

1. This drawing is scaled at paper size A0, therefore any prints taken at smaller sizes will affect accuracy of the measurement units and should not be scaled against.

2. For additional detail on the plan suites, please refer to the 'Guide to the Plans' located in Volume 2 of the DCO Application.

3. These plans are indicative only and the Project will be located within the Order Limits. Due to the need for flexibility, National Grid will be applying for Limits of Deviation within the Order Limits and the Development Consent Order, within which any final alignment would be located.

4. The Birkhill Wood and High Marnham Substations, and associated Gantry structures do not form part of this Project. They have been shown for reference only, and are included in the Order Limits for access and to enable the overhead line connections to be constructed.

5. These plans should be read in conjunction with the Schedule of the Development Consent Order 'Traffic Regulation Orders'.

Coordinate System: British National Grid

Sheet X Centroid Coordinate: 430061 Sheet Y Centroid Coordinate: 487413

0 50 100 150 200 250 Metres

BACKGROUND MAPPING INFORMATION HAS BEEN REPRODUCED FROM THE ORDNANCE SURVEY BY PERMISSION OF ORDNANCE SURVEY OF THE CONTROLLER OF HIS MAJESTY'S STATIONERY OFFICE © CROWN COPYRIGHT AND DATABASE RIGHTS [2026] ORDNANCE SURVEY AC0000808122.

Issue	Date	Remarks	Drawn	Checked	Approved
A	OCT 2026	FOR DCO SUBMISSION	TW	TF	CJ

Title

THE NATIONAL GRID
(NORTH HUMBER TO HIGH MARNHAM) ORDER
TRAFFIC REGULATION ORDER PLAN SERIES
REGULATION 5(2)(o)
SECTION A (SHEET 11 OF 16)

nationalgrid


Application Number: EN020034


National Grid Drawing Reference: NHHM-LSTC-ENG-PLN-0024

Scale	Sheet Size	Sheet	Issue
1:2,500	A0	SHEET 11 OF 16	A

COPYRIGHT. NOT TO BE REPRODUCED WITHOUT THE WRITTEN PERMISSION OF NATIONAL GRID ELECTRICITY TRANSMISSION PLC

THE NATIONAL GRID (NORTH HUMBER TO HIGH MARNHAM) ORDER
TRAFFIC REGULATION ORDER PLAN SERIES
REGULATION 5(2)(o)
SECTION A (SHEET 12 OF 16)

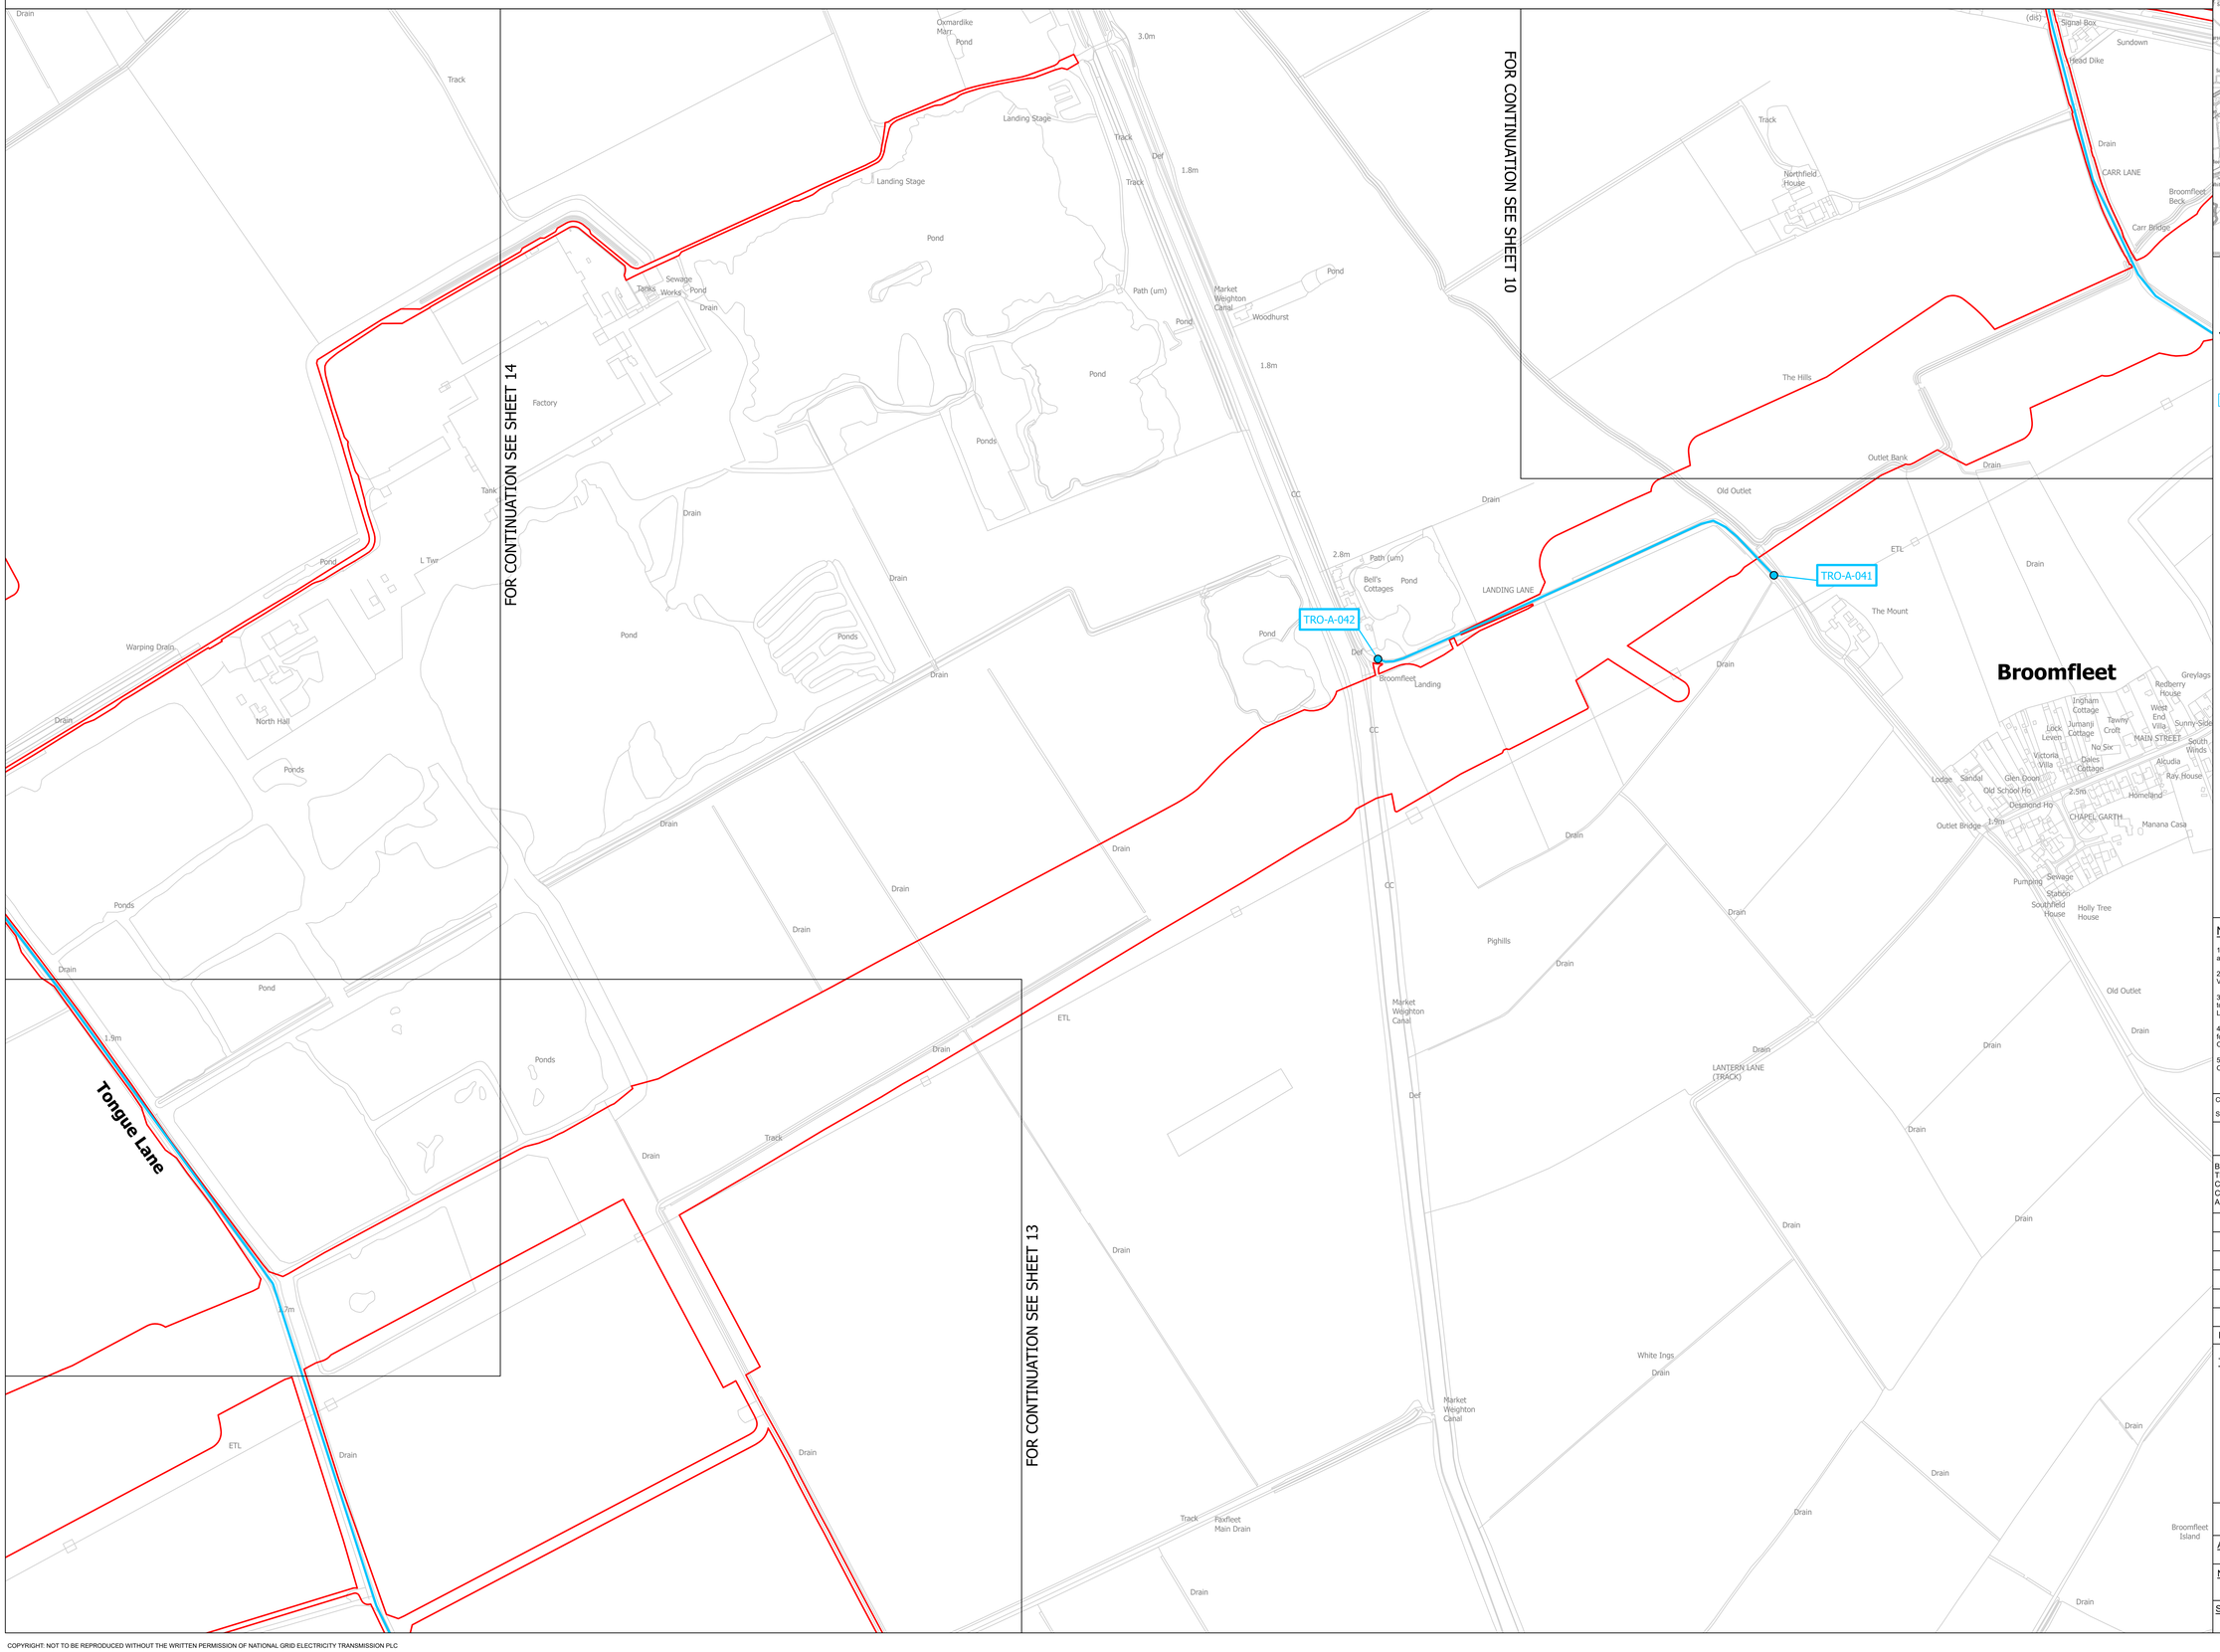

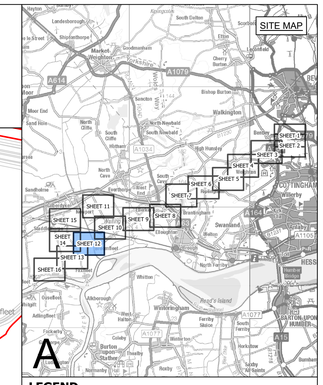

LEGEND

- SHEET INDEX CUTLINES
- ROUTE SECTION BOUNDARY
- ORDER LIMITS

TRAFFIC REGULATION ORDER

- START/END POINT OF TRAFFIC REGULATION ORDER
- TRAFFIC REGULATION ORDER
- TRO-X-XXX EXAMPLE REFERENCE FOR TRAFFIC REGULATION ORDER

Notes

1. This drawing is scaled at paper size A0, therefore any prints taken at smaller sizes will affect accuracy of the measurement units and should not be scaled against.

2. For additional detail on the plan suites, please refer to the 'Guide to the Plans' located in Volume 2 of the DCO Application.

3. These plans are indicative only and the Project will be located within the Order Limits. Due to the need for flexibility, National Grid will be applying for Limits of Deviation within the Order Limits and the Development Consent Order, within which any final alignment would be located.

4. The Birkhill Wood and High Marnham Substations, and associated Gantry structures do not form part of this Project. They have been shown for reference only, and are included in the Order Limits for access and to enable the overhead line connections to be constructed.

5. These plans should be read in conjunction with the Schedule of the Development Consent Order 'Traffic Regulation Orders'.

Coordinate System: British National Grid

Sheet X Centroid Coordinate: 426956 Sheet Y Centroid Coordinate: 486638

0 50 100 150 200 250 Metres

BACKGROUND MAPPING INFORMATION HAS BEEN REPRODUCED FROM THE ORDNANCE SURVEY BY PERMISSION OF ORDNANCE SURVEY OF THE CONTROLLER OF HIS MAJESTY'S STATIONERY OFFICE. © CROWN COPYRIGHT AND DATABASE RIGHTS [2026] ORDNANCE SURVEY AC0000808122.

Issue	Date	Remarks	Drawn	Checked	Approved
A	OCT 2026	FOR DCO SUBMISSION	TW	TF	CJ

Title

THE NATIONAL GRID
(NORTH HUMBER TO HIGH MARNHAM) ORDER
TRAFFIC REGULATION ORDER PLAN SERIES
REGULATION 5(2)(o)
SECTION A (SHEET 12 OF 16)

nationalgrid


Application Number: EN020034

National Grid Drawing Reference: NHHM-LSTC-ENG-PLN-0024

Scale	Sheet Size	Sheet	Issue
1:2,500	A0	SHEET 12 OF 16	A

COPYRIGHT: NOT TO BE REPRODUCED WITHOUT THE WRITTEN PERMISSION OF NATIONAL GRID ELECTRICITY TRANSMISSION PLC


THE NATIONAL GRID (NORTH HUMBER TO HIGH MARNHAM) ORDER
TRAFFIC REGULATION ORDER PLAN SERIES
REGULATION 5(2)(o)
SECTION A (SHEET 13 OF 16)

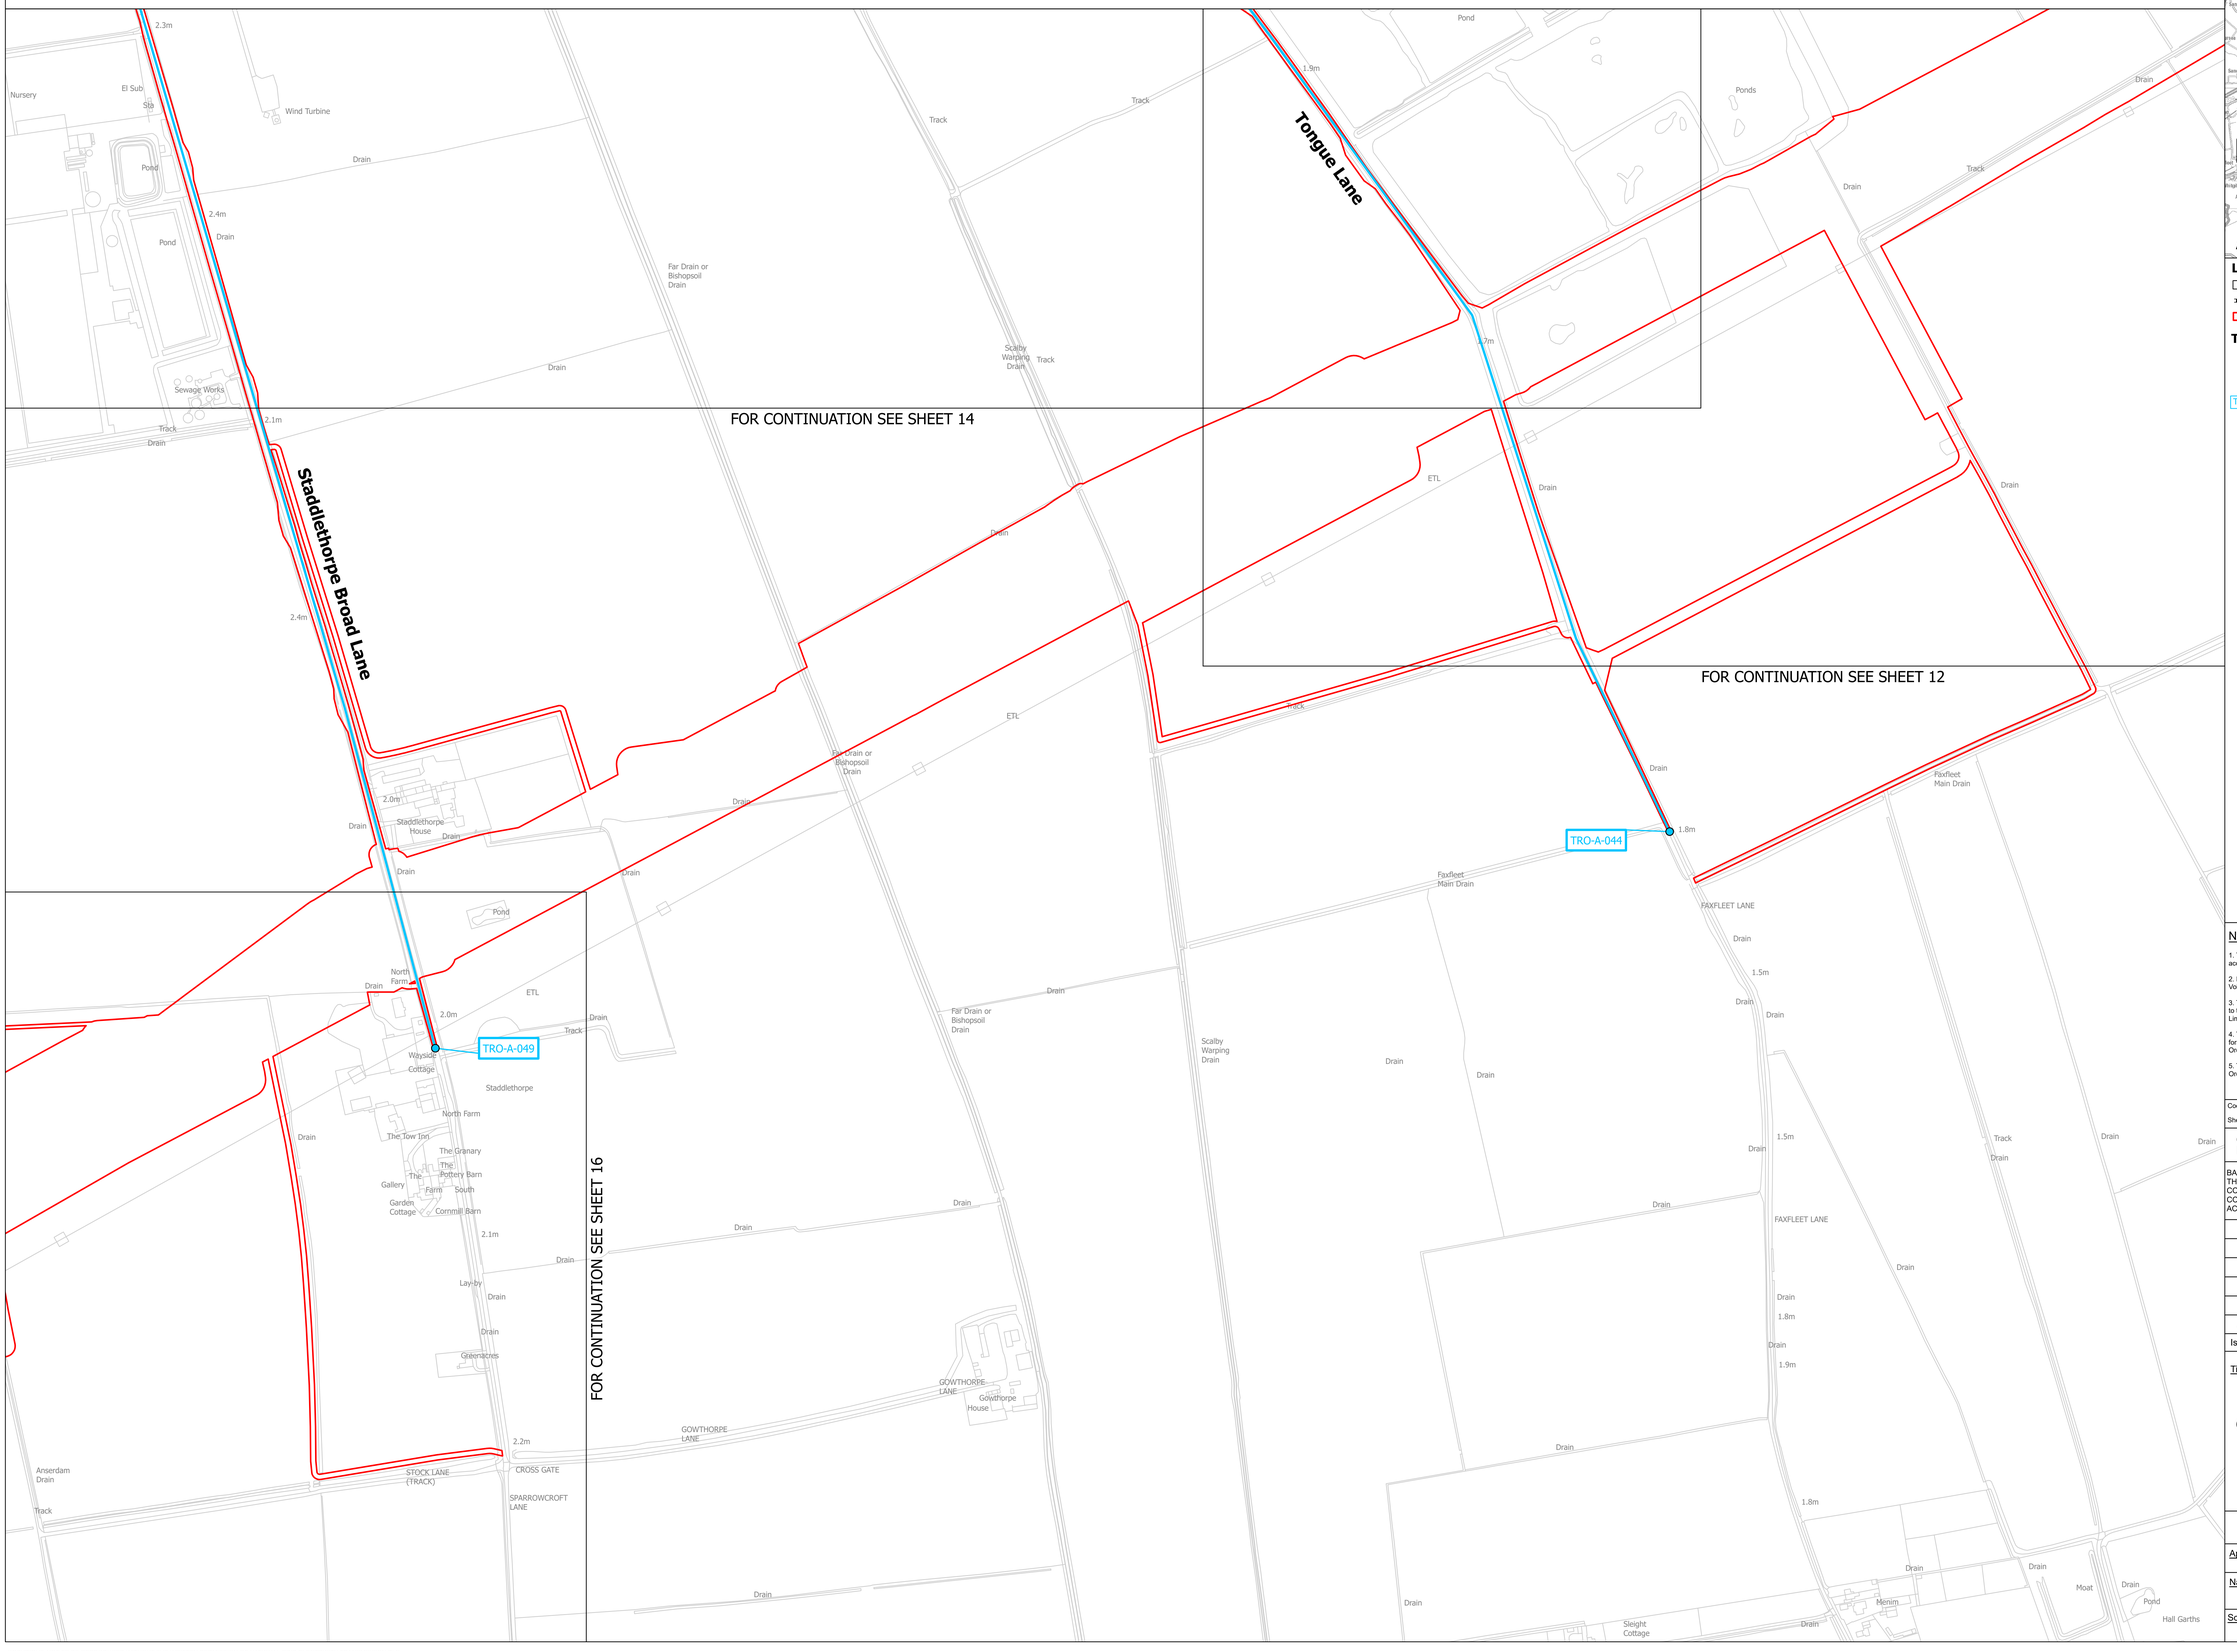
Nursery
El Sub
Sta
Wind Turbine
Pond
Drain
2.4m
Pond
Drain
Sewage Works
Track
Drain
2.1m
Staddlethorpe Broad Lane
2.4m
Track
Drain
Far Drain or Bishopsoil Drain
Drain
Scalby Warping Drain
Track
FOR CONTINUATION SEE SHEET 14
Pond
1.9m
Tongue Lane
Ponds
Drain
Track
Drain
1.7m
ETL
Drain
Drain
FOR CONTINUATION SEE SHEET 12
Track
Drain
Faxfleet Main Drain
TRO-A-044
1.8m
FAXFLEET LANE
Drain
1.5m
Drain
Drain
Drain
Track
Drain
Drain
1.5m
Drain
FAXFLEET LANE
Drain
Drain
1.8m
Drain
1.9m
Drain
1.8m
Drain
Drain
Moat
Drain
Pond
Hall Garths
Menim
Sleight Cottage
Drain
Drain
Drain

THE NATIONAL GRID (NORTH HUMBER TO HIGH MARNHAM) ORDER
TRAFFIC REGULATION ORDER PLAN SERIES
REGULATION 5(2)(o)
SECTION A (SHEET 14 OF 16)



SITE MAP

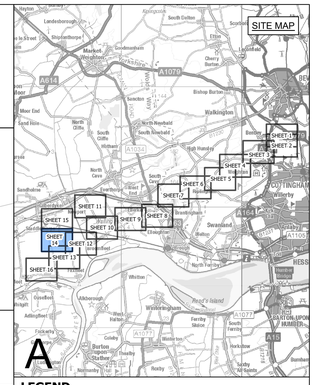

LEGEND

- SHEET INDEX CUTLINES
- ROUTE SECTION BOUNDARY
- ORDER LIMITS

TRAFFIC REGULATION ORDER

- START/END POINT OF TRAFFIC REGULATION ORDER
- TRAFFIC REGULATION ORDER
- TRO-X-XXX EXAMPLE REFERENCE FOR TRAFFIC REGULATION ORDER

Notes

1. This drawing is scaled at paper size A0, therefore any prints taken at smaller sizes will affect accuracy of the measurement units and should not be scaled against.

2. For additional detail on the plan suites, please refer to the 'Guide to the Plans' located in Volume 2 of the DCO Application.

3. These plans are indicative only and the Project will be located within the Order Limits. Due to the need for flexibility, National Grid will be applying for Limits of Deviation within the Order Limits and the Development Consent Order, within which any final alignment would be located.

4. The Birkhill Wood and High Marnham Substations, and associated Gantry structures do not form part of this Project. They have been shown for reference only, and are included in the Order Limits for access and to enable the overhead line connections to be constructed.

5. These plans should be read in conjunction with the Schedule of the Development Consent Order 'Traffic Regulation Orders'.

Coordinate System: British National Grid

Sheet X Centroid Coordinate: 427254 Sheet Y Centroid Coordinate: 484651

0 50 100 150 200 250 Metres

BACKGROUND MAPPING INFORMATION HAS BEEN REPRODUCED FROM THE ORDNANCE SURVEY BY PERMISSION OF ORDNANCE SURVEY OF THE CONTROLLER OF HIS MAJESTY'S STATIONERY OFFICE. © CROWN COPYRIGHT AND DATABASE RIGHTS [2026] ORDNANCE SURVEY AC0000808122.

Issue	Date	Remarks	Drawn	Checked	Approved
A	OCT 2026	FOR DCO SUBMISSION	TW	TF	CJ

Title

THE NATIONAL GRID
(NORTH HUMBER TO HIGH MARNHAM) ORDER
TRAFFIC REGULATION ORDER PLAN SERIES
REGULATION 5(2)(o)
SECTION A (SHEET 14 OF 16)

nationalgrid


Application Number: EN020034


National Grid Drawing Reference: NHHM-LSTC-ENG-PLN-0024

Scale	Sheet Size	Sheet	Issue
1:2,500	A0	SHEET 14 OF 16	A

COPYRIGHT: NOT TO BE REPRODUCED WITHOUT THE WRITTEN PERMISSION OF NATIONAL GRID ELECTRICITY TRANSMISSION PLC

THE NATIONAL GRID (NORTH HUMBER TO HIGH MARNHAM) ORDER
TRAFFIC REGULATION ORDER PLAN SERIES
REGULATION 5(2)(o)
SECTION A (SHEET 15 OF 16)

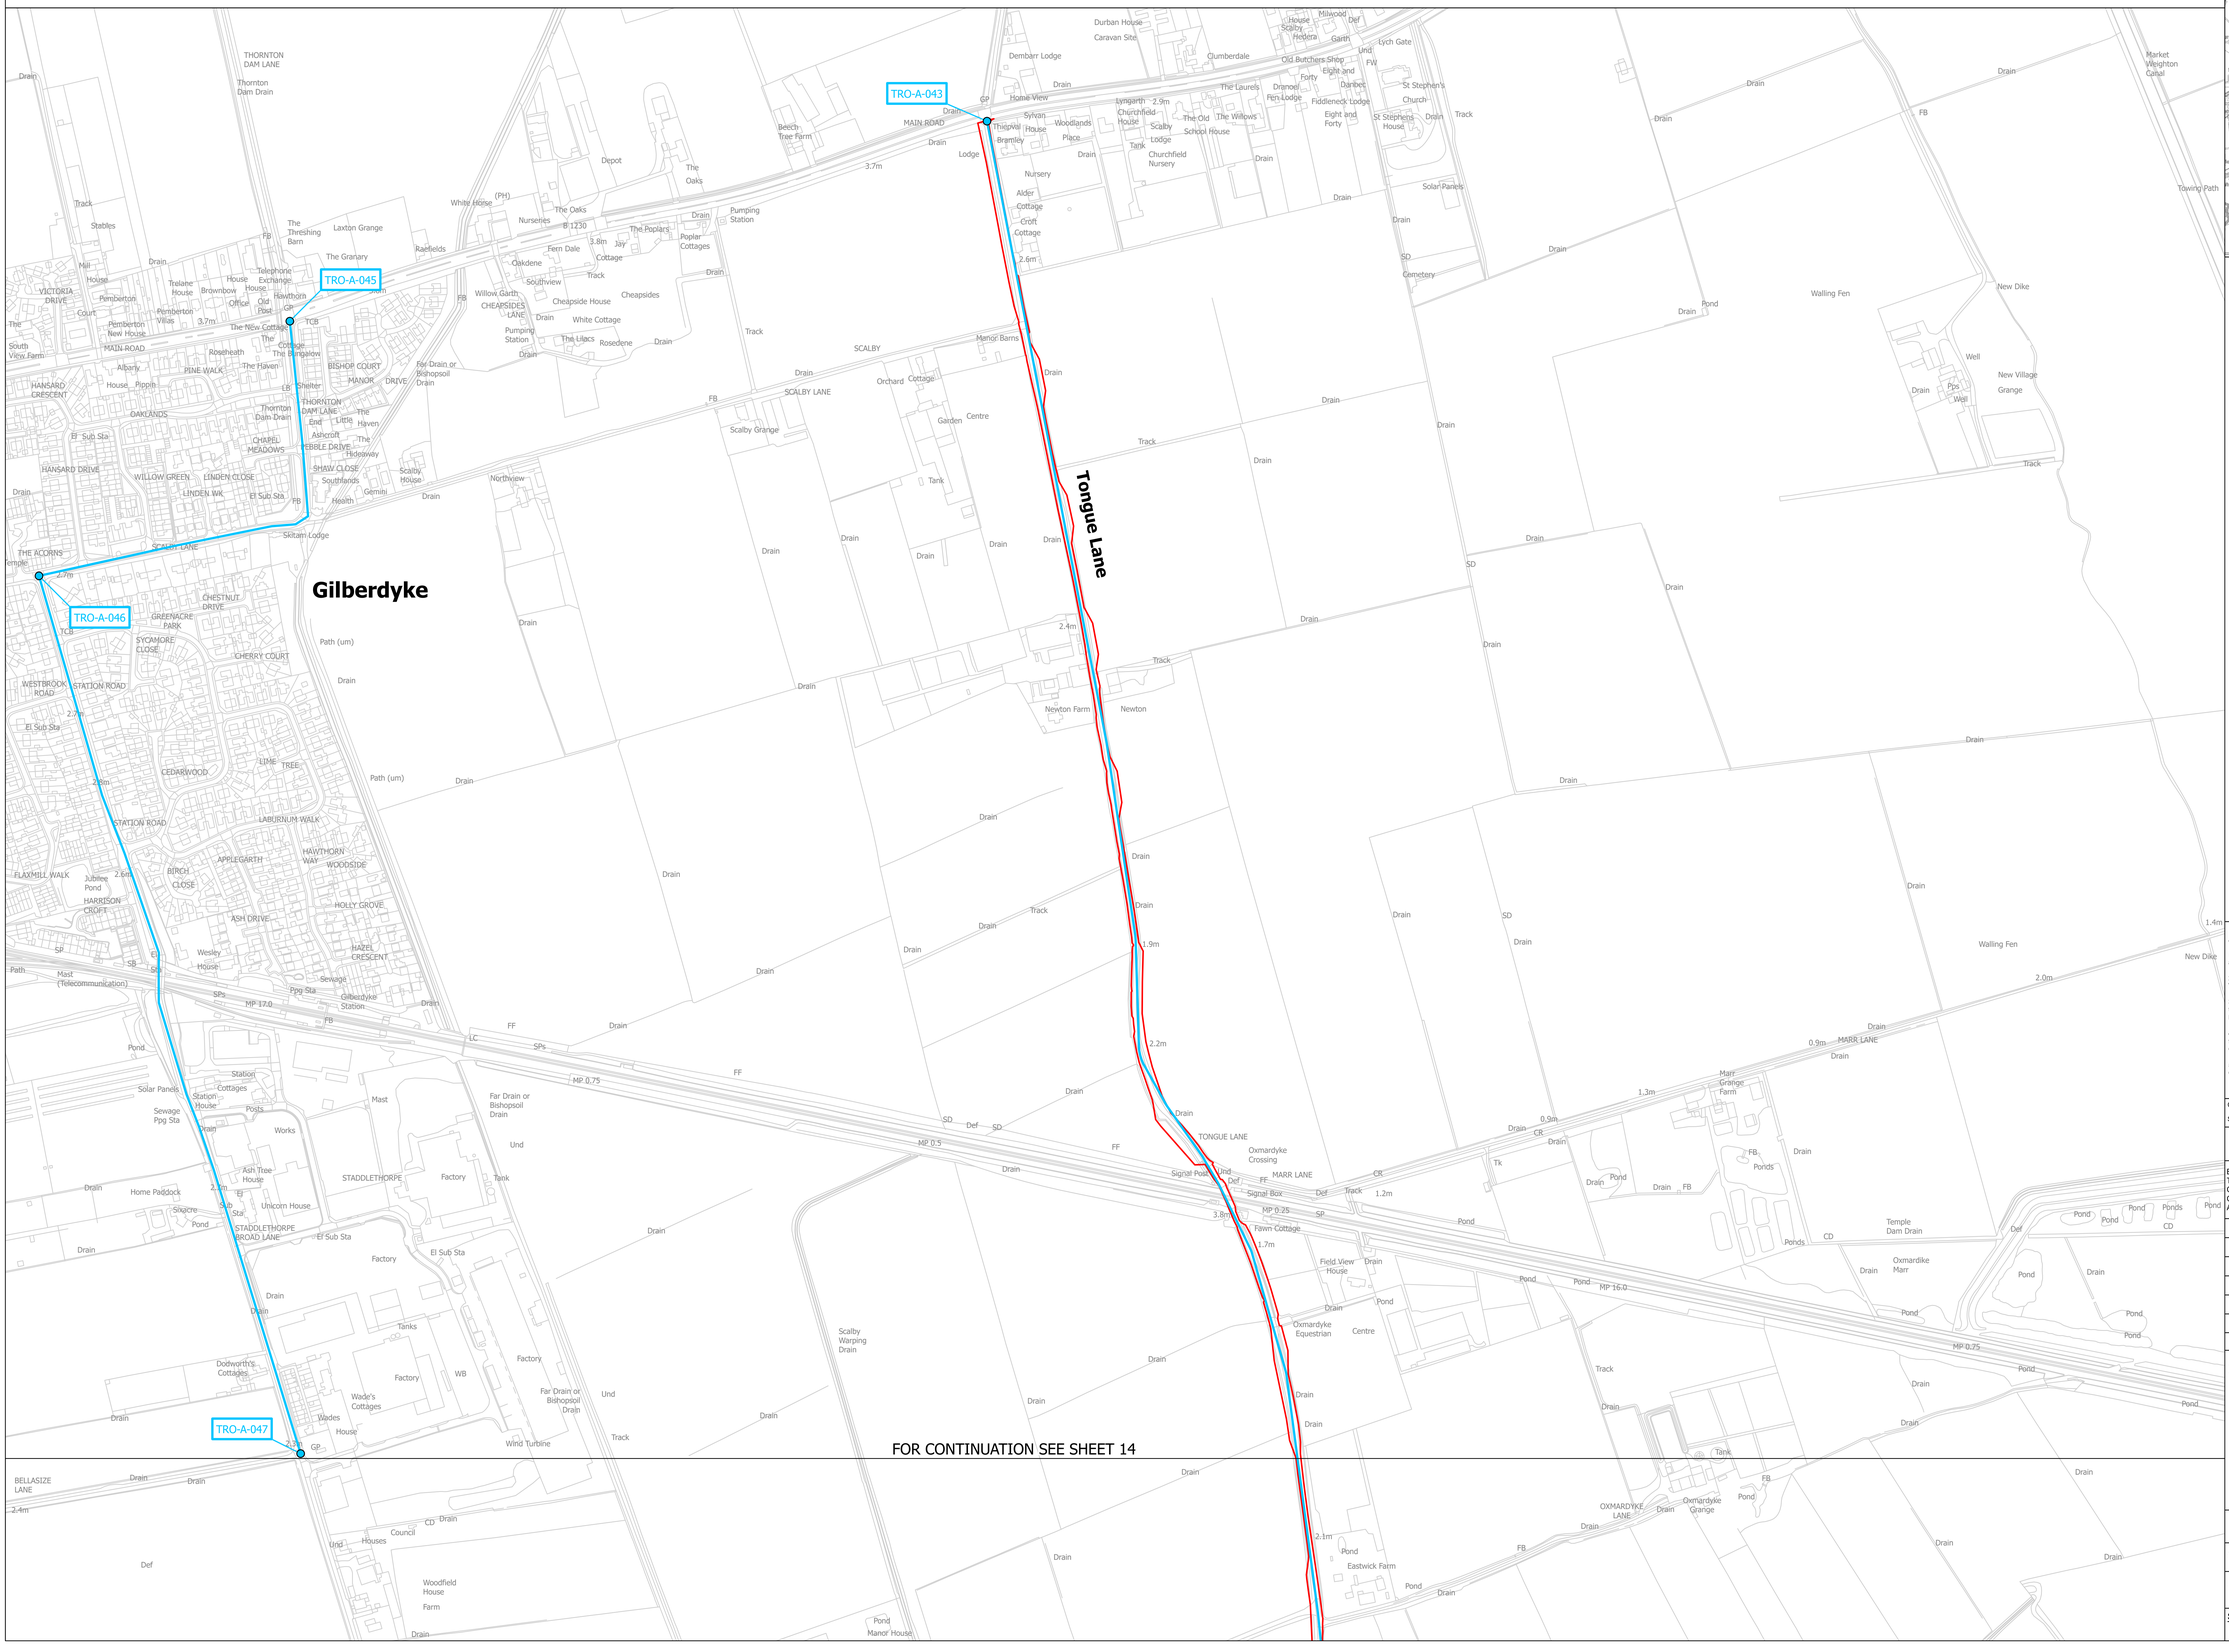

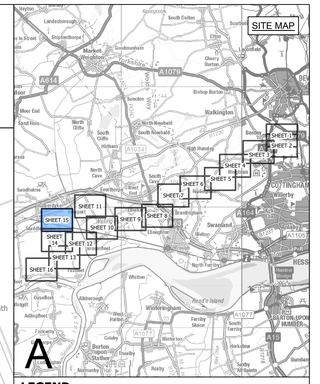

LEGEND

- SHEET INDEX CUTLINES
- ROUTE SECTION BOUNDARY
- ORDER LIMITS

TRAFFIC REGULATION ORDER

- START/END POINT OF TRAFFIC REGULATION ORDER
- TRAFFIC REGULATION ORDER
- TRO-X-XXX EXAMPLE REFERENCE FOR TRAFFIC REGULATION ORDER

Notes

1. This drawing is scaled at paper size A0, therefore any prints taken at smaller sizes will affect accuracy of the measurement units and should not be scaled against.

2. For additional detail on the plan suites, please refer to the 'Guide to the Plans' located in Volume 2 of the DCO Application.

3. These plans are indicative only and the Project will be located within the Order Limits. Due to the need for flexibility, National Grid will be applying for Limits of Deviation within the Order Limits and the Development Consent Order, within which any final alignment would be located.

4. The Birkhill Wood and High Marnham Substations, and associated Gantry structures do not form part of this Project. They have been shown for reference only, and are included in the Order Limits for access and to enable the overhead line connections to be constructed.

5. These plans should be read in conjunction with the Schedule of the Development Consent Order 'Traffic Regulation Orders'.

Coordinate System: British National Grid

Sheet X Centroid Coordinate: 428927 Sheet Y Centroid Coordinate: 484651

0 50 100 150 200 250 Metres

BACKGROUND MAPPING INFORMATION HAS BEEN REPRODUCED FROM THE ORDNANCE SURVEY BY PERMISSION OF ORDNANCE SURVEY OF THE CONTROLLER OF HIS MAJESTY'S STATIONERY OFFICE. © CROWN COPYRIGHT AND DATABASE RIGHTS [2026] ORDNANCE SURVEY AC0000808122.

Issue	Date	Remarks	Drawn	Checked	Approved
A	OCT 2026	FOR DCO SUBMISSION	TW	TF	CJ

Title

THE NATIONAL GRID
(NORTH HUMBER TO HIGH MARNHAM) ORDER
TRAFFIC REGULATION ORDER PLAN SERIES
REGULATION 5(2)(o)
SECTION A (SHEET 15 OF 16)

nationalgrid


Application Number: EN020034


National Grid Drawing Reference: NHHM-LSTC-ENG-PLN-0024

Scale	Sheet Size	Sheet	Issue
1:2,500	A0	SHEET 15 OF 16	A

COPYRIGHT: NOT TO BE REPRODUCED WITHOUT THE WRITTEN PERMISSION OF NATIONAL GRID ELECTRICITY TRANSMISSION PLC

THE NATIONAL GRID (NORTH HUMBER TO HIGH MARNHAM) ORDER
TRAFFIC REGULATION ORDER PLAN SERIES
REGULATION 5(2)(o)
SECTION A (SHEET 16 OF 16)

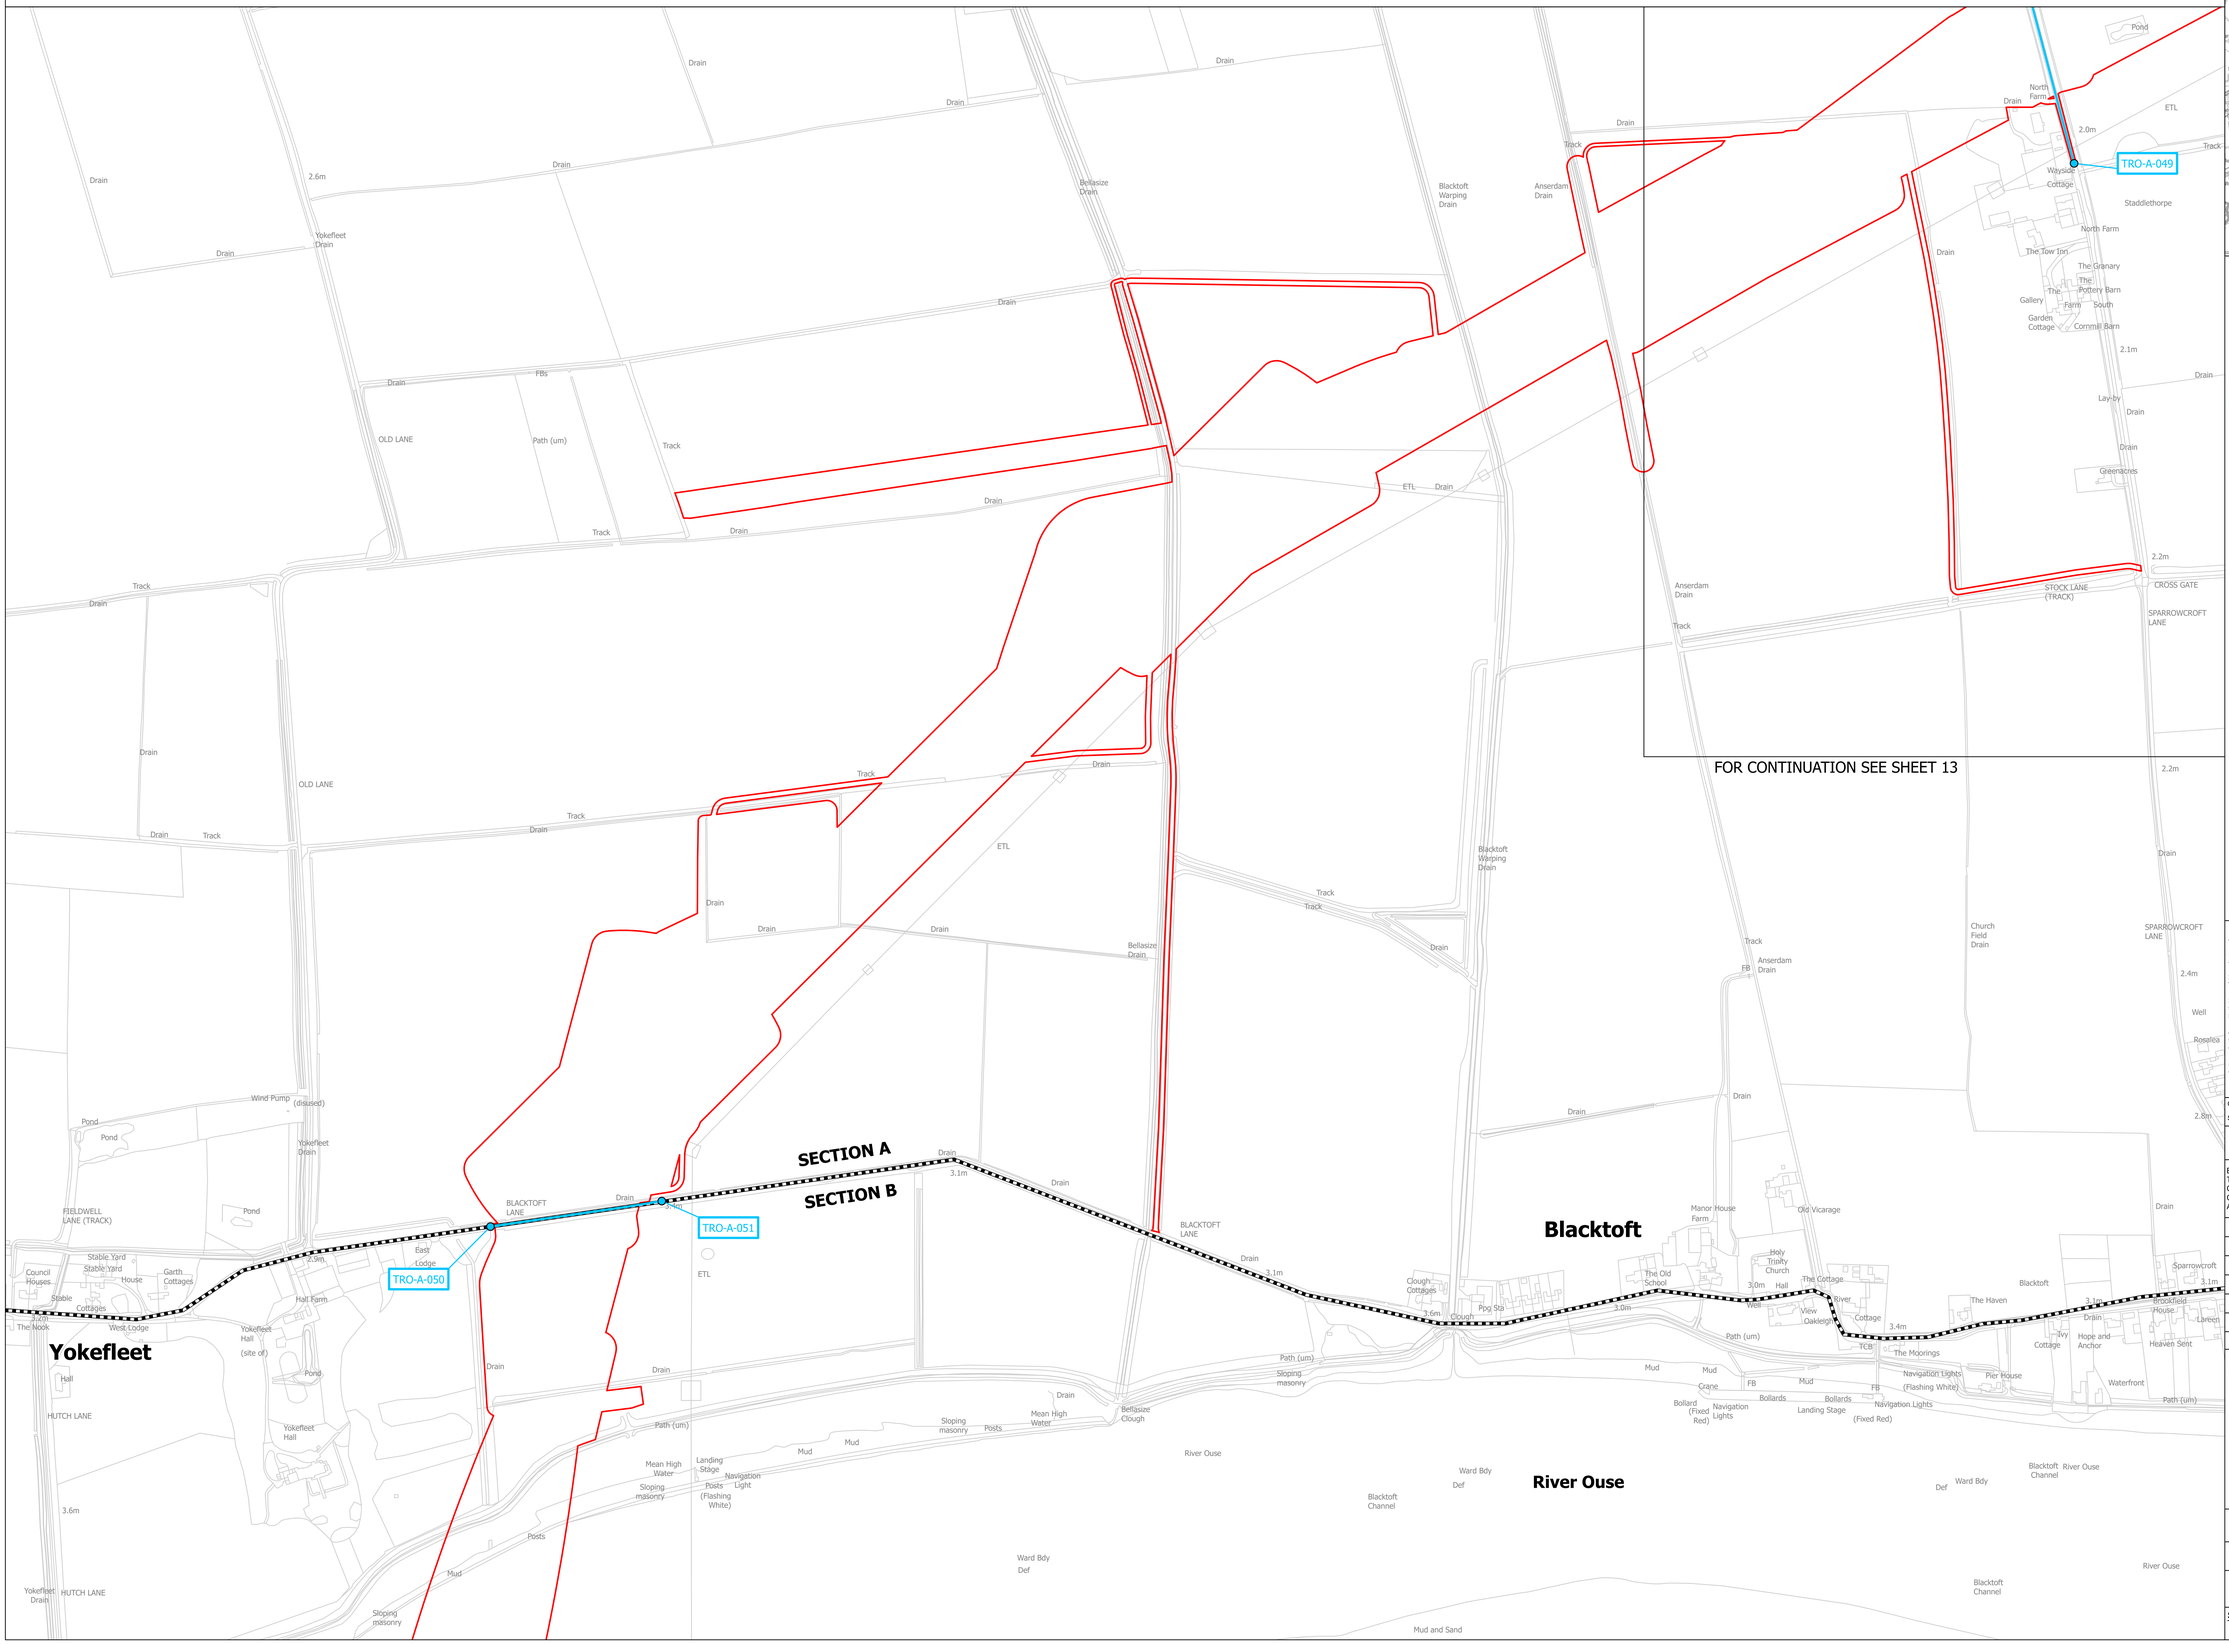

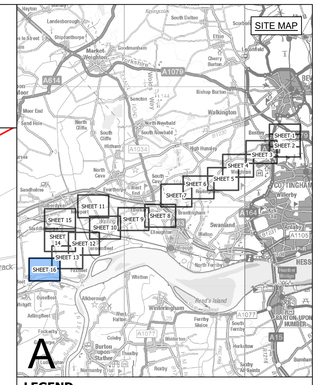

LEGEND

- SHEET INDEX CUTLINES
- ROUTE SECTION BOUNDARY
- ORDER LIMITS

TRAFFIC REGULATION ORDER

- START/END POINT OF TRAFFIC REGULATION ORDER
- TRAFFIC REGULATION ORDER
- TRO-X-XXX EXAMPLE REFERENCE FOR TRAFFIC REGULATION ORDER

Notes

1. This drawing is scaled at paper size A0, therefore any prints taken at smaller sizes will affect accuracy of the measurement units and should not be scaled against.
2. For additional detail on the plan suites, please refer to the 'Guide to the Plans' located in Volume 2 of the DCO Application.
3. These plans are indicative only and the Project will be located within the Order Limits. Due to the need for flexibility, National Grid will be applying for Limits of Deviation within the Order Limits and the Development Consent Order, within which any final alignment would be located.
4. The Birkhill Wood and High Marnham Substations, and associated Gantry structures do not form part of this Project. They have been shown for reference only, and are included in the Order Limits for access and to enable the overhead line connections to be constructed.
5. These plans should be read in conjunction with the Schedule of the Development Consent Order 'Traffic Regulation Orders'.

Coordinate System: British National Grid

Sheet X Centroid Coordinate: 424812 Sheet Y Centroid Coordinate: 483365

0 50 100 150 200 250 Metres

BACKGROUND MAPPING INFORMATION HAS BEEN REPRODUCED FROM THE ORDNANCE SURVEY BY PERMISSION OF ORDNANCE SURVEY OF THE CONTROLLER OF HIS MAJESTY'S STATIONERY OFFICE. © CROWN COPYRIGHT AND DATABASE RIGHTS [2026] ORDNANCE SURVEY AC0000808122.

Issue	Date	Remarks	Drawn	Checked	Approved
A	OCT 2026	FOR DCO SUBMISSION	TW	TF	CJ

Title

THE NATIONAL GRID
(NORTH HUMBER TO HIGH MARNHAM) ORDER
TRAFFIC REGULATION ORDER PLAN SERIES
REGULATION 5(2)(o)
SECTION A (SHEET 16 OF 16)

nationalgrid

Application Number: EN020034

National Grid Drawing Reference: NHHM-LSTC-ENG-PLN-0024

Scale	Sheet Size	Sheet	Issue
1:2,500	A0	SHEET 16 OF 16	A

COPYRIGHT. NOT TO BE REPRODUCED WITHOUT THE WRITTEN PERMISSION OF NATIONAL GRID ELECTRICITY TRANSMISSION PLC