The Great Grid Upgrade

North Humber to High Marnham

NHHM-AEC-ONS-PLN-0030

North Humber to High Marnham

Volume 2: Plans, Drawings and Sections

Document 2.11 Water Bodies in the River Basin Management Plan - Section F

Final Issue A

October 2026

Planning Inspectorate Reference: EN020034

Infrastructure Planning (Applications: Prescribed Forms and Procedure) Regulations 2009 Regulation 5(2)(I)(iii)

nationalgrid

THE NATIONAL GRID (NORTH HUMBER TO HIGH MARNHAM) ORDER
WATER BODIES IN THE RIVER BASIN MANAGEMENT KEY PLAN
REGULATION 5(2)(I)(III)
SECTION F (SHEET 1 OF 1)

SECTION E
SECTION F
SHEET 1
SHEET 2
SHEET 3
BASSETLAW DISTRICT COUNCIL
NEWARK AND SHERWOOD DISTRICT COUNCIL
DARLTON CP
RAGNALL CP
FLEDBOROUGH CP
MARNHAM CP
Dunham-on-Trent
Darlton
Ragnall
Fledborough
High Marnham
Skegby
Low Brecks Farm
Whimpton Moor
Whimpton House
Field House Farm
Medieval Village of Whimpton (site of)
Roberts Farm
Ragnall Hall
Chestnut Farm
Old Trent
Dunham Dubs
Bubble Dyke
Scotchman's Hole
Sewer Dyke (Drain)
Trentholme Farm
Hall Farm
Earthworks
Low Farm
Grange Farm
Farhill Farm
Farhill Lane
Mowcrofts Lane
Woodcoates Road
Vicarage Farm
America Farm
Field Farm
Highfields Farm
Darlton Field
Fledborough Beck
North Farm
Top Farm
The Gables
Manor House
Fledborough Holme
Trent Lane
Majors Farm
Green Lane
Gibraltar Farm
Wells Farm
Fledborough Farm
Far Road
Woodcoates
Medieval Village of Woodcoates (site of)
Station Cottages
Crabtree Lane
Trent Aqueduct
Sewage Works
Church Lane
School
Church Farm
Merryfields Farm
Babbington Springs Farm
Polly Taylor's Road
Peter Barn
Caravan Park
Hollowgate Lane
Marnham Hall
Ferry Holme
Old Trent
River Trent
Solar Panels
Marshgate Farm
Manor Farm
A57
A6075
647
74
73
72
71
70
79
80
81
78
77

SITE MAP

A
B
C
D
E
F

LEGEND
- SHEET INDEX
- ROUTE SECTION BOUNDARY
- LOCAL AUTHORITY BOUNDARY
- ORDER LIMITS

Notes

1. This drawing is scaled at paper size A0, therefore any prints taken at smaller sizes will affect accuracy of the measurement units and should not be scaled against.

2. For additional detail on the plan suites, please refer to the 'Guide to the Plans' located in Volume 2 of the DCO Application.

3. These plans are indicative only and the Project will be located within the Order Limits. Due to the need for flexibility, National Grid will be applying for Limits of Deviation within the Order Limits and the Development Consent Order, within which any final alignment would be located.

4. The Birkhill Wood and High Marnham Substations, and associated Gantry structures do not form part of this Project. They have been shown for reference only, and are included in the Order Limits for access and to enable the overhead line connections to be constructed.

Coordinate System: British National Grid

Sheet X Centroid Coordinate: 372034 Sheet Y Centroid Coordinate: 479300

0 100 200 300 400 500 600 Metres

BACKGROUND MAPPING INFORMATION HAS BEEN REPRODUCED FROM THE ORDNANCE SURVEY BY PERMISSION OF ORDNANCE SURVEY OF THE CONTROLLER OF HIS MAJESTY'S STATIONERY OFFICE. CROWN COPYRIGHT ORDNANCE SURVEY ©. BLUESKY INTERNATIONAL LTD ©. NATIONAL GRID ELECTRICITY - 100024241.

Issue	Date	Remarks	Drawn	Checked	Approved
A	OCT 2026	FOR DCO SUBMISSION	JG	DF	CC

Title

THE NATIONAL GRID
(NORTH HUMBER TO HIGH MARNHAM) ORDER
WATER BODIES IN THE RIVER BASIN MANAGEMENT KEY PLAN
REGULATION 5(2)(I)(III)
SECTION F (SHEET 1 OF 1)

nationalgrid

Application Number: EN020034


National Grid Drawing Reference: NHHM-AEC-CNS-PLN-0030


Scale	Sheet Size	Sheet	Issue
1:6,000	A0	SHEET 1 OF 1	A

F

COPYRIGHT: NOT TO BE REPRODUCED WITHOUT THE WRITTEN PERMISSION OF NATIONAL GRID ELECTRICITY TRANSMISSION PLC

THE NATIONAL GRID (NORTH HUMBER TO HIGH MARNHAM) ORDER
WATER BODIES IN THE RIVER BASIN MANAGEMENT KEY PLAN
REGULATION 5(2)(I)(III)
SECTION F (SHEET 1 OF 3)

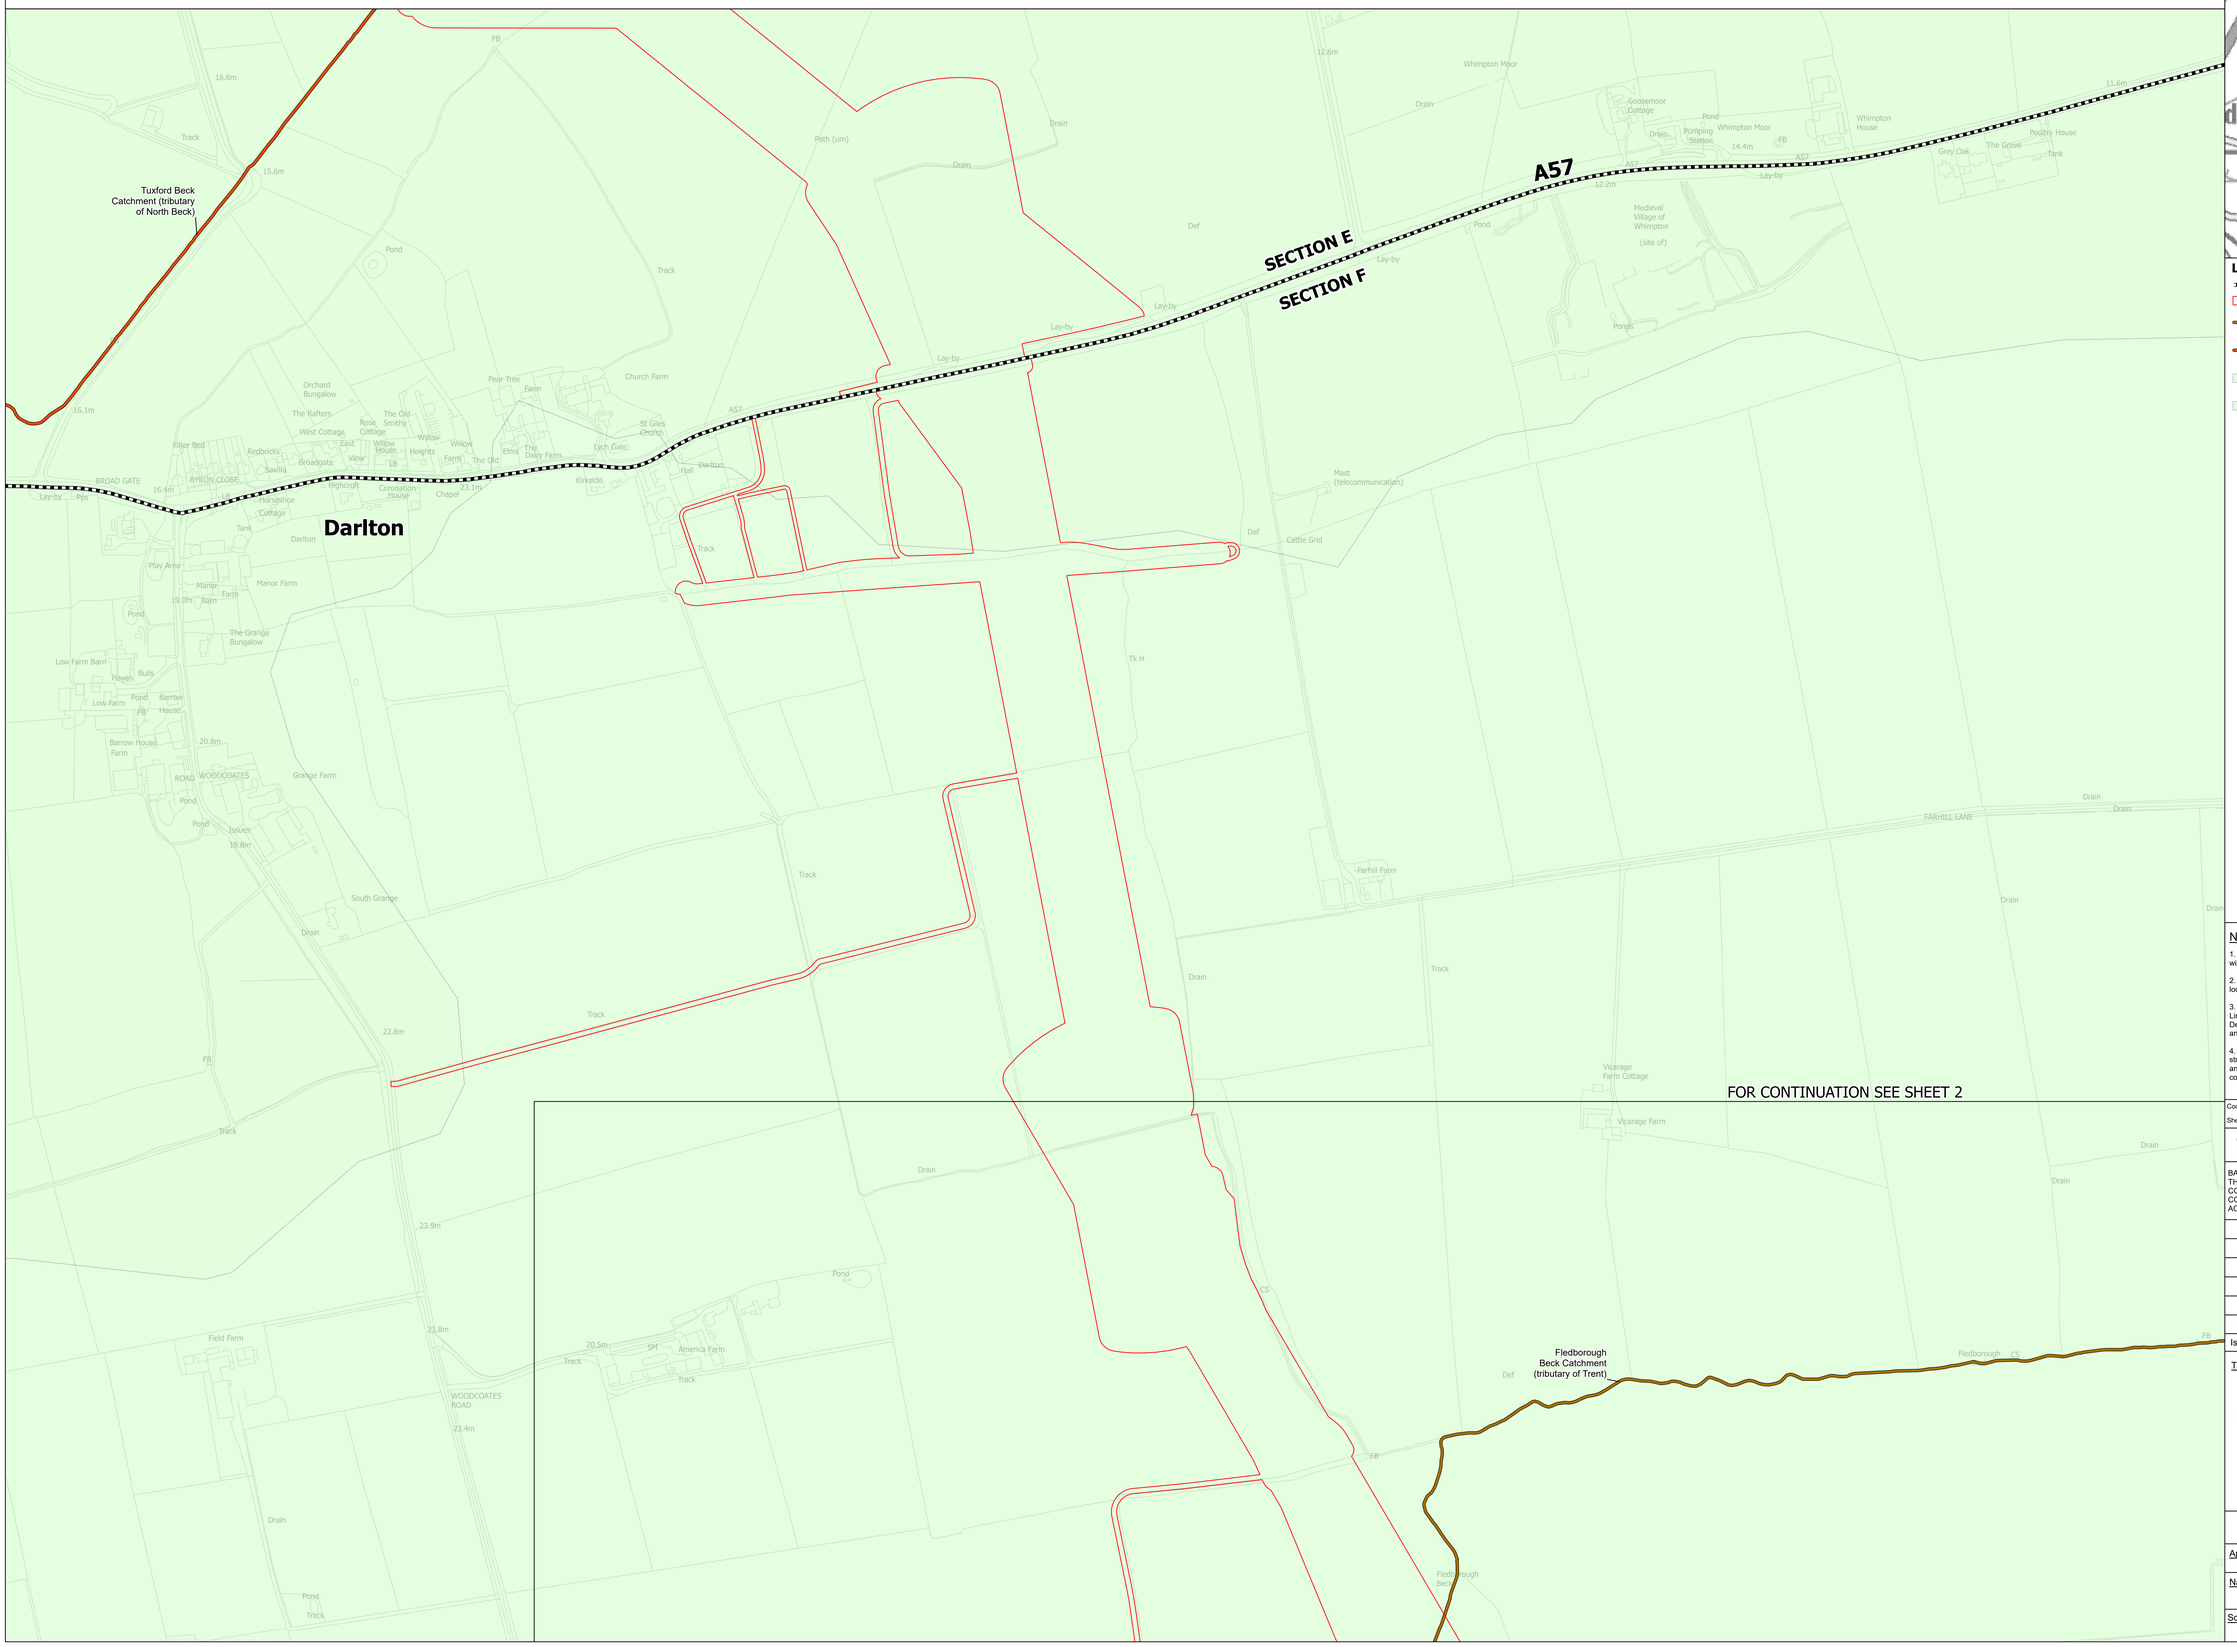

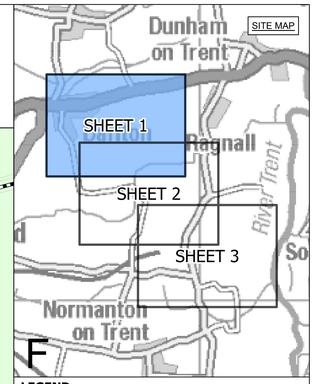

LEGEND

- ROUTE SECTION BOUNDARY
- ORDER LIMITS
- FLEDBOROUGH BECK CATCHMENT (TRIBUTARY OF TRENT) - GB104028058290
- TUXFORD BECK CATCHMENT (TRIBUTARY OF NORTH BECK) - GB104028058320
- FLEDBOROUGH BECK CATCHMENT (TRIBUTARY OF TRENT),GB104028058290
- TUXFORD BECK CATCHMENT (TRIBUTARY OF NORTH BECK),GB104028058320

Notes

1. This drawing is scaled at paper size A0, therefore any prints taken at smaller sizes will affect accuracy of the measurement units and should not be scaled against.

2. For additional detail on the plan suites, please refer to the 'Guide to the Plans' located in Volume 2 of the DCO Application.

3. These plans are indicative only and the Project will be located within the Order Limits. Due to the need for flexibility, National Grid will be applying for Limits of Deviation within the Order Limits and the Development Consent Order, within which any final alignment would be located.

4. The Birkhill Wood and High Marnham Substations, and associated Gantry structures do not form part of this Project. They have been shown for reference only, and are included in the Order Limits for access and to enable the overhead line connections to be constructed.

Coordinate System: British National Grid

Sheet X Centroid Coordinate: 373237 Sheet Y Centroid Coordinate: 478448

0 50 100 150 200 250 Metres

BACKGROUND MAPPING INFORMATION HAS BEEN REPRODUCED FROM THE ORDNANCE SURVEY BY PERMISSION OF ORDNANCE SURVEY OF THE CONTROLLER OF HIS MAJESTY'S STATIONERY OFFICE. © CROWN COPYRIGHT AND DATABASE RIGHTS [2026] ORDNANCE SURVEY AC0000808122.

Issue	Date	Remarks	Drawn	Checked	Approved
A	OCT 2026	FOR DCO SUBMISSION	JG	DF	CC

Title

THE NATIONAL GRID
(NORTH HUMBER TO HIGH MARNHAM) ORDER
WATER BODIES IN THE RIVER BASIN
MANAGEMENT KEY PLAN
REGULATION 5(2)(I)(III)
SECTION F (SHEET 1 OF 3)

nationalgrid


Application Number: EN020034


National Grid Drawing Reference: NHHM-AEC-CNS-PLN-0030

Scale	Sheet Size	Sheet	Issue
1:2,500	A0	SHEET 1 OF 3	A

COPYRIGHT. NOT TO BE REPRODUCED WITHOUT THE WRITTEN PERMISSION OF NATIONAL GRID ELECTRICITY TRANSMISSION PLC
© Environment Agency copyright and/or database right 2015 & 2024. All rights reserved. Contains OS data © Crown copyright and database right 2024.

THE NATIONAL GRID (NORTH HUMBER TO HIGH MARNHAM) ORDER
WATER BODIES IN THE RIVER BASIN MANAGEMENT KEY PLAN
REGULATION 5(2)(I)(III)
SECTION F (SHEET 2 OF 3)

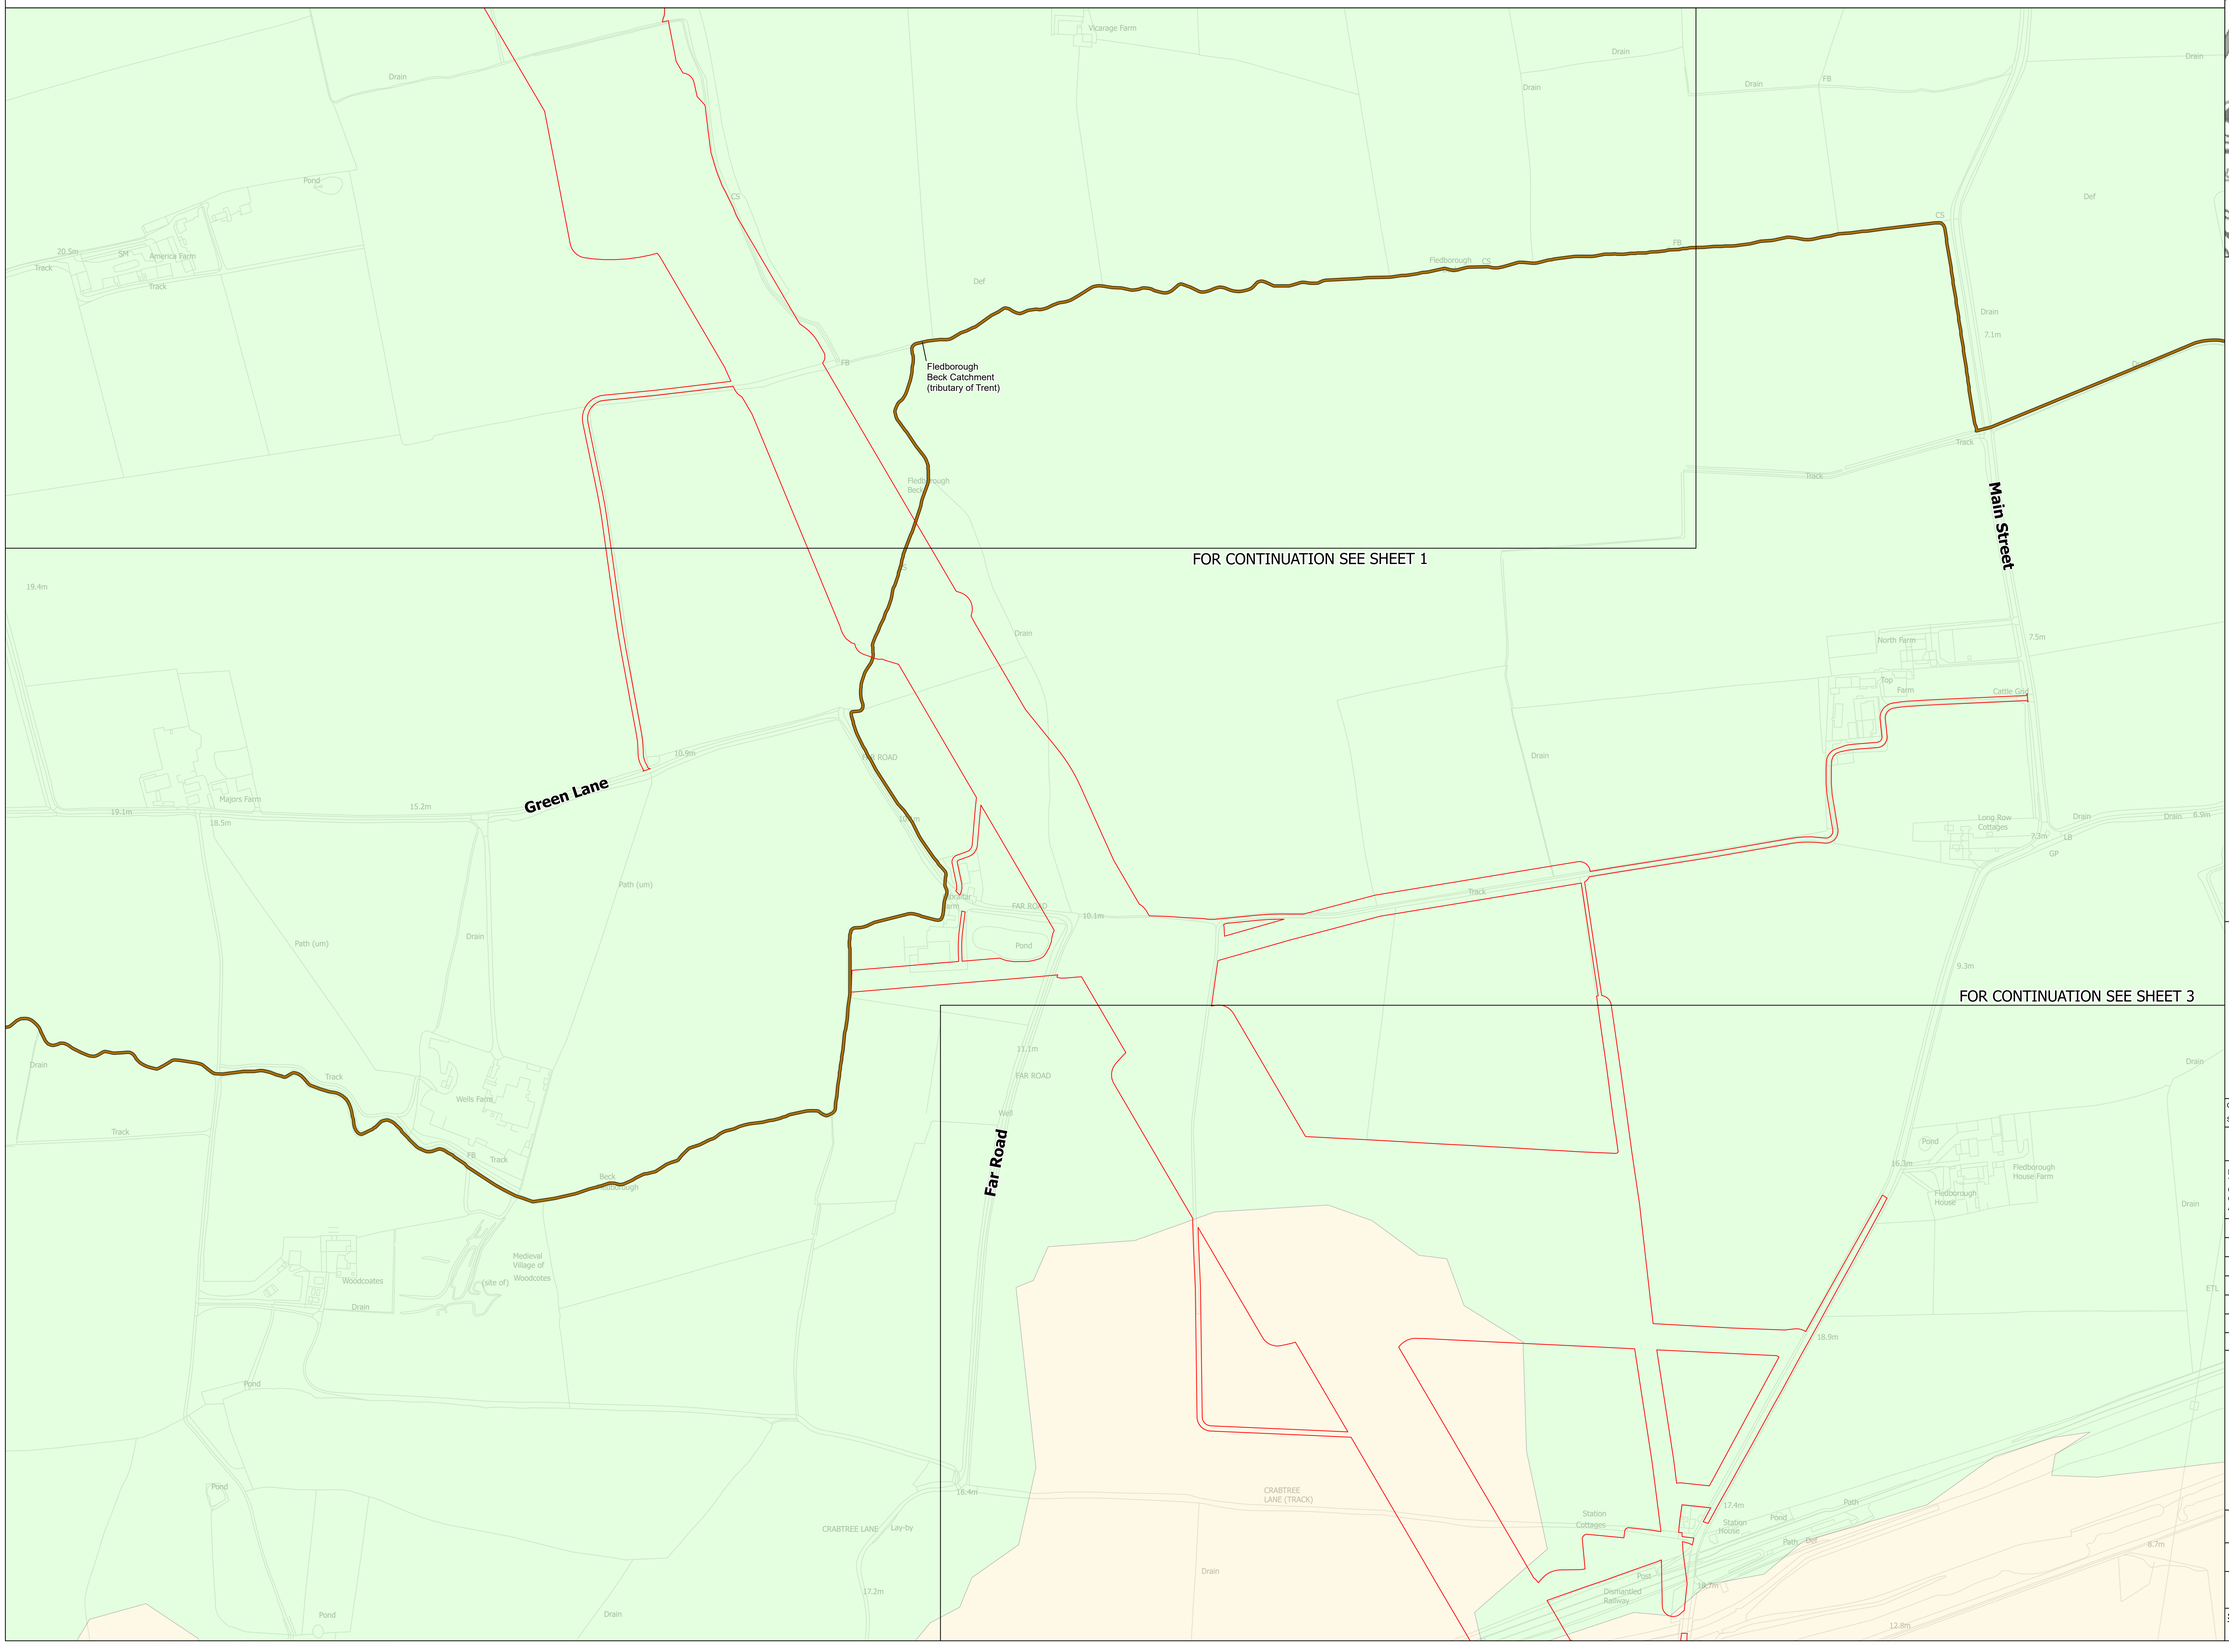

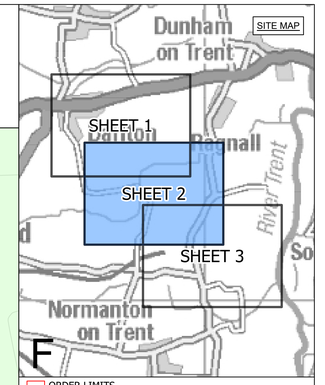

ORDER LIMITS

FLEDBOROUGH BECK CATCHMENT (TRIBUTARY OF TRENT) - GB104028058290

FLEDBOROUGH BECK CATCHMENT (TRIBUTARY OF TRENT),GB104028058290

TRENT FROM CARLTON-ON-TRENT TO LAUGHTON DRAIN,GB104028058480

Notes

1. This drawing is scaled at paper size A0, therefore any prints taken at smaller sizes will affect accuracy of the measurement units and should not be scaled against.

2. For additional detail on the plan suites, please refer to the 'Guide to the Plans' located in Volume 2 of the DCO Application.

3. These plans are indicative only and the Project will be located within the Order Limits. Due to the need for flexibility, National Grid will be applying for Limits of Deviation within the Order Limits and the Development Consent Order, within which any final alignment would be located.

4. The Birkhill Wood and High Marnham Substations, and associated Gantry structures do not form part of this Project. They have been shown for reference only, and are included in the Order Limits for access and to enable the overhead line connections to be constructed.

Coordinate System: British National Grid

Sheet X Centroid Coordinate: 371976 Sheet Y Centroid Coordinate: 479058

0 50 100 150 200 250 Metres

BACKGROUND MAPPING INFORMATION HAS BEEN REPRODUCED FROM THE ORDNANCE SURVEY BY PERMISSION OF ORDNANCE SURVEY OF THE CONTROLLER OF HIS MAJESTYS STATIONERY OFFICE. © CROWN COPYRIGHT AND DATABASE RIGHTS [2026] ORDNANCE SURVEY AC0000808122.

Issue	Date	Remarks	Drawn	Checked	Approved
A	OCT 2026	FOR DCO SUBMISSION	JG	DF	CC

Title

THE NATIONAL GRID
(NORTH HUMBER TO HIGH MARNHAM) ORDER
WATER BODIES IN THE RIVER BASIN
MANAGEMENT KEY PLAN
REGULATION 5(2)(I)(III)
SECTION F (SHEET 2 OF 3)

nationalgrid


Application Number: EN020034


National Grid Drawing Reference: NHHM-AEC-CNS-PLN-0030

Scale	Sheet Size	Sheet	Issue
1:2,500	A0	SHEET 2 OF 3	A

COPYRIGHT: NOT TO BE REPRODUCED WITHOUT THE WRITTEN PERMISSION OF NATIONAL GRID ELECTRICITY TRANSMISSION PLC
© Environment Agency copyright and/or database right 2015 & 2024. All rights reserved. Contains OS data © Crown copyright and database right 2024.

THE NATIONAL GRID (NORTH HUMBER TO HIGH MARNHAM) ORDER
WATER BODIES IN THE RIVER BASIN MANAGEMENT KEY PLAN
REGULATION 5(2)(I)(III)
SECTION F (SHEET 3 OF 3)

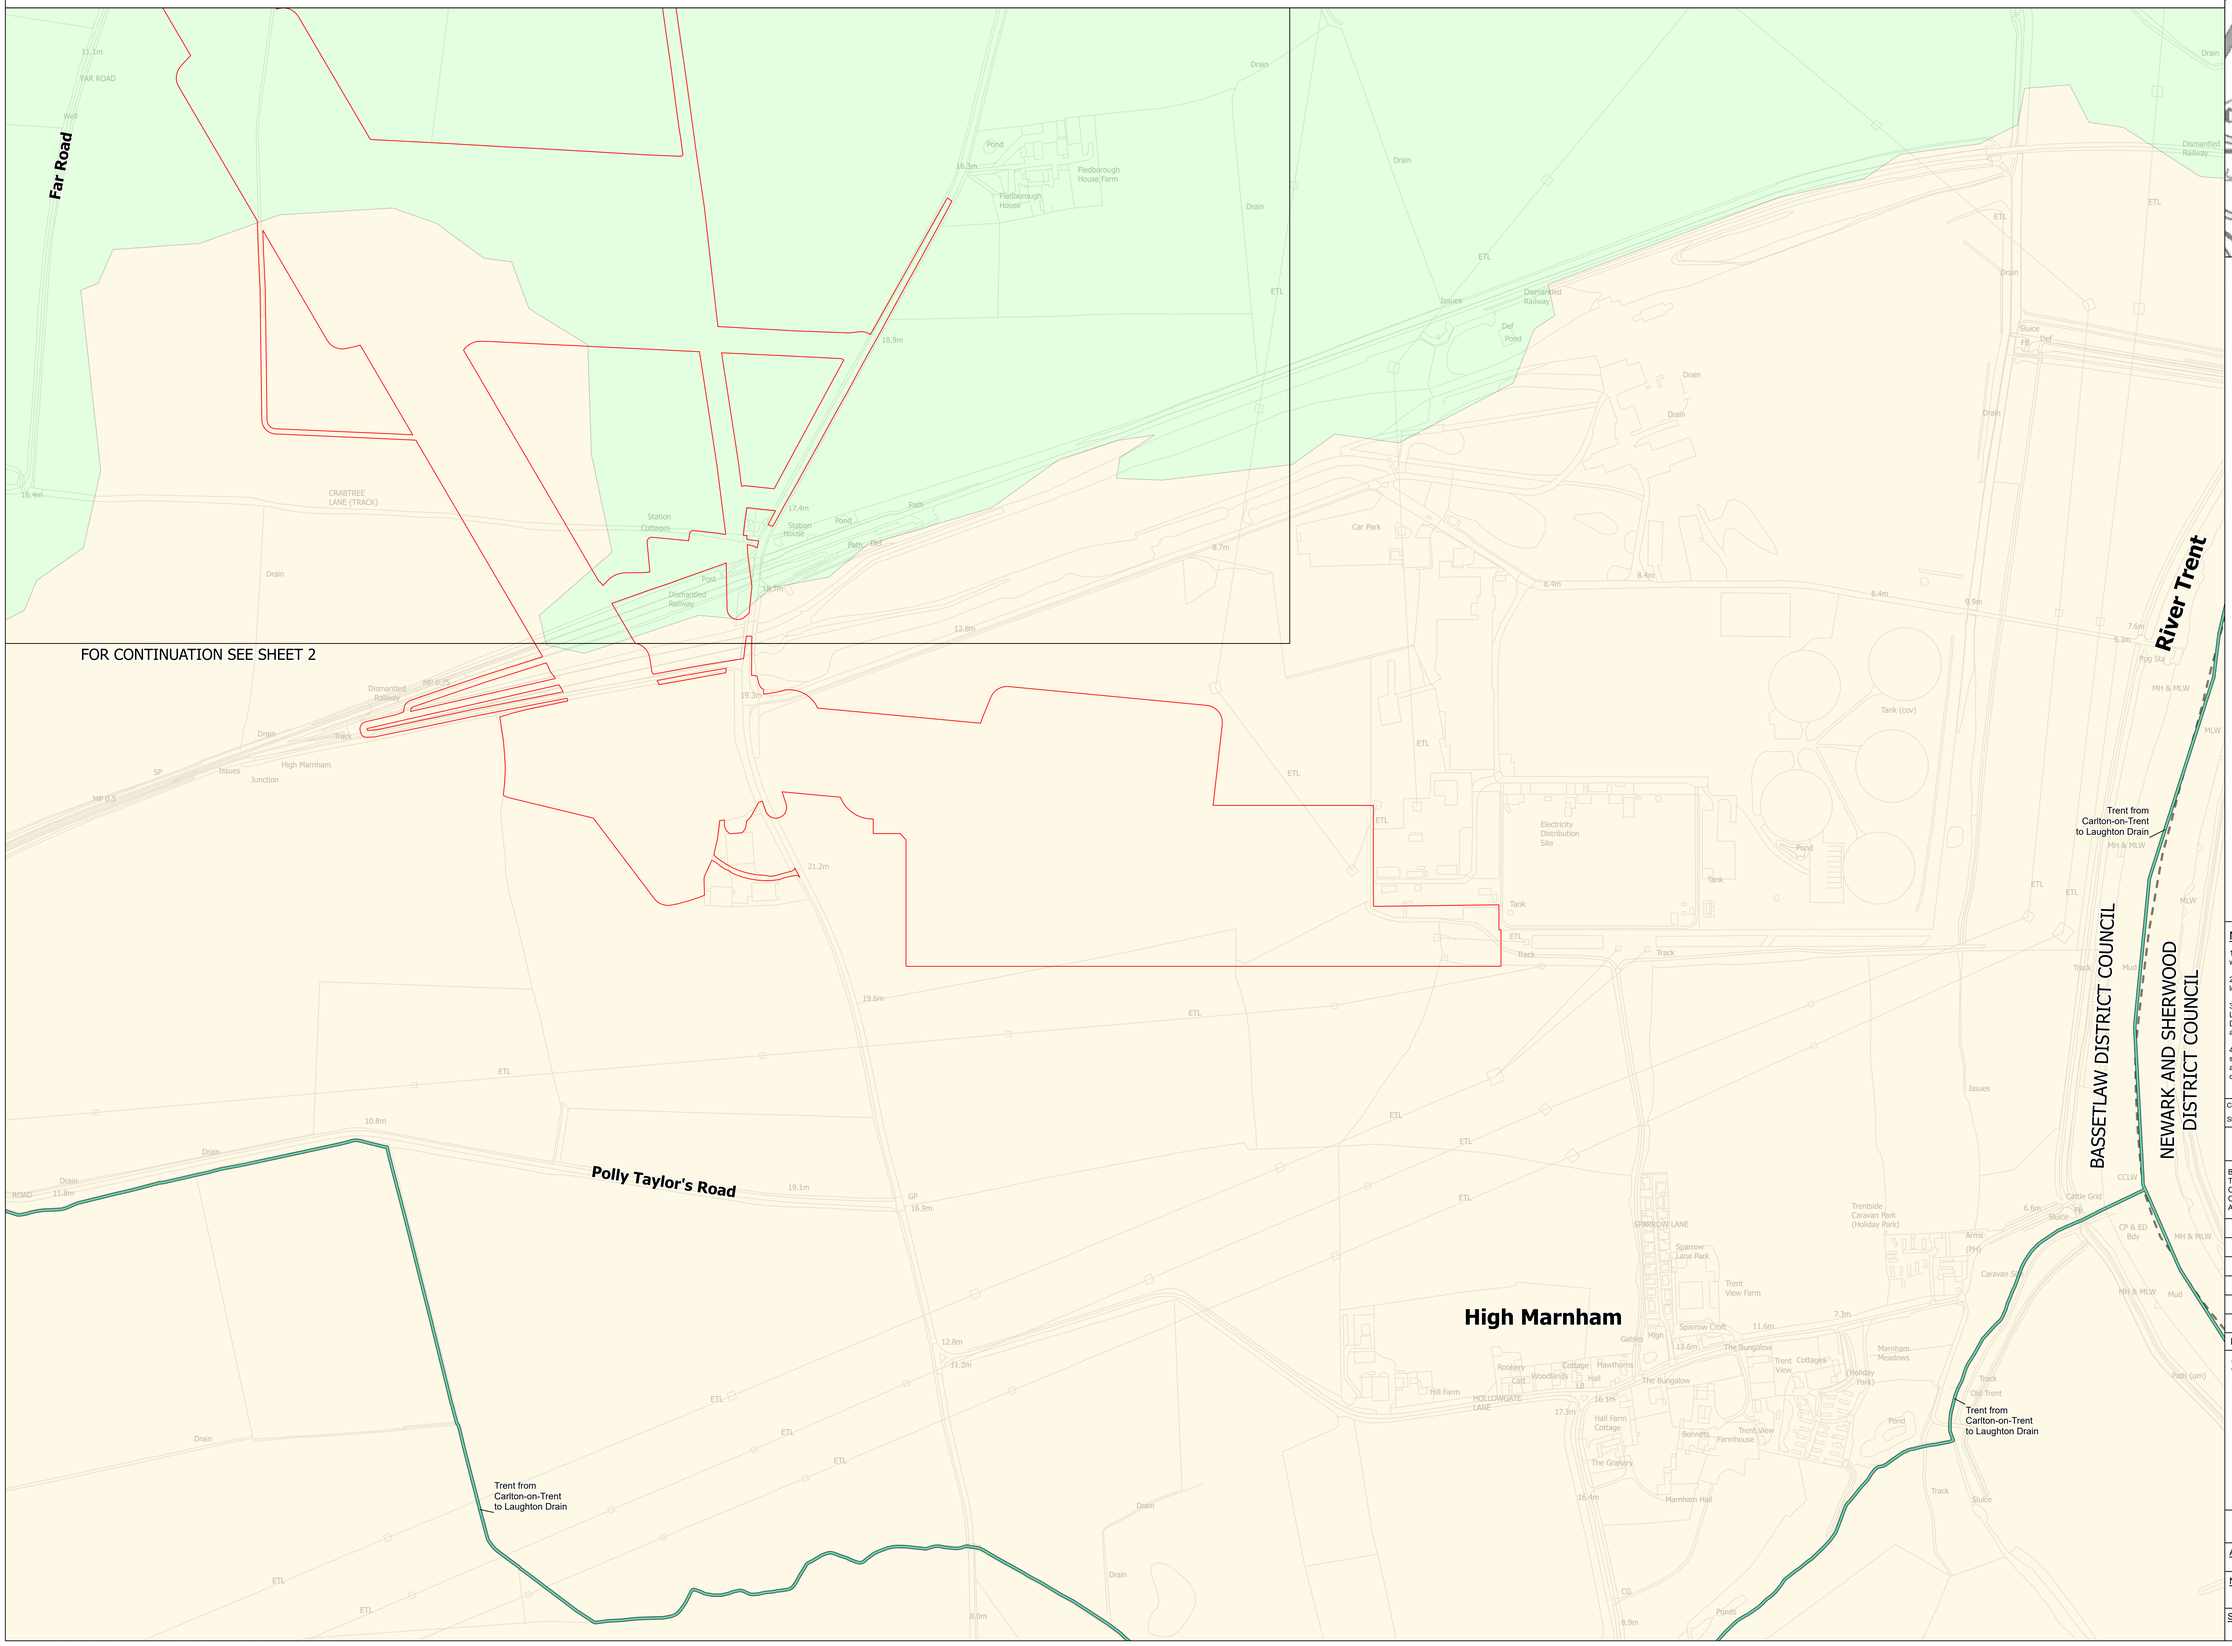

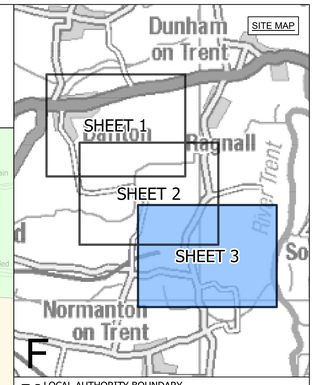

- LOCAL AUTHORITY BOUNDARY
- ORDER LIMITS
- TRENT FROM CARLTON-ON-TRENT TO LAUGHTON DRAIN - GB104028058480
- FLEDBOROUGH BECK CATCHMENT (TRIBUTARY OF TRENT),GB104028058290
- TRENT FROM CARLTON-ON-TRENT TO LAUGHTON DRAIN,GB104028058480

Notes

1. This drawing is scaled at paper size A0, therefore any prints taken at smaller sizes will affect accuracy of the measurement units and should not be scaled against.

2. For additional detail on the plan suites, please refer to the 'Guide to the Plans' located in Volume 2 of the DCO Application.

3. These plans are indicative only and the Project will be located within the Order Limits. Due to the need for flexibility, National Grid will be applying for Limits of Deviation within the Order Limits and the Development Consent Order, within which any final alignment would be located.

4. The Birkhill Wood and High Marnham Substations, and associated Gantry structures do not form part of this Project. They have been shown for reference only, and are included in the Order Limits for access and to enable the overhead line connections to be constructed.

Coordinate System: British National Grid

Sheet X Centroid Coordinate: 370826 Sheet Y Centroid Coordinate: 480137

0 50 100 150 200 250 Metres

BACKGROUND MAPPING INFORMATION HAS BEEN REPRODUCED FROM THE ORDNANCE SURVEY BY PERMISSION OF ORDNANCE SURVEY OF THE CONTROLLER OF HIS MAJESTY'S STATIONERY OFFICE. © CROWN COPYRIGHT AND DATABASE RIGHTS [2026] ORDNANCE SURVEY AC0000808122.

Issue	Date	Remarks	Drawn	Checked	Approved
A	OCT 2026	FOR DCO SUBMISSION	JG	DF	CC

Title

THE NATIONAL GRID
(NORTH HUMBER TO HIGH MARNHAM) ORDER
WATER BODIES IN THE RIVER BASIN
MANAGEMENT KEY PLAN
REGULATION 5(2)(I)(III)
SECTION F (SHEET 3 OF 3)

nationalgrid

Application Number: EN020034

National Grid Drawing Reference: NHHM-AEC-CNS-PLN-0030

Scale	Sheet Size	Sheet	Issue
1:2,500	A0	SHEET 3 OF 3	A

COPYRIGHT. NOT TO BE REPRODUCED WITHOUT THE WRITTEN PERMISSION OF NATIONAL GRID ELECTRICITY TRANSMISSION PLC
© Environment Agency copyright and/or database right 2015 & 2024. All rights reserved. Contains OS data © Crown copyright and database right 2024.