The Great Grid Upgrade

North Humber to High Marnham

NHHM-LSTC-ENG-PLN-0028

North Humber to High Marnham

Volume 2: Plans, Drawings and Sections

Document 2.5 Traffic Regulation Order Plans - Section E

Final Issue A

October 2026

Planning Inspectorate Reference: EN020034

Infrastructure Planning (Applications: Prescribed Forms and Procedure) Regulations 2009 Regulation 5(2)(o)

nationalgrid

THE NATIONAL GRID (NORTH HUMBER TO HIGH MARNHAM) ORDER
TRAFFIC REGULATION ORDER KEY PLAN
REGULATION 5(2)(o)
SECTION E (SHEET 1 OF 1)

SECTION D

SECTION E

SHEET 1

SHEET 2

SHEET 3

SHEET 4

SHEET 5

SHEET 6

SHEET 7

SHEET 8

SHEET 9

SHEET 10

SHEET 11

SHEET 12

SHEET 13

SHEET 14

SHEET 15

NORTH LINCOLNSHIRE COUNCIL

WEST LINDSEY DISTRICT COUNCIL

BASSETLAW DISTRICT COUNCIL

SECTION E

SECTION F

SITE MAP

A

B

C

D

E

F

LEGEND

- SHEET INDEX
- ROUTE SECTION BOUNDARY
- LOCAL AUTHORITY BOUNDARY
- ORDER LIMITS

Notes

1. This drawing is scaled at paper size A0, therefore any prints taken at smaller sizes will affect accuracy of the measurement units and should not be scaled against.

2. For additional detail on the plan suites, please refer to the 'Guide to the Plans' located in Volume 2 of the DCO Application.

3. These plans are indicative only and the Project will be located within the Order Limits. Due to the need for flexibility, National Grid will be applying for Limits of Deviation within the Order Limits and the Development Consent Order, within which any final alignment would be located.

4. The Birkhill Wood and High Marnham Substations, and associated Gantry structures do not form part of this Project. They have been shown for reference only, and are included in the Order Limits for access and to enable the overhead line connections to be constructed.

5. These plans should be read in conjunction with the Schedule of the Development Consent Order 'Traffic Regulation Orders'.

Coordinate System: British National Grid

Sheet X Centroid Coordinate: 385100 Sheet Y Centroid Coordinate: 476300

0 500 1,000 1,500 2,000 2,500 Metres

BACKGROUND MAPPING INFORMATION HAS BEEN REPRODUCED FROM THE ORDNANCE SURVEY BY PERMISSION OF ORDNANCE SURVEY OF THE CONTROLLER OF HIS MAJESTY'S STATIONERY OFFICE. CROWN COPYRIGHT ORDNANCE SURVEY ©. BLUESKY INTERNATIONAL LTD ©. NATIONAL GRID ELECTRICITY - 100024241.

Issue	Date	Remarks	Drawn	Checked	Approved
A	OCT 2026	FOR DCO SUBMISSION	TW	TF	CJ

Title

THE NATIONAL GRID
(NORTH HUMBER TO HIGH MARNHAM) ORDER
TRAFFIC REGULATION ORDER KEY PLAN
REGULATION 5(2)(o)
SECTION E (SHEET 1 OF 1)

nationalgrid

Application Number

EN020034


National Grid Drawing Reference

NHHM-LSTC-ENG-PLN-0028

Scale	Sheet Size	Sheet	Issue
1:22,000	A0	SHEET 1 OF 1	A

COPYRIGHT: NOT TO BE REPRODUCED WITHOUT THE WRITTEN PERMISSION OF NATIONAL GRID ELECTRICITY TRANSMISSION PLC

THE NATIONAL GRID (NORTH HUMBER TO HIGH MARNHAM) ORDER
TRAFFIC REGULATION ORDER KEY PLAN WITH DETAILS
REGULATION 5(2)(o)
SECTION E (SHEET 1 OF 1)

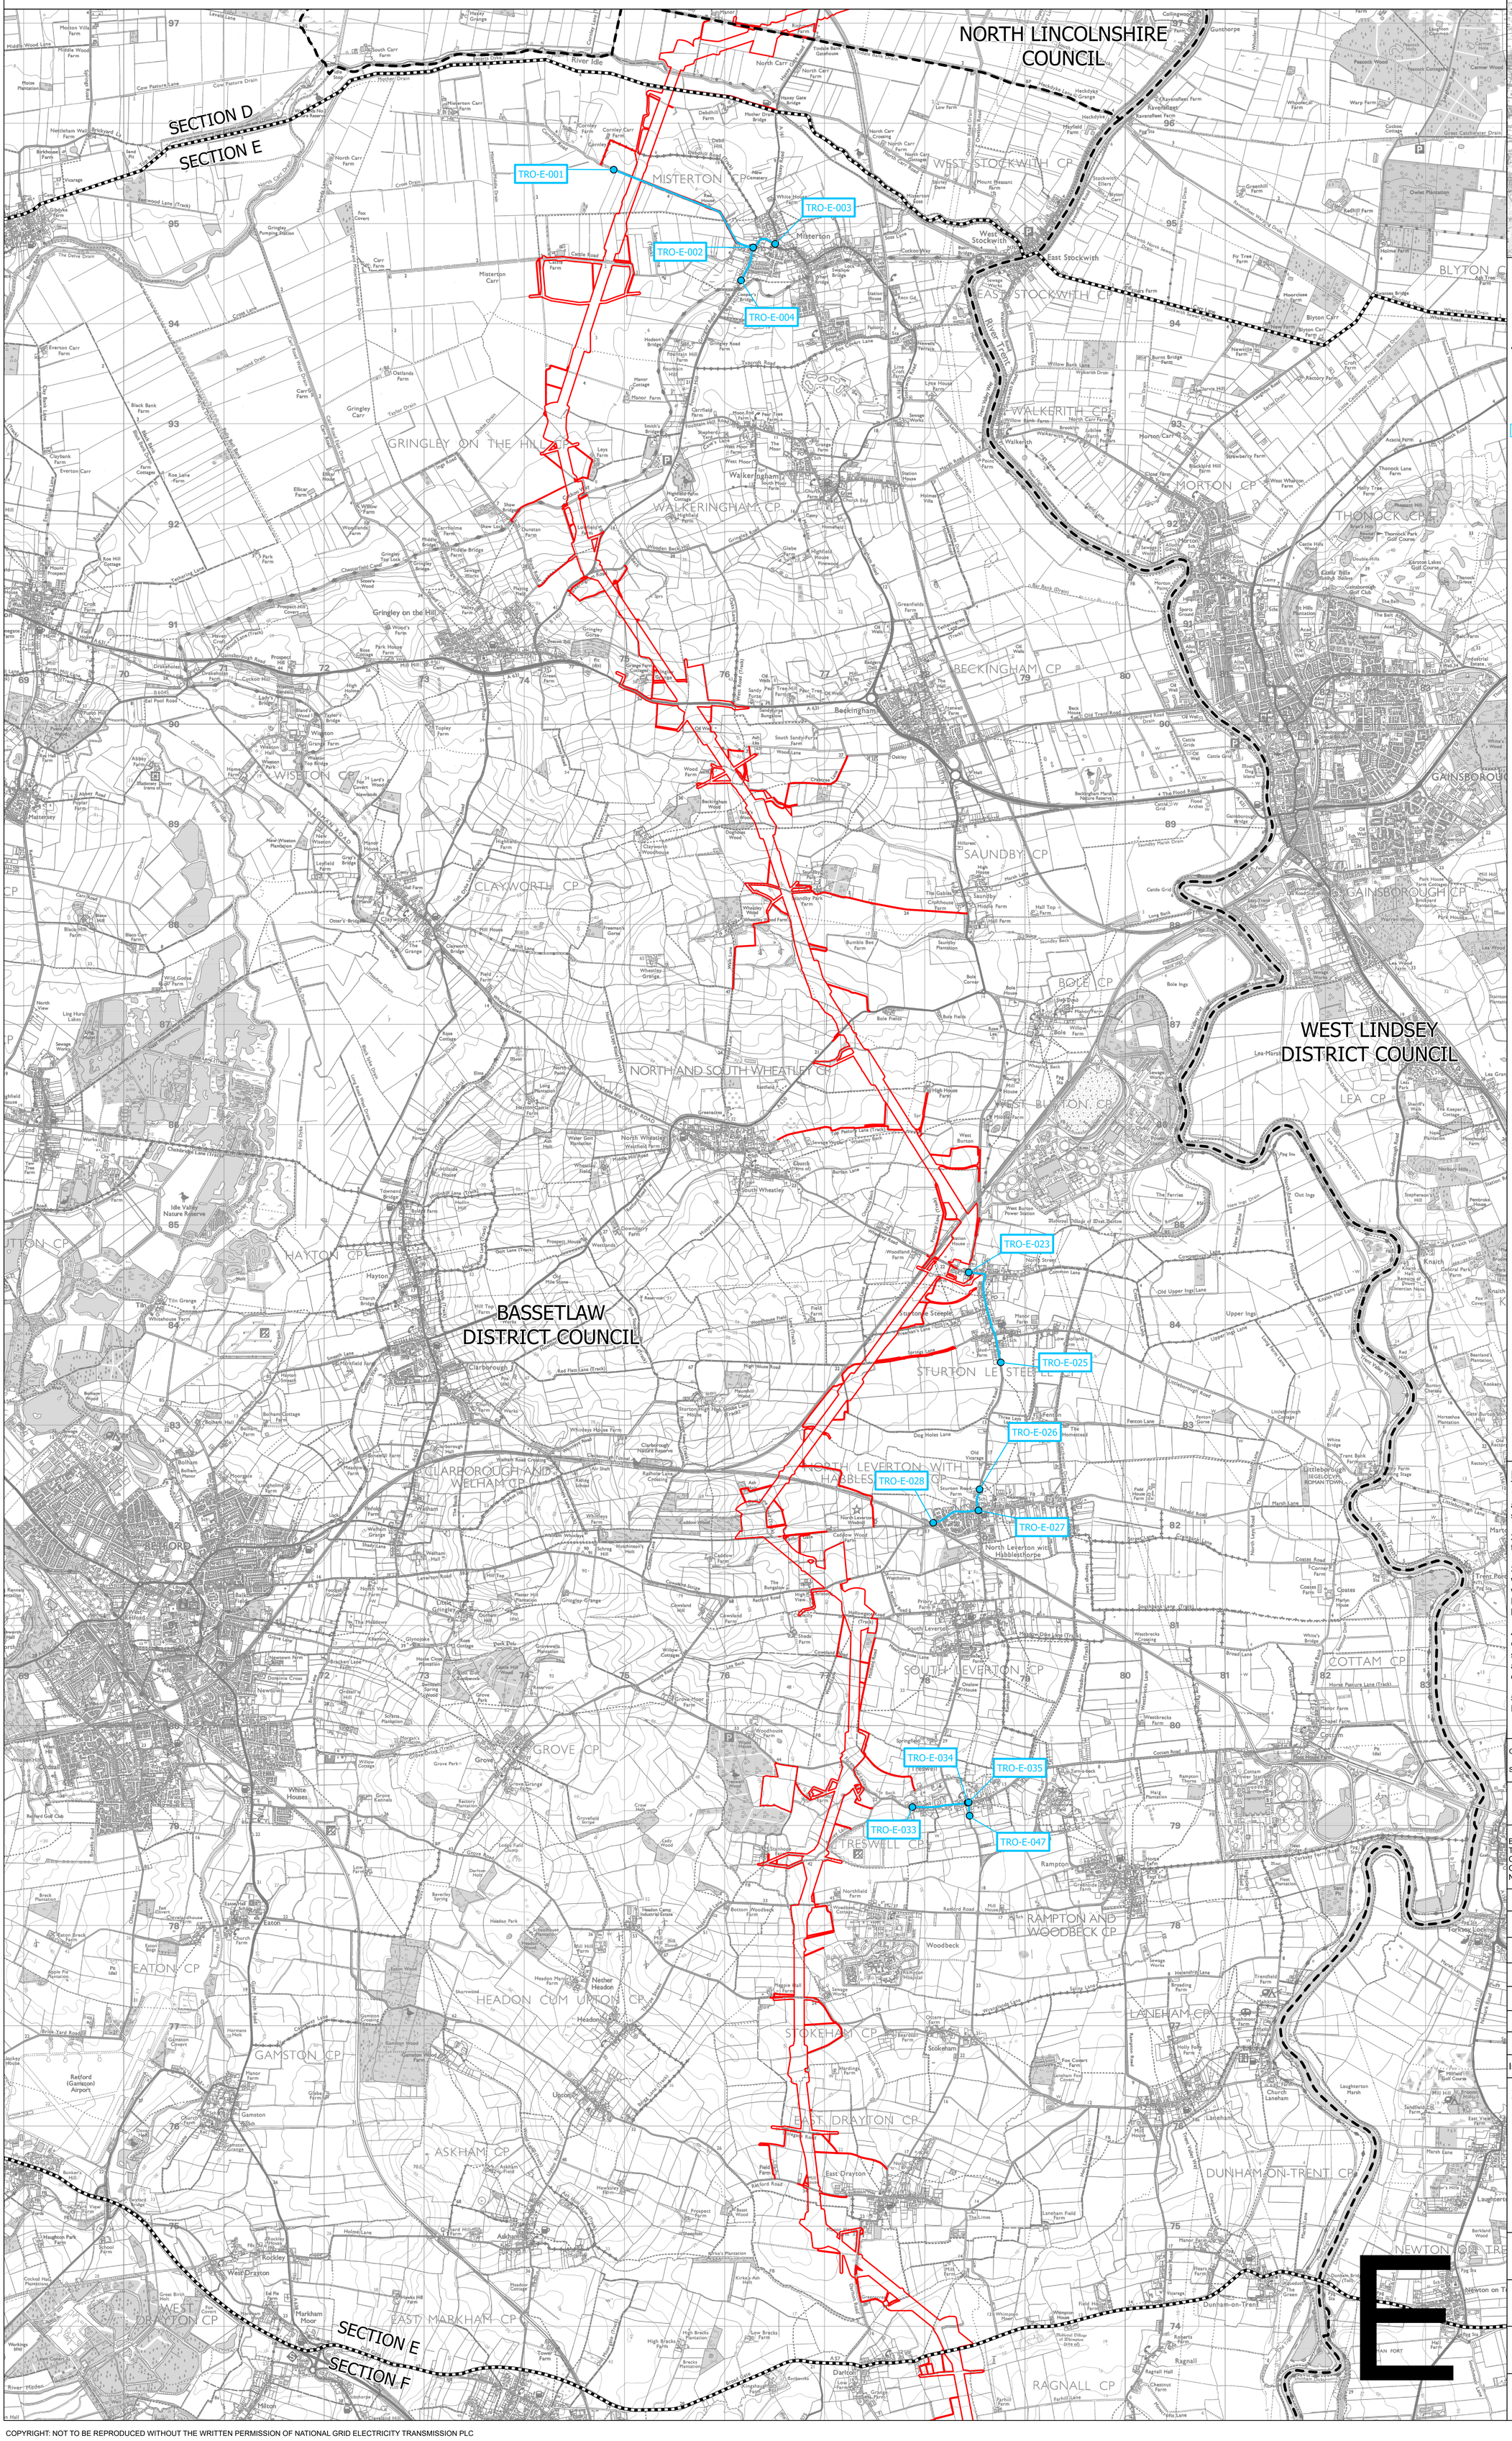

LEGEND

- ROUTE SECTION BOUNDARY
- LOCAL AUTHORITY BOUNDARY
- ORDER LIMITS

TRAFFIC REGULATION ORDER

- START/END POINT OF TRAFFIC REGULATION ORDER
- TRAFFIC REGULATION ORDER
- TRO-X-XXX EXAMPLE REFERENCE FOR TRAFFIC REGULATION ORDER

Notes

1. This drawing is scaled at paper size A0, therefore any prints taken at smaller sizes will affect accuracy of the measurement units and should not be scaled against.

2. For additional detail on the plan suites, please refer to the 'Guide to the Plans' located in Volume 2 of the DCO Application.

3. These plans are indicative only and the Project will be located within the Order Limits. Due to the need for flexibility, National Grid will be applying for Limits of Deviation within the Order Limits and the Development Consent Order, within which any final alignment would be located.

4. The Birkhill Wood and High Marnham Substations, and associated Gantry structures do not form part of this Project. They have been shown for reference only, and are included in the Order Limits for access and to enable the overhead line connections to be constructed.

5. These plans should be read in conjunction with the Schedule of the Development Consent Order 'Traffic Regulation Orders'.

Coordinate System: British National Grid

Sheet X Centroid Coordinate: 385100 Sheet Y Centroid Coordinate: 476300

0 500 1,000 1,500 2,000 2,500 Metres

BACKGROUND MAPPING INFORMATION HAS BEEN REPRODUCED FROM THE ORDNANCE SURVEY BY PERMISSION OF ORDNANCE SURVEY OF THE CONTROLLER OF HIS MAJESTY'S STATIONERY OFFICE. CROWN COPYRIGHT ORDNANCE SURVEY ©. BLUESKY INTERNATIONAL LTD ©. NATIONAL GRID ELECTRICITY - 100024241.

Issue	Date	Remarks	Drawn	Checked	Approved
A	OCT 2026	FOR DCO SUBMISSION	TW	TF	CJ

Title

THE NATIONAL GRID
(NORTH HUMBER TO HIGH MARNHAM) ORDER
TRAFFIC REGULATION ORDER KEY PLAN
WITH DETAILS
REGULATION 5(2)(o)
SECTION E (SHEET 1 OF 1)

nationalgrid

Application Number
EN020034

National Grid Drawing Reference
NHHM-LSTC-ENG-PLN-0028

Scale	Sheet Size	Sheet	Issue
1:22,000	A0	SHEET 1 OF 1	A

COPYRIGHT: NOT TO BE REPRODUCED WITHOUT THE WRITTEN PERMISSION OF NATIONAL GRID ELECTRICITY TRANSMISSION PLC

THE NATIONAL GRID (NORTH HUMBER TO HIGH MARNHAM) ORDER
TRAFFIC REGULATION ORDER PLAN SERIES
REGULATION 5(2)(o)
SECTION E (SHEET 1 OF 15)

NORTH LINCOLNSHIRE COUNCIL

BASSETLAW DISTRICT COUNCIL

SECTION D

SECTION E

River Idle

Cornley Road

Debdham Road


TRO-E-001

FOR CONTINUATION SEE SHEET 2

SEE SECTION E KEY PLAN WITH DETAILS FOR
FULL EXTENTS OF POINTS TRO-E-002, TRO-E-003 AND TRO-E-004

Drain
Track
Dismantled Railway
Barrier Bank
Mother Drain
Bycarrs Dyke
River Idle
Footbridge
Sluice
Outfall
Participants Bank
Ponds
North Carr
Misterton Holiday Park
Moates Drain
Cornley
Cornley Farm
Cornley Carr Farm
Misterton Carr
Carr Ings Drain
Cornley Drain
Sandholes Drain
Debdhill Farm
Debdhill Cottage
Silos
Pond
Misterton Golf
Haxey Gate Inn (PH)
Haxey Gate Bridge
Mother Drain Bridge
HAXEY ROAD
CORNLEY ROAD
DEBDHILL ROAD (TRACK)
DEBDHILL ROAD
Debd Hill
Red House
Town End Farm
New Cemetery
White House Farm
Stables
Slipway
Path (um)
Def
Def Const & UA Bdy
FB
WB
PARK AVENUE
Brym-Tor
Deepdale
El Sub Sta
The Old Thresholds
Chrisand
Hoots Maubern
Roma
Pear Cottage
The Lodge
Beech Lodge
Little Oaks
OLD HAXEY ROAD
PINFOLD LANE
A161
A631
A57
A1(M)
GAINSBOROUGH
RETFORD
BAWTRY
Misson
Bircotes
Blyton
Scrooby
Everton
Wiseton
Clayworth
Haxey
Epworth
Walkeringham
Sturton le Steeple
Knaith
Gate Burton
Marton
Lea
Gringley on the Hill
Beckingham
Saundby
Sturton by Stow
Laughterton
Kettlethorpe
Trent
Newton on Trent
Thonock
Lound
Bole
Treswell
Cottam
Grove
Eaton
Hayton
North Wheatley
Clarborough
Littleborough
Darlton
Ranskill
Barnby Moor
Scrooby Top
Ringwell
Markham Moor
Markham Clinton
Askham
Weston
Tuxford
Normanton on Trent
Carlton on Trent
Girton
Eagle
Eagle Moor
Harby
Stow
Willoughton
Blyton
Pilham
Walkerith
Morton
Wheatley
Misterton
Haxey
Epworth
Bawtry
Retford
Gainsborough
Lea
Knaith
Tuxford
Trent
Harby
Eagle
Girton
Carlton on Trent
Normanton on Trent
Saundby
Laughterton
Beckingham
Ranskill
Barnby Moor
Darlton
Clarborough
Littleborough
Gate Burton
Marton
Gringley on the Hill
Sturton by Stow
Sturton le Steeple
Lound
Bole
Treswell
Cottam
Grove
Eaton
Hayton
North Wheatley
Askham
Weston
Tuxford

THE NATIONAL GRID (NORTH HUMBER TO HIGH MARNHAM) ORDER
TRAFFIC REGULATION ORDER PLAN SERIES
REGULATION 5(2)(o)
SECTION E (SHEET 2 OF 15)

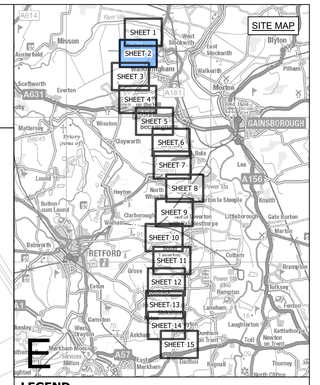

LEGEND

- SHEET INDEX CUTLINES
- ROUTE SECTION BOUNDARY
- LOCAL AUTHORITY BOUNDARY
- ORDER LIMITS

TRAFFIC REGULATION ORDER

- START/END POINT OF TRAFFIC REGULATION ORDER
- TRAFFIC REGULATION ORDER
- TRO-X-XXX EXAMPLE REFERENCE FOR TRAFFIC REGULATION ORDER

Notes

1. This drawing is scaled at paper size A0, therefore any prints taken at smaller sizes will affect accuracy of the measurement units and should not be scaled against.

2. For additional detail on the plan suites, please refer to the 'Guide to the Plans' located in Volume 2 of the DCO Application.

3. These plans are indicative only and the Project will be located within the Order Limits. Due to the need for flexibility, National Grid will be applying for Limits of Deviation within the Order Limits and the Development Consent Order, within which any final alignment would be located.

4. The Birkhill Wood and High Marnham Substations, and associated Gantry structures do not form part of this Project. They have been shown for reference only, and are included in the Order Limits for access and to enable the overhead line connections to be constructed.

5. These plans should be read in conjunction with the Schedule of the Development Consent Order 'Traffic Regulation Orders'.

Coordinate System: British National Grid

Sheet X Centroid Coordinate: 394430 Sheet Y Centroid Coordinate: 474966

0 50 100 150 200 250 Metres

BACKGROUND MAPPING INFORMATION HAS BEEN REPRODUCED FROM THE ORDNANCE SURVEY BY PERMISSION OF ORDNANCE SURVEY OF THE CONTROLLER OF HIS MAJESTY'S STATIONERY OFFICE. © CROWN COPYRIGHT AND DATABASE RIGHTS [2026] ORDNANCE SURVEY AC0000808122.

Issue	Date	Remarks	Drawn	Checked	Approved
A	OCT 2026	FOR DCO SUBMISSION	TW	TF	CJ

Title

THE NATIONAL GRID
(NORTH HUMBER TO HIGH MARNHAM) ORDER
TRAFFIC REGULATION ORDER PLAN SERIES
REGULATION 5(2)(o)
SECTION E (SHEET 2 OF 15)

nationalgrid


Application Number: EN020034

National Grid Drawing Reference: NHHM-LSTC-ENG-PLN-0028

Scale	Sheet Size	Sheet	Issue
1:2,500	A0	SHEET 2 OF 15	A

COPYRIGHT: NOT TO BE REPRODUCED WITHOUT THE WRITTEN PERMISSION OF NATIONAL GRID ELECTRICITY TRANSMISSION PLC

THE NATIONAL GRID (NORTH HUMBER TO HIGH MARNHAM) ORDER
TRAFFIC REGULATION ORDER PLAN SERIES
REGULATION 5(2)(o)
SECTION E (SHEET 3 OF 15)

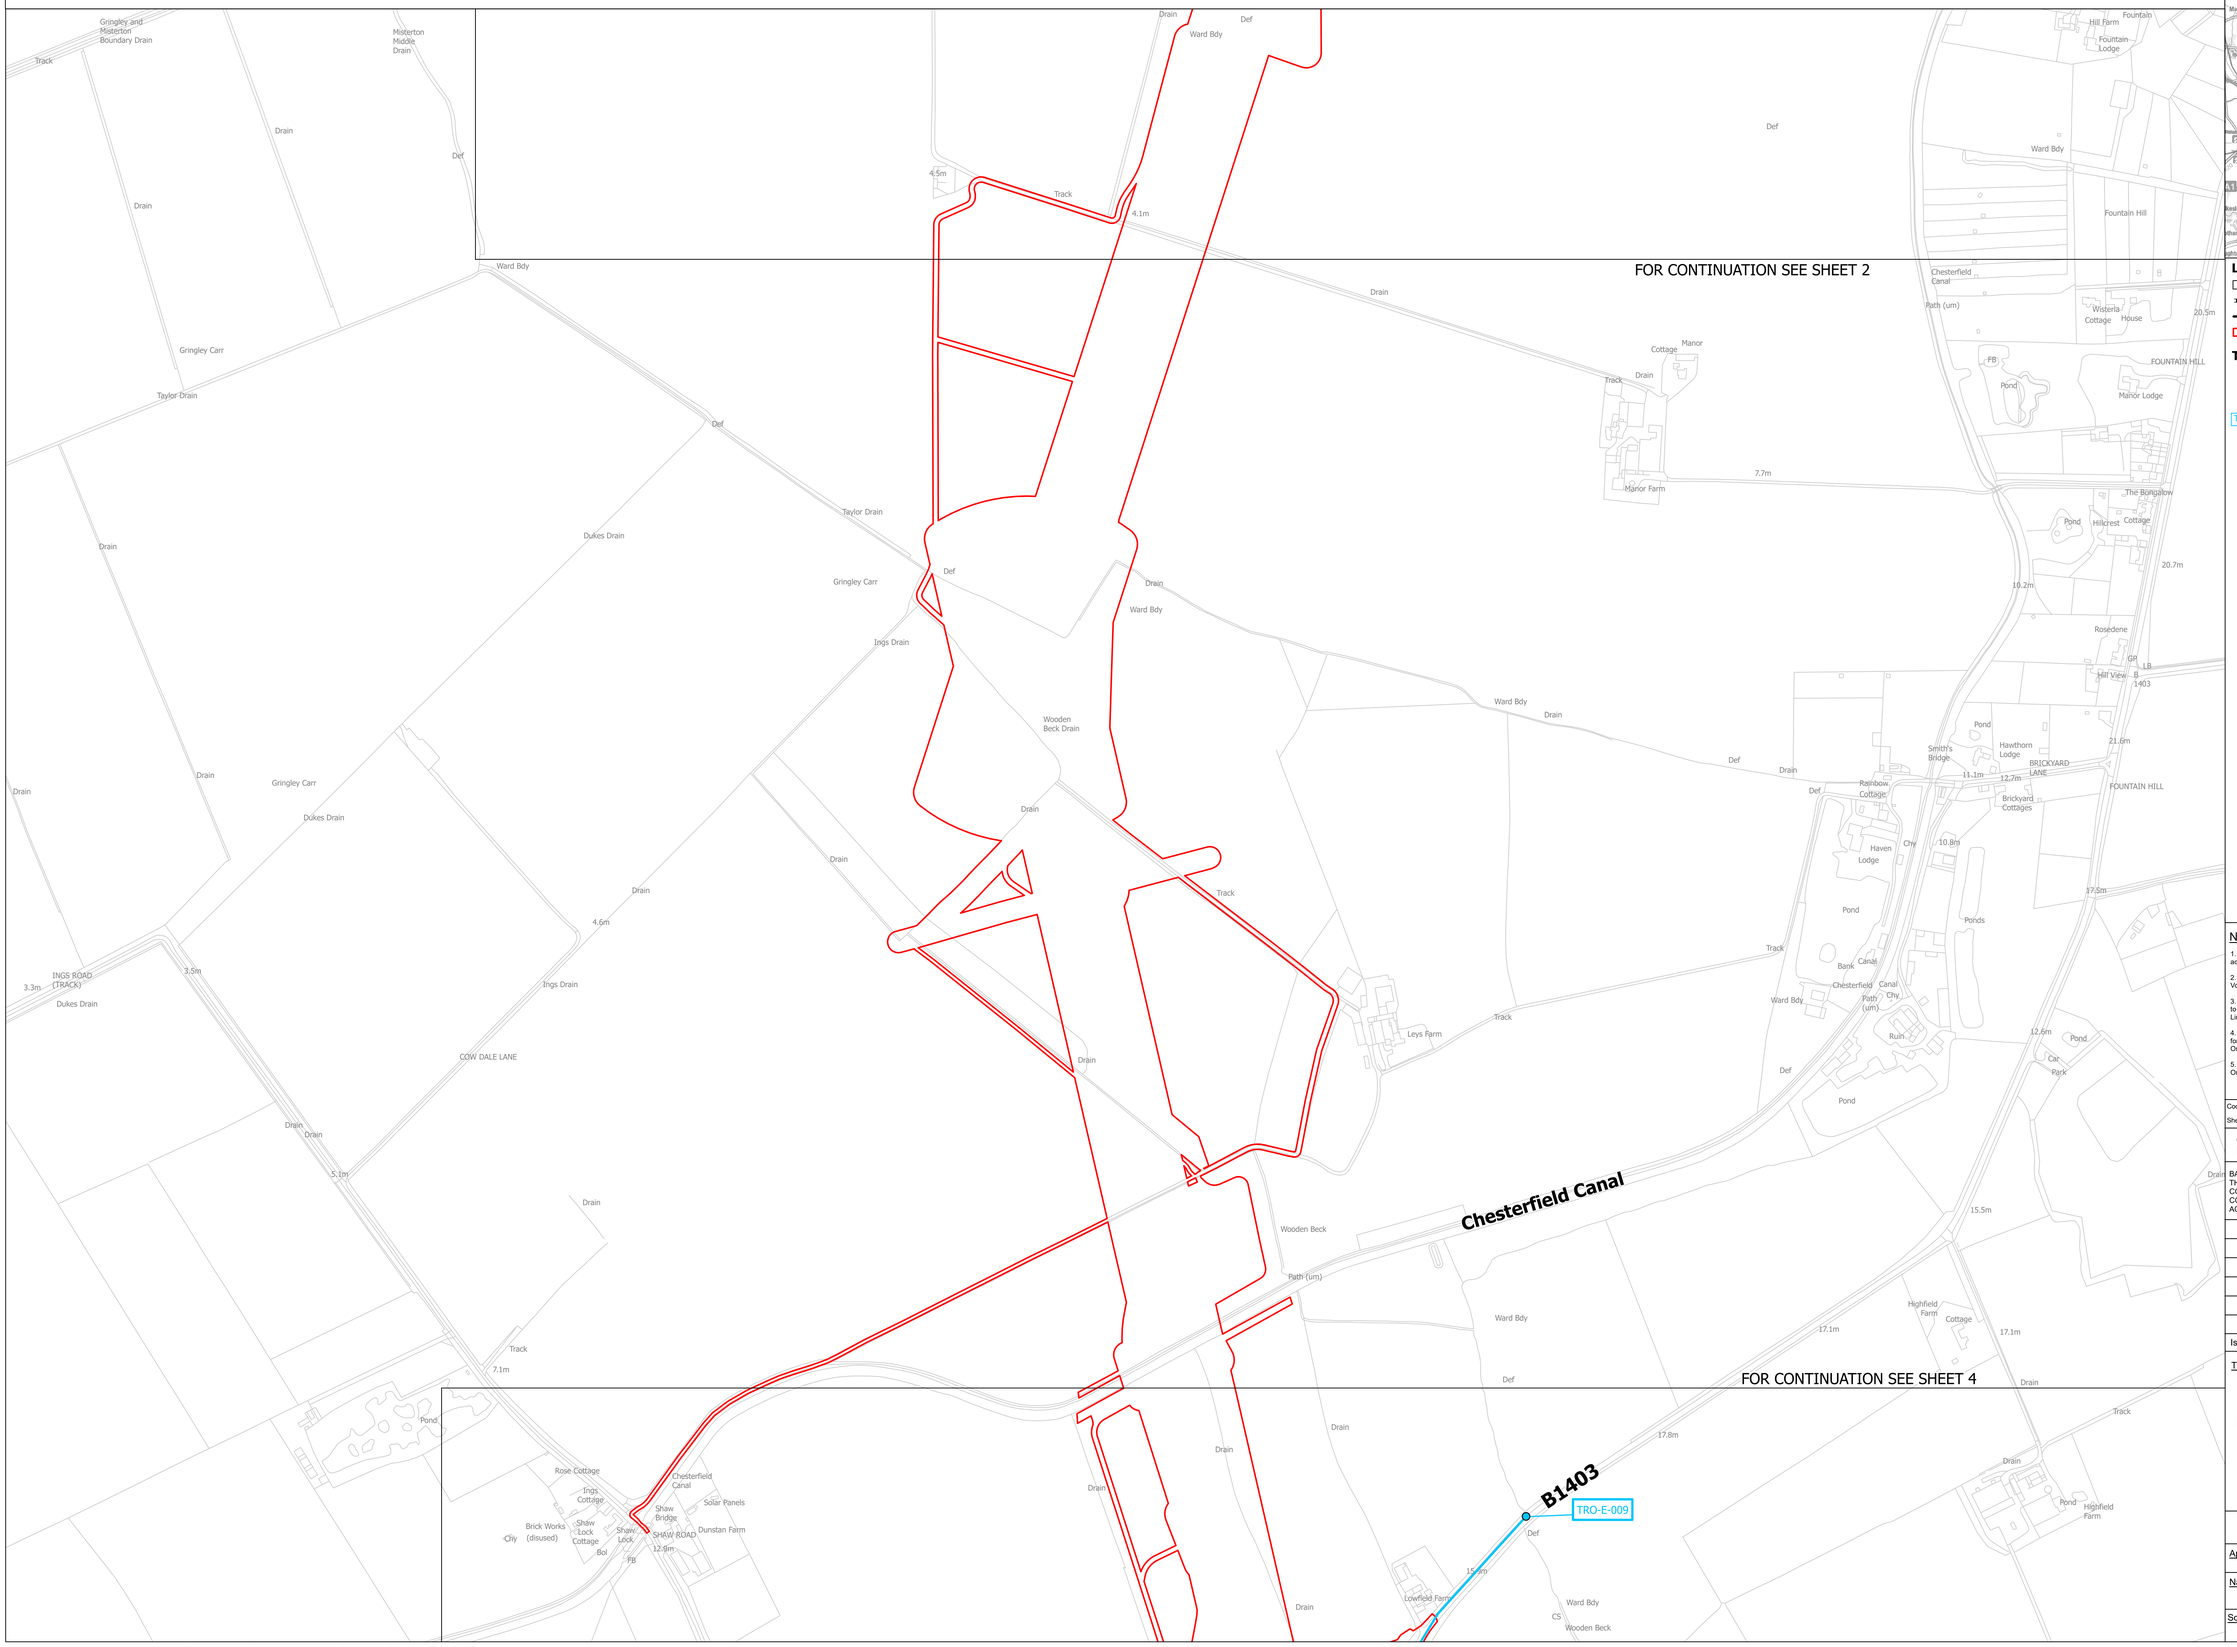

LEGEND

- SHEET INDEX CUTLINES
- ROUTE SECTION BOUNDARY
- LOCAL AUTHORITY BOUNDARY
- ORDER LIMITS

TRAFFIC REGULATION ORDER

- START/END POINT OF TRAFFIC REGULATION ORDER
- TRAFFIC REGULATION ORDER
- TRO-X-XXX EXAMPLE REFERENCE FOR TRAFFIC REGULATION ORDER

Notes

1. This drawing is scaled at paper size A0, therefore any prints taken at smaller sizes will affect accuracy of the measurement units and should not be scaled against.

2. For additional detail on the plan suites, please refer to the 'Guide to the Plans' located in Volume 2 of the DCO Application.

3. These plans are indicative only and the Project will be located within the Order Limits. Due to the need for flexibility, National Grid will be applying for Limits of Deviation within the Order Limits and the Development Consent Order, within which any final alignment would be located.

4. The Birkhill Wood and High Marnham Substations, and associated Gantry structures do not form part of this Project. They have been shown for reference only, and are included in the Order Limits for access and to enable the overhead line connections to be constructed.

5. These plans should be read in conjunction with the Schedule of the Development Consent Order 'Traffic Regulation Orders'.

Coordinate System: British National Grid

Sheet X Centroid Coordinate: 392835 Sheet Y Centroid Coordinate: 474423

0 50 100 150 200 250 Metres

BACKGROUND MAPPING INFORMATION HAS BEEN REPRODUCED FROM THE ORDNANCE SURVEY BY PERMISSION OF ORDNANCE SURVEY OF THE CONTROLLER OF HIS MAJESTY'S STATIONERY OFFICE. © CROWN COPYRIGHT AND DATABASE RIGHTS [2026] ORDNANCE SURVEY AC0000808122.

Issue	Date	Remarks	Drawn	Checked	Approved
A	OCT 2026	FOR DCO SUBMISSION	TW	TF	CJ

Title

THE NATIONAL GRID
(NORTH HUMBER TO HIGH MARNHAM) ORDER
TRAFFIC REGULATION ORDER PLAN SERIES
REGULATION 5(2)(o)
SECTION E (SHEET 3 OF 15)


nationalgrid


Application Number	
EN020034	

National Grid Drawing Reference			
NHHM-LSTC-ENG-PLN-0028			
Scale	Sheet Size	Sheet	Issue
1:2,500	A0	SHEET 3 OF 15	A

COPYRIGHT: NOT TO BE REPRODUCED WITHOUT THE WRITTEN PERMISSION OF NATIONAL GRID ELECTRICITY TRANSMISSION PLC

THE NATIONAL GRID (NORTH HUMBER TO HIGH MARNHAM) ORDER
TRAFFIC REGULATION ORDER PLAN SERIES
REGULATION 5(2)(o)
SECTION E (SHEET 4 OF 15)

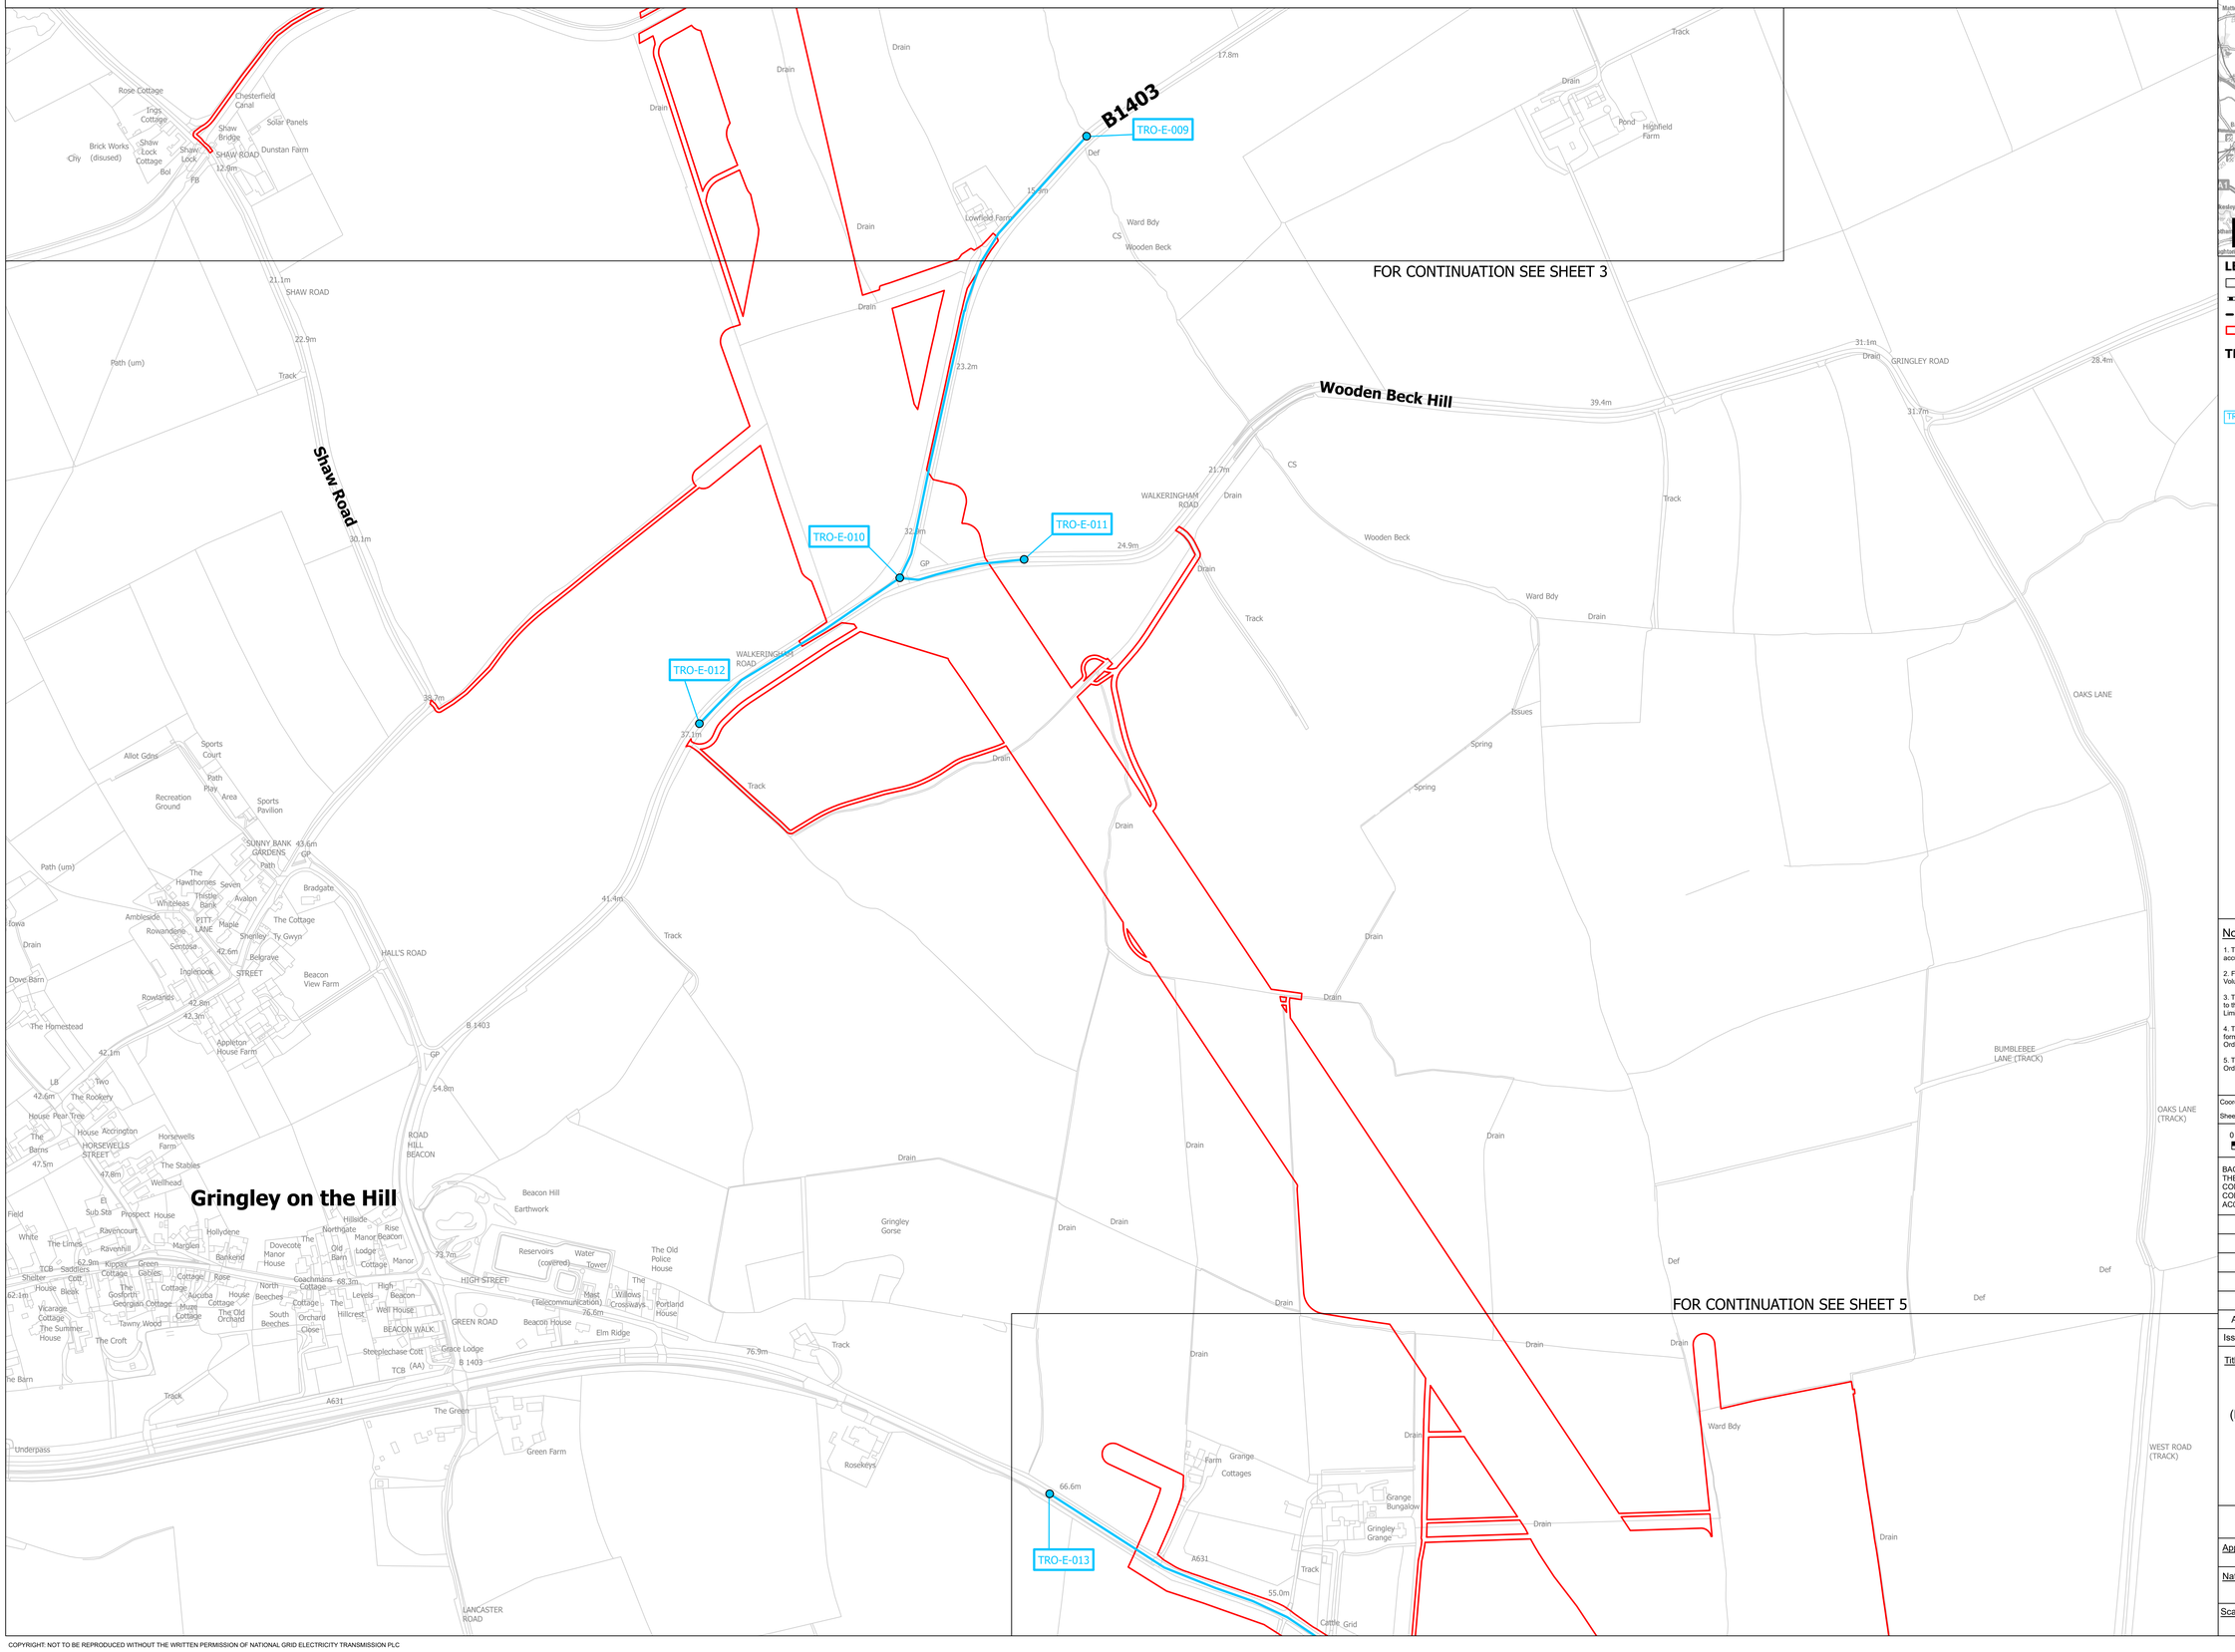

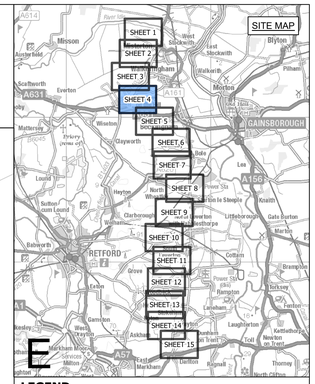

LEGEND

- SHEET INDEX CUTLINES
- ROUTE SECTION BOUNDARY
- LOCAL AUTHORITY BOUNDARY
- ORDER LIMITS

TRAFFIC REGULATION ORDER

- START/END POINT OF TRAFFIC REGULATION ORDER
- TRAFFIC REGULATION ORDER
- TRO-X-XXX EXAMPLE REFERENCE FOR TRAFFIC REGULATION ORDER

Notes

1. This drawing is scaled at paper size A0, therefore any prints taken at smaller sizes will affect accuracy of the measurement units and should not be scaled against.

2. For additional detail on the plan suites, please refer to the 'Guide to the Plans' located in Volume 2 of the DCO Application.

3. These plans are indicative only and the Project will be located within the Order Limits. Due to the need for flexibility, National Grid will be applying for Limits of Deviation within the Order Limits and the Development Consent Order, within which any final alignment would be located.

4. The Birkhill Wood and High Marnham Substations, and associated Gantry structures do not form part of this Project. They have been shown for reference only, and are included in the Order Limits for access and to enable the overhead line connections to be constructed.

5. These plans should be read in conjunction with the Schedule of the Development Consent Order 'Traffic Regulation Orders'.

Coordinate System: British National Grid

Sheet X Centroid Coordinate: 391244 Sheet Y Centroid Coordinate: 474926

0 50 100 150 200 250 Metres

BACKGROUND MAPPING INFORMATION HAS BEEN REPRODUCED FROM THE ORDNANCE SURVEY BY PERMISSION OF ORDNANCE SURVEY OF THE CONTROLLER OF HIS MAJESTY'S STATIONERY OFFICE. © CROWN COPYRIGHT AND DATABASE RIGHTS [2026] ORDNANCE SURVEY AC0000808122.

Issue	Date	Remarks	Drawn	Checked	Approved
A	OCT 2026	FOR DCO SUBMISSION	TW	TF	CJ

Title

THE NATIONAL GRID
(NORTH HUMBER TO HIGH MARNHAM) ORDER
TRAFFIC REGULATION ORDER PLAN SERIES
REGULATION 5(2)(o)
SECTION E (SHEET 4 OF 15)

nationalgrid


Application Number: EN020034


National Grid Drawing Reference: NHHM-LSTC-ENG-PLN-0028

Scale	Sheet Size	Sheet	Issue
1:2,500	A0	SHEET 4 OF 15	A

COPYRIGHT. NOT TO BE REPRODUCED WITHOUT THE WRITTEN PERMISSION OF NATIONAL GRID ELECTRICITY TRANSMISSION PLC

THE NATIONAL GRID (NORTH HUMBER TO HIGH MARNHAM) ORDER
TRAFFIC REGULATION ORDER PLAN SERIES
REGULATION 5(2)(o)
SECTION E (SHEET 5 OF 15)

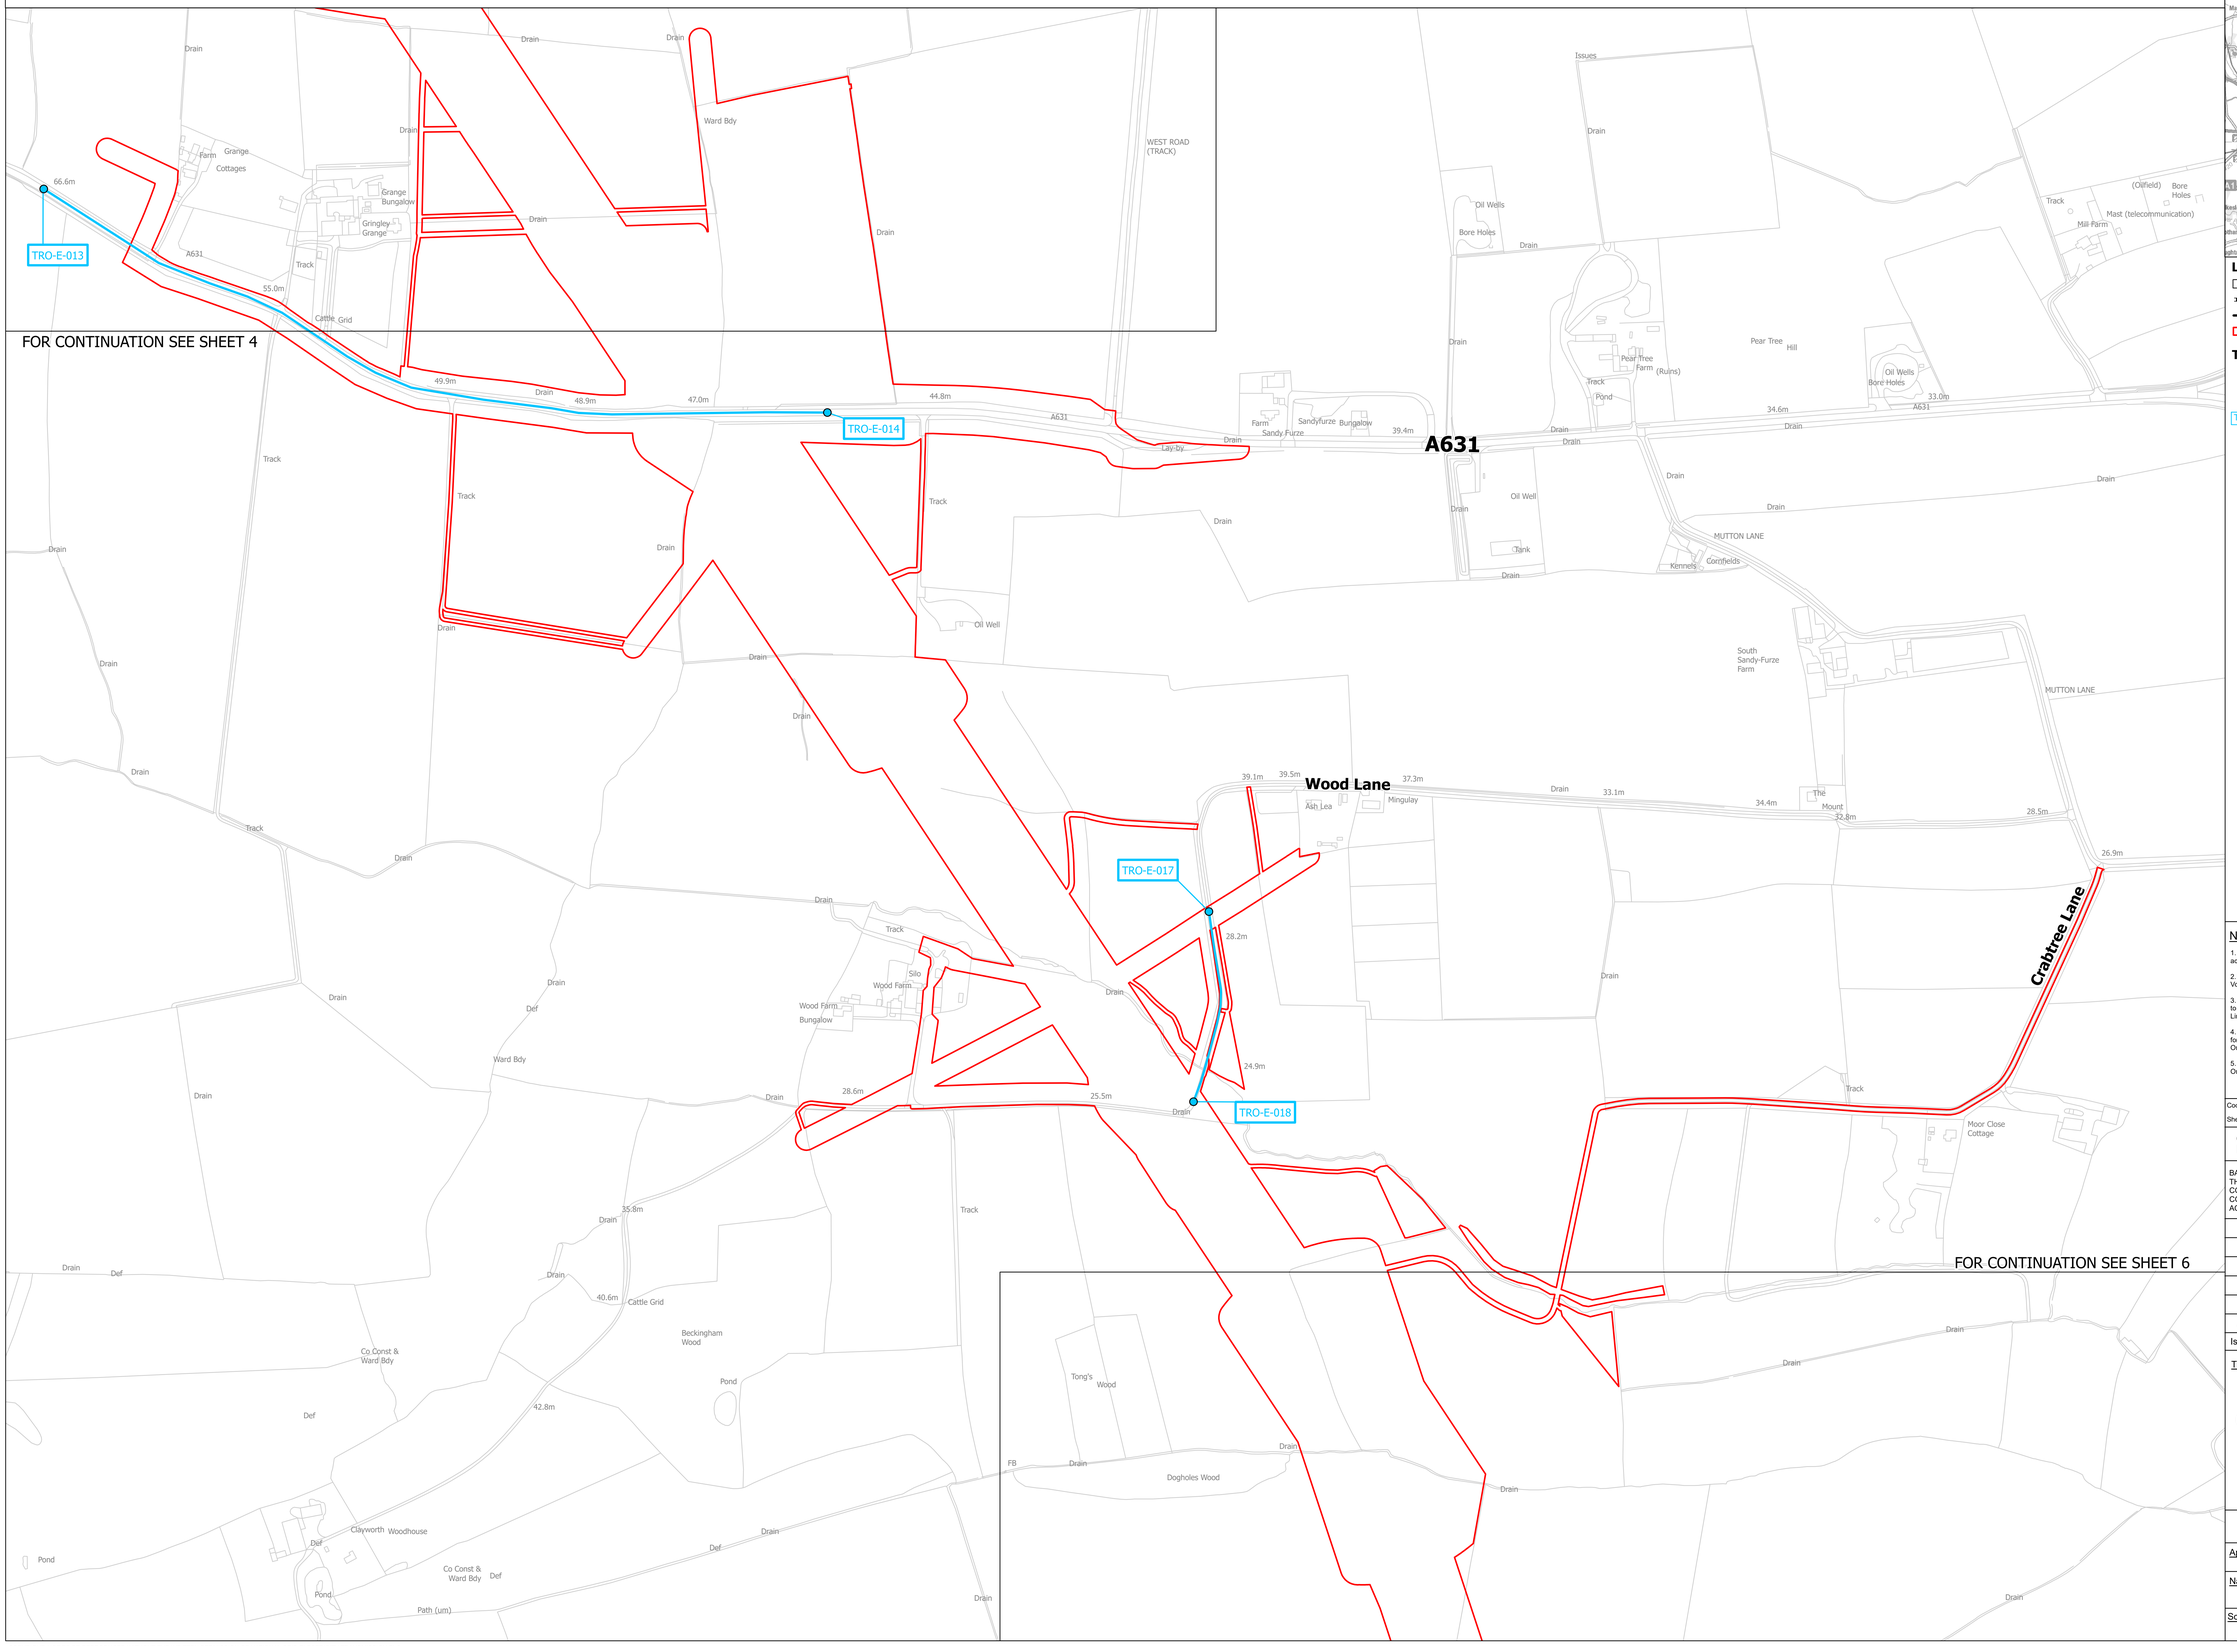

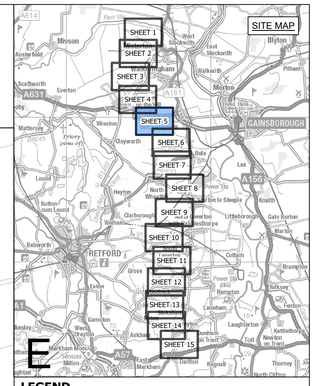

LEGEND

- SHEET INDEX CUTLINES
- ROUTE SECTION BOUNDARY
- LOCAL AUTHORITY BOUNDARY
- ORDER LIMITS

TRAFFIC REGULATION ORDER

- START/END POINT OF TRAFFIC REGULATION ORDER
- TRAFFIC REGULATION ORDER
- TRO-X-XXX EXAMPLE REFERENCE FOR TRAFFIC REGULATION ORDER

Notes

1. This drawing is scaled at paper size A0, therefore any prints taken at smaller sizes will affect accuracy of the measurement units and should not be scaled against.

2. For additional detail on the plan suites, please refer to the 'Guide to the Plans' located in Volume 2 of the DCO Application.

3. These plans are indicative only and the Project will be located within the Order Limits. Due to the need for flexibility, National Grid will be applying for Limits of Deviation within the Order Limits and the Development Consent Order, within which any final alignment would be located.

4. The Birkhill Wood and High Marnham Substations, and associated Gantry structures do not form part of this Project. They have been shown for reference only, and are included in the Order Limits for access and to enable the overhead line connections to be constructed.

5. These plans should be read in conjunction with the Schedule of the Development Consent Order 'Traffic Regulation Orders'.

Coordinate System: British National Grid

Sheet X Centroid Coordinate: 389733 Sheet Y Centroid Coordinate: 476091

0 50 100 150 200 250 Metres

BACKGROUND MAPPING INFORMATION HAS BEEN REPRODUCED FROM THE ORDNANCE SURVEY BY PERMISSION OF ORDNANCE SURVEY OF THE CONTROLLER OF HIS MAJESTY'S STATIONERY OFFICE. © CROWN COPYRIGHT AND DATABASE RIGHTS [2026] ORDNANCE SURVEY AC0000808122.

Issue	Date	Remarks	Drawn	Checked	Approved
A	OCT 2026	FOR DCO SUBMISSION	TW	TF	CJ

Title

THE NATIONAL GRID
(NORTH HUMBER TO HIGH MARNHAM) ORDER
TRAFFIC REGULATION ORDER PLAN SERIES
REGULATION 5(2)(o)
SECTION E (SHEET 5 OF 15)

nationalgrid


Application Number: EN020034


National Grid Drawing Reference: NHHM-LSTC-ENG-PLN-0028

Scale	Sheet Size	Sheet	Issue
1:2,500	A0	SHEET 5 OF 15	A

COPYRIGHT: NOT TO BE REPRODUCED WITHOUT THE WRITTEN PERMISSION OF NATIONAL GRID ELECTRICITY TRANSMISSION PLC

THE NATIONAL GRID (NORTH HUMBER TO HIGH MARNHAM) ORDER
TRAFFIC REGULATION ORDER PLAN SERIES
REGULATION 5(2)(o)
SECTION E (SHEET 6 OF 15)

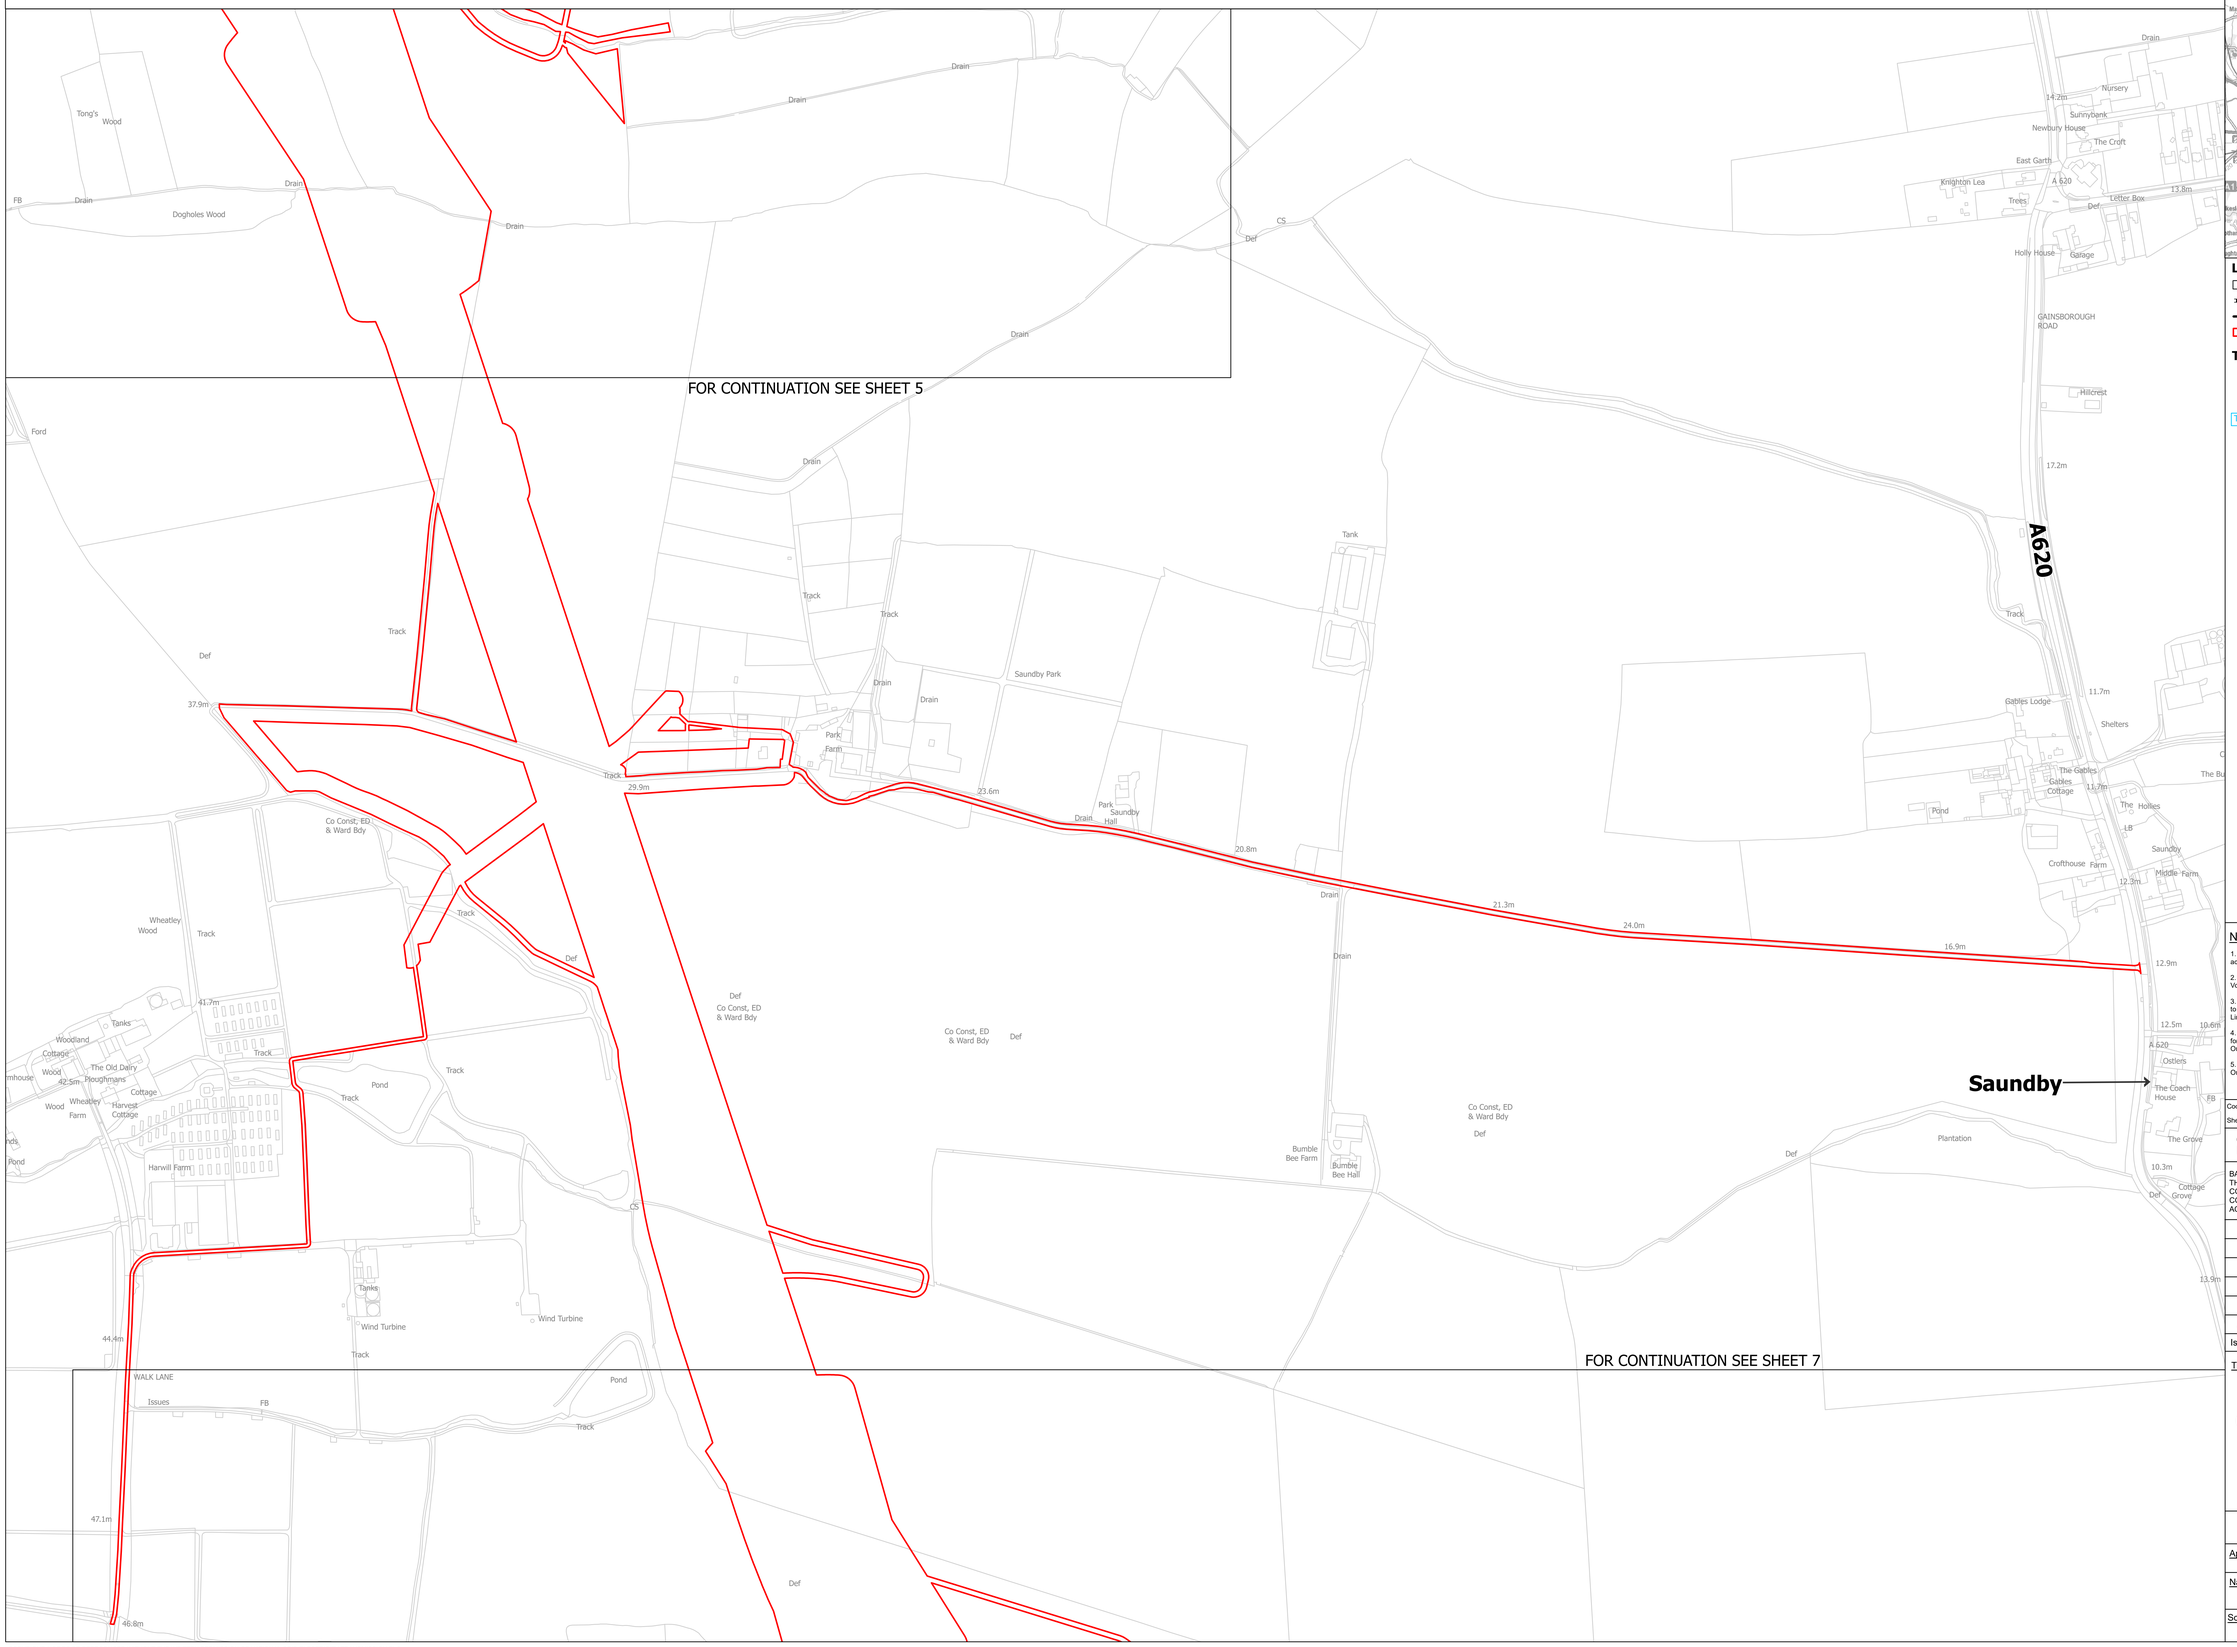

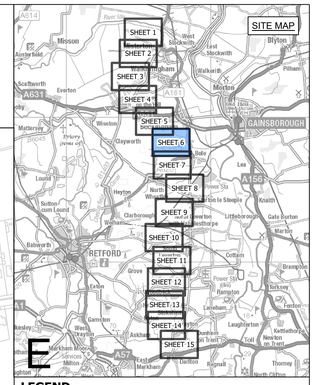

LEGEND

- SHEET INDEX CUTLINES
- ROUTE SECTION BOUNDARY
- LOCAL AUTHORITY BOUNDARY
- ORDER LIMITS

TRAFFIC REGULATION ORDER

- START/END POINT OF TRAFFIC REGULATION ORDER
- TRAFFIC REGULATION ORDER
- TRO-X-XXX EXAMPLE REFERENCE FOR TRAFFIC REGULATION ORDER

Notes

1. This drawing is scaled at paper size A0, therefore any prints taken at smaller sizes will affect accuracy of the measurement units and should not be scaled against.

2. For additional detail on the plan suites, please refer to the 'Guide to the Plans' located in Volume 2 of the DCO Application.

3. These plans are indicative only and the Project will be located within the Order Limits. Due to the need for flexibility, National Grid will be applying for Limits of Deviation within the Order Limits and the Development Consent Order, within which any final alignment would be located.

4. The Birkhill Wood and High Marnham Substations, and associated Gantry structures do not form part of this Project. They have been shown for reference only, and are included in the Order Limits for access and to enable the overhead line connections to be constructed.

5. These plans should be read in conjunction with the Schedule of the Development Consent Order 'Traffic Regulation Orders'.

Coordinate System: British National Grid

Sheet X Centroid Coordinate: 388274 Sheet Y Centroid Coordinate: 477239

0 50 100 150 200 250 Metres

BACKGROUND MAPPING INFORMATION HAS BEEN REPRODUCED FROM THE ORDNANCE SURVEY BY PERMISSION OF ORDNANCE SURVEY OF THE CONTROLLER OF HIS MAJESTY'S STATIONERY OFFICE. © CROWN COPYRIGHT AND DATABASE RIGHTS [2026] ORDNANCE SURVEY AC0000808122.

Issue	Date	Remarks	Drawn	Checked	Approved
A	OCT 2026	FOR DCO SUBMISSION	TW	TF	CJ

Title

THE NATIONAL GRID
(NORTH HUMBER TO HIGH MARNHAM) ORDER
TRAFFIC REGULATION ORDER PLAN SERIES
REGULATION 5(2)(o)
SECTION E (SHEET 6 OF 15)

nationalgrid


Application Number: EN020034


National Grid Drawing Reference: NHHM-LSTC-ENG-PLN-0028

Scale	Sheet Size	Sheet	Issue
1:2,500	A0	SHEET 6 OF 15	A

COPYRIGHT. NOT TO BE REPRODUCED WITHOUT THE WRITTEN PERMISSION OF NATIONAL GRID ELECTRICITY TRANSMISSION PLC

THE NATIONAL GRID (NORTH HUMBER TO HIGH MARNHAM) ORDER
TRAFFIC REGULATION ORDER PLAN SERIES
REGULATION 5(2)(o)
SECTION E (SHEET 7 OF 15)

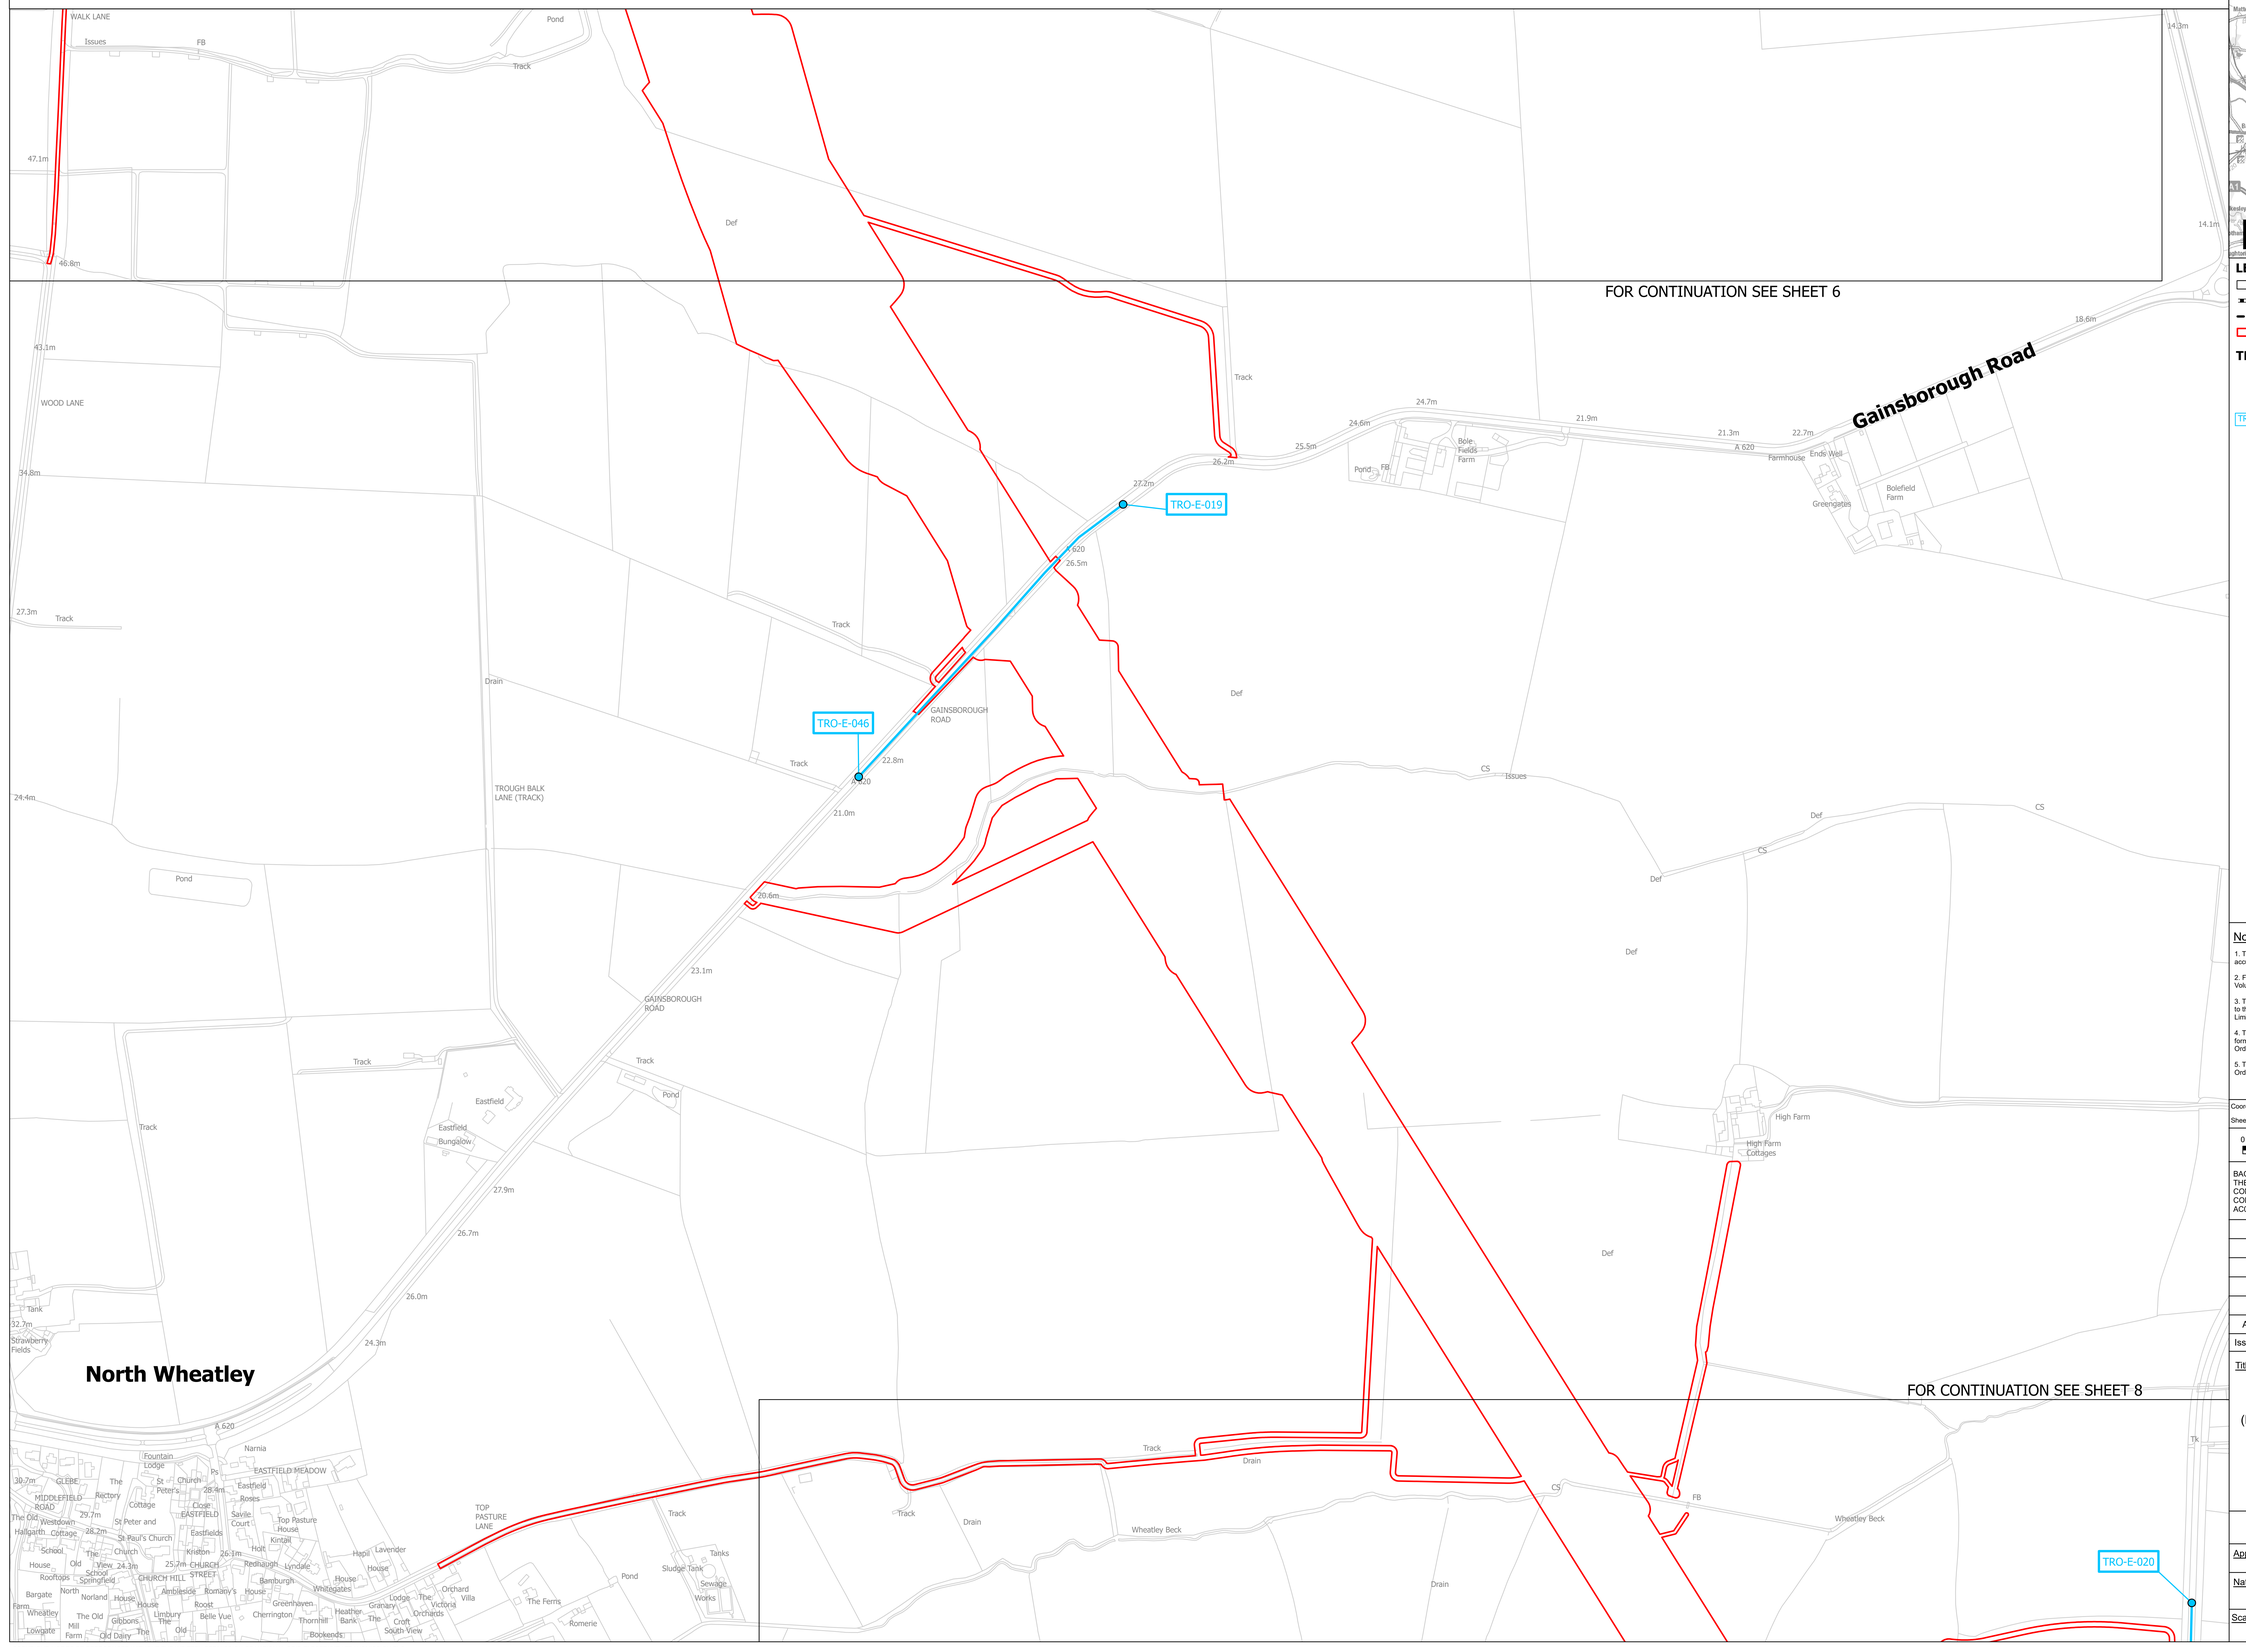

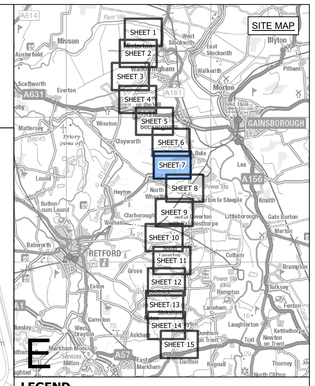

LEGEND

- SHEET INDEX CUTLINES
- ROUTE SECTION BOUNDARY
- LOCAL AUTHORITY BOUNDARY
- ORDER LIMITS

TRAFFIC REGULATION ORDER

- START/END POINT OF TRAFFIC REGULATION ORDER
- TRAFFIC REGULATION ORDER
- TRO-X-XXX EXAMPLE REFERENCE FOR TRAFFIC REGULATION ORDER

Notes

1. This drawing is scaled at paper size A0, therefore any prints taken at smaller sizes will affect accuracy of the measurement units and should not be scaled against.

2. For additional detail on the plan suites, please refer to the 'Guide to the Plans' located in Volume 2 of the DCO Application.

3. These plans are indicative only and the Project will be located within the Order Limits. Due to the need for flexibility, National Grid will be applying for Limits of Deviation within the Order Limits and the Development Consent Order, within which any final alignment would be located.

4. The Birkhill Wood and High Marnham Substations, and associated Gantry structures do not form part of this Project. They have been shown for reference only, and are included in the Order Limits for access and to enable the overhead line connections to be constructed.

5. These plans should be read in conjunction with the Schedule of the Development Consent Order 'Traffic Regulation Orders'.

Coordinate System: British National Grid

Sheet X Centroid Coordinate: 386704 Sheet Y Centroid Coordinate: 477316

0 50 100 150 200 250 Metres

BACKGROUND MAPPING INFORMATION HAS BEEN REPRODUCED FROM THE ORDNANCE SURVEY BY PERMISSION OF ORDNANCE SURVEY OF THE CONTROLLER OF HIS MAJESTY'S STATIONERY OFFICE. © CROWN COPYRIGHT AND DATABASE RIGHTS [2026] ORDNANCE SURVEY AC0000808122.

Issue	Date	Remarks	Drawn	Checked	Approved
A	OCT 2026	FOR DCO SUBMISSION	TW	TF	CJ

Title

THE NATIONAL GRID
(NORTH HUMBER TO HIGH MARNHAM) ORDER
TRAFFIC REGULATION ORDER PLAN SERIES
REGULATION 5(2)(o)
SECTION E (SHEET 7 OF 15)

nationalgrid


Application Number: EN020034


National Grid Drawing Reference: NHHM-LSTC-ENG-PLN-0028

Scale	Sheet Size	Sheet	Issue
1:2,500	A0	SHEET 7 OF 15	A

COPYRIGHT: NOT TO BE REPRODUCED WITHOUT THE WRITTEN PERMISSION OF NATIONAL GRID ELECTRICITY TRANSMISSION PLC

THE NATIONAL GRID (NORTH HUMBER TO HIGH MARNHAM) ORDER
TRAFFIC REGULATION ORDER PLAN SERIES
REGULATION 5(2)(o)
SECTION E (SHEET 8 OF 15)

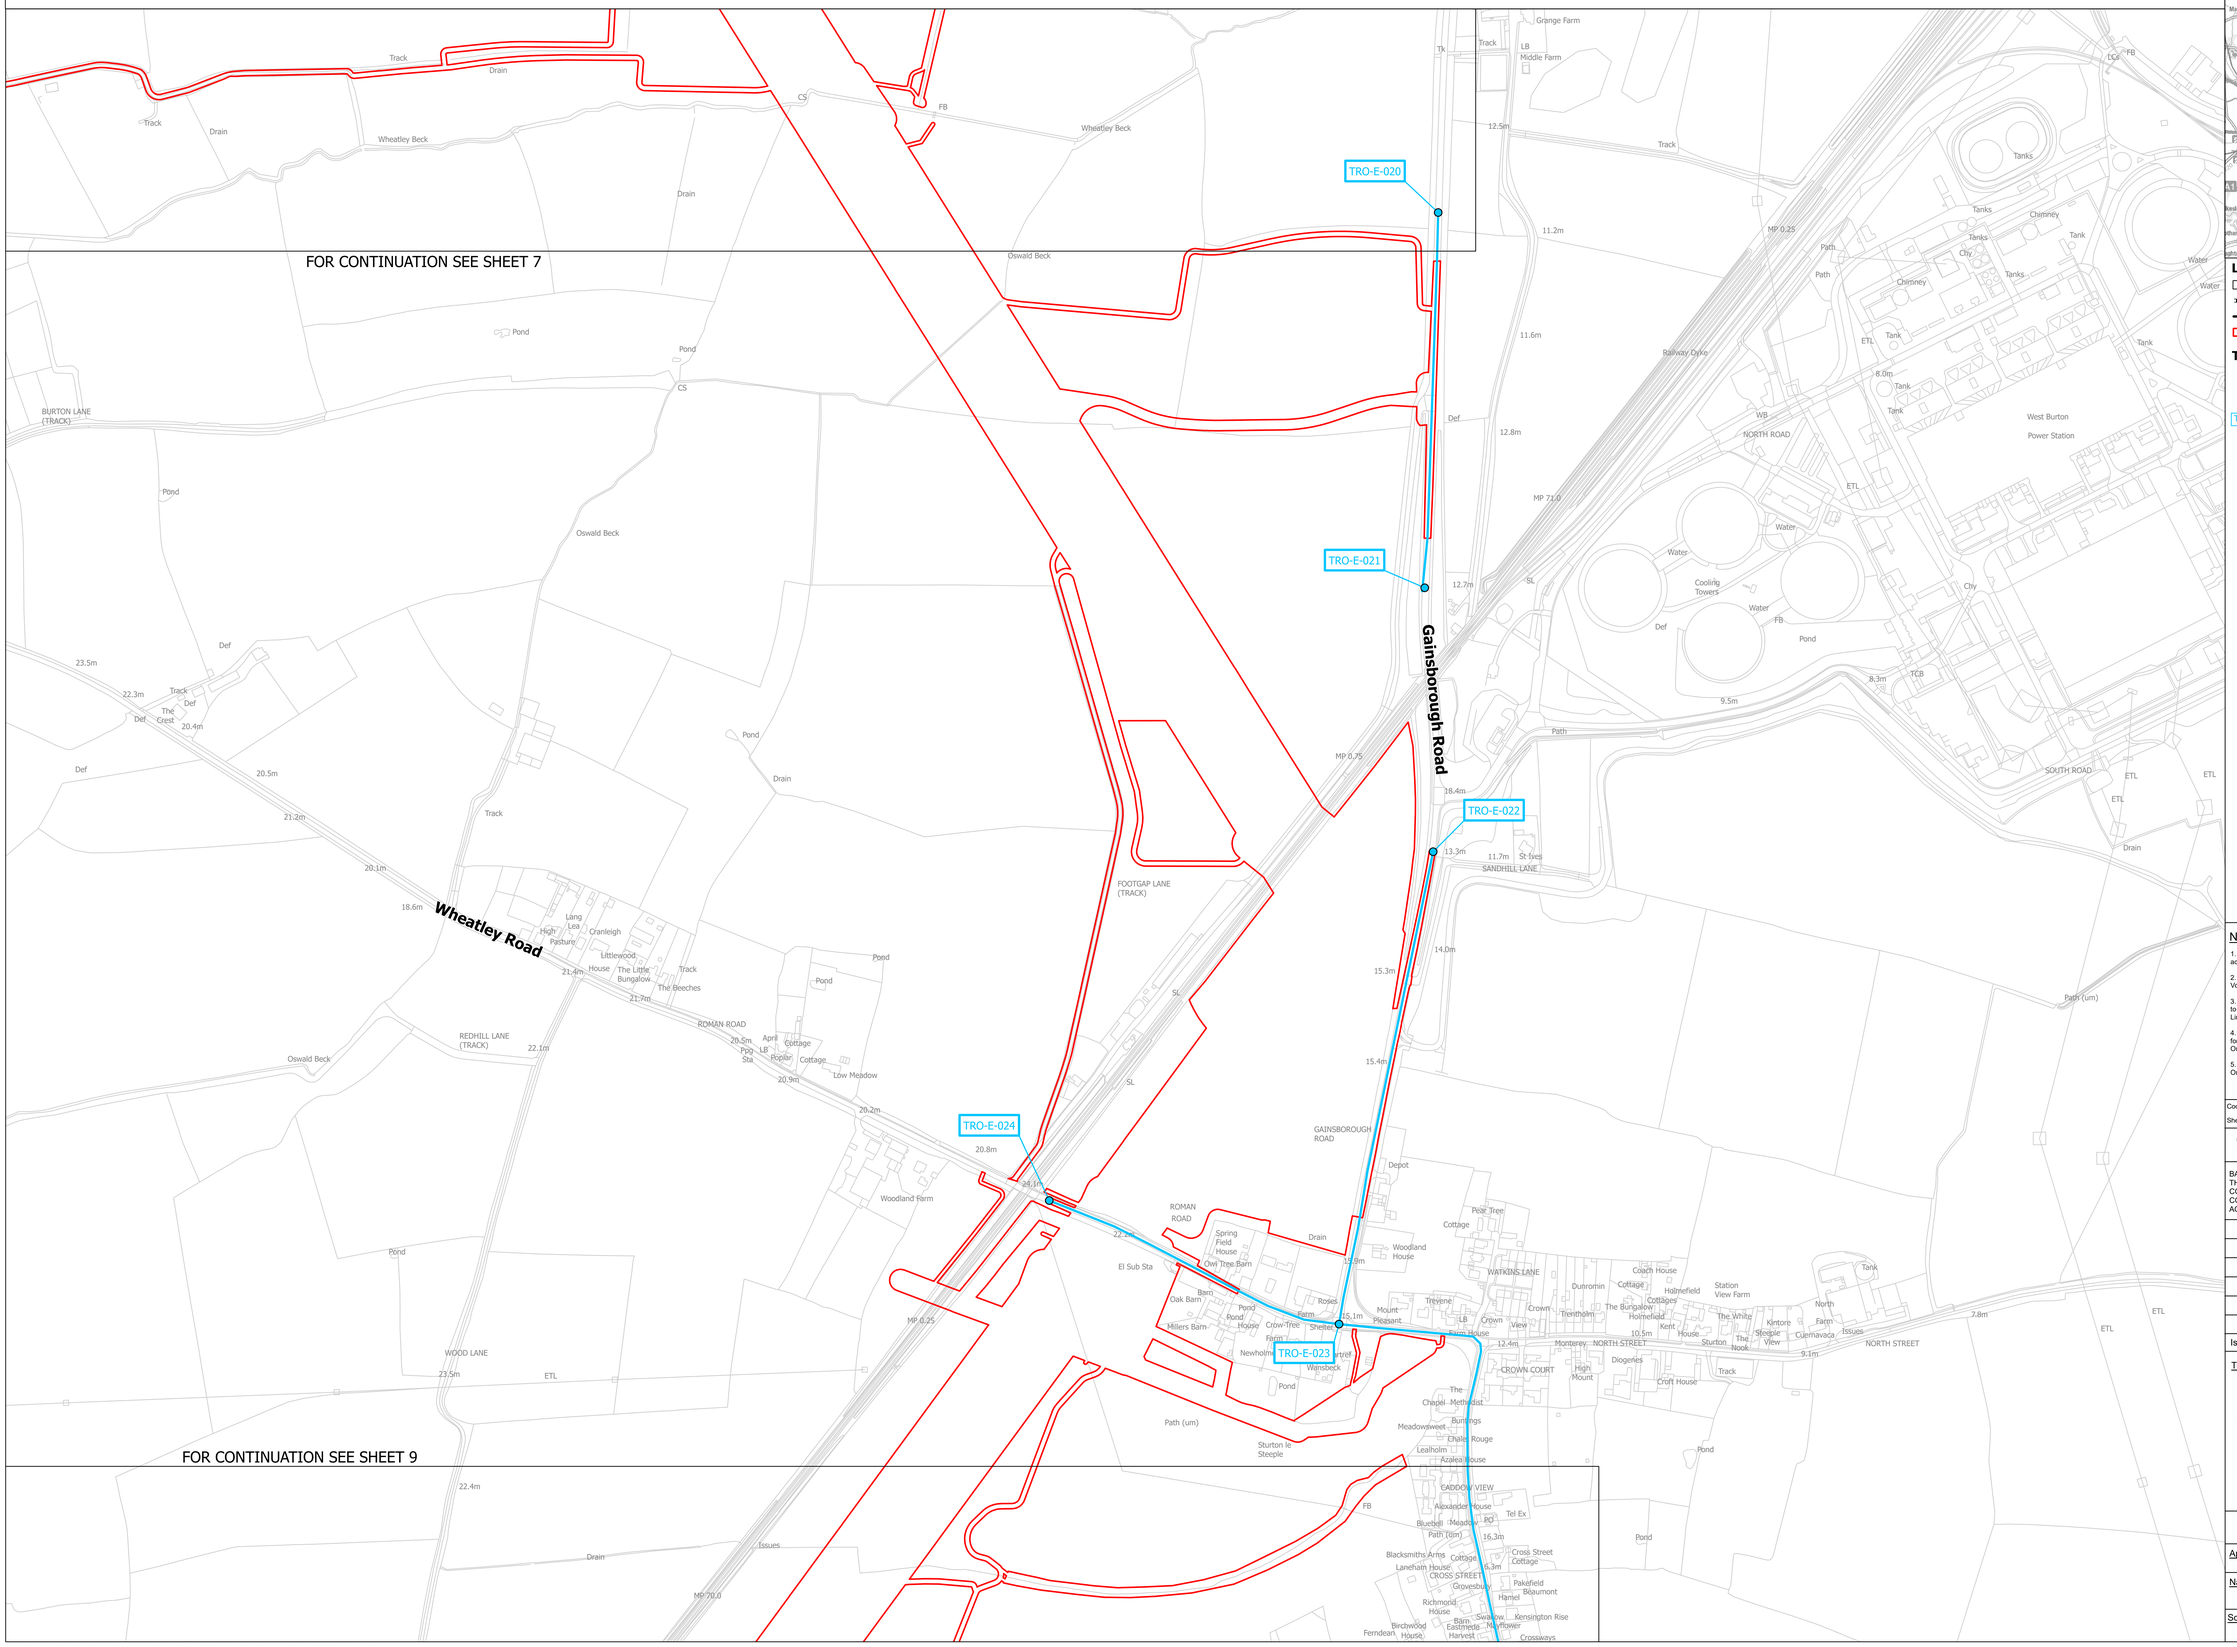

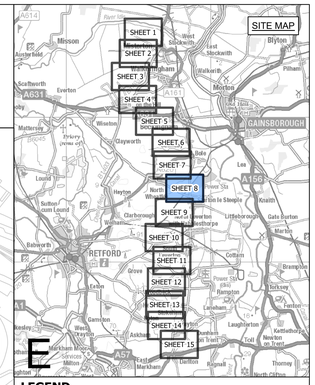

LEGEND

- SHEET INDEX CUTLINES
- ROUTE SECTION BOUNDARY
- LOCAL AUTHORITY BOUNDARY
- ORDER LIMITS

TRAFFIC REGULATION ORDER

- START/END POINT OF TRAFFIC REGULATION ORDER
- TRAFFIC REGULATION ORDER
- TRO-X-XXX EXAMPLE REFERENCE FOR TRAFFIC REGULATION ORDER

Notes

1. This drawing is scaled at paper size A0, therefore any prints taken at smaller sizes will affect accuracy of the measurement units and should not be scaled against.

2. For additional detail on the plan suites, please refer to the 'Guide to the Plans' located in Volume 2 of the DCO Application.

3. These plans are indicative only and the Project will be located within the Order Limits. Due to the need for flexibility, National Grid will be applying for Limits of Deviation within the Order Limits and the Development Consent Order, within which any final alignment would be located.

4. The Birkhill Wood and High Marnham Substations, and associated Gantry structures do not form part of this Project. They have been shown for reference only, and are included in the Order Limits for access and to enable the overhead line connections to be constructed.

5. These plans should be read in conjunction with the Schedule of the Development Consent Order 'Traffic Regulation Orders'.

Coordinate System: British National Grid

Sheet X Centroid Coordinate: 385100 Sheet Y Centroid Coordinate: 478181

0 50 100 150 200 250 Metres

BACKGROUND MAPPING INFORMATION HAS BEEN REPRODUCED FROM THE ORDNANCE SURVEY BY PERMISSION OF ORDNANCE SURVEY OF THE CONTROLLER OF HIS MAJESTYS STATIONERY OFFICE. © CROWN COPYRIGHT AND DATABASE RIGHTS [2026] ORDNANCE SURVEY AC0000808122.

Issue	Date	Remarks	Drawn	Checked	Approved
A	OCT 2026	FOR DCO SUBMISSION	TW	TF	CJ

Title

THE NATIONAL GRID
(NORTH HUMBER TO HIGH MARNHAM) ORDER
TRAFFIC REGULATION ORDER PLAN SERIES
REGULATION 5(2)(o)
SECTION E (SHEET 8 OF 15)

nationalgrid

Application Number: EN020034


National Grid Drawing Reference: NHHM-LSTC-ENG-PLN-0028

Scale	Sheet Size	Sheet	Issue
1:2,500	A0	SHEET 8 OF 15	A

COPYRIGHT: NOT TO BE REPRODUCED WITHOUT THE WRITTEN PERMISSION OF NATIONAL GRID ELECTRICITY TRANSMISSION PLC

THE NATIONAL GRID (NORTH HUMBER TO HIGH MARNHAM) ORDER
TRAFFIC REGULATION ORDER PLAN SERIES
REGULATION 5(2)(o)
SECTION E (SHEET 9 OF 15)



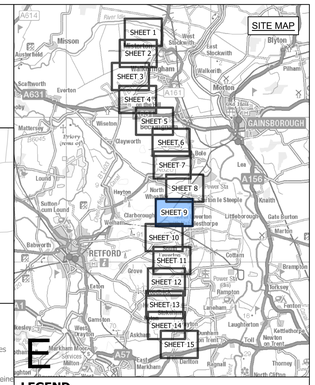

LEGEND

- SHEET INDEX CUTLINES
- ROUTE SECTION BOUNDARY
- LOCAL AUTHORITY BOUNDARY
- ORDER LIMITS

TRAFFIC REGULATION ORDER

- START/END POINT OF TRAFFIC REGULATION ORDER
- TRAFFIC REGULATION ORDER
- TRO-X-XXX EXAMPLE REFERENCE FOR TRAFFIC REGULATION ORDER

Notes

1. This drawing is scaled at paper size A0, therefore any prints taken at smaller sizes will affect accuracy of the measurement units and should not be scaled against.

2. For additional detail on the plan suites, please refer to the 'Guide to the Plans' located in Volume 2 of the DCO Application.

3. These plans are indicative only and the Project will be located within the Order Limits. Due to the need for flexibility, National Grid will be applying for Limits of Deviation within the Order Limits and the Development Consent Order, within which any final alignment would be located.

4. The Birkhill Wood and High Marnham Substations, and associated Gantry structures do not form part of this Project. They have been shown for reference only, and are included in the Order Limits for access and to enable the overhead line connections to be constructed.

5. These plans should be read in conjunction with the Schedule of the Development Consent Order 'Traffic Regulation Orders'.

Coordinate System: British National Grid

Sheet X Centroid Coordinate: 383418 Sheet Y Centroid Coordinate: 477458

0 50 100 150 200 250 Metres

BACKGROUND MAPPING INFORMATION HAS BEEN REPRODUCED FROM THE ORDNANCE SURVEY BY PERMISSION OF ORDNANCE SURVEY OF THE CONTROLLER OF HIS MAJESTY'S STATIONERY OFFICE. © CROWN COPYRIGHT AND DATABASE RIGHTS [2026] ORDNANCE SURVEY AC0000808122.

Issue	Date	Remarks	Drawn	Checked	Approved
A	OCT 2026	FOR DCO SUBMISSION	TW	TF	CJ

Title

THE NATIONAL GRID
(NORTH HUMBER TO HIGH MARNHAM) ORDER
TRAFFIC REGULATION ORDER PLAN SERIES
REGULATION 5(2)(o)
SECTION E (SHEET 9 OF 15)

nationalgrid


Application Number: EN020034


National Grid Drawing Reference: NHHM-LSTC-ENG-PLN-0028

Scale	Sheet Size	Sheet	Issue
1:2,500	A0	SHEET 9 OF 15	A

COPYRIGHT. NOT TO BE REPRODUCED WITHOUT THE WRITTEN PERMISSION OF NATIONAL GRID ELECTRICITY TRANSMISSION PLC

THE NATIONAL GRID (NORTH HUMBER TO HIGH MARNHAM) ORDER
TRAFFIC REGULATION ORDER PLAN SERIES
REGULATION 5(2)(o)
SECTION E (SHEET 10 OF 15)

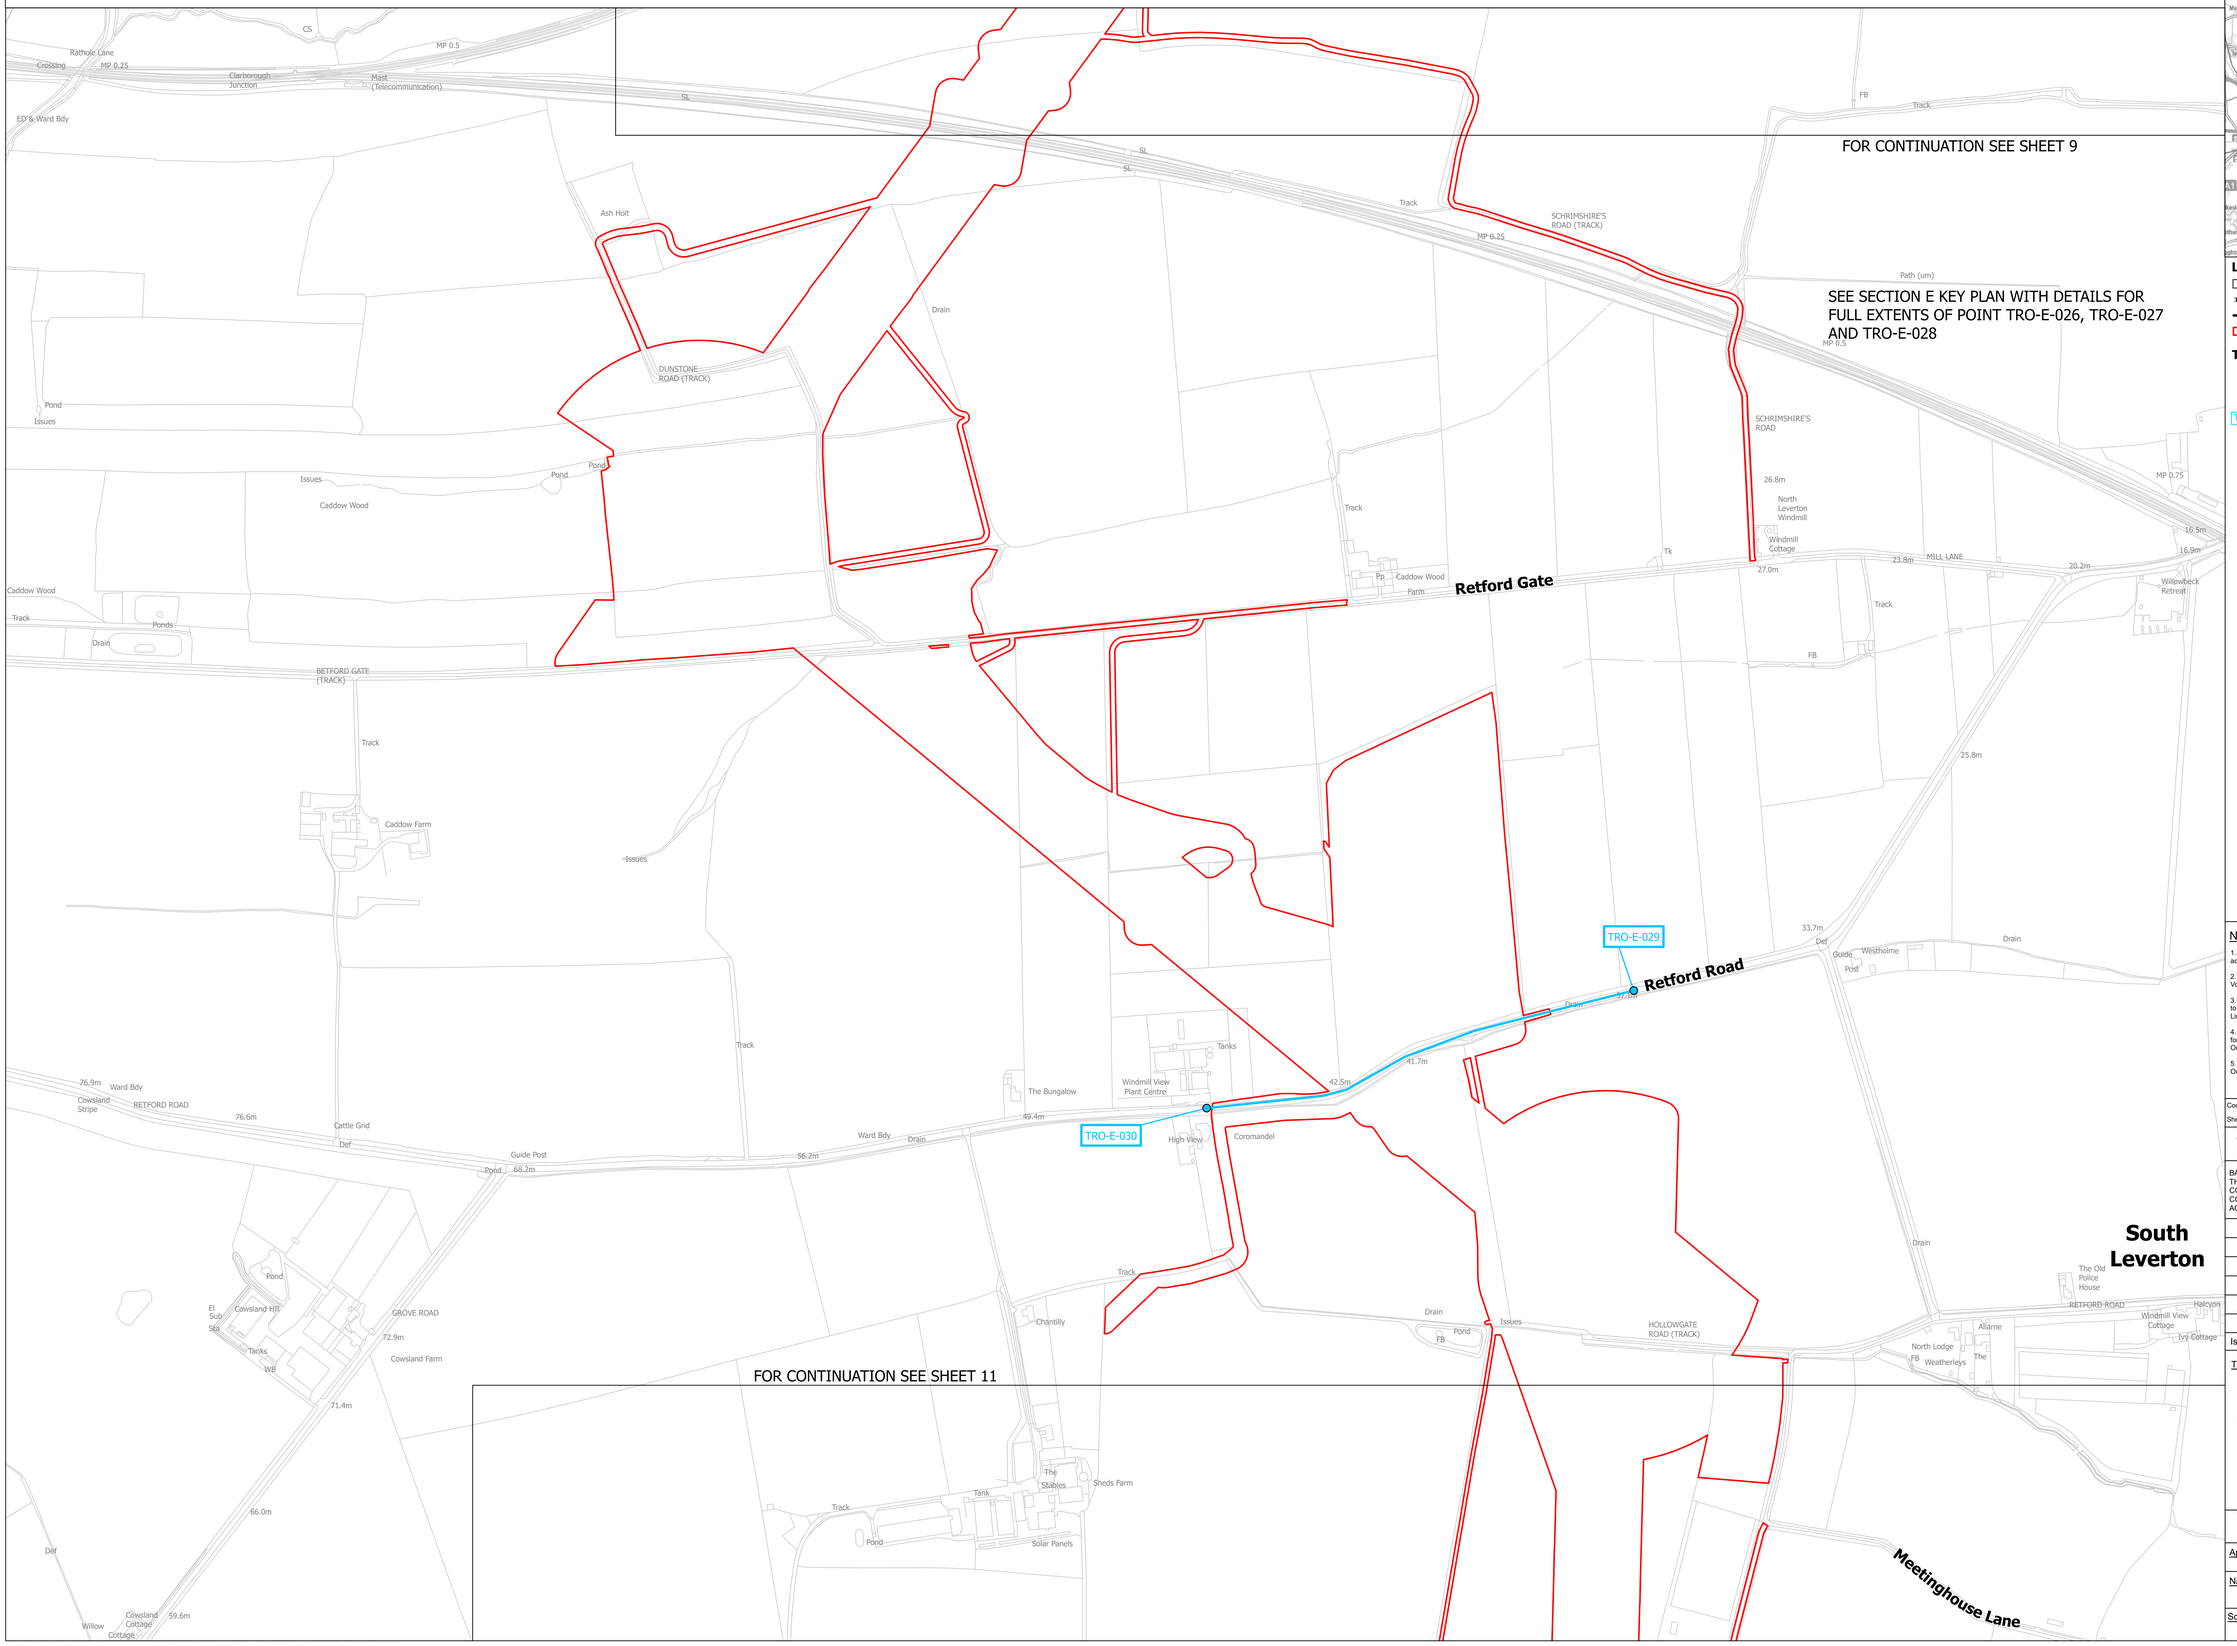

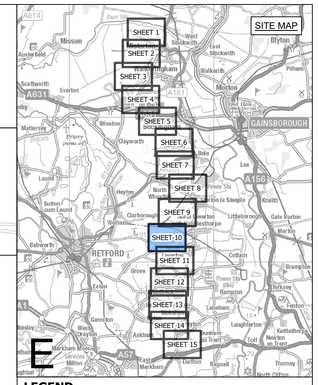

LEGEND

- SHEET INDEX CUTLINES
- ROUTE SECTION BOUNDARY
- LOCAL AUTHORITY BOUNDARY
- ORDER LIMITS

TRAFFIC REGULATION ORDER

- START/END POINT OF TRAFFIC REGULATION ORDER
- TRAFFIC REGULATION ORDER
- TRO-X-XXX EXAMPLE REFERENCE FOR TRAFFIC REGULATION ORDER

Notes

1. This drawing is scaled at paper size A0, therefore any prints taken at smaller sizes will affect accuracy of the measurement units and should not be scaled against.

2. For additional detail on the plan suites, please refer to the 'Guide to the Plans' located in Volume 2 of the DCO Application.

3. These plans are indicative only and the Project will be located within the Order Limits. Due to the need for flexibility, National Grid will be applying for Limits of Deviation within the Order Limits and the Development Consent Order, within which any final alignment would be located.

4. The Birkhill Wood and High Marnham Substations, and associated Gantry structures do not form part of this Project. They have been shown for reference only, and are included in the Order Limits for access and to enable the overhead line connections to be constructed.

5. These plans should be read in conjunction with the Schedule of the Development Consent Order 'Traffic Regulation Orders'.

Coordinate System: British National Grid

Sheet X Centroid Coordinate: 381681 Sheet Y Centroid Coordinate: 476754

0 50 100 150 200 250 Metres

BACKGROUND MAPPING INFORMATION HAS BEEN REPRODUCED FROM THE ORDNANCE SURVEY BY PERMISSION OF ORDNANCE SURVEY OF THE CONTROLLER OF HIS MAJESTYS STATIONERY OFFICE. © CROWN COPYRIGHT AND DATABASE RIGHTS [2026] ORDNANCE SURVEY AC0000808122.

Issue	Date	Remarks	Drawn	Checked	Approved
A	OCT 2026	FOR DCO SUBMISSION	TW	TF	CJ

Title

THE NATIONAL GRID
(NORTH HUMBER TO HIGH MARNHAM) ORDER
TRAFFIC REGULATION ORDER PLAN SERIES
REGULATION 5(2)(o)
SECTION E (SHEET 10 OF 15)

nationalgrid


Application Number: EN020034


National Grid Drawing Reference: NHHM-LSTC-ENG-PLN-0028

Scale	Sheet Size	Sheet	Issue
1:2,500	A0	SHEET 10 OF 15	A

COPYRIGHT: NOT TO BE REPRODUCED WITHOUT THE WRITTEN PERMISSION OF NATIONAL GRID ELECTRICITY TRANSMISSION PLC

THE NATIONAL GRID (NORTH HUMBER TO HIGH MARNHAM) ORDER
TRAFFIC REGULATION ORDER PLAN SERIES
REGULATION 5(2)(o)
SECTION E (SHEET 11 OF 15)

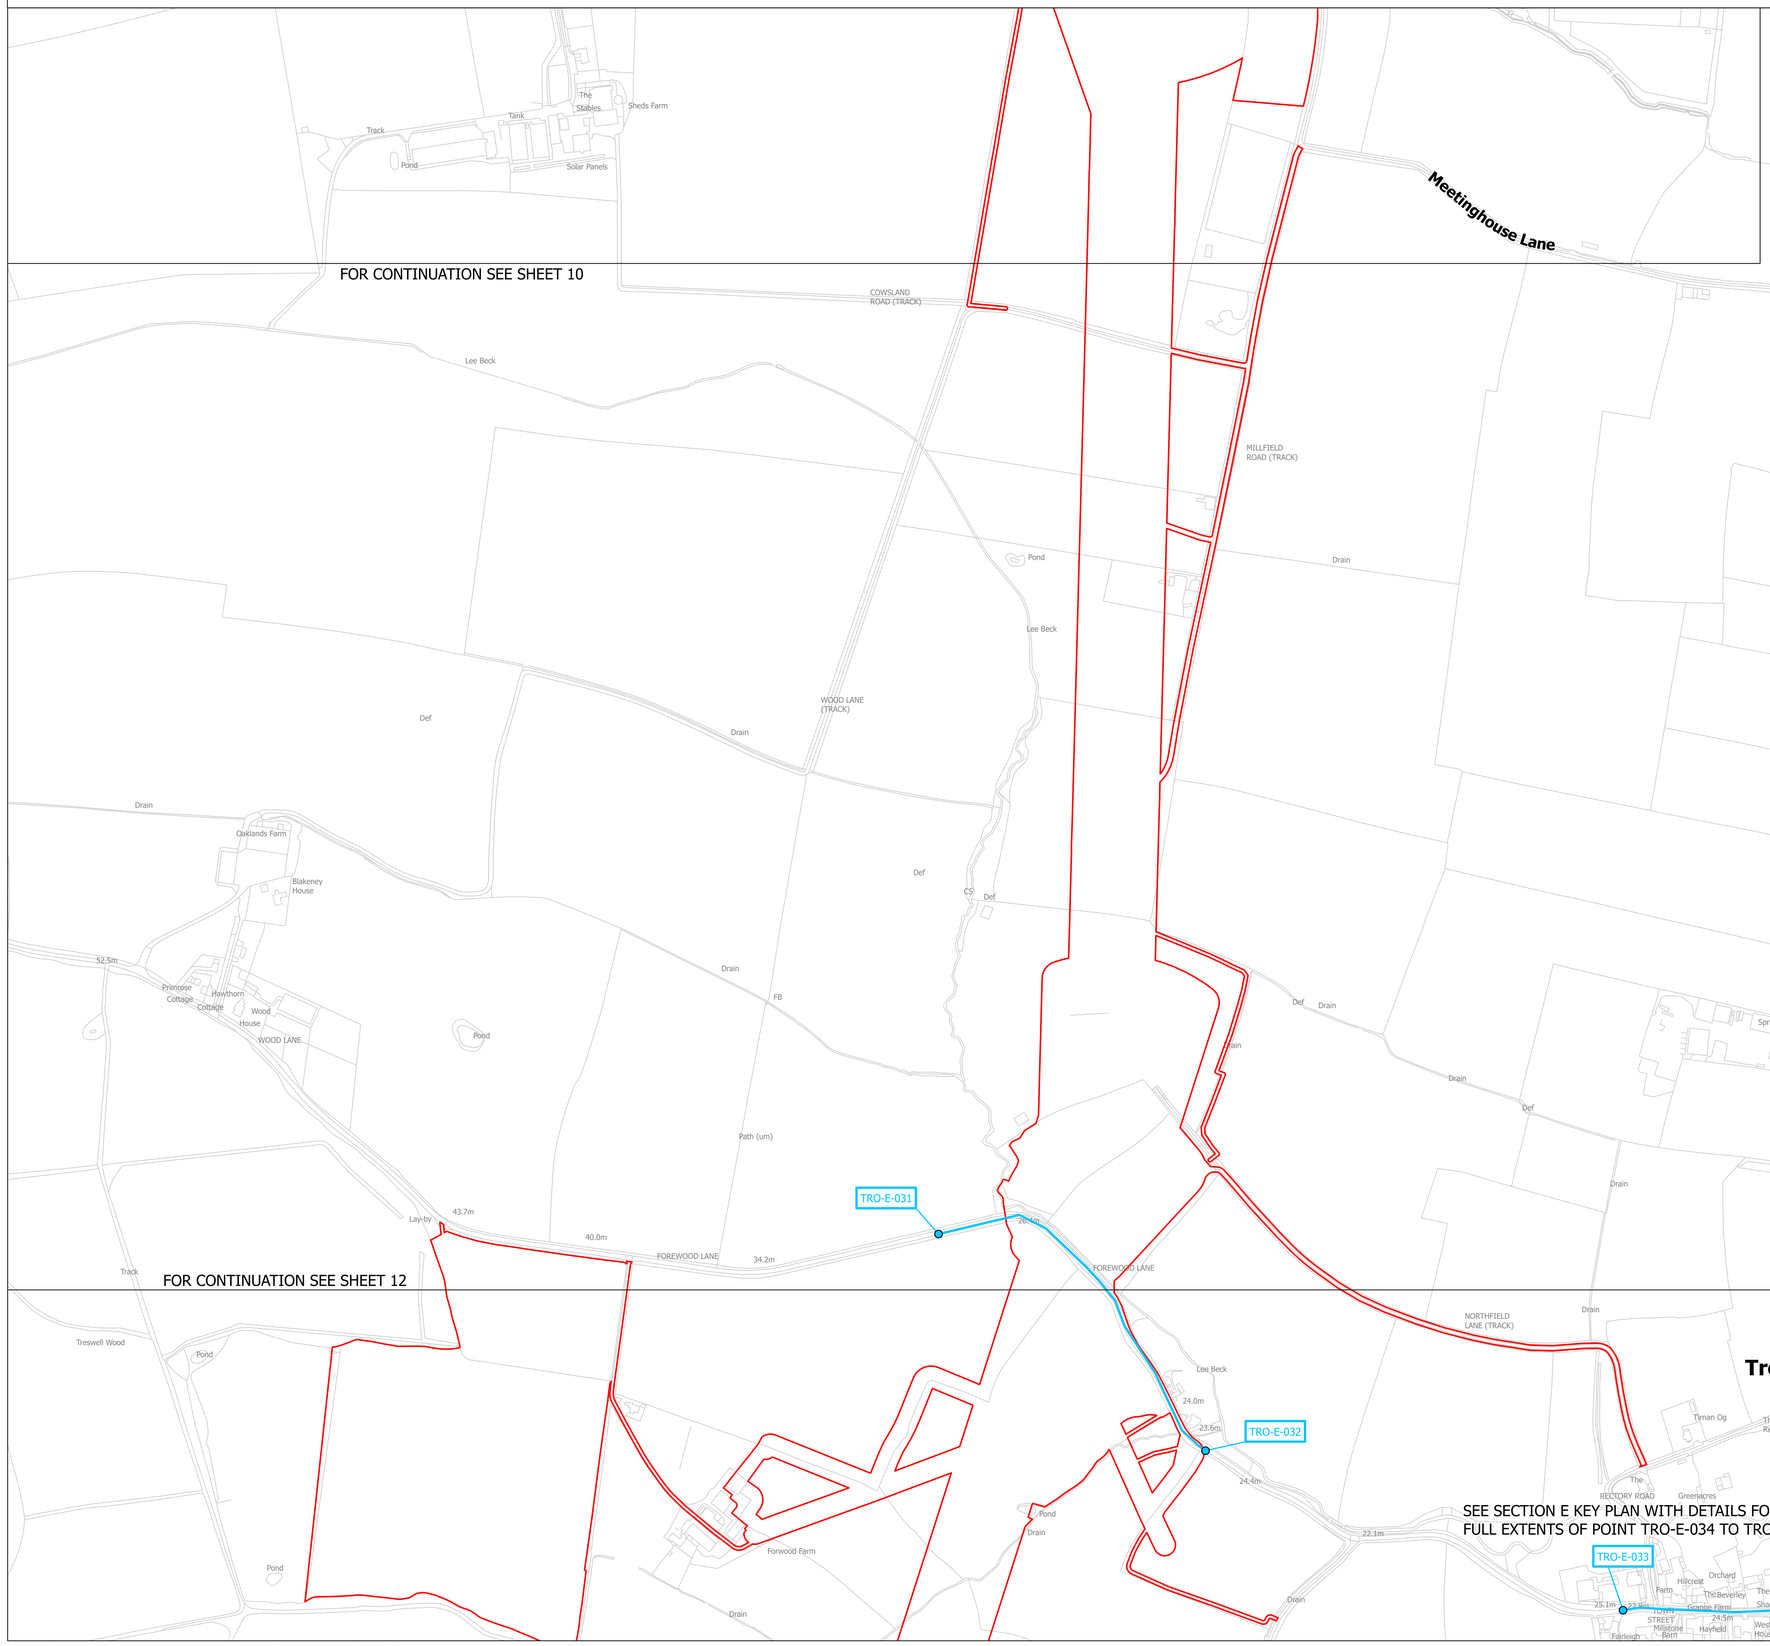

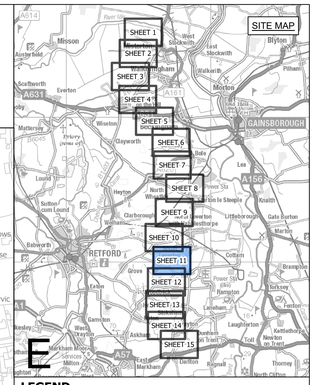

LEGEND

- SHEET INDEX CUTLINES
- ROUTE SECTION BOUNDARY
- LOCAL AUTHORITY BOUNDARY
- ORDER LIMITS

TRAFFIC REGULATION ORDER

- START/END POINT OF TRAFFIC REGULATION ORDER
- TRAFFIC REGULATION ORDER
- TRO-X-XXX EXAMPLE REFERENCE FOR TRAFFIC REGULATION ORDER

Notes

1. This drawing is scaled at paper size A0, therefore any prints taken at smaller sizes will affect accuracy of the measurement units and should not be scaled against.

2. For additional detail on the plan suites, please refer to the 'Guide to the Plans' located in Volume 2 of the DCO Application.

3. These plans are indicative only and the Project will be located within the Order Limits. Due to the need for flexibility, National Grid will be applying for Limits of Deviation within the Order Limits and the Development Consent Order, within which any final alignment would be located.

4. The Birkhill Wood and High Marnham Substations, and associated Gantry structures do not form part of this Project. They have been shown for reference only, and are included in the Order Limits for access and to enable the overhead line connections to be constructed.

5. These plans should be read in conjunction with the Schedule of the Development Consent Order "Traffic Regulation Orders".

Coordinate System: British National Grid

Sheet X Centroid Coordinate: 380092 Sheet Y Centroid Coordinate: 477293

0 50 100 150 200 250 Metres

BACKGROUND MAPPING INFORMATION HAS BEEN REPRODUCED FROM THE ORDNANCE SURVEY BY PERMISSION OF ORDNANCE SURVEY OF THE CONTROLLER OF HIS MAJESTY'S STATIONERY OFFICE. © CROWN COPYRIGHT AND DATABASE RIGHTS [2026] ORDNANCE SURVEY AC0000808122.

Issue	Date	Remarks	Drawn	Checked	Approved
A	OCT 2026	FOR DCO SUBMISSION	TW	TF	CJ

Title

THE NATIONAL GRID
(NORTH HUMBER TO HIGH MARNHAM) ORDER
TRAFFIC REGULATION ORDER PLAN SERIES
REGULATION 5(2)(o)
SECTION E (SHEET 11 OF 15)

nationalgrid


Application Number: EN020034


National Grid Drawing Reference: NHHM-LSTC-ENG-PLN-0028

Scale	Sheet Size	Sheet	Issue
1:2,500	A0	SHEET 11 OF 15	A

COPYRIGHT: NOT TO BE REPRODUCED WITHOUT THE WRITTEN PERMISSION OF NATIONAL GRID ELECTRICITY TRANSMISSION PLC

THE NATIONAL GRID (NORTH HUMBER TO HIGH MARNHAM) ORDER
TRAFFIC REGULATION ORDER PLAN SERIES
REGULATION 5(2)(o)
SECTION E (SHEET 12 OF 15)

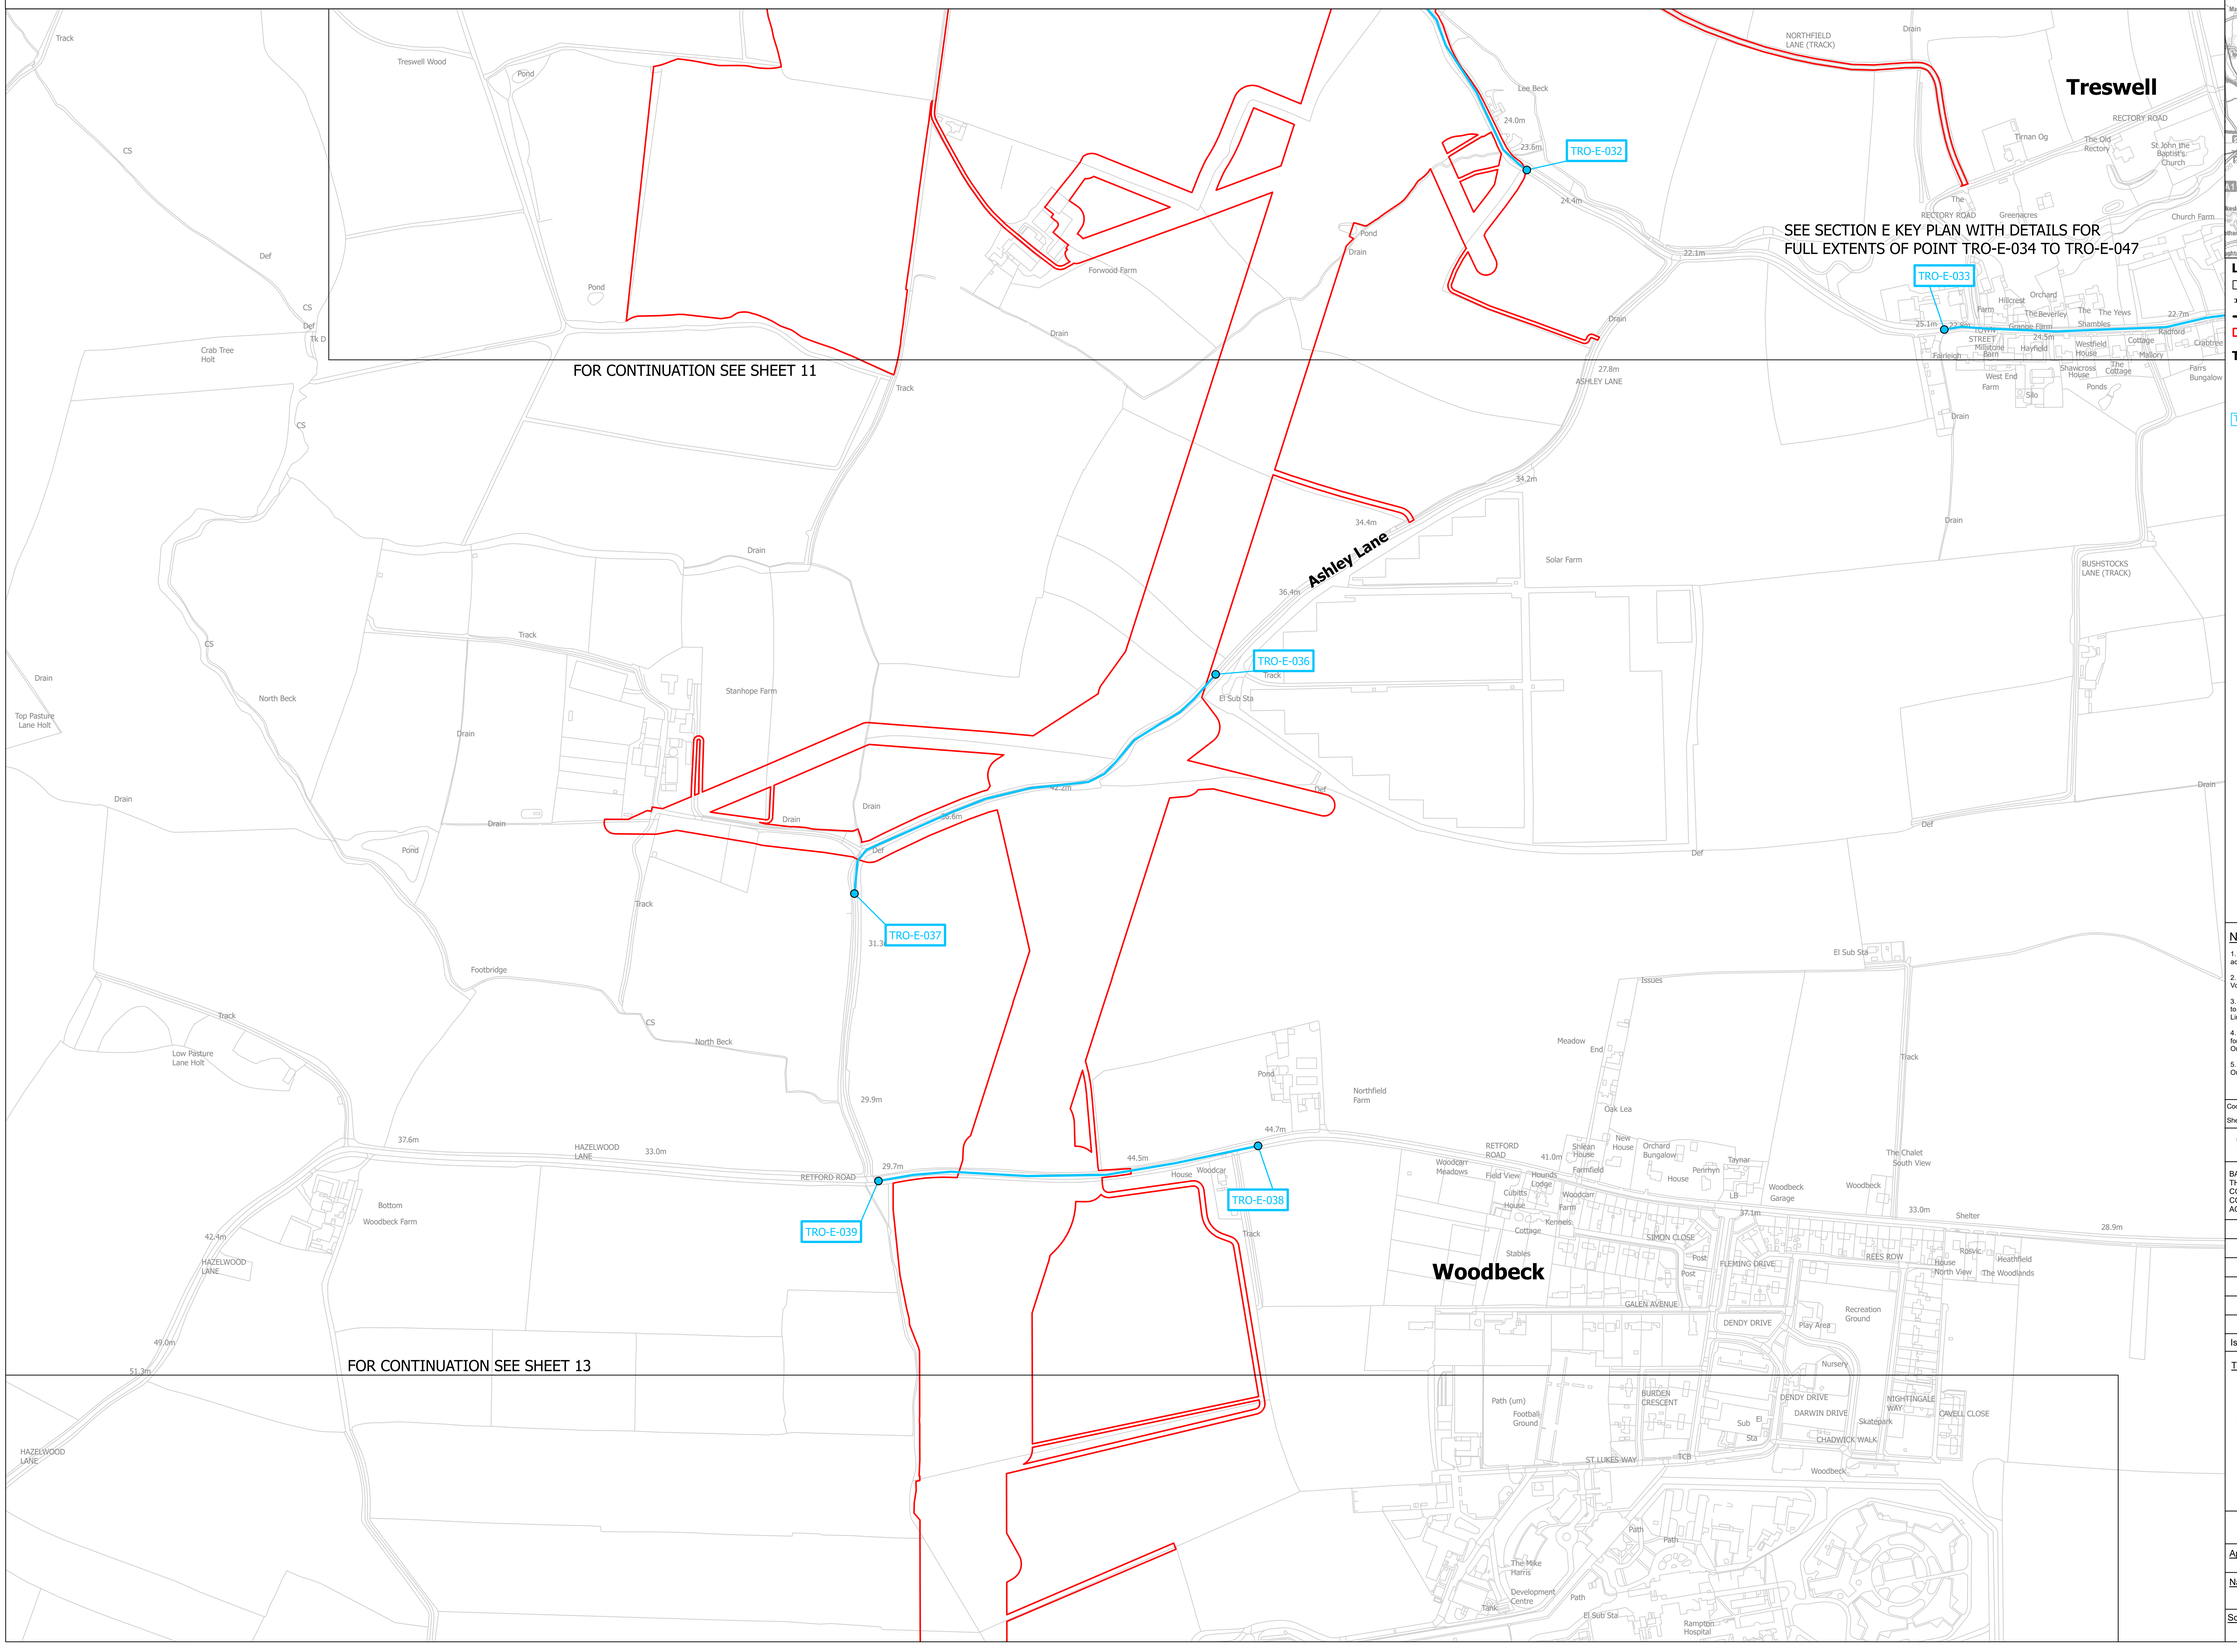

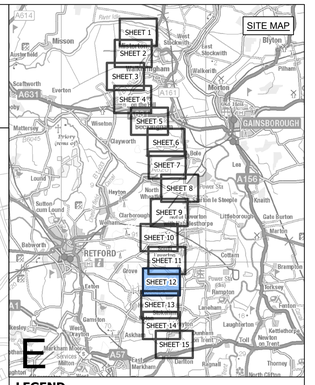

LEGEND

- SHEET INDEX CUTLINES
- ROUTE SECTION BOUNDARY
- LOCAL AUTHORITY BOUNDARY
- ORDER LIMITS

TRAFFIC REGULATION ORDER

- START/END POINT OF TRAFFIC REGULATION ORDER
- TRAFFIC REGULATION ORDER
- TRO-X-XXX EXAMPLE REFERENCE FOR TRAFFIC REGULATION ORDER

Notes

1. This drawing is scaled at paper size A0, therefore any prints taken at smaller sizes will affect accuracy of the measurement units and should not be scaled against.

2. For additional detail on the plan suites, please refer to the 'Guide to the Plans' located in Volume 2 of the DCO Application.

3. These plans are indicative only and the Project will be located within the Order Limits. Due to the need for flexibility, National Grid will be applying for Limits of Deviation within the Order Limits and the Development Consent Order, within which any final alignment would be located.

4. The Birkhill Wood and High Marnham Substations, and associated Gantry structures do not form part of this Project. They have been shown for reference only, and are included in the Order Limits for access and to enable the overhead line connections to be constructed.

5. These plans should be read in conjunction with the Schedule of the Development Consent Order 'Traffic Regulation Orders'.

Coordinate System: British National Grid

Sheet X Centroid Coordinate: 378613 Sheet Y Centroid Coordinate: 476920

0 50 100 150 200 250 Metres

BACKGROUND MAPPING INFORMATION HAS BEEN REPRODUCED FROM THE ORDNANCE SURVEY BY PERMISSION OF ORDNANCE SURVEY OF THE CONTROLLER OF HIS MAJESTY'S STATIONERY OFFICE. © CROWN COPYRIGHT AND DATABASE RIGHTS [2026] ORDNANCE SURVEY AC0000808122.

Issue	Date	Remarks	Drawn	Checked	Approved
A	OCT 2026	FOR DCO SUBMISSION	TW	TF	CJ

Title

THE NATIONAL GRID
(NORTH HUMBER TO HIGH MARNHAM) ORDER
TRAFFIC REGULATION ORDER PLAN SERIES
REGULATION 5(2)(o)
SECTION E (SHEET 12 OF 15)


nationalgrid


Application Number	
EN020034	

National Grid Drawing Reference			
NHHM-LSTC-ENG-PLN-0028			
Scale	Sheet Size	Sheet	Issue
1:2,500	A0	SHEET 12 OF 15	A

COPYRIGHT: NOT TO BE REPRODUCED WITHOUT THE WRITTEN PERMISSION OF NATIONAL GRID ELECTRICITY TRANSMISSION PLC

THE NATIONAL GRID (NORTH HUMBER TO HIGH MARNHAM) ORDER
TRAFFIC REGULATION ORDER PLAN SERIES
REGULATION 5(2)(o)
SECTION E (SHEET 13 OF 15)

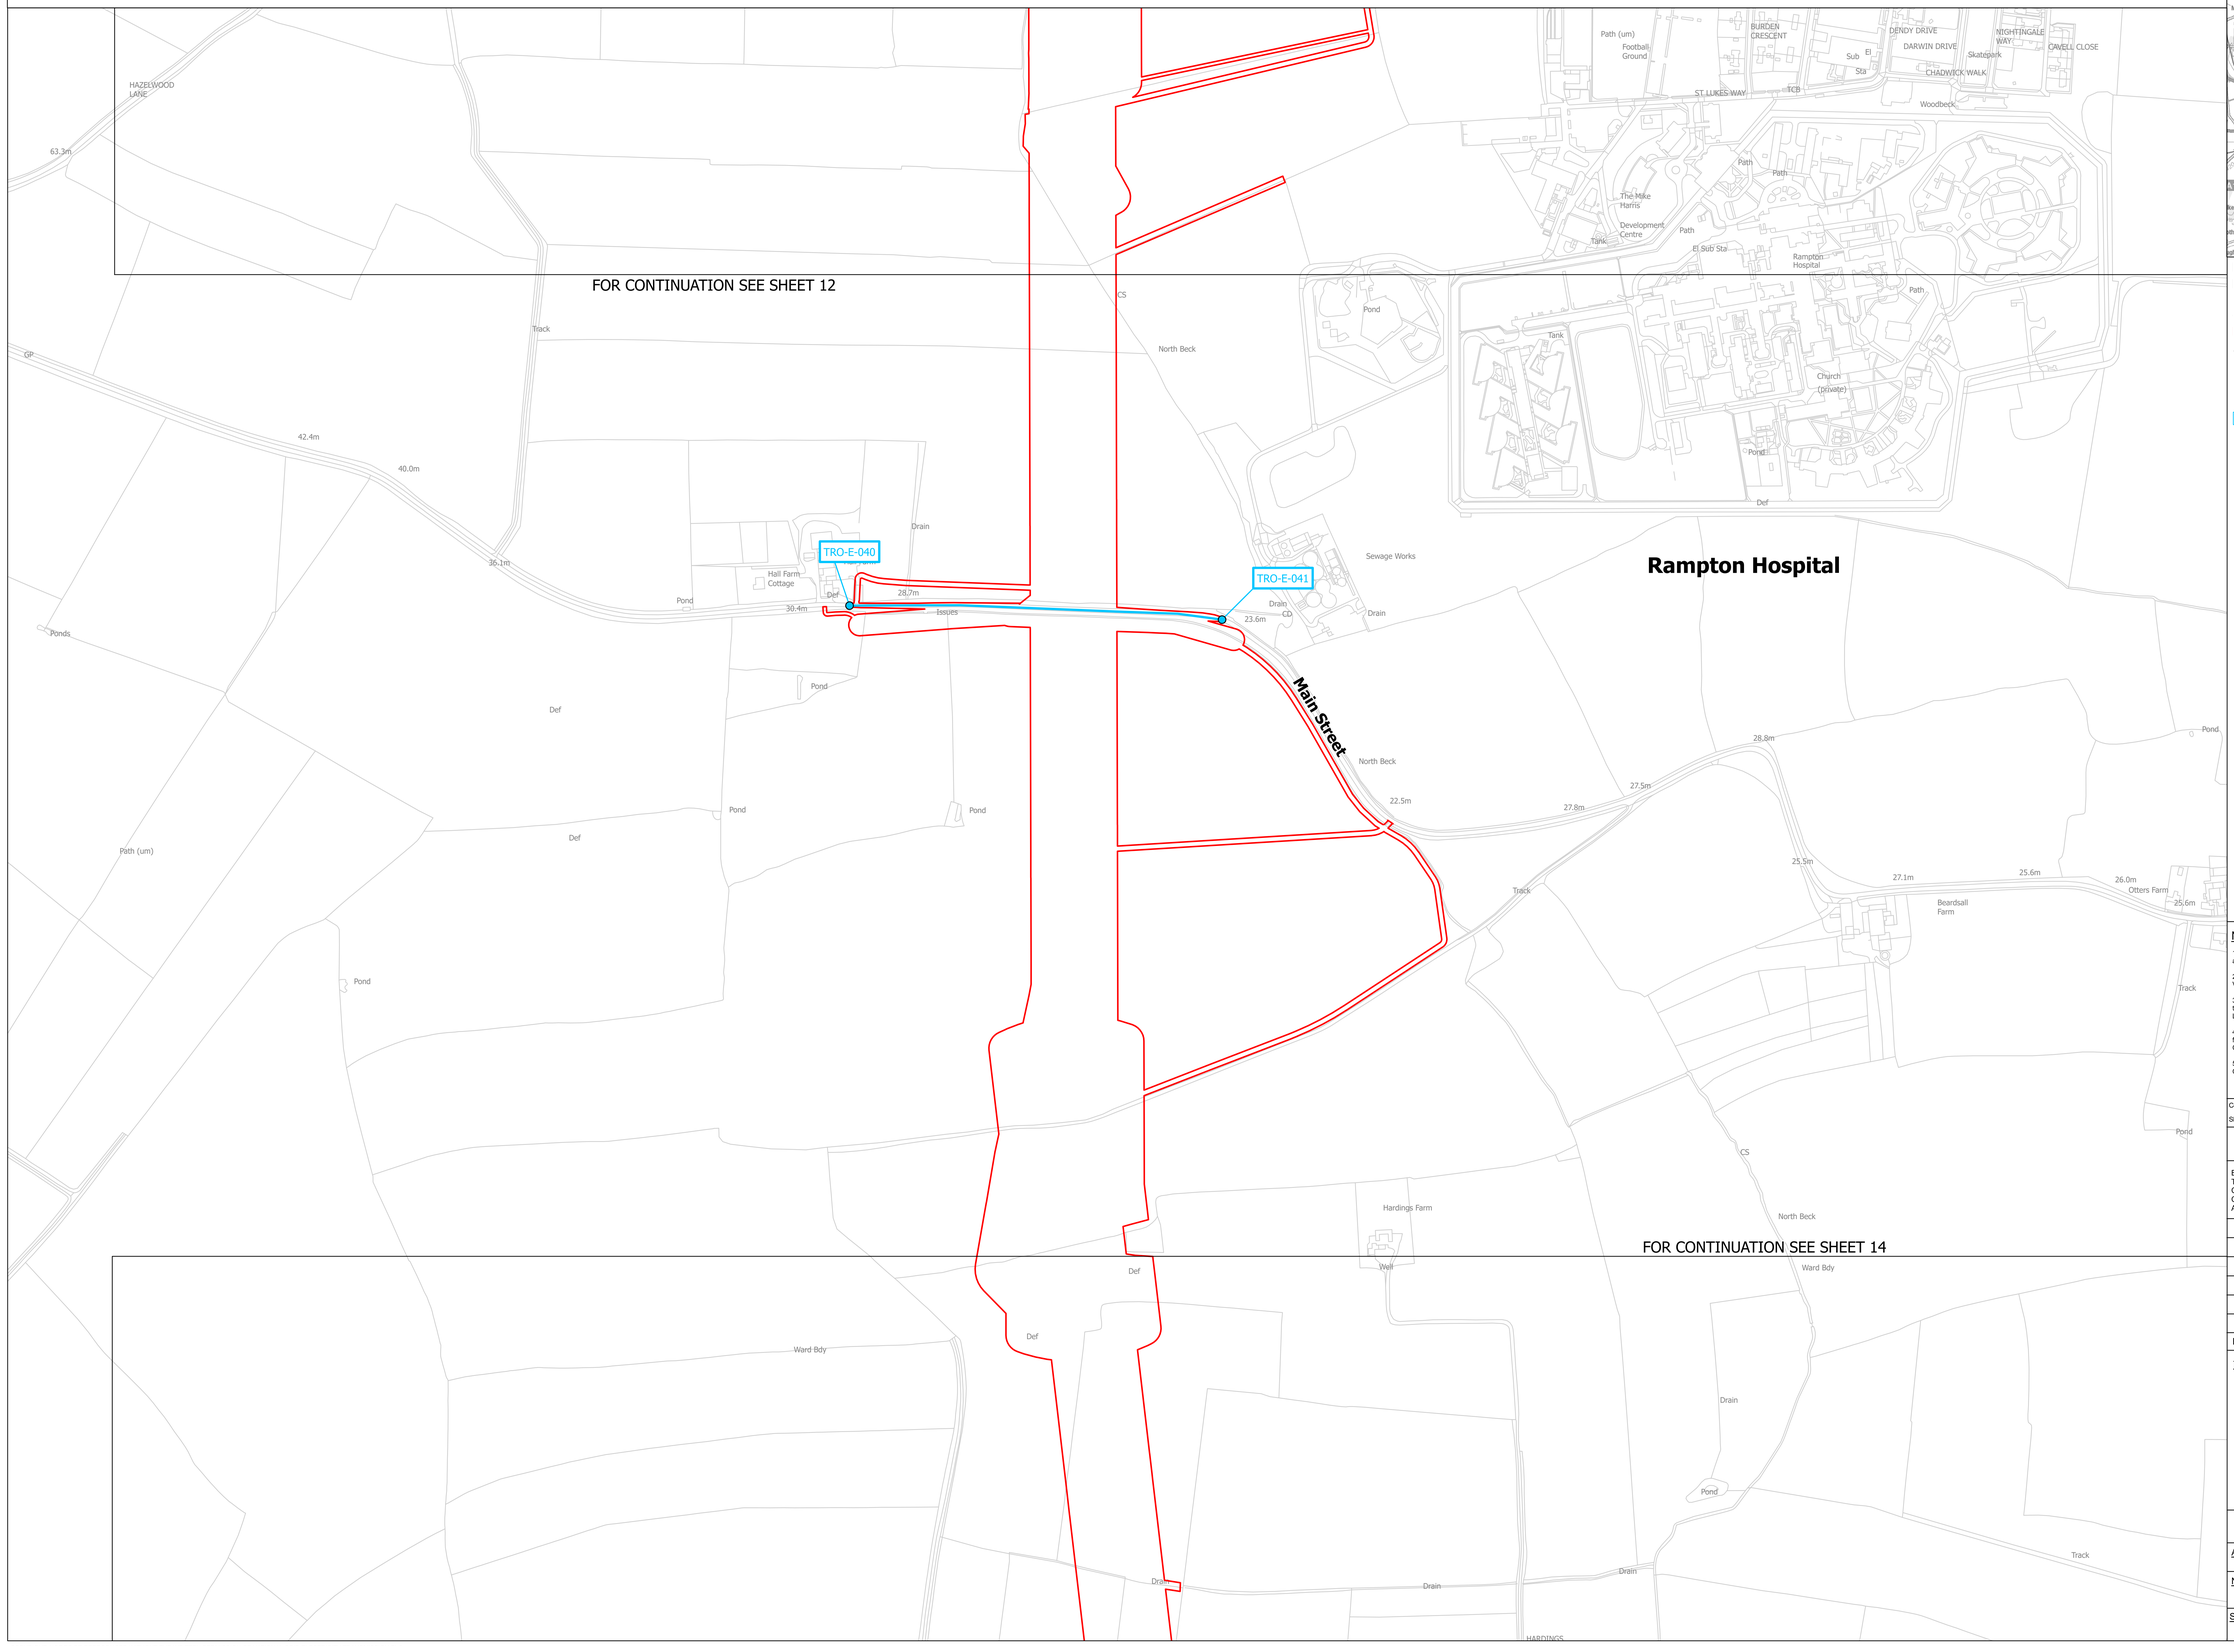

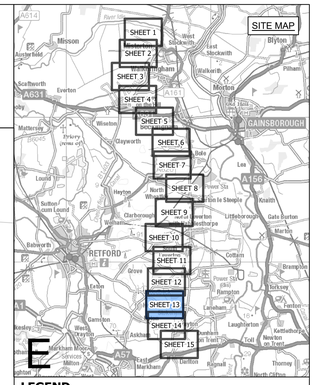

LEGEND

- SHEET INDEX CUTLINES
- ROUTE SECTION BOUNDARY
- LOCAL AUTHORITY BOUNDARY
- ORDER LIMITS

TRAFFIC REGULATION ORDER

- START/END POINT OF TRAFFIC REGULATION ORDER
- TRAFFIC REGULATION ORDER
- TRO-X-XXX EXAMPLE REFERENCE FOR TRAFFIC REGULATION ORDER

Notes

1. This drawing is scaled at paper size A0, therefore any prints taken at smaller sizes will affect accuracy of the measurement units and should not be scaled against.
2. For additional detail on the plan suites, please refer to the 'Guide to the Plans' located in Volume 2 of the DCO Application.
3. These plans are indicative only and the Project will be located within the Order Limits. Due to the need for flexibility, National Grid will be applying for Limits of Deviation within the Order Limits and the Development Consent Order, within which any final alignment would be located.
4. The Birkhill Wood and High Marnham Substations, and associated Gantry structures do not form part of this Project. They have been shown for reference only, and are included in the Order Limits for access and to enable the overhead line connections to be constructed.
5. These plans should be read in conjunction with the Schedule of the Development Consent Order 'Traffic Regulation Orders'.

Coordinate System: British National Grid

Sheet X Centroid Coordinate: 377037 Sheet Y Centroid Coordinate: 476797

0 50 100 150 200 250 Metres

BACKGROUND MAPPING INFORMATION HAS BEEN REPRODUCED FROM THE ORDNANCE SURVEY BY PERMISSION OF ORDNANCE SURVEY OF THE CONTROLLER OF HIS MAJESTY'S STATIONERY OFFICE. © CROWN COPYRIGHT AND DATABASE RIGHTS [2026] ORDNANCE SURVEY AC0000808122.

Issue	Date	Remarks	Drawn	Checked	Approved
A	OCT 2026	FOR DCO SUBMISSION	TW	TF	CJ

Title

THE NATIONAL GRID
(NORTH HUMBER TO HIGH MARNHAM) ORDER
TRAFFIC REGULATION ORDER PLAN SERIES
REGULATION 5(2)(o)
SECTION E (SHEET 13 OF 15)

nationalgrid


Application Number: EN020034


National Grid Drawing Reference: NHHM-LSTC-ENG-PLN-0028

Scale	Sheet Size	Sheet	Issue
1:2,500	A0	SHEET 13 OF 15	A

COPYRIGHT: NOT TO BE REPRODUCED WITHOUT THE WRITTEN PERMISSION OF NATIONAL GRID ELECTRICITY TRANSMISSION PLC

THE NATIONAL GRID (NORTH HUMBER TO HIGH MARNHAM) ORDER
TRAFFIC REGULATION ORDER PLAN SERIES
REGULATION 5(2)(o)
SECTION E (SHEET 14 OF 15)

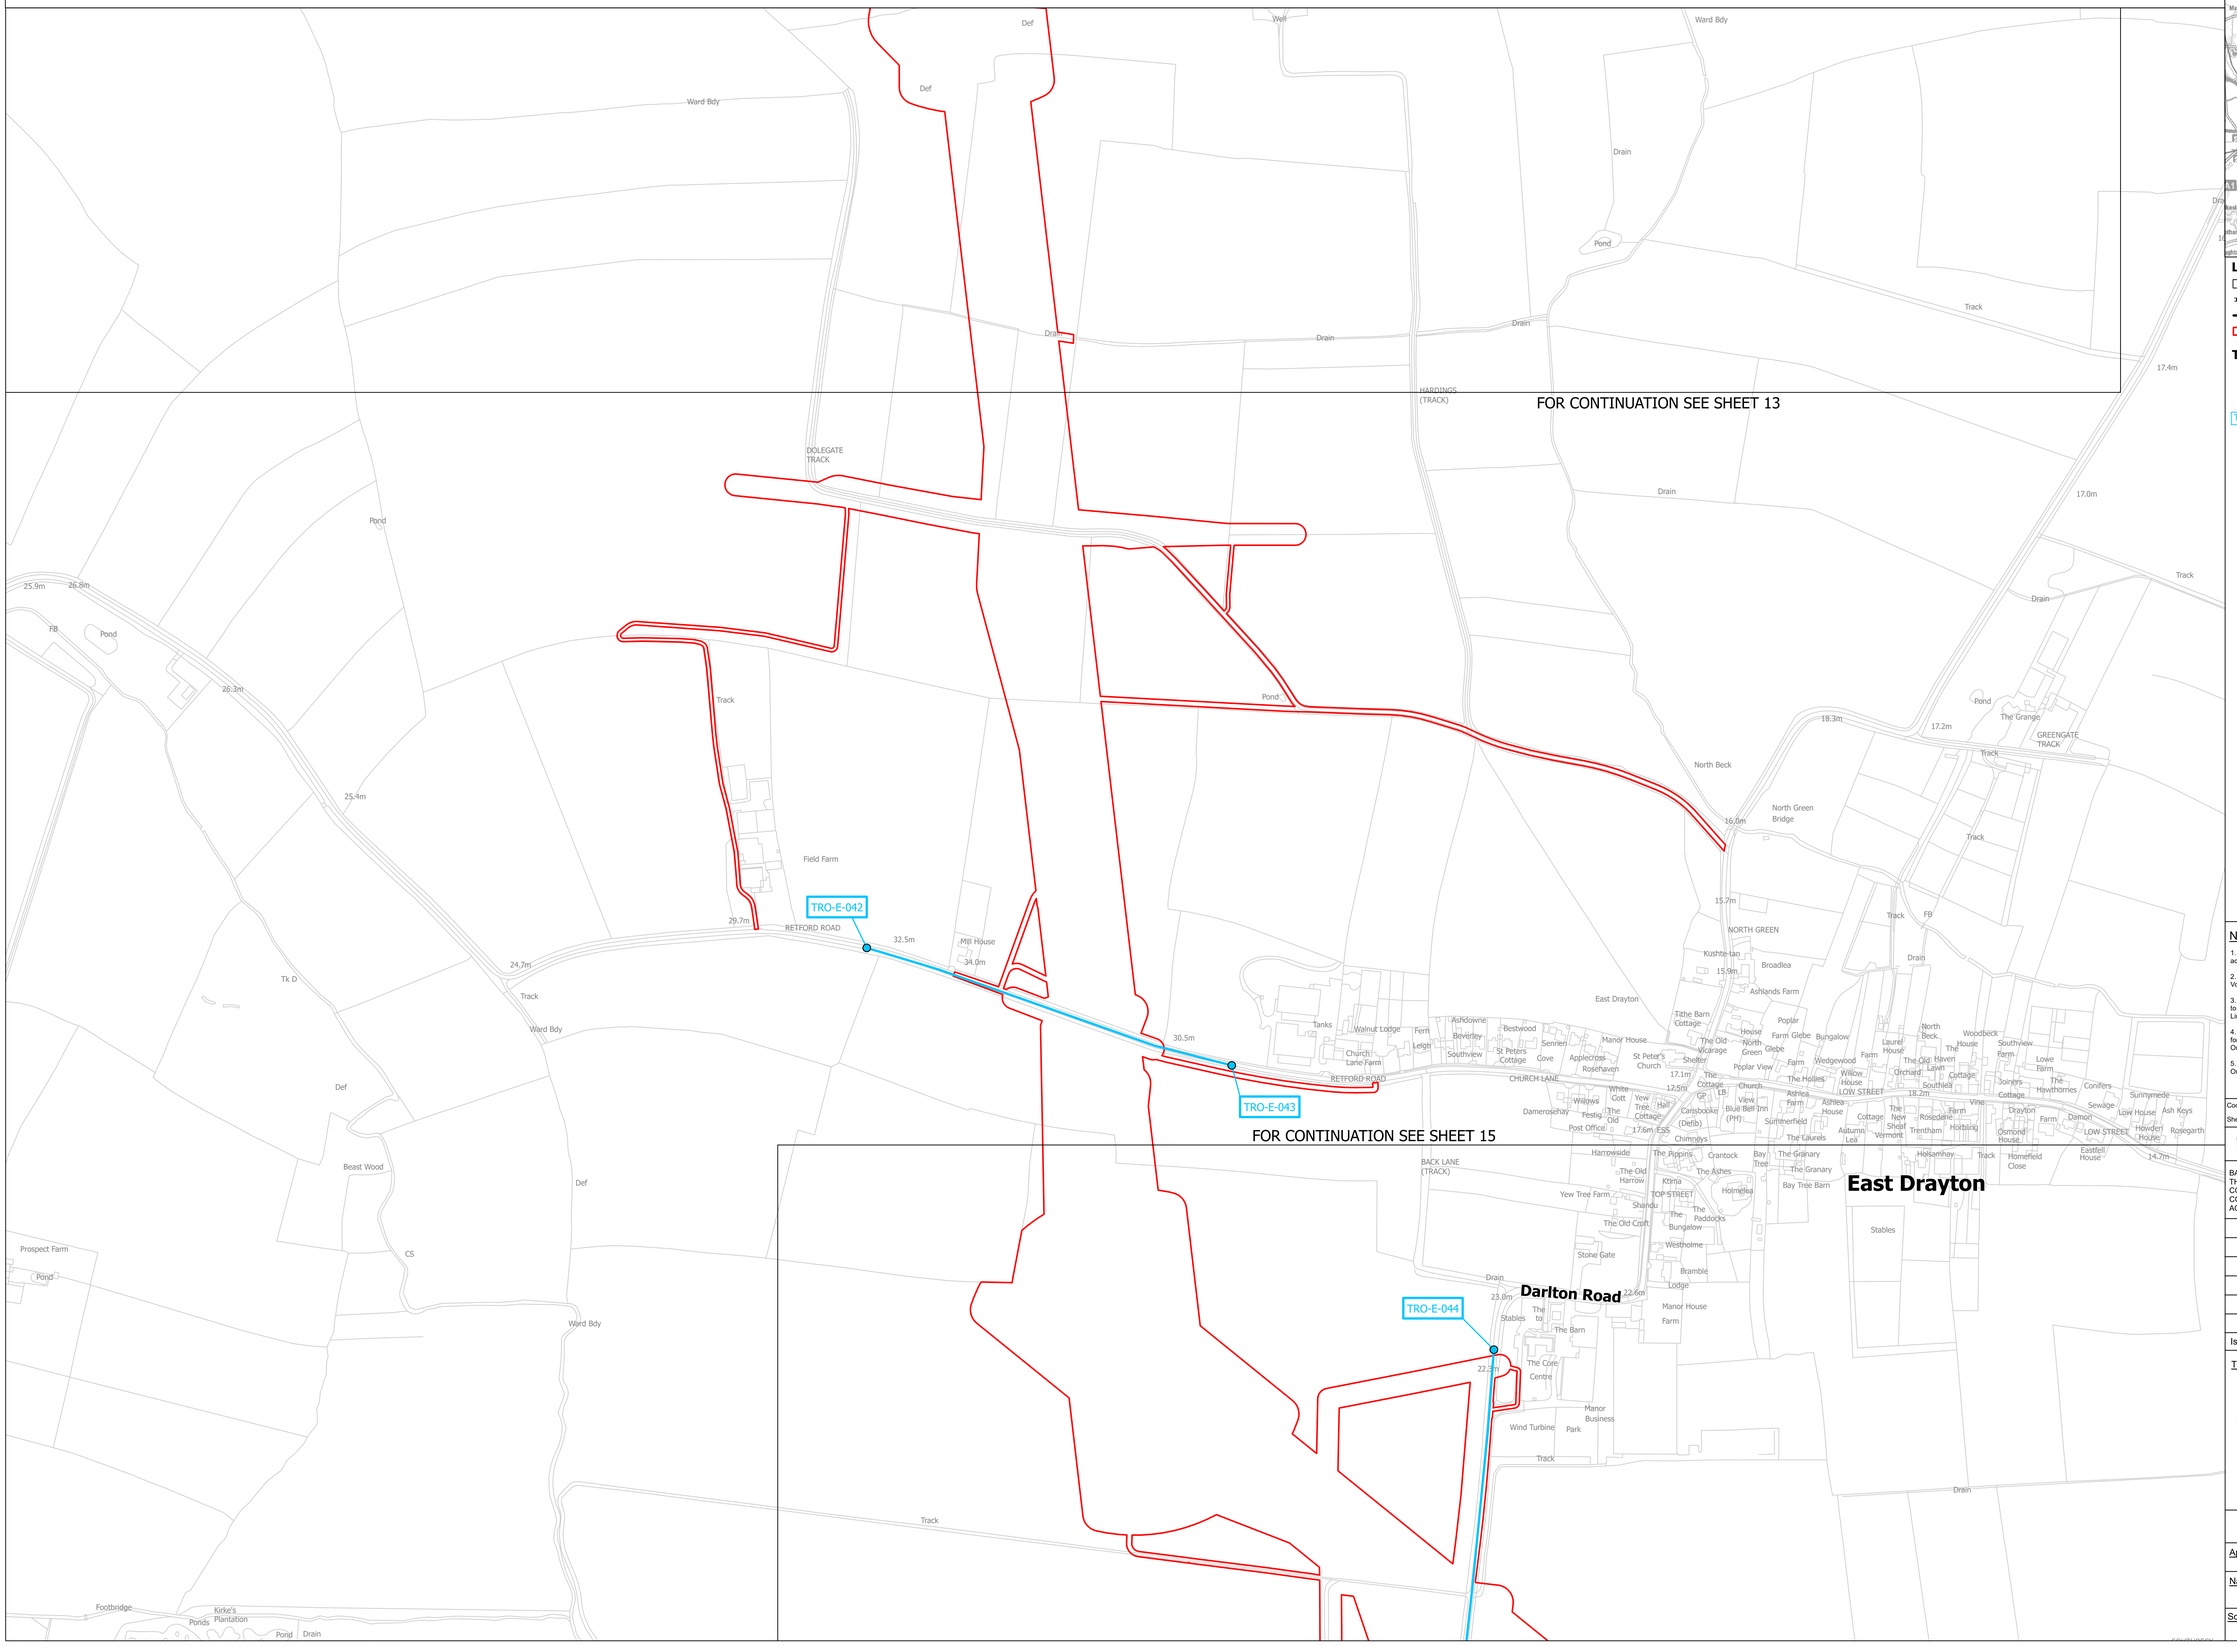

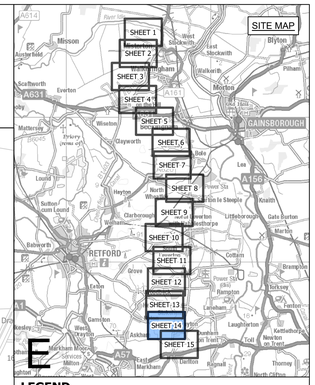

LEGEND

- SHEET INDEX CUTLINES
- ROUTE SECTION BOUNDARY
- LOCAL AUTHORITY BOUNDARY
- ORDER LIMITS

TRAFFIC REGULATION ORDER

- START/END POINT OF TRAFFIC REGULATION ORDER
- TRAFFIC REGULATION ORDER
- TRO-X-XXX EXAMPLE REFERENCE FOR TRAFFIC REGULATION ORDER

Notes

1. This drawing is scaled at paper size A0, therefore any prints taken at smaller sizes will affect accuracy of the measurement units and should not be scaled against.

2. For additional detail on the plan suites, please refer to the 'Guide to the Plans' located in Volume 2 of the DCO Application.

3. These plans are indicative only and the Project will be located within the Order Limits. Due to the need for flexibility, National Grid will be applying for Limits of Deviation within the Order Limits and the Development Consent Order, within which any final alignment would be located.

4. The Birkhill Wood and High Marnham Substations, and associated Gantry structures do not form part of this Project. They have been shown for reference only, and are included in the Order Limits for access and to enable the overhead line connections to be constructed.

5. These plans should be read in conjunction with the Schedule of the Development Consent Order 'Traffic Regulation Orders'.

Coordinate System: British National Grid

Sheet X Centroid Coordinate: 375597 Sheet Y Centroid Coordinate: 476917

0 50 100 150 200 250 Metres

BACKGROUND MAPPING INFORMATION HAS BEEN REPRODUCED FROM THE ORDNANCE SURVEY BY PERMISSION OF ORDNANCE SURVEY OF THE CONTROLLER OF HIS MAJESTY'S STATIONERY OFFICE. © CROWN COPYRIGHT AND DATABASE RIGHTS [2026] ORDNANCE SURVEY AC0000808122.

Issue	Date	Remarks	Drawn	Checked	Approved
A	OCT 2026	FOR DCO SUBMISSION	TW	TF	CJ

Title

THE NATIONAL GRID
(NORTH HUMBER TO HIGH MARNHAM) ORDER
TRAFFIC REGULATION ORDER PLAN SERIES
REGULATION 5(2)(o)
SECTION E (SHEET 14 OF 15)

nationalgrid


Application Number EN020034


National Grid Drawing Reference NHHM-LSTC-ENG-PLN-0028

Scale	Sheet Size	Sheet	Issue
1:2,500	A0	SHEET 14 OF 15	A

COPYRIGHT. NOT TO BE REPRODUCED WITHOUT THE WRITTEN PERMISSION OF NATIONAL GRID ELECTRICITY TRANSMISSION PLC

THE NATIONAL GRID (NORTH HUMBER TO HIGH MARNHAM) ORDER
TRAFFIC REGULATION ORDER PLAN SERIES
REGULATION 5(2)(o)
SECTION E (SHEET 15 OF 15)

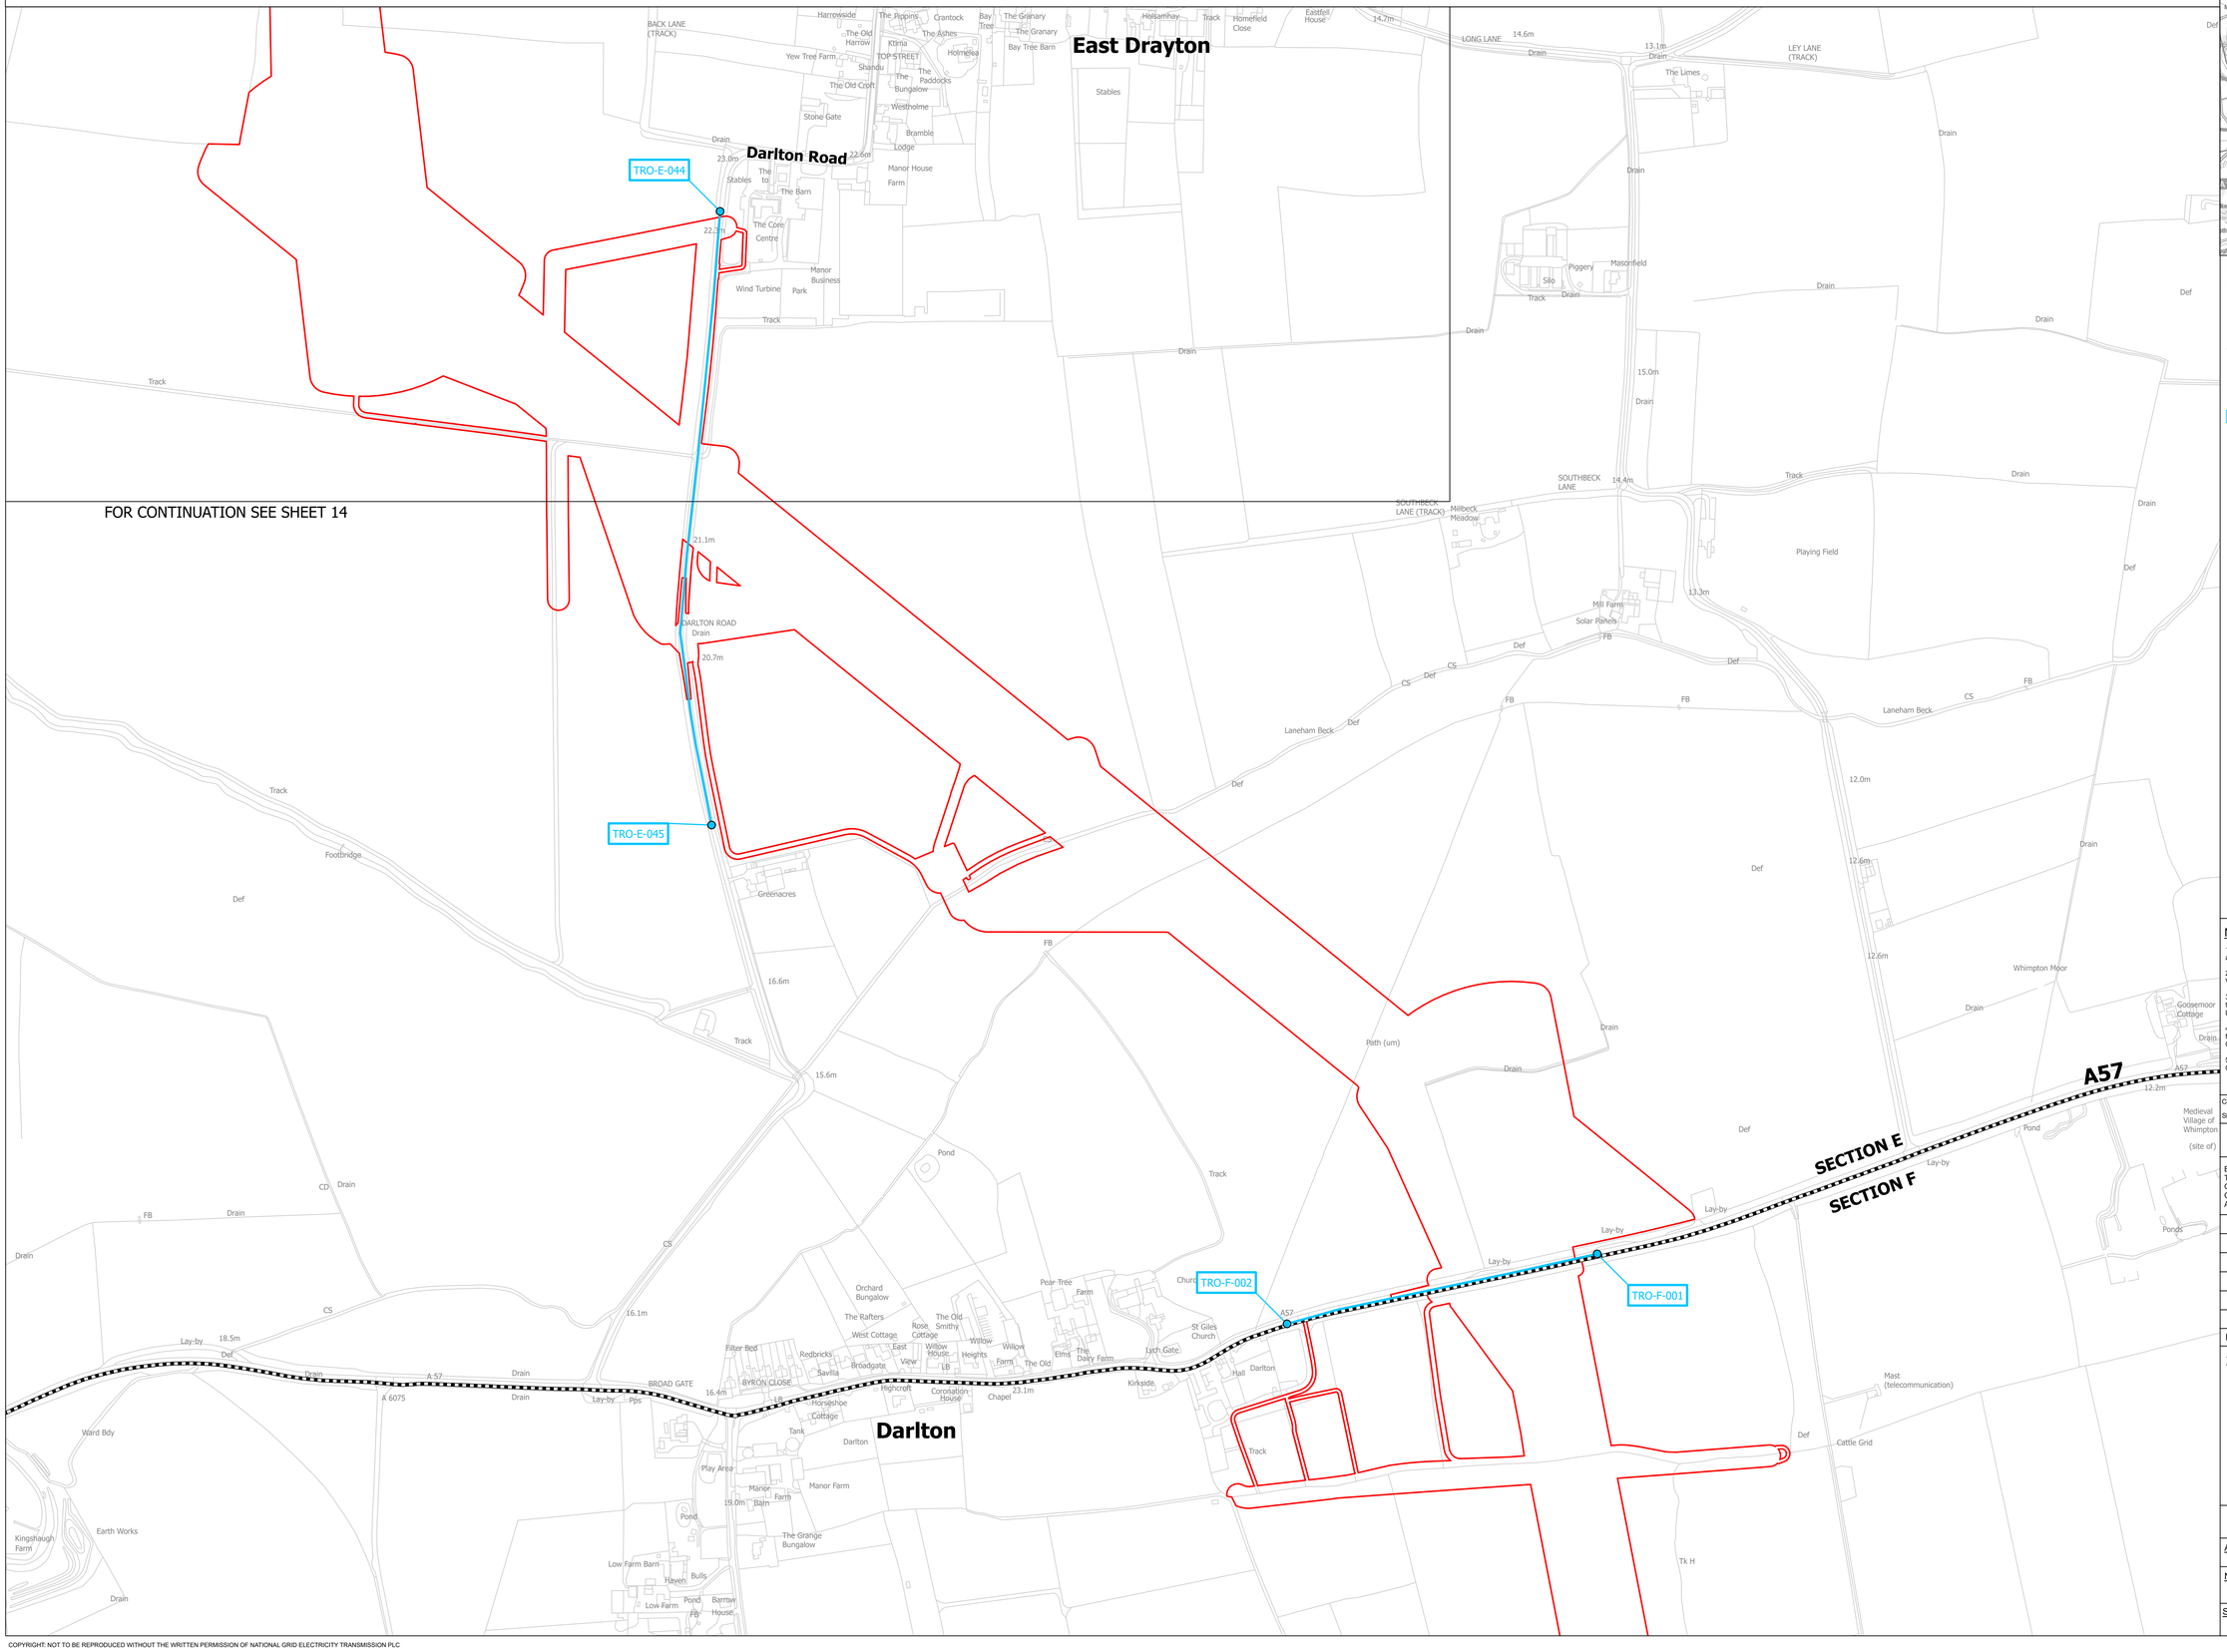

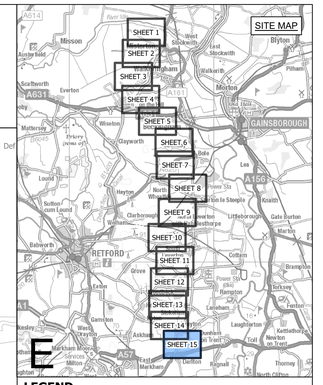

LEGEND

- SHEET INDEX CUTLINES
- ROUTE SECTION BOUNDARY
- LOCAL AUTHORITY BOUNDARY
- ORDER LIMITS

TRAFFIC REGULATION ORDER

- START/END POINT OF TRAFFIC REGULATION ORDER
- TRAFFIC REGULATION ORDER
- TRO-X-XXX EXAMPLE REFERENCE FOR TRAFFIC REGULATION ORDER

Notes

1. This drawing is scaled at paper size A0, therefore any prints taken at smaller sizes will affect accuracy of the measurement units and should not be scaled against.

2. For additional detail on the plan suites, please refer to the 'Guide to the Plans' located in Volume 2 of the DCO Application.

3. These plans are indicative only and the Project will be located within the Order Limits. Due to the need for flexibility, National Grid will be applying for Limits of Deviation within the Order Limits and the Development Consent Order, within which any final alignment would be located.

4. The Birkhill Wood and High Marnham Substations, and associated Gantry structures do not form part of this Project. They have been shown for reference only, and are included in the Order Limits for access and to enable the overhead line connections to be constructed.

5. These plans should be read in conjunction with the Schedule of the Development Consent Order 'Traffic Regulation Orders'.

Coordinate System: British National Grid

Sheet X Centroid Coordinate: 374285 Sheet Y Centroid Coordinate: 477809

0 50 100 150 200 250 Metres

BACKGROUND MAPPING INFORMATION HAS BEEN REPRODUCED FROM THE ORDNANCE SURVEY BY PERMISSION OF ORDNANCE SURVEY OF THE CONTROLLER OF HIS MAJESTY'S STATIONERY OFFICE. © CROWN COPYRIGHT AND DATABASE RIGHTS [2026] ORDNANCE SURVEY AC0000808122.

Issue	Date	Remarks	Drawn	Checked	Approved
A	OCT 2026	FOR DCO SUBMISSION	TW	TF	CJ

Title

THE NATIONAL GRID
(NORTH HUMBER TO HIGH MARNHAM) ORDER
TRAFFIC REGULATION ORDER PLAN SERIES
REGULATION 5(2)(o)
SECTION E (SHEET 15 OF 15)

nationalgrid

Application Number: EN020034

National Grid Drawing Reference: NHHM-LSTC-ENG-PLN-0028

Scale	Sheet Size	Sheet	Issue
1:2,500	A0	SHEET 15 OF 15	A

COPYRIGHT: NOT TO BE REPRODUCED WITHOUT THE WRITTEN PERMISSION OF NATIONAL GRID ELECTRICITY TRANSMISSION PLC