The Great Grid Upgrade

North Humber to High Marnham

NHHM-LSTC-ENG-PLN-0029

North Humber to High Marnham

Volume 2: Plans, Drawings and Sections

Document 2.5 Traffic Regulation Order Plans - Section F

Final Issue A

October 2026

Planning Inspectorate Reference: EN020034

Infrastructure Planning (Applications: Prescribed Forms and Procedure) Regulations 2009 Regulation 5(2)(o)

nationalgrid

THE NATIONAL GRID (NORTH HUMBER TO HIGH MARNHAM) ORDER
TRAFFIC REGULATION ORDER KEY PLAN
REGULATION 5(2)(o)
SECTION F (SHEET 1 OF 1)

SECTION E
SECTION F
SHEET 1
SHEET 2
SHEET 3
BASSETLAW DISTRICT COUNCIL
NEWARK AND SHERWOOD DISTRICT COUNCIL
DARLTON CP
RAGNALL CP
FLEDBOROUGH CP
MARNHAM CP
Low Brecks Farm
Darlton
Low Farm
Grange Farm
Earthworks
Whimpton Moor
Whimpton House
Field House Farm
Medieval Village of Whimpton (site of)
Farhill Farm
Farhill Lane
Vicarage Farm
Woodcoates Road
America Farm
Field Farm
Darlton Field
Highfields Farm
Fledborough Beck
North Farm
Top Farm
Majors Farm
Green Lane
Gibraltar Farm
Wells Farm
Woodcoates
Medieval Village of Woodcotes (site of)
Far Road
Fledborough Farm
Crabtree Lane
Station Cottages
Merryfields Farm
Babbington Springs Farm
Peter Barn
Polly Taylor's Road
Skegby
Skegby Manor
Dunham-on-Trent
Roberts Farm
Ragnall
Ragnall Hall
Chestnut Farm
Mowcrofts Lane
Old Trent
Dunham Dubs
Bubble Dyke
Scotchman's Hole
Sewer Dyke (Drain)
Trentholme Farm
Trent Lane
The Gables
Manor House
Fledborough
Fledborough Holme
Hall Farm
Trent Aqueduct
Sewage Works
Church Lane
School
Church Farm
Manor Farm
Solar Panels
Marshgate Farm
High Marnham
Caravan Park
Hollowgate Lane
Marnham Hall
Ferry Holme
Old Trent
River Trent Valley Way
A57
A6075
647
74
73
72
71
70
79
80
81
78
77

SITE MAP
A
B
C
D
E
F

LEGEND
- SHEET INDEX
- ROUTE SECTION BOUNDARY
- LOCAL AUTHORITY BOUNDARY
- ORDER LIMITS

Notes

1. This drawing is scaled at paper size A0, therefore any prints taken at smaller sizes will affect accuracy of the measurement units and should not be scaled against.

2. For additional detail on the plan suites, please refer to the 'Guide to the Plans' located in Volume 2 of the DCO Application.

3. These plans are indicative only and the Project will be located within the Order Limits. Due to the need for flexibility, National Grid will be applying for Limits of Deviation within the Order Limits and the Development Consent Order, within which any final alignment would be located.

4. The Birkhill Wood and High Marnham Substations, and associated Gantry structures do not form part of this Project. They have been shown for reference only, and are included in the Order Limits for access and to enable the overhead line connections to be constructed.

5. These plans should be read in conjunction with the Schedule of the Development Consent Order 'Traffic Regulation Orders'.

Coordinate System: British National Grid

Sheet X Centroid Coordinate: 372034 Sheet Y Centroid Coordinate: 479300

0 100 200 300 400 500 600 Metres

BACKGROUND MAPPING INFORMATION HAS BEEN REPRODUCED FROM THE ORDNANCE SURVEY BY PERMISSION OF ORDNANCE SURVEY OF THE CONTROLLER OF HIS MAJESTY'S STATIONERY OFFICE. CROWN COPYRIGHT ORDNANCE SURVEY ©. BLUESKY INTERNATIONAL LTD ©. NATIONAL GRID ELECTRICITY - 100024241.

Issue	Date	Remarks	Drawn	Checked	Approved
A	OCT 2026	FOR DCO SUBMISSION	TW	TF	CJ

Title

THE NATIONAL GRID
(NORTH HUMBER TO HIGH MARNHAM) ORDER
TRAFFIC REGULATION ORDER KEY PLAN
REGULATION 5(2)(o)
SECTION F (SHEET 1 OF 1)

nationalgrid


Application Number: EN020034

National Grid Drawing Reference: NHHM-LSTC-ENG-PLN-0029


Scale	Sheet Size	Sheet	Issue
1:6,000	A0	SHEET 1 OF 1	A

COPYRIGHT: NOT TO BE REPRODUCED WITHOUT THE WRITTEN PERMISSION OF NATIONAL GRID ELECTRICITY TRANSMISSION PLC

THE NATIONAL GRID (NORTH HUMBER TO HIGH MARNHAM) ORDER
TRAFFIC REGULATION ORDER PLAN SERIES
REGULATION 5(2)(o)
SECTION F (SHEET 1 OF 3)

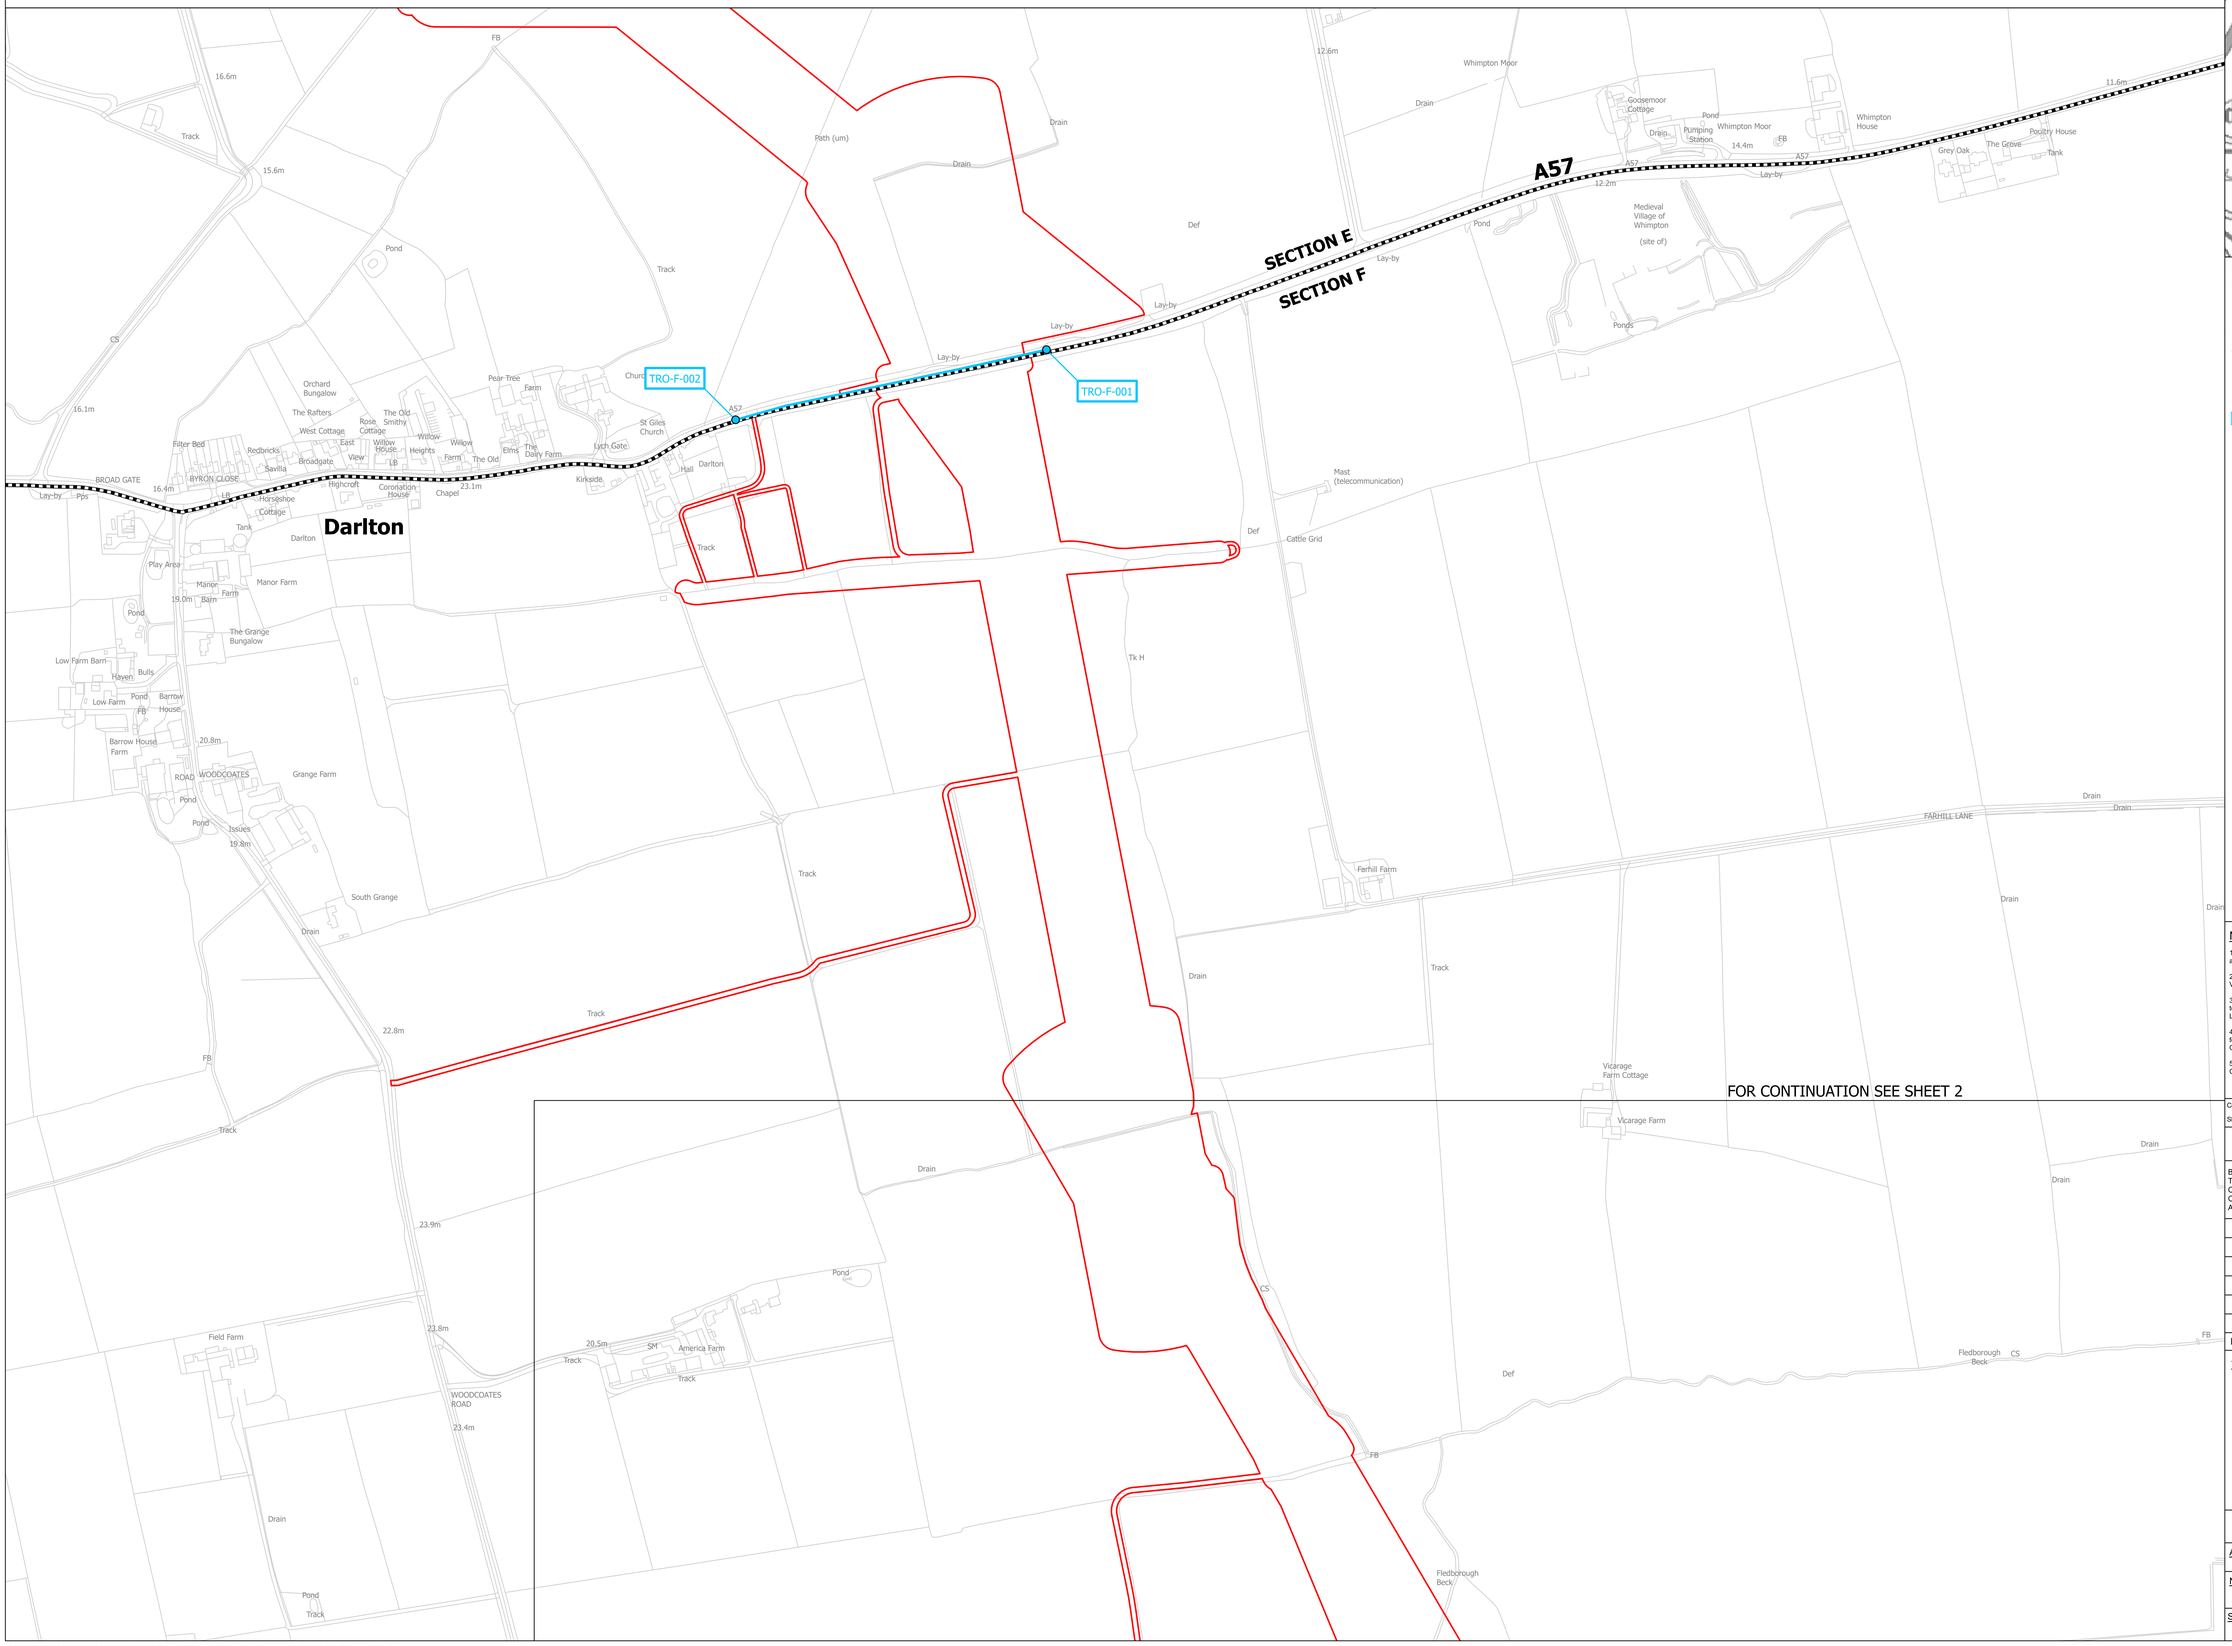

FOR CONTINUATION SEE SHEET 2

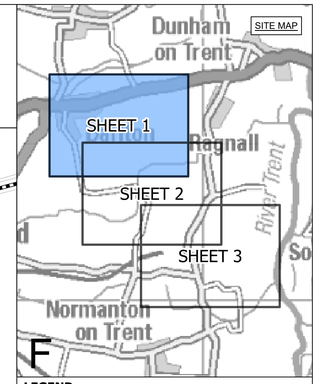

LEGEND

- SHEET INDEX CUTLINES
- ROUTE SECTION BOUNDARY
- LOCAL AUTHORITY BOUNDARY
- ORDER LIMITS

TRAFFIC REGULATION ORDER

- START/END POINT OF TRAFFIC REGULATION ORDER
- TRAFFIC REGULATION ORDER
- TRO-X-XXX EXAMPLE REFERENCE FOR TRAFFIC REGULATION ORDER

Notes

1. This drawing is scaled at paper size A0, therefore any prints taken at smaller sizes will affect accuracy of the measurement units and should not be scaled against.

2. For additional detail on the plan suites, please refer to the 'Guide to the Plans' located in Volume 2 of the DCO Application.

3. These plans are indicative only and the Project will be located within the Order Limits. Due to the need for flexibility, National Grid will be applying for Limits of Deviation within the Order Limits and the Development Consent Order, within which any final alignment would be located.

4. The Birkhill Wood and High Marnham Substations, and associated Gantry structures do not form part of this Project. They have been shown for reference only, and are included in the Order Limits for access and to enable the overhead line connections to be constructed.

5. These plans should be read in conjunction with the Schedule of the Development Consent Order 'Traffic Regulation Orders'.

Coordinate System: British National Grid

Sheet X Centroid Coordinate: 373237 Sheet Y Centroid Coordinate: 478448

0 50 100 150 200 250 Metres

BACKGROUND MAPPING INFORMATION HAS BEEN REPRODUCED FROM THE ORDNANCE SURVEY BY PERMISSION OF ORDNANCE SURVEY OF THE CONTROLLER OF HIS MAJESTY'S STATIONERY OFFICE. © CROWN COPYRIGHT AND DATABASE RIGHTS [2026] ORDNANCE SURVEY AC0000808122.

Issue	Date	Remarks	Drawn	Checked	Approved
A	OCT 2026	FOR DCO SUBMISSION	TW	TF	CJ

Title

THE NATIONAL GRID
(NORTH HUMBER TO HIGH MARNHAM) ORDER
TRAFFIC REGULATION ORDER PLAN SERIES
REGULATION 5(2)(o)
SECTION F (SHEET 1 OF 3)

nationalgrid


Application Number: EN020034


National Grid Drawing Reference: NHHM-LSTC-ENG-PLN-0029

Scale	Sheet Size	Sheet	Issue
1:2,500	A0	SHEET 1 OF 3	A

COPYRIGHT: NOT TO BE REPRODUCED WITHOUT THE WRITTEN PERMISSION OF NATIONAL GRID ELECTRICITY TRANSMISSION PLC

THE NATIONAL GRID (NORTH HUMBER TO HIGH MARNHAM) ORDER
TRAFFIC REGULATION ORDER PLAN SERIES
REGULATION 5(2)(o)
SECTION F (SHEET 2 OF 3)

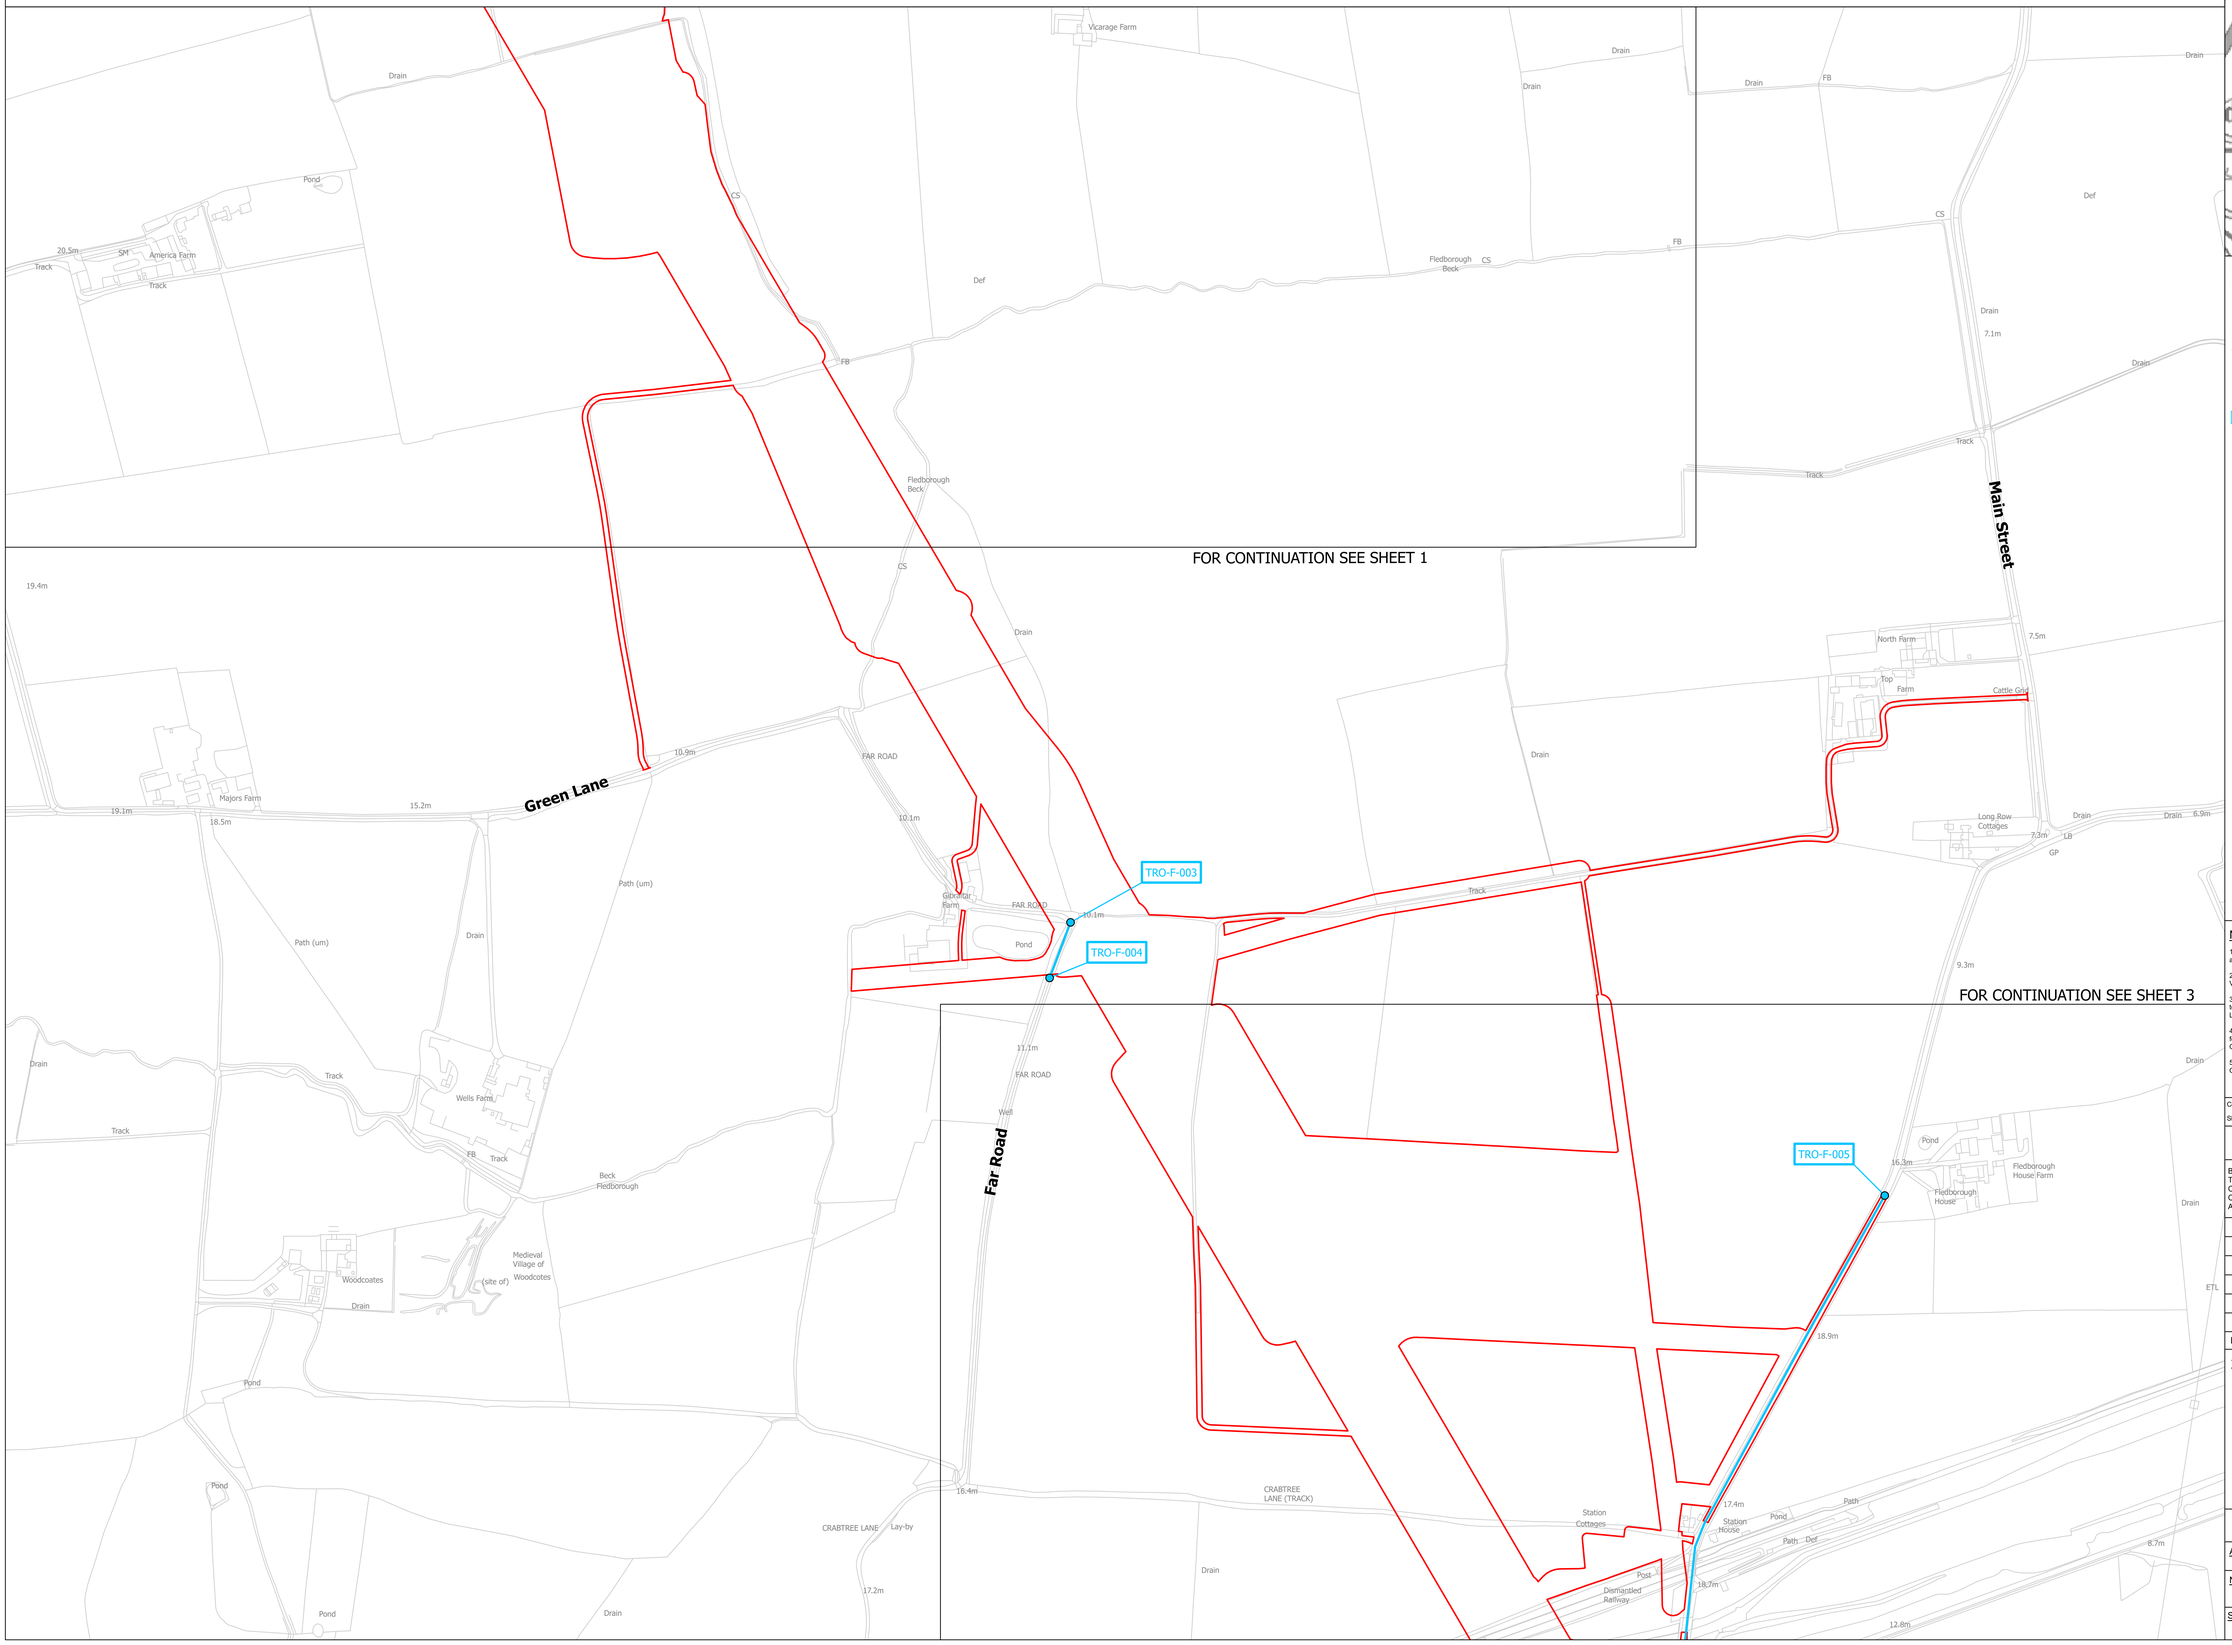

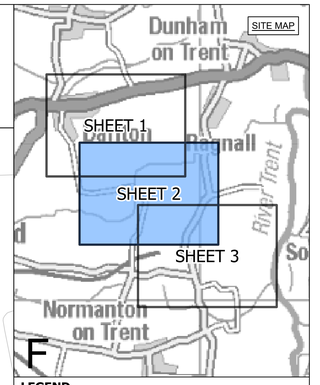

LEGEND

- SHEET INDEX CUTLINES
- ROUTE SECTION BOUNDARY
- LOCAL AUTHORITY BOUNDARY
- ORDER LIMITS

TRAFFIC REGULATION ORDER

- START/END POINT OF TRAFFIC REGULATION ORDER
- TRAFFIC REGULATION ORDER
- TRO-X-XXX EXAMPLE REFERENCE FOR TRAFFIC REGULATION ORDER

Notes

1. This drawing is scaled at paper size A0, therefore any prints taken at smaller sizes will affect accuracy of the measurement units and should not be scaled against.

2. For additional detail on the plan suites, please refer to the 'Guide to the Plans' located in Volume 2 of the DCO Application.

3. These plans are indicative only and the Project will be located within the Order Limits. Due to the need for flexibility, National Grid will be applying for Limits of Deviation within the Order Limits and the Development Consent Order, within which any final alignment would be located.

4. The Birkhill Wood and High Marnham Substations, and associated Gantry structures do not form part of this Project. They have been shown for reference only, and are included in the Order Limits for access and to enable the overhead line connections to be constructed.

5. These plans should be read in conjunction with the Schedule of the Development Consent Order 'Traffic Regulation Orders'.

Coordinate System: British National Grid

Sheet X Centroid Coordinate: 371976 Sheet Y Centroid Coordinate: 479058

0 50 100 150 200 250 Metres

BACKGROUND MAPPING INFORMATION HAS BEEN REPRODUCED FROM THE ORDNANCE SURVEY BY PERMISSION OF ORDNANCE SURVEY OF THE CONTROLLER OF HIS MAJESTY'S STATIONERY OFFICE. © CROWN COPYRIGHT AND DATABASE RIGHTS [2026] ORDNANCE SURVEY AC0000808122.

Issue	Date	Remarks	Drawn	Checked	Approved
A	OCT 2026	FOR DCO SUBMISSION	TW	TF	CJ

Title

THE NATIONAL GRID
(NORTH HUMBER TO HIGH MARNHAM) ORDER
TRAFFIC REGULATION ORDER PLAN SERIES
REGULATION 5(2)(o)
SECTION F (SHEET 2 OF 3)

nationalgrid

Application Number
EN020034

National Grid Drawing Reference
NHHM-LSTC-ENG-PLN-0029

Scale	Sheet Size	Sheet	Issue
1:2,500	A0	SHEET 2 OF 3	A

COPYRIGHT: NOT TO BE REPRODUCED WITHOUT THE WRITTEN PERMISSION OF NATIONAL GRID ELECTRICITY TRANSMISSION PLC

THE NATIONAL GRID (NORTH HUMBER TO HIGH MARNHAM) ORDER
TRAFFIC REGULATION ORDER PLAN SERIES
REGULATION 5(2)(o)
SECTION F (SHEET 3 OF 3)

TRO-F-005

TRO-F-006

FOR CONTINUATION SEE SHEET 2

Far Road

Polly Taylor's Road

High Marnham

HOLLOWGATE LANE

SPARROW LANE

CRABTREE LANE (TRACK)

FAR ROAD

Station Cottages

Station House

Fledborough House

Fledborough House Farm

Hill Farm

Hall Farm Cottage

Marnham Hall

Trentside Caravan Park (Holiday Park)

Sparrow Lane Park

Trent View Farm

Sparrow Croft

The Bungalow

Trent View Cottages

Marnham Meadows

Caravan Site

Arms (PH)

Electricity Distribution Site

Tank (cov)

Bonnets

Trent View Farmhouse

The Granary

Rookery Cott

Woodlands Cottage

Hawthorns Hall LB

Gables

Car Park

Dismantled Railway

Electricity Pylon

Pond

Drain

Track

Path

Def

Post

Issues

Junction

Sluice

FB

Cattle Grid

CP & ED Bdy

Pgo Stp

Path (um)

Old Trent

Mud

CG

Ponds

ETL

MH & MLW

MLW

CCLW

River Trent

BASSETLAW DISTRICT COUNCIL

NEWARK AND SHERWOOD DISTRICT COUNCIL

SITE MAP

Dunham on Trent

Ragnall

Normanton on Trent

SHEET 1

SHEET 2

SHEET 3

F

LEGEND

- SHEET INDEX CUTLINES
- ROUTE SECTION BOUNDARY
- LOCAL AUTHORITY BOUNDARY
- ORDER LIMITS

TRAFFIC REGULATION ORDER

- START/END POINT OF TRAFFIC REGULATION ORDER
- TRAFFIC REGULATION ORDER
- TRO-X-XXX EXAMPLE REFERENCE FOR TRAFFIC REGULATION ORDER

Notes

1. This drawing is scaled at paper size A0, therefore any prints taken at smaller sizes will affect accuracy of the measurement units and should not be scaled against.

2. For additional detail on the plan suites, please refer to the 'Guide to the Plans' located in Volume 2 of the DCO Application.

3. These plans are indicative only and the Project will be located within the Order Limits. Due to the need for flexibility, National Grid will be applying for Limits of Deviation within the Order Limits and the Development Consent Order, within which any final alignment would be located.

4. The Birkhill Wood and High Marnham Substations, and associated Gantry structures do not form part of this Project. They have been shown for reference only, and are included in the Order Limits for access and to enable the overhead line connections to be constructed.

5. These plans should be read in conjunction with the Schedule of the Development Consent Order 'Traffic Regulation Orders'.

Coordinate System: British National Grid

Sheet X Centroid Coordinate: 370826 Sheet Y Centroid Coordinate: 480137

0 50 100 150 200 250 Metres

BACKGROUND MAPPING INFORMATION HAS BEEN REPRODUCED FROM THE ORDNANCE SURVEY BY PERMISSION OF ORDNANCE SURVEY OF THE CONTROLLER OF HIS MAJESTY'S STATIONERY OFFICE. © CROWN COPYRIGHT AND DATABASE RIGHTS [2026] ORDNANCE SURVEY AC0000808122.

Issue	Date	Remarks	Drawn	Checked	Approved
A	OCT 2026	FOR DCO SUBMISSION	TW	TF	CJ

Title

THE NATIONAL GRID
(NORTH HUMBER TO HIGH MARNHAM) ORDER
TRAFFIC REGULATION ORDER PLAN SERIES
REGULATION 5(2)(o)
SECTION F (SHEET 3 OF 3)

nationalgrid

Application Number: EN020034

National Grid Drawing Reference: NHHM-LSTC-ENG-PLN-0029

Scale	Sheet Size	Sheet	Issue
1:2,500	A0	SHEET 3 OF 3	A

COPYRIGHT. NOT TO BE REPRODUCED WITHOUT THE WRITTEN PERMISSION OF NATIONAL GRID ELECTRICITY TRANSMISSION PLC