The Great Grid Upgrade

North Humber to High Marnham

NHHM-LSTC-ENG-PLN-0018

North Humber to High Marnham

Volume 2: Plans, Drawings and Sections

Document 2.4 Works Plans - Section B

Final Issue A

October 2026


Planning Inspectorate Reference: EN020034

Infrastructure Planning (Applications: Prescribed Forms and Procedure) Regulations 2009 Regulation 5(2)(j)

nationalgrid

THE NATIONAL GRID (NORTH HUMBER TO HIGH MARNHAM) ORDER
WORKS KEY PLAN
REGULATION 5(2)(j)
SECTION B (SHEET 1 OF 1)

SITE MAP

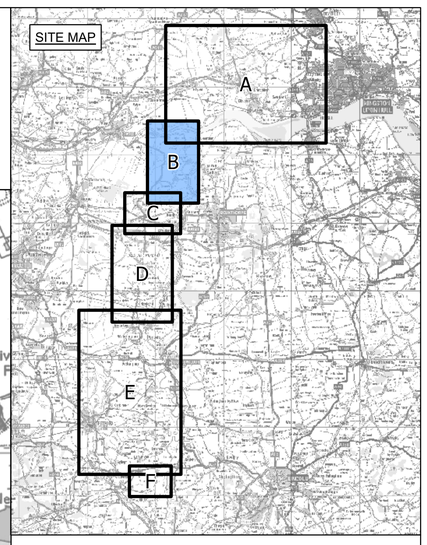

SECTION A
SECTION B
SHEET 1
SHEET 2
SHEET 3
SHEET 4
SHEET 5
SHEET 6
SHEET 7
SHEET 8
SHEET 9
TWIN RIVERS CP
EAST RIDING OF YORKSHIRE COUNCIL
NORTH LINCOLNSHIRE COUNCIL
EASTOFT CP
LUDDINGTON AND HALDENBY CP
GARTHORPE AND FOCKERBY CP
AMCOTTS CP
Blacktoft Channel
River Ouse
Blacktoft Sand
Whitgift Sand
Mud & Sand
Whitgift Roads
Mean High Water
Jetty
Ousefleet
Caythorpe
Whitgift
Reedness
Blacktoft
Yokefleet
Adlingfleet
Haldenby Common
Twin Rivers Wind Farm
Luddington
Haldenby
Eastoft
Garthorpe
Amcotts
Trans Pennine Trail
Coniness Roads
Cowlane Drain
Whitgift Sewer
Warping Drain
Metham Drain
Coniness Drain
Laxton Drain
Mill Lane
Old Lane
Reedness Drain
Foulsey Dike
Little Cow Close
Colt Lane
Great Cow Close
Bank Field
Royal Croft
Swinefleet and Reedness Field
Rush Croft
Long Field
Stock Field
Burn Field
Marsh Furlong
Cuckold Croft
Newbreaks
West Moor Field
Low East Moor Field
High East Moor Field
Mawgre Farm
Causeway Farm
Causeway House
Boynton Close
Sykes's Plantation
Moxon Close
Moxon Carr Drain
Nursery Plump
Stripe Close Plantation
Broadlane Bridge
Black Plantation
Broadlane Dike
Pendarr Dike
Penslands
Ramsden's Charity
Adlingfleet Drain
Fockerby Drain East
Warp Crofts
Swarth Ends
Mill Fields
Gill's Closes
Broadmarsh Well
Stonecross Closes
Brocken Hill
Cow Lane
Causeway Farm Drain
Pasture Lane (Track)
Park Grounds
Park Grounds Farm
Ousefleet Pasture
Pasture Farm
Whitgift Pasture
Common Lane
Clegg's Drain
Dodd's Dyke
Adlingfleet Common
Fockerby Common
Fockerby Pasture
Fockerby Boundary Drain
East Green
East Field
Sand Hill
Sand House Farm
Ousefleet Moor
Adlingfleet Moor
Fockerby Moor
Railway Drain
Sandbank Cottage
Purgatory
Haldenby Moor
Eastoft Moor Drain
Haldenby Drain
Haldenby Hall Farm
Old River Don
Carthorpe Road
Carr Lane
Water Tower
Station House
Haldenby Grange
Home Farm
Boltgate
Field Lane
Eastoft Drain
A161
Brecks Gate
White House Farm
Great Woods
Haldenby Park
The Flats
Glebe Farm
Bully Field
Old River Don (course of)
Boltgate Dyke
Haldenby Lodge
College Farm
House Farm
Haldenby Ness
High Bridge
Ox Pasture House
Eastoft Moor
Elm Tree Farm
Eastoft Hall
Eastholme
Cherrytree Farm
Crowcroft Drain
Milking Lane Drain
Eastoft Main Parish Drain
Lister Dyke
Luddington Carr Ings Drain
Luddington Main Drain
The Ruddings
Eastoft Grange
Bridge House
Brightly Drain
West Ings
Slate House Farm
Tom Dyke
Wrongwell Lane
Carr House
Rose Cottage Farm
Pademoor
Leam Farm
Foot Bridge
Paupers' Drain
Warpland Farm
Pasture Lane
Luddington Moors Drain
Poplar Farm
Eastoft Moors Road Drain
Eastoft Moors Boundary Dyke
Old Sewer Drain
Grange Cottages
Crowle Grange
Sewer Drain
Pasture Farm
Boskeydyke Drain
Boskeydyke Farm
Amcotts Grange
Pasture Road Dyke
Middle Road
Hook House West Drain
Hook House Farm
Trent Side Farm
Woodbine Cottage
Amcotts Hook
Jetties
Neap House
Neap House Farm
Mere Dyke
Burton and Flixborough Drain
Livthorpe Kennels
Flixborough Grange
Flixborough Stather
Medieval Village of Waterton (site of)
Waterton Hall
Manor House Farm
Garthorpe Shore
Shore Road
Marsh House
Fockerby Hall
Fockerby Ness
Nessfield House
Garthend Closes
Manor Farm
Willowbank Bridge
Willow Bank
Intakes
Hall Fields
Hall Garth
Whitgift Hall
Hall Lane Farm
Dairy Farm
In Fields
Long Marsh
Chapel Field
Milking Hill
Boon Rows
Swinefleet and Reedness Field
Hoggard Lane Bridge
Adlingfleet Ings
The Island Sand
East Field
Garthorpe Grange
UA & CP Bdy
Ppg Sta
Mill House
Manor House
Old Blacktoft Pier
Old Vicarage
Manor House Farm
Blacktoft Clough
Clough House
Thornton Lands
Beeches Farm
Faxfleet Ne
Yokefleet Hall
Hall Farm
Mill Farm
Hall Smith
Thompson's Plantation
Dovelands Plantation
Metham Hall Farm
Metham Hall
Metham Oak
Moat
Coniness Hall
Laxton Clough
Cotness Clough
Yaterside House
Warping Clough
Metham Clough
Mud Sand
Sleights
Ousefleet Cottage
Sch
Jetty
Whitgift Sewer
Old Sea Drain
Coil Bank Drain
Hall Fields Drain
Hoggard Lane Bridge
Adlingfleet Drain
Old River Don
Cowlane Drain
Fockerby Drain
Ness Lane
Fockerby Ness
Garthend Closes
Manor Farm
Shore Road
Garthorpe Shore
Medieval Village of Waterton (site of)
Waterton Hall
Flixborough Grange
Flixborough Stather
Livthorpe Kennels
Burton and Flixborough Drain
Mean High
Ppg Sta
UA & CP Bdy
Sch
Jetty
Moat
Sch
Sch
Sch

THE NATIONAL GRID (NORTH HUMBER TO HIGH MARNHAM) ORDER
WORKS PLAN SERIES
REGULATION 5(2)(j)
SECTION B (SHEET 1 OF 9)

TERMINATION OF WORK No. 3 AND COMMENCEMENT OF WORK No. 4

CENTRELINE OF NEW 4AF OHL WITHIN WORK No. 4


SECTION A

SECTION B

4AF76 4ZQ39 4AF77 4ZQ38 4AF78 4AF79 4ZQ37 4ZQ36 4ZQ35 4AF80

Yokefleet **Blacktoft** **Ousefleet** **Whitgift** **River Ouse**

FOR CONTINUATION SEE SHEET 2

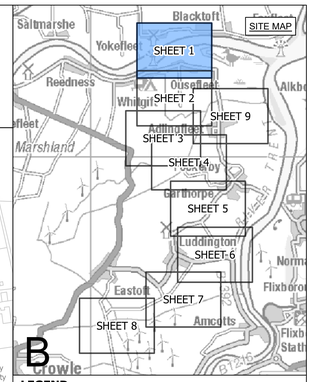

LEGEND

- SHEET INDEX CUTLINES
- ROUTE SECTION BOUNDARY
- LOCAL AUTHORITY BOUNDARY
- TERMINATION AND COMMENCEMENT OF WORKS
- ORDER LIMITS
- ORDER LIMITS & LIMITS OF DEVIATION
- LIMITS OF DEVIATION
- INDICATIVE CONSTRUCTION COMPOUND / LAYDOWN AREA
- INDICATIVE NEW LATTICE PYLON
- EXISTING LATTICE PYLON - NOT AFFECTED
- INDICATIVE NEW OVERHEAD LINE
- EXISTING OVERHEAD LINE - NOT AFFECTED

Notes

1. This drawing is scaled at paper size A0, therefore any prints taken at smaller sizes will affect accuracy of the measurement units and should not be scaled against.

2. For additional detail on the plan suites, please refer to the 'Guide to the Plans' located in Volume 2 of the DCO Application.

3. These plans are indicative only and the Project will be located within the Order Limits. Due to the need for flexibility, National Grid will be applying for Limits of Deviation within the Order Limits and the Development Consent Order, within which any final alignment would be located.

4. The Birkhill Wood and High Marnham Substations, and associated Gantry structures do not form part of this Project. They have been shown for reference only, and are included in the Order Limits for access and to enable the overhead line connections to be constructed.

Coordinate System: British National Grid

Sheet X Centroid Coordinate: 423654 Sheet Y Centroid Coordinate: 482868

0 50 100 150 200 250 Metres

BACKGROUND MAPPING INFORMATION HAS BEEN REPRODUCED FROM THE ORDNANCE SURVEY BY PERMISSION OF ORDNANCE SURVEY OF THE CONTROLLER OF HIS MAJESTY'S STATIONERY OFFICE. © CROWN COPYRIGHT AND DATABASE RIGHTS [2026] ORDNANCE SURVEY AC0000808122.

Issue	Date	Remarks	Drawn	Checked	Approved
A	OCT 2026	FOR DCO SUBMISSION	JSt	TF	CJ

Title

THE NATIONAL GRID
(NORTH HUMBER TO HIGH MARNHAM) ORDER
WORKS PLAN SERIES
REGULATION 5(2)(j)
SECTION B (SHEET 1 OF 9)

nationalgrid


Application Number
EN020034


National Grid Drawing Reference
NHHM-LSTC-ENG-PLN-0018

Scale	Sheet Size	Sheet	Issue
1:2,500	A0	SHEET 1 OF 9	A

COPYRIGHT: NOT TO BE REPRODUCED WITHOUT THE WRITTEN PERMISSION OF NATIONAL GRID ELECTRICITY TRANSMISSION PLC

THE NATIONAL GRID (NORTH HUMBER TO HIGH MARNHAM) ORDER
WORKS PLAN SERIES
REGULATION 5(2)(j)
SECTION B (SHEET 2 OF 9)

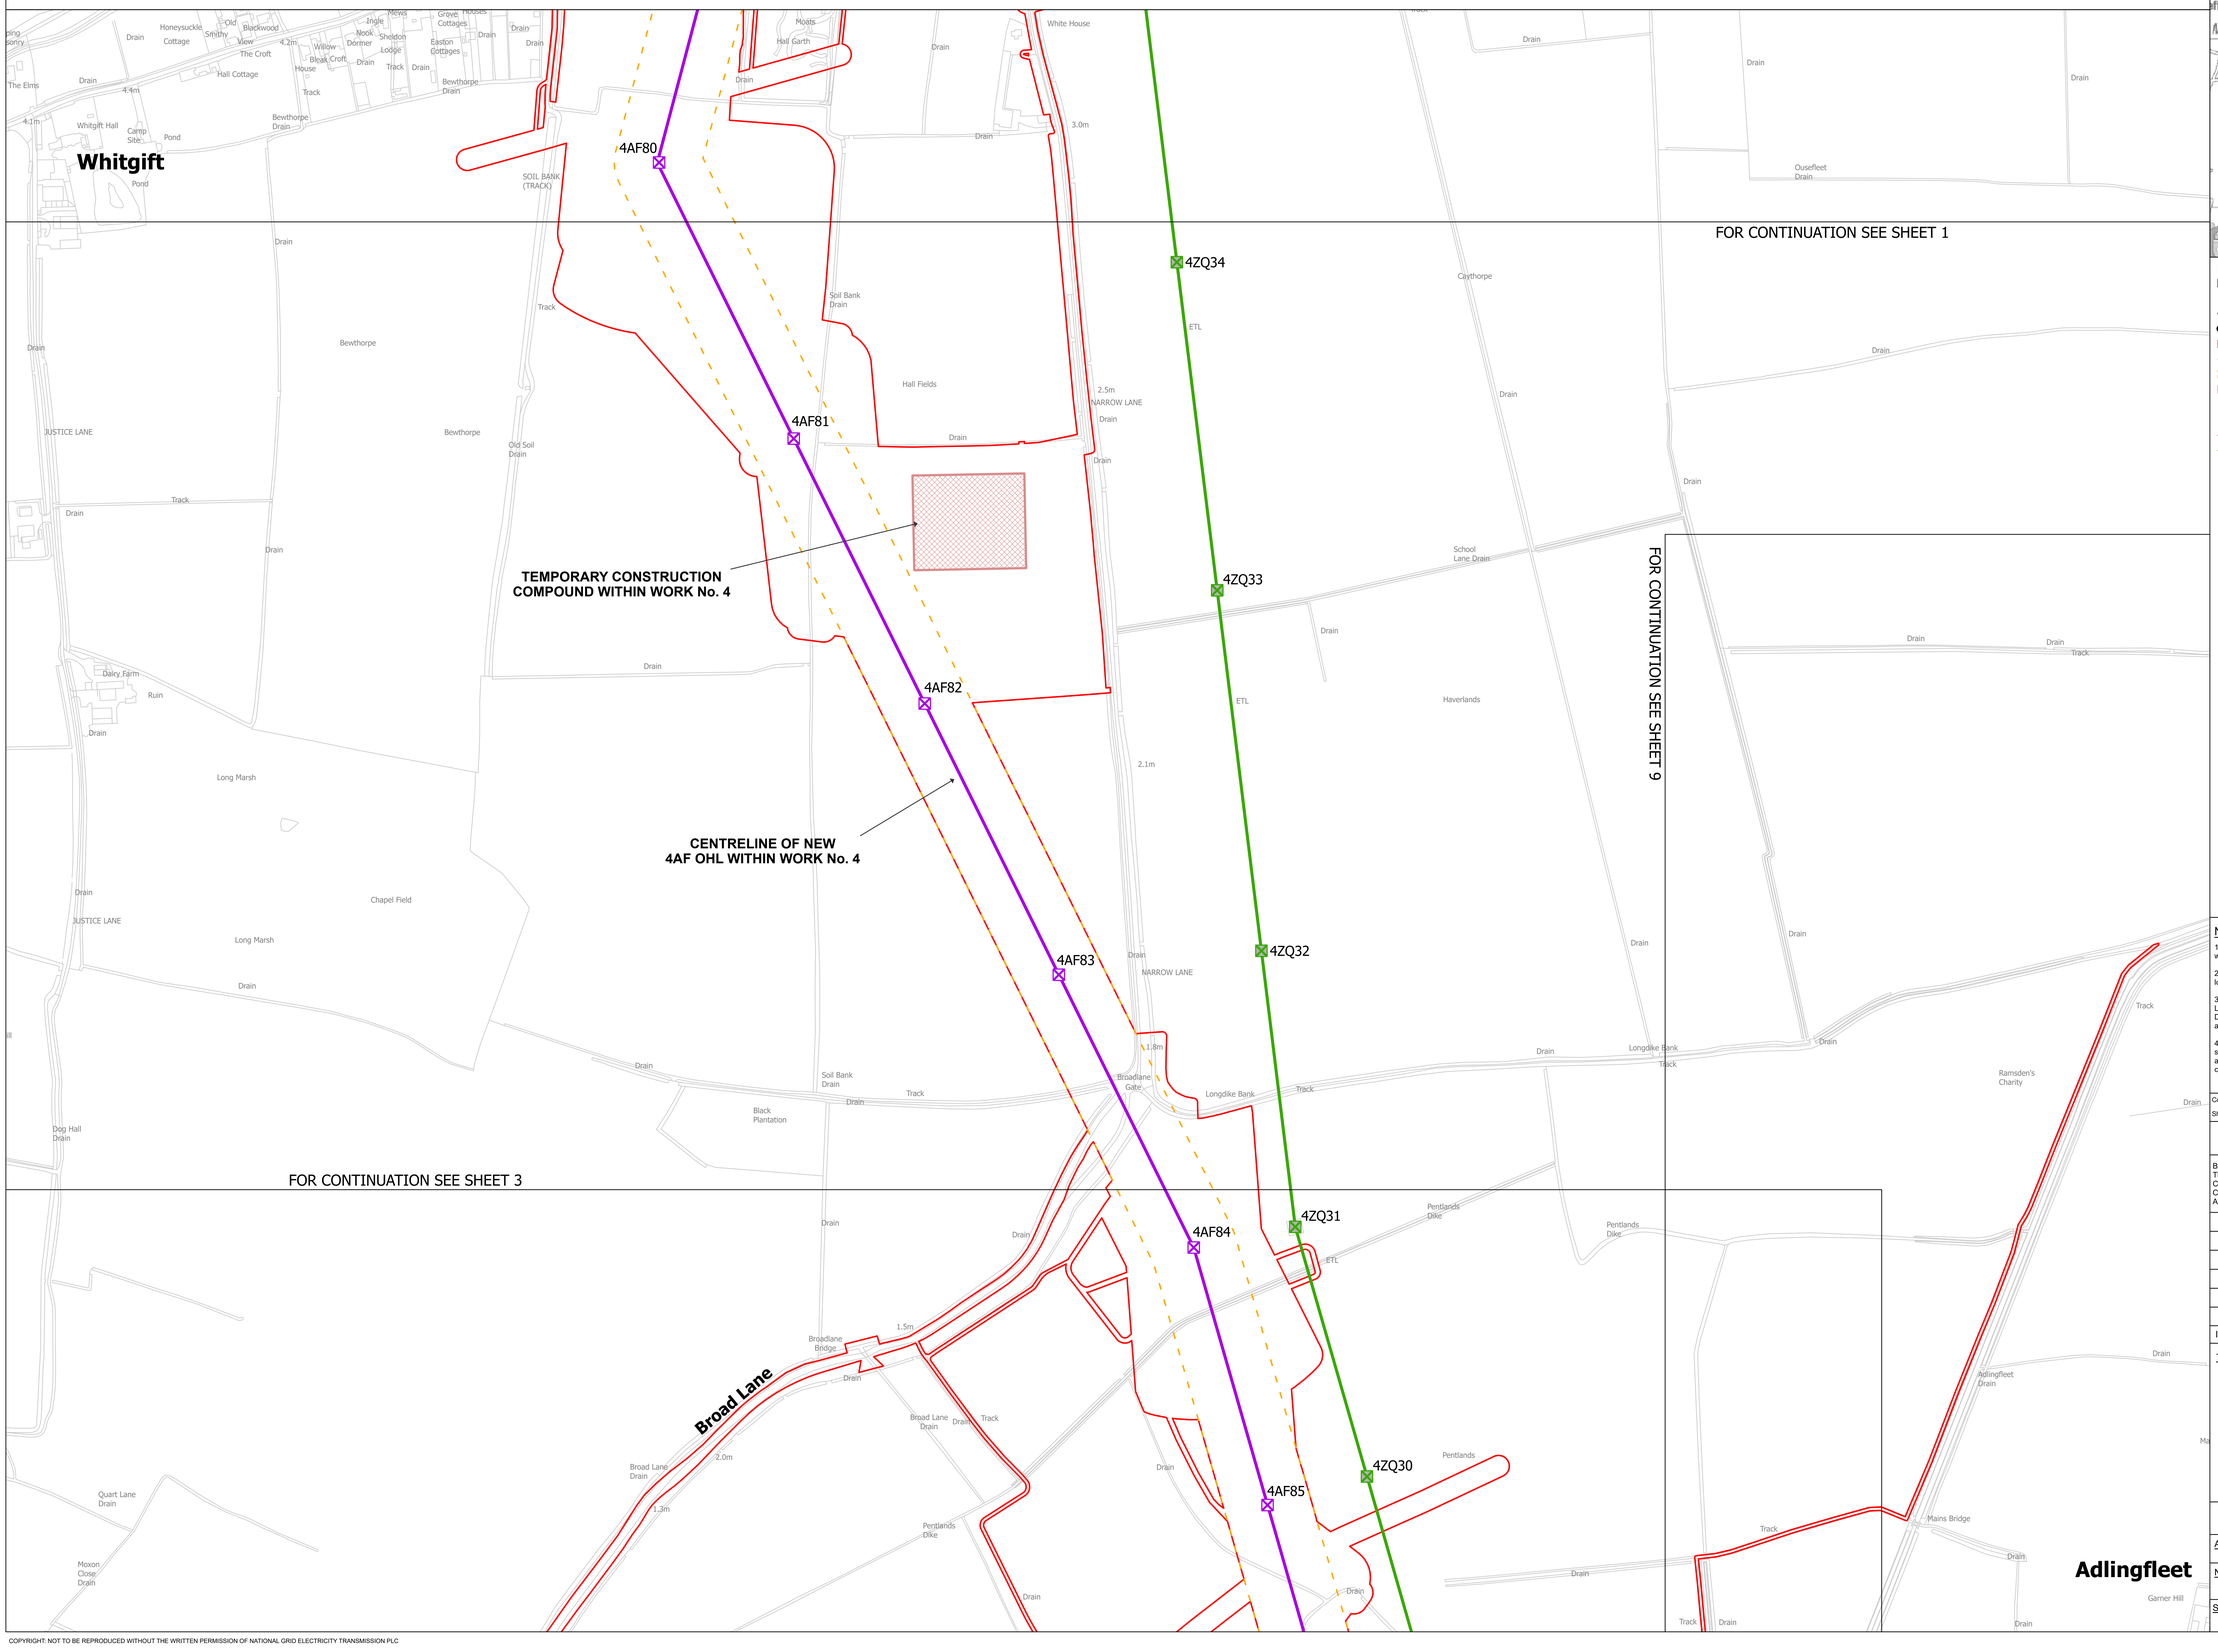

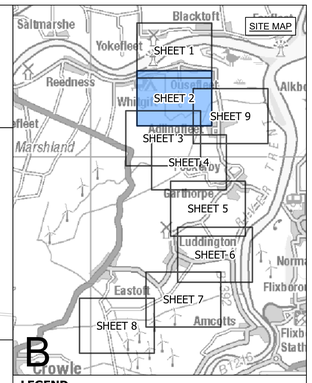

LEGEND

- SHEET INDEX CUTLINES
- ROUTE SECTION BOUNDARY
- LOCAL AUTHORITY BOUNDARY
- TERMINATION AND COMMENCEMENT OF WORKS
- ORDER LIMITS
- ORDER LIMITS & LIMITS OF DEVIATION
- LIMITS OF DEVIATION
- INDICATIVE CONSTRUCTION COMPOUND / LAYDOWN AREA
- INDICATIVE NEW LATTICE PYLON
- EXISTING LATTICE PYLON - NOT AFFECTED
- INDICATIVE NEW OVERHEAD LINE
- EXISTING OVERHEAD LINE - NOT AFFECTED

Notes

1. This drawing is scaled at paper size A0, therefore any prints taken at smaller sizes will affect accuracy of the measurement units and should not be scaled against.

2. For additional detail on the plan suites, please refer to the 'Guide to the Plans' located in Volume 2 of the DCO Application.

3. These plans are indicative only and the Project will be located within the Order Limits. Due to the need for flexibility, National Grid will be applying for Limits of Deviation within the Order Limits and the Development Consent Order, within which any final alignment would be located.

4. The Birkhill Wood and High Marnham Substations, and associated Gantry structures do not form part of this Project. They have been shown for reference only, and are included in the Order Limits for access and to enable the overhead line connections to be constructed.

Coordinate System: British National Grid

Sheet X Centroid Coordinate: 422016 Sheet Y Centroid Coordinate: 482868

0 50 100 150 200 250 Metres

BACKGROUND MAPPING INFORMATION HAS BEEN REPRODUCED FROM THE ORDNANCE SURVEY BY PERMISSION OF ORDNANCE SURVEY OF THE CONTROLLER OF HIS MAJESTY'S STATIONERY OFFICE. © CROWN COPYRIGHT AND DATABASE RIGHTS [2026] ORDNANCE SURVEY AC0000808122.

Issue	Date	Remarks	Drawn	Checked	Approved
A	OCT 2026	FOR DCO SUBMISSION	JSt	TF	CJ

Title


THE NATIONAL GRID
(NORTH HUMBER TO HIGH MARNHAM) ORDER
WORKS PLAN SERIES
REGULATION 5(2)(j)
SECTION B (SHEET 2 OF 9)

nationalgrid

Application Number			
EN020034			
National Grid Drawing Reference			
NHHM-LSTC-ENG-PLN-0018			
Scale	**Sheet Size**	**Sheet**	**Issue**
1:2,500	A0	SHEET 2 OF 9	A

COPYRIGHT: NOT TO BE REPRODUCED WITHOUT THE WRITTEN PERMISSION OF NATIONAL GRID ELECTRICITY TRANSMISSION PLC

THE NATIONAL GRID (NORTH HUMBER TO HIGH MARNHAM) ORDER
WORKS PLAN SERIES
REGULATION 5(2)(j)
SECTION B (SHEET 3 OF 9)

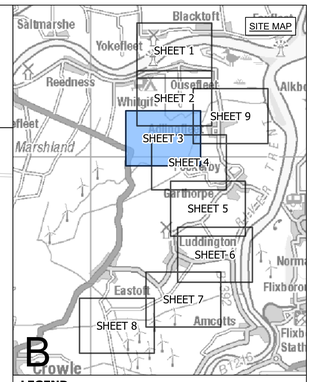

LEGEND

- SHEET INDEX CUTLINES
- ROUTE SECTION BOUNDARY
- LOCAL AUTHORITY BOUNDARY
- TERMINATION AND COMMENCEMENT OF WORKS
- ORDER LIMITS
- ORDER LIMITS & LIMITS OF DEVIATION
- LIMITS OF DEVIATION
- INDICATIVE CONSTRUCTION COMPOUND / LAYDOWN AREA
- INDICATIVE NEW LATTICE PYLON
- EXISTING LATTICE PYLON - NOT AFFECTED
- INDICATIVE NEW OVERHEAD LINE
- EXISTING OVERHEAD LINE - NOT AFFECTED

FOR CONTINUATION SEE SHEET 2

FOR CONTINUATION SEE SHEET 4

FOR CONTINUATION SEE SHEET 9

CENTRELINE OF NEW
4AF OHL WITHIN WORK No. 4

4AF84 4ZQ31 4AF85 4ZQ30 4AF86 4ZQ29 4AF87 4ZQ28 4ZQ27 4AF88 4ZQ26 4AF89

EAST RIDING OF YORKSHIRE COUNCIL
NORTH LINCOLNSHIRE COUNCIL

Broad Lane
Kings Causeway (A161)
Cow Lane

Quart Lane Drain
Moxon Close Drain
Broadlane Bridge
Broad Lane Drain
Pentlands Dike
Nursery Plump
Stripe Close Plantation
Moxon Close
Broad Lane Drain
Pentlands Dike
BROAD LANE (TRACK)
Pond
Ponds
Ousefleet Hall Lodge
Cross (site of)
Bracken Hill
Stonecross Closes
Cowlane Drain
WESTFIELD LANE (TRACK)
West Field
Broadmarsh Well
Gill's Closes
Gill's Close Bridge
Adlingfleet Drain
Fockerby Drain
Pumping Station
ETL
Track
Drain

1.5m 2.0m 1.3m 1.4m 1.9m 1.8m 1.9m 2.0m 1.5m 1.2m 1.5m 1.8m

Notes

1. This drawing is scaled at paper size A0, therefore any prints taken at smaller sizes will affect accuracy of the measurement units and should not be scaled against.

2. For additional detail on the plan suites, please refer to the 'Guide to the Plans' located in Volume 2 of the DCO Application.

3. These plans are indicative only and the Project will be located within the Order Limits. Due to the need for flexibility, National Grid will be applying for Limits of Deviation within the Order Limits and the Development Consent Order, within which any final alignment would be located.

4. The Birkhill Wood and High Marnham Substations, and associated Gantry structures do not form part of this Project. They have been shown for reference only, and are included in the Order Limits for access and to enable the overhead line connections to be constructed.

Coordinate System: British National Grid

Sheet X Centroid Coordinate: 420646 Sheet Y Centroid Coordinate: 482487

0 50 100 150 200 250 Metres

BACKGROUND MAPPING INFORMATION HAS BEEN REPRODUCED FROM THE ORDNANCE SURVEY BY PERMISSION OF ORDNANCE SURVEY OF THE CONTROLLER OF HIS MAJESTY'S STATIONERY OFFICE. © CROWN COPYRIGHT AND DATABASE RIGHTS [2026] ORDNANCE SURVEY AC0000808122.

Issue	Date	Remarks	Drawn	Checked	Approved
A	OCT 2026	FOR DCO SUBMISSION	JSt	TF	CJ

Title

THE NATIONAL GRID
(NORTH HUMBER TO HIGH MARNHAM) ORDER
WORKS PLAN SERIES
REGULATION 5(2)(j)
SECTION B (SHEET 3 OF 9)

nationalgrid


Application Number
EN020034


National Grid Drawing Reference
NHHM-LSTC-ENG-PLN-0018

Scale	Sheet Size	Sheet	Issue
1:2,500	A0	SHEET 3 OF 9	A

COPYRIGHT: NOT TO BE REPRODUCED WITHOUT THE WRITTEN PERMISSION OF NATIONAL GRID ELECTRICITY TRANSMISSION PLC

THE NATIONAL GRID (NORTH HUMBER TO HIGH MARNHAM) ORDER
WORKS PLAN SERIES
REGULATION 5(2)(j)
SECTION B (SHEET 4 OF 9)

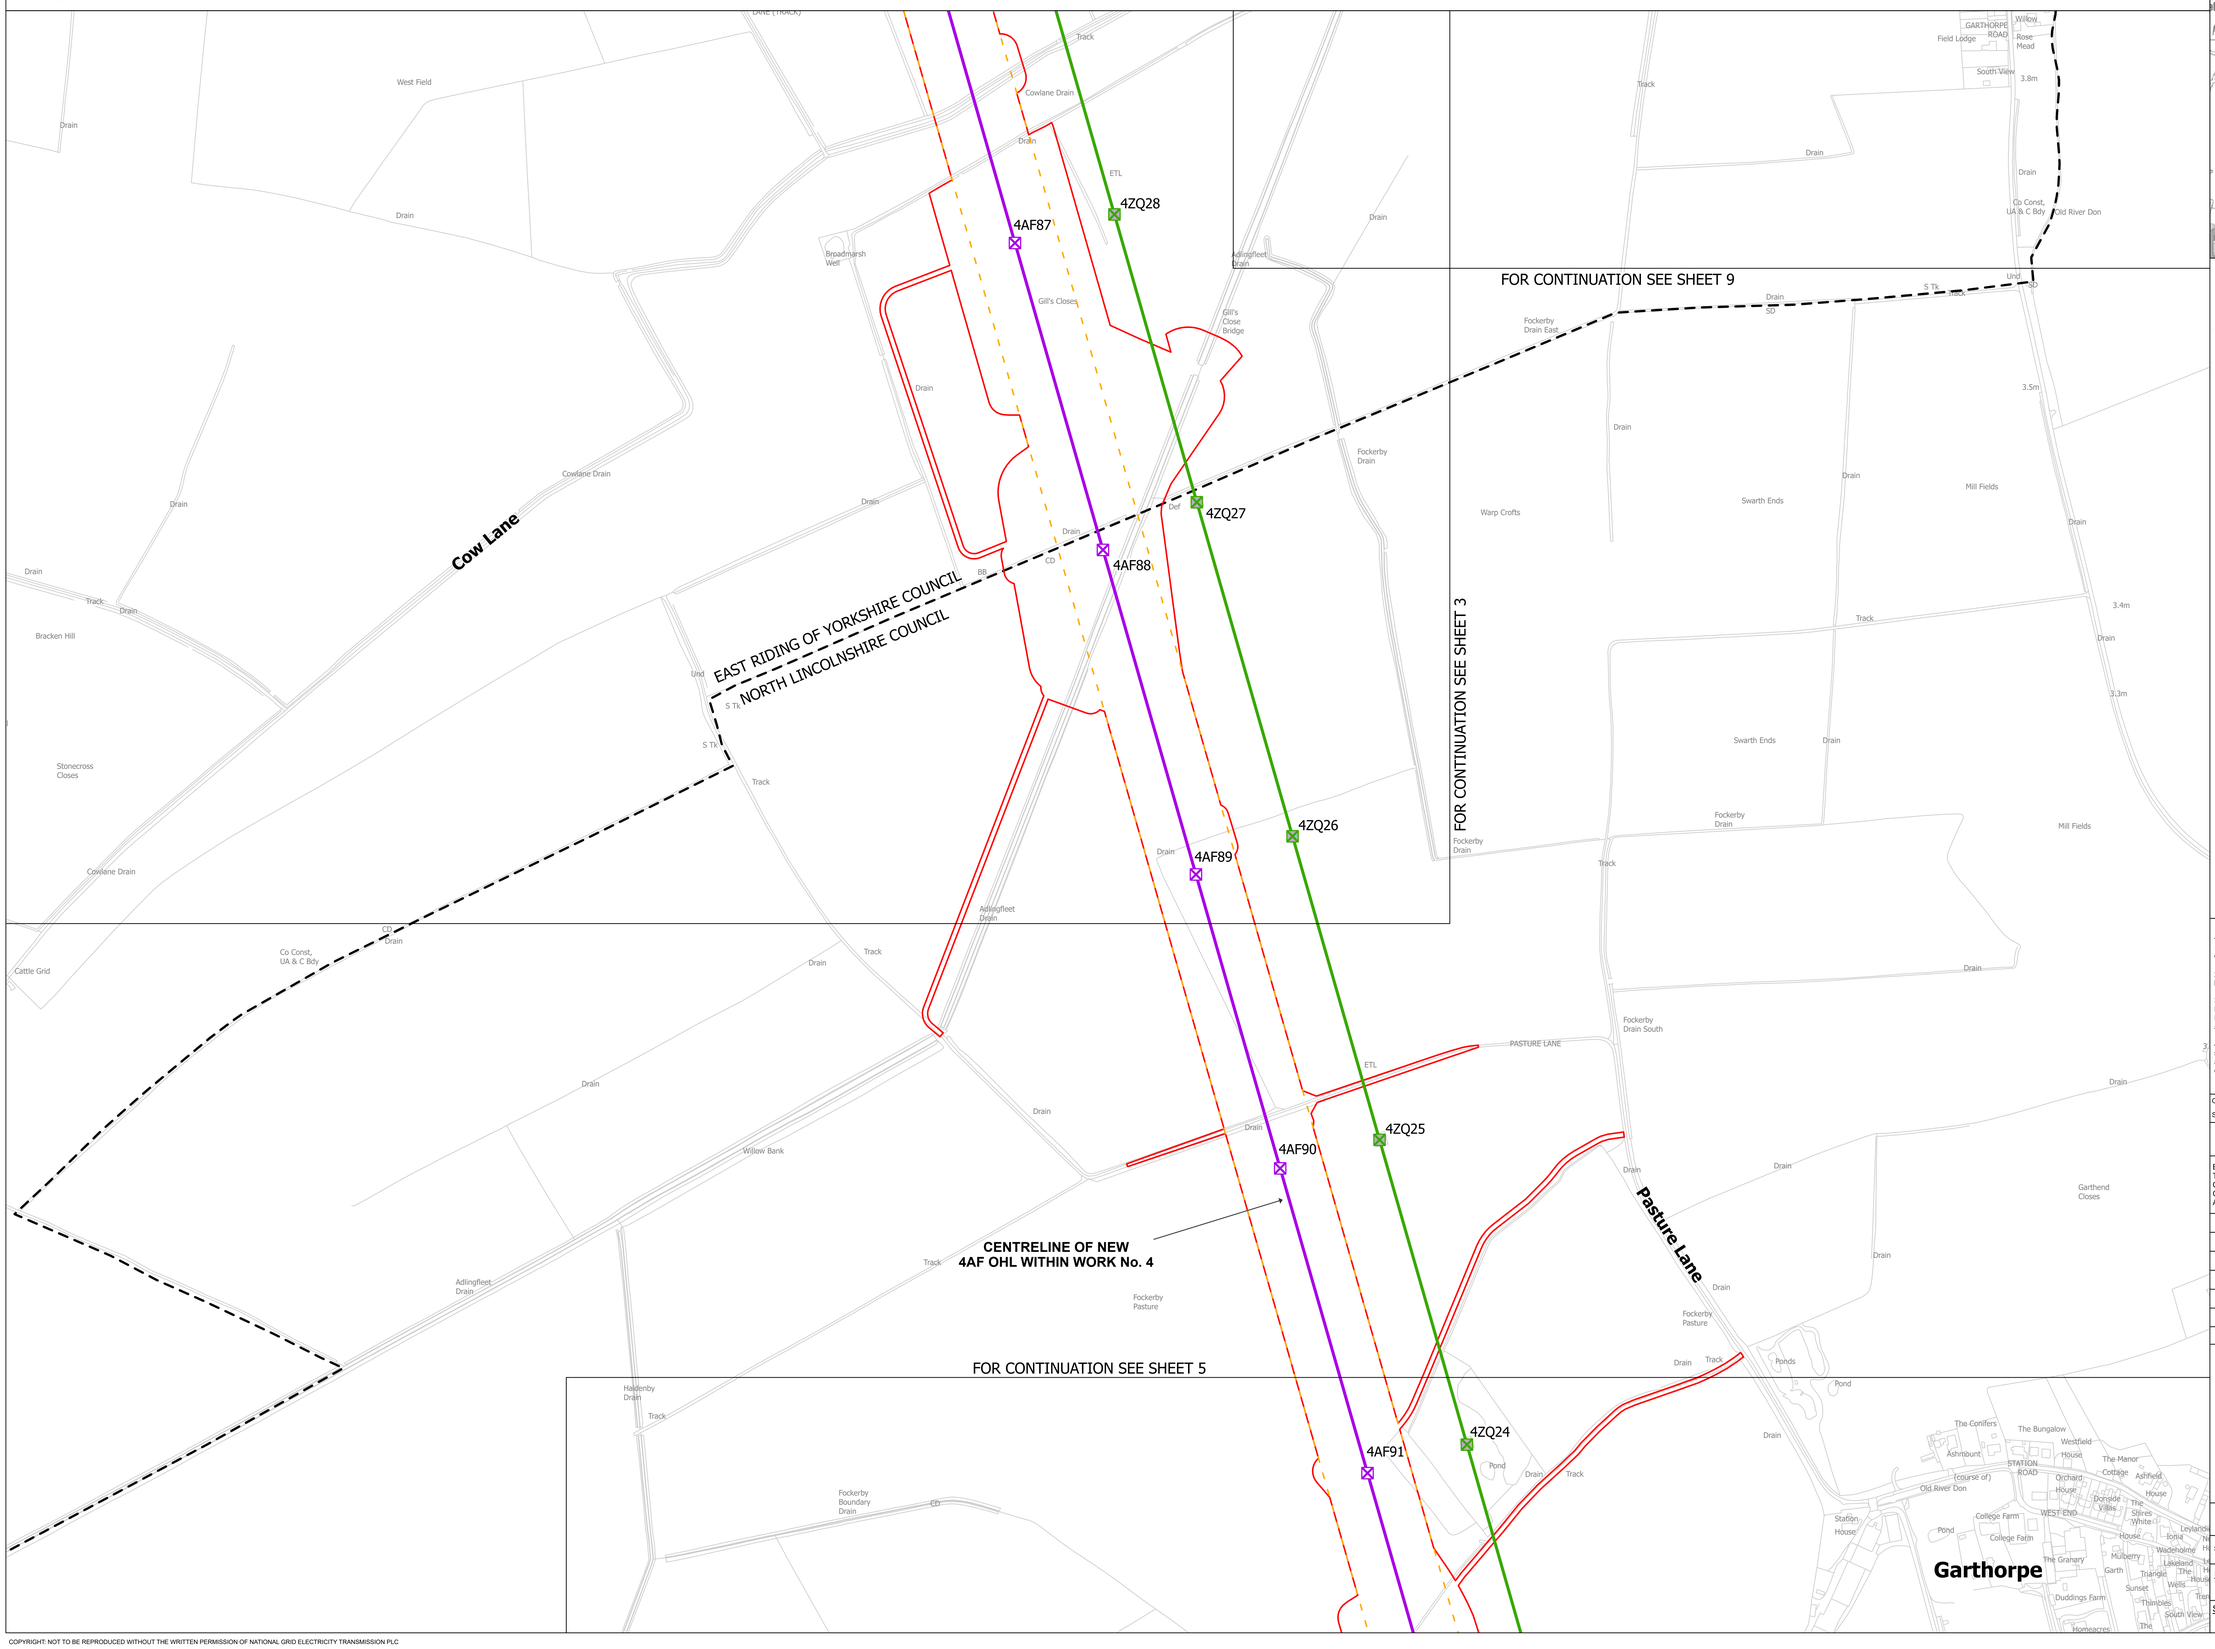

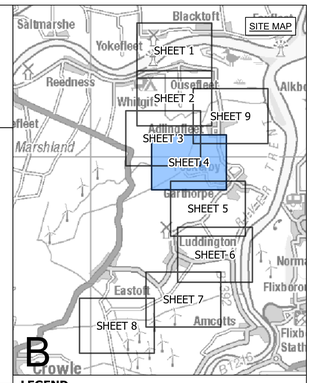

LEGEND

- SHEET INDEX CUTLINES
- ROUTE SECTION BOUNDARY
- LOCAL AUTHORITY BOUNDARY
- TERMINATION AND COMMENCEMENT OF WORKS
- ORDER LIMITS
- ORDER LIMITS & LIMITS OF DEVIATION
- LIMITS OF DEVIATION
- INDICATIVE CONSTRUCTION COMPOUND / LAYDOWN AREA
- INDICATIVE NEW LATTICE PYLON
- EXISTING LATTICE PYLON - NOT AFFECTED
- INDICATIVE NEW OVERHEAD LINE
- EXISTING OVERHEAD LINE - NOT AFFECTED

Notes

1. This drawing is scaled at paper size A0, therefore any prints taken at smaller sizes will affect accuracy of the measurement units and should not be scaled against.

2. For additional detail on the plan suites, please refer to the 'Guide to the Plans' located in Volume 2 of the DCO Application.

3. These plans are indicative only and the Project will be located within the Order Limits. Due to the need for flexibility, National Grid will be applying for Limits of Deviation within the Order Limits and the Development Consent Order, within which any final alignment would be located.

4. The Birkhill Wood and High Marnham Substations, and associated Gantry structures do not form part of this Project. They have been shown for reference only, and are included in the Order Limits for access and to enable the overhead line connections to be constructed.

Coordinate System: British National Grid

Sheet X Centroid Coordinate: 419262 Sheet Y Centroid Coordinate: 483699

0 50 100 150 200 250 Metres

BACKGROUND MAPPING INFORMATION HAS BEEN REPRODUCED FROM THE ORDNANCE SURVEY BY PERMISSION OF ORDNANCE SURVEY OF THE CONTROLLER OF HIS MAJESTY'S STATIONERY OFFICE. © CROWN COPYRIGHT AND DATABASE RIGHTS [2026] ORDNANCE SURVEY AC0000808122.

Issue	Date	Remarks	Drawn	Checked	Approved
A	OCT 2026	FOR DCO SUBMISSION	JSt	TF	CJ

Title

THE NATIONAL GRID
(NORTH HUMBER TO HIGH MARNHAM) ORDER
WORKS PLAN SERIES
REGULATION 5(2)(j)
SECTION B (SHEET 4 OF 9)

nationalgrid


Application Number
EN020034


National Grid Drawing Reference
NHHM-LSTC-ENG-PLN-0018

Scale	Sheet Size	Sheet	Issue
1:2,500	A0	SHEET 4 OF 9	A

COPYRIGHT: NOT TO BE REPRODUCED WITHOUT THE WRITTEN PERMISSION OF NATIONAL GRID ELECTRICITY TRANSMISSION PLC

THE NATIONAL GRID (NORTH HUMBER TO HIGH MARNHAM) ORDER
WORKS PLAN SERIES
REGULATION 5(2)(j)
SECTION B (SHEET 5 OF 9)

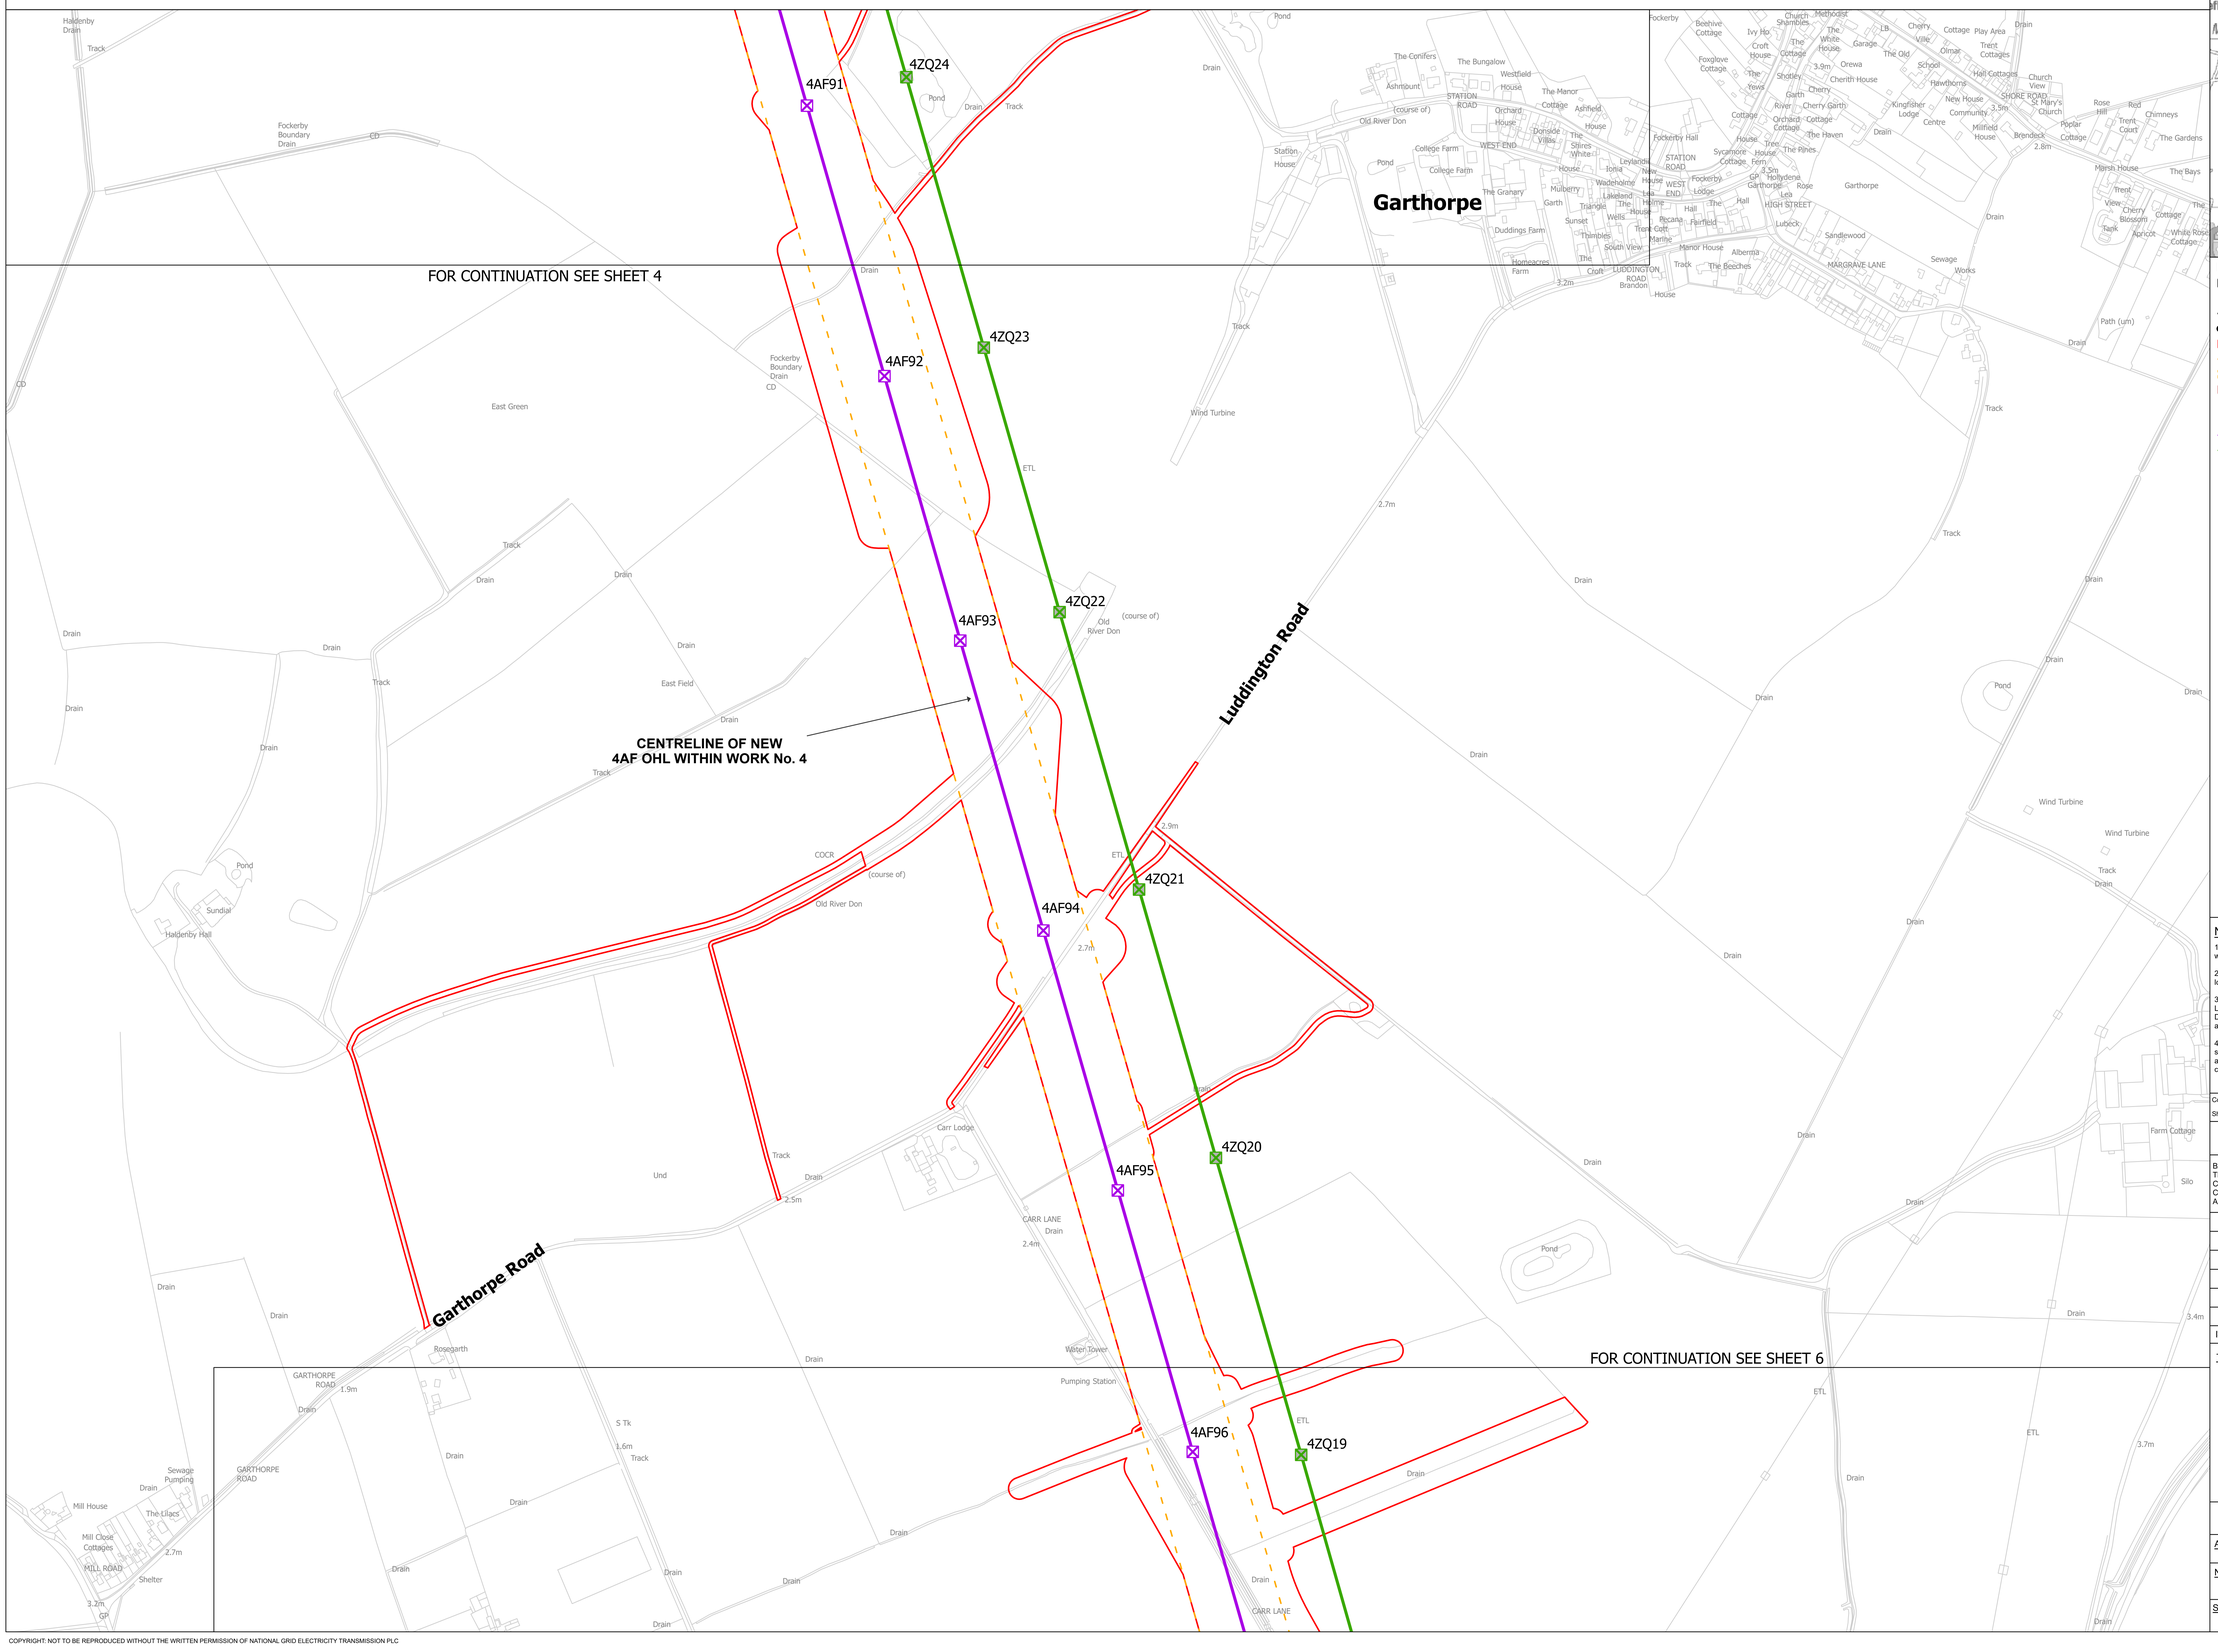

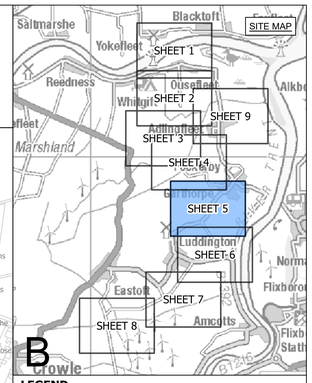

LEGEND

- SHEET INDEX CUTLINES
- ROUTE SECTION BOUNDARY
- LOCAL AUTHORITY BOUNDARY
- TERMINATION AND COMMENCEMENT OF WORKS
- ORDER LIMITS
- ORDER LIMITS & LIMITS OF DEVIATION
- LIMITS OF DEVIATION
- INDICATIVE CONSTRUCTION COMPOUND / LAYDOWN AREA
- INDICATIVE NEW LATTICE PYLON
- EXISTING LATTICE PYLON - NOT AFFECTED
- INDICATIVE NEW OVERHEAD LINE
- EXISTING OVERHEAD LINE - NOT AFFECTED

Notes

1. This drawing is scaled at paper size A0, therefore any prints taken at smaller sizes will affect accuracy of the measurement units and should not be scaled against.

2. For additional detail on the plan suites, please refer to the 'Guide to the Plans' located in Volume 2 of the DCO Application.

3. These plans are indicative only and the Project will be located within the Order Limits. Due to the need for flexibility, National Grid will be applying for Limits of Deviation within the Order Limits and the Development Consent Order, within which any final alignment would be located.

4. The Birkhill Wood and High Marnham Substations, and associated Gantry structures do not form part of this Project. They have been shown for reference only, and are included in the Order Limits for access and to enable the overhead line connections to be constructed.

Coordinate System: British National Grid

Sheet X Centroid Coordinate: 417659 Sheet Y Centroid Coordinate: 483943

0 50 100 150 200 250 Metres

BACKGROUND MAPPING INFORMATION HAS BEEN REPRODUCED FROM THE ORDNANCE SURVEY BY PERMISSION OF ORDNANCE SURVEY OF THE CONTROLLER OF HIS MAJESTY'S STATIONERY OFFICE. © CROWN COPYRIGHT AND DATABASE RIGHTS [2026] ORDNANCE SURVEY AC0000808122.

Issue	Date	Remarks	Drawn	Checked	Approved
A	OCT 2026	FOR DCO SUBMISSION	JSt	TF	CJ

Title

THE NATIONAL GRID
(NORTH HUMBER TO HIGH MARNHAM) ORDER
WORKS PLAN SERIES
REGULATION 5(2)(j)
SECTION B (SHEET 5 OF 9)

nationalgrid


Application Number
EN020034


National Grid Drawing Reference
NHHM-LSTC-ENG-PLN-0018

Scale	Sheet Size	Sheet	Issue
1:2,500	A0	SHEET 5 OF 9	A

COPYRIGHT: NOT TO BE REPRODUCED WITHOUT THE WRITTEN PERMISSION OF NATIONAL GRID ELECTRICITY TRANSMISSION PLC

THE NATIONAL GRID (NORTH HUMBER TO HIGH MARNHAM) ORDER
WORKS PLAN SERIES
REGULATION 5(2)(j)
SECTION B (SHEET 6 OF 9)

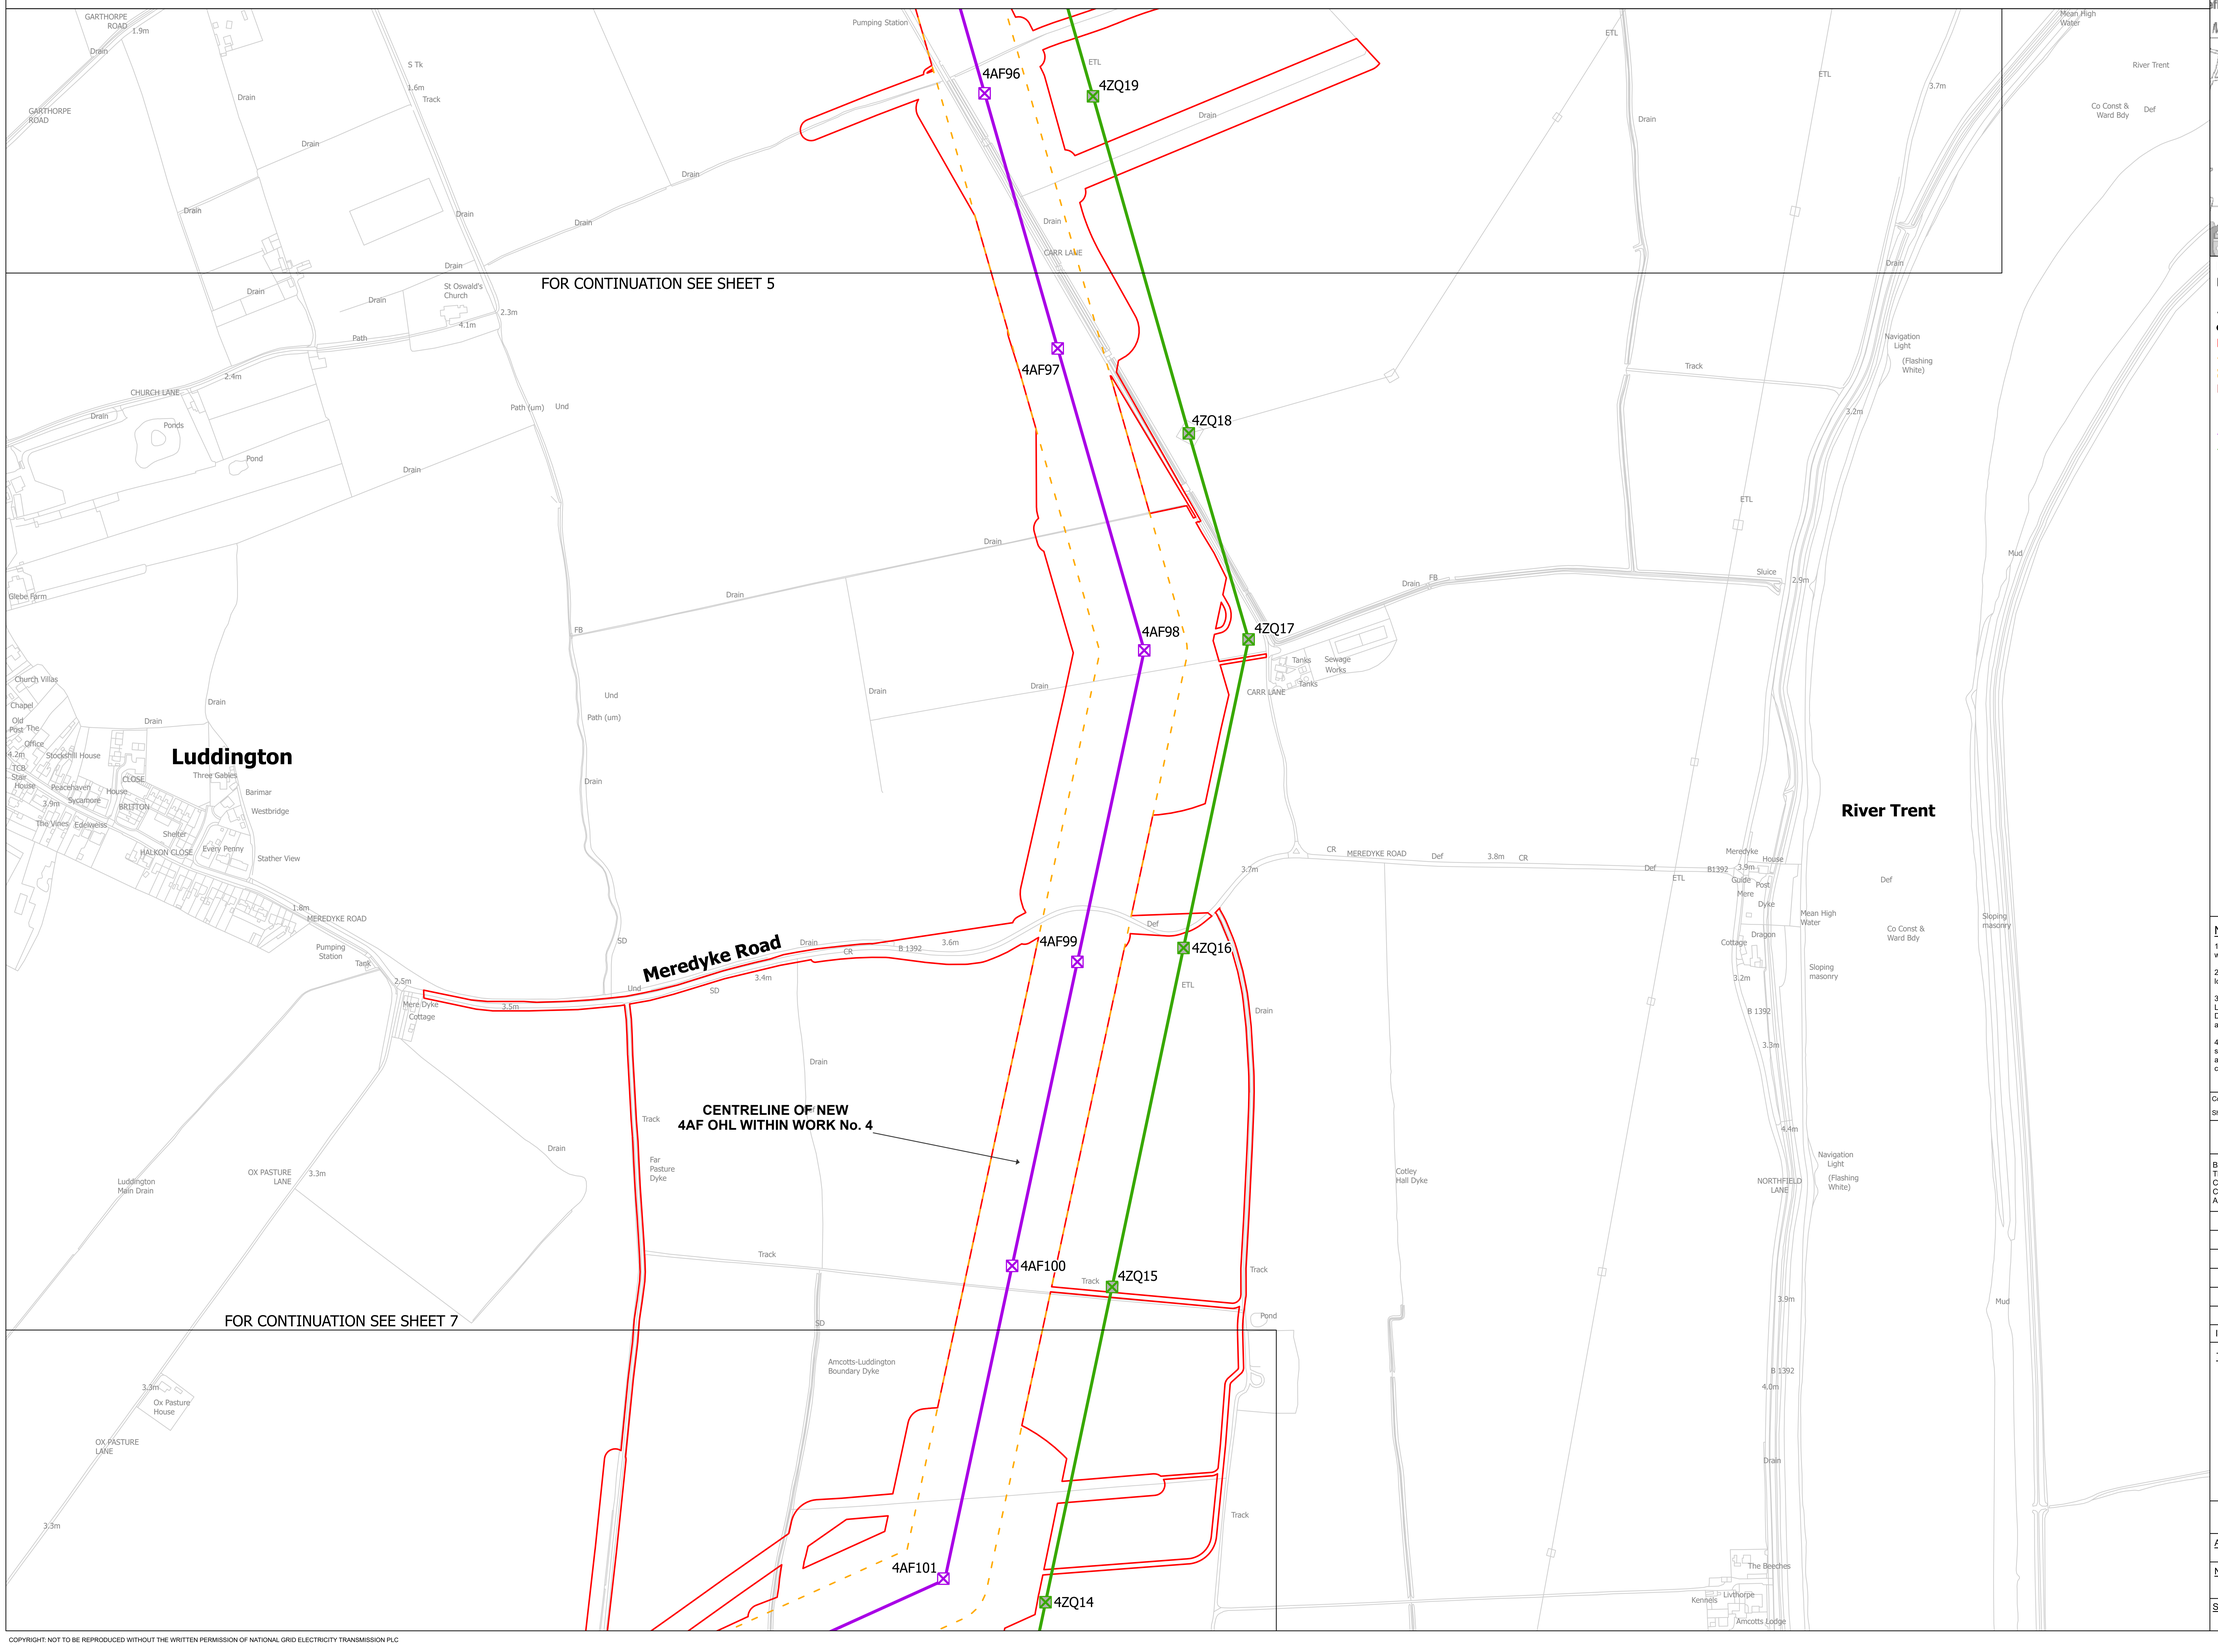

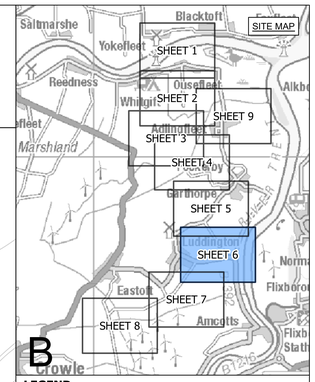

LEGEND

- SHEET INDEX CUTLINES
- ROUTE SECTION BOUNDARY
- LOCAL AUTHORITY BOUNDARY
- TERMINATION AND COMMENCEMENT OF WORKS
- ORDER LIMITS
- ORDER LIMITS & LIMITS OF DEVIATION
- LIMITS OF DEVIATION
- INDICATIVE CONSTRUCTION COMPOUND / LAYDOWN AREA
- INDICATIVE NEW LATTICE PYLON
- EXISTING LATTICE PYLON - NOT AFFECTED
- INDICATIVE NEW OVERHEAD LINE
- EXISTING OVERHEAD LINE - NOT AFFECTED

Notes

1. This drawing is scaled at paper size A0, therefore any prints taken at smaller sizes will affect accuracy of the measurement units and should not be scaled against.

2. For additional detail on the plan suites, please refer to the 'Guide to the Plans' located in Volume 2 of the DCO Application.

3. These plans are indicative only and the Project will be located within the Order Limits. Due to the need for flexibility, National Grid will be applying for Limits of Deviation within the Order Limits and the Development Consent Order, within which any final alignment would be located.

4. The Birkhill Wood and High Marnham Substations, and associated Gantry structures do not form part of this Project. They have been shown for reference only, and are included in the Order Limits for access and to enable the overhead line connections to be constructed.

Coordinate System: British National Grid

Sheet X Centroid Coordinate: 416204 Sheet Y Centroid Coordinate: 483944

0 50 100 150 200 250 Metres

BACKGROUND MAPPING INFORMATION HAS BEEN REPRODUCED FROM THE ORDNANCE SURVEY BY PERMISSION OF ORDNANCE SURVEY OF THE CONTROLLER OF HIS MAJESTY'S STATIONERY OFFICE. © CROWN COPYRIGHT AND DATABASE RIGHTS [2026] ORDNANCE SURVEY AC0000808122.

Issue	Date	Remarks	Drawn	Checked	Approved
A	OCT 2026	FOR DCO SUBMISSION	JSt	TF	CJ

Title

THE NATIONAL GRID
(NORTH HUMBER TO HIGH MARNHAM) ORDER
WORKS PLAN SERIES
REGULATION 5(2)(j)
SECTION B (SHEET 6 OF 9)


nationalgrid


Application Number	
EN020034	

National Grid Drawing Reference			
NHHM-LSTC-ENG-PLN-0018			
Scale	Sheet Size	Sheet	Issue
1:2,500	A0	SHEET 6 OF 9	A

COPYRIGHT: NOT TO BE REPRODUCED WITHOUT THE WRITTEN PERMISSION OF NATIONAL GRID ELECTRICITY TRANSMISSION PLC

THE NATIONAL GRID (NORTH HUMBER TO HIGH MARNHAM) ORDER
WORKS PLAN SERIES
REGULATION 5(2)(j)
SECTION B (SHEET 7 OF 9)

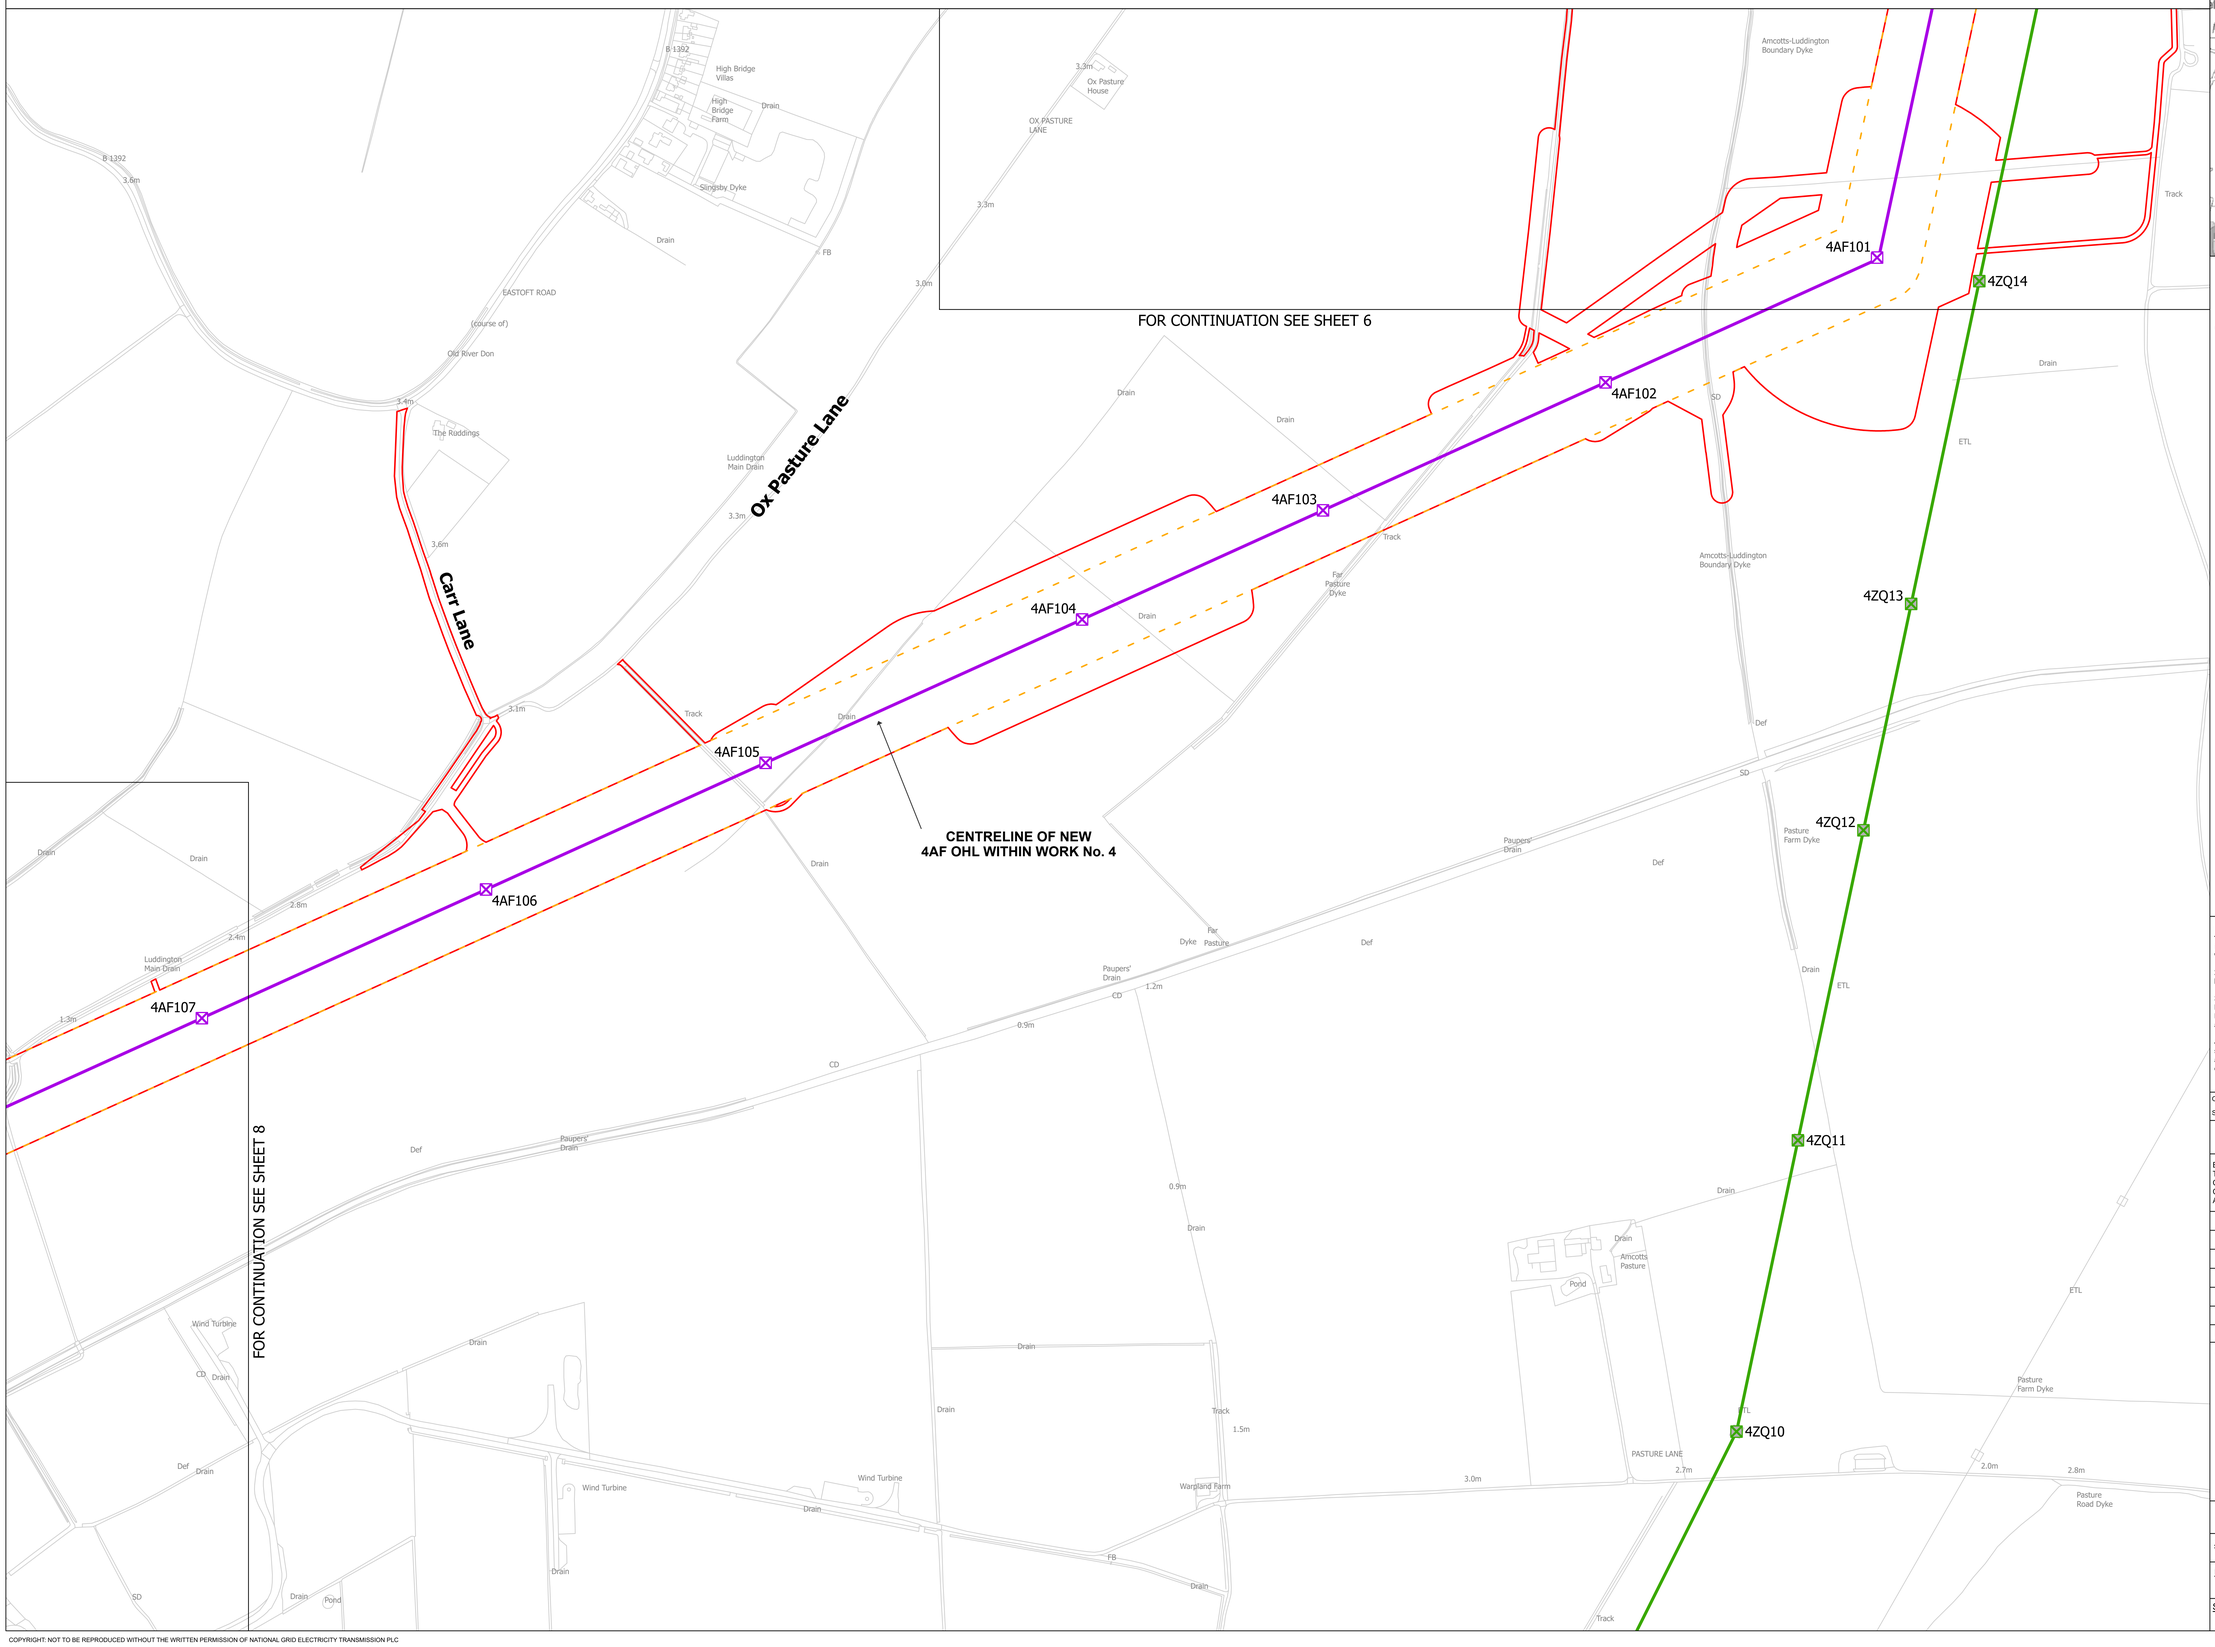

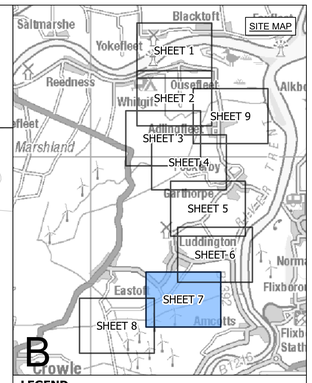

LEGEND

- SHEET INDEX CUTLINES
- ROUTE SECTION BOUNDARY
- LOCAL AUTHORITY BOUNDARY
- TERMINATION AND COMMENCEMENT OF WORKS
- ORDER LIMITS
- ORDER LIMITS & LIMITS OF DEVIATION
- LIMITS OF DEVIATION
- INDICATIVE CONSTRUCTION COMPOUND / LAYDOWN AREA
- INDICATIVE NEW LATTICE PYLON
- EXISTING LATTICE PYLON - NOT AFFECTED
- INDICATIVE NEW OVERHEAD LINE
- EXISTING OVERHEAD LINE - NOT AFFECTED

Notes

1. This drawing is scaled at paper size A0, therefore any prints taken at smaller sizes will affect accuracy of the measurement units and should not be scaled against.

2. For additional detail on the plan suites, please refer to the 'Guide to the Plans' located in Volume 2 of the DCO Application.

3. These plans are indicative only and the Project will be located within the Order Limits. Due to the need for flexibility, National Grid will be applying for Limits of Deviation within the Order Limits and the Development Consent Order, within which any final alignment would be located.

4. The Birkhill Wood and High Marnham Substations, and associated Gantry structures do not form part of this Project. They have been shown for reference only, and are included in the Order Limits for access and to enable the overhead line connections to be constructed.

Coordinate System: British National Grid

Sheet X Centroid Coordinate: 414978 Sheet Y Centroid Coordinate: 482313

0 50 100 150 200 250 Metres

BACKGROUND MAPPING INFORMATION HAS BEEN REPRODUCED FROM THE ORDNANCE SURVEY BY PERMISSION OF ORDNANCE SURVEY OF THE CONTROLLER OF HIS MAJESTY'S STATIONERY OFFICE. © CROWN COPYRIGHT AND DATABASE RIGHTS [2026] ORDNANCE SURVEY AC0000808122.

Issue	Date	Remarks	Drawn	Checked	Approved
A	OCT 2026	FOR DCO SUBMISSION	JSt	TF	CJ

Title

THE NATIONAL GRID
(NORTH HUMBER TO HIGH MARNHAM) ORDER
WORKS PLAN SERIES
REGULATION 5(2)(j)
SECTION B (SHEET 7 OF 9)

nationalgrid


Application Number: EN020034


National Grid Drawing Reference: NHHM-LSTC-ENG-PLN-0018

Scale	Sheet Size	Sheet	Issue
1:2,500	A0	SHEET 7 OF 9	A

COPYRIGHT: NOT TO BE REPRODUCED WITHOUT THE WRITTEN PERMISSION OF NATIONAL GRID ELECTRICITY TRANSMISSION PLC

THE NATIONAL GRID (NORTH HUMBER TO HIGH MARNHAM) ORDER
WORKS PLAN SERIES
REGULATION 5(2)(j)
SECTION B (SHEET 8 OF 9)

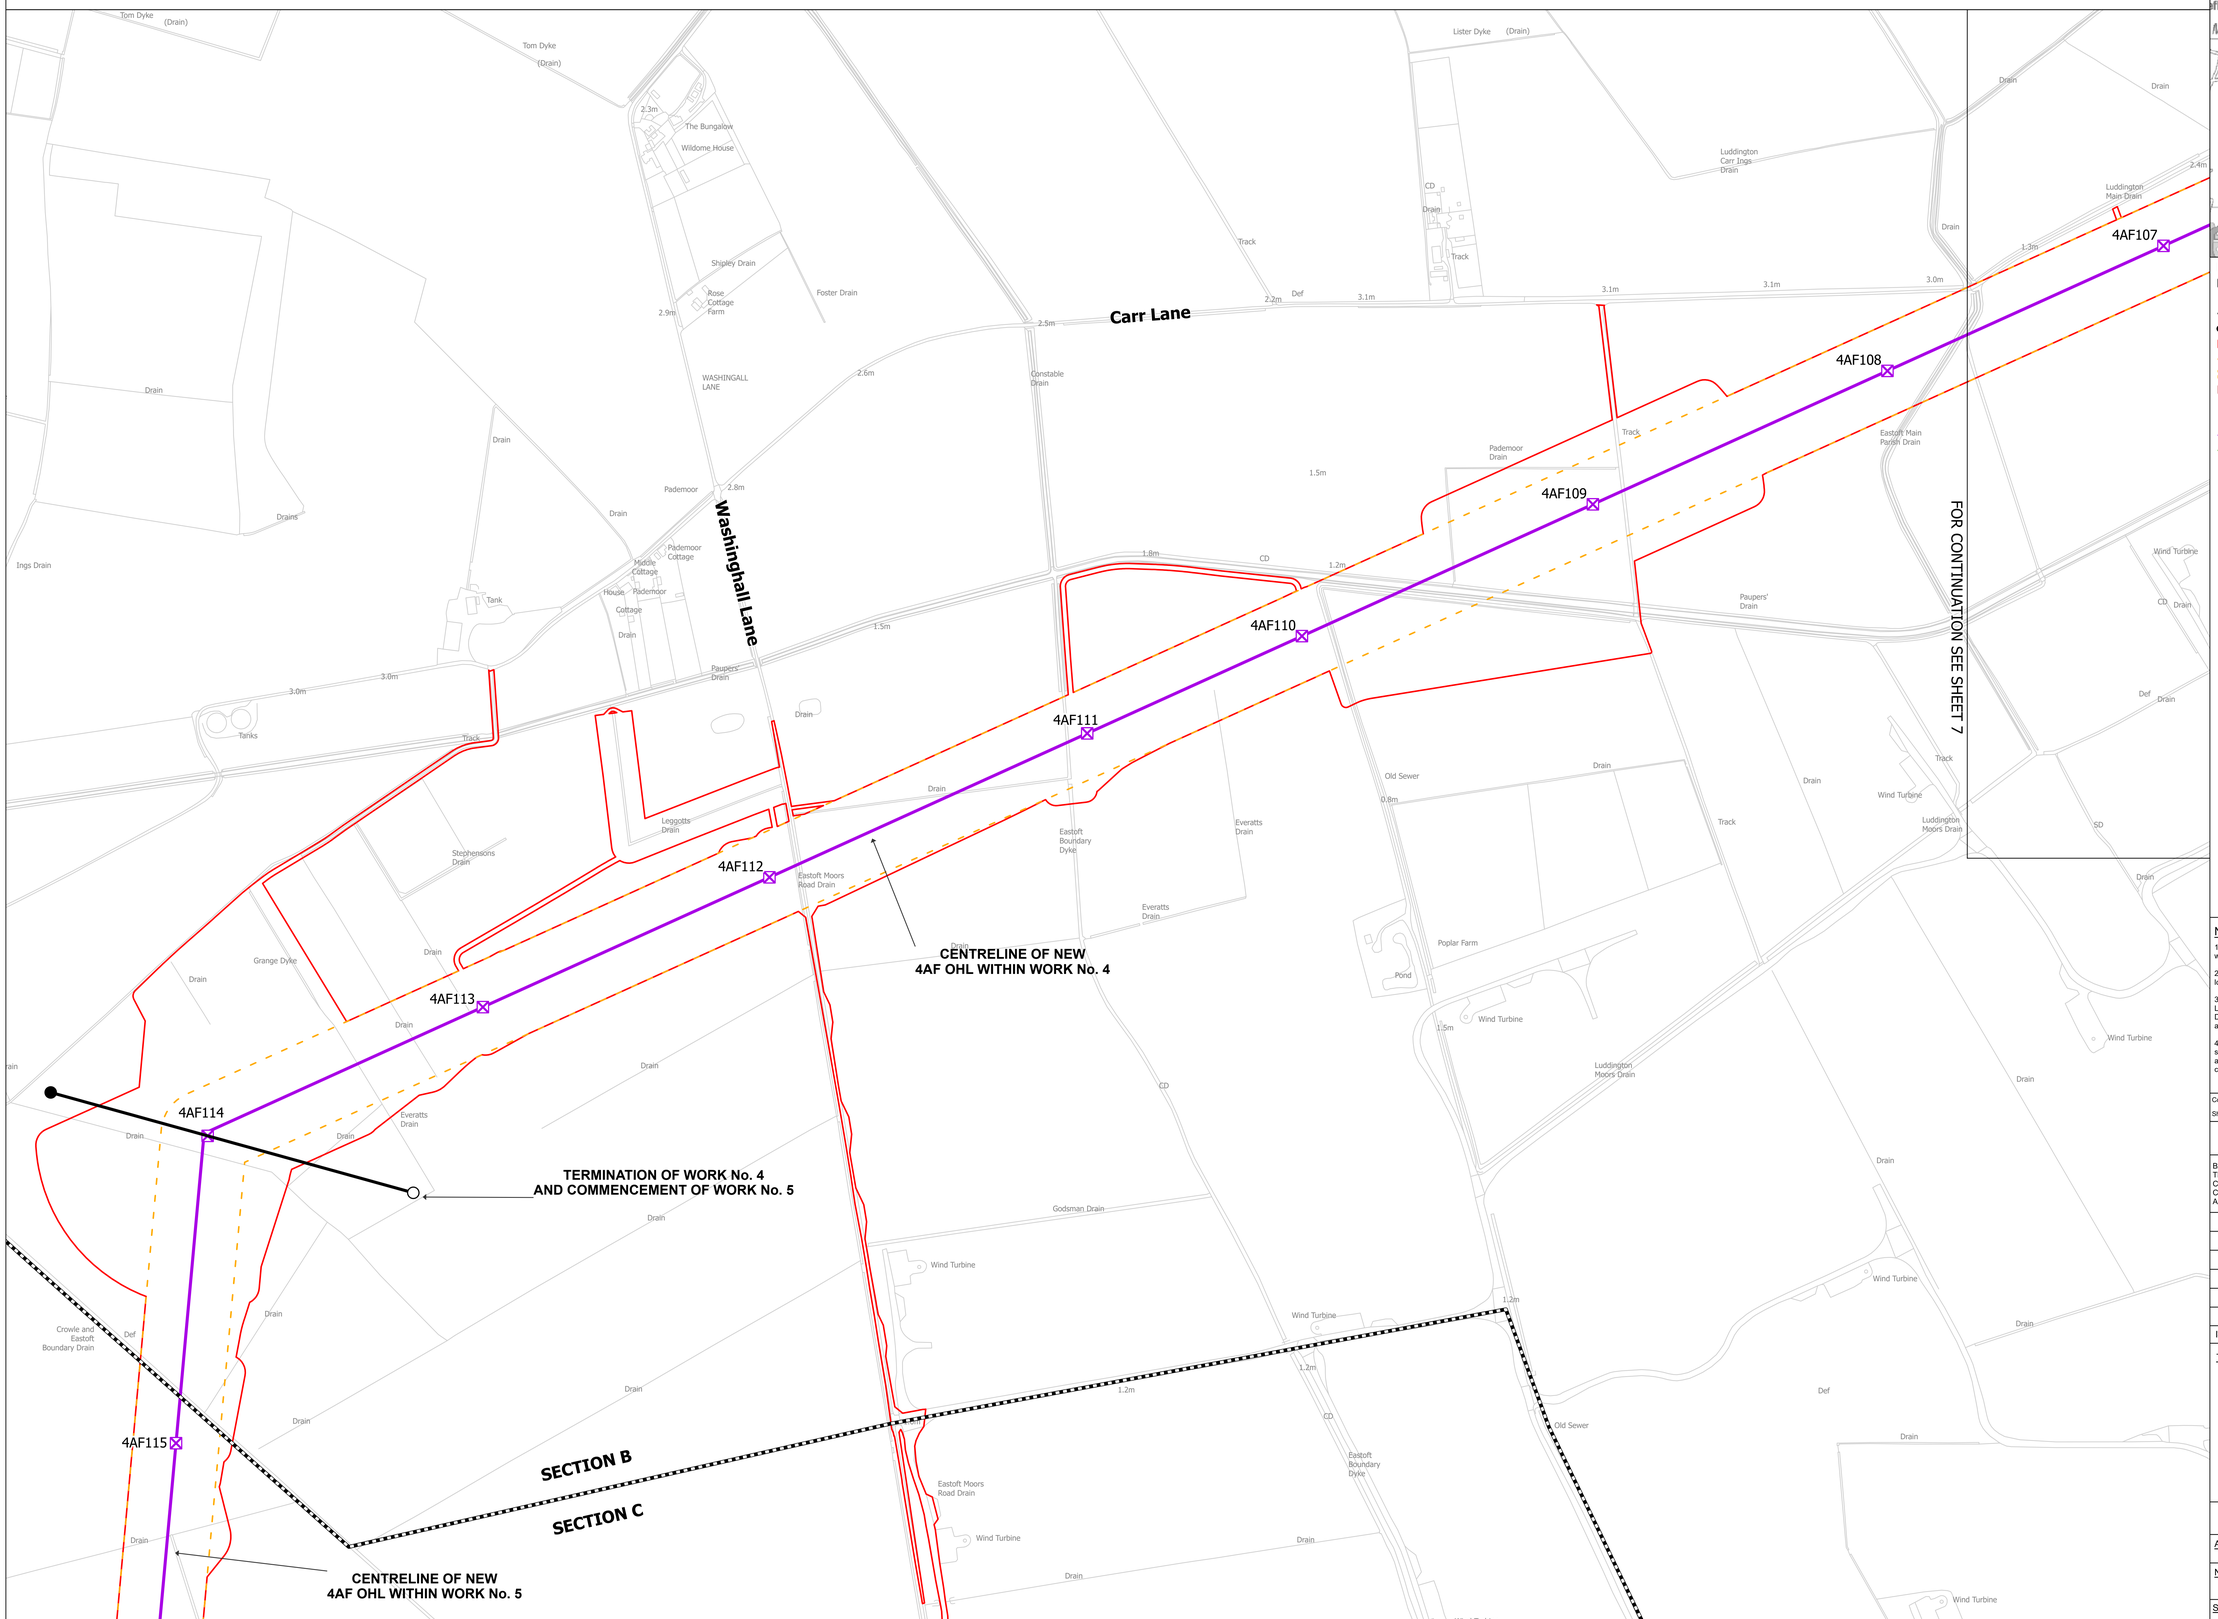

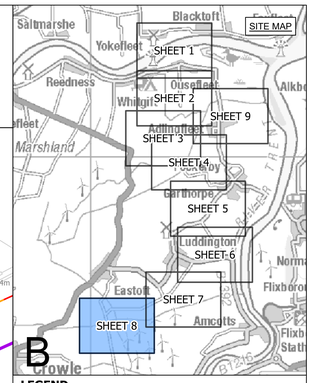

LEGEND

- SHEET INDEX CUTLINES
- ROUTE SECTION BOUNDARY
- LOCAL AUTHORITY BOUNDARY
- TERMINATION AND COMMENCEMENT OF WORKS
- ORDER LIMITS
- ORDER LIMITS & LIMITS OF DEVIATION
- LIMITS OF DEVIATION
- INDICATIVE CONSTRUCTION COMPOUND / LAYDOWN AREA
- INDICATIVE NEW LATTICE PYLON
- EXISTING LATTICE PYLON - NOT AFFECTED
- INDICATIVE NEW OVERHEAD LINE
- EXISTING OVERHEAD LINE - NOT AFFECTED

Notes

1. This drawing is scaled at paper size A0, therefore any prints taken at smaller sizes will affect accuracy of the measurement units and should not be scaled against.

2. For additional detail on the plan suites, please refer to the 'Guide to the Plans' located in Volume 2 of the DCO Application.

3. These plans are indicative only and the Project will be located within the Order Limits. Due to the need for flexibility, National Grid will be applying for Limits of Deviation within the Order Limits and the Development Consent Order, within which any final alignment would be located.

4. The Birkhill Wood and High Marnham Substations, and associated Gantry structures do not form part of this Project. They have been shown for reference only, and are included in the Order Limits for access and to enable the overhead line connections to be constructed.

Coordinate System: British National Grid

Sheet X Centroid Coordinate: 414047 Sheet Y Centroid Coordinate: 480258

0 50 100 150 200 250 Metres

BACKGROUND MAPPING INFORMATION HAS BEEN REPRODUCED FROM THE ORDNANCE SURVEY BY PERMISSION OF ORDNANCE SURVEY OF THE CONTROLLER OF HIS MAJESTY'S STATIONERY OFFICE. © CROWN COPYRIGHT AND DATABASE RIGHTS [2026] ORDNANCE SURVEY AC0000808122.

Issue	Date	Remarks	Drawn	Checked	Approved
A	OCT 2026	FOR DCO SUBMISSION	JSt	TF	CJ

Title


THE NATIONAL GRID
(NORTH HUMBER TO HIGH MARNHAM) ORDER
WORKS PLAN SERIES
REGULATION 5(2)(j)
SECTION B (SHEET 8 OF 9)


nationalgrid

Application Number	National Grid Drawing Reference		
EN020034	NHHM-LSTC-ENG-PLN-0018		
Scale	**Sheet Size**	**Sheet**	**Issue**
1:2,500	A0	SHEET 8 OF 9	A

COPYRIGHT: NOT TO BE REPRODUCED WITHOUT THE WRITTEN PERMISSION OF NATIONAL GRID ELECTRICITY TRANSMISSION PLC

THE NATIONAL GRID (NORTH HUMBER TO HIGH MARNHAM) ORDER
WORKS PLAN SERIES
REGULATION 5(2)(j)
SECTION B (SHEET 9 OF 9)

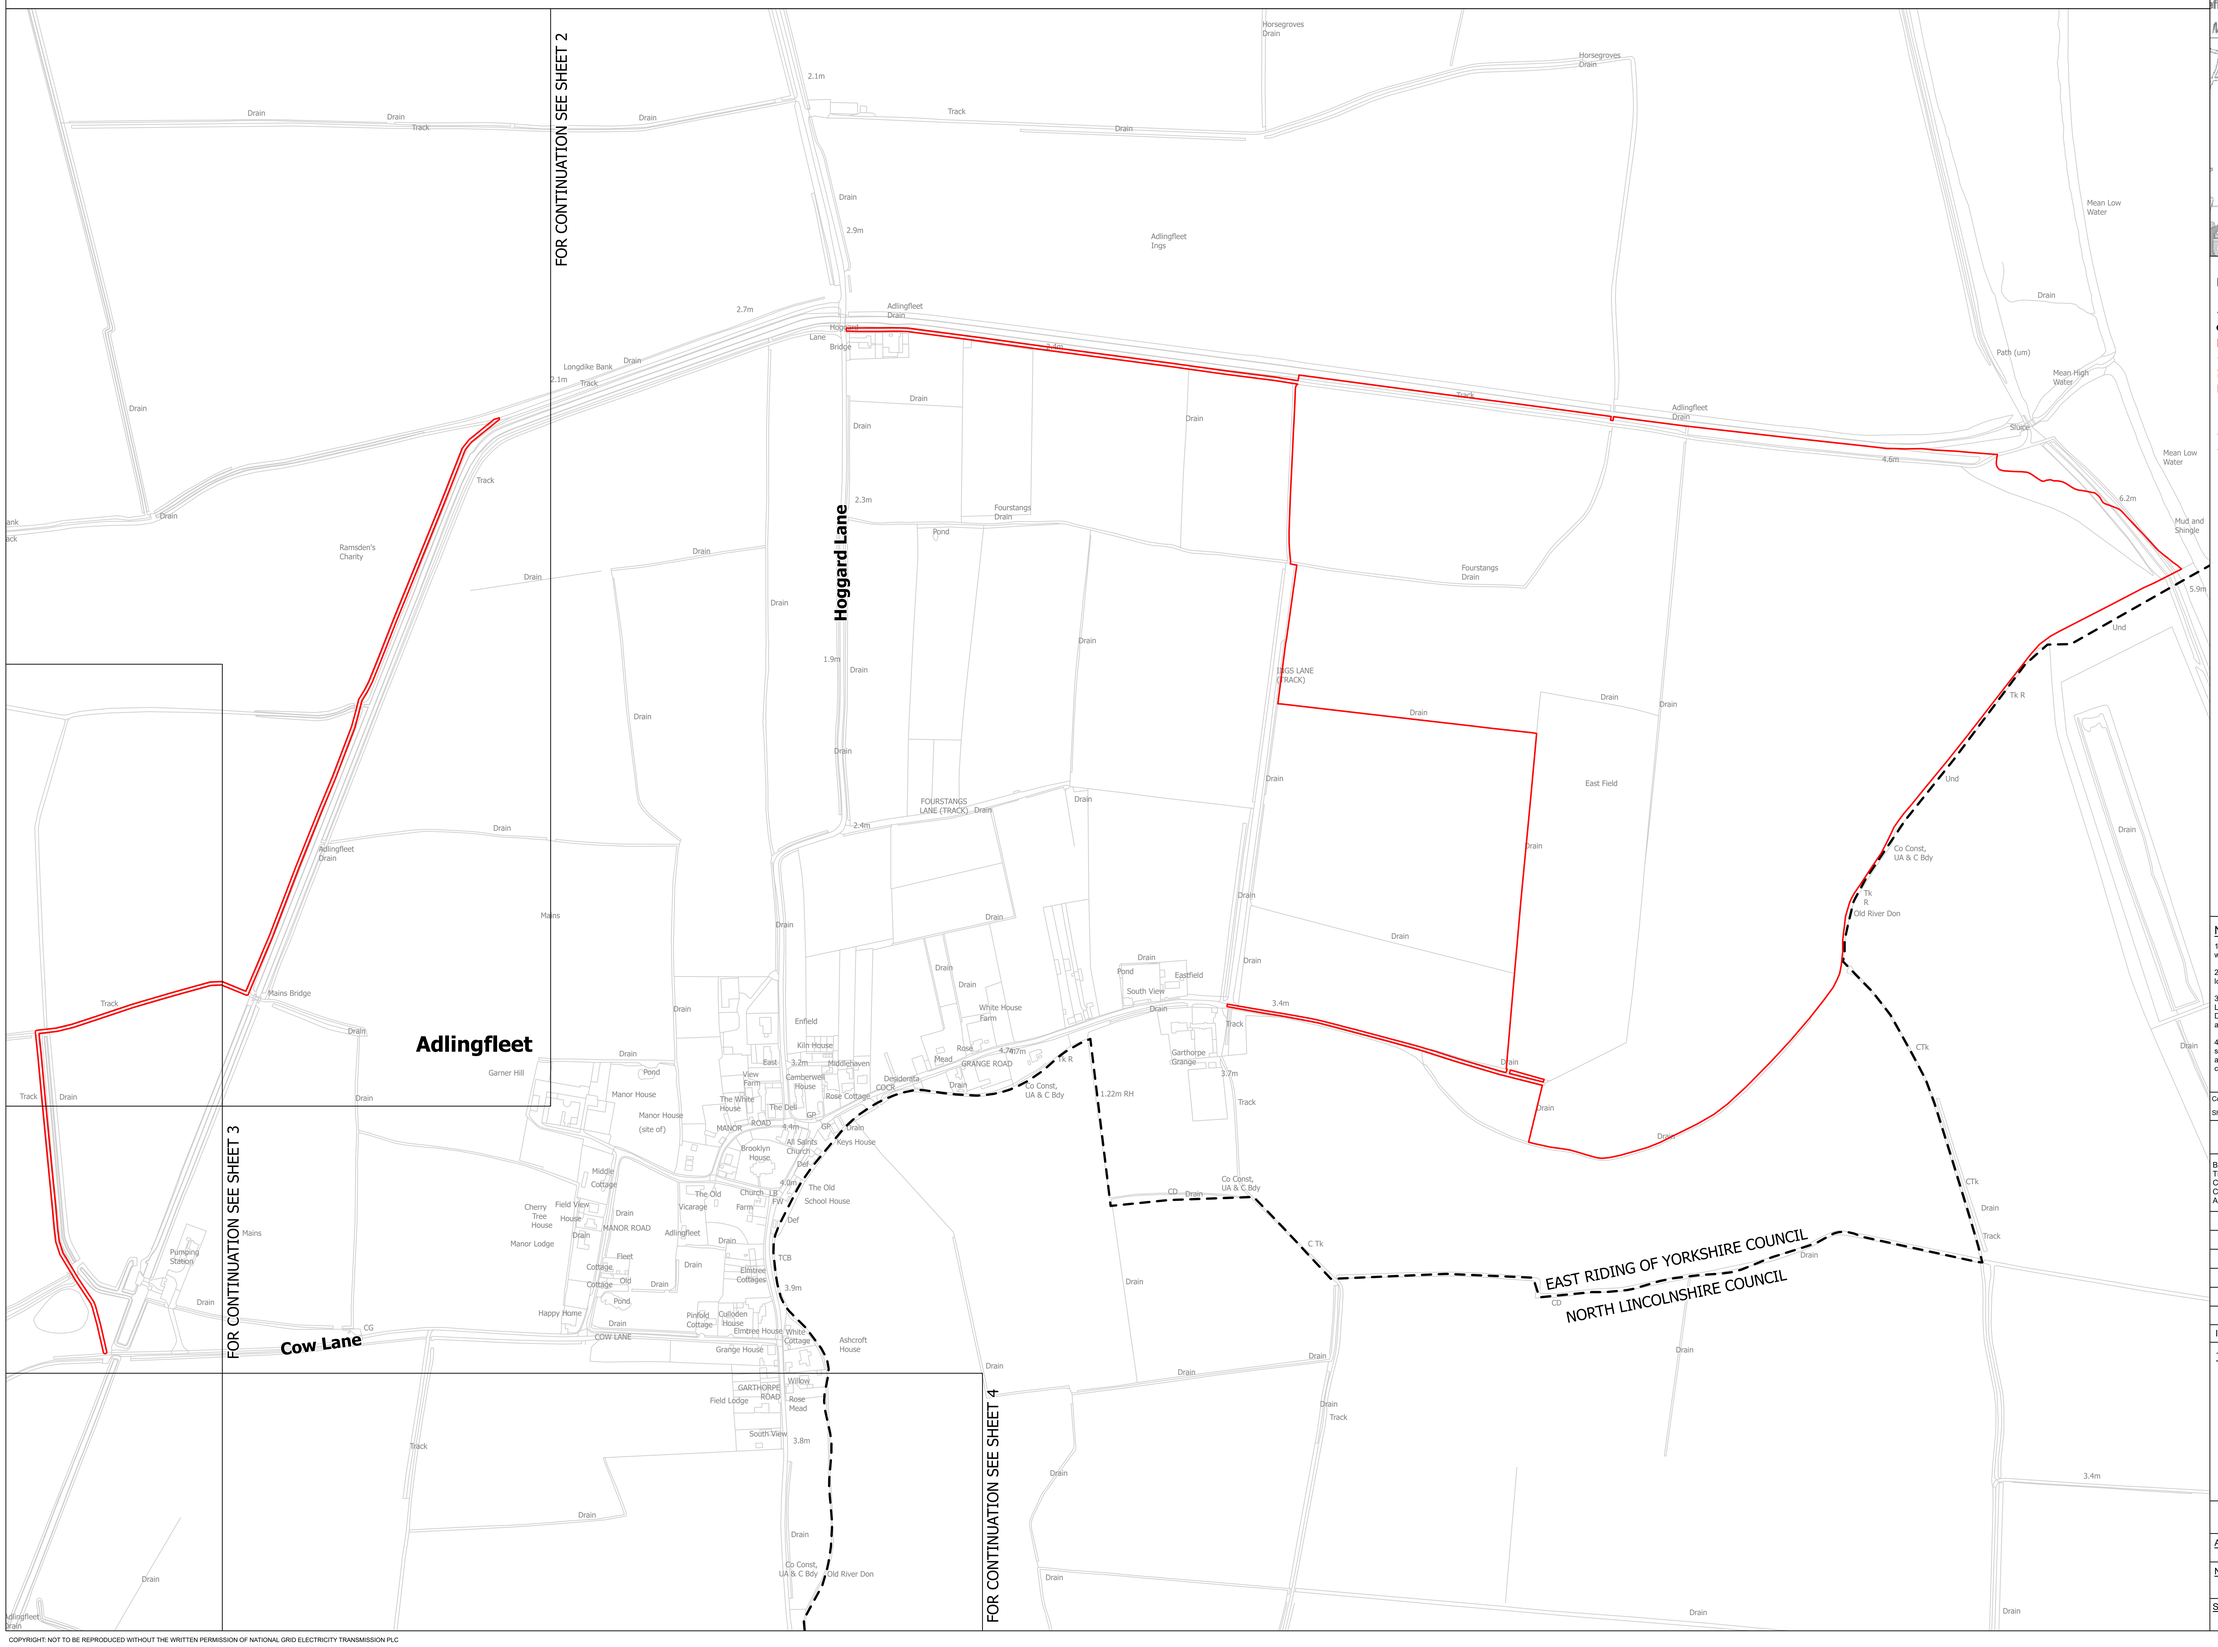

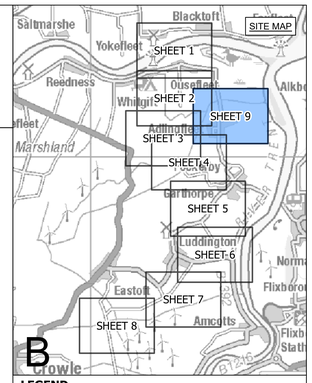

LEGEND

- SHEET INDEX CUTLINES
- ROUTE SECTION BOUNDARY
- LOCAL AUTHORITY BOUNDARY
- TERMINATION AND COMMENCEMENT OF WORKS
- ORDER LIMITS
- ORDER LIMITS & LIMITS OF DEVIATION
- LIMITS OF DEVIATION
- INDICATIVE CONSTRUCTION COMPOUND / LAYDOWN AREA
- INDICATIVE NEW LATTICE PYLON
- EXISTING LATTICE PYLON - NOT AFFECTED
- INDICATIVE NEW OVERHEAD LINE
- EXISTING OVERHEAD LINE - NOT AFFECTED

Notes

1. This drawing is scaled at paper size A0, therefore any prints taken at smaller sizes will affect accuracy of the measurement units and should not be scaled against.

2. For additional detail on the plan suites, please refer to the 'Guide to the Plans' located in Volume 2 of the DCO Application.

3. These plans are indicative only and the Project will be located within the Order Limits. Due to the need for flexibility, National Grid will be applying for Limits of Deviation within the Order Limits and the Development Consent Order, within which any final alignment would be located.

4. The Birkhill Wood and High Marnham Substations, and associated Gantry structures do not form part of this Project. They have been shown for reference only, and are included in the Order Limits for access and to enable the overhead line connections to be constructed.

Coordinate System: British National Grid

Sheet X Centroid Coordinate: 421407 Sheet Y Centroid Coordinate: 484797

0 50 100 150 200 250 Metres

BACKGROUND MAPPING INFORMATION HAS BEEN REPRODUCED FROM THE ORDNANCE SURVEY BY PERMISSION OF ORDNANCE SURVEY OF THE CONTROLLER OF HIS MAJESTY'S STATIONERY OFFICE. © CROWN COPYRIGHT AND DATABASE RIGHTS [2026] ORDNANCE SURVEY AC0000808122.

Issue	Date	Remarks	Drawn	Checked	Approved
A	OCT 2026	FOR DCO SUBMISSION	JSt	TF	CJ

Title

THE NATIONAL GRID
(NORTH HUMBER TO HIGH MARNHAM) ORDER
WORKS PLAN SERIES
REGULATION 5(2)(j)
SECTION B (SHEET 9 OF 9)

nationalgrid

Application Number: EN020034

National Grid Drawing Reference: NHHM-LSTC-ENG-PLN-0018

Scale	Sheet Size	Sheet	Issue
1:2,500	A0	SHEET 9 OF 9	A

COPYRIGHT: NOT TO BE REPRODUCED WITHOUT THE WRITTEN PERMISSION OF NATIONAL GRID ELECTRICITY TRANSMISSION PLC