The Great Grid Upgrade

North Humber to High Marnham

NHHM-LSTC-ENG-PLN-0034

North Humber to High Marnham

Volume 2: Plans, Drawings and Sections

Document 2.6 Access, Rights of Way and Public Rights of Navigation Plans - Section E

Final Issue A

October 2026

Planning Inspectorate Reference: EN020034

Infrastructure Planning (Applications: Prescribed Forms and Procedure) Regulations 2009 Regulation 5(2)(k)

nationalgrid

THE NATIONAL GRID (NORTH HUMBER TO HIGH MARNHAM) ORDER
ACCESS, RIGHTS OF WAY & PUBLIC RIGHTS OF NAVIGATION KEY PLAN
REGULATION 5(2)(k)
SECTION E (SHEET 1 OF 1)

PLAN A

PLAN B

PLAN C

PLAN D

PLAN E

PLAN F

BASSETLAW DISTRICT COUNCIL

CITY OF DONCASTER COUNCIL

WEST LINDSEY DISTRICT COUNCIL

NEWARK AND SHERWOOD COUNCIL

SECTION D

SECTION E

SECTION E

SECTION F

SHEET 1

SHEET 2

SHEET 3

SHEET 4

SHEET 5

SHEET 6

SHEET 7

SHEET 8

SHEET 9

SHEET 10

SHEET 11

SHEET 12

SHEET 13

SHEET 14

SHEET 15

SITE MAP

A

B

C

D

E

F

LEGEND

- SHEET INDEX
- PLAN SHEETS
- ROUTE SECTION BOUNDARY
- LOCAL AUTHORITY BOUNDARY
- ORDER LIMITS

Notes

1. This drawing is scaled at paper size A0, therefore any prints taken at smaller sizes will affect accuracy of the measurement units and should not be scaled against.

2. For additional detail on the plan suites, please refer to the 'Guide to the Plans' located in Volume 2 of the DCO Application.

3. These plans are indicative only and the Project will be located within the Order Limits. Due to the need for flexibility, National Grid will be applying for Limits of Deviation within the Order Limits and the Development Consent Order, within which any final alignment would be located.

4. The Birkhill Wood and High Marnham Substations, and associated Gantry structures do not form part of this Project. They have been shown for reference only, and are included in the Order Limits for access and to enable the overhead line connections to be constructed.

5. These plans should be read in conjunction with the following schedules of the Development Consent Order: Streets subject to street works, Streets subject to alteration of layout, Streets or Public Rights of Way to be Temporarily Closed and Access to Works.

Coordinate System: British National Grid

Sheet X Centroid Coordinate: 386630 Sheet Y Centroid Coordinate: 471483

0 590 1,180 1,770 2,360 2,950 Metres

BACKGROUND MAPPING INFORMATION HAS BEEN REPRODUCED FROM THE ORDNANCE SURVEY BY PERMISSION OF ORDNANCE SURVEY OF THE CONTROLLER OF HIS MAJESTY'S STATIONERY OFFICE. CROWN COPYRIGHT ORDNANCE SURVEY ©. BLUESKY INTERNATIONAL LTD ©. NATIONAL GRID ELECTRICITY - 100024241.

Issue	Date	Remarks	Drawn	Checked	Approved
A	OCT 2026	FOR DCO SUBMISSION	JST	TF	BM

Title

THE NATIONAL GRID
(NORTH HUMBER TO HIGH MARNHAM) ORDER
ACCESS, RIGHTS OF WAY & PUBLIC RIGHTS OF NAVIGATION KEY PLAN
REGULATION 5(2)(k)
SECTION E (SHEET 1 OF 1)

nationalgrid

Application Number

EN020034


National Grid Drawing Reference


NHHM-LSTC-ENG-PLN-0034

Scale	Sheet Size	Sheet	Issue
1:26,000	A0	SHEET 1 OF 1	A

COPYRIGHT: NOT TO BE REPRODUCED WITHOUT THE WRITTEN PERMISSION OF NATIONAL GRID ELECTRICITY TRANSMISSION PLC

THE NATIONAL GRID (NORTH HUMBER TO HIGH MARNHAM) ORDER
ACCESS, RIGHTS OF WAY & PUBLIC RIGHTS OF NAVIGATION PLAN SERIES
REGULATION 5(2)(k)
SECTION E (SHEET 1 OF 15)

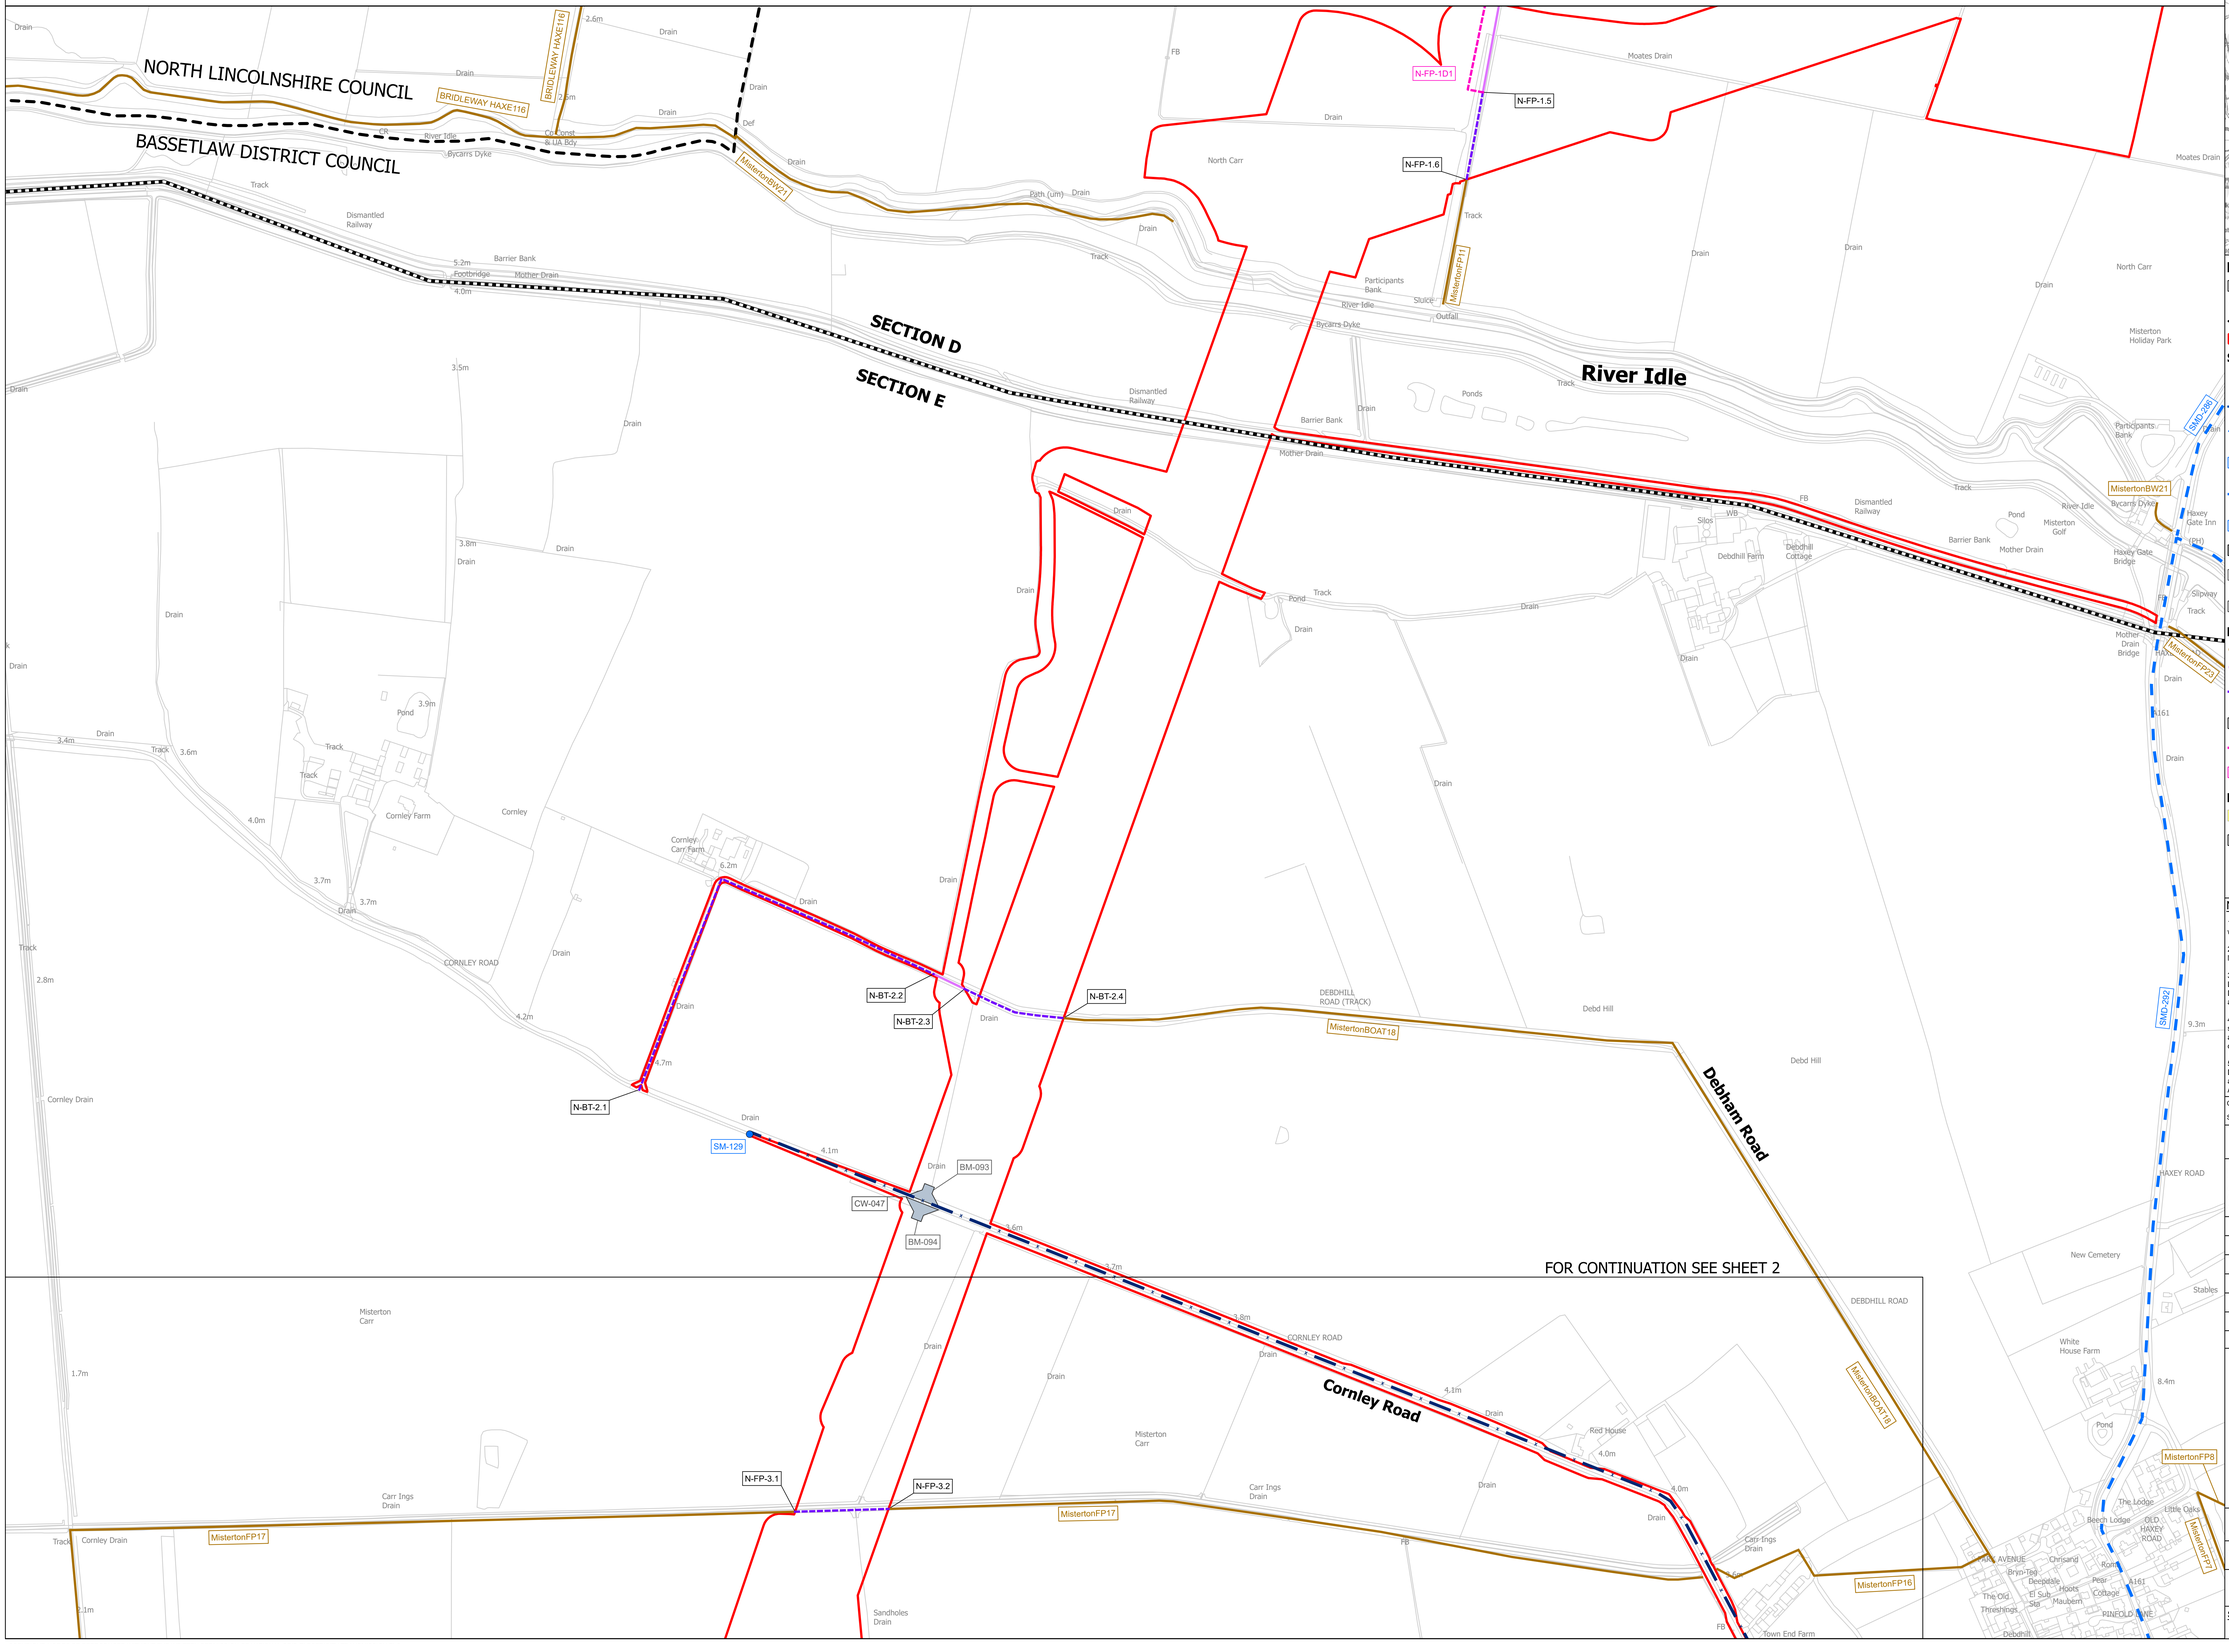

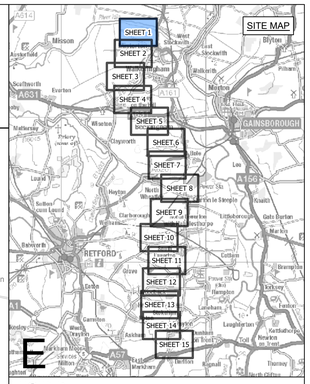

LEGEND

- SHEET INDEX CUTLINES
- ROUTE SECTION BOUNDARY
- LOCAL AUTHORITY BOUNDARY
- ORDER LIMITS

STREET WORKS

- STREET MANAGEMENT: START/END POINT OF TEMPORARY CLOSURE
- STREET MANAGEMENT: TEMPORARY CLOSURE
- STREET MANAGEMENT: TEMPORARY CLOSURE (MANAGED)
- SM-XXX — EXAMPLE REFERENCE FOR TEMPORARY CLOSURE
- STREET MANAGEMENT: TEMPORARY DIVERSION
- SMD-XXX — EXAMPLE REFERENCE FOR TEMPORARY DIVERSION
- INDICATIVE ACCESS POINT
- BM-XXX — EXAMPLE REFERENCE FOR TEMPORARY SITE ACCESS POINT
- CW-XXX — EXAMPLE REFERENCE FOR TEMPORARY ALTERATION OF STREET LAYOUT

PUBLIC RIGHTS OF WAY

- PUBLIC RIGHT OF WAY EXISTING
- PUBLIC RIGHT OF WAY TEMPORARY CLOSURE
- PUBLIC RIGHT OF WAY TEMPORARY CLOSURE (MANAGED)
- XX-XX-X.X — EXAMPLE REFERENCE FOR PUBLIC RIGHT OF WAY
- PUBLIC RIGHT OF WAY TEMPORARY DIVERSION
- XX-XX-XXD1 — EXAMPLE REFERENCE FOR TEMPORARY DIVERTED PUBLIC RIGHT OF WAY

RIGHTS OF NAVIGATION

- NAVIGATION CLOSURES
- NAVX — EXAMPLE REFERENCE FOR NAVIGATION CLOSURES

Notes

1. This drawing is scaled at paper size A0, therefore any prints taken at smaller sizes will affect accuracy of the measurement units and should not be scaled against.
2. For additional detail on the plan suites, please refer to the 'Guide to the Plans' located in Volume 2 of the DCO Application.
3. These plans are indicative only and the Project will be located within the Order Limits. Due to the need for flexibility, National Grid will be applying for Limits of Deviation within the Order Limits and the Development Consent Order, within which any final alignment would be located.
4. The Birkhill Wood and High Marnham Substations, and associated Gantry structures do not form part of this Project. They have been shown for reference only, and are included in the Order Limits for access and to enable the overhead line connections to be constructed.
5. These plans should be read in conjunction with the following schedules of the Development Consent Order: Streets subject to street works, Streets subject to alteration of layout, Streets or Public Rights of Way to be Temporarily Closed and Access to Works.

Coordinate System: British National Grid

Sheet X Centroid Coordinate: 395896 Sheet Y Centroid Coordinate: 475314

0 50 100 150 200 250 Metres

BACKGROUND MAPPING INFORMATION HAS BEEN REPRODUCED FROM THE ORDNANCE SURVEY BY PERMISSION OF ORDNANCE SURVEY OF THE CONTROLLER OF HIS MAJESTY'S STATIONERY OFFICE. © CROWN COPYRIGHT AND DATABASE RIGHTS [2026] ORDNANCE SURVEY AC0000808122.

Issue	Date	Remarks	Drawn	Checked	Approved
A	OCT 2026	FOR DCO SUBMISSION	JST	TF	BM

Title

THE NATIONAL GRID
(NORTH HUMBER TO HIGH MARNHAM) ORDER
ACCESS, RIGHTS OF WAY & PUBLIC RIGHTS OF NAVIGATION PLAN SERIES
REGULATION 5(2)(k)
SECTION E (SHEET 1 OF 15)

nationalgrid


Application Number: EN020034


National Grid Drawing Reference: NHHM-LSTC-ENG-PLN-0034

Scale	Sheet Size	Sheet	Issue
1:2,500	A0	SHEET 1 OF 15	A

COPYRIGHT: NOT TO BE REPRODUCED WITHOUT THE WRITTEN PERMISSION OF NATIONAL GRID ELECTRICITY TRANSMISSION PLC

THE NATIONAL GRID (NORTH HUMBER TO HIGH MARNHAM) ORDER
ACCESS, RIGHTS OF WAY & PUBLIC RIGHTS OF NAVIGATION PLAN SERIES
REGULATION 5(2)(k)
SECTION E (SHEET 2 OF 15)

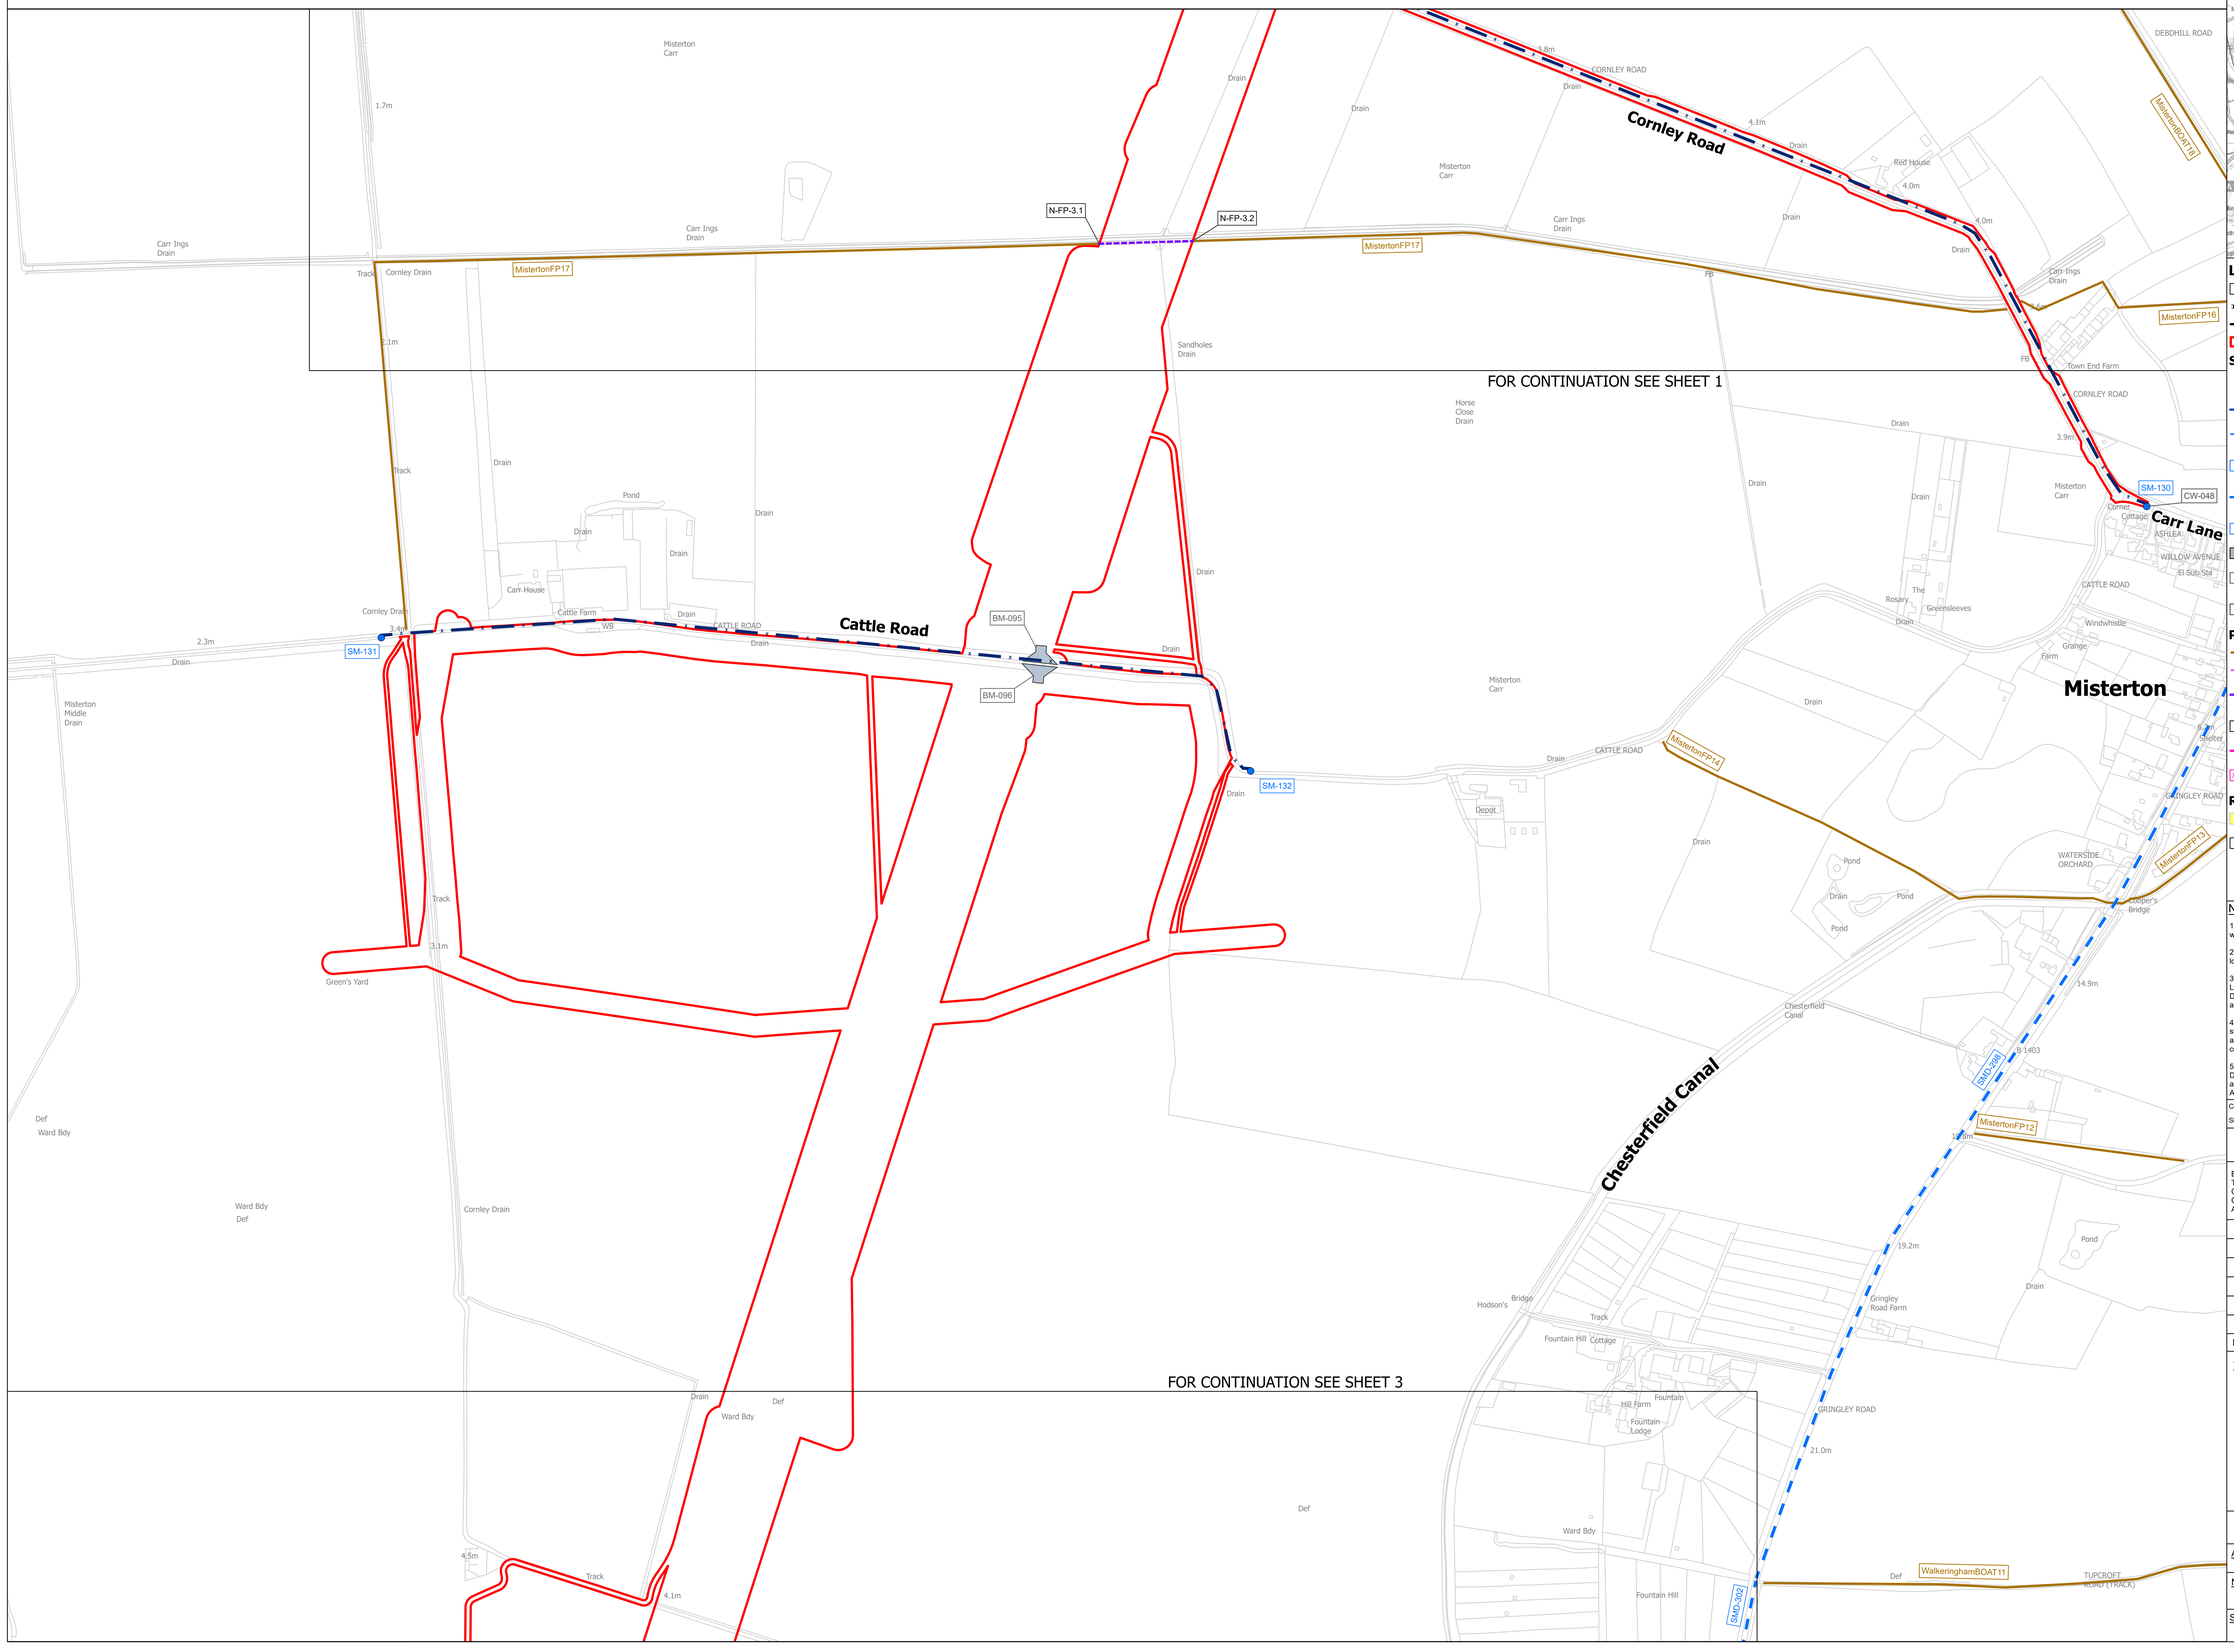

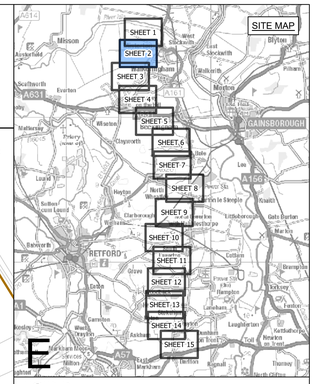

LEGEND

- SHEET INDEX CUTLINES
- ROUTE SECTION BOUNDARY
- LOCAL AUTHORITY BOUNDARY
- ORDER LIMITS

STREET WORKS

- STREET MANAGEMENT: START/END POINT OF TEMPORARY CLOSURE
- STREET MANAGEMENT: TEMPORARY CLOSURE
- STREET MANAGEMENT: TEMPORARY CLOSURE (MANAGED)
- SM-XXX EXAMPLE REFERENCE FOR TEMPORARY CLOSURE
- STREET MANAGEMENT: TEMPORARY DIVERSION
- SMD-XXX EXAMPLE REFERENCE FOR TEMPORARY DIVERSION
- INDICATIVE ACCESS POINT
- BM-XXX EXAMPLE REFERENCE FOR TEMPORARY SITE ACCESS POINT
- CW-XXX EXAMPLE REFERENCE FOR TEMPORARY ALTERATION OF STREET LAYOUT

PUBLIC RIGHTS OF WAY

- PUBLIC RIGHT OF WAY EXISTING
- PUBLIC RIGHT OF WAY TEMPORARY CLOSURE
- PUBLIC RIGHT OF WAY TEMPORARY CLOSURE (MANAGED)
- XX-XX-X-X EXAMPLE REFERENCE FOR PUBLIC RIGHT OF WAY
- PUBLIC RIGHT OF WAY TEMPORARY DIVERSION
- XX-XX-XXD1 EXAMPLE REFERENCE FOR TEMPORARY DIVERTED PUBLIC RIGHT OF WAY

RIGHTS OF NAVIGATION

- NAVIGATION CLOSURES
- NAVX EXAMPLE REFERENCE FOR NAVIGATION CLOSURES

Notes

1. This drawing is scaled at paper size A0, therefore any prints taken at smaller sizes will affect accuracy of the measurement units and should not be scaled against.
2. For additional detail on the plan suites, please refer to the 'Guide to the Plans' located in Volume 2 of the DCO Application.
3. These plans are indicative only and the Project will be located within the Order Limits. Due to the need for flexibility, National Grid will be applying for Limits of Deviation within the Order Limits and the Development Consent Order, within which any final alignment would be located.
4. The Birkhill Wood and High Marnham Substations, and associated Gantry structures do not form part of this Project. They have been shown for reference only, and are included in the Order Limits for access and to enable the overhead line connections to be constructed.
5. These plans should be read in conjunction with the following schedules of the Development Consent Order: Streets subject to street works, Streets subject to alteration of layout, Streets or Public Rights of Way to be Temporarily Closed and Access to Works.

Coordinate System: British National Grid

Sheet X Centroid Coordinate: 394430 Sheet Y Centroid Coordinate: 474966

0 50 100 150 200 250 Metres

BACKGROUND MAPPING INFORMATION HAS BEEN REPRODUCED FROM THE ORDNANCE SURVEY BY PERMISSION OF ORDNANCE SURVEY OF THE CONTROLLER OF HIS MAJESTY'S STATIONERY OFFICE. © CROWN COPYRIGHT AND DATABASE RIGHTS [2026] ORDNANCE SURVEY AC0000808122.

Issue	Date	Remarks	Drawn	Checked	Approved
A	OCT 2026	FOR DCO SUBMISSION	JST	TF	BM

Title

THE NATIONAL GRID
(NORTH HUMBER TO HIGH MARNHAM) ORDER
ACCESS, RIGHTS OF WAY & PUBLIC RIGHTS OF NAVIGATION PLAN SERIES
REGULATION 5(2)(k)
SECTION E (SHEET 2 OF 15)

nationalgrid


Application Number: EN020034


National Grid Drawing Reference: NHHM-LSTC-ENG-PLN-0034

Scale	Sheet Size	Sheet	Issue
1:2,500	A0	SHEET 2 OF 15	A

COPYRIGHT: NOT TO BE REPRODUCED WITHOUT THE WRITTEN PERMISSION OF NATIONAL GRID ELECTRICITY TRANSMISSION PLC

THE NATIONAL GRID (NORTH HUMBER TO HIGH MARNHAM) ORDER
ACCESS, RIGHTS OF WAY & PUBLIC RIGHTS OF NAVIGATION PLAN SERIES
REGULATION 5(2)(k)
SECTION E (SHEET 3 OF 15)

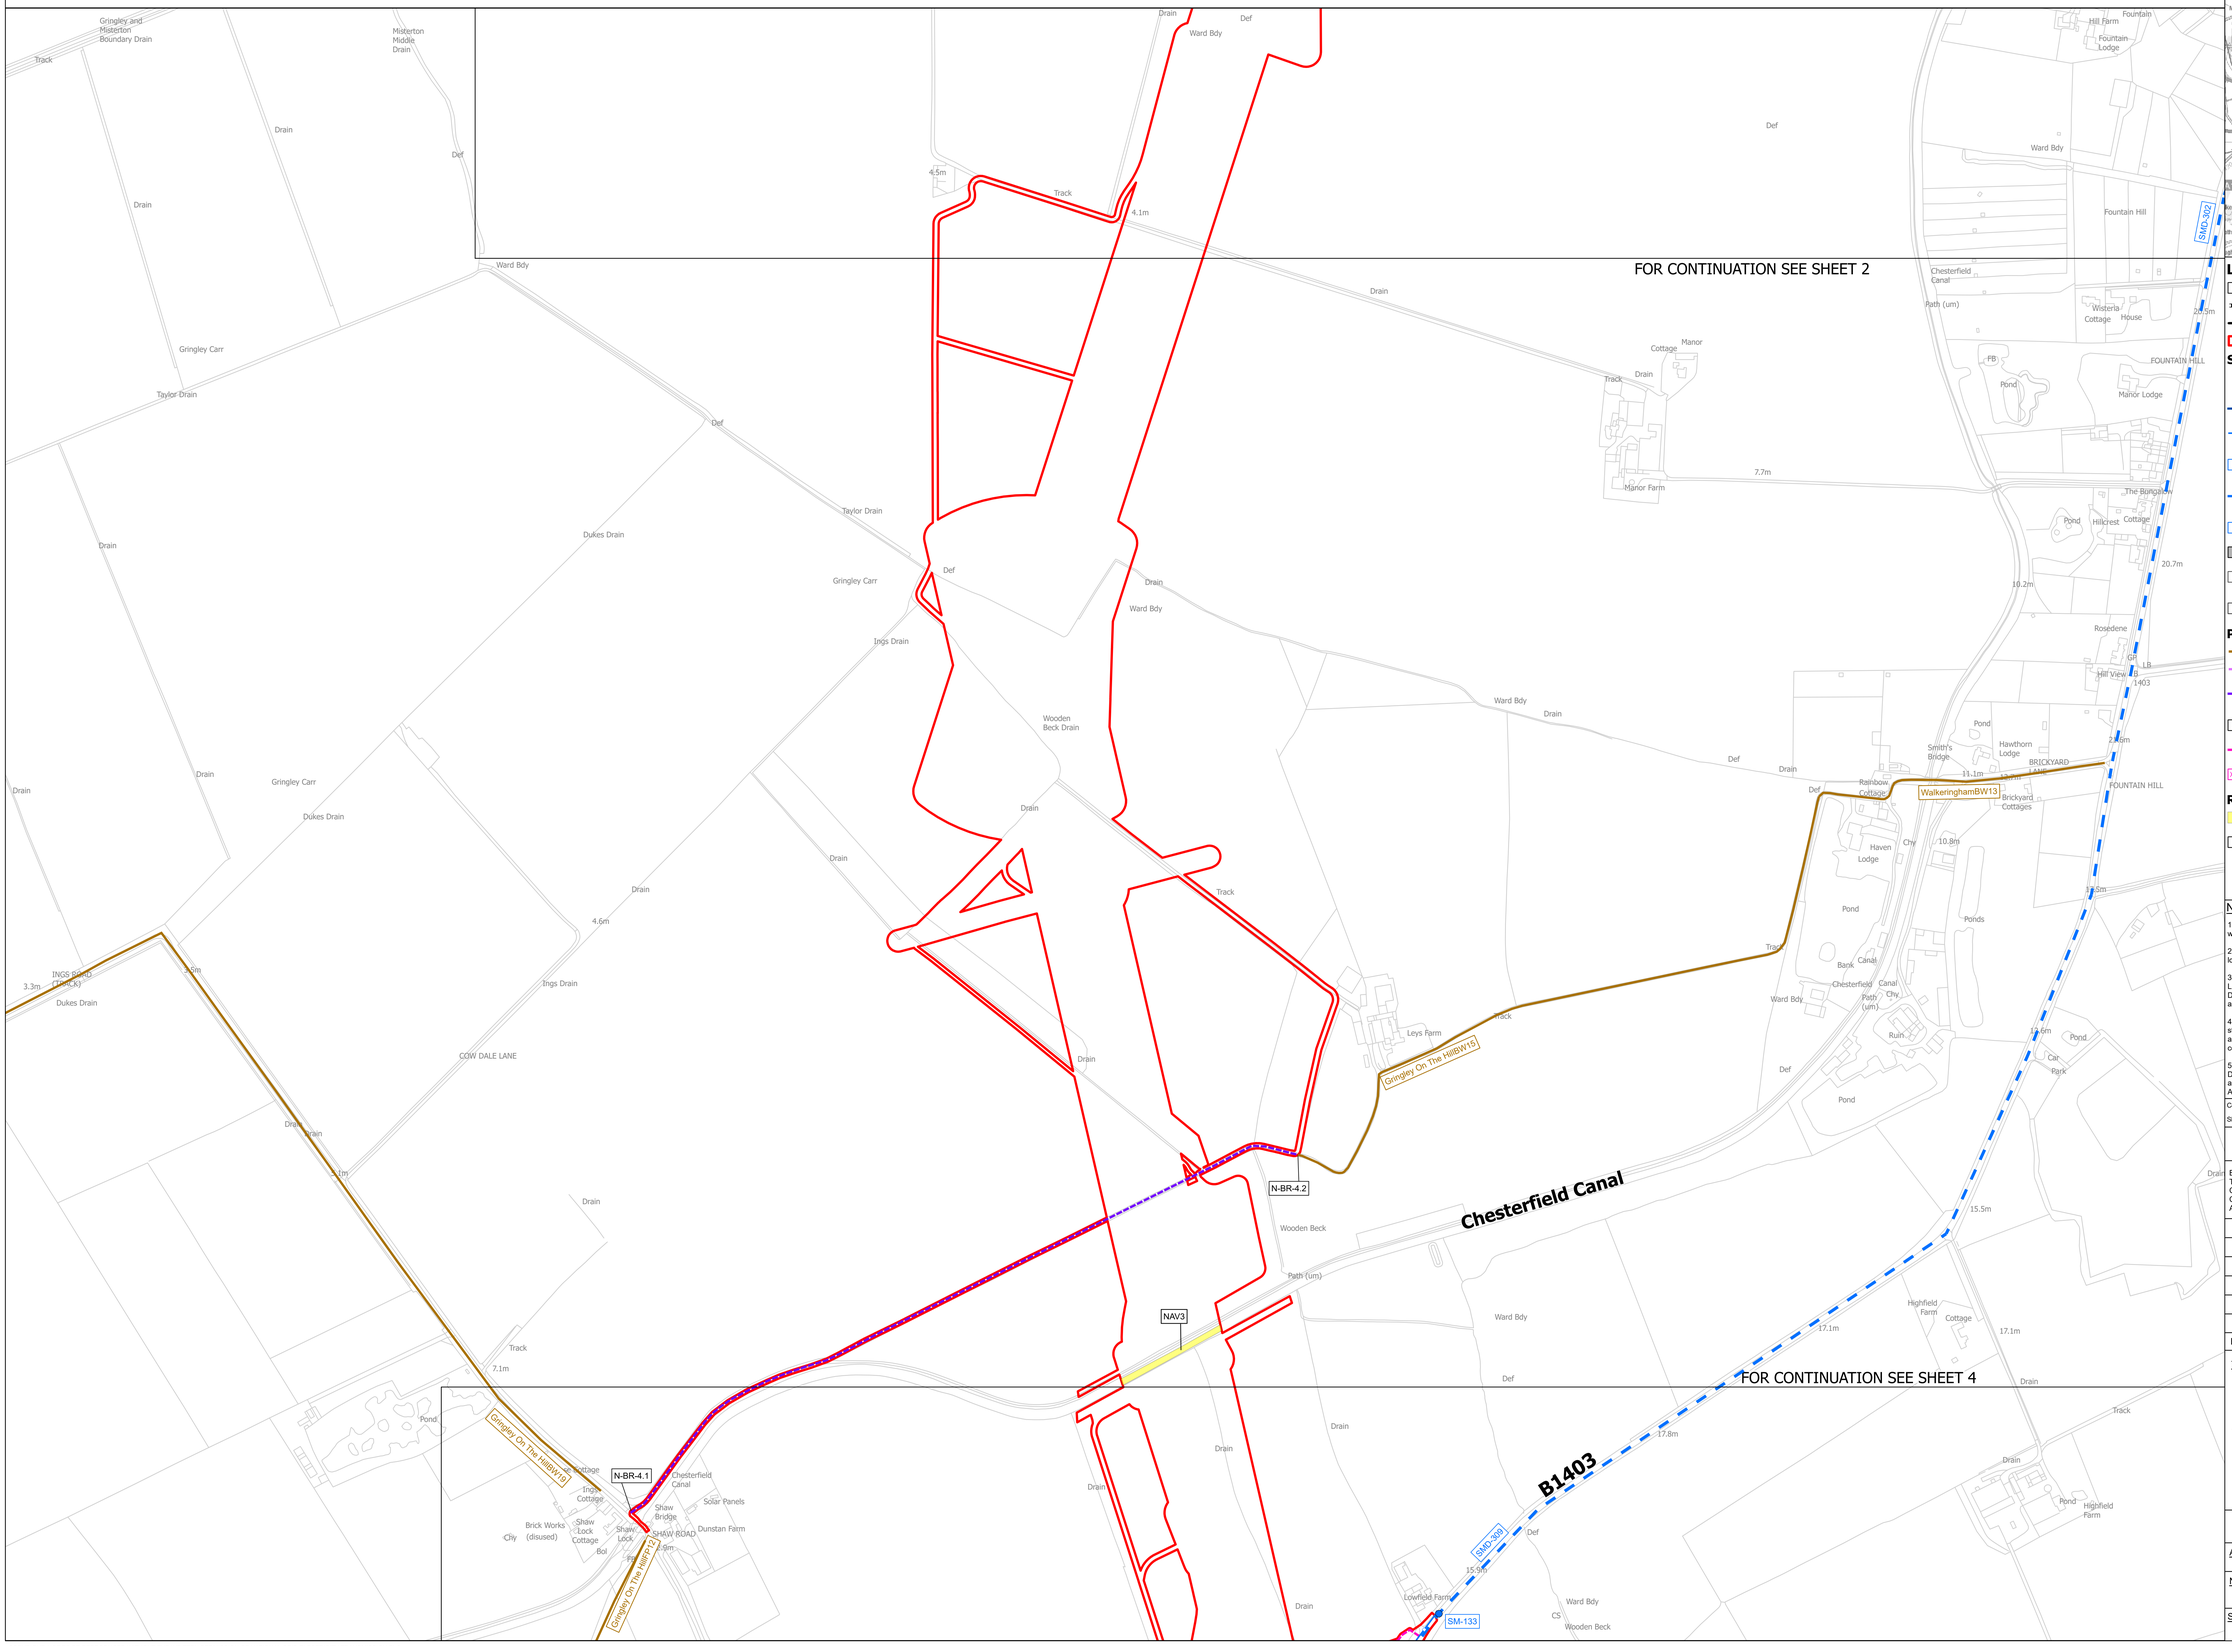

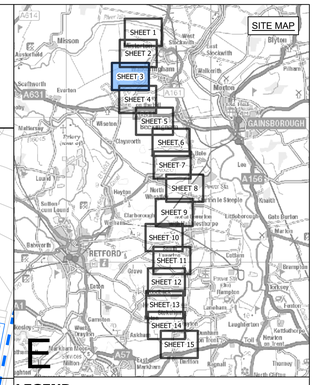

LEGEND

- SHEET INDEX CUTLINES
- ROUTE SECTION BOUNDARY
- LOCAL AUTHORITY BOUNDARY
- ORDER LIMITS

STREET WORKS

- STREET MANAGEMENT: START/END POINT OF TEMPORARY CLOSURE
- STREET MANAGEMENT: TEMPORARY CLOSURE
- STREET MANAGEMENT: TEMPORARY CLOSURE (MANAGED)
- SM-XXX — EXAMPLE REFERENCE FOR TEMPORARY CLOSURE
- STREET MANAGEMENT: TEMPORARY DIVERSION
- SMD-XXX — EXAMPLE REFERENCE FOR TEMPORARY DIVERSION
- INDICATIVE ACCESS POINT
- BM-XXX — EXAMPLE REFERENCE FOR TEMPORARY SITE ACCESS POINT
- CW-XXX — EXAMPLE REFERENCE FOR TEMPORARY ALTERATION OF STREET LAYOUT

PUBLIC RIGHTS OF WAY

- PUBLIC RIGHT OF WAY EXISTING
- PUBLIC RIGHT OF WAY TEMPORARY CLOSURE
- PUBLIC RIGHT OF WAY TEMPORARY CLOSURE (MANAGED)
- XX-XX-X.X — EXAMPLE REFERENCE FOR PUBLIC RIGHT OF WAY
- PUBLIC RIGHT OF WAY TEMPORARY DIVERSION
- XX-XX-XXD1 — EXAMPLE REFERENCE FOR TEMPORARY DIVERTED PUBLIC RIGHT OF WAY

RIGHTS OF NAVIGATION

- NAVIGATION CLOSURES
- NAVX — EXAMPLE REFERENCE FOR NAVIGATION CLOSURES

Notes

1. This drawing is scaled at paper size A0, therefore any prints taken at smaller sizes will affect accuracy of the measurement units and should not be scaled against.

2. For additional detail on the plan suites, please refer to the 'Guide to the Plans' located in Volume 2 of the DCO Application.

3. These plans are indicative only and the Project will be located within the Order Limits. Due to the need for flexibility, National Grid will be applying for Limits of Deviation within the Order Limits and the Development Consent Order, within which any final alignment would be located.

4. The Birkhill Wood and High Marnham Substations, and associated Gantry structures do not form part of this Project. They have been shown for reference only, and are included in the Order Limits for access and to enable the overhead line connections to be constructed.

5. These plans should be read in conjunction with the following schedules of the Development Consent Order: Streets subject to street works, Streets subject to alteration of layout, Streets or Public Rights of Way to be Temporarily Closed and Access to Works.

Coordinate System: British National Grid

Sheet X Centroid Coordinate: 392835 Sheet Y Centroid Coordinate: 474423

0 50 100 150 200 250 Metres

BACKGROUND MAPPING INFORMATION HAS BEEN REPRODUCED FROM THE ORDNANCE SURVEY BY PERMISSION OF ORDNANCE SURVEY OF THE CONTROLLER OF HIS MAJESTY'S STATIONERY OFFICE. © CROWN COPYRIGHT AND DATABASE RIGHTS [2026] ORDNANCE SURVEY AC0000808122.

Issue	Date	Remarks	Drawn	Checked	Approved
A	OCT 2026	FOR DCO SUBMISSION	JST	TF	BM

Title

THE NATIONAL GRID
(NORTH HUMBER TO HIGH MARNHAM) ORDER
ACCESS, RIGHTS OF WAY & PUBLIC RIGHTS OF NAVIGATION PLAN SERIES
REGULATION 5(2)(k)
SECTION E (SHEET 3 OF 15)

nationalgrid


Application Number: EN020034


National Grid Drawing Reference: NHHM-LSTC-ENG-PLN-0034

Scale	Sheet Size	Sheet	Issue
1:2,500	A0	SHEET 3 OF 15	A

COPYRIGHT: NOT TO BE REPRODUCED WITHOUT THE WRITTEN PERMISSION OF NATIONAL GRID ELECTRICITY TRANSMISSION PLC

THE NATIONAL GRID (NORTH HUMBER TO HIGH MARNHAM) ORDER
ACCESS, RIGHTS OF WAY & PUBLIC RIGHTS OF NAVIGATION PLAN SERIES
REGULATION 5(2)(k)
SECTION E (SHEET 4 OF 15)

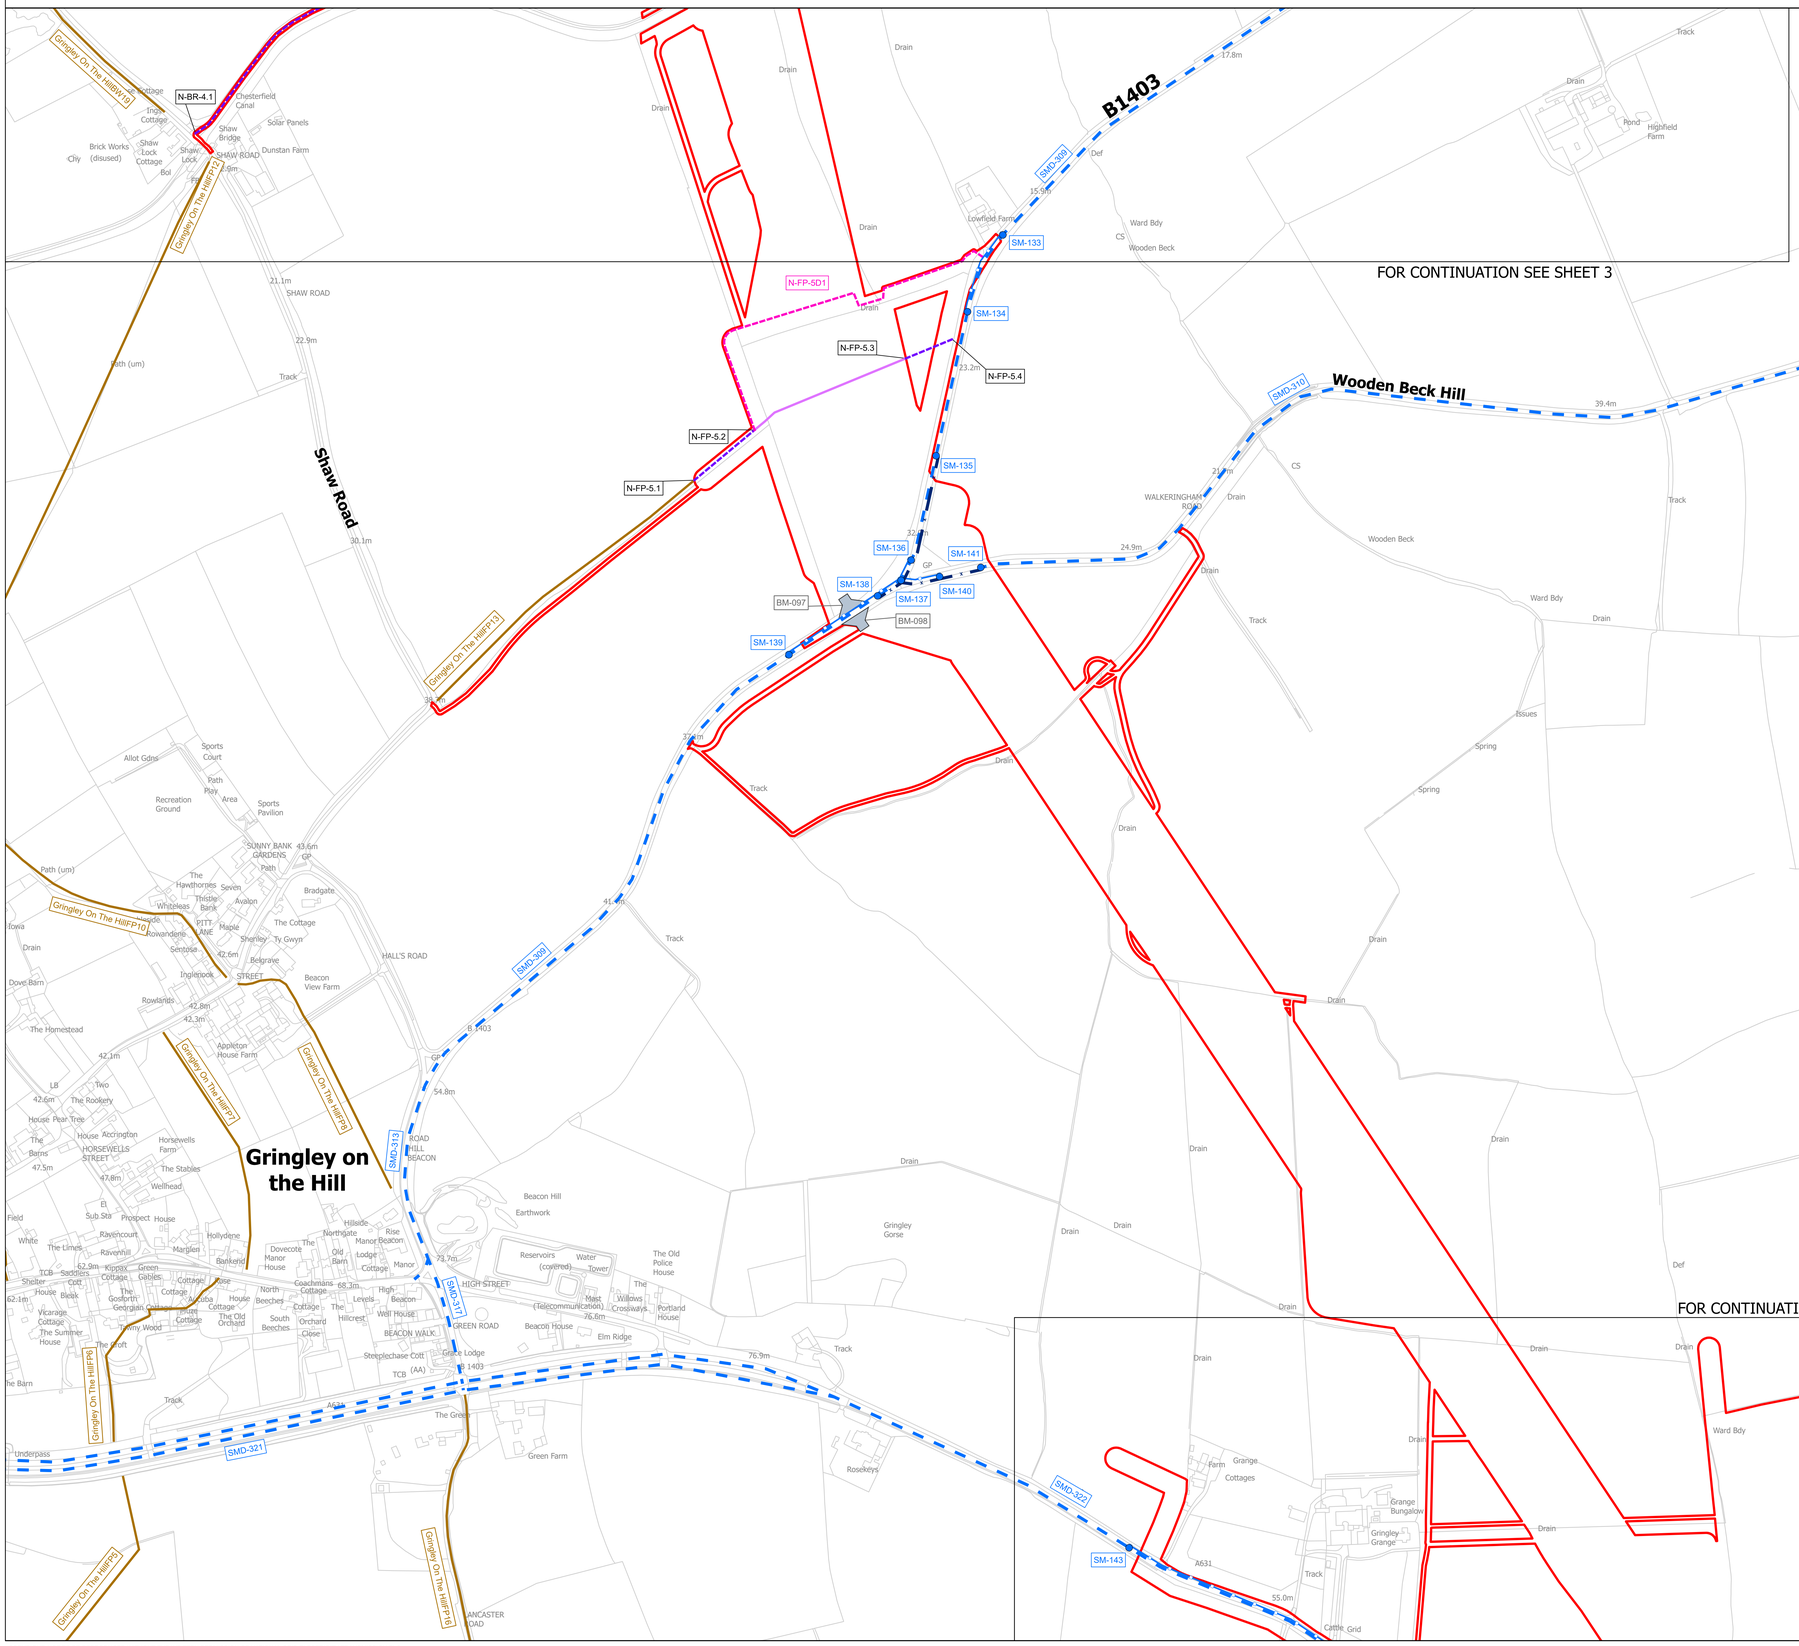

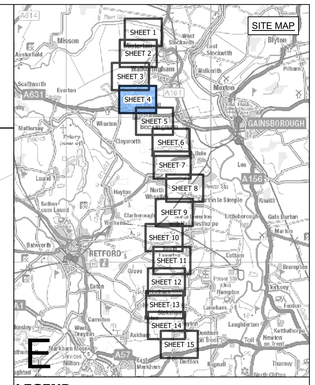

LEGEND

- SHEET INDEX CUTLINES
- ROUTE SECTION BOUNDARY
- LOCAL AUTHORITY BOUNDARY
- ORDER LIMITS

STREET WORKS

- STREET MANAGEMENT: START/END POINT OF TEMPORARY CLOSURE
- STREET MANAGEMENT: TEMPORARY CLOSURE
- STREET MANAGEMENT: TEMPORARY CLOSURE (MANAGED)
- SM-XXX — EXAMPLE REFERENCE FOR TEMPORARY CLOSURE
- STREET MANAGEMENT: TEMPORARY DIVERSION
- SMD-XXX — EXAMPLE REFERENCE FOR TEMPORARY DIVERSION
- INDICATIVE ACCESS POINT
- BM-XXX — EXAMPLE REFERENCE FOR TEMPORARY SITE ACCESS POINT
- CW-XXX — EXAMPLE REFERENCE FOR TEMPORARY ALTERATION OF STREET LAYOUT

PUBLIC RIGHTS OF WAY

- PUBLIC RIGHT OF WAY EXISTING
- PUBLIC RIGHT OF WAY TEMPORARY CLOSURE
- PUBLIC RIGHT OF WAY TEMPORARY CLOSURE (MANAGED)
- XX-XX-X.X — EXAMPLE REFERENCE FOR PUBLIC RIGHT OF WAY
- PUBLIC RIGHT OF WAY TEMPORARY DIVERSION
- XX-XX-XXD1 — EXAMPLE REFERENCE FOR TEMPORARY DIVERTED PUBLIC RIGHT OF WAY

RIGHTS OF NAVIGATION

- NAVIGATION CLOSURES
- NAVX — EXAMPLE REFERENCE FOR NAVIGATION CLOSURES

Notes

1. This drawing is scaled at paper size A0, therefore any prints taken at smaller sizes will affect accuracy of the measurement units and should not be scaled against.

2. For additional detail on the plan suites, please refer to the 'Guide to the Plans' located in Volume 2 of the DCO Application.

3. These plans are indicative only and the Project will be located within the Order Limits. Due to the need for flexibility, National Grid will be applying for Limits of Deviation within the Order Limits and the Development Consent Order, within which any final alignment would be located.

4. The Birkhill Wood and High Marnham Substations, and associated Gantry structures do not form part of this Project. They have been shown for reference only, and are included in the Order Limits for access and to enable the overhead line connections to be constructed.

5. These plans should be read in conjunction with the following schedules of the Development Consent Order: Streets subject to street works, Streets subject to alteration of layout, Streets or Public Rights of Way to be Temporarily Closed and Access to Works.

Coordinate System: British National Grid

Sheet X Centroid Coordinate: 391244 Sheet Y Centroid Coordinate: 474926

0 50 100 150 200 250 Metres

BACKGROUND MAPPING INFORMATION HAS BEEN REPRODUCED FROM THE ORDNANCE SURVEY BY PERMISSION OF ORDNANCE SURVEY OF THE CONTROLLER OF HIS MAJESTY'S STATIONERY OFFICE. © CROWN COPYRIGHT AND DATABASE RIGHTS [2026] ORDNANCE SURVEY AC0000808122.

Issue	Date	Remarks	Drawn	Checked	Approved
A	OCT 2026	FOR DCO SUBMISSION	JST	TF	BM

Title

THE NATIONAL GRID
(NORTH HUMBER TO HIGH MARNHAM) ORDER
ACCESS, RIGHTS OF WAY & PUBLIC RIGHTS OF NAVIGATION PLAN SERIES
REGULATION 5(2)(k)
SECTION E (SHEET 4 OF 15)

nationalgrid


Application Number: EN020034


National Grid Drawing Reference: NHHM-LSTC-ENG-PLN-0034

Scale	Sheet Size	Sheet	Issue
1:2,500	A0	SHEET 4 OF 15	A

COPYRIGHT: NOT TO BE REPRODUCED WITHOUT THE WRITTEN PERMISSION OF NATIONAL GRID ELECTRICITY TRANSMISSION PLC

THE NATIONAL GRID (NORTH HUMBER TO HIGH MARNHAM) ORDER
ACCESS, RIGHTS OF WAY & PUBLIC RIGHTS OF NAVIGATION PLAN SERIES
REGULATION 5(2)(k)
SECTION E (SHEET 5 OF 15)

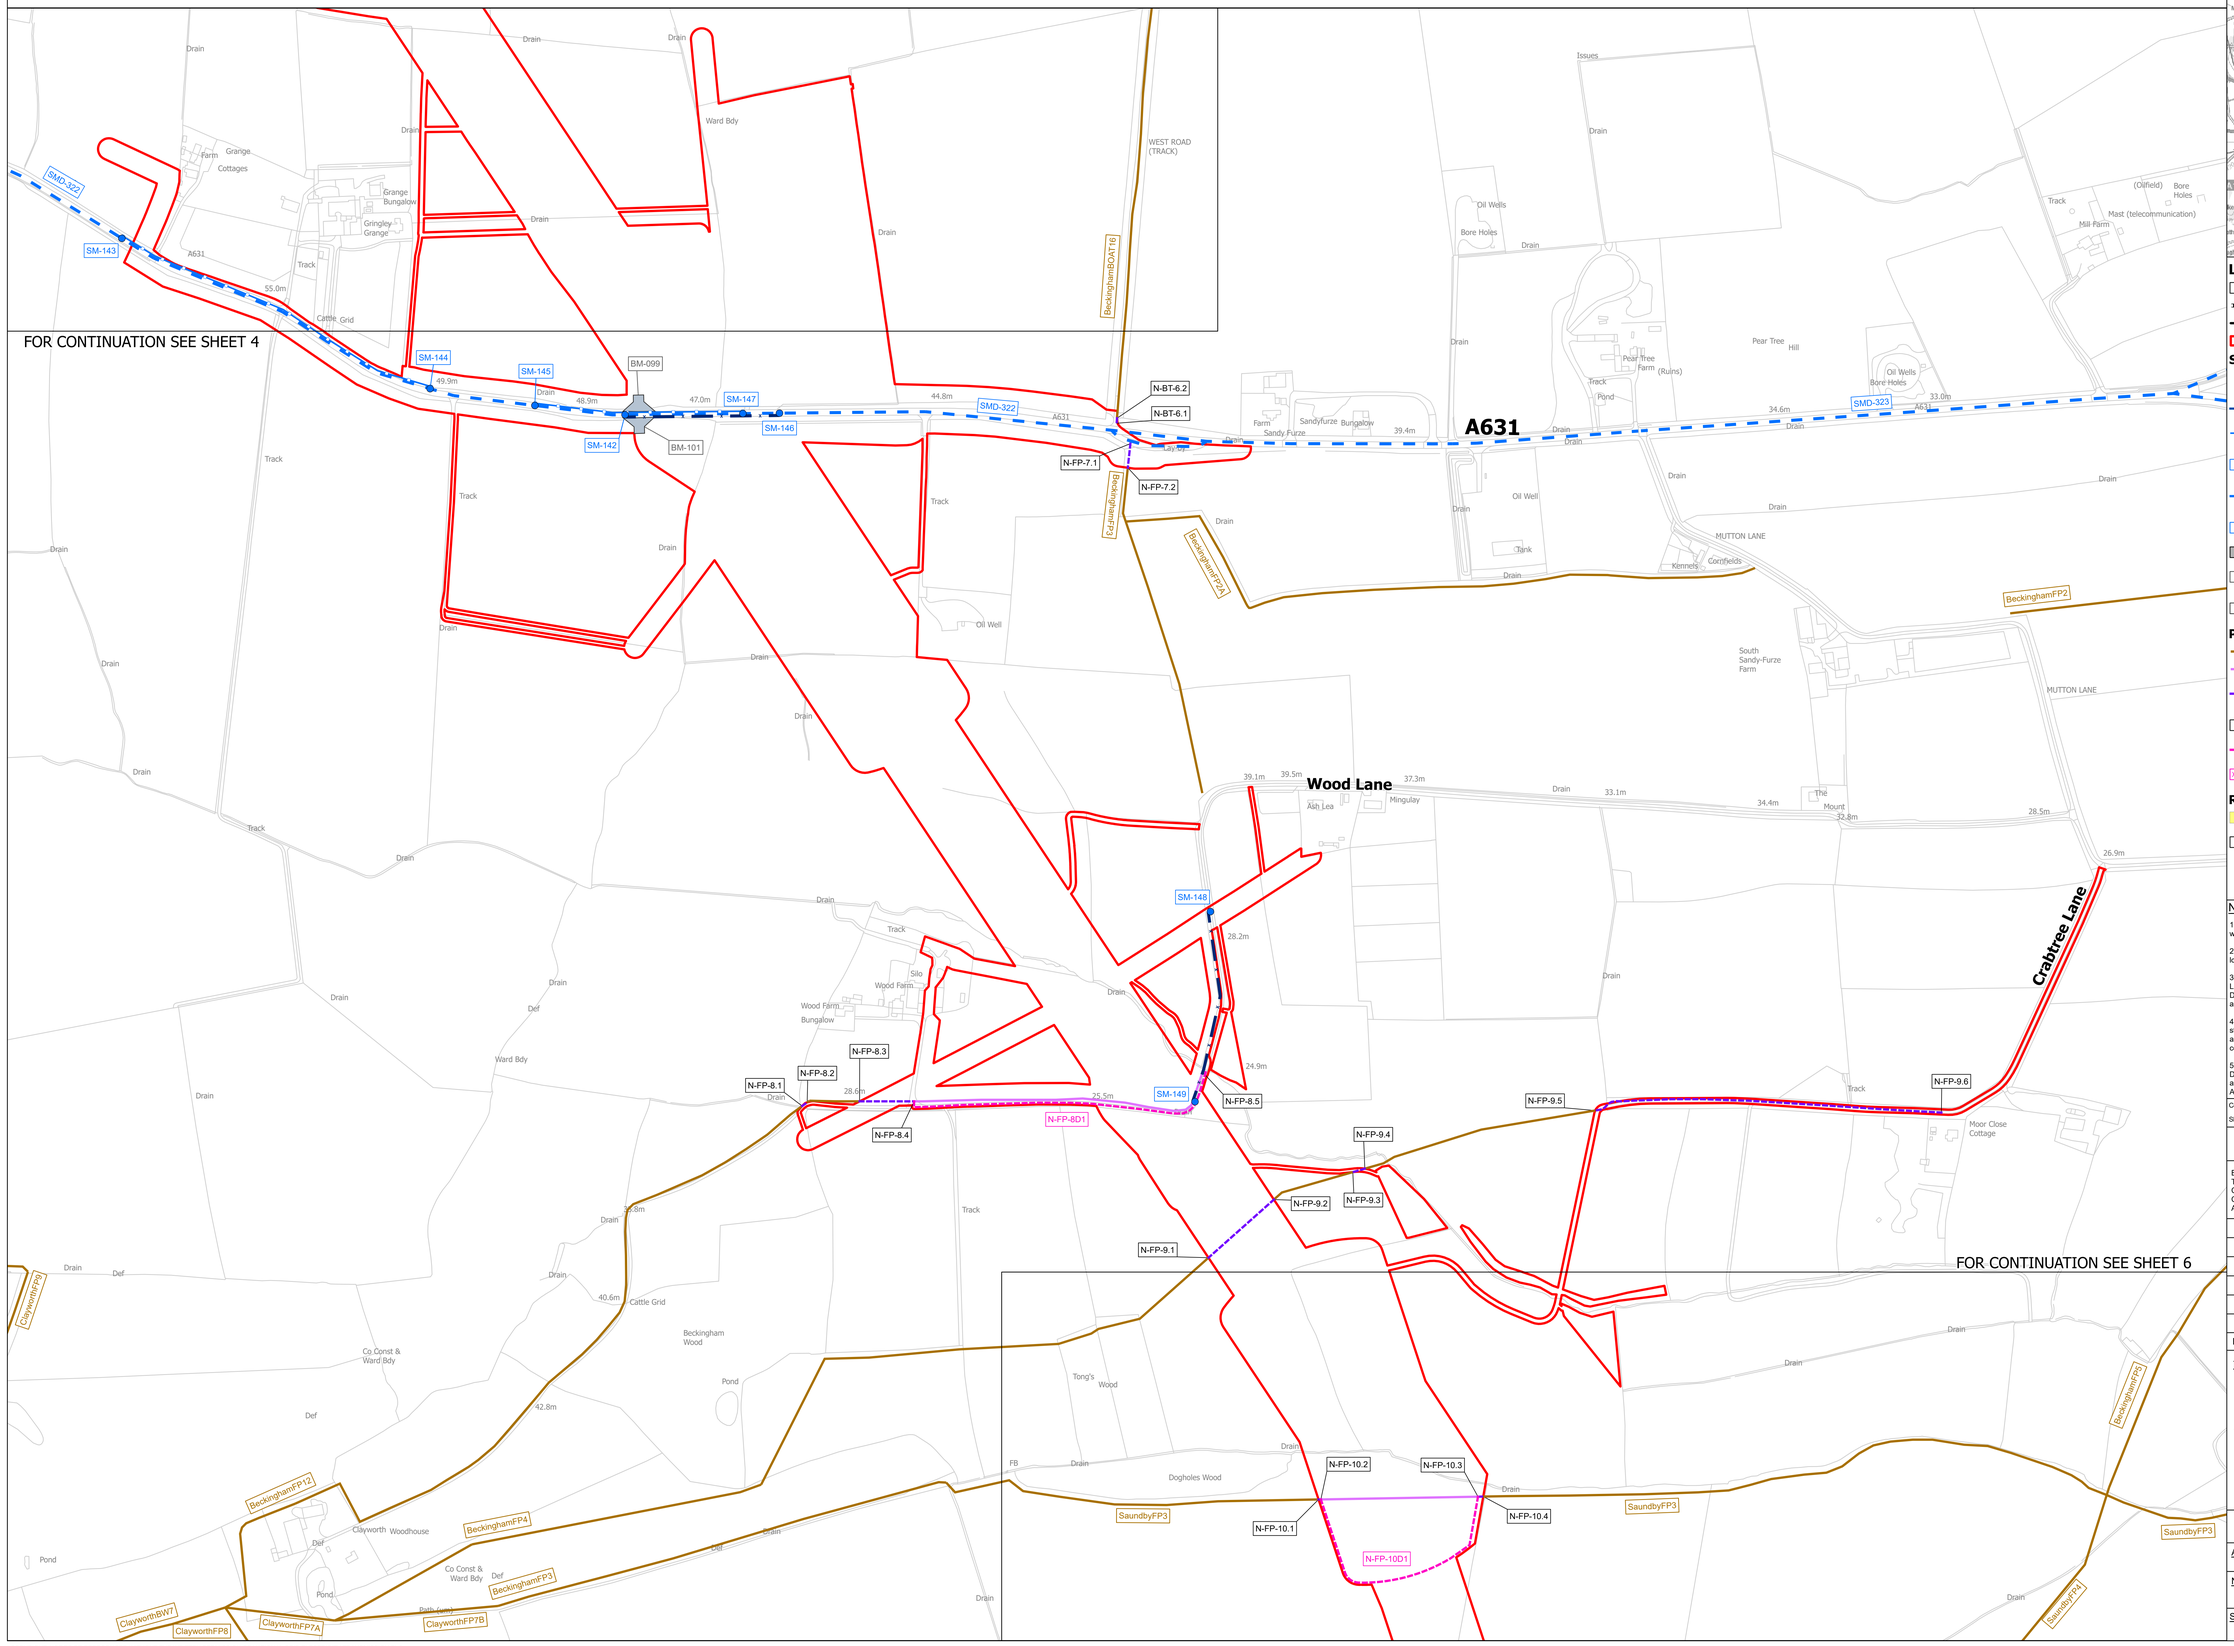

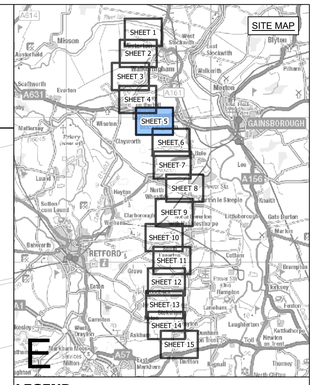

LEGEND

- SHEET INDEX CUTLINES
- ROUTE SECTION BOUNDARY
- LOCAL AUTHORITY BOUNDARY
- ORDER LIMITS

STREET WORKS

- STREET MANAGEMENT: START/END POINT OF TEMPORARY CLOSURE
- STREET MANAGEMENT: TEMPORARY CLOSURE
- STREET MANAGEMENT: TEMPORARY CLOSURE (MANAGED)
- SM-XXX EXAMPLE REFERENCE FOR TEMPORARY CLOSURE
- STREET MANAGEMENT: TEMPORARY DIVERSION
- SMD-XXX EXAMPLE REFERENCE FOR TEMPORARY DIVERSION
- INDICATIVE ACCESS POINT
- BM-XXX EXAMPLE REFERENCE FOR TEMPORARY SITE ACCESS POINT
- CW-XXX EXAMPLE REFERENCE FOR TEMPORARY ALTERATION OF STREET LAYOUT

PUBLIC RIGHTS OF WAY

- PUBLIC RIGHT OF WAY EXISTING
- PUBLIC RIGHT OF WAY TEMPORARY CLOSURE
- PUBLIC RIGHT OF WAY TEMPORARY CLOSURE (MANAGED)
- XX-XX-X.X EXAMPLE REFERENCE FOR PUBLIC RIGHT OF WAY
- PUBLIC RIGHT OF WAY TEMPORARY DIVERSION
- XX-XX-XXD1 EXAMPLE REFERENCE FOR TEMPORARY DIVERTED PUBLIC RIGHT OF WAY

RIGHTS OF NAVIGATION

- NAVIGATION CLOSURES
- NAVX EXAMPLE REFERENCE FOR NAVIGATION CLOSURES

Notes

1. This drawing is scaled at paper size A0, therefore any prints taken at smaller sizes will affect accuracy of the measurement units and should not be scaled against.

2. For additional detail on the plan suites, please refer to the 'Guide to the Plans' located in Volume 2 of the DCO Application.

3. These plans are indicative only and the Project will be located within the Order Limits. Due to the need for flexibility, National Grid will be applying for Limits of Deviation within the Order Limits and the Development Consent Order, within which any final alignment would be located.

4. The Birkhill Wood and High Marnham Substations, and associated Gantry structures do not form part of this Project. They have been shown for reference only, and are included in the Order Limits for access and to enable the overhead line connections to be constructed.

5. These plans should be read in conjunction with the following schedules of the Development Consent Order: Streets subject to street works, Streets subject to alteration of layout, Streets or Public Rights of Way to be Temporarily Closed and Access to Works.

Coordinate System: British National Grid

Sheet X Centroid Coordinate: 389733 Sheet Y Centroid Coordinate: 476091

0 50 100 150 200 250 Metres

BACKGROUND MAPPING INFORMATION HAS BEEN REPRODUCED FROM THE ORDNANCE SURVEY BY PERMISSION OF ORDNANCE SURVEY OF THE CONTROLLER OF HIS MAJESTY'S STATIONERY OFFICE. © CROWN COPYRIGHT AND DATABASE RIGHTS [2026] ORDNANCE SURVEY AC0000808122.

Issue	Date	Remarks	Drawn	Checked	Approved
A	OCT 2026	FOR DCO SUBMISSION	JST	TF	BM

Title

THE NATIONAL GRID
(NORTH HUMBER TO HIGH MARNHAM) ORDER
ACCESS, RIGHTS OF WAY & PUBLIC RIGHTS OF NAVIGATION PLAN SERIES
REGULATION 5(2)(k)
SECTION E (SHEET 5 OF 15)

nationalgrid


Application Number: EN020034

National Grid Drawing Reference: NHHM-LSTC-ENG-PLN-0034


Scale	Sheet Size	Sheet	Issue
1:2,500	A0	SHEET 5 OF 15	A

COPYRIGHT: NOT TO BE REPRODUCED WITHOUT THE WRITTEN PERMISSION OF NATIONAL GRID ELECTRICITY TRANSMISSION PLC


THE NATIONAL GRID (NORTH HUMBER TO HIGH MARNHAM) ORDER
ACCESS, RIGHTS OF WAY & PUBLIC RIGHTS OF NAVIGATION PLAN SERIES
REGULATION 5(2)(k)
SECTION E (SHEET 6 OF 15)

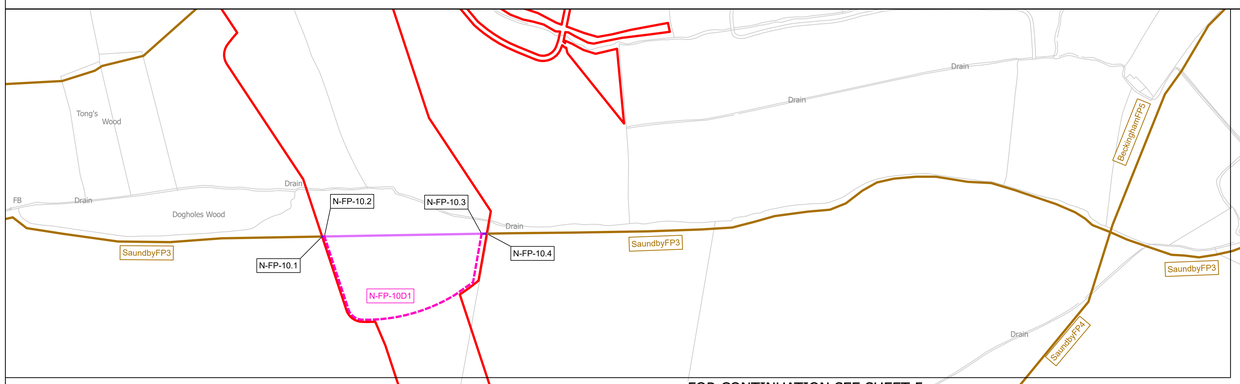

FOR CONTINUATION SEE SHEET 5

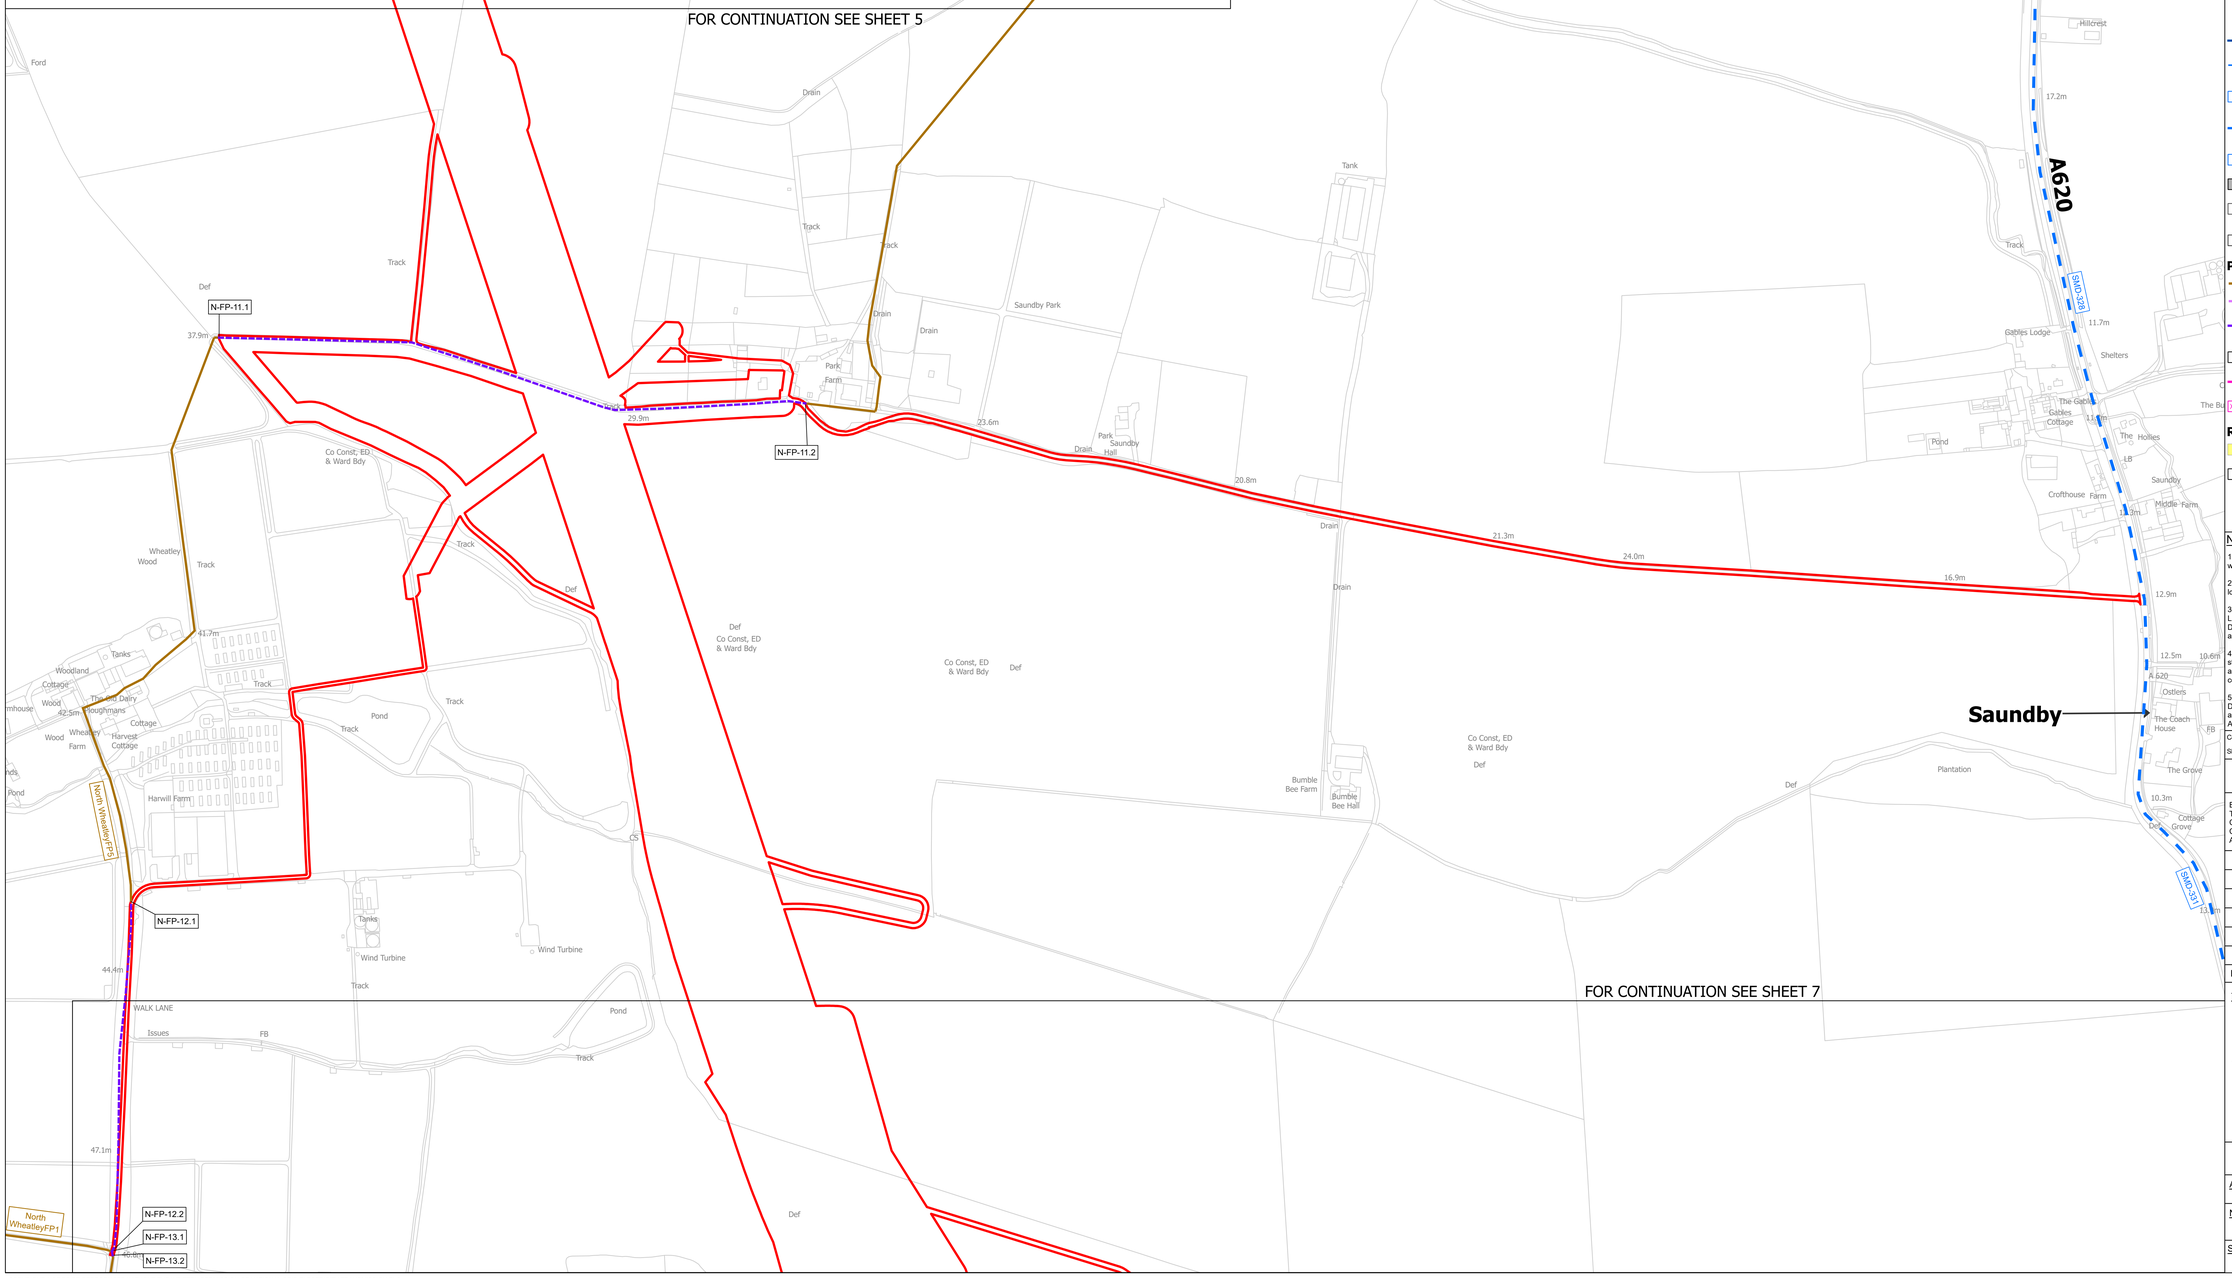

FOR CONTINUATION SEE SHEET 7

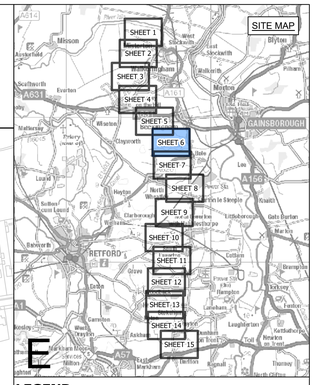

LEGEND

- SHEET INDEX CUTLINES
- ROUTE SECTION BOUNDARY
- LOCAL AUTHORITY BOUNDARY
- ORDER LIMITS

STREET WORKS

- STREET MANAGEMENT: START/END POINT OF TEMPORARY CLOSURE
- STREET MANAGEMENT: TEMPORARY CLOSURE
- STREET MANAGEMENT: TEMPORARY CLOSURE (MANAGED)
- SM-XXX — EXAMPLE REFERENCE FOR TEMPORARY CLOSURE
- STREET MANAGEMENT: TEMPORARY DIVERSION
- SMD-XXX — EXAMPLE REFERENCE FOR TEMPORARY DIVERSION
- INDICATIVE ACCESS POINT
- BM-XXX — EXAMPLE REFERENCE FOR TEMPORARY SITE ACCESS POINT
- CW-XXX — EXAMPLE REFERENCE FOR TEMPORARY ALTERATION OF STREET LAYOUT

PUBLIC RIGHTS OF WAY

- PUBLIC RIGHT OF WAY EXISTING
- PUBLIC RIGHT OF WAY TEMPORARY CLOSURE
- PUBLIC RIGHT OF WAY TEMPORARY CLOSURE (MANAGED)
- XX-XX-X-X — EXAMPLE REFERENCE FOR PUBLIC RIGHT OF WAY
- PUBLIC RIGHT OF WAY TEMPORARY DIVERSION
- XX-XX-XXD1 — EXAMPLE REFERENCE FOR TEMPORARY DIVERTED PUBLIC RIGHT OF WAY

RIGHTS OF NAVIGATION

- NAVIGATION CLOSURES
- NAVX — EXAMPLE REFERENCE FOR NAVIGATION CLOSURES

Notes

1. This drawing is scaled at paper size A0, therefore any prints taken at smaller sizes will affect accuracy of the measurement units and should not be scaled against.
2. For additional detail on the plan suites, please refer to the 'Guide to the Plans' located in Volume 2 of the DCO Application.
3. These plans are indicative only and the Project will be located within the Order Limits. Due to the need for flexibility, National Grid will be applying for Limits of Deviation within the Order Limits and the Development Consent Order, within which any final alignment would be located.
4. The Birkhill Wood and High Marnham Substations, and associated Gantry structures do not form part of this Project. They have been shown for reference only, and are included in the Order Limits for access and to enable the overhead line connections to be constructed.
5. These plans should be read in conjunction with the following schedules of the Development Consent Order: Streets subject to street works, Streets subject to alteration of layout, Streets or Public Rights of Way to be Temporarily Closed and Access to Works.

Coordinate System: British National Grid

Sheet X Centroid Coordinate: 388274 Sheet Y Centroid Coordinate: 477239

0 50 100 150 200 250 Metres

BACKGROUND MAPPING INFORMATION HAS BEEN REPRODUCED FROM THE ORDNANCE SURVEY BY PERMISSION OF ORDNANCE SURVEY OF THE CONTROLLER OF HIS MAJESTYS STATIONERY OFFICE. © CROWN COPYRIGHT AND DATABASE RIGHTS [2026] ORDNANCE SURVEY AC0000808122.

Issue	Date	Remarks	Drawn	Checked	Approved
A	OCT 2026	FOR DCO SUBMISSION	JST	TF	BM

Title

THE NATIONAL GRID
(NORTH HUMBER TO HIGH MARNHAM) ORDER
ACCESS, RIGHTS OF WAY & PUBLIC RIGHTS OF NAVIGATION PLAN SERIES
REGULATION 5(2)(k)
SECTION E (SHEET 6 OF 15)

nationalgrid


Application Number: EN020034


National Grid Drawing Reference: NHHM-LSTC-ENG-PLN-0034

Scale	Sheet Size	Sheet	Issue
1:2,500	A0	SHEET 6 OF 15	A

COPYRIGHT: NOT TO BE REPRODUCED WITHOUT THE WRITTEN PERMISSION OF NATIONAL GRID ELECTRICITY TRANSMISSION PLC

THE NATIONAL GRID (NORTH HUMBER TO HIGH MARNHAM) ORDER
ACCESS, RIGHTS OF WAY & PUBLIC RIGHTS OF NAVIGATION PLAN SERIES
REGULATION 5(2)(k)
SECTION E (SHEET 7 OF 15)

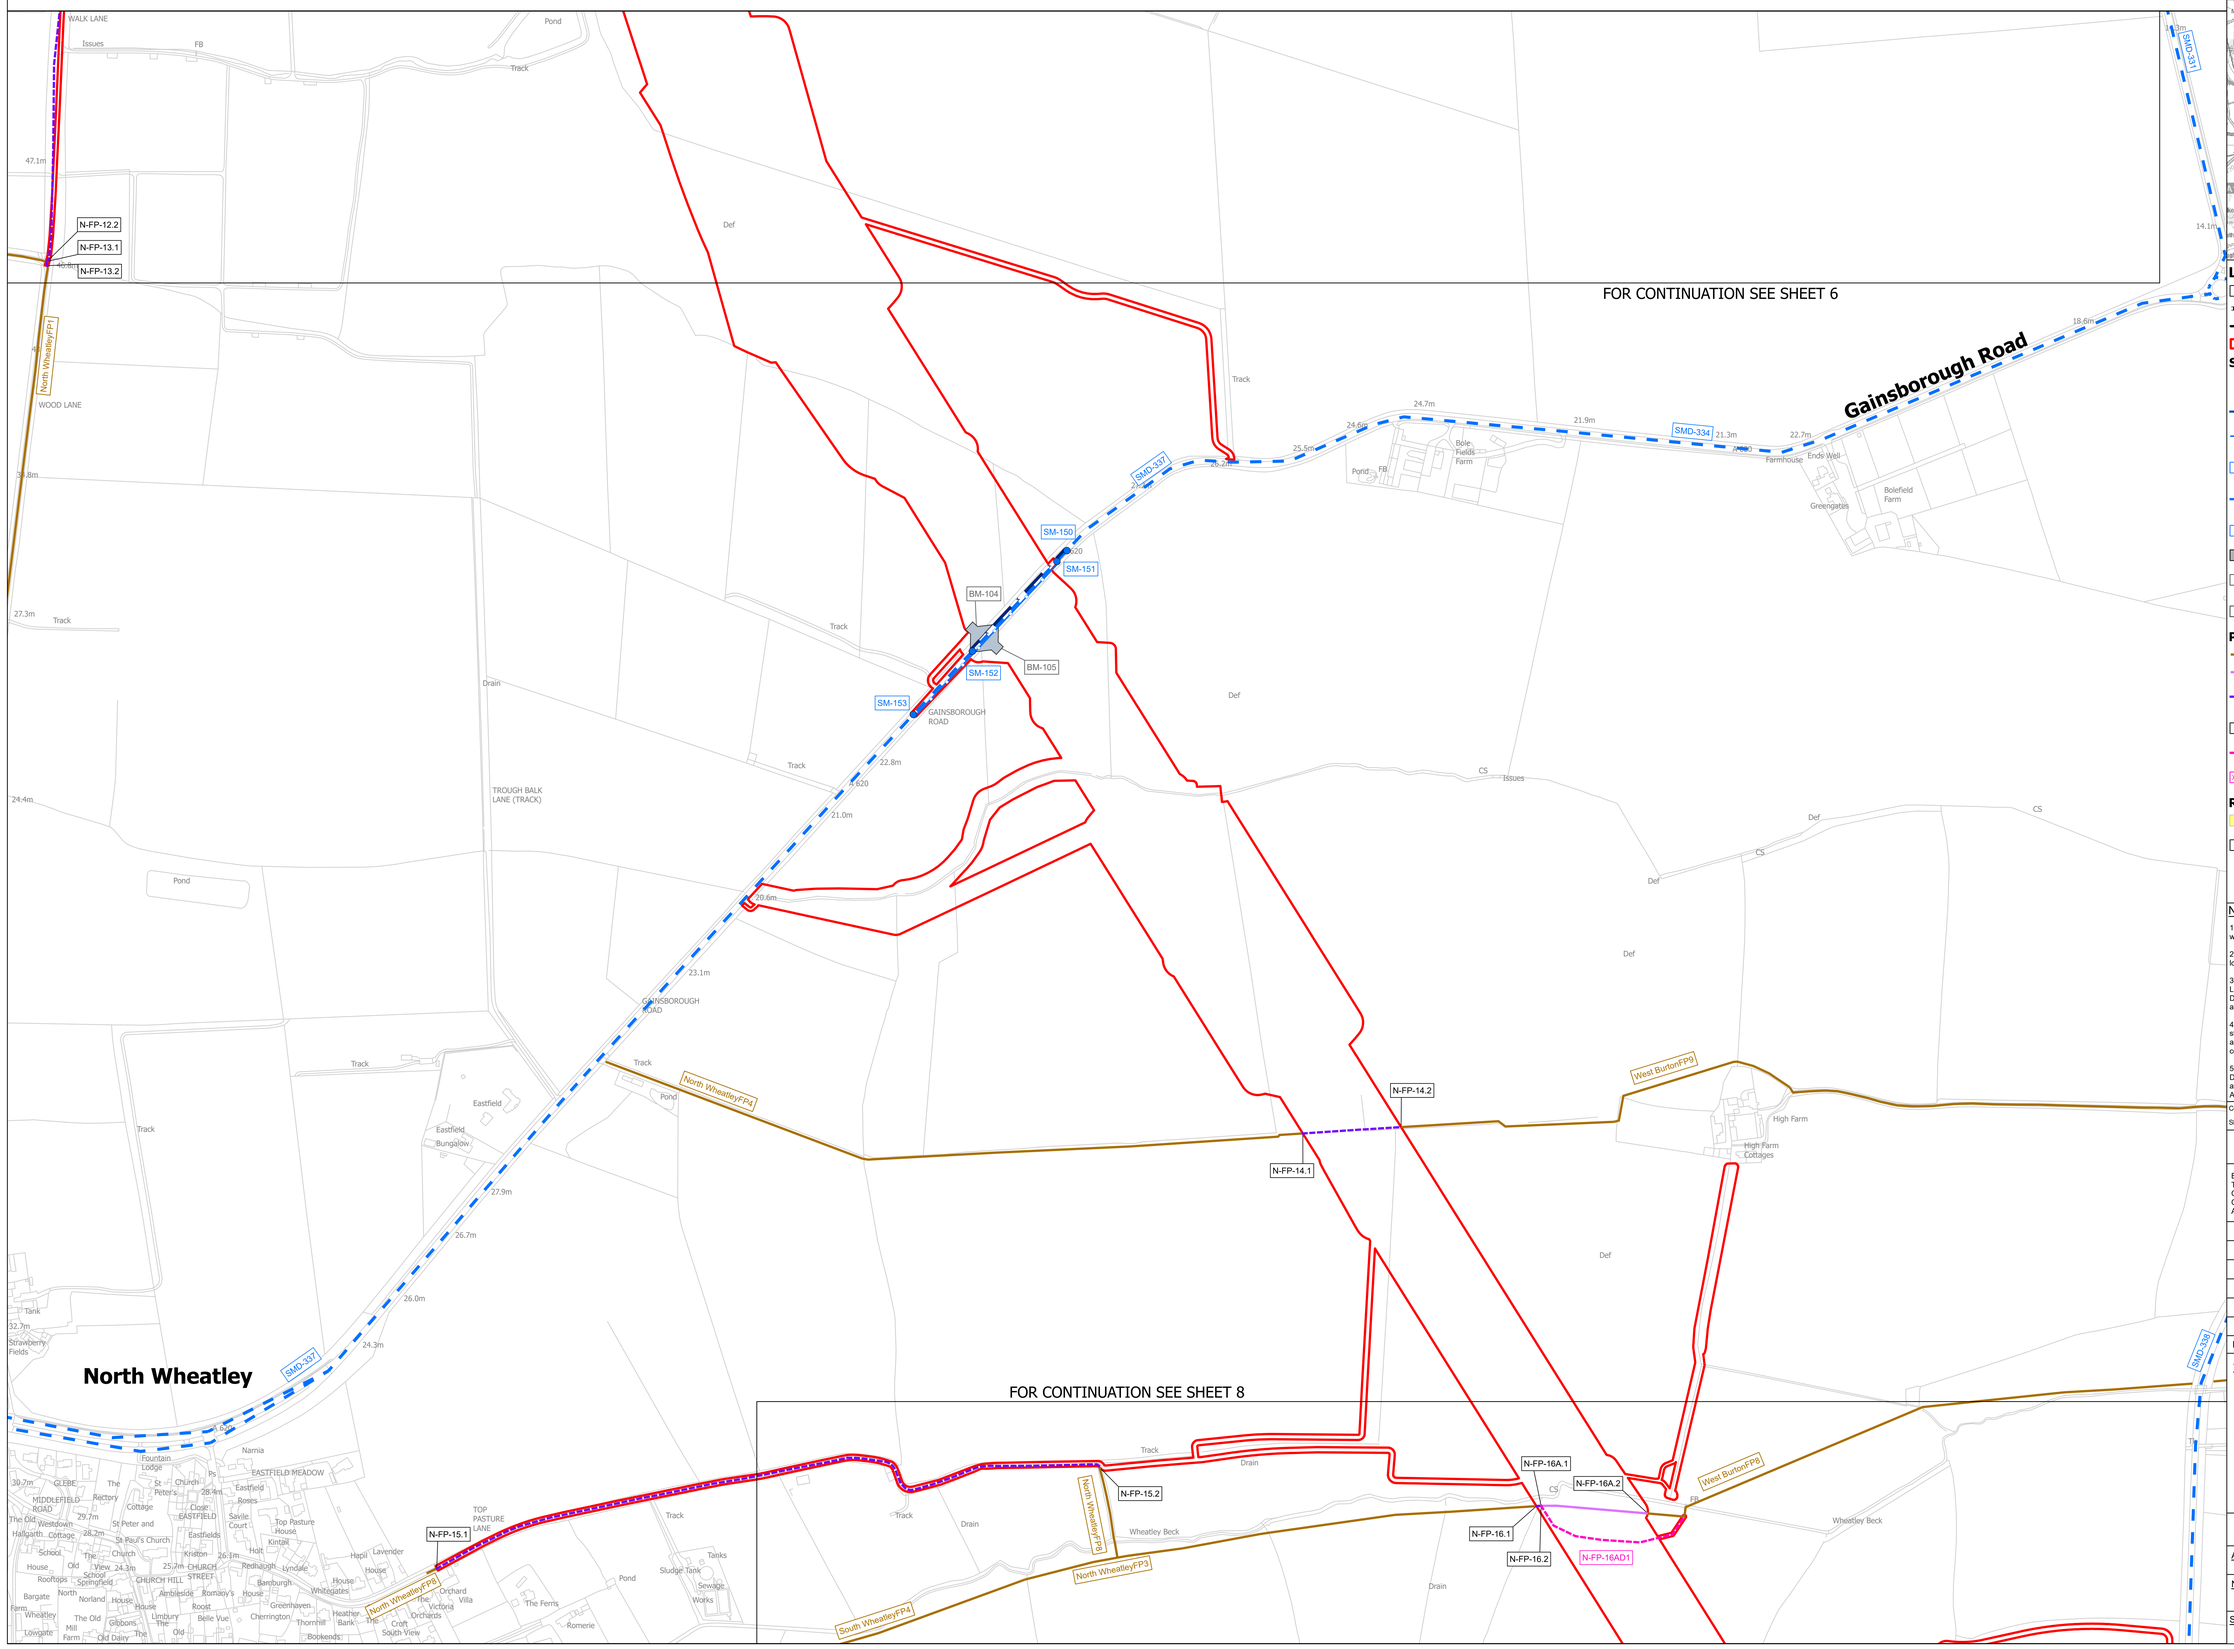

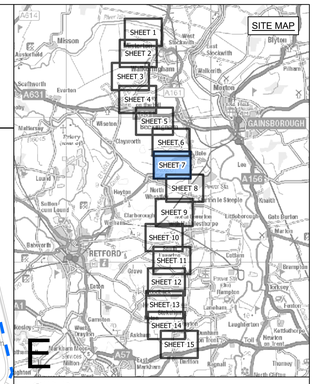

LEGEND

- SHEET INDEX CUTLINES
- ROUTE SECTION BOUNDARY
- LOCAL AUTHORITY BOUNDARY
- ORDER LIMITS

STREET WORKS

- STREET MANAGEMENT: START/END POINT OF TEMPORARY CLOSURE
- STREET MANAGEMENT: TEMPORARY CLOSURE
- STREET MANAGEMENT: TEMPORARY CLOSURE (MANAGED)
- SM-XXX — EXAMPLE REFERENCE FOR TEMPORARY CLOSURE
- STREET MANAGEMENT: TEMPORARY DIVERSION
- SMD-XXX — EXAMPLE REFERENCE FOR TEMPORARY DIVERSION
- INDICATIVE ACCESS POINT
- BM-XXX — EXAMPLE REFERENCE FOR TEMPORARY SITE ACCESS POINT
- CW-XXX — EXAMPLE REFERENCE FOR TEMPORARY ALTERATION OF STREET LAYOUT

PUBLIC RIGHTS OF WAY

- PUBLIC RIGHT OF WAY EXISTING
- PUBLIC RIGHT OF WAY TEMPORARY CLOSURE
- PUBLIC RIGHT OF WAY TEMPORARY CLOSURE (MANAGED)
- XX-XX-X.X — EXAMPLE REFERENCE FOR PUBLIC RIGHT OF WAY
- PUBLIC RIGHT OF WAY TEMPORARY DIVERSION
- XX-XX-XXD1 — EXAMPLE REFERENCE FOR TEMPORARY DIVERTED PUBLIC RIGHT OF WAY

RIGHTS OF NAVIGATION

- NAVIGATION CLOSURES
- NAVX — EXAMPLE REFERENCE FOR NAVIGATION CLOSURES

Notes

1. This drawing is scaled at paper size A0, therefore any prints taken at smaller sizes will affect accuracy of the measurement units and should not be scaled against.

2. For additional detail on the plan suites, please refer to the 'Guide to the Plans' located in Volume 2 of the DCO Application.

3. These plans are indicative only and the Project will be located within the Order Limits. Due to the need for flexibility, National Grid will be applying for Limits of Deviation within the Order Limits and the Development Consent Order, within which any final alignment would be located.

4. The Birkhill Wood and High Marnham Substations, and associated Gantry structures do not form part of this Project. They have been shown for reference only, and are included in the Order Limits for access and to enable the overhead line connections to be constructed.

5. These plans should be read in conjunction with the following schedules of the Development Consent Order: Streets subject to street works, Streets subject to alteration of layout, Streets or Public Rights of Way to be Temporarily Closed and Access to Works.

Coordinate System: British National Grid

Sheet X Centroid Coordinate: 386704 Sheet Y Centroid Coordinate: 477316

0 50 100 150 200 250 Metres

BACKGROUND MAPPING INFORMATION HAS BEEN REPRODUCED FROM THE ORDNANCE SURVEY BY PERMISSION OF ORDNANCE SURVEY OF THE CONTROLLER OF HIS MAJESTY'S STATIONERY OFFICE. © CROWN COPYRIGHT AND DATABASE RIGHTS [2026] ORDNANCE SURVEY AC0000808122.

Issue	Date	Remarks	Drawn	Checked	Approved
A	OCT 2026	FOR DCO SUBMISSION	JST	TF	BM

Title

THE NATIONAL GRID
(NORTH HUMBER TO HIGH MARNHAM) ORDER
ACCESS, RIGHTS OF WAY & PUBLIC RIGHTS OF NAVIGATION PLAN SERIES
REGULATION 5(2)(k)
SECTION E (SHEET 7 OF 15)

nationalgrid


Application Number: EN020034


National Grid Drawing Reference: NHHM-LSTC-ENG-PLN-0034

Scale	Sheet Size	Sheet	Issue
1:2,500	A0	SHEET 7 OF 15	A

COPYRIGHT: NOT TO BE REPRODUCED WITHOUT THE WRITTEN PERMISSION OF NATIONAL GRID ELECTRICITY TRANSMISSION PLC

THE NATIONAL GRID (NORTH HUMBER TO HIGH MARNHAM) ORDER
ACCESS, RIGHTS OF WAY & PUBLIC RIGHTS OF NAVIGATION PLAN SERIES
REGULATION 5(2)(k)
SECTION E (SHEET 8 OF 15)

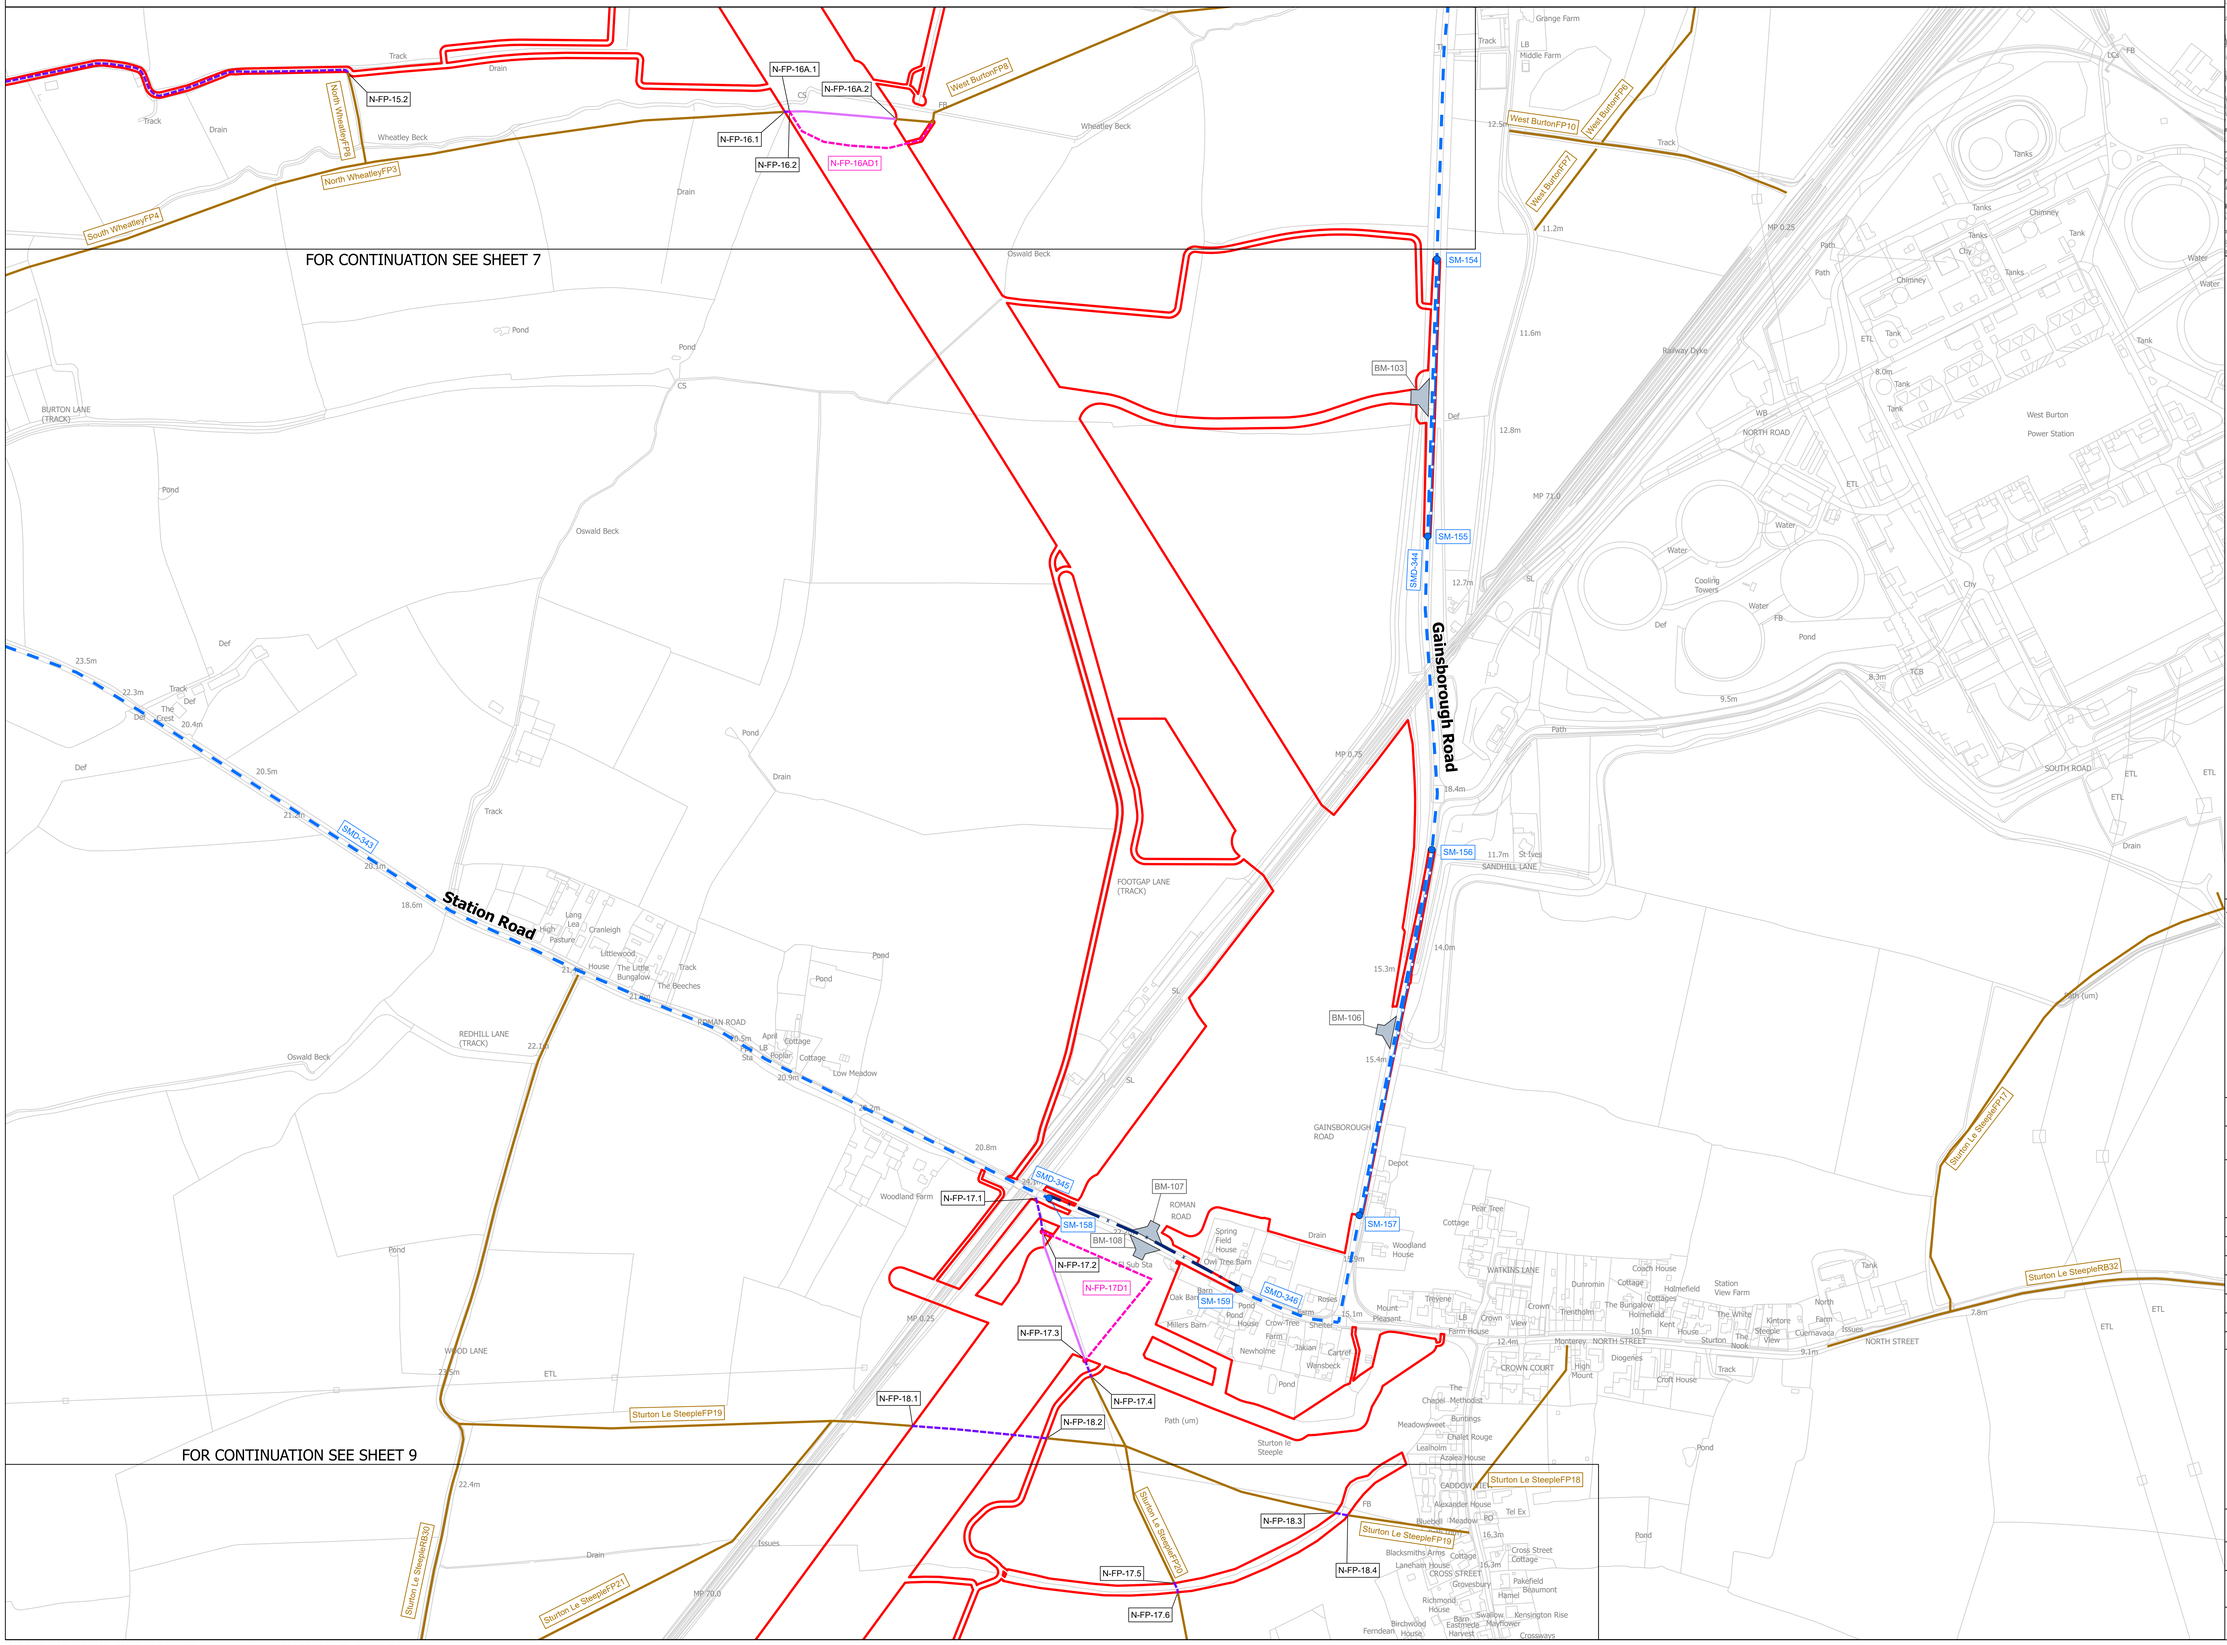

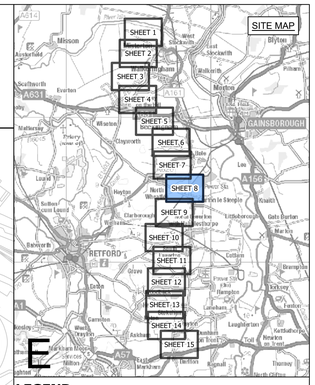

LEGEND

- SHEET INDEX CUTLINES
- ROUTE SECTION BOUNDARY
- LOCAL AUTHORITY BOUNDARY
- ORDER LIMITS

STREET WORKS

- STREET MANAGEMENT: START/END POINT OF TEMPORARY CLOSURE
- STREET MANAGEMENT: TEMPORARY CLOSURE
- STREET MANAGEMENT: TEMPORARY CLOSURE (MANAGED)
- SM-XXX — EXAMPLE REFERENCE FOR TEMPORARY CLOSURE
- STREET MANAGEMENT: TEMPORARY DIVERSION
- SMD-XXX — EXAMPLE REFERENCE FOR TEMPORARY DIVERSION
- INDICATIVE ACCESS POINT
- BM-XXX — EXAMPLE REFERENCE FOR TEMPORARY SITE ACCESS POINT
- CW-XXX — EXAMPLE REFERENCE FOR TEMPORARY ALTERATION OF STREET LAYOUT

PUBLIC RIGHTS OF WAY

- PUBLIC RIGHT OF WAY EXISTING
- PUBLIC RIGHT OF WAY TEMPORARY CLOSURE
- PUBLIC RIGHT OF WAY TEMPORARY CLOSURE (MANAGED)
- XX-XX-X.X — EXAMPLE REFERENCE FOR PUBLIC RIGHT OF WAY
- PUBLIC RIGHT OF WAY TEMPORARY DIVERSION
- XX-XX-XXD1 — EXAMPLE REFERENCE FOR TEMPORARY DIVERTED PUBLIC RIGHT OF WAY

RIGHTS OF NAVIGATION

- NAVIGATION CLOSURES
- NAVX — EXAMPLE REFERENCE FOR NAVIGATION CLOSURES

Notes

1. This drawing is scaled at paper size A0, therefore any prints taken at smaller sizes will affect accuracy of the measurement units and should not be scaled against.

2. For additional detail on the plan suites, please refer to the 'Guide to the Plans' located in Volume 2 of the DCO Application.

3. These plans are indicative only and the Project will be located within the Order Limits. Due to the need for flexibility, National Grid will be applying for Limits of Deviation within the Order Limits and the Development Consent Order, within which any final alignment would be located.

4. The Birkhill Wood and High Marnham Substations, and associated Gantry structures do not form part of this Project. They have been shown for reference only, and are included in the Order Limits for access and to enable the overhead line connections to be constructed.

5. These plans should be read in conjunction with the following schedules of the Development Consent Order: Streets subject to street works, Streets subject to alteration of layout, Streets or Public Rights of Way to be Temporarily Closed and Access to Works.

Coordinate System: British National Grid

Sheet X Centroid Coordinate: 385100 Sheet Y Centroid Coordinate: 478181

0 50 100 150 200 250 Metres

BACKGROUND MAPPING INFORMATION HAS BEEN REPRODUCED FROM THE ORDNANCE SURVEY BY PERMISSION OF ORDNANCE SURVEY OF THE CONTROLLER OF HIS MAJESTYS STATIONERY OFFICE. © CROWN COPYRIGHT AND DATABASE RIGHTS [2026] ORDNANCE SURVEY AC0000808122.

Issue	Date	Remarks	Drawn	Checked	Approved
A	OCT 2026	FOR DCO SUBMISSION	JST	TF	BM

Title

THE NATIONAL GRID
(NORTH HUMBER TO HIGH MARNHAM) ORDER
ACCESS, RIGHTS OF WAY & PUBLIC RIGHTS OF NAVIGATION PLAN SERIES
REGULATION 5(2)(k)
SECTION E (SHEET 8 OF 15)

nationalgrid


Application Number: EN020034


National Grid Drawing Reference: NHHM-LSTC-ENG-PLN-0034

Scale	Sheet Size	Sheet	Issue
1:2,500	A0	SHEET 8 OF 15	A

COPYRIGHT: NOT TO BE REPRODUCED WITHOUT THE WRITTEN PERMISSION OF NATIONAL GRID ELECTRICITY TRANSMISSION PLC

THE NATIONAL GRID (NORTH HUMBER TO HIGH MARNHAM) ORDER
ACCESS, RIGHTS OF WAY & PUBLIC RIGHTS OF NAVIGATION PLAN SERIES
REGULATION 5(2)(k)
SECTION E (SHEET 9 OF 15)

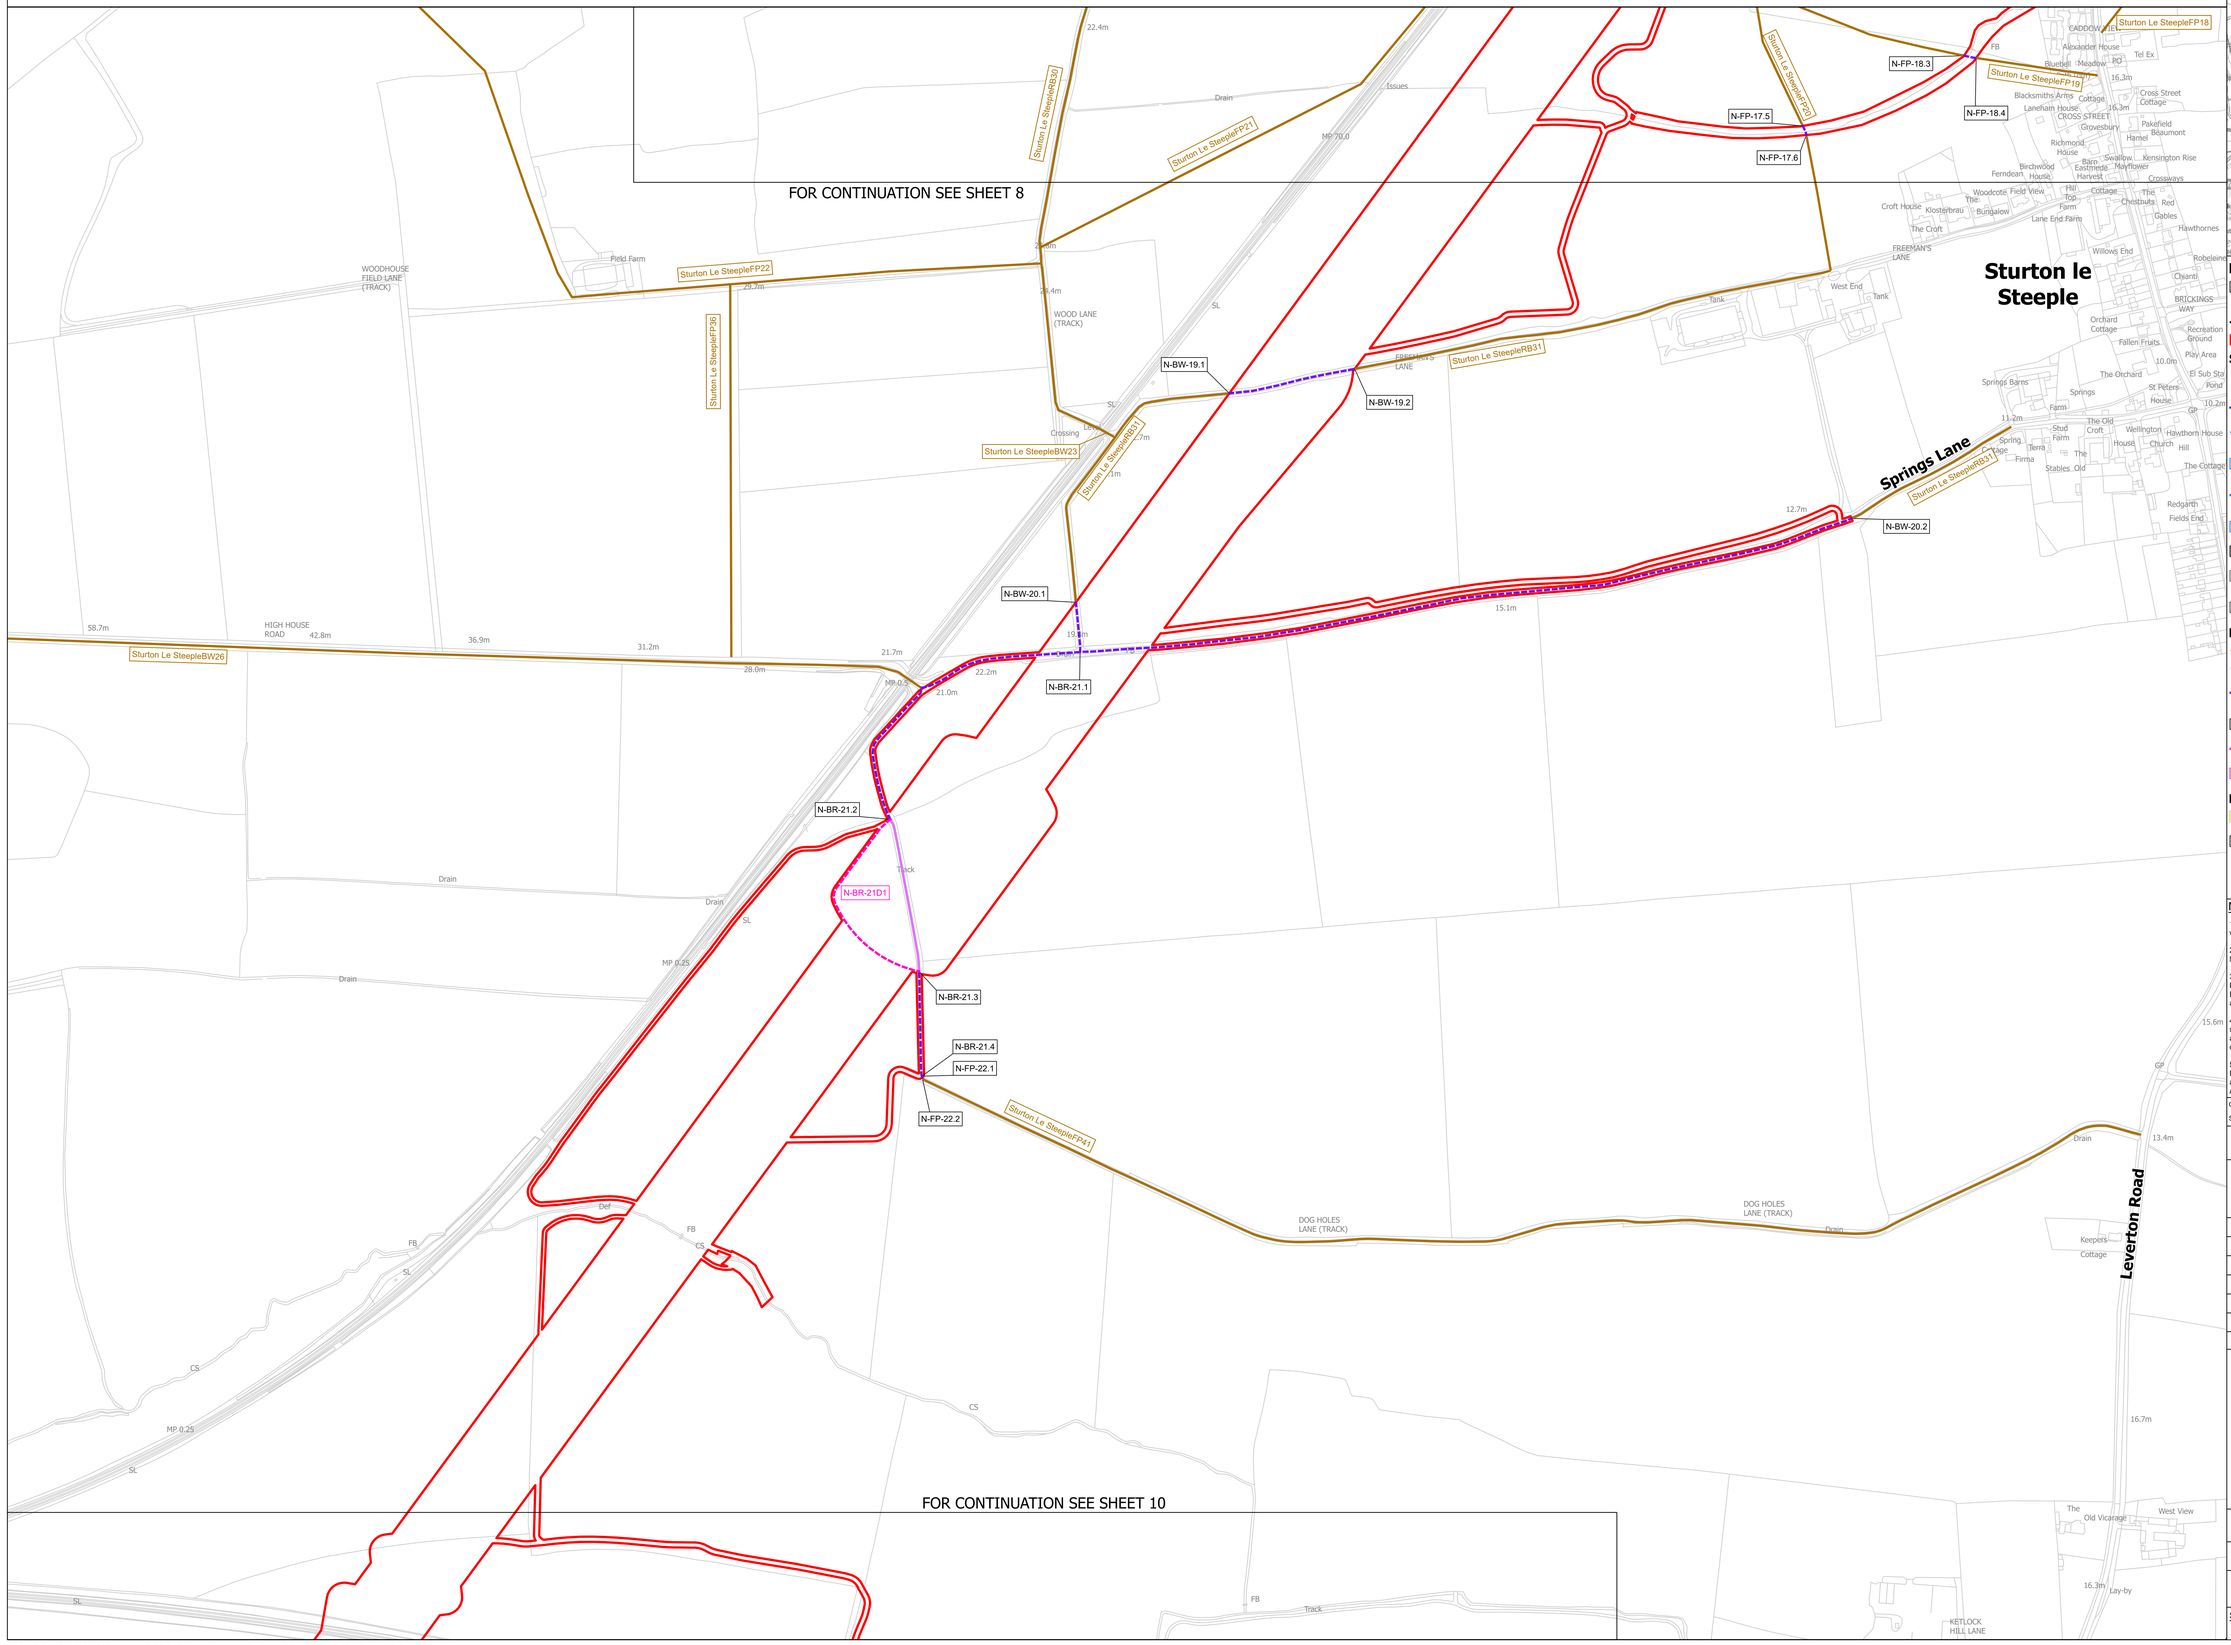

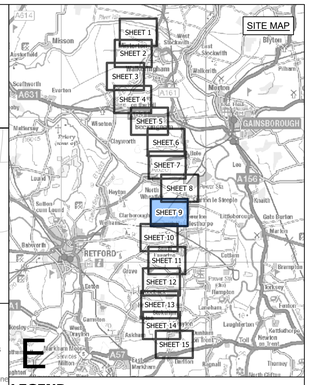

LEGEND

- SHEET INDEX CUTLINES
- ROUTE SECTION BOUNDARY
- LOCAL AUTHORITY BOUNDARY
- ORDER LIMITS

STREET WORKS

- STREET MANAGEMENT: START/END POINT OF TEMPORARY CLOSURE
- STREET MANAGEMENT: TEMPORARY CLOSURE
- STREET MANAGEMENT: TEMPORARY CLOSURE (MANAGED)
- SM-XXX EXAMPLE REFERENCE FOR TEMPORARY CLOSURE
- STREET MANAGEMENT: TEMPORARY DIVERSION
- SMD-XXX EXAMPLE REFERENCE FOR TEMPORARY DIVERSION
- INDICATIVE ACCESS POINT
- BM-XXX EXAMPLE REFERENCE FOR TEMPORARY SITE ACCESS POINT
- CW-XXX EXAMPLE REFERENCE FOR TEMPORARY ALTERATION OF STREET LAYOUT

PUBLIC RIGHTS OF WAY

- PUBLIC RIGHT OF WAY EXISTING
- PUBLIC RIGHT OF WAY TEMPORARY CLOSURE
- PUBLIC RIGHT OF WAY TEMPORARY CLOSURE (MANAGED)
- XX-XX-X.X EXAMPLE REFERENCE FOR PUBLIC RIGHT OF WAY
- PUBLIC RIGHT OF WAY TEMPORARY DIVERSION
- XX-XX-XXD1 EXAMPLE REFERENCE FOR TEMPORARY DIVERTED PUBLIC RIGHT OF WAY

RIGHTS OF NAVIGATION

- NAVIGATION CLOSURES
- NAVX EXAMPLE REFERENCE FOR NAVIGATION CLOSURES

Notes

1. This drawing is scaled at paper size A0, therefore any prints taken at smaller sizes will affect accuracy of the measurement units and should not be scaled against.
2. For additional detail on the plan suites, please refer to the 'Guide to the Plans' located in Volume 2 of the DCO Application.
3. These plans are indicative only and the Project will be located within the Order Limits. Due to the need for flexibility, National Grid will be applying for Limits of Deviation within the Order Limits and the Development Consent Order, within which any final alignment would be located.
4. The Birkhill Wood and High Marnham Substations, and associated Gantry structures do not form part of this Project. They have been shown for reference only, and are included in the Order Limits for access and to enable the overhead line connections to be constructed.
5. These plans should be read in conjunction with the following schedules of the Development Consent Order: Streets subject to street works, Streets subject to alteration of layout, Streets or Public Rights of Way to be Temporarily Closed and Access to Works.

Coordinate System: British National Grid

Sheet X Centroid Coordinate: 383418 Sheet Y Centroid Coordinate: 477458

0 50 100 150 200 250 Metres

BACKGROUND MAPPING INFORMATION HAS BEEN REPRODUCED FROM THE ORDNANCE SURVEY BY PERMISSION OF ORDNANCE SURVEY OF THE CONTROLLER OF HIS MAJESTYS STATIONERY OFFICE. © CROWN COPYRIGHT AND DATABASE RIGHTS [2026] ORDNANCE SURVEY AC0000808122.

Issue	Date	Remarks	Drawn	Checked	Approved
A	OCT 2026	FOR DCO SUBMISSION	JST	TF	BM

Title

THE NATIONAL GRID
(NORTH HUMBER TO HIGH MARNHAM) ORDER
ACCESS, RIGHTS OF WAY & PUBLIC RIGHTS OF NAVIGATION PLAN SERIES
REGULATION 5(2)(k)
SECTION E (SHEET 9 OF 15)

nationalgrid


Application Number: EN020034


National Grid Drawing Reference: NHHM-LSTC-ENG-PLN-0034

Scale	Sheet Size	Sheet	Issue
1:2,500	A0	SHEET 9 OF 15	A

COPYRIGHT: NOT TO BE REPRODUCED WITHOUT THE WRITTEN PERMISSION OF NATIONAL GRID ELECTRICITY TRANSMISSION PLC

THE NATIONAL GRID (NORTH HUMBER TO HIGH MARNHAM) ORDER
ACCESS, RIGHTS OF WAY & PUBLIC RIGHTS OF NAVIGATION PLAN SERIES
REGULATION 5(2)(k)
SECTION E (SHEET 10 OF 15)

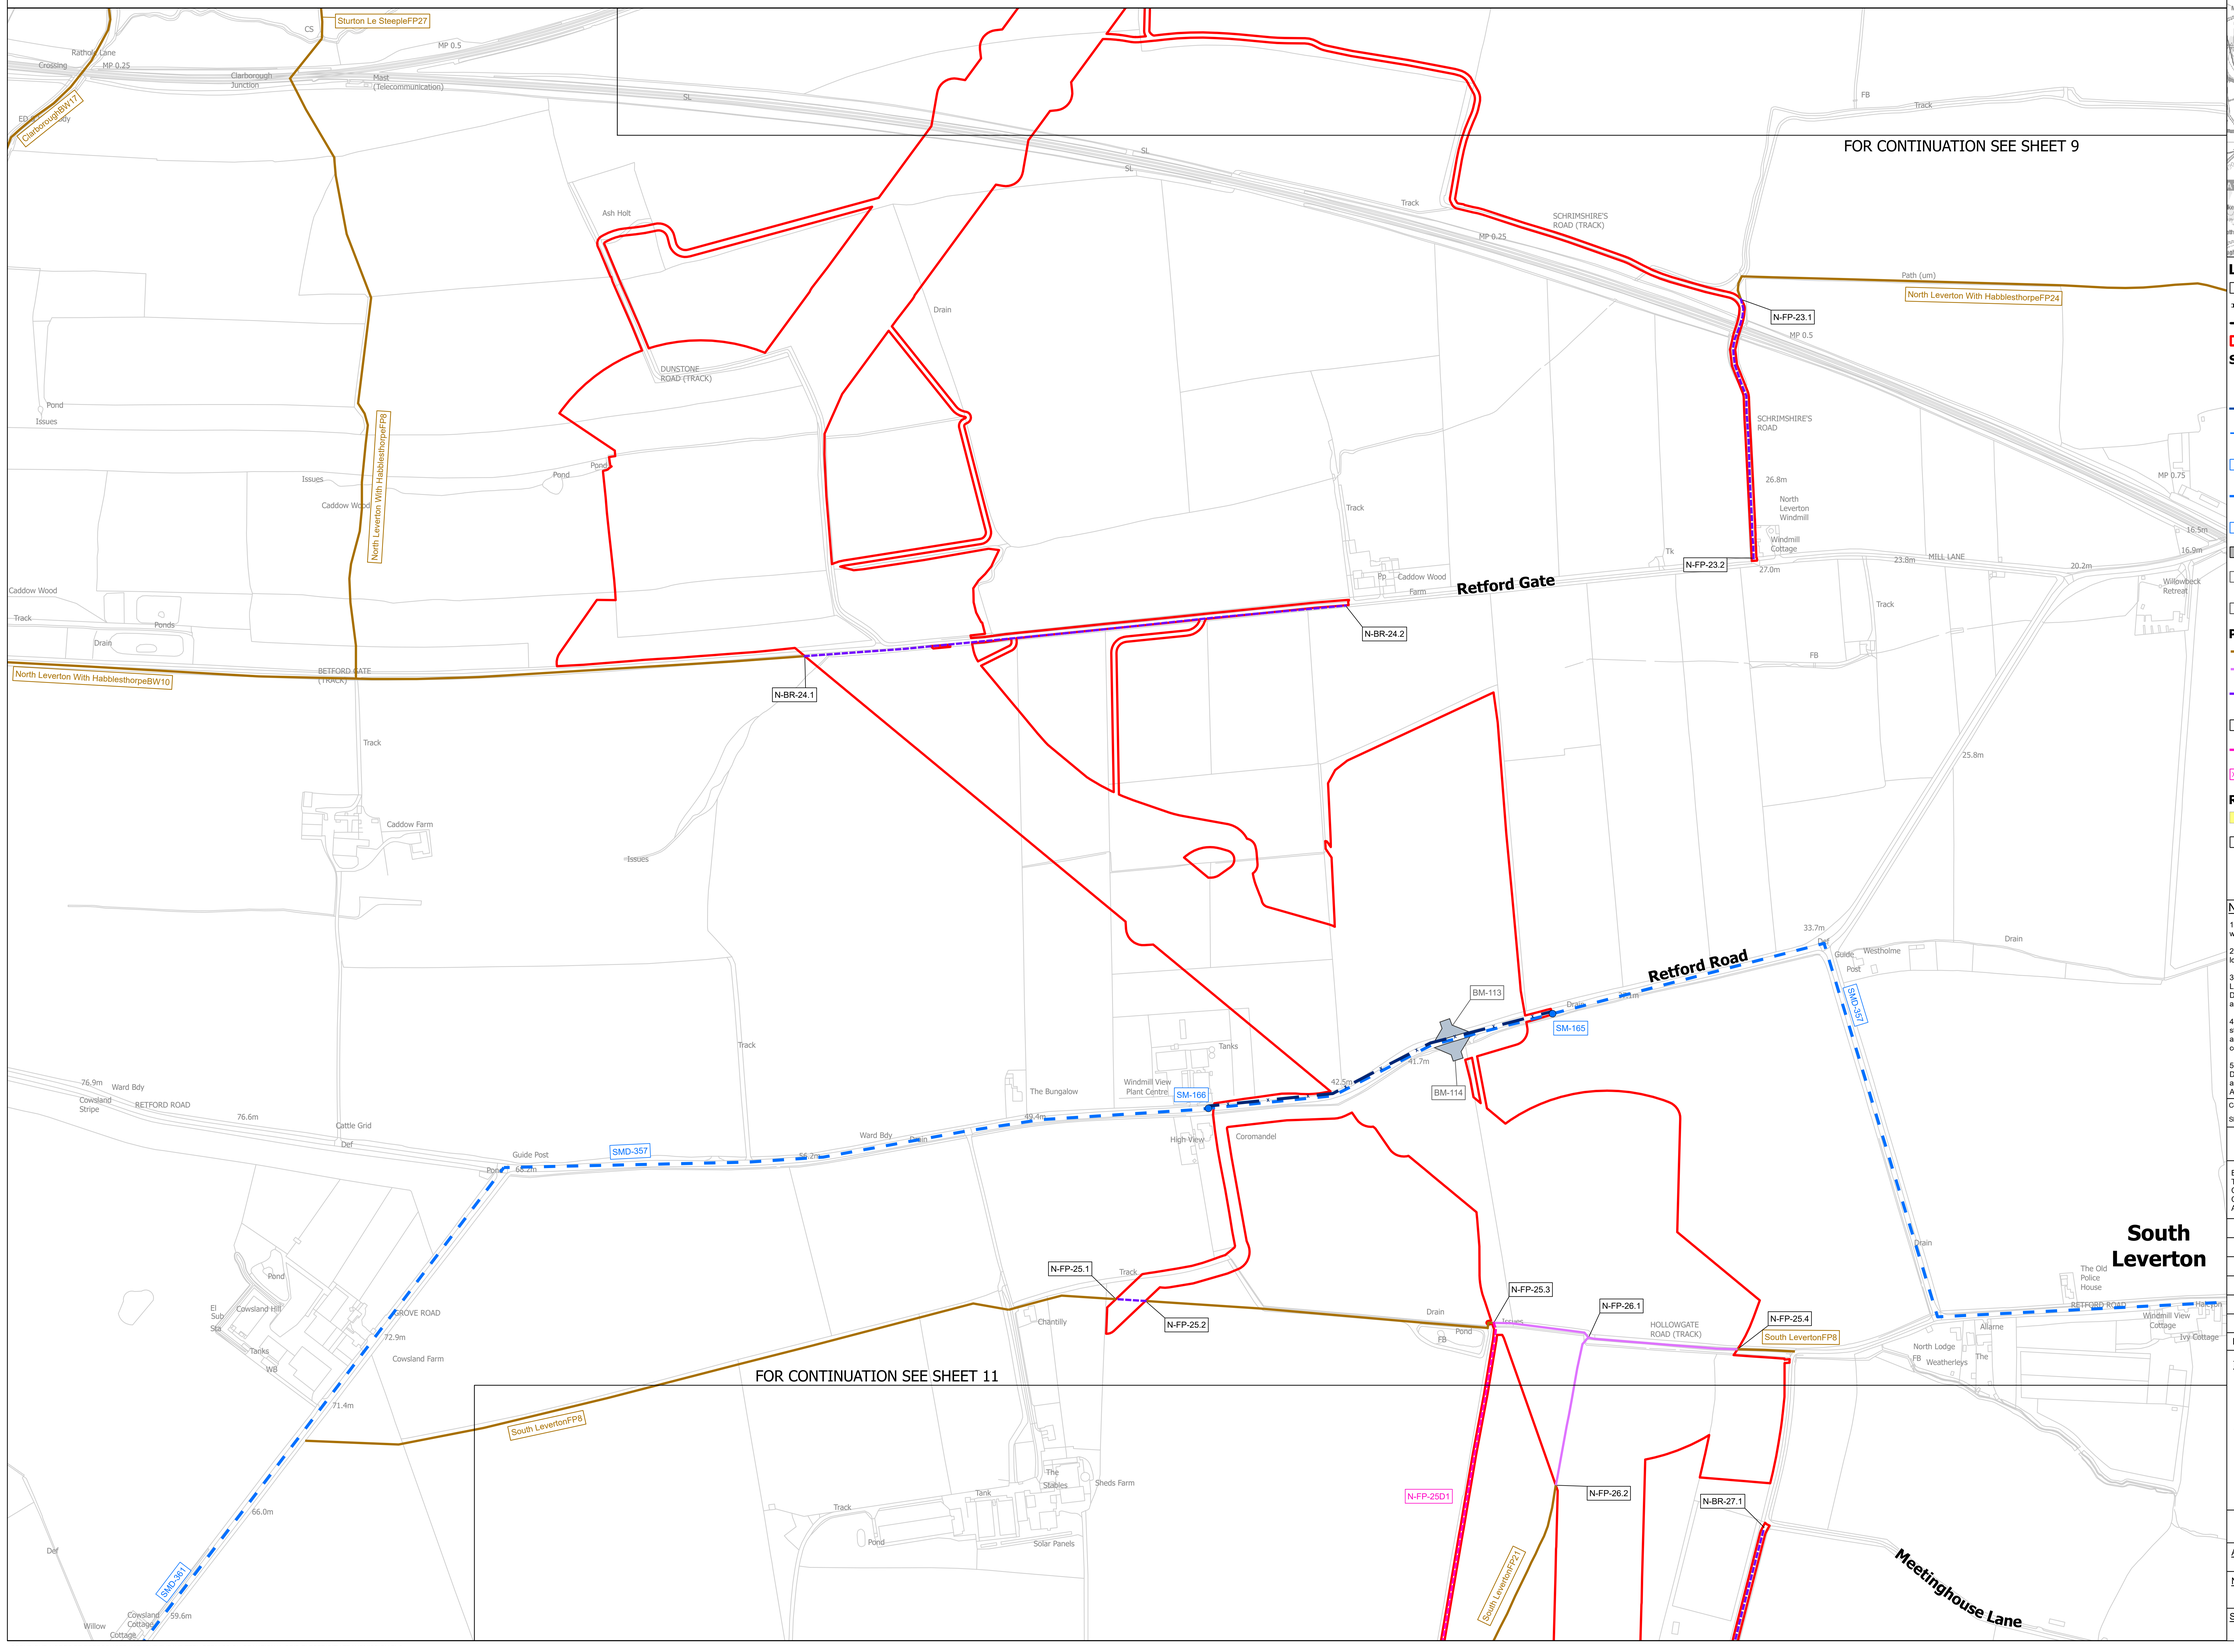

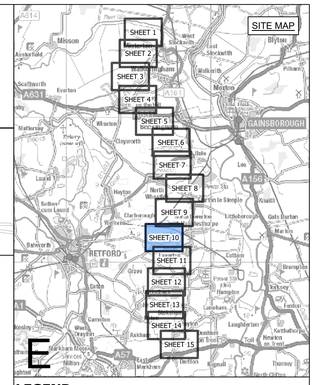

LEGEND

- SHEET INDEX CUTLINES
- ROUTE SECTION BOUNDARY
- LOCAL AUTHORITY BOUNDARY
- ORDER LIMITS

STREET WORKS

- STREET MANAGEMENT: START/END POINT OF TEMPORARY CLOSURE
- STREET MANAGEMENT: TEMPORARY CLOSURE
- STREET MANAGEMENT: TEMPORARY CLOSURE (MANAGED)
- SM-XXX — EXAMPLE REFERENCE FOR TEMPORARY CLOSURE
- STREET MANAGEMENT: TEMPORARY DIVERSION
- SMD-XXX — EXAMPLE REFERENCE FOR TEMPORARY DIVERSION
- INDICATIVE ACCESS POINT
- BM-XXX — EXAMPLE REFERENCE FOR TEMPORARY SITE ACCESS POINT
- CW-XXX — EXAMPLE REFERENCE FOR TEMPORARY ALTERATION OF STREET LAYOUT

PUBLIC RIGHTS OF WAY

- PUBLIC RIGHT OF WAY EXISTING
- PUBLIC RIGHT OF WAY TEMPORARY CLOSURE
- PUBLIC RIGHT OF WAY TEMPORARY CLOSURE (MANAGED)
- XX-XX-X.X — EXAMPLE REFERENCE FOR PUBLIC RIGHT OF WAY
- PUBLIC RIGHT OF WAY TEMPORARY DIVERSION
- XX-XX-XXD1 — EXAMPLE REFERENCE FOR TEMPORARY DIVERTED PUBLIC RIGHT OF WAY

RIGHTS OF NAVIGATION

- NAVIGATION CLOSURES
- NAVX — EXAMPLE REFERENCE FOR NAVIGATION CLOSURES

Notes

1. This drawing is scaled at paper size A0, therefore any prints taken at smaller sizes will affect accuracy of the measurement units and should not be scaled against.
2. For additional detail on the plan suites, please refer to the 'Guide to the Plans' located in Volume 2 of the DCO Application.
3. These plans are indicative only and the Project will be located within the Order Limits. Due to the need for flexibility, National Grid will be applying for Limits of Deviation within the Order Limits and the Development Consent Order, within which any final alignment would be located.
4. The Birkhill Wood and High Marnham Substations, and associated Gantry structures do not form part of this Project. They have been shown for reference only, and are included in the Order Limits for access and to enable the overhead line connections to be constructed.
5. These plans should be read in conjunction with the following schedules of the Development Consent Order: Streets subject to street works, Streets subject to alteration of layout, Streets or Public Rights of Way to be Temporarily Closed and Access to Works.

Coordinate System: British National Grid

Sheet X Centroid Coordinate: 381681 Sheet Y Centroid Coordinate: 476754

0 50 100 150 200 250 Metres

BACKGROUND MAPPING INFORMATION HAS BEEN REPRODUCED FROM THE ORDNANCE SURVEY BY PERMISSION OF ORDNANCE SURVEY OF THE CONTROLLER OF HIS MAJESTY'S STATIONERY OFFICE. © CROWN COPYRIGHT AND DATABASE RIGHTS [2026] ORDNANCE SURVEY AC0000808122.

Issue	Date	Remarks	Drawn	Checked	Approved
A	OCT 2026	FOR DCO SUBMISSION	JST	TF	BM

Title

THE NATIONAL GRID
(NORTH HUMBER TO HIGH MARNHAM) ORDER
ACCESS, RIGHTS OF WAY & PUBLIC RIGHTS OF NAVIGATION PLAN SERIES
REGULATION 5(2)(k)
SECTION E (SHEET 10 OF 15)

nationalgrid


Application Number: EN020034


National Grid Drawing Reference: NHHM-LSTC-ENG-PLN-0034

Scale	Sheet Size	Sheet	Issue
1:2,500	A0	SHEET 10 OF 15	A

COPYRIGHT: NOT TO BE REPRODUCED WITHOUT THE WRITTEN PERMISSION OF NATIONAL GRID ELECTRICITY TRANSMISSION PLC

THE NATIONAL GRID (NORTH HUMBER TO HIGH MARNHAM) ORDER
ACCESS, RIGHTS OF WAY & PUBLIC RIGHTS OF NAVIGATION PLAN SERIES
REGULATION 5(2)(k)
SECTION E (SHEET 11 OF 15)

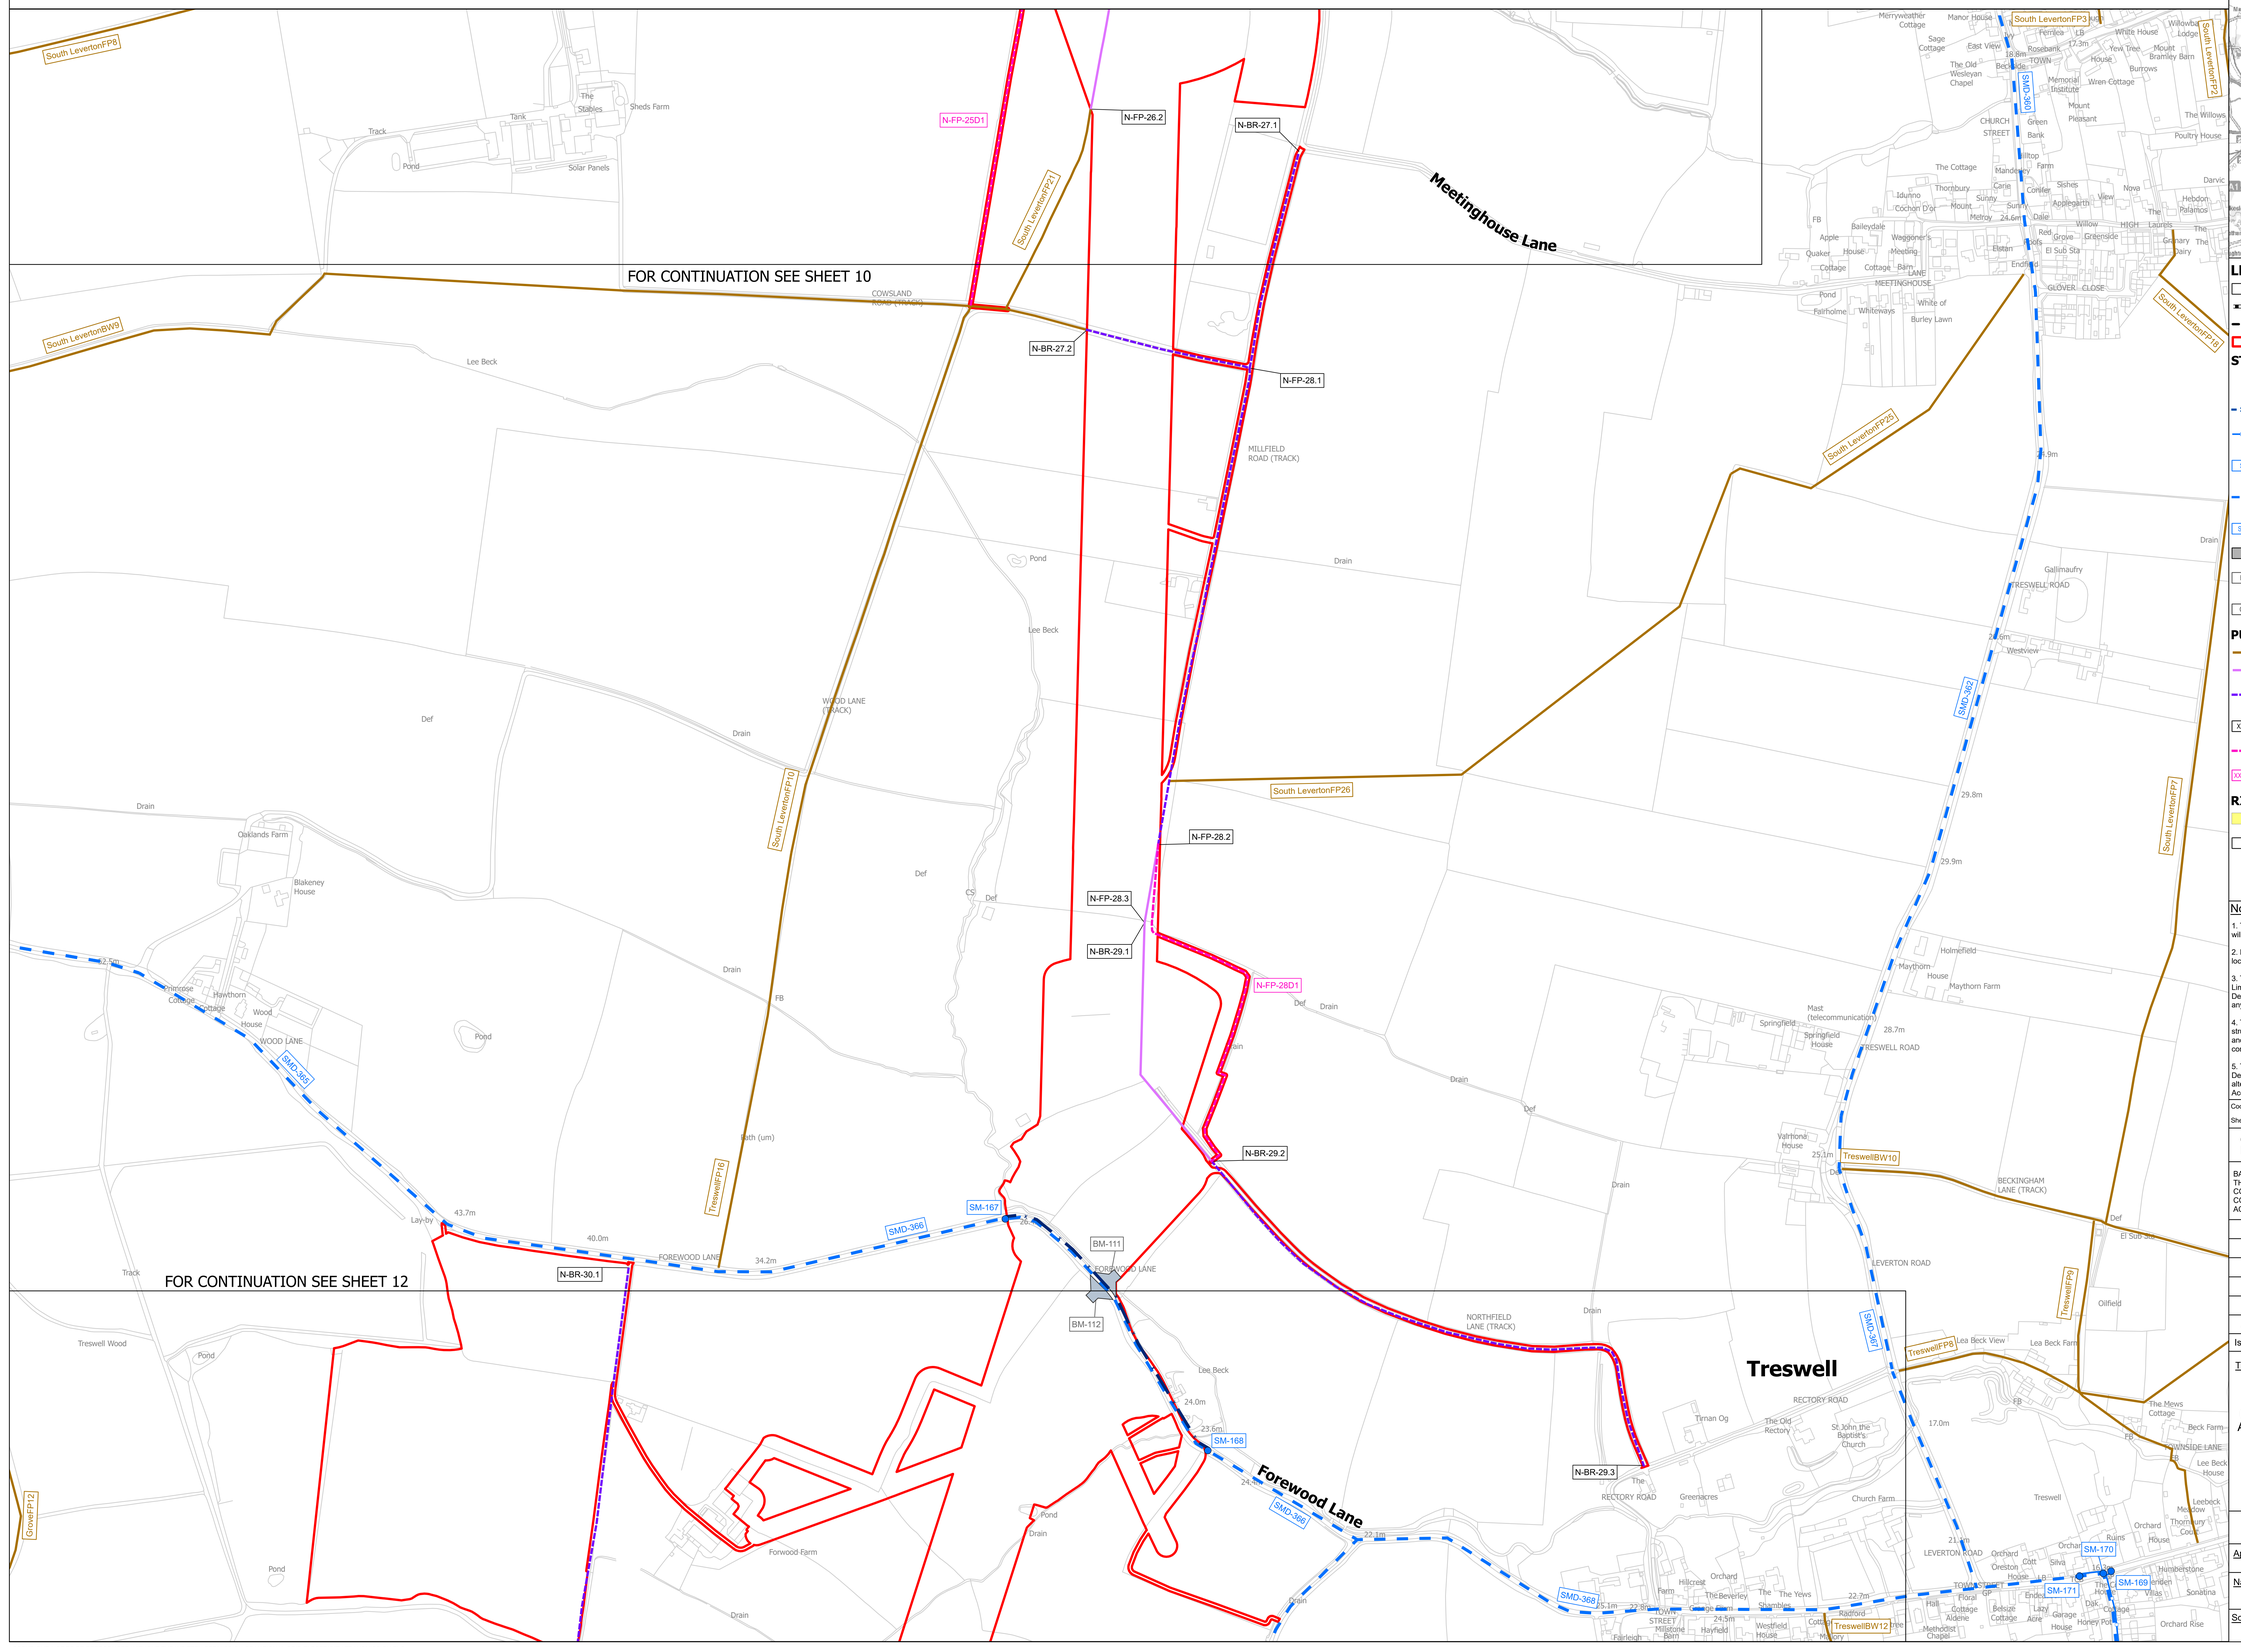

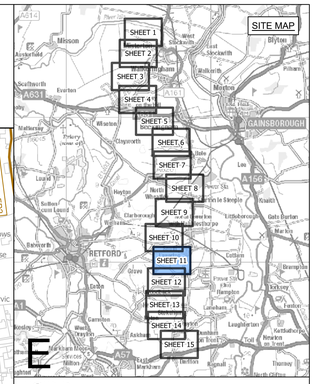

LEGEND

- SHEET INDEX CUTLINES
- ROUTE SECTION BOUNDARY
- LOCAL AUTHORITY BOUNDARY
- ORDER LIMITS

STREET WORKS

- STREET MANAGEMENT: START/END POINT OF TEMPORARY CLOSURE
- STREET MANAGEMENT: TEMPORARY CLOSURE
- STREET MANAGEMENT: TEMPORARY CLOSURE (MANAGED)
- SM-XXX — EXAMPLE REFERENCE FOR TEMPORARY CLOSURE
- STREET MANAGEMENT: TEMPORARY DIVERSION
- SMD-XXX — EXAMPLE REFERENCE FOR TEMPORARY DIVERSION
- INDICATIVE ACCESS POINT
- BM-XXX — EXAMPLE REFERENCE FOR TEMPORARY SITE ACCESS POINT
- CW-XXX — EXAMPLE REFERENCE FOR TEMPORARY ALTERATION OF STREET LAYOUT

PUBLIC RIGHTS OF WAY

- PUBLIC RIGHT OF WAY EXISTING
- PUBLIC RIGHT OF WAY TEMPORARY CLOSURE
- PUBLIC RIGHT OF WAY TEMPORARY CLOSURE (MANAGED)
- XX-XX-X.X — EXAMPLE REFERENCE FOR PUBLIC RIGHT OF WAY
- PUBLIC RIGHT OF WAY TEMPORARY DIVERSION
- XX-XX-XXD1 — EXAMPLE REFERENCE FOR TEMPORARY DIVERTED PUBLIC RIGHT OF WAY

RIGHTS OF NAVIGATION

- NAVIGATION CLOSURES
- NAVX — EXAMPLE REFERENCE FOR NAVIGATION CLOSURES

Notes

1. This drawing is scaled at paper size A0, therefore any prints taken at smaller sizes will affect accuracy of the measurement units and should not be scaled against.
2. For additional detail on the plan suites, please refer to the 'Guide to the Plans' located in Volume 2 of the DCO Application.
3. These plans are indicative only and the Project will be located within the Order Limits. Due to the need for flexibility, National Grid will be applying for Limits of Deviation within the Order Limits and the Development Consent Order, within which any final alignment would be located.
4. The Birkhill Wood and High Marnham Substations, and associated Gantry structures do not form part of this Project. They have been shown for reference only, and are included in the Order Limits for access and to enable the overhead line connections to be constructed.
5. These plans should be read in conjunction with the following schedules of the Development Consent Order: Streets subject to street works, Streets subject to alteration of layout, Streets or Public Rights of Way to be Temporarily Closed and Access to Works.

Coordinate System: British National Grid

Sheet X Centroid Coordinate: 380092 Sheet Y Centroid Coordinate: 477293

0 50 100 150 200 250 Metres

BACKGROUND MAPPING INFORMATION HAS BEEN REPRODUCED FROM THE ORDNANCE SURVEY BY PERMISSION OF ORDNANCE SURVEY OF THE CONTROLLER OF HIS MAJESTY'S STATIONERY OFFICE. © CROWN COPYRIGHT AND DATABASE RIGHTS [2026] ORDNANCE SURVEY AC0000808122.

Issue	Date	Remarks	Drawn	Checked	Approved
A	OCT 2026	FOR DCO SUBMISSION	JST	TF	BM

Title

THE NATIONAL GRID
(NORTH HUMBER TO HIGH MARNHAM) ORDER
ACCESS, RIGHTS OF WAY & PUBLIC RIGHTS OF NAVIGATION PLAN SERIES
REGULATION 5(2)(k)
SECTION E (SHEET 11 OF 15)

nationalgrid


Application Number: EN020034


National Grid Drawing Reference: NHHM-LSTC-ENG-PLN-0034

Scale	Sheet Size	Sheet	Issue
1:2,500	A0	SHEET 11 OF 15	A

COPYRIGHT: NOT TO BE REPRODUCED WITHOUT THE WRITTEN PERMISSION OF NATIONAL GRID ELECTRICITY TRANSMISSION PLC

THE NATIONAL GRID (NORTH HUMBER TO HIGH MARNHAM) ORDER
ACCESS, RIGHTS OF WAY & PUBLIC RIGHTS OF NAVIGATION PLAN SERIES
REGULATION 5(2)(k)
SECTION E (SHEET 12 OF 15)

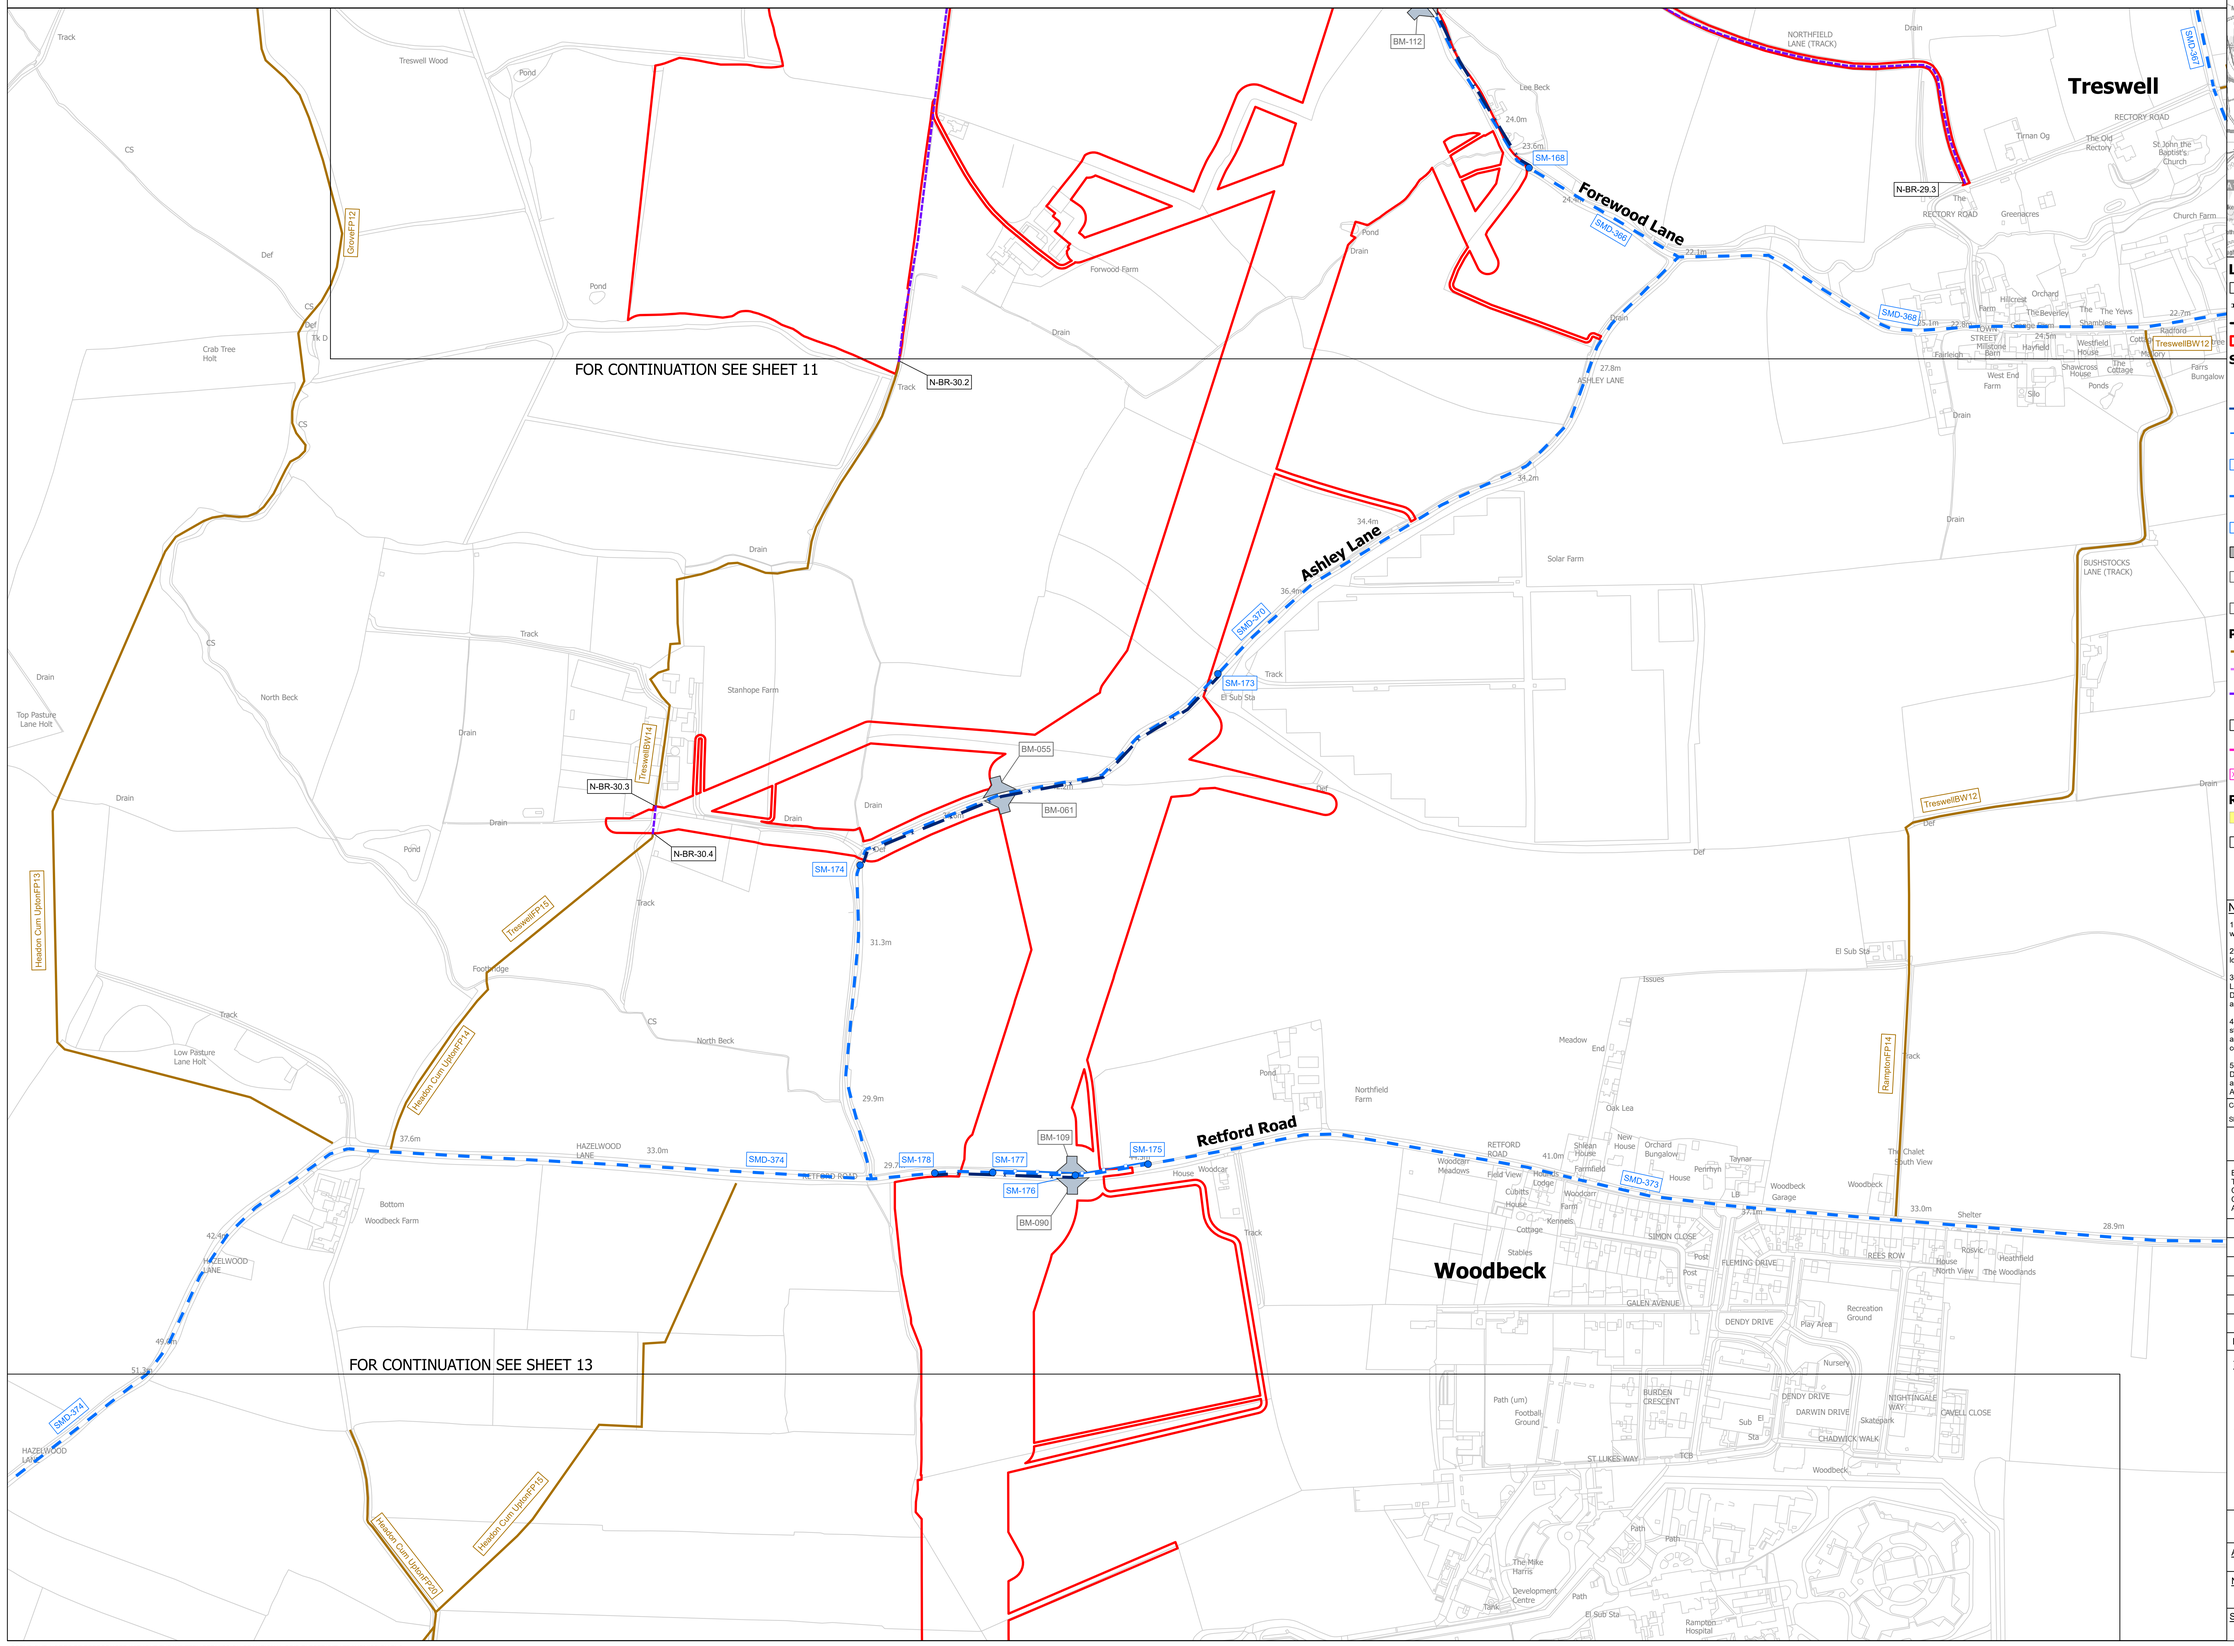

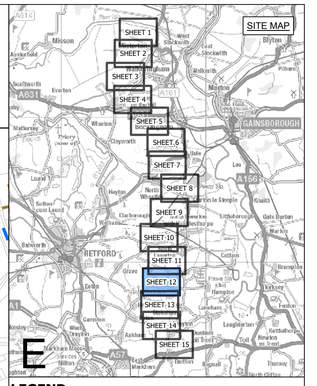

LEGEND

- SHEET INDEX CUTLINES
- ROUTE SECTION BOUNDARY
- LOCAL AUTHORITY BOUNDARY
- ORDER LIMITS

STREET WORKS

- STREET MANAGEMENT: START/END POINT OF TEMPORARY CLOSURE
- STREET MANAGEMENT: TEMPORARY CLOSURE
- STREET MANAGEMENT: TEMPORARY CLOSURE (MANAGED)
- SM-XXX — EXAMPLE REFERENCE FOR TEMPORARY CLOSURE
- STREET MANAGEMENT: TEMPORARY DIVERSION
- SMD-XXX — EXAMPLE REFERENCE FOR TEMPORARY DIVERSION
- INDICATIVE ACCESS POINT
- BM-XXX — EXAMPLE REFERENCE FOR TEMPORARY SITE ACCESS POINT
- CW-XXX — EXAMPLE REFERENCE FOR TEMPORARY ALTERATION OF STREET LAYOUT

PUBLIC RIGHTS OF WAY

- PUBLIC RIGHT OF WAY EXISTING
- PUBLIC RIGHT OF WAY TEMPORARY CLOSURE
- PUBLIC RIGHT OF WAY TEMPORARY CLOSURE (MANAGED)
- XX-XX-X.X — EXAMPLE REFERENCE FOR PUBLIC RIGHT OF WAY
- PUBLIC RIGHT OF WAY TEMPORARY DIVERSION
- XX-XX-XXDI — EXAMPLE REFERENCE FOR TEMPORARY DIVERTED PUBLIC RIGHT OF WAY

RIGHTS OF NAVIGATION

- NAVIGATION CLOSURES
- NAVX — EXAMPLE REFERENCE FOR NAVIGATION CLOSURES

Notes

1. This drawing is scaled at paper size A0, therefore any prints taken at smaller sizes will affect accuracy of the measurement units and should not be scaled against.

2. For additional detail on the plan suites, please refer to the 'Guide to the Plans' located in Volume 2 of the DCO Application.

3. These plans are indicative only and the Project will be located within the Order Limits. Due to the need for flexibility, National Grid will be applying for Limits of Deviation within the Order Limits and the Development Consent Order, within which any final alignment would be located.

4. The Birkhill Wood and High Marnham Substations, and associated Gantry structures do not form part of this Project. They have been shown for reference only, and are included in the Order Limits for access and to enable the overhead line connections to be constructed.

5. These plans should be read in conjunction with the following schedules of the Development Consent Order: Streets subject to street works, Streets subject to alteration of layout, Streets or Public Rights of Way to be Temporarily Closed and Access to Works.

Coordinate System: British National Grid

Sheet X Centroid Coordinate: 378613 Sheet Y Centroid Coordinate: 476920

0 50 100 150 200 250 Metres

BACKGROUND MAPPING INFORMATION HAS BEEN REPRODUCED FROM THE ORDNANCE SURVEY BY PERMISSION OF ORDNANCE SURVEY OF THE CONTROLLER OF HIS MAJESTY'S STATIONERY OFFICE. © CROWN COPYRIGHT AND DATABASE RIGHTS [2026] ORDNANCE SURVEY AC0000808122.

Issue	Date	Remarks	Drawn	Checked	Approved
A	OCT 2026	FOR DCO SUBMISSION	JST	TF	BM

Title

THE NATIONAL GRID
(NORTH HUMBER TO HIGH MARNHAM) ORDER
ACCESS, RIGHTS OF WAY & PUBLIC RIGHTS OF NAVIGATION PLAN SERIES
REGULATION 5(2)(k)
SECTION E (SHEET 12 OF 15)

nationalgrid


Application Number: EN020034


National Grid Drawing Reference: NHHM-LSTC-ENG-PLN-0034

Scale	Sheet Size	Sheet	Issue
1:2,500	A0	SHEET 12 OF 15	A

COPYRIGHT: NOT TO BE REPRODUCED WITHOUT THE WRITTEN PERMISSION OF NATIONAL GRID ELECTRICITY TRANSMISSION PLC

THE NATIONAL GRID (NORTH HUMBER TO HIGH MARNHAM) ORDER
ACCESS, RIGHTS OF WAY & PUBLIC RIGHTS OF NAVIGATION PLAN SERIES
REGULATION 5(2)(k)
SECTION E (SHEET 13 OF 15)

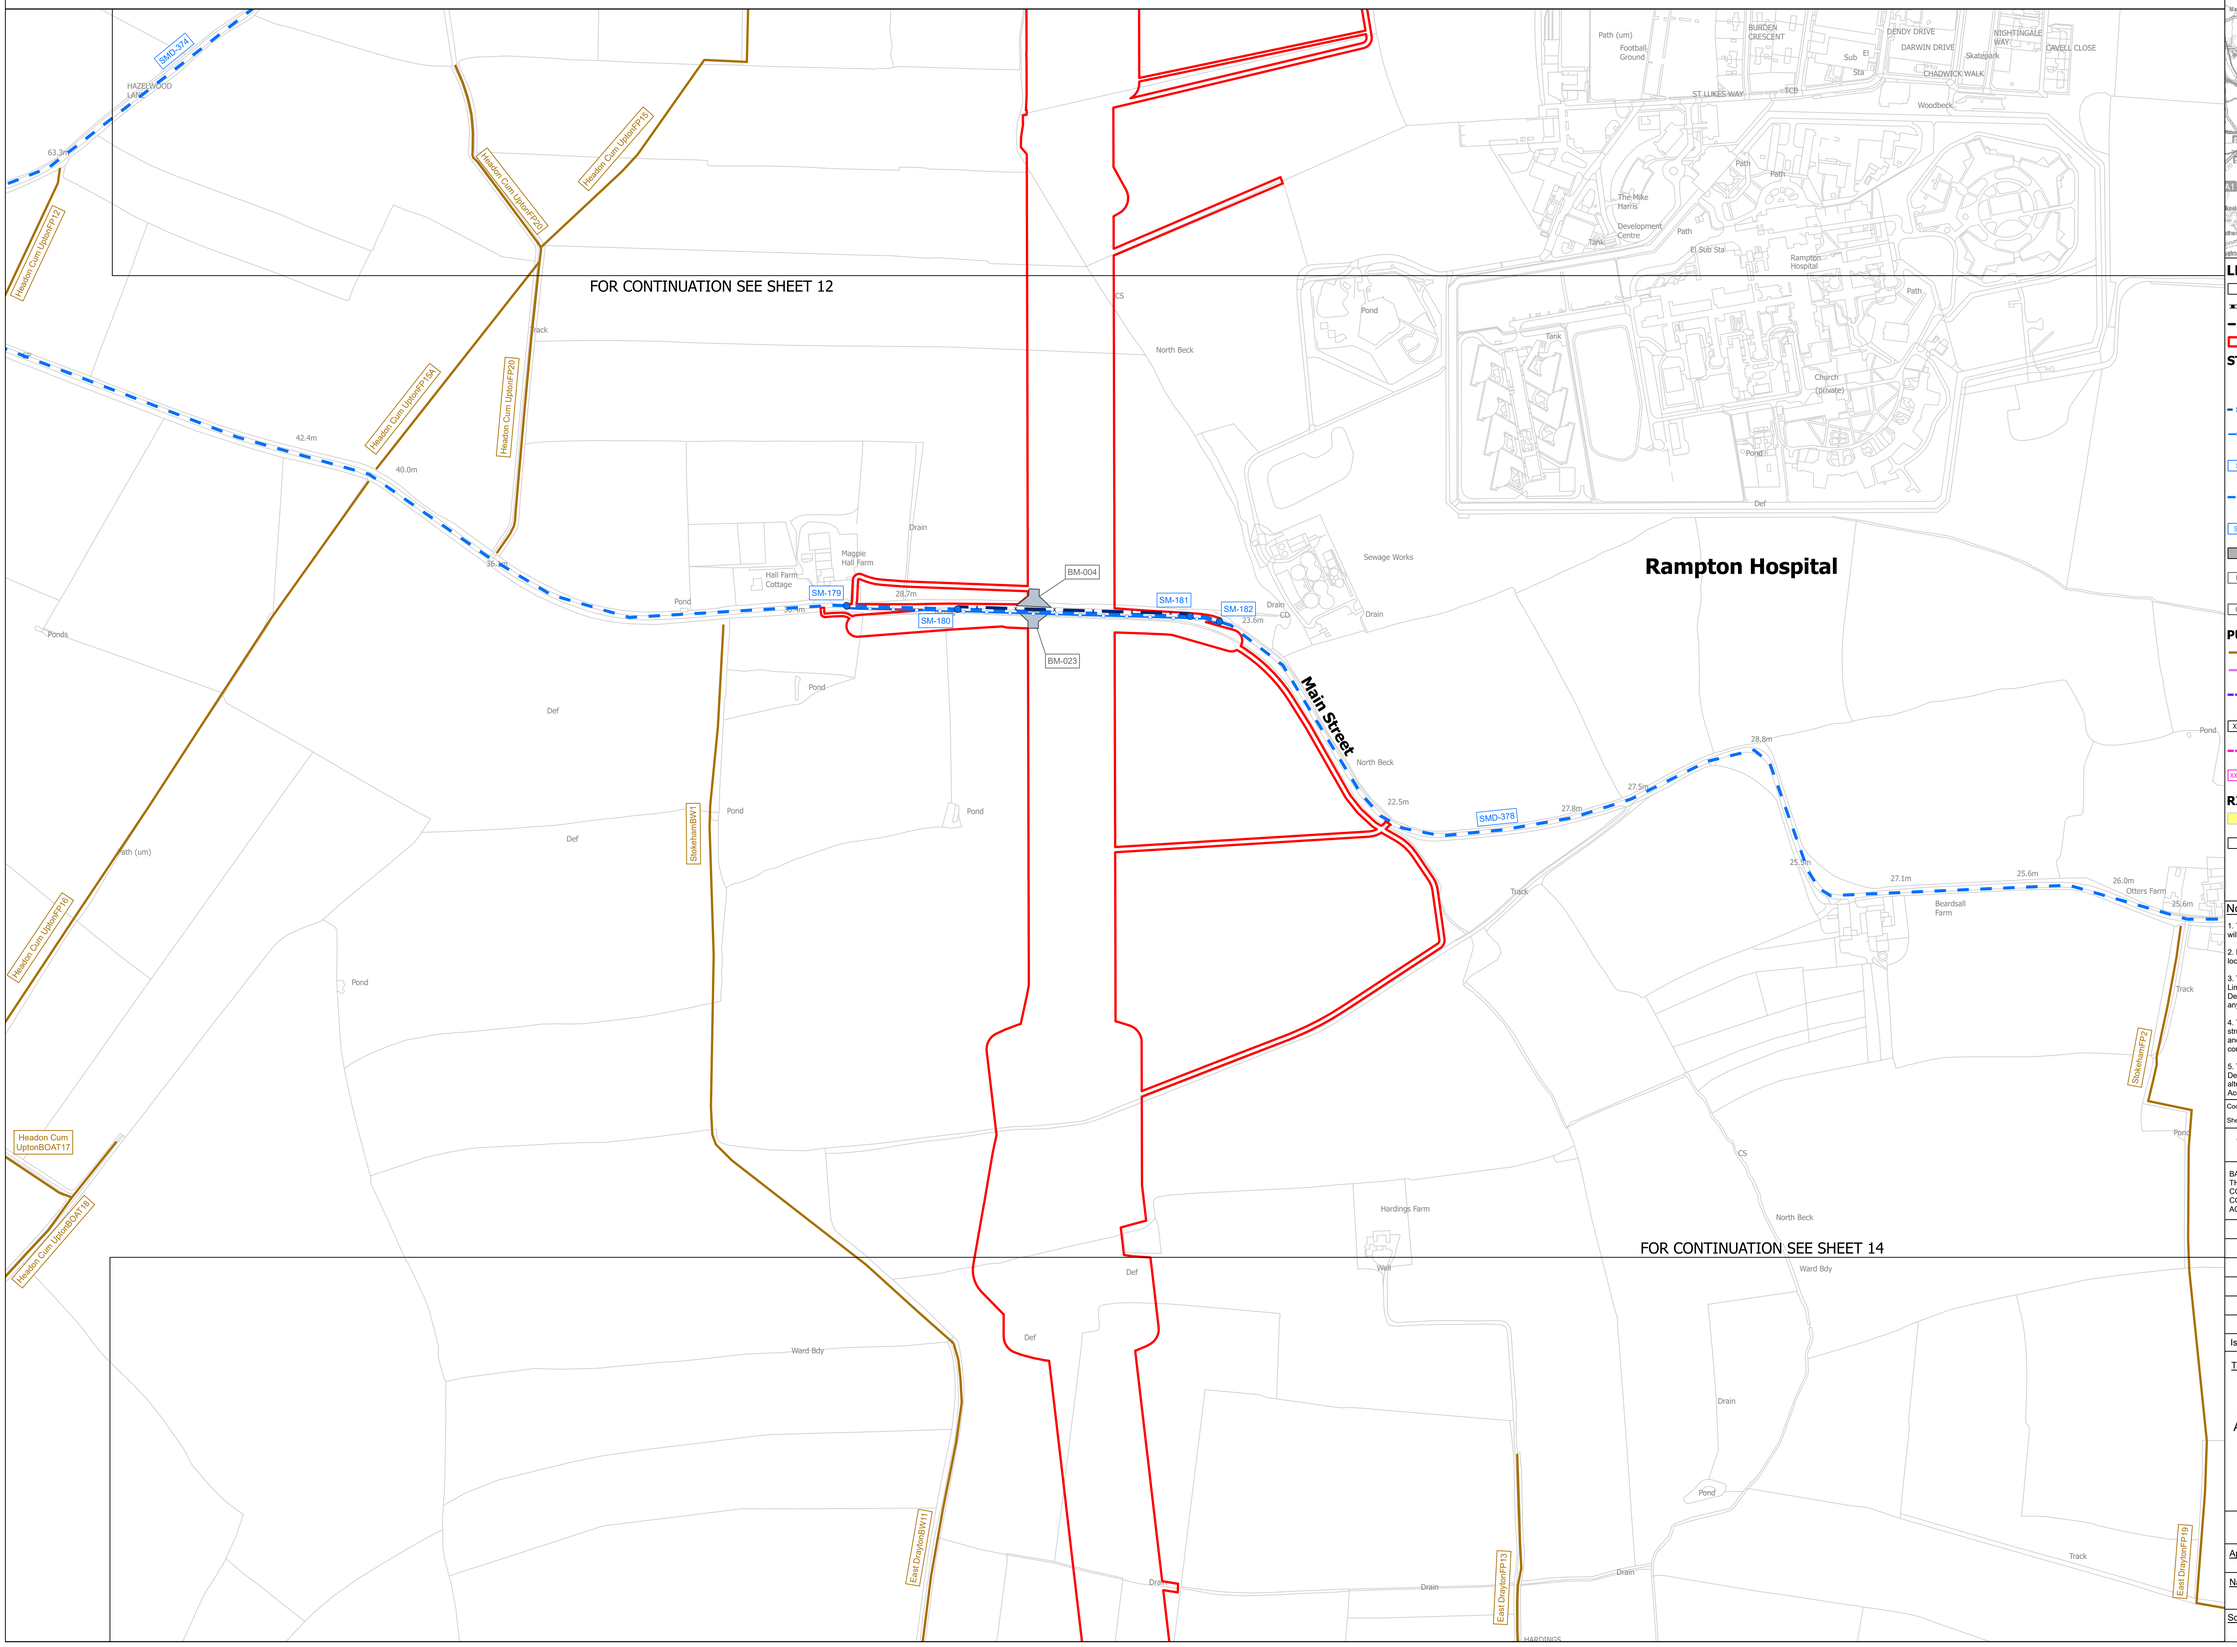

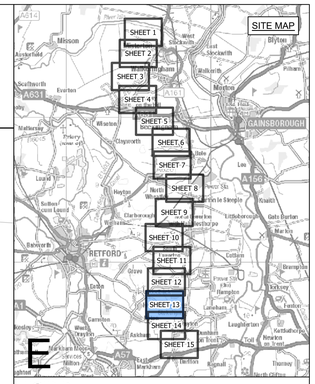

LEGEND

- SHEET INDEX CUTLINES
- ROUTE SECTION BOUNDARY
- LOCAL AUTHORITY BOUNDARY
- ORDER LIMITS

STREET WORKS

- STREET MANAGEMENT: START/END POINT OF TEMPORARY CLOSURE
- STREET MANAGEMENT: TEMPORARY CLOSURE
- STREET MANAGEMENT: TEMPORARY CLOSURE (MANAGED)
- SM-XXX — EXAMPLE REFERENCE FOR TEMPORARY CLOSURE
- STREET MANAGEMENT: TEMPORARY DIVERSION
- SMD-XXX — EXAMPLE REFERENCE FOR TEMPORARY DIVERSION
- INDICATIVE ACCESS POINT
- BM-XXX — EXAMPLE REFERENCE FOR TEMPORARY SITE ACCESS POINT
- CW-XXX — EXAMPLE REFERENCE FOR TEMPORARY ALTERATION OF STREET LAYOUT

PUBLIC RIGHTS OF WAY

- PUBLIC RIGHT OF WAY EXISTING
- PUBLIC RIGHT OF WAY TEMPORARY CLOSURE
- PUBLIC RIGHT OF WAY TEMPORARY CLOSURE (MANAGED)
- XX-XX-X.X — EXAMPLE REFERENCE FOR PUBLIC RIGHT OF WAY
- PUBLIC RIGHT OF WAY TEMPORARY DIVERSION
- XX-XX-XXD1 — EXAMPLE REFERENCE FOR TEMPORARY DIVERTED PUBLIC RIGHT OF WAY

RIGHTS OF NAVIGATION

- NAVIGATION CLOSURES
- NAVX — EXAMPLE REFERENCE FOR NAVIGATION CLOSURES

Notes

1. This drawing is scaled at paper size A0, therefore any prints taken at smaller sizes will affect accuracy of the measurement units and should not be scaled against.
2. For additional detail on the plan suites, please refer to the 'Guide to the Plans' located in Volume 2 of the DCO Application.
3. These plans are indicative only and the Project will be located within the Order Limits. Due to the need for flexibility, National Grid will be applying for Limits of Deviation within the Order Limits and the Development Consent Order, within which any final alignment would be located.
4. The Birkhill Wood and High Marnham Substations, and associated Gantry structures do not form part of this Project. They have been shown for reference only, and are included in the Order Limits for access and to enable the overhead line connections to be constructed.
5. These plans should be read in conjunction with the following schedules of the Development Consent Order: Streets subject to street works, Streets subject to alteration of layout, Streets or Public Rights of Way to be Temporarily Closed and Access to Works.

Coordinate System: British National Grid

Sheet X Centroid Coordinate: 377037 Sheet Y Centroid Coordinate: 476797

0 50 100 150 200 250 Metres

BACKGROUND MAPPING INFORMATION HAS BEEN REPRODUCED FROM THE ORDNANCE SURVEY BY PERMISSION OF ORDNANCE SURVEY OF THE CONTROLLER OF HIS MAJESTY'S STATIONERY OFFICE. © CROWN COPYRIGHT AND DATABASE RIGHTS [2026] ORDNANCE SURVEY AC0000808122.

Issue	Date	Remarks	Drawn	Checked	Approved
A	OCT 2026	FOR DCO SUBMISSION	JST	TF	BM

Title

THE NATIONAL GRID
(NORTH HUMBER TO HIGH MARNHAM) ORDER
ACCESS, RIGHTS OF WAY & PUBLIC RIGHTS OF NAVIGATION PLAN SERIES
REGULATION 5(2)(k)
SECTION E (SHEET 13 OF 15)

nationalgrid


Application Number: EN020034


National Grid Drawing Reference: NHHM-LSTC-ENG-PLN-0034

Scale	Sheet Size	Sheet	Issue
1:2,500	A0	SHEET 13 OF 15	A

COPYRIGHT: NOT TO BE REPRODUCED WITHOUT THE WRITTEN PERMISSION OF NATIONAL GRID ELECTRICITY TRANSMISSION PLC

THE NATIONAL GRID (NORTH HUMBER TO HIGH MARNHAM) ORDER
ACCESS, RIGHTS OF WAY & PUBLIC RIGHTS OF NAVIGATION PLAN SERIES
REGULATION 5(2)(k)
SECTION E (SHEET 14 OF 15)

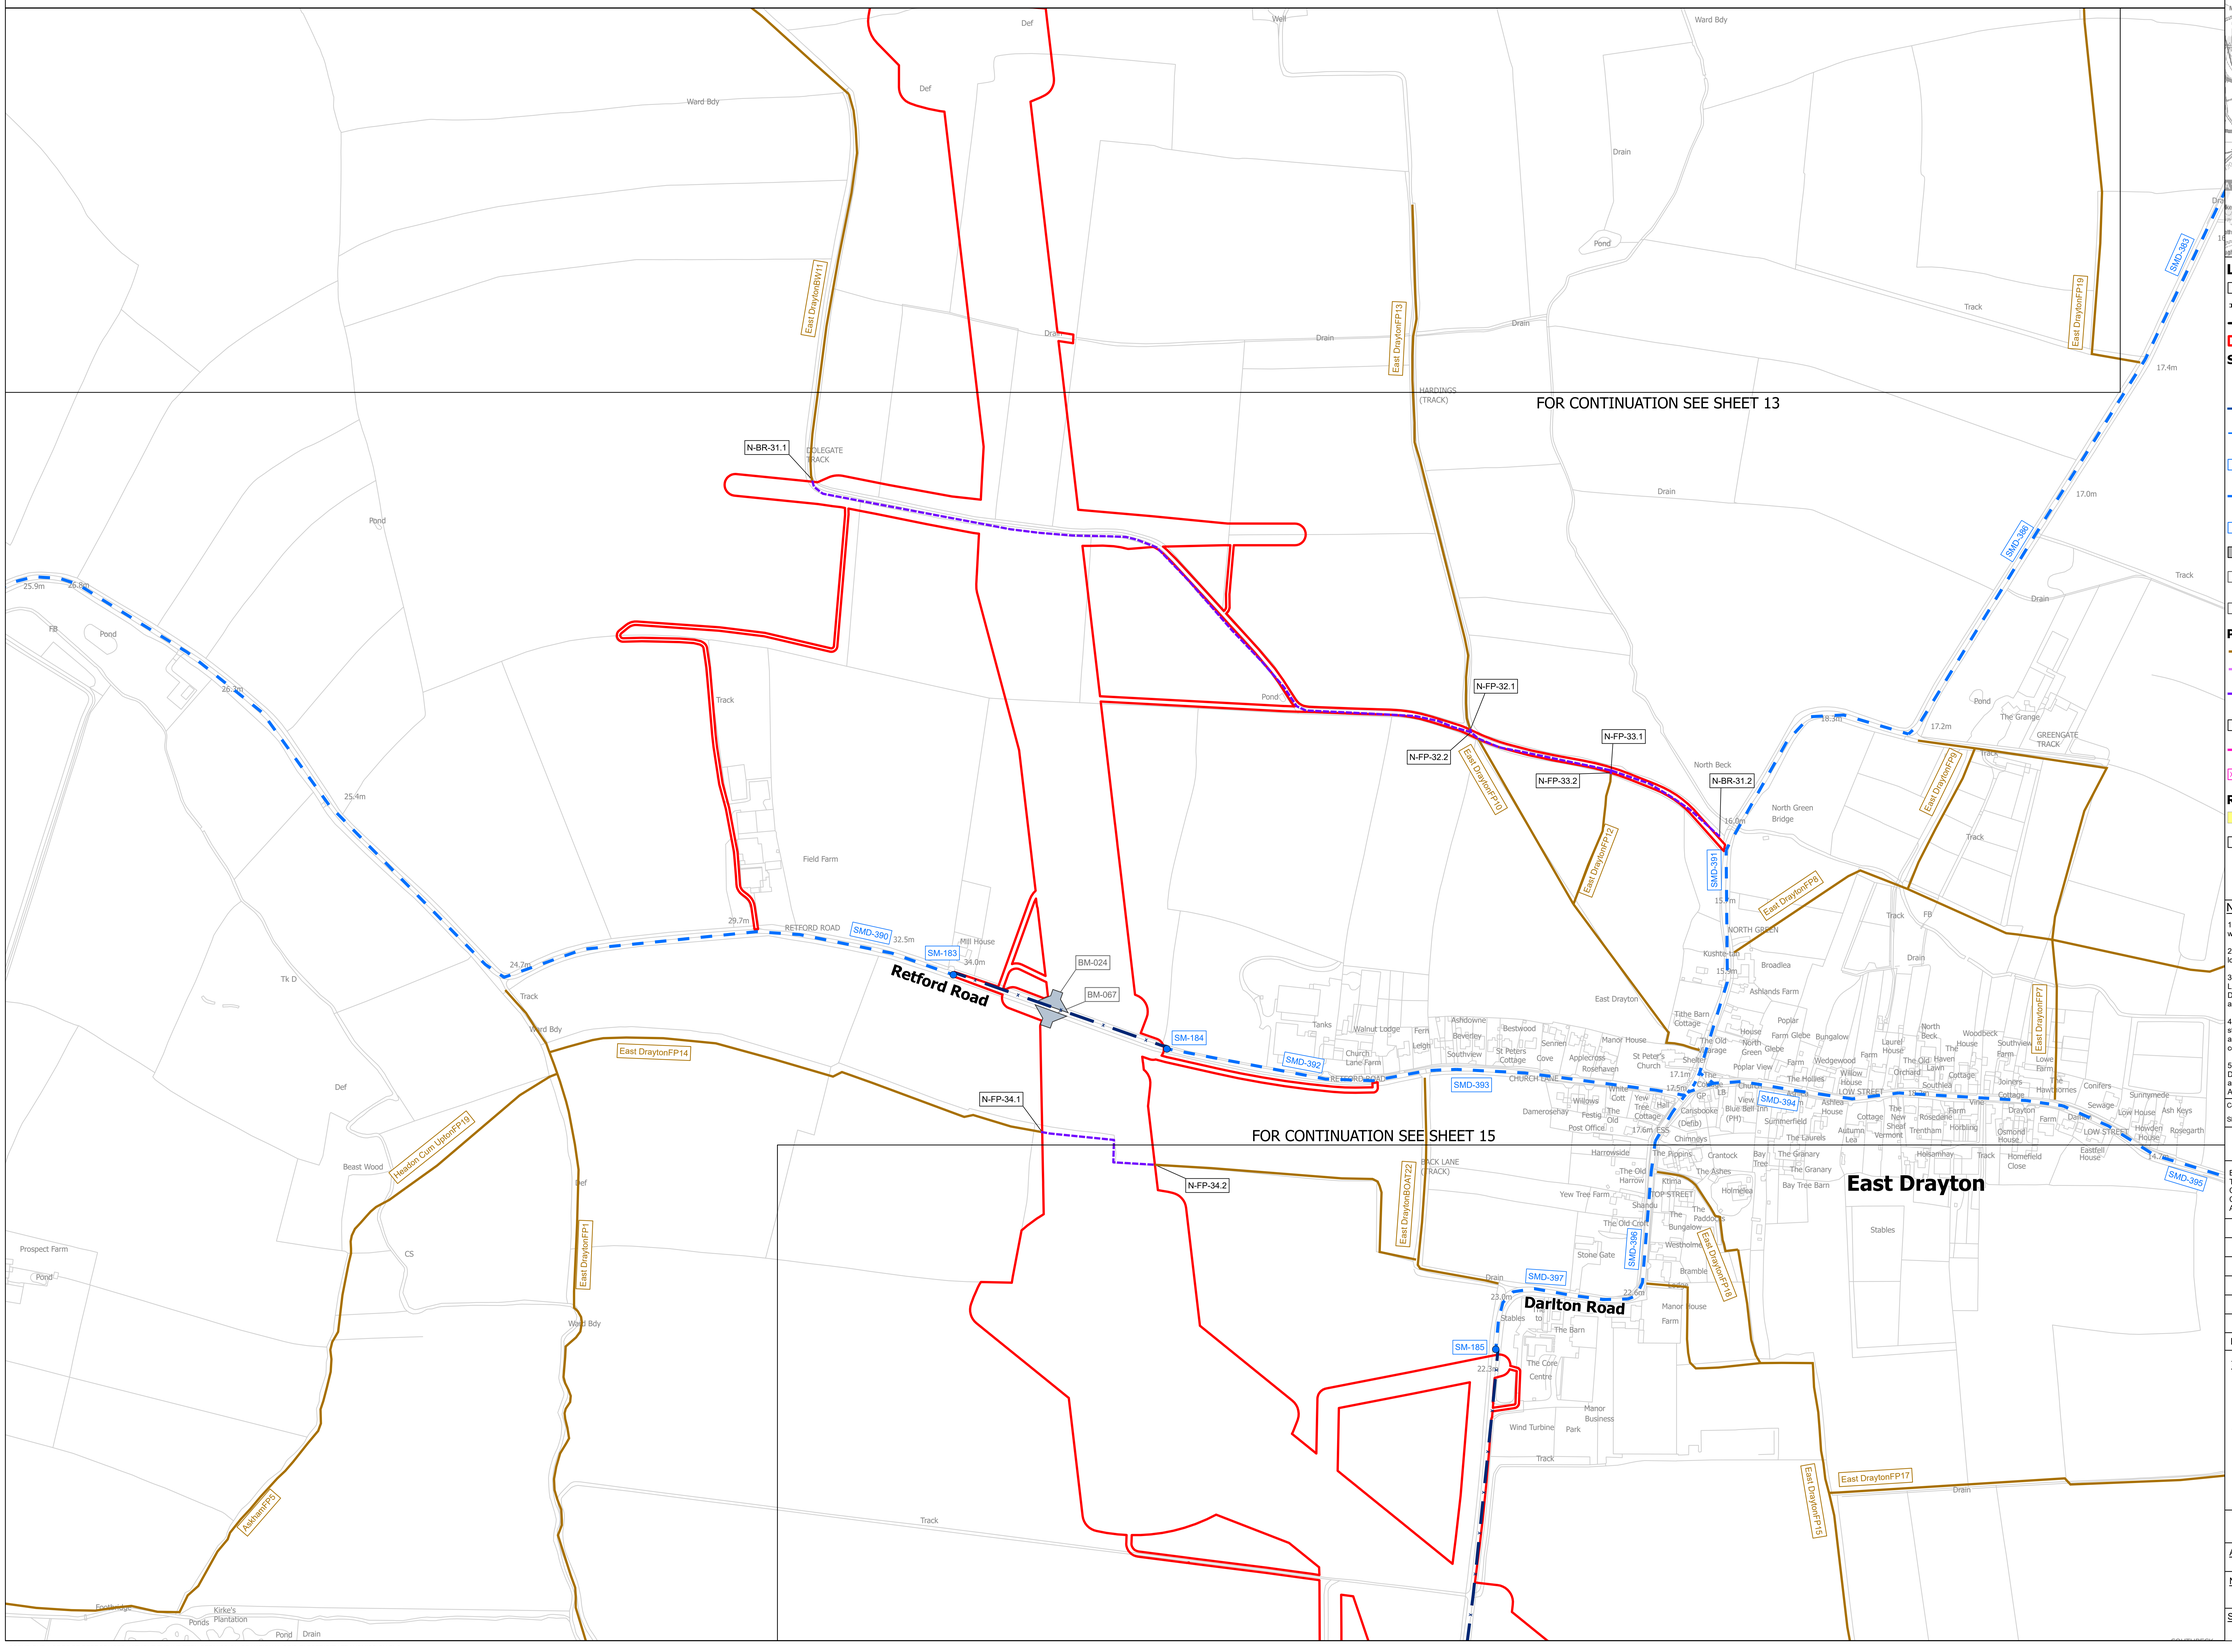

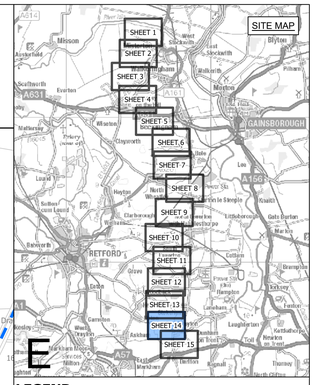

LEGEND

- SHEET INDEX CUTLINES
- ROUTE SECTION BOUNDARY
- LOCAL AUTHORITY BOUNDARY
- ORDER LIMITS

STREET WORKS

- STREET MANAGEMENT: START/END POINT OF TEMPORARY CLOSURE
- STREET MANAGEMENT: TEMPORARY CLOSURE
- STREET MANAGEMENT: TEMPORARY CLOSURE (MANAGED)
- SM-XXX — EXAMPLE REFERENCE FOR TEMPORARY CLOSURE
- STREET MANAGEMENT: TEMPORARY DIVERSION
- SMD-XXX — EXAMPLE REFERENCE FOR TEMPORARY DIVERSION
- INDICATIVE ACCESS POINT
- BM-XXX — EXAMPLE REFERENCE FOR TEMPORARY SITE ACCESS POINT
- CW-XXX — EXAMPLE REFERENCE FOR TEMPORARY ALTERATION OF STREET LAYOUT

PUBLIC RIGHTS OF WAY

- PUBLIC RIGHT OF WAY EXISTING
- PUBLIC RIGHT OF WAY TEMPORARY CLOSURE
- PUBLIC RIGHT OF WAY TEMPORARY CLOSURE (MANAGED)
- XX-XX-X-X — EXAMPLE REFERENCE FOR PUBLIC RIGHT OF WAY
- PUBLIC RIGHT OF WAY TEMPORARY DIVERSION
- XX-XX-XXD — EXAMPLE REFERENCE FOR TEMPORARY DIVERTED PUBLIC RIGHT OF WAY

RIGHTS OF NAVIGATION

- NAVIGATION CLOSURES
- NAVX — EXAMPLE REFERENCE FOR NAVIGATION CLOSURES

Notes

1. This drawing is scaled at paper size A0, therefore any prints taken at smaller sizes will affect accuracy of the measurement units and should not be scaled against.

2. For additional detail on the plan suites, please refer to the 'Guide to the Plans' located in Volume 2 of the DCO Application.

3. These plans are indicative only and the Project will be located within the Order Limits. Due to the need for flexibility, National Grid will be applying for Limits of Deviation within the Order Limits and the Development Consent Order, within which any final alignment would be located.

4. The Birkhill Wood and High Marnham Substations, and associated Gantry structures do not form part of this Project. They have been shown for reference only, and are included in the Order Limits for access and to enable the overhead line connections to be constructed.

5. These plans should be read in conjunction with the following schedules of the Development Consent Order: Streets subject to street works, Streets subject to alteration of layout, Streets or Public Rights of Way to be Temporarily Closed and Access to Works.

Coordinate System: British National Grid

Sheet X Centroid Coordinate: 375597 Sheet Y Centroid Coordinate: 476917

0 50 100 150 200 250 Metres

BACKGROUND MAPPING INFORMATION HAS BEEN REPRODUCED FROM THE ORDNANCE SURVEY BY PERMISSION OF ORDNANCE SURVEY OF THE CONTROLLER OF HIS MAJESTY'S STATIONERY OFFICE. © CROWN COPYRIGHT AND DATABASE RIGHTS [2026] ORDNANCE SURVEY AC0000808122.

Issue	Date	Remarks	Drawn	Checked	Approved
A	OCT 2026	FOR DCO SUBMISSION	JST	TF	BM

Title

THE NATIONAL GRID
(NORTH HUMBER TO HIGH MARNHAM) ORDER
ACCESS, RIGHTS OF WAY & PUBLIC RIGHTS OF NAVIGATION PLAN SERIES
REGULATION 5(2)(k)
SECTION E (SHEET 14 OF 15)

nationalgrid


Application Number: EN020034


National Grid Drawing Reference: NHHM-LSTC-ENG-PLN-0034

Scale	Sheet Size	Sheet	Issue
1:2,500	A0	SHEET 14 OF 15	A

COPYRIGHT: NOT TO BE REPRODUCED WITHOUT THE WRITTEN PERMISSION OF NATIONAL GRID ELECTRICITY TRANSMISSION PLC

THE NATIONAL GRID (NORTH HUMBER TO HIGH MARNHAM) ORDER
ACCESS, RIGHTS OF WAY & PUBLIC RIGHTS OF NAVIGATION PLAN SERIES
REGULATION 5(2)(k)
SECTION E (SHEET 15 OF 15)

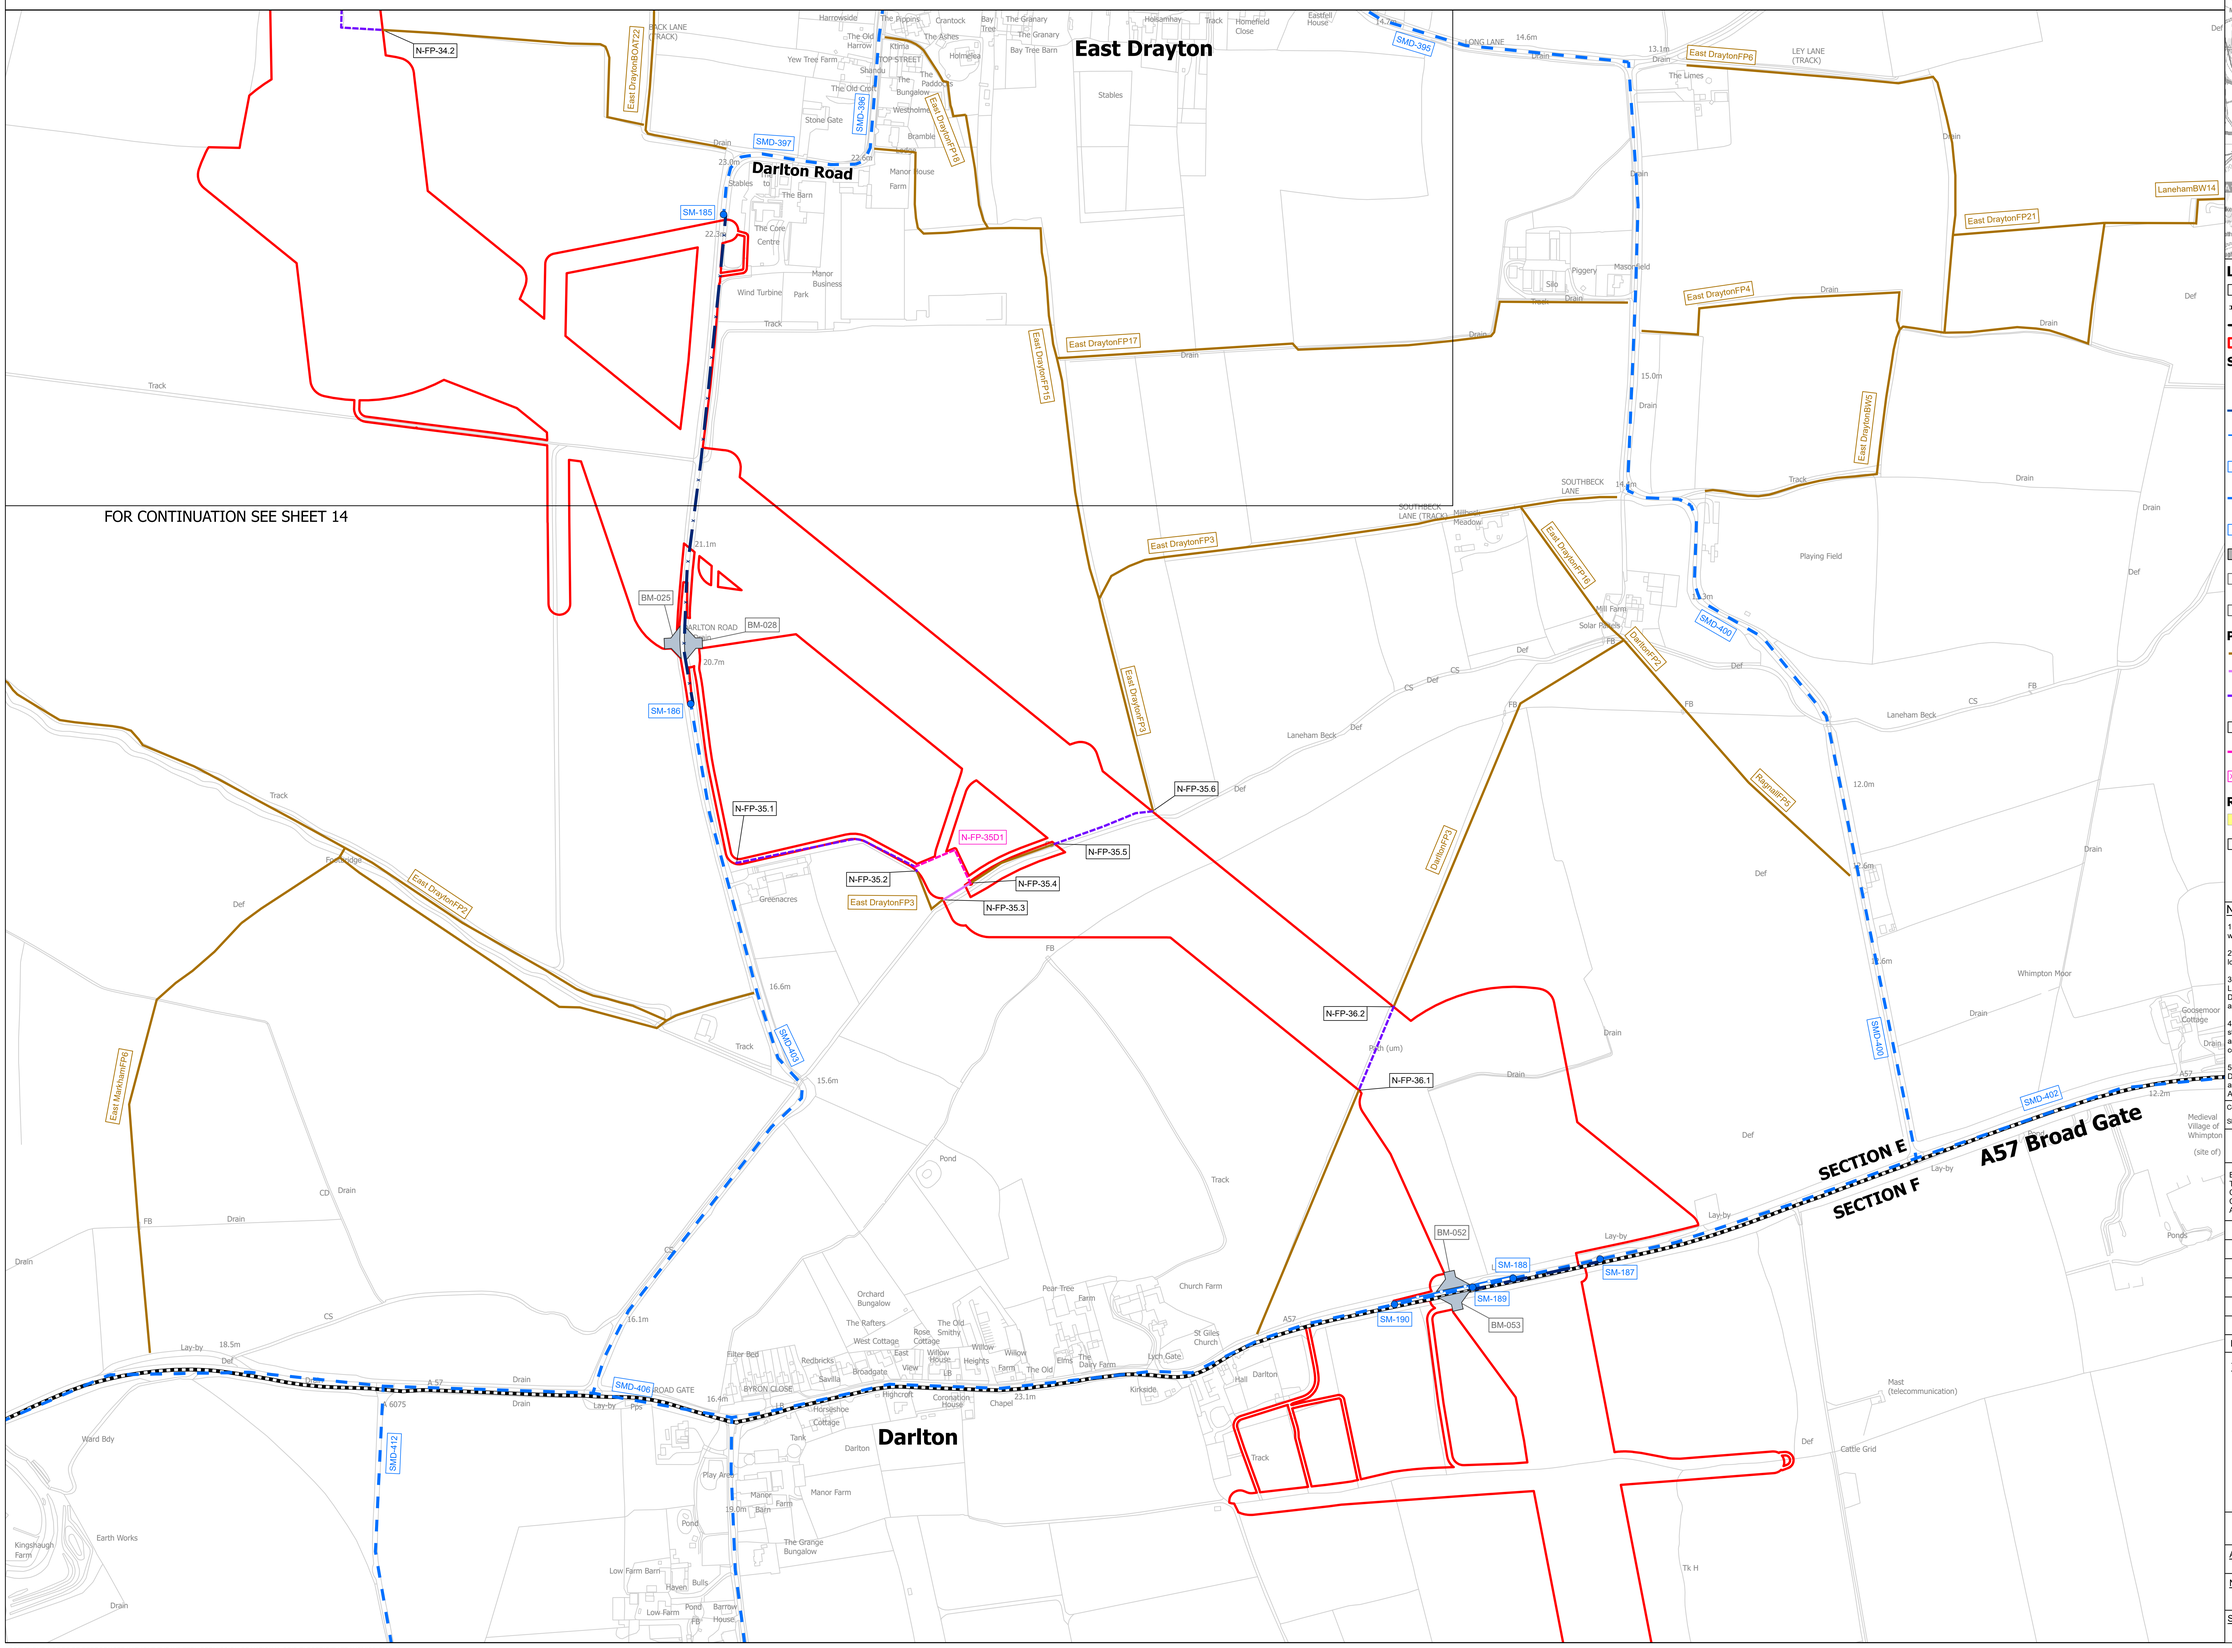

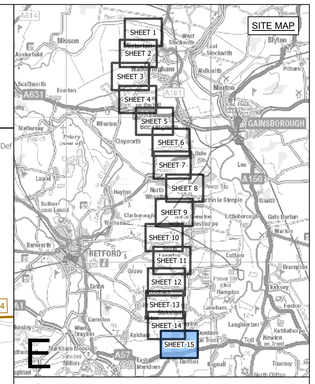

LEGEND

- SHEET INDEX CUTLINES
- ROUTE SECTION BOUNDARY
- LOCAL AUTHORITY BOUNDARY
- ORDER LIMITS

STREET WORKS

- STREET MANAGEMENT: START/END POINT OF TEMPORARY CLOSURE
- STREET MANAGEMENT: TEMPORARY CLOSURE
- STREET MANAGEMENT: TEMPORARY CLOSURE (MANAGED)
- SM-XXX — EXAMPLE REFERENCE FOR TEMPORARY CLOSURE
- STREET MANAGEMENT: TEMPORARY DIVERSION
- SMD-XXX — EXAMPLE REFERENCE FOR TEMPORARY DIVERSION
- INDICATIVE ACCESS POINT
- BM-XXX — EXAMPLE REFERENCE FOR TEMPORARY SITE ACCESS POINT
- CW-XXX — EXAMPLE REFERENCE FOR TEMPORARY ALTERATION OF STREET LAYOUT

PUBLIC RIGHTS OF WAY

- PUBLIC RIGHT OF WAY EXISTING
- PUBLIC RIGHT OF WAY TEMPORARY CLOSURE
- PUBLIC RIGHT OF WAY TEMPORARY CLOSURE (MANAGED)
- XX-XX-X.X — EXAMPLE REFERENCE FOR PUBLIC RIGHT OF WAY
- PUBLIC RIGHT OF WAY TEMPORARY DIVERSION
- XX-XX-XXD1 — EXAMPLE REFERENCE FOR TEMPORARY DIVERTED PUBLIC RIGHT OF WAY

RIGHTS OF NAVIGATION

- NAVIGATION CLOSURES
- NAVX — EXAMPLE REFERENCE FOR NAVIGATION CLOSURES

Notes

1. This drawing is scaled at paper size A0, therefore any prints taken at smaller sizes will affect accuracy of the measurement units and should not be scaled against.

2. For additional detail on the plan suites, please refer to the 'Guide to the Plans' located in Volume 2 of the DCO Application.

3. These plans are indicative only and the Project will be located within the Order Limits. Due to the need for flexibility, National Grid will be applying for Limits of Deviation within the Order Limits and the Development Consent Order, within which any final alignment would be located.

4. The Birkhill Wood and High Marnham Substations, and associated Gantry structures do not form part of this Project. They have been shown for reference only, and are included in the Order Limits for access and to enable the overhead line connections to be constructed.

5. These plans should be read in conjunction with the following schedules of the Development Consent Order: Streets subject to street works, Streets subject to alteration of layout, Streets or Public Rights of Way to be Temporarily Closed and Access to Works.

Coordinate System: British National Grid

Sheet X Centroid Coordinate: 374285 Sheet Y Centroid Coordinate: 477809

0 50 100 150 200 250 Metres

BACKGROUND MAPPING INFORMATION HAS BEEN REPRODUCED FROM THE ORDNANCE SURVEY BY PERMISSION OF ORDNANCE SURVEY OF THE CONTROLLER OF HIS MAJESTY'S STATIONERY OFFICE. © CROWN COPYRIGHT AND DATABASE RIGHTS [2026] ORDNANCE SURVEY AC0000808122.

Issue	Date	Remarks	Drawn	Checked	Approved
A	OCT 2026	FOR DCO SUBMISSION	JST	TF	BM

Title

THE NATIONAL GRID
(NORTH HUMBER TO HIGH MARNHAM) ORDER
ACCESS, RIGHTS OF WAY & PUBLIC RIGHTS OF NAVIGATION PLAN SERIES
REGULATION 5(2)(k)
SECTION E (SHEET 15 OF 15)

nationalgrid


Application Number: EN020034


National Grid Drawing Reference: NHHM-LSTC-ENG-PLN-0034

Scale	Sheet Size	Sheet	Issue
1:2,500	A0	SHEET 15 OF 15	A

COPYRIGHT: NOT TO BE REPRODUCED WITHOUT THE WRITTEN PERMISSION OF NATIONAL GRID ELECTRICITY TRANSMISSION PLC

THE NATIONAL GRID (NORTH HUMBER TO HIGH MARNHAM) ORDER
ACCESS, RIGHTS OF WAY & PUBLIC RIGHTS OF NAVIGATION PLAN SERIES
REGULATION 5(2)(k)
SECTION E (PLAN A)

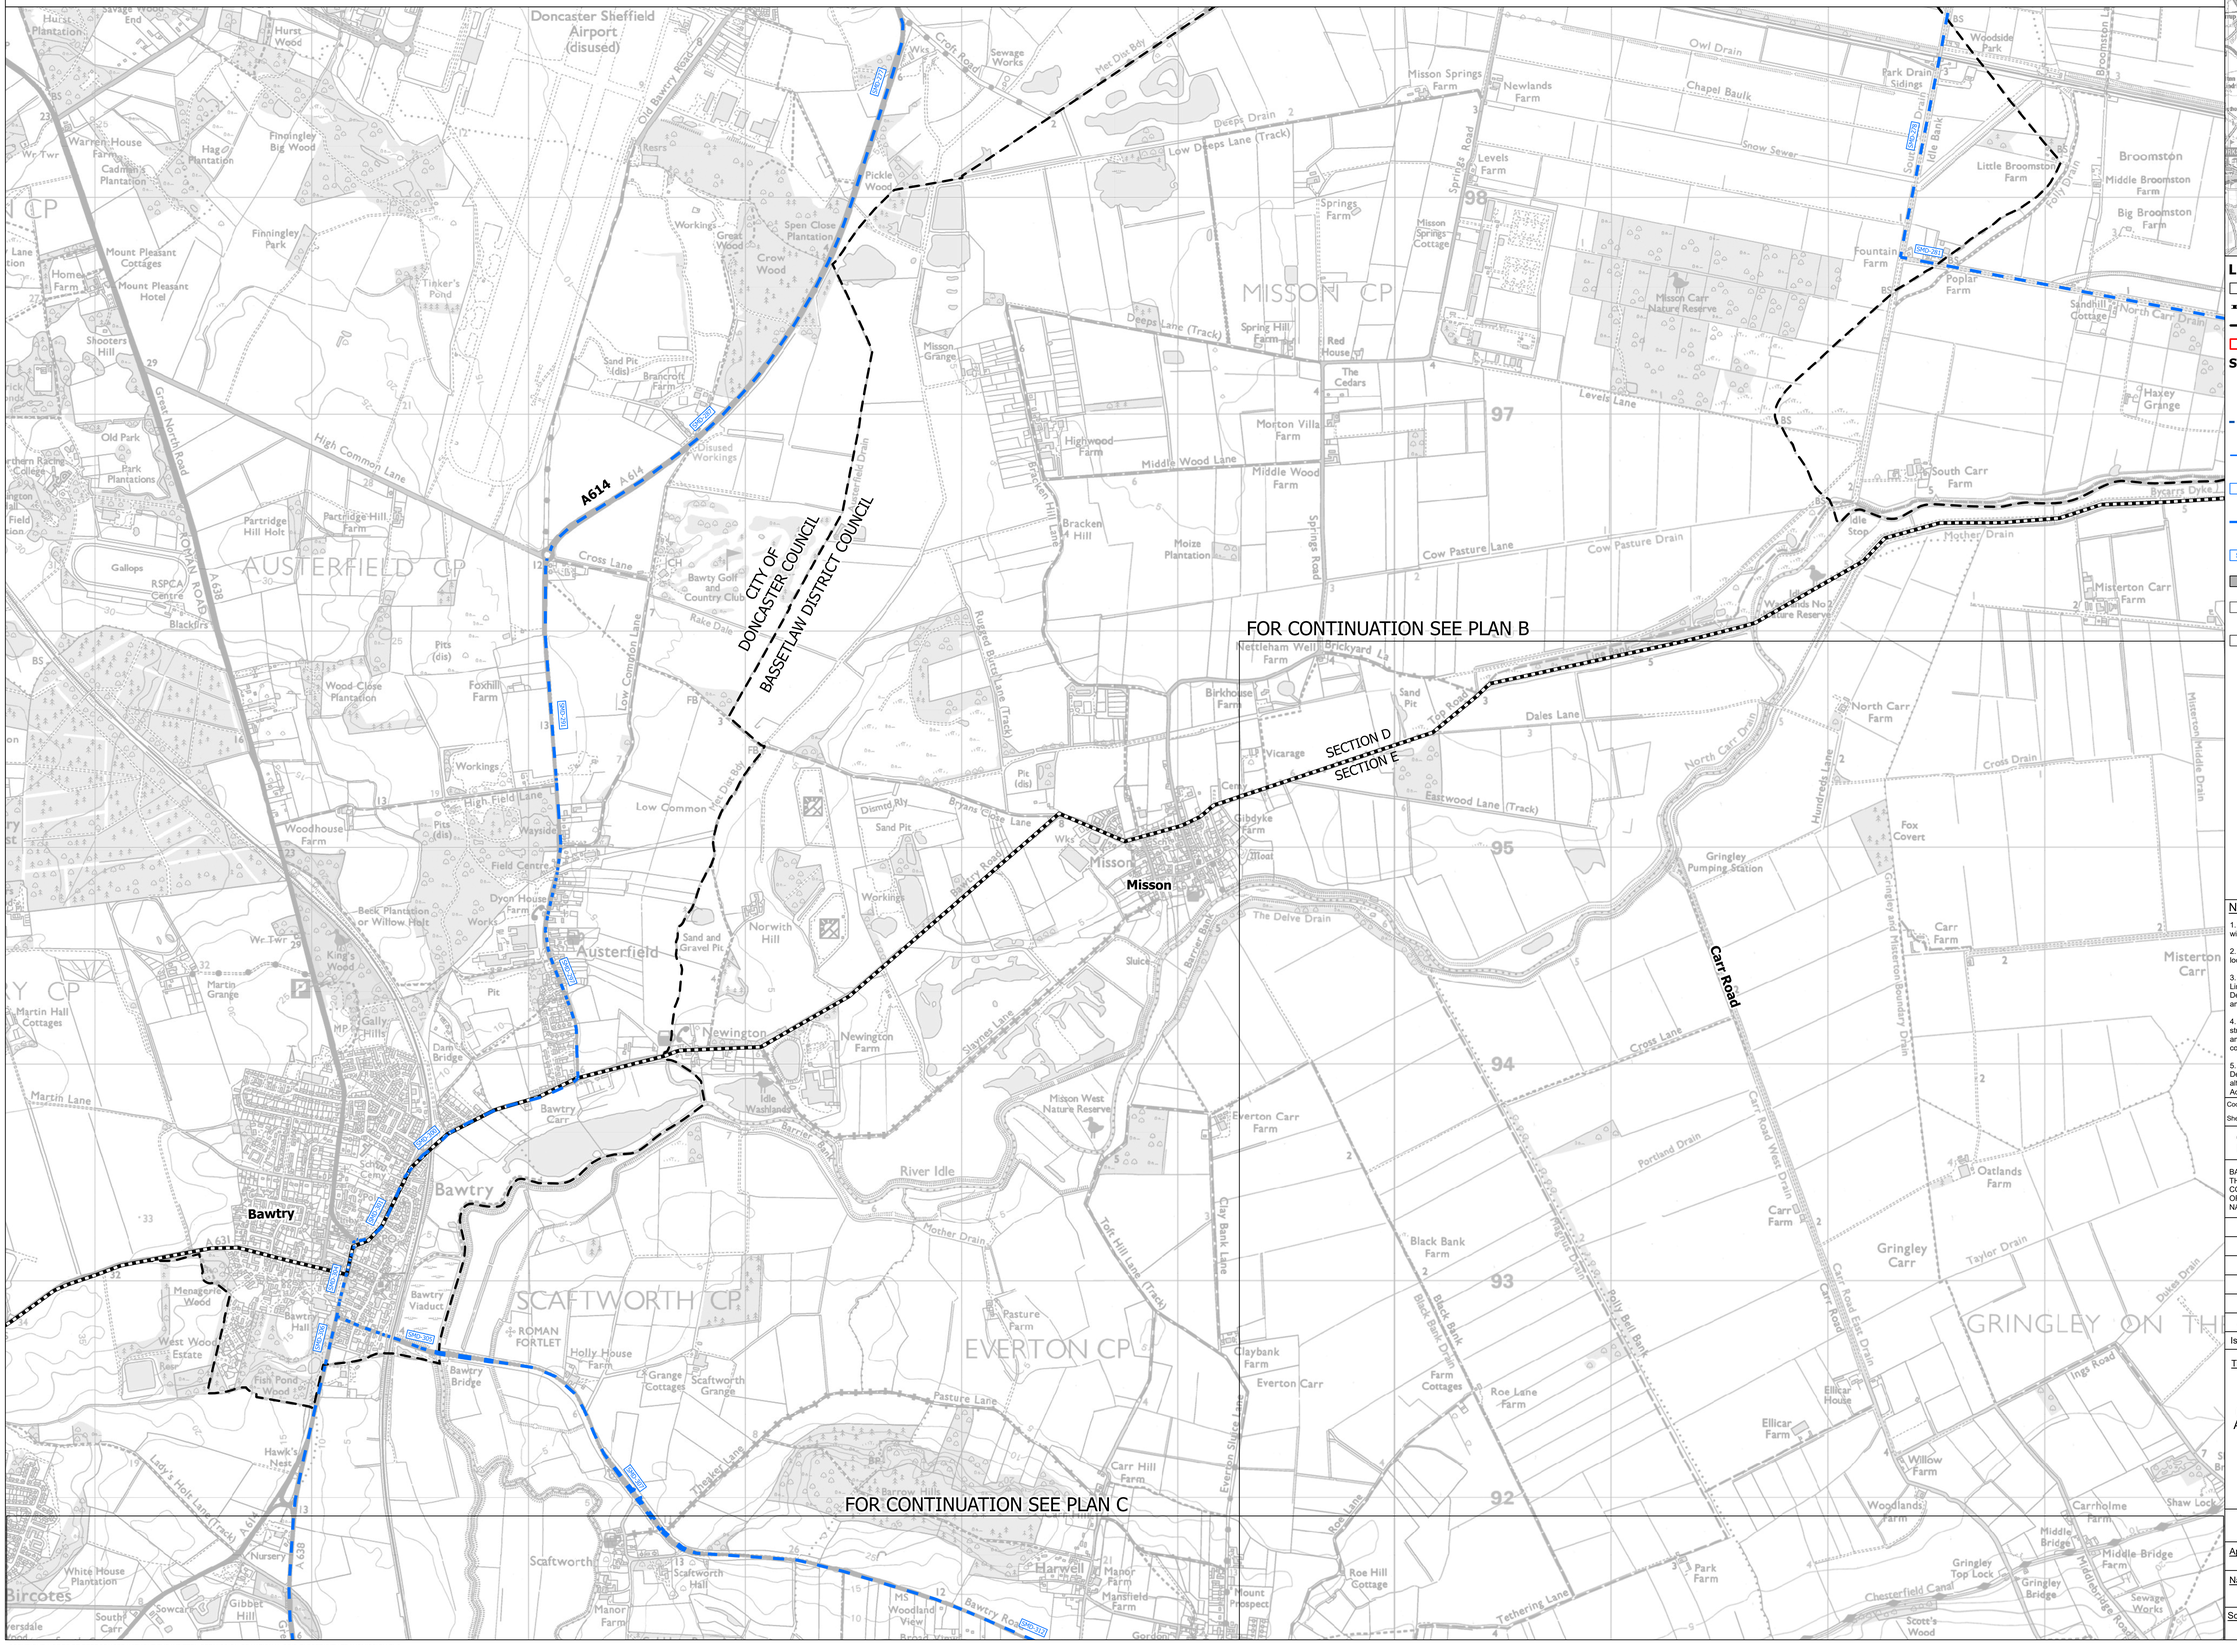

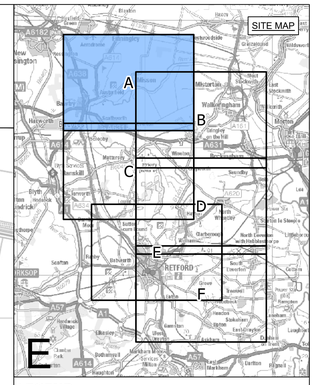

LEGEND

- SHEET INDEX CUTLINES
- ROUTE SECTION BOUNDARY
- LOCAL AUTHORITY BOUNDARY
- ORDER LIMITS

STREET WORKS

- STREET MANAGEMENT: START/END POINT OF TEMPORARY CLOSURE
- STREET MANAGEMENT: TEMPORARY CLOSURE
- STREET MANAGEMENT: TEMPORARY CLOSURE (MANAGED)
- SM-XXX EXAMPLE REFERENCE FOR TEMPORARY CLOSURE
- STREET MANAGEMENT: TEMPORARY DIVERSION
- SMD-XXX EXAMPLE REFERENCE FOR TEMPORARY DIVERSION
- INDICATIVE ACCESS POINT
- BM-XXX EXAMPLE REFERENCE FOR TEMPORARY SITE ACCESS POINT
- CW-XXX EXAMPLE REFERENCE FOR TEMPORARY ALTERATION OF STREET LAYOUT

Notes

1. This drawing is scaled at paper size A0, therefore any prints taken at smaller sizes will affect accuracy of the measurement units and should not be scaled against.

2. For additional detail on the plan suites, please refer to the 'Guide to the Plans' located in Volume 2 of the DCO Application.

3. These plans are indicative only and the Project will be located within the Order Limits. Due to the need for flexibility, National Grid will be applying for Limits of Deviation within the Order Limits and the Development Consent Order, within which any final alignment would be located.

4. The Birkhill Wood and High Marnham Substations, and associated Gantry structures do not form part of this Project. They have been shown for reference only, and are included in the Order Limits for access and to enable the overhead line connections to be constructed.

5. These plans should be read in conjunction with the following schedules of the Development Consent Order: Streets subject to street works, Streets subject to alteration of layout, Streets or Public Rights of Way to be Temporarily Closed and Access to Works.

Coordinate System: British National Grid

Sheet X Centroid Coordinate: 426356 Sheet Y Centroid Coordinate: 484579

0 210 420 630 840 1,050 Metres

BACKGROUND MAPPING INFORMATION HAS BEEN REPRODUCED FROM THE ORDNANCE SURVEY BY PERMISSION OF ORDNANCE SURVEY OF THE CONTROLLER OF HIS MAJESTYS STATIONERY OFFICE. CROWN COPYRIGHT ORDNANCE SURVEY ©. BLUESKY INTERNATIONAL LTD ©. NATIONAL GRID ELECTRICITY - 100024241.

Issue	Date	Remarks	Drawn	Checked	Approved
A	OCT 2026	FOR DCO SUBMISSION	JST	TF	BM

Title

THE NATIONAL GRID
(NORTH HUMBER TO HIGH MARNHAM) ORDER
ACCESS, RIGHTS OF WAY & PUBLIC RIGHTS OF NAVIGATION PLAN SERIES
REGULATION 5(2)(k)
SECTION E (PLAN A)

nationalgrid


Application Number: EN020034


National Grid Drawing Reference: NHHM-LSTC-ENG-PLN-0034

Scale	Sheet Size	Sheet	Issue
1:10,000	A0	PLAN A	A

COPYRIGHT: NOT TO BE REPRODUCED WITHOUT THE WRITTEN PERMISSION OF NATIONAL GRID ELECTRICITY TRANSMISSION PLC

THE NATIONAL GRID (NORTH HUMBER TO HIGH MARNHAM) ORDER
ACCESS, RIGHTS OF WAY & PUBLIC RIGHTS OF NAVIGATION PLAN SERIES
REGULATION 5(2)(k)
SECTION E (PLAN B)

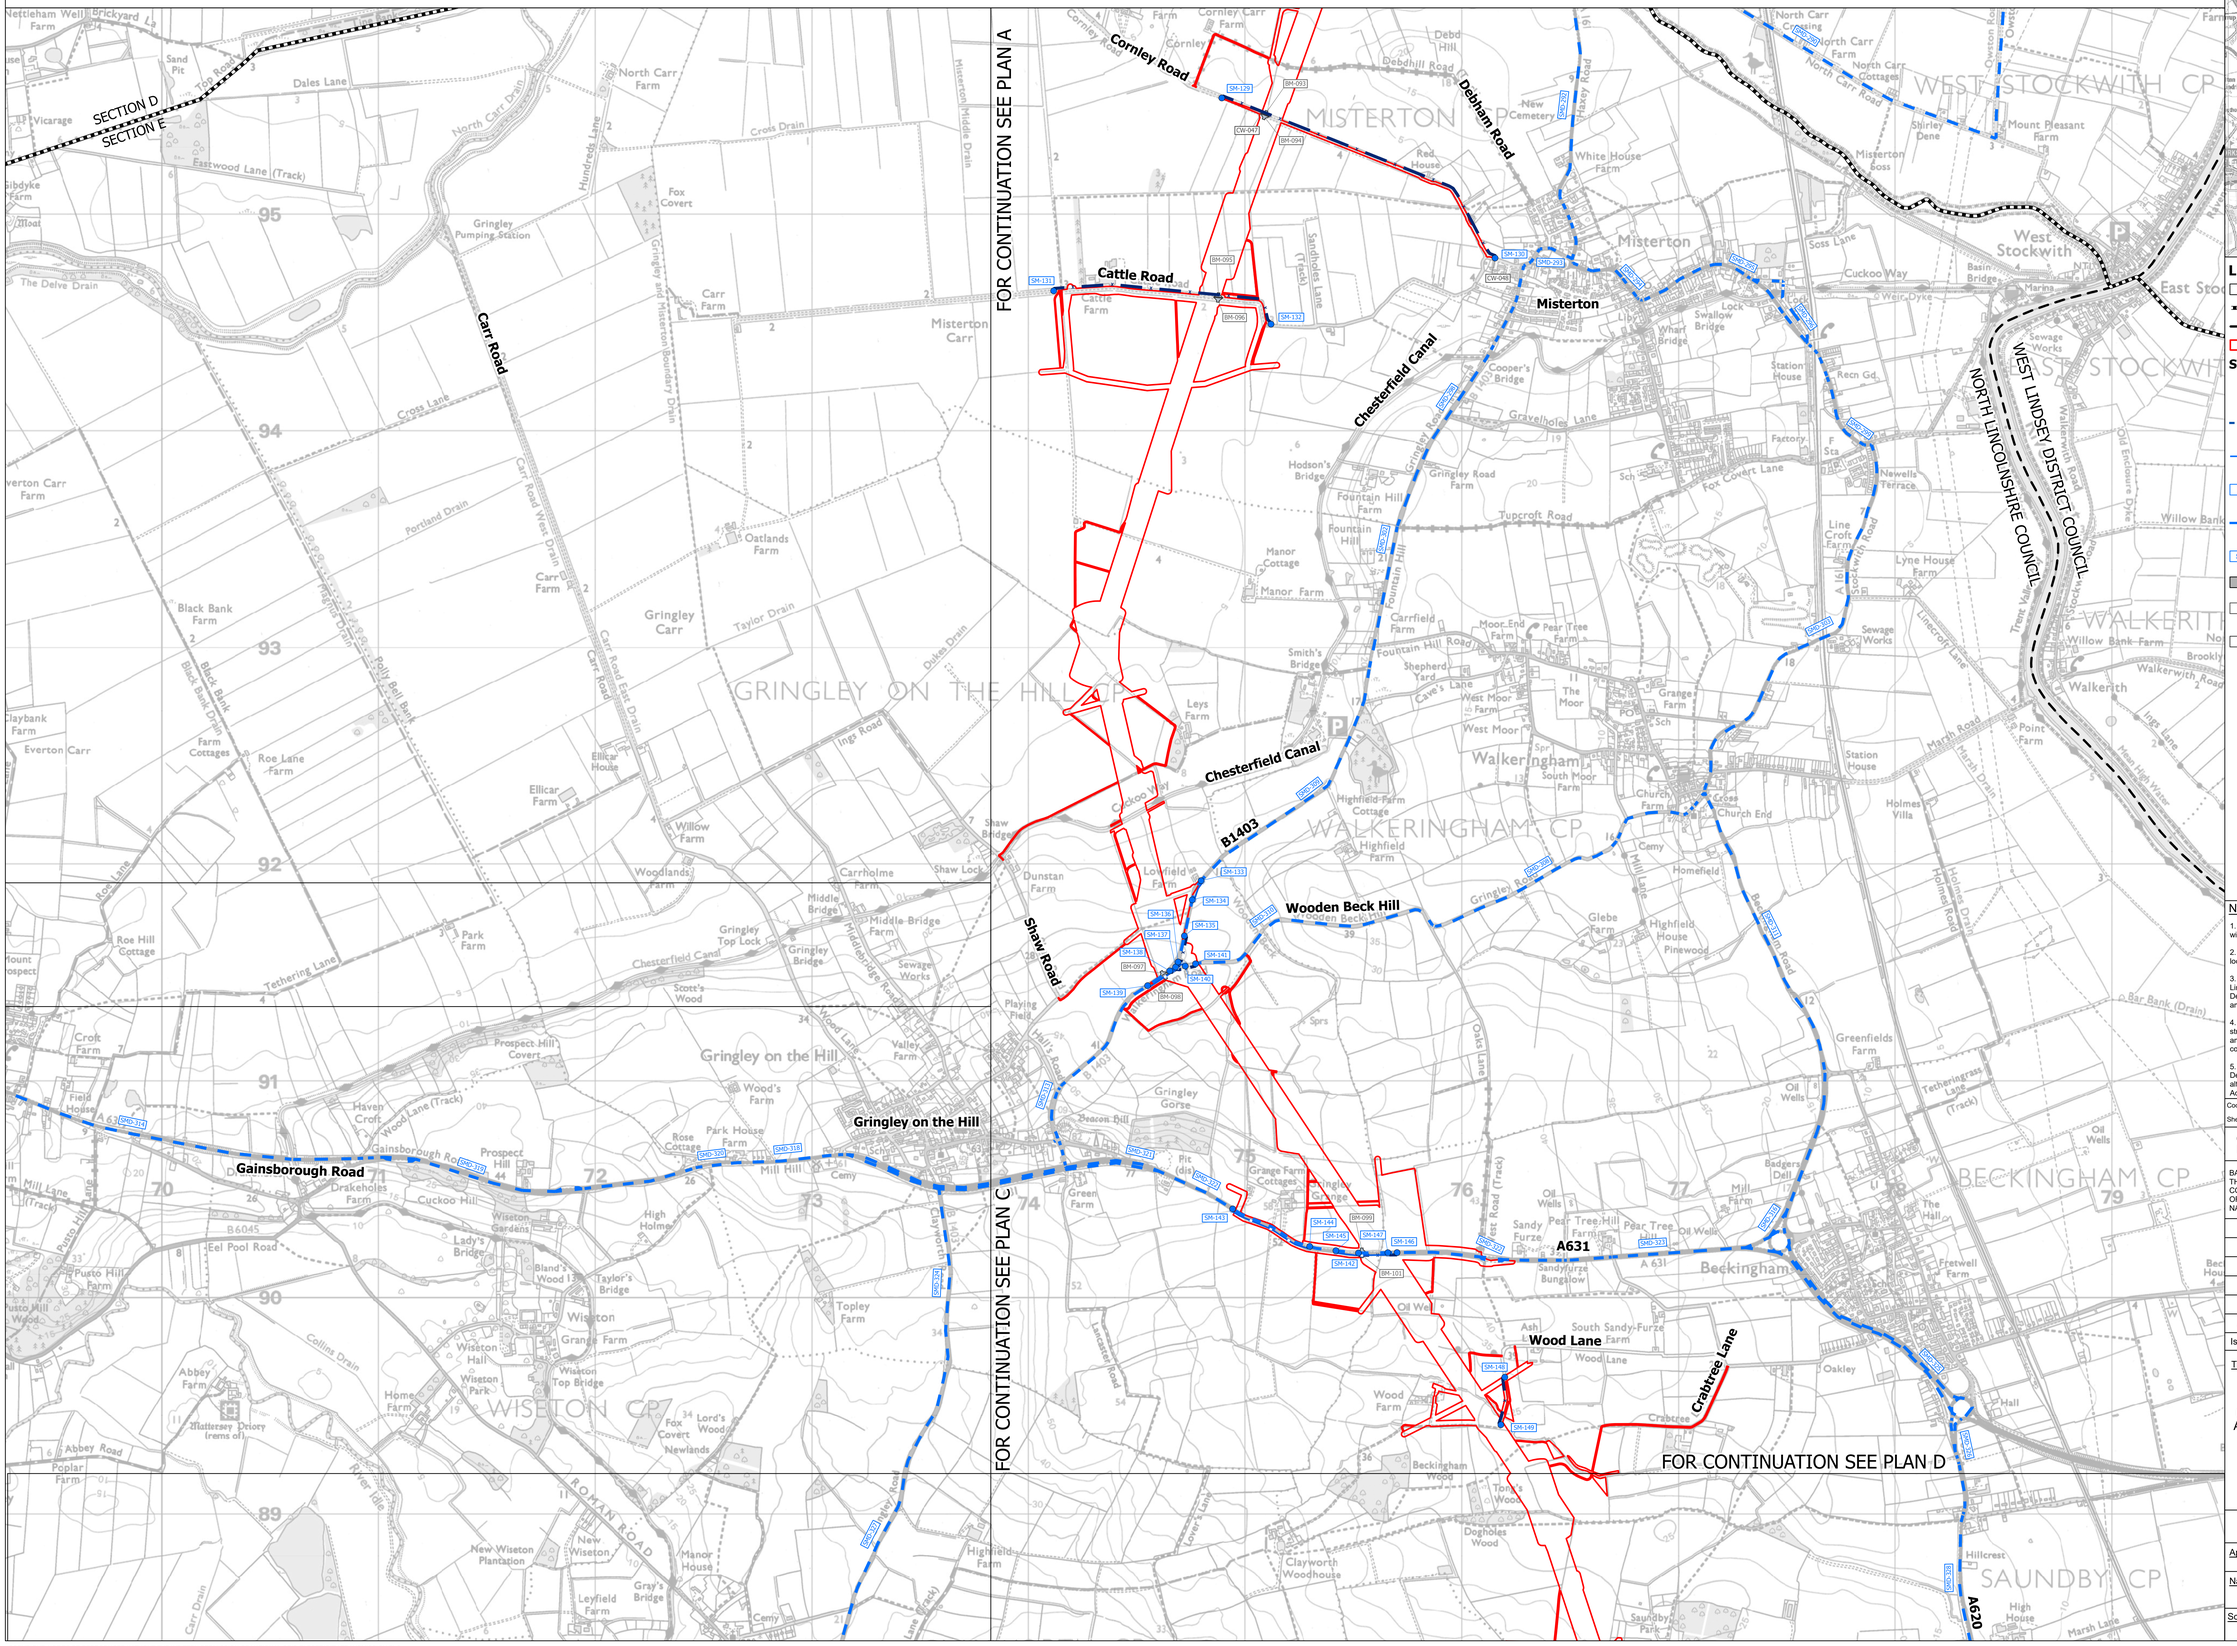

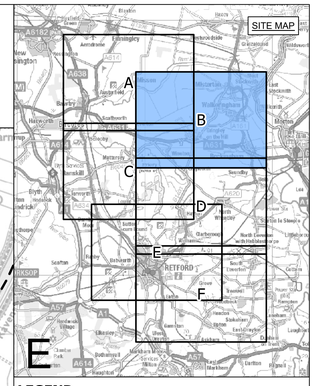

LEGEND

- SHEET INDEX CUTLINES
- ROUTE SECTION BOUNDARY
- LOCAL AUTHORITY BOUNDARY
- ORDER LIMITS

STREET WORKS

- STREET MANAGEMENT: START/END POINT OF TEMPORARY CLOSURE
- STREET MANAGEMENT: TEMPORARY CLOSURE
- STREET MANAGEMENT: TEMPORARY CLOSURE (MANAGED)
- SM-XXX EXAMPLE REFERENCE FOR TEMPORARY CLOSURE
- STREET MANAGEMENT: TEMPORARY DIVERSION
- SMD-XXX EXAMPLE REFERENCE FOR TEMPORARY DIVERSION
- INDICATIVE ACCESS POINT
- BM-XXX EXAMPLE REFERENCE FOR TEMPORARY SITE ACCESS POINT
- CW-XXX EXAMPLE REFERENCE FOR TEMPORARY ALTERATION OF STREET LAYOUT

Notes

1. This drawing is scaled at paper size A0, therefore any prints taken at smaller sizes will affect accuracy of the measurement units and should not be scaled against.

2. For additional detail on the plan suites, please refer to the 'Guide to the Plans' located in Volume 2 of the DCO Application.

3. These plans are indicative only and the Project will be located within the Order Limits. Due to the need for flexibility, National Grid will be applying for Limits of Deviation within the Order Limits and the Development Consent Order, within which any final alignment would be located.

4. The Birkhill Wood and High Marnham Substations, and associated Gantry structures do not form part of this Project. They have been shown for reference only, and are included in the Order Limits for access and to enable the overhead line connections to be constructed.

5. These plans should be read in conjunction with the following schedules of the Development Consent Order: Streets subject to street works, Streets subject to alteration of layout, Streets or Public Rights of Way to be Temporarily Closed and Access to Works.

Coordinate System: British National Grid

Sheet X Centroid Coordinate: 426356 Sheet Y Centroid Coordinate: 484579

0 210 420 630 840 1,050 Metres

BACKGROUND MAPPING INFORMATION HAS BEEN REPRODUCED FROM THE ORDNANCE SURVEY BY PERMISSION OF ORDNANCE SURVEY THE CONTROLLER OF HIS MAJESTY'S STATIONERY OFFICE. CROWN COPYRIGHT ORDNANCE SURVEY ©. BLUESKY INTERNATIONAL LTD ©. NATIONAL GRID ELECTRICITY - 100024241.

Issue	Date	Remarks	Drawn	Checked	Approved
A	OCT 2026	FOR DCO SUBMISSION	JST	TF	BM

Title


THE NATIONAL GRID
(NORTH HUMBER TO HIGH MARNHAM) ORDER
ACCESS, RIGHTS OF WAY & PUBLIC RIGHTS OF NAVIGATION PLAN SERIES
REGULATION 5(2)(k)
SECTION E (PLAN B)


nationalgrid

Application Number	National Grid Drawing Reference		
EN020034	NHHM-LSTC-ENG-PLN-0034		
Scale	**Sheet Size**	**Sheet**	**Issue**
1:10,000	A0	PLAN B	A

COPYRIGHT: NOT TO BE REPRODUCED WITHOUT THE WRITTEN PERMISSION OF NATIONAL GRID ELECTRICITY TRANSMISSION PLC

THE NATIONAL GRID (NORTH HUMBER TO HIGH MARNHAM) ORDER
ACCESS, RIGHTS OF WAY & PUBLIC RIGHTS OF NAVIGATION PLAN SERIES
REGULATION 5(2)(k)
SECTION E (PLAN C)

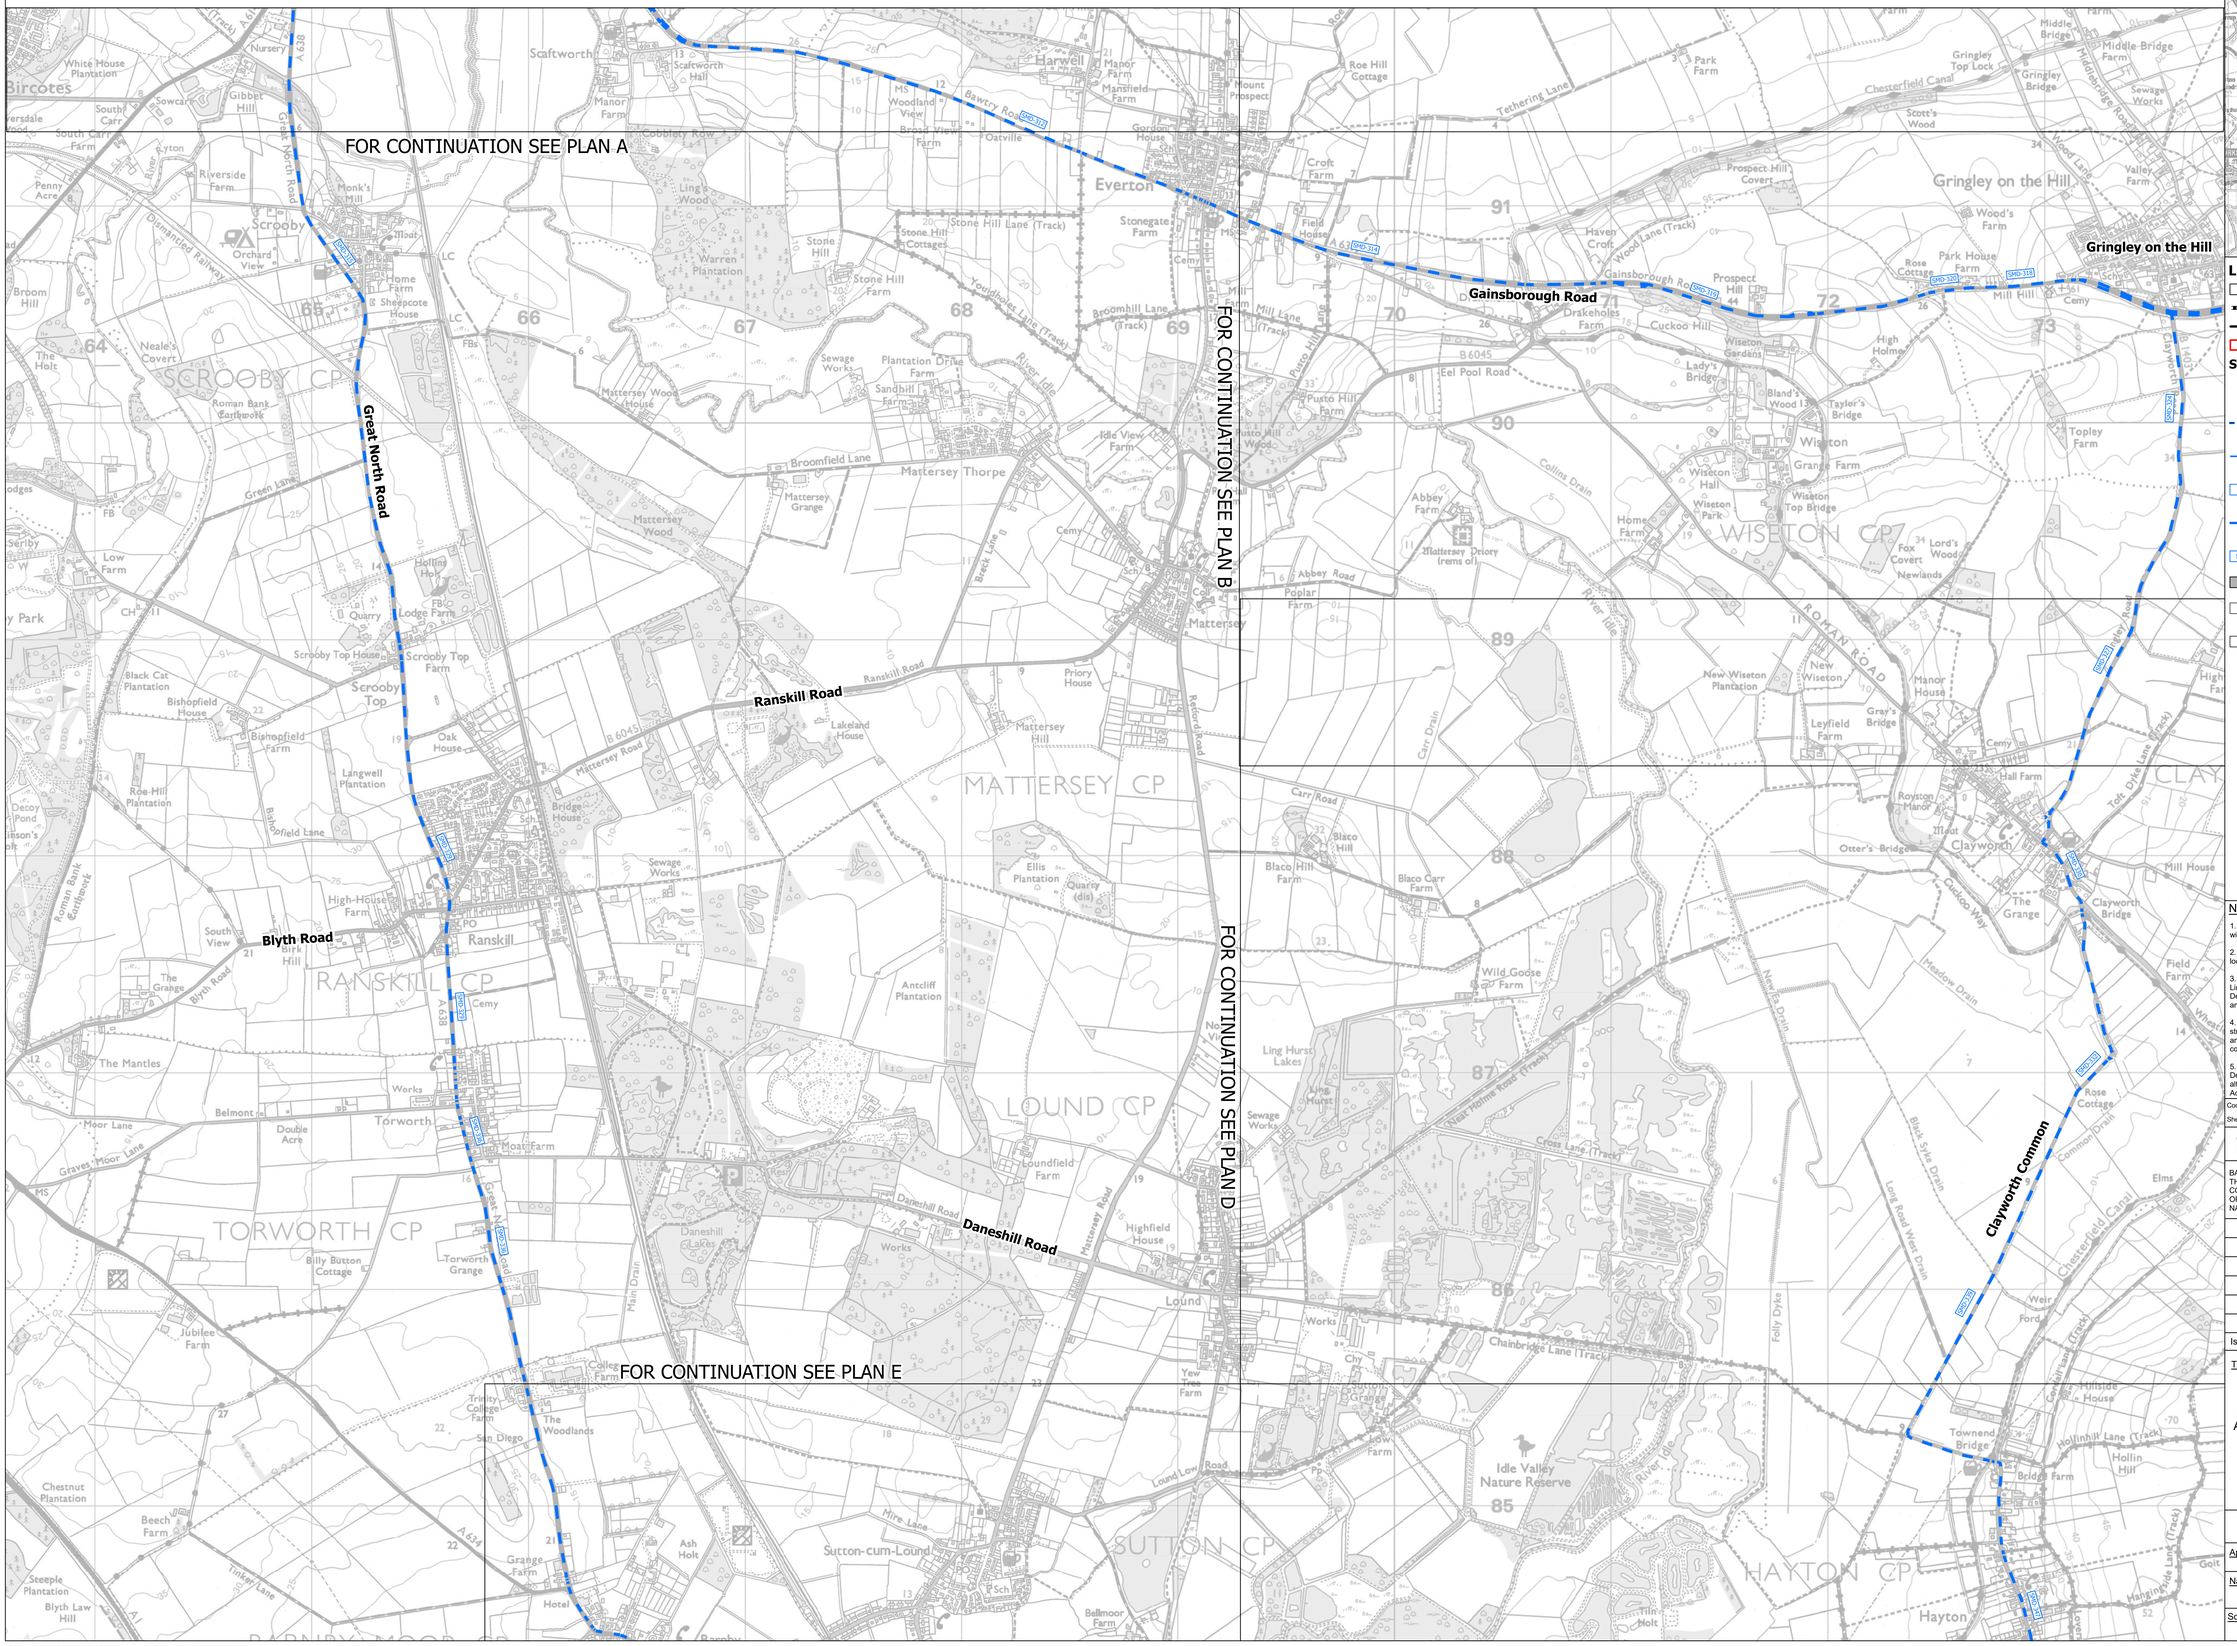

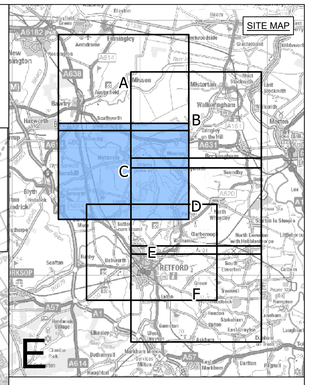

LEGEND

- SHEET INDEX CUTLINES
- ROUTE SECTION BOUNDARY
- LOCAL AUTHORITY BOUNDARY
- ORDER LIMITS

STREET WORKS

- STREET MANAGEMENT: START/END POINT OF TEMPORARY CLOSURE
- STREET MANAGEMENT: TEMPORARY CLOSURE
- STREET MANAGEMENT: TEMPORARY CLOSURE (MANAGED)
- SM-XXX EXAMPLE REFERENCE FOR TEMPORARY CLOSURE
- STREET MANAGEMENT: TEMPORARY DIVERSION
- SMD-XXX EXAMPLE REFERENCE FOR TEMPORARY DIVERSION
- INDICATIVE ACCESS POINT
- BM-XXX EXAMPLE REFERENCE FOR TEMPORARY SITE ACCESS POINT
- CW-XXX EXAMPLE REFERENCE FOR TEMPORARY ALTERATION OF STREET LAYOUT

Notes

1. This drawing is scaled at paper size A0, therefore any prints taken at smaller sizes will affect accuracy of the measurement units and should not be scaled against.

2. For additional detail on the plan suites, please refer to the 'Guide to the Plans' located in Volume 2 of the DCO Application.

3. These plans are indicative only and the Project will be located within the Order Limits. Due to the need for flexibility, National Grid will be applying for Limits of Deviation within the Order Limits and the Development Consent Order, within which any final alignment would be located.

4. The Birkhill Wood and High Marnham Substations, and associated Gantry structures do not form part of this Project. They have been shown for reference only, and are included in the Order Limits for access and to enable the overhead line connections to be constructed.

5. These plans should be read in conjunction with the following schedules of the Development Consent Order: Streets subject to street works, Streets subject to alteration of layout, Streets or Public Rights of Way to be Temporarily Closed and Access to Works.

Coordinate System: British National Grid

Sheet X Centroid Coordinate: 426356 Sheet Y Centroid Coordinate: 484579

0 210 420 630 840 1,050 Metres

BACKGROUND MAPPING INFORMATION HAS BEEN REPRODUCED FROM THE ORDNANCE SURVEY BY PERMISSION OF ORDNANCE SURVEY OF THE CONTROLLER OF HIS MAJESTY'S STATIONERY OFFICE. CROWN COPYRIGHT ORDNANCE SURVEY ©. BLUESKY INTERNATIONAL LTD ©. NATIONAL GRID ELECTRICITY - 100024241.

Issue	Date	Remarks	Drawn	Checked	Approved
A	OCT 2026	FOR DCO SUBMISSION	JST	TF	BM

Title

THE NATIONAL GRID
(NORTH HUMBER TO HIGH MARNHAM) ORDER
ACCESS, RIGHTS OF WAY & PUBLIC RIGHTS OF NAVIGATION PLAN SERIES
REGULATION 5(2)(k)
SECTION E (PLAN C)

nationalgrid


Application Number: EN020034


National Grid Drawing Reference: NHHM-LSTC-ENG-PLN-0034

Scale	Sheet Size	Sheet	Issue
1:10,000	A0	PLAN C	A

COPYRIGHT: NOT TO BE REPRODUCED WITHOUT THE WRITTEN PERMISSION OF NATIONAL GRID ELECTRICITY TRANSMISSION PLC

THE NATIONAL GRID (NORTH HUMBER TO HIGH MARNHAM) ORDER
ACCESS, RIGHTS OF WAY & PUBLIC RIGHTS OF NAVIGATION PLAN SERIES
REGULATION 5(2)(k)
SECTION E (PLAN D)

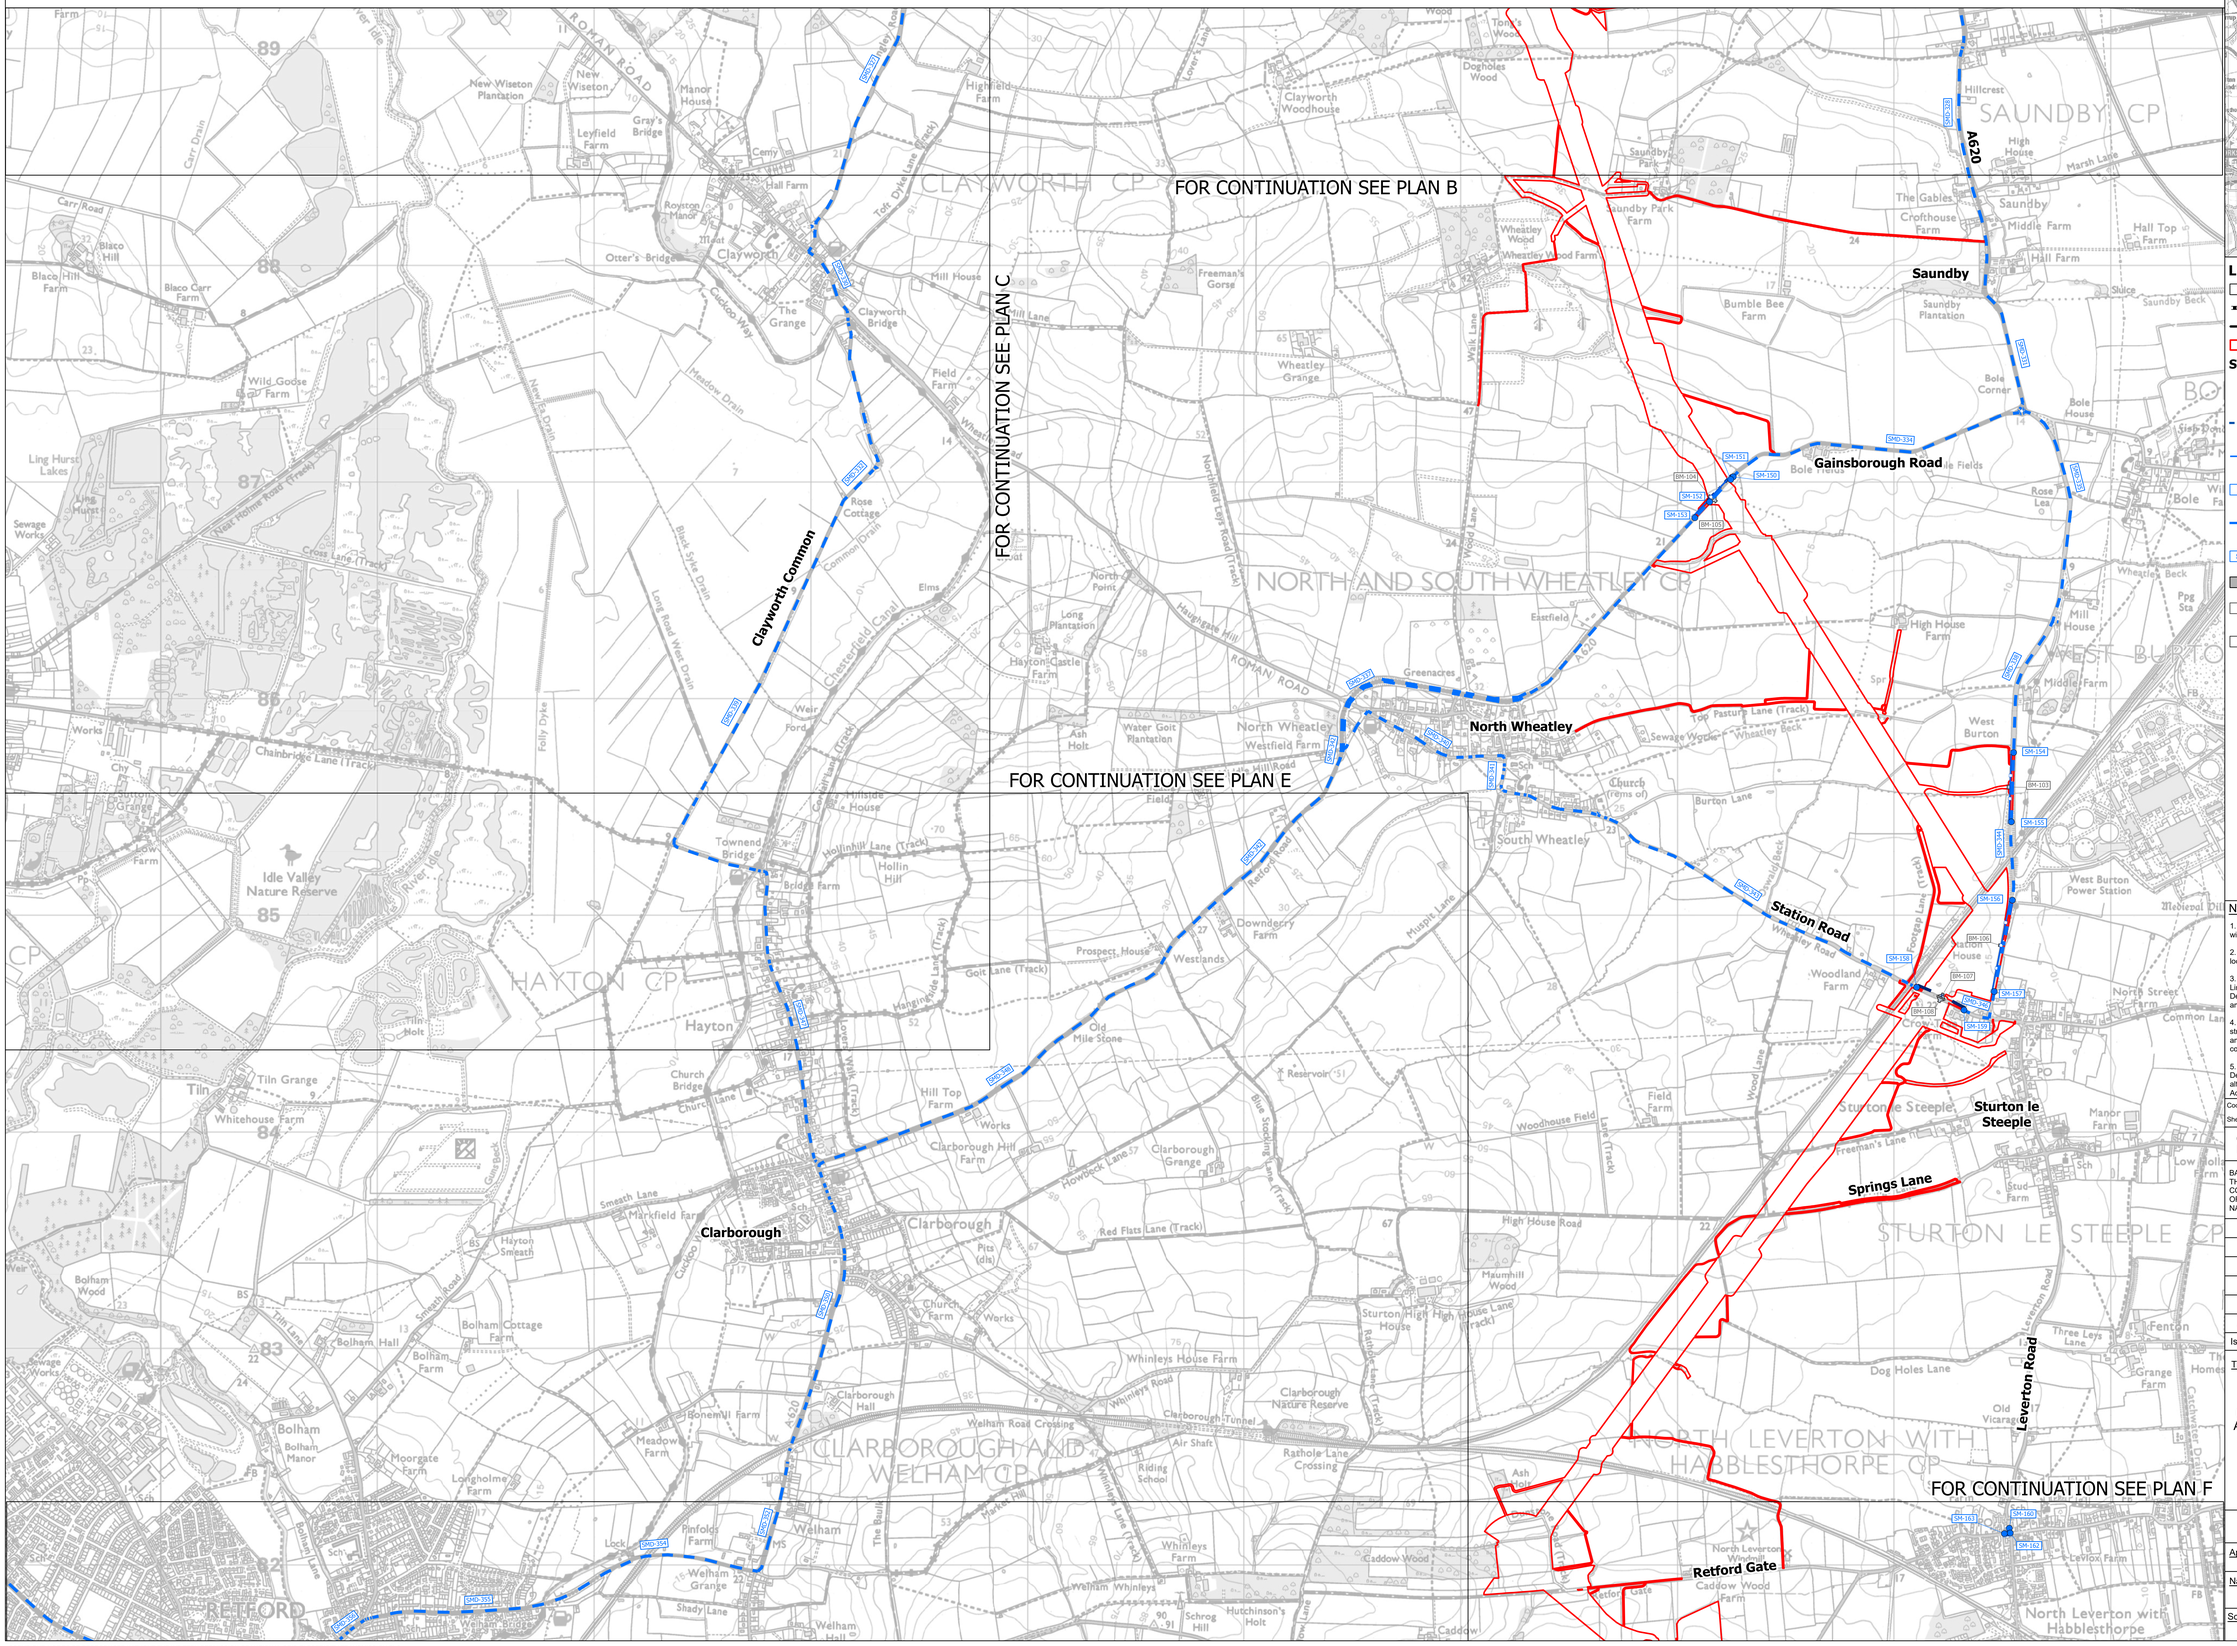

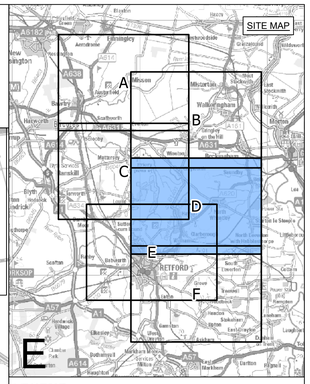

LEGEND

- SHEET INDEX CUTLINES
- ROUTE SECTION BOUNDARY
- LOCAL AUTHORITY BOUNDARY
- ORDER LIMITS

STREET WORKS

- STREET MANAGEMENT: START/END POINT OF TEMPORARY CLOSURE
- STREET MANAGEMENT: TEMPORARY CLOSURE
- STREET MANAGEMENT: TEMPORARY CLOSURE (MANAGED)
- SM-XXX EXAMPLE REFERENCE FOR TEMPORARY CLOSURE
- STREET MANAGEMENT: TEMPORARY DIVERSION
- SMD-XXX EXAMPLE REFERENCE FOR TEMPORARY DIVERSION
- INDICATIVE ACCESS POINT
- BM-XXX EXAMPLE REFERENCE FOR TEMPORARY SITE ACCESS POINT
- CW-XXX EXAMPLE REFERENCE FOR TEMPORARY ALTERATION OF STREET LAYOUT

Notes

1. This drawing is scaled at paper size A0, therefore any prints taken at smaller sizes will affect accuracy of the measurement units and should not be scaled against.
2. For additional detail on the plan suites, please refer to the 'Guide to the Plans' located in Volume 2 of the DCO Application.
3. These plans are indicative only and the Project will be located within the Order Limits. Due to the need for flexibility, National Grid will be applying for Limits of Deviation within the Order Limits and the Development Consent Order, within which any final alignment would be located.
4. The Birkhill Wood and High Marnham Substations, and associated Gantry structures do not form part of this Project. They have been shown for reference only, and are included in the Order Limits for access and to enable the overhead line connections to be constructed.
5. These plans should be read in conjunction with the following schedules of the Development Consent Order: Streets subject to street works, Streets subject to alteration of layout, Streets or Public Rights of Way to be Temporarily Closed and Access to Works.

Coordinate System: British National Grid

Sheet X Centroid Coordinate: 426356 Sheet Y Centroid Coordinate: 484579

0 210 420 630 840 1,050 Metres

BACKGROUND MAPPING INFORMATION HAS BEEN REPRODUCED FROM THE ORDNANCE SURVEY BY PERMISSION OF ORDNANCE SURVEY OF THE CONTROLLER OF HIS MAJESTY'S STATIONERY OFFICE. CROWN COPYRIGHT ORDNANCE SURVEY ©. BLUESKY INTERNATIONAL LTD ©. NATIONAL GRID ELECTRICITY - 100024241.

Issue	Date	Remarks	Drawn	Checked	Approved
A	OCT 2026	FOR DCO SUBMISSION	JST	TF	BM

Title

THE NATIONAL GRID
(NORTH HUMBER TO HIGH MARNHAM) ORDER
ACCESS, RIGHTS OF WAY & PUBLIC RIGHTS OF NAVIGATION PLAN SERIES
REGULATION 5(2)(k)
SECTION E (PLAN D)

nationalgrid

Application Number	
	EN020034


National Grid Drawing Reference
NHHM-LSTC-ENG-PLN-0034

Scale	Sheet Size	Sheet	Issue
1:10,000	A0	PLAN D	A

COPYRIGHT: NOT TO BE REPRODUCED WITHOUT THE WRITTEN PERMISSION OF NATIONAL GRID ELECTRICITY TRANSMISSION PLC

THE NATIONAL GRID (NORTH HUMBER TO HIGH MARNHAM) ORDER
ACCESS, RIGHTS OF WAY & PUBLIC RIGHTS OF NAVIGATION PLAN SERIES
REGULATION 5(2)(k)
SECTION E (PLAN E)



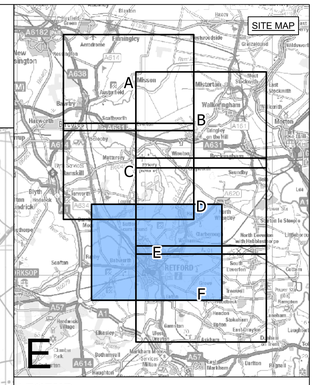

LEGEND

- SHEET INDEX CUTLINES
- ROUTE SECTION BOUNDARY
- LOCAL AUTHORITY BOUNDARY
- ORDER LIMITS

STREET WORKS

- STREET MANAGEMENT: START/END POINT OF TEMPORARY CLOSURE
- STREET MANAGEMENT: TEMPORARY CLOSURE
- STREET MANAGEMENT: TEMPORARY CLOSURE (MANAGED)
- SM-XXX EXAMPLE REFERENCE FOR TEMPORARY CLOSURE
- STREET MANAGEMENT: TEMPORARY DIVERSION
- SMD-XXX EXAMPLE REFERENCE FOR TEMPORARY DIVERSION
- INDICATIVE ACCESS POINT
- BM-XXX EXAMPLE REFERENCE FOR TEMPORARY SITE ACCESS POINT
- CW-XXX EXAMPLE REFERENCE FOR TEMPORARY ALTERATION OF STREET LAYOUT

Notes

1. This drawing is scaled at paper size A0, therefore any prints taken at smaller sizes will affect accuracy of the measurement units and should not be scaled against.

2. For additional detail on the plan suites, please refer to the 'Guide to the Plans' located in Volume 2 of the DCO Application.

3. These plans are indicative only and the Project will be located within the Order Limits. Due to the need for flexibility, National Grid will be applying for Limits of Deviation within the Order Limits and the Development Consent Order, within which any final alignment would be located.

4. The Birkhill Wood and High Marnham Substations, and associated Gantry structures do not form part of this Project. They have been shown for reference only, and are included in the Order Limits for access and to enable the overhead line connections to be constructed.

5. These plans should be read in conjunction with the following schedules of the Development Consent Order: Streets subject to street works, Streets subject to alteration of layout, Streets or Public Rights of Way to be Temporarily Closed and Access to Works.

Coordinate System: British National Grid

Sheet X Centroid Coordinate: 426356 Sheet Y Centroid Coordinate: 484579

0 210 420 630 840 1,050 Metres

BACKGROUND MAPPING INFORMATION HAS BEEN REPRODUCED FROM THE ORDNANCE SURVEY BY PERMISSION OF ORDNANCE SURVEY OF THE CONTROLLER OF HIS MAJESTY'S STATIONERY OFFICE. CROWN COPYRIGHT ORDNANCE SURVEY©. BLUESKY INTERNATIONAL LTD ©. NATIONAL GRID ELECTRICITY - 100024241.

Issue	Date	Remarks	Drawn	Checked	Approved
A	OCT 2026	FOR DCO SUBMISSION	JST	TF	BM

Title

THE NATIONAL GRID
(NORTH HUMBER TO HIGH MARNHAM) ORDER
ACCESS, RIGHTS OF WAY & PUBLIC RIGHTS OF NAVIGATION PLAN SERIES
REGULATION 5(2)(k)
SECTION E (PLAN E)

nationalgrid


Application Number: EN020034

National Grid Drawing Reference: NHHM-LSTC-ENG-PLN-0034

Scale	Sheet Size	Sheet	Issue
1:10,000	A0	PLAN E	A

COPYRIGHT: NOT TO BE REPRODUCED WITHOUT THE WRITTEN PERMISSION OF NATIONAL GRID ELECTRICITY TRANSMISSION PLC

THE NATIONAL GRID (NORTH HUMBER TO HIGH MARNHAM) ORDER
ACCESS, RIGHTS OF WAY & PUBLIC RIGHTS OF NAVIGATION PLAN SERIES
REGULATION 5(2)(k)
SECTION E (PLAN F)

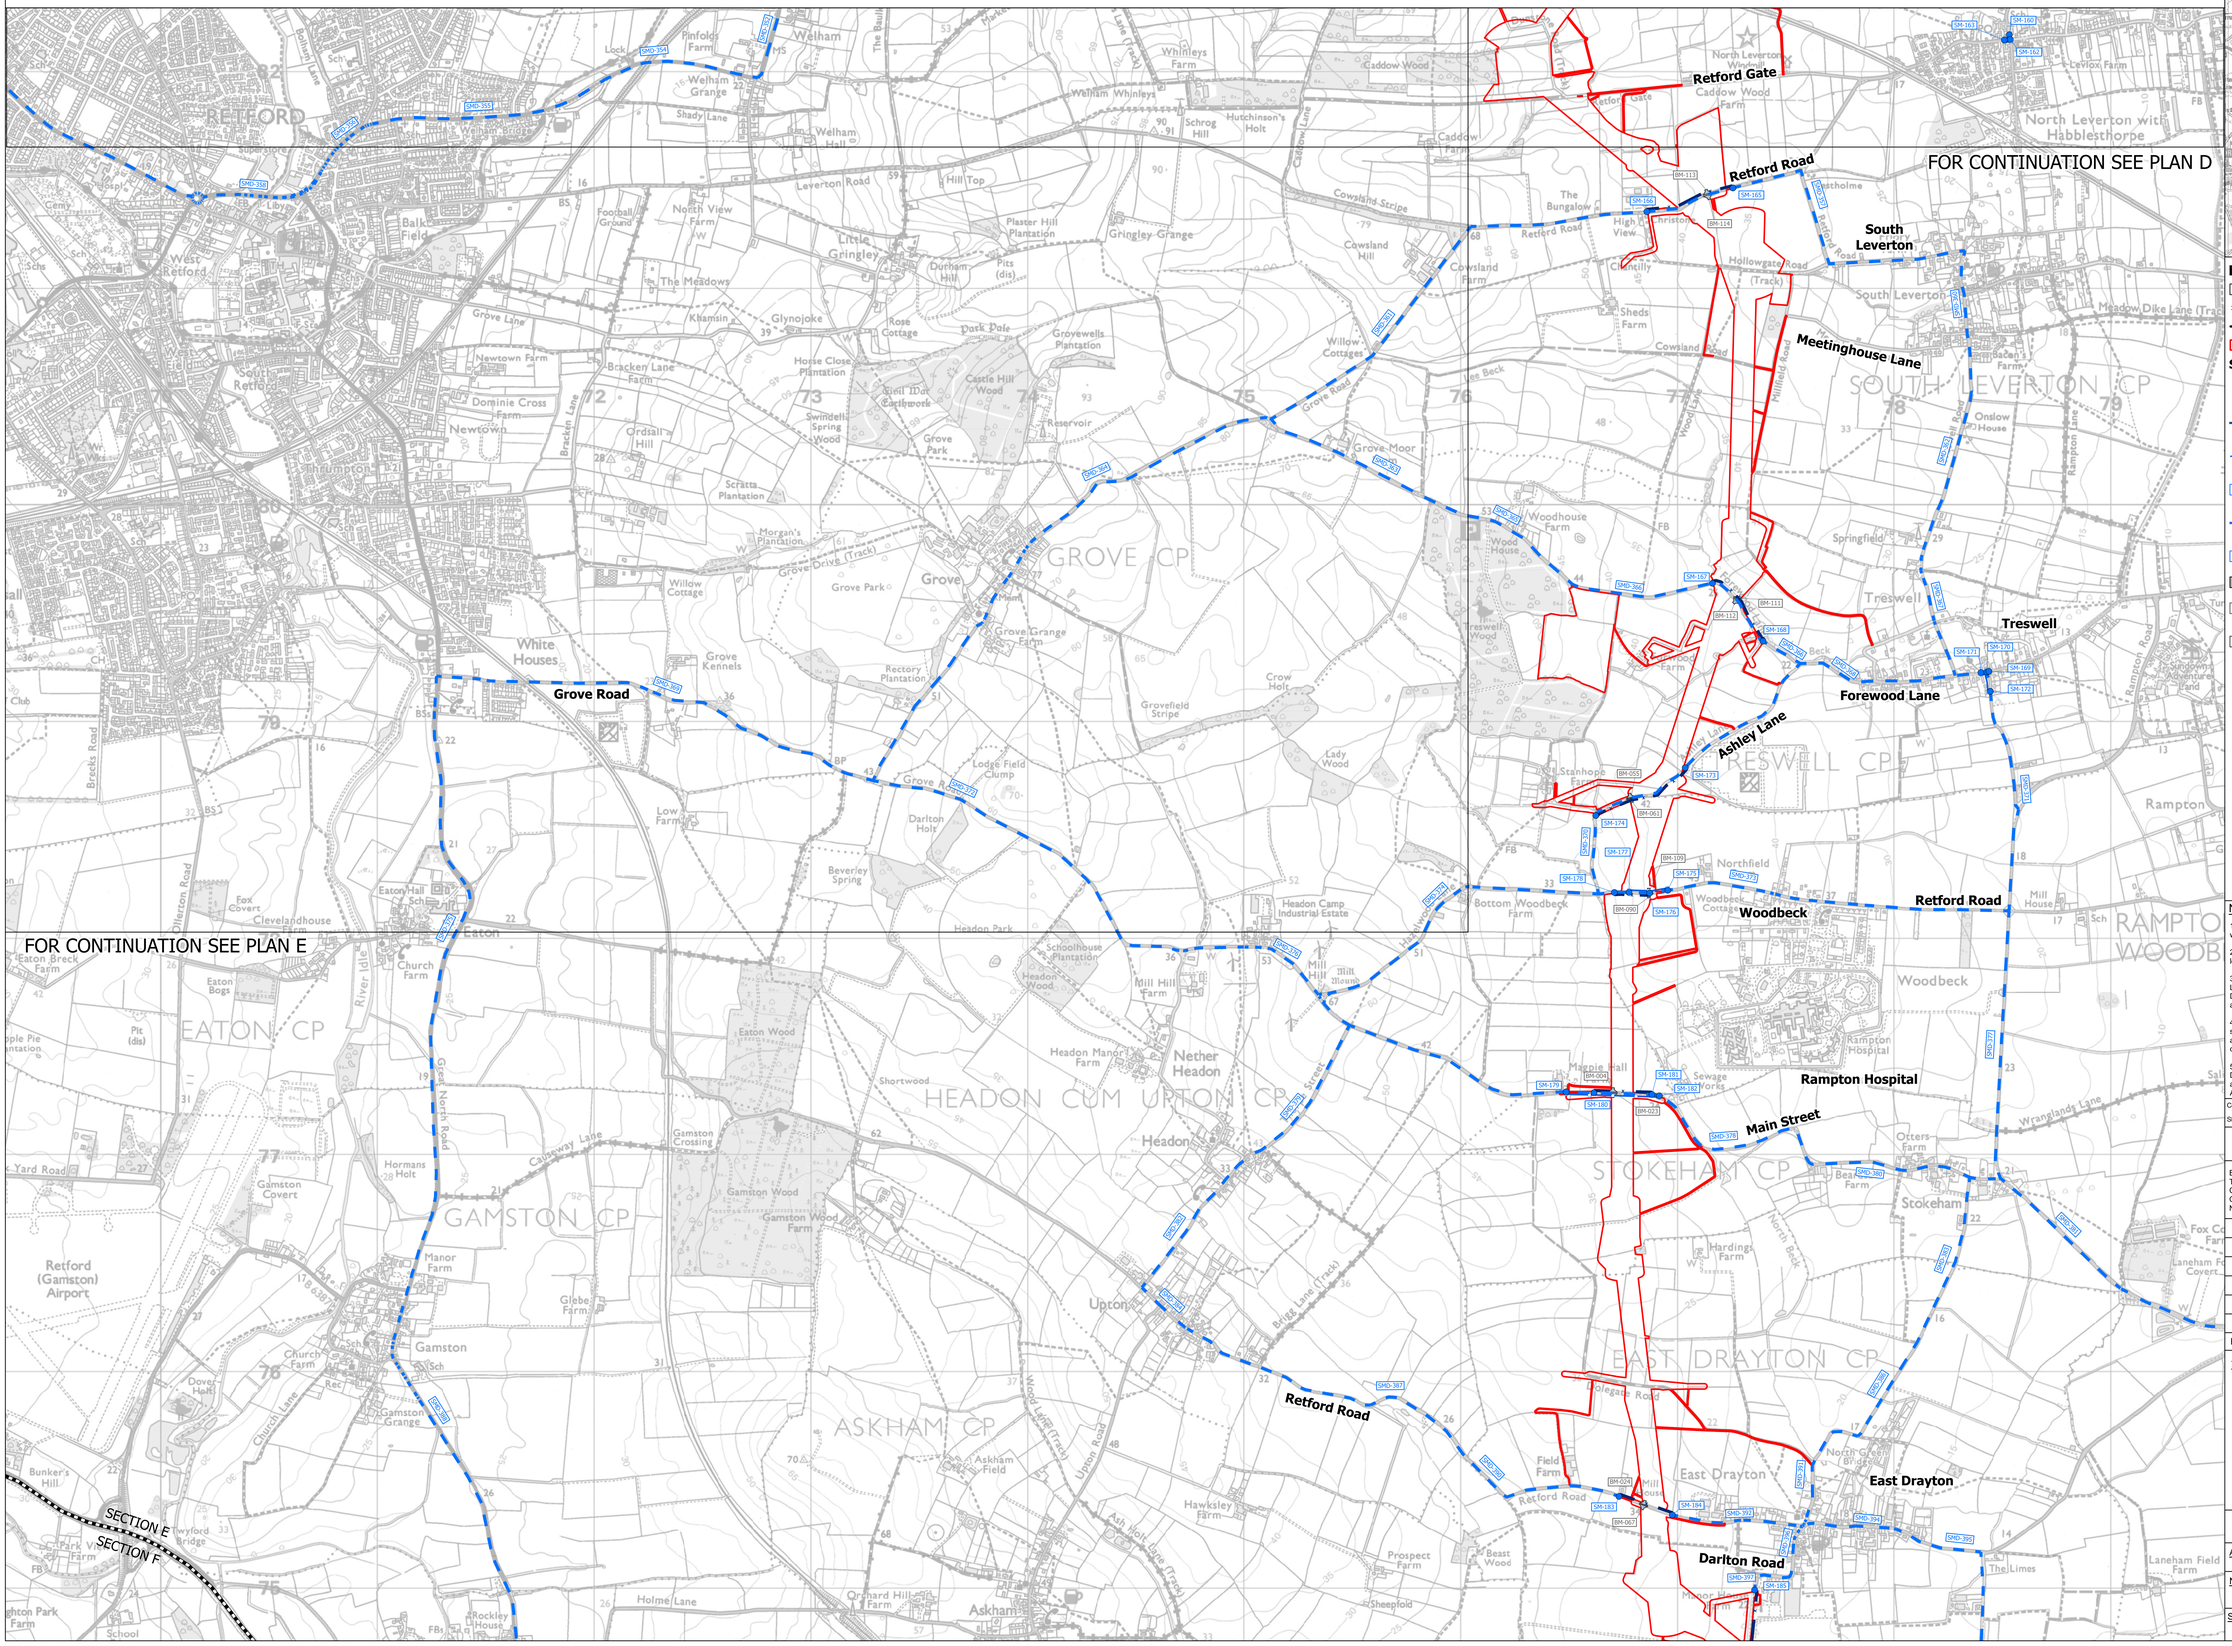
RETFORD
West Retford
South Retford
Welham
Welham Grange
Welham Bridge
Welham Whinleys
Whinleys Farm
Caddow Wood
Caddow Wood Farm
Caddow Lane
Caddow Farm
Retford Lake
Retford Gate
Retford Road
Leverton Road
Hill Top
Football Ground
North View Farm
Balk Field
Little Gringley
Gringley Grange
Plaster Hill Plantation
Durham Hill
Pits (dis)
Cowsland Stripe
Cowsland Hill
Cowsland Farm
The Bungalow
High View
Chantilly
Hollowgate Road (Track)
Sheds Farm
Cowsland Road
Meetinghouse Lane
Millfield Road
South Leverton
SOUTH LEVERTON CP
Onslow House
Meadow Dike Lane (Track)
Rampton Lane
Springfield
Treswell
TRESWELL CP
Forewood Lane
Ashley Lane
Stanhope Farm
Northfield
Woodbeck
Woodbeck Cottages
Bottom Woodbeck Farm
Woodbeck Hospital
Rampton Hospital
Magpie Hall
Sewage Works
Main Street
Otters Farm
Wranglands Lane
Stokeham
STOKEHAM CP
Beast Farm
Harding's Wood
North Beck
Rampton
RAMPTON WOODB
North Leverton with Habblesthorpe
Levick Farm
Grove
GROVE CP
Grove Road
Grove Park
Grove Moor
Grove Drive (Track)
Grove Grange Farm
Grove Kennels
Rectory Plantation
Crow Holt
Grovefield Stripe
Lady Wood
Lodge Field Clump
Darlton Holt
Low Farm
Beverley Spring
White Houses
Eaton
Eaton Hall Sch
Fox Covert
Clevelandhouse Farm
Eaton Breck Farm
Eaton Bogs
EATON CP
River Idle
Church Farm
Eaton Wood
Great North Road
Gamston
GAMSTON CP
Gamston Covert
Gamston Crossing
Gamston Wood
Gamston Wood Farm
Hormans Holt
Manor Farm
Glebe Farm
Church Farm
Gamston Grange
Retford (Gamston) Airport
Dover Holt
Bunker's Hill
Church Lane
Caldwell Road
Retford Road
Upton
HEADON CUM UPTON CP
Headon
Nether Headon
Headon Manor Farm
Headon Wood
Schoolhouse Plantation
Mill Hill Farm
Mill Hill
Shortwood
Headon Camp Industrial Estate
Headon Park
Upton Road
Wood Lane (Track)
Bigg Lane (Track)
Ash Holt Lane (Track)
ASKHAM CP
Askham
Askham Field
Hawksley Farm
Prospect Farm
Beast Wood
Orchard Hill Farm
Holme Lane
Rockley House
Sheepfold
EAST DRAYTON CP
East Drayton
Delegate Road
Field Farm
Mill House
North Green Bridge
Darlton Road
The Limes
Laneham Field Farm
Laneham Fox Covert
Wylford Bridge
Park Farm
Ranskill Aerodrome
Ranskill Road
Bracken Lane Farm
Bracken Lane
Dominie Cross Farm
Newtown
Newtown Farm
Ordsall Hill
Scratta Plantation
Morgan's Plantation
Willow Cottage
Swindell Spring Wood
Iron Age Earthwork
Castle Hill Wood
Reservoir
Horse Close Plantation
Rose Cottage
Park Dale
Grovewells Plantation
Willow Cottages
Khamsin
Glynojoke
The Meadows
Grove Lane
Pinfolds Farm
Lock
Shady Lane
Hutchinson's Holt
Schrog Hill
Welham Hall
The Baulk
Marker
Lane (Track)
Retford Golf Course
Retford Golf Club
Retford Cricket Ground
Retford Hospital
Retford Police Station
Retford Fire Station
Retford Library
Retford Sch
Retford Leisure Centre
Retford Swimming Pool
Retford Bowling Club
Retford Tennis Courts
Retford Rugby Football Ground
Retford Cricket Club
Retford Golf Club
Retford Golf Course