The Great Grid Upgrade

North Humber to High Marnham

NHHM-AEC-ONS-REP-0020

North Humber to High Marnham

Volume 6: Environmental Statement

Document 6.4.F1 Environmental Statement Figure 4.1 - Proposed Project Design


Final Issue A

October 2026

Planning Inspectorate Reference: EN020034

Infrastructure Planning (Applications: Prescribed Forms and Procedure) Regulations 2009 Regulation 5(2)(a)

nationalgrid

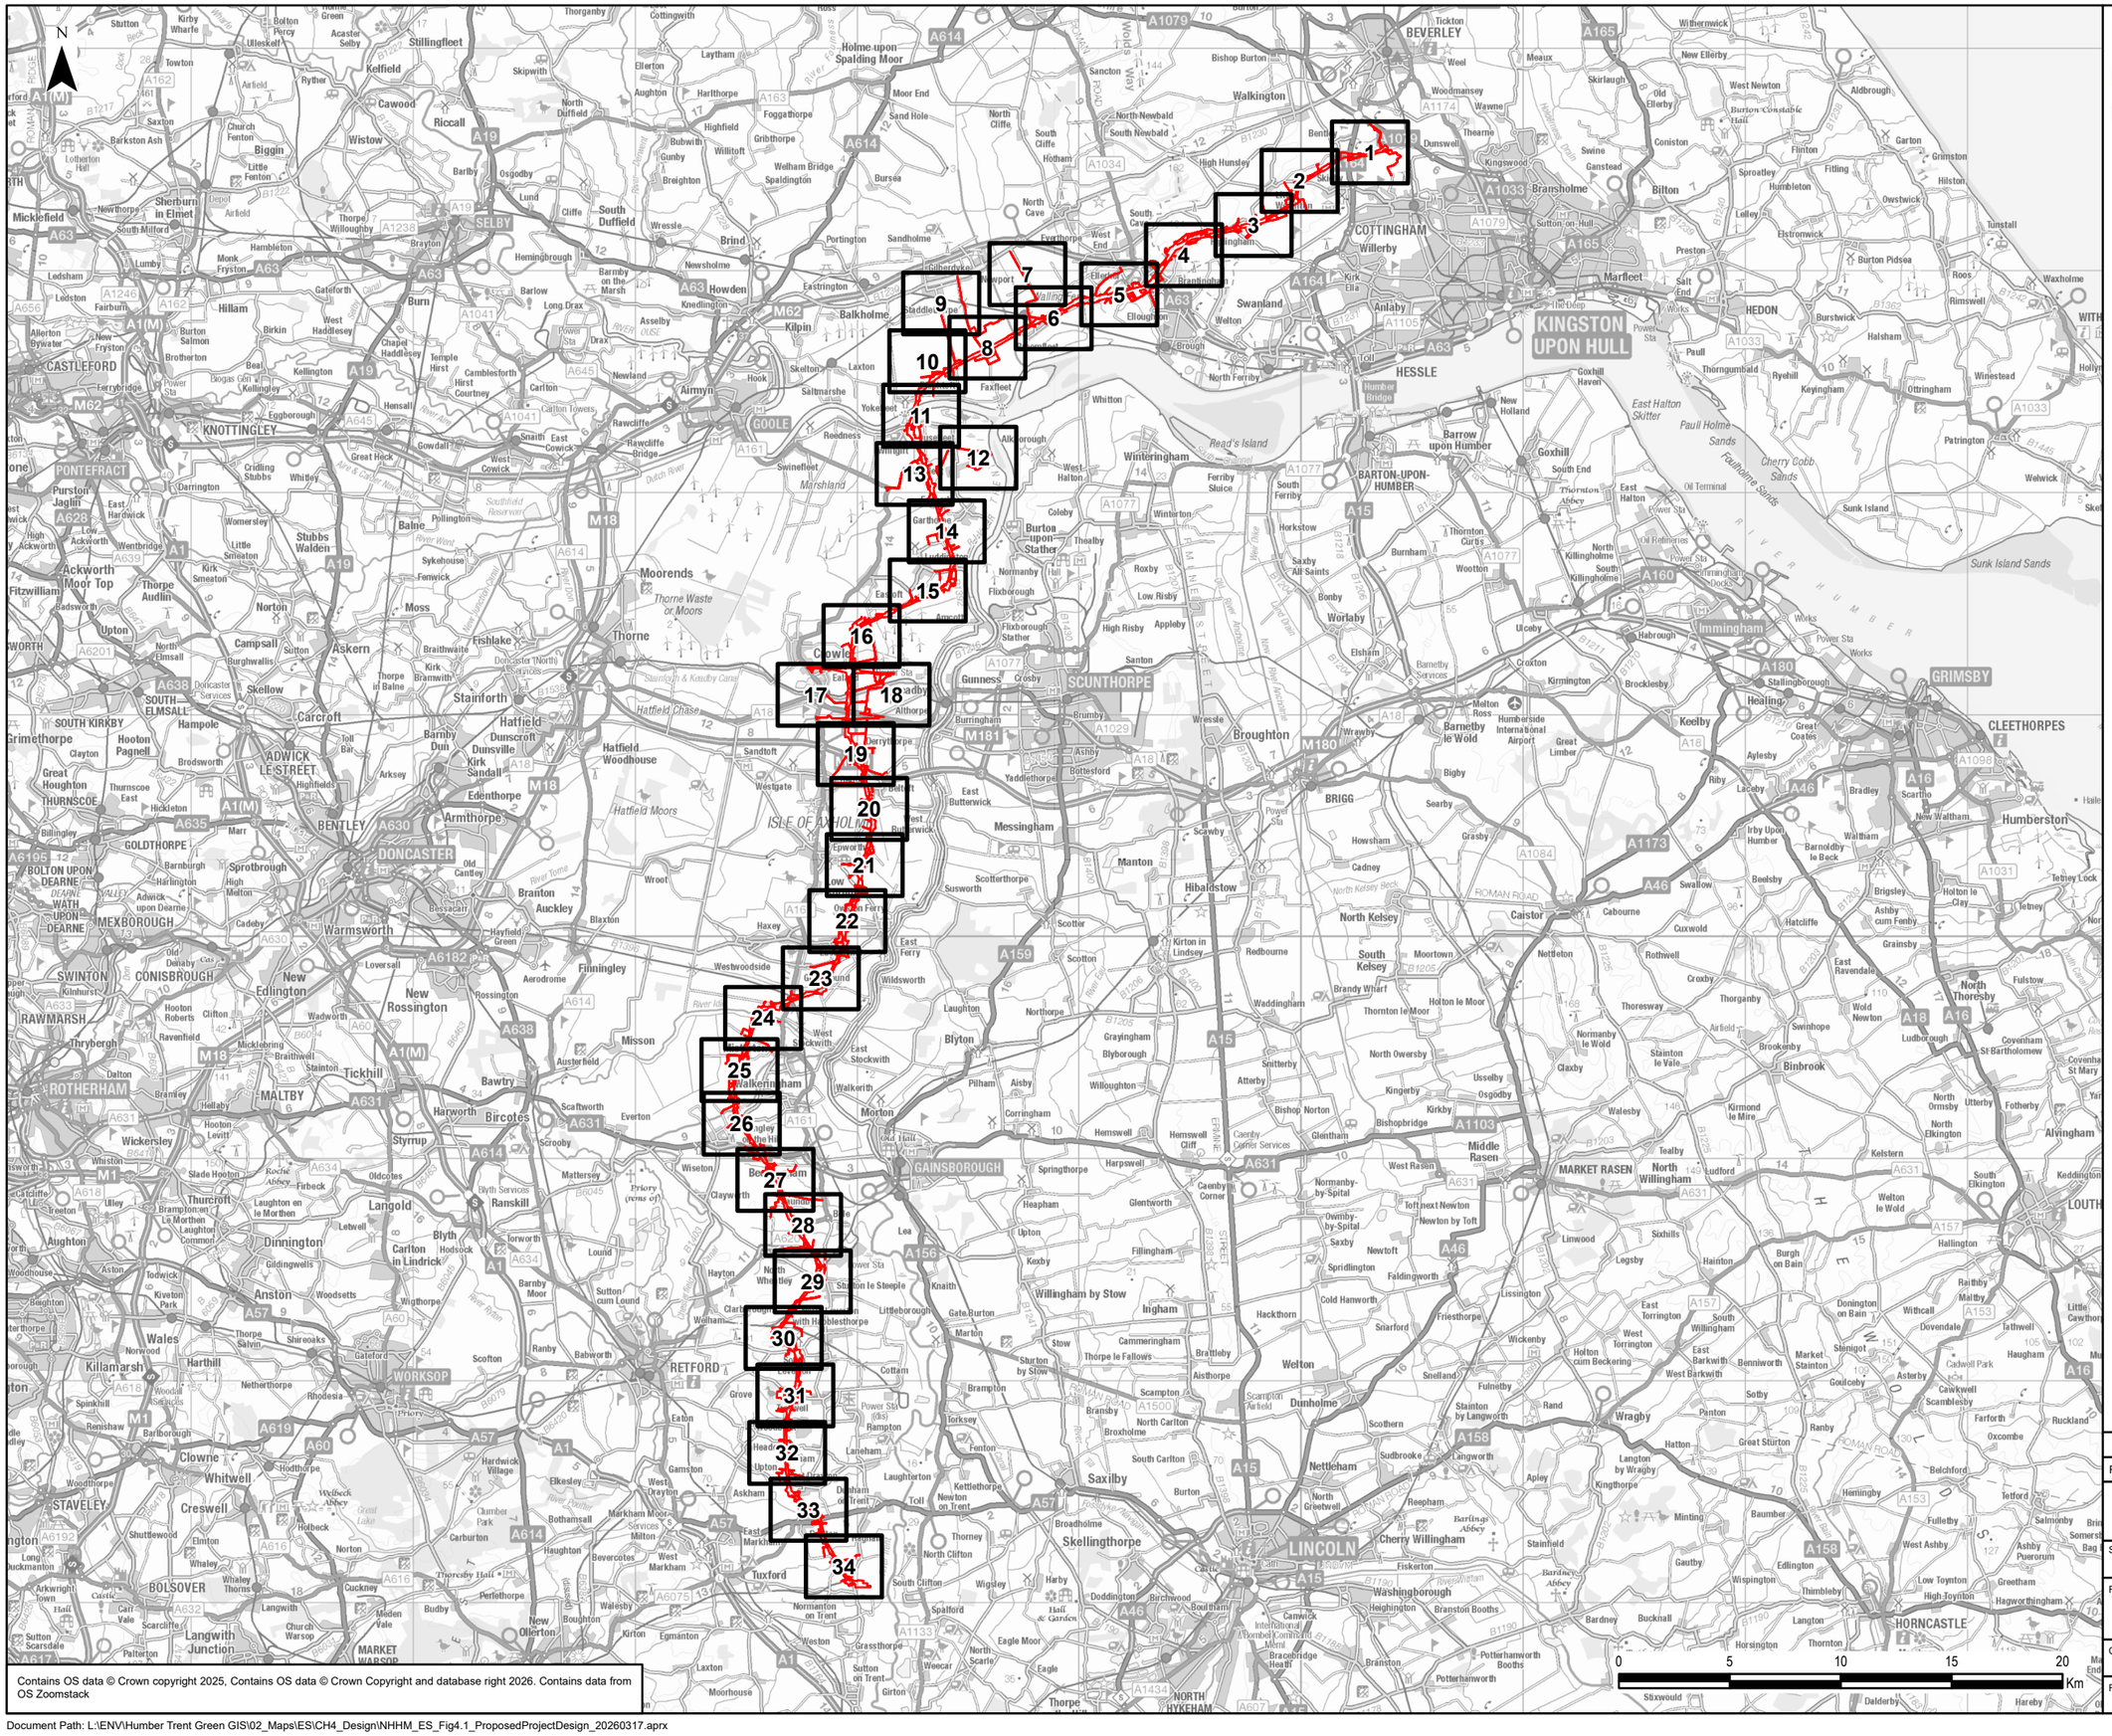

Contains OS data © Crown copyright 2025, Contains OS data © Crown Copyright and database right 2026. Contains data from OS Zoomstack

Rev	Date	Description	GIS	Chk	App
0	11/09/2026	ENVIRONMENTAL STATEMENT	AMS	JG	CC

nationalgrid


Scheme: NORTH HUMBER TO HIGH MARNHAM

Figure Title: FIGURE 4.1 - PROPOSED PROJECT DESIGN KEY PLAN

Creator:	Date:	Checker:	Date:	Approver:	Date:
AMS	11/09/2026	JG	11/09/2026	CC	11/09/2026

Figure Ref:	Scale:	Format:	Sheets:	Rev:
4.1	1:275,000	A3	KEY PLAN	0


Document Path: L:\ENV\Humber Trent Green GIS\02_Maps\ES\CH4_Design\NHHM_ES_Fig4.1_ProposedProjectDesign_20260317.aprx

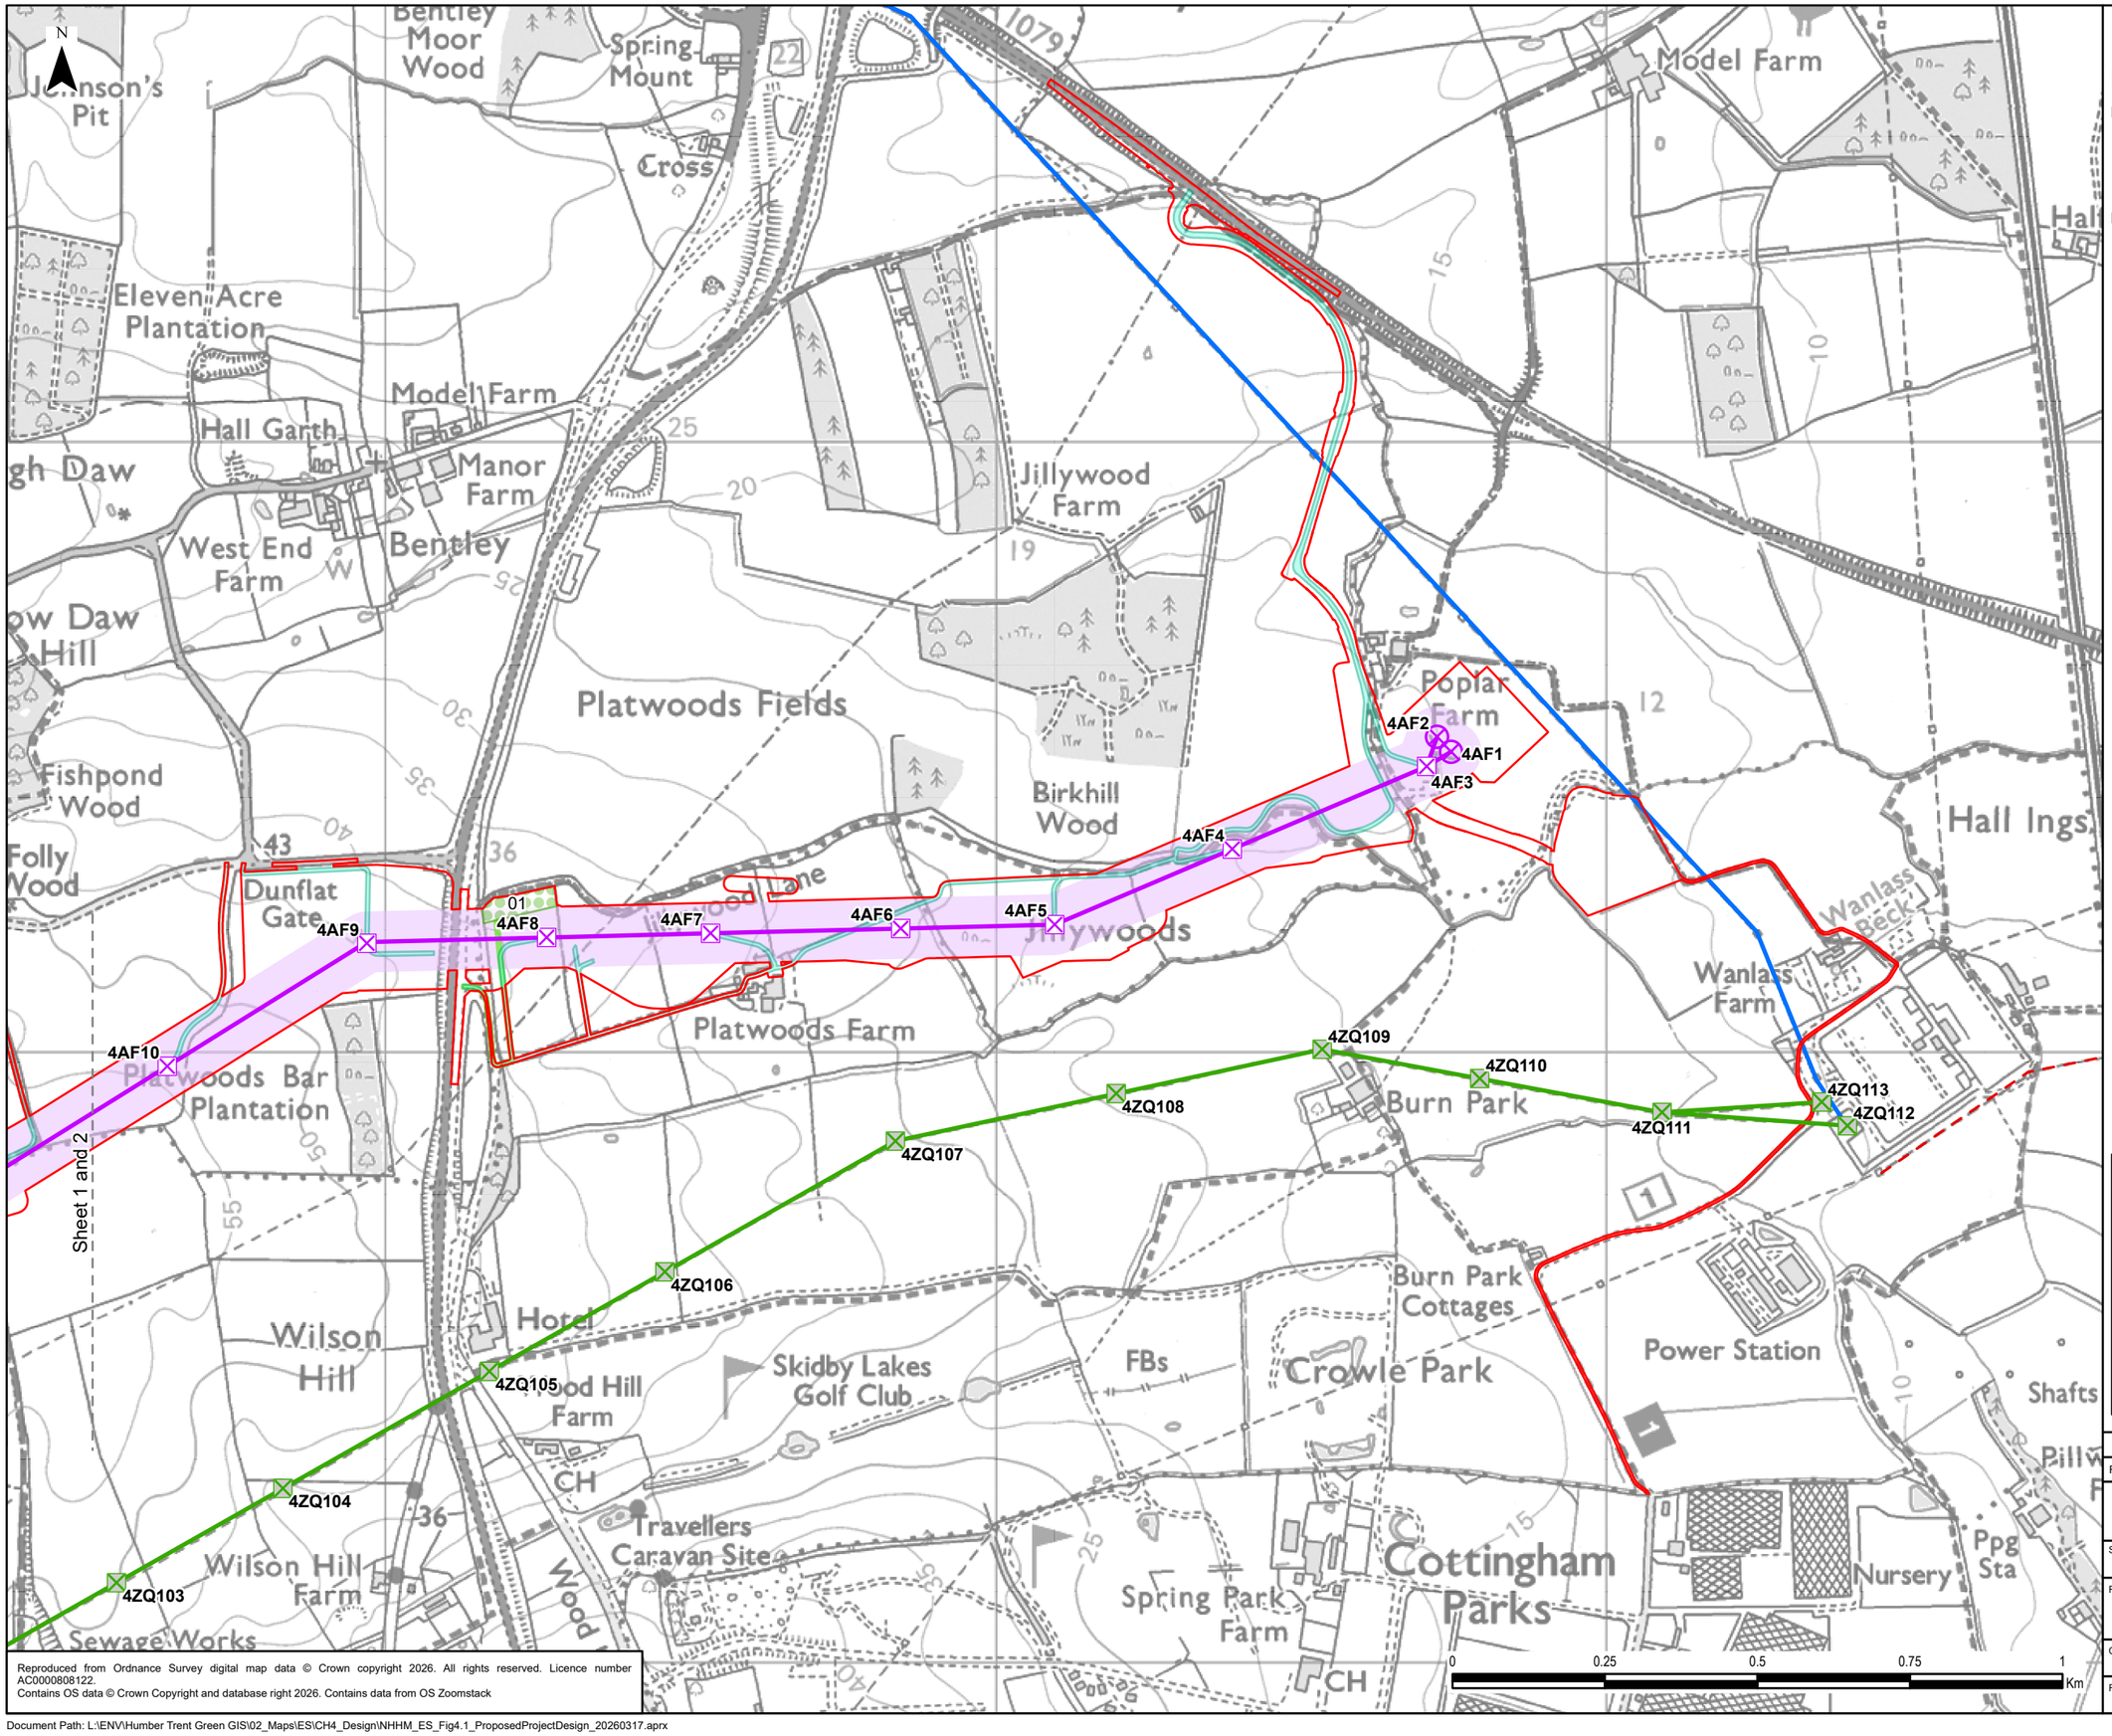

Legend

- Order Limits
- Existing Overhead Line
  - 275 kV
  - 400 kV
- Project Design Details
  - Indicative New Gantry
  - Indicative New Lattice Pylon
  - Indicative New Overhead Line
  - Existing Lattice Pylon Not Affected
  - Existing Overhead Line Not Affected
  - Limits of Deviation
  - Indicative Maintenance Access
  - Indicative Mitigation Planting Area
  - Indicative Planting Access

NOTE: The Birkhill Wood and High Marnham Substations, and associated Gantry structures do not form part of this Project. They have been shown for reference only, and are included in the Order Limits for access and to enable the overhead line connections to be constructed.

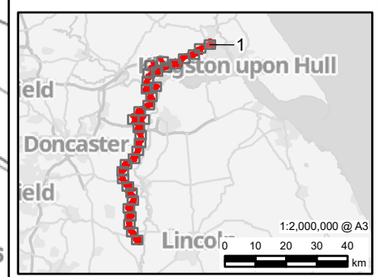

Rev	Date	Description			
0	05/10/2026	ENVIRONMENTAL STATEMENT	AMS	JG	CC

nationalgrid

Scheme: NORTH HUMBER TO HIGH MARNHAM

Figure Title: FIGURE 4.1 - PROPOSED PROJECT DESIGN

Creator:	Date:	Checker:	Date:	Approver:	Date:
AMS	05/10/2026	JG	05/10/2026	CC	05/10/2026

Figure Ref:	Scale:	Format:	Sheets:	Rev:
4.1	1:10,000	A3	1 OF 34	0

Reproduced from Ordnance Survey digital map data © Crown copyright 2026. All rights reserved. Licence number AC0000808122.
Contains OS data © Crown Copyright and database right 2026. Contains data from OS Zoomstack

Document Path: L:\ENV\Humber Trent Green GIS\02_Maps\ES\CH4_Design\NHHM_ES_Fig4.1_ProposedProjectDesign_20260317.aprx

N

Risby Park
Spr. Plantation
Plantation
Wood
Folly Wood
Old Moor
Yewtree Plantation
Pit (dis)
High Hunsley Circuit
Beverley 20
Medieval Village of Risby (site of)
Dunflat Road
Risby
Beverley
Oldgate (Track)
Risby Head
Sheet 1 and 2
WLEY CP
Solar Panels
Potter Dale
White House Farm
Low Farm
Walk House
Ralph
Little Weighton
Little Weighton Road
Cemy
Highfield Farm
Skidby
Sewage
Pits (dis)
Dismantled Railway
Walk Farm
Manor House
Sch
Cemy
Gallows Hill
The Dower House
Sheet 2 and 3
Rush Hill
Westfield Farm
Beverley 20
High Hunsley Circuit
Appleworth


4AF11
4AF12
4AF13
4AF14
4AF15
4AF16
4AF17
4AF18
4AF19
4AF20
4ZQ95
4ZQ96
4ZQ97
4ZQ98
4ZQ99
4ZQ100
4ZQ101
4ZQ102
4ZQ103

Legend

- Order Limits

Project Design Details

- Indicative New Lattice Pylon
- Indicative New Overhead Line
- Existing Lattice Pylon Not Affected
- Existing Overhead Line Not Affected
- Limits of Deviation
- Indicative Maintenance Access
- Indicative Planting Access

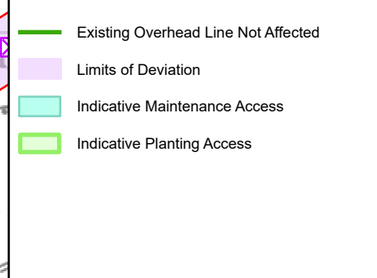

Rev	Date	Description	GIS	Chk	App
0	05/10/2026	ENVIRONMENTAL STATEMENT	AMS	JG	CC

nationalgrid

Scheme: NORTH HUMBER TO HIGH MARNHAM

Figure Title: FIGURE 4.1 - PROPOSED PROJECT DESIGN


Creator:	Date:	Checker:	Date:	Approver:	Date:
AMS	05/10/2026	JG	05/10/2026	CC	05/10/2026

Figure Ref:	Scale:	Format:	Sheets:	Rev:
4.1	1:10,000	A3	2 OF 34	0

0 0.25 0.5 0.75 1 Km

Reproduced from Ordnance Survey digital map data © Crown copyright 2026. All rights reserved. Licence number AC0000808122.
Contains OS data © Crown Copyright and database right 2026. Contains data from OS Zoomstack

Document Path: L:\ENV\Humber Trent Green GIS\02_Maps\ES\CH4_Design\NHHM_ES_Fig4.1_ProposedProjectDesign_20260317.aprx

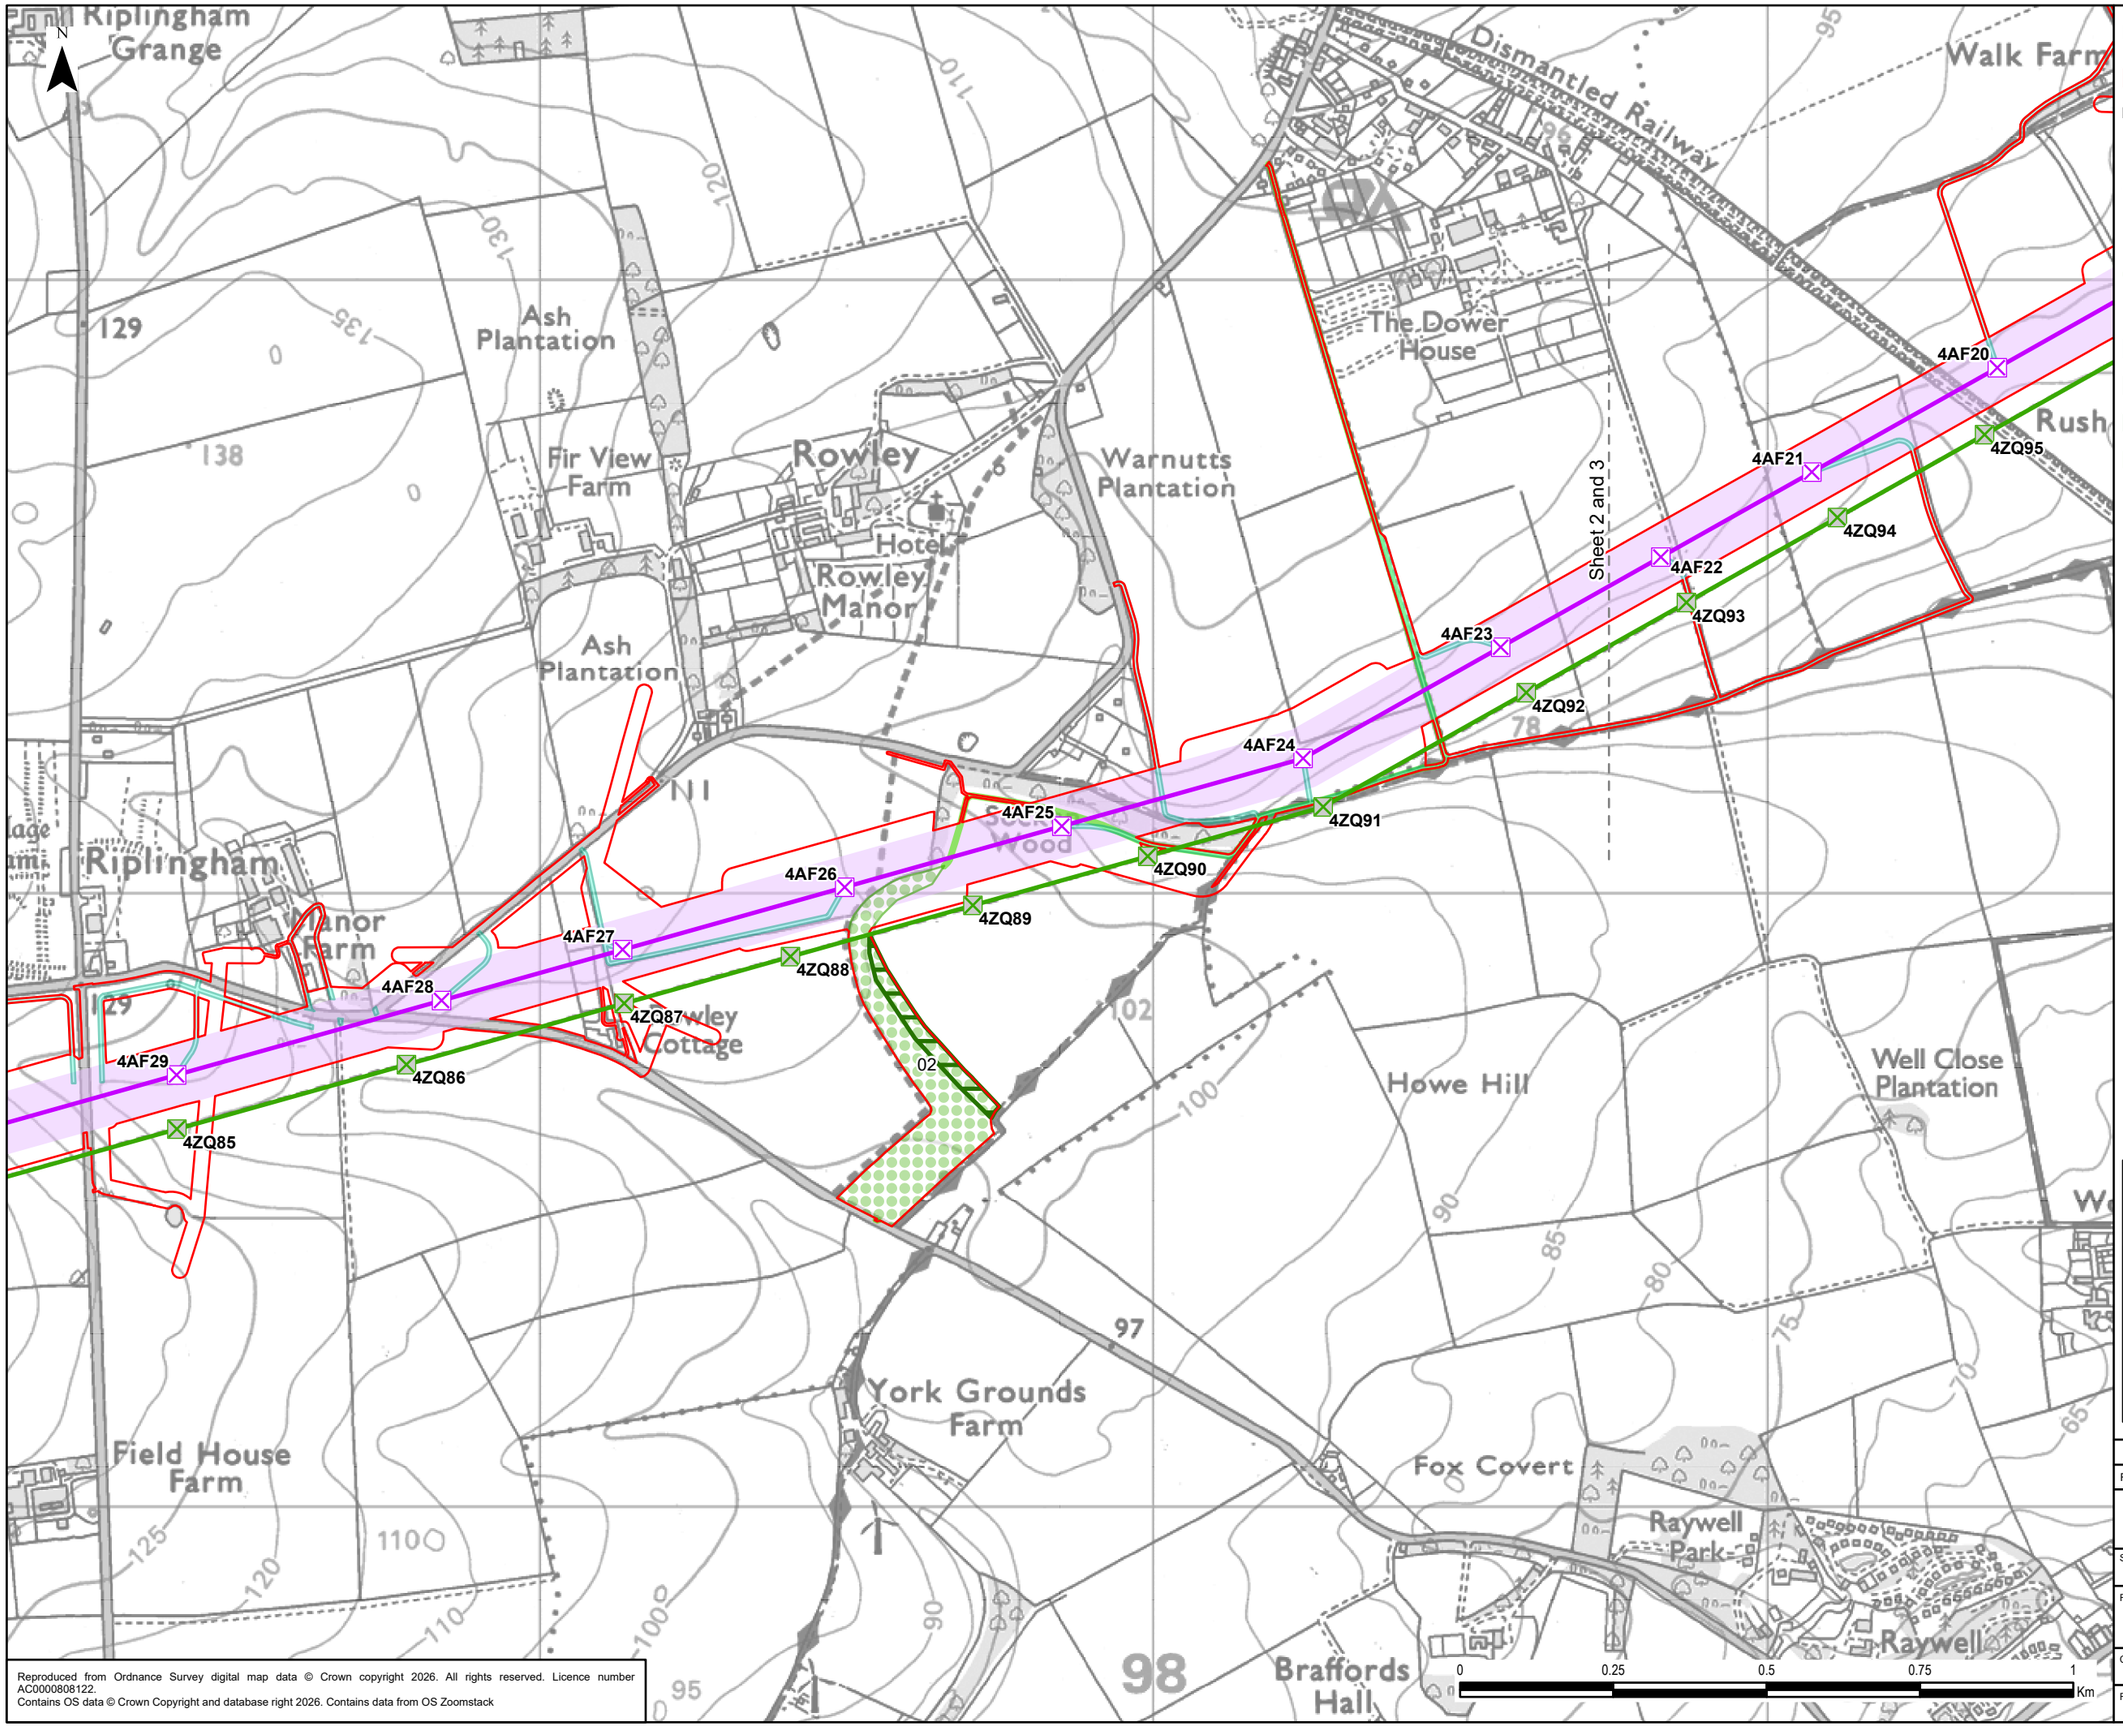


Legend

- Order Limits

Project Design Details

- Indicative New Lattice Pylon
- Indicative New Overhead Line
- Existing Lattice Pylon Not Affected
- Existing Overhead Line Not Affected
- Limits of Deviation
- Indicative Maintenance Access
- Indicative Mitigation Planting Area
- Indicative Veteran Tree Compensation
- Indicative Planting Access

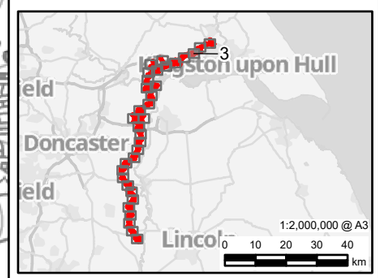

Rev	Date	Description			
0	05/10/2026	ENVIRONMENTAL STATEMENT	AMS	JG	CC

nationalgrid

Scheme: NORTH HUMBER TO HIGH MARNHAM


Figure Title: FIGURE 4.1 - PROPOSED PROJECT DESIGN

Creator:	Date:	Checker:	Date:	Approver:	Date:
AMS	05/10/2026	JG	05/10/2026	CC	05/10/2026

Figure Ref:	Scale:	Format:	Sheets:	Rev:
4.1	1:10,000	A3	3 OF 34	0

Reproduced from Ordnance Survey digital map data © Crown copyright 2026. All rights reserved. Licence number AC0000808122.
Contains OS data © Crown Copyright and database right 2026. Contains data from OS Zoomstack

Document Path: L:\ENV\Humber Trent Green GIS\02_Maps\ES\CH4_Design\NHHM_ES_Fig4.1_ProposedProjectDesign_20260317.aprx

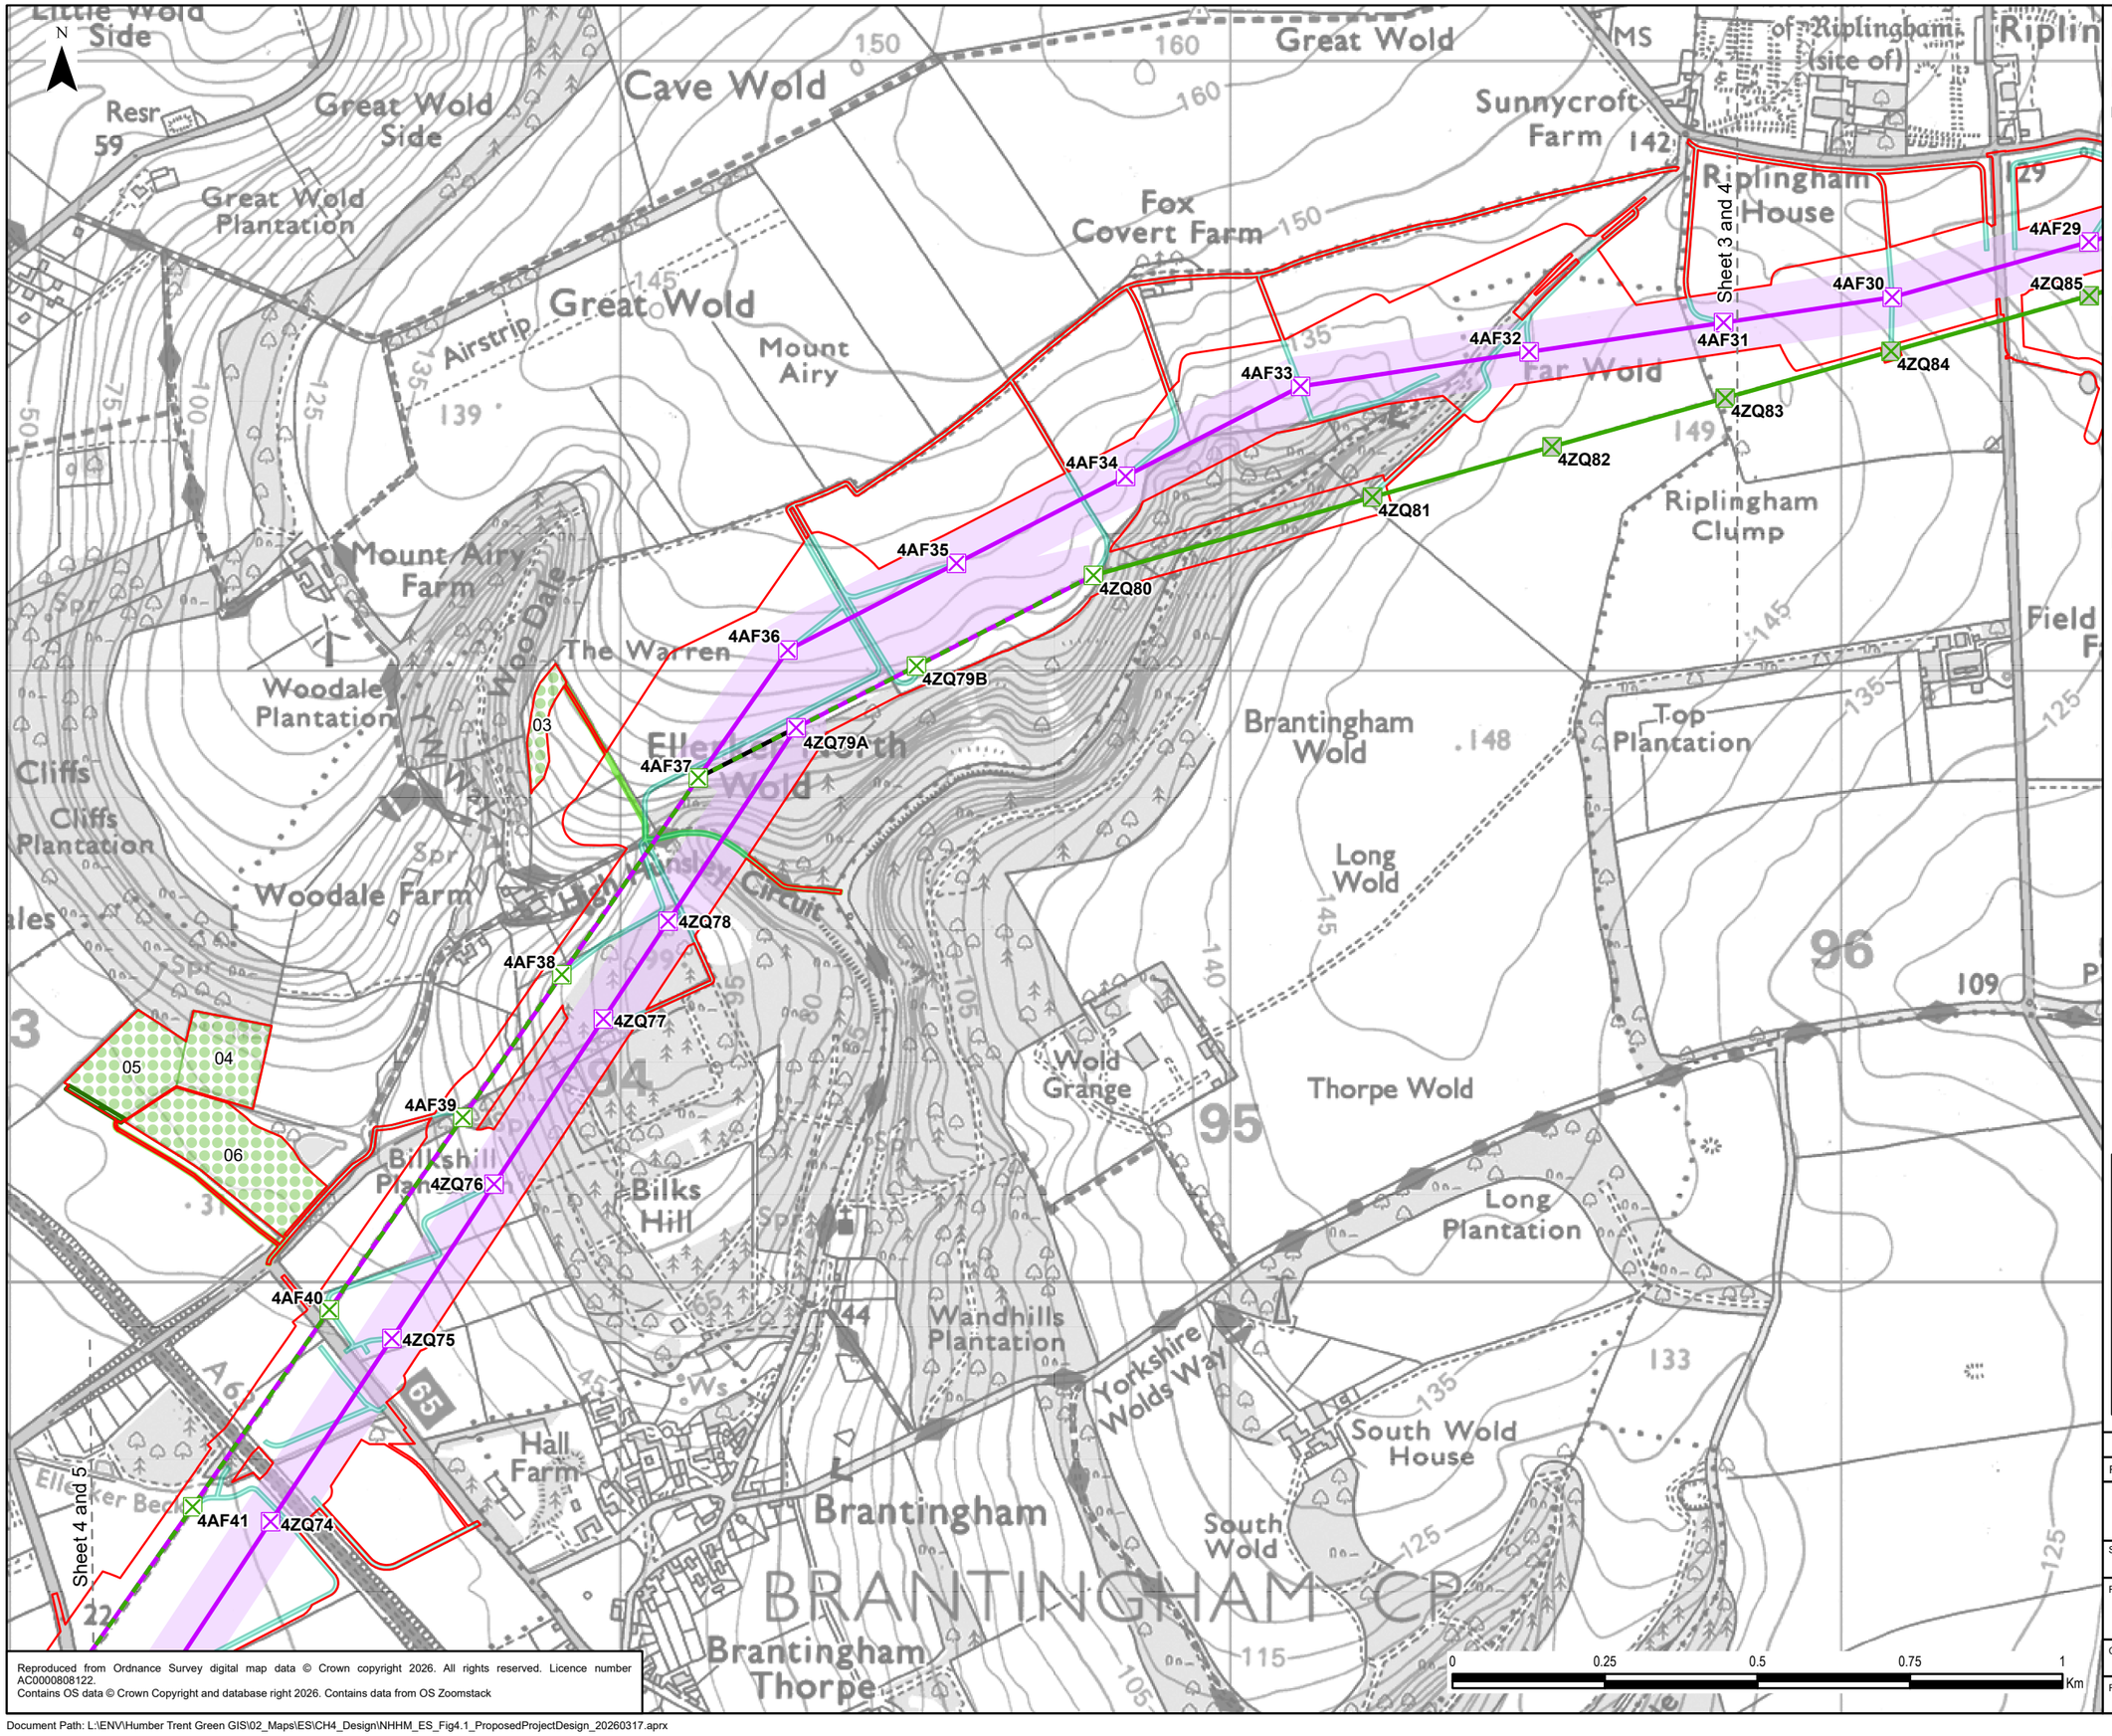

Legend

- Order Limits

Project Design Details

- Indicative New Lattice Pylon
- Indicative New Overhead Line
- Existing Lattice Pylon Not Affected
- Existing Lattice Pylon To Be Modified
- Existing Overhead Line Not Affected
- Existing Overhead Line to be Reconductored
- Existing Overhead Line to be Dismantled
- Limits of Deviation
- Indicative Maintenance Access
- Indicative Mitigation Planting Area
- Indicative Veteran Tree Compensation
- Indicative Planting Access

Reproduced from Ordnance Survey digital map data © Crown copyright 2026. All rights reserved. Licence number AC0000808122.
Contains OS data © Crown Copyright and database right 2026. Contains data from OS Zoomstack

Rev.	Date	Description	GIS	Chk	App
0	05/10/2026	ENVIRONMENTAL STATEMENT	AMS	JG	CC

nationalgrid

Scheme: NORTH HUMBER TO HIGH MARNHAM

Figure Title: FIGURE 4.1 - PROPOSED PROJECT DESIGN

Creator:	Date:	Checker:	Date:	Approver:	Date:
AMS	05/10/2026	JG	05/10/2026	CC	05/10/2026

Figure Ref:	Scale:	Format:	Sheets:	Rev:
4.1	1:10,000	A3	4 OF 34	0

Document Path: L:\ENV\Humber Trent Green GIS\02_Maps\ES\CH4_Design\NHHM_ES_Fig4.1_ProposedProjectDesign_20260317.aprx

N

ELLERKER CP

Hill Dales

Westfield

Hunsdale Farm

Ruffhamfield Plantation Carrdales

Ruffham Field

Mill Farms

Ellerker

Garden Centre

White House Farm

Moorst Balk

Sewage Works

Mill Beck

Cave Ings

Ellerker Ings

Ings Bridge

Bagletts

Ings Drain

Westlands Nurseries

Whinneymoor Farm

Hall Ings

Crabley Beck

Near Sands

Sands Drain

Sands Bridge

Brantingham Common

Brantingham Drain

Sand Field

ROMAN ROAD

Avenue Plantation

Brantingham

Cave Sands

Crabley Bank

Ellerker Sands Farm

Ellerker Sands

Sheet 4 and 5

Sheet 5 and 6


4AF41
4ZQ74
4AF42
4ZQ73
4AF43
4ZQ72
4AF44
4ZQ71
4AF45
4ZQ70
4AF46
4ZQ69
4AF47
4ZQ68
4AF48
4ZQ67
4ZQ67T
4AF49
4ZQ66T
4AF50
4ZQ66
4AF51
4ZQ65T
4ZQ65
4ZQ64T
4ZQ64

Legend

- Order Limits

Project Design Details

- Indicative New Lattice Pylon
- Indicative New Overhead Line
- Existing Lattice Pylon To Be Modified
- Existing Lattice Pylon To Be Removed
- Existing Overhead Line to be Reconductored
- Existing Overhead Line to be Dismantled
- Limits of Deviation
- Indicative Maintenance Access
- Indicative Mitigation Planting Area
- Indicative Veteran Tree Compensation
- Indicative Planting Access

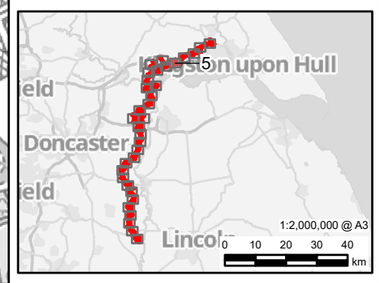

Reproduced from Ordnance Survey digital map data © Crown copyright 2026. All rights reserved. Licence number AC0000808122.
Contains OS data © Crown Copyright and database right 2026. Contains data from OS Zoomstack

0 0.25 0.5 0.75 1 Km

Rev	Date	Description			
0	05/10/2026	ENVIRONMENTAL STATEMENT	AMS	JG	CC

nationalgrid

Scheme: NORTH HUMBER TO HIGH MARNHAM

Figure Title: FIGURE 4.1 - PROPOSED PROJECT DESIGN

Creator:	Date:	Checker:	Date:	Approver:	Date:
AMS	05/10/2026	JG	05/10/2026	CC	05/10/2026

Figure Ref:	Scale:	Format:	Sheets:	Rev:
4.1	1:10,000	A3	5 OF 34	0

Document Path: L:\ENV\Humber Trent Green GIS\02_Maps\ES\CH4_Design\NHHM_ES_Fig4.1_ProposedProjectDesign_20260317.aprx

N

Sheet 6 and 7

Sheet 5 and 6

Sheet 6 and 8

4AF50
4AF51
4AF52
4AF53
4AF54
4AF55
4AF56
4AF57
4AF58
4AF59
4AF60
4AF61

4ZQ64T
4ZQ65T
4ZQ64
4ZQ63
4ZQ62
4ZQ61
4ZQ60
4ZQ59
4ZQ58
4ZQ57
4ZQ56
4ZQ55
4ZQ54

Clegdike Bridge
White House Farm
Laxton Grange
Mole Lodge
Maple Lodge
Broomfleet Beck
Codd Hall
Common Farm
Cave Ings
Ings Bridge
Grange Farm
Hogdam Pits
Skelber Drain
Trans Pennine Trail
Provence
Provence Gate
Providence Farm
Broomfleet Station
Northfield House
Broomfleet Carr
Prospect Farm
The Groves
Cave Sands
Cave Crossing
The Hills
Bridge Farm
Church Farm
Broomfleet
The Mount
Crabley Farm
Outlet Bridge
BROOMFLEET CP
Mill Hill
Broomfleet Hope
Broomfleet Island
Mean Hi


65

Legend

- Order Limits

Project Design Details

- Indicative New Lattice Pylon
- Indicative New Overhead Line
- Existing Lattice Pylon Not Affected
- Existing Lattice Pylon To Be Modified
- Existing Lattice Pylon To Be Removed
- Existing Overhead Line Not Affected
- Existing Overhead Line to be Dismantled
- Limits of Deviation
- Indicative Maintenance Access
- Indicative Flood Compensation Area
- Indicative Flood Compensation Access

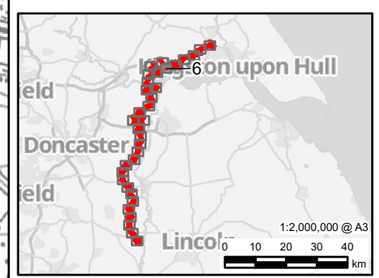

0 0.25 0.5 0.75 1 Km

Reproduced from Ordnance Survey digital map data © Crown copyright 2026. All rights reserved. Licence number AC0000808122.
Contains OS data © Crown Copyright and database right 2026. Contains data from OS Zoomstack

Rev	Date	Description	GIS	Chk	App
0	05/10/2026	ENVIRONMENTAL STATEMENT	AMS	JG	CC

nationalgrid


Scheme: NORTH HUMBER TO HIGH MARNHAM

Figure Title: FIGURE 4.1 - PROPOSED PROJECT DESIGN

Creator:	Date:	Checker:	Date:	Approver:	Date:
AMS	05/10/2026	JG	05/10/2026	CC	05/10/2026

Figure Ref:	Scale:	Format:	Sheets:	Rev:
4.1	1:10,000	A3	6 OF 34	0


Document Path: L:\ENV\Humber Trent Green GIS\02_Maps\ES\CH4_Design\NHHM_ES_Fig4.1_ProposedProjectDesign_20260317.aprx

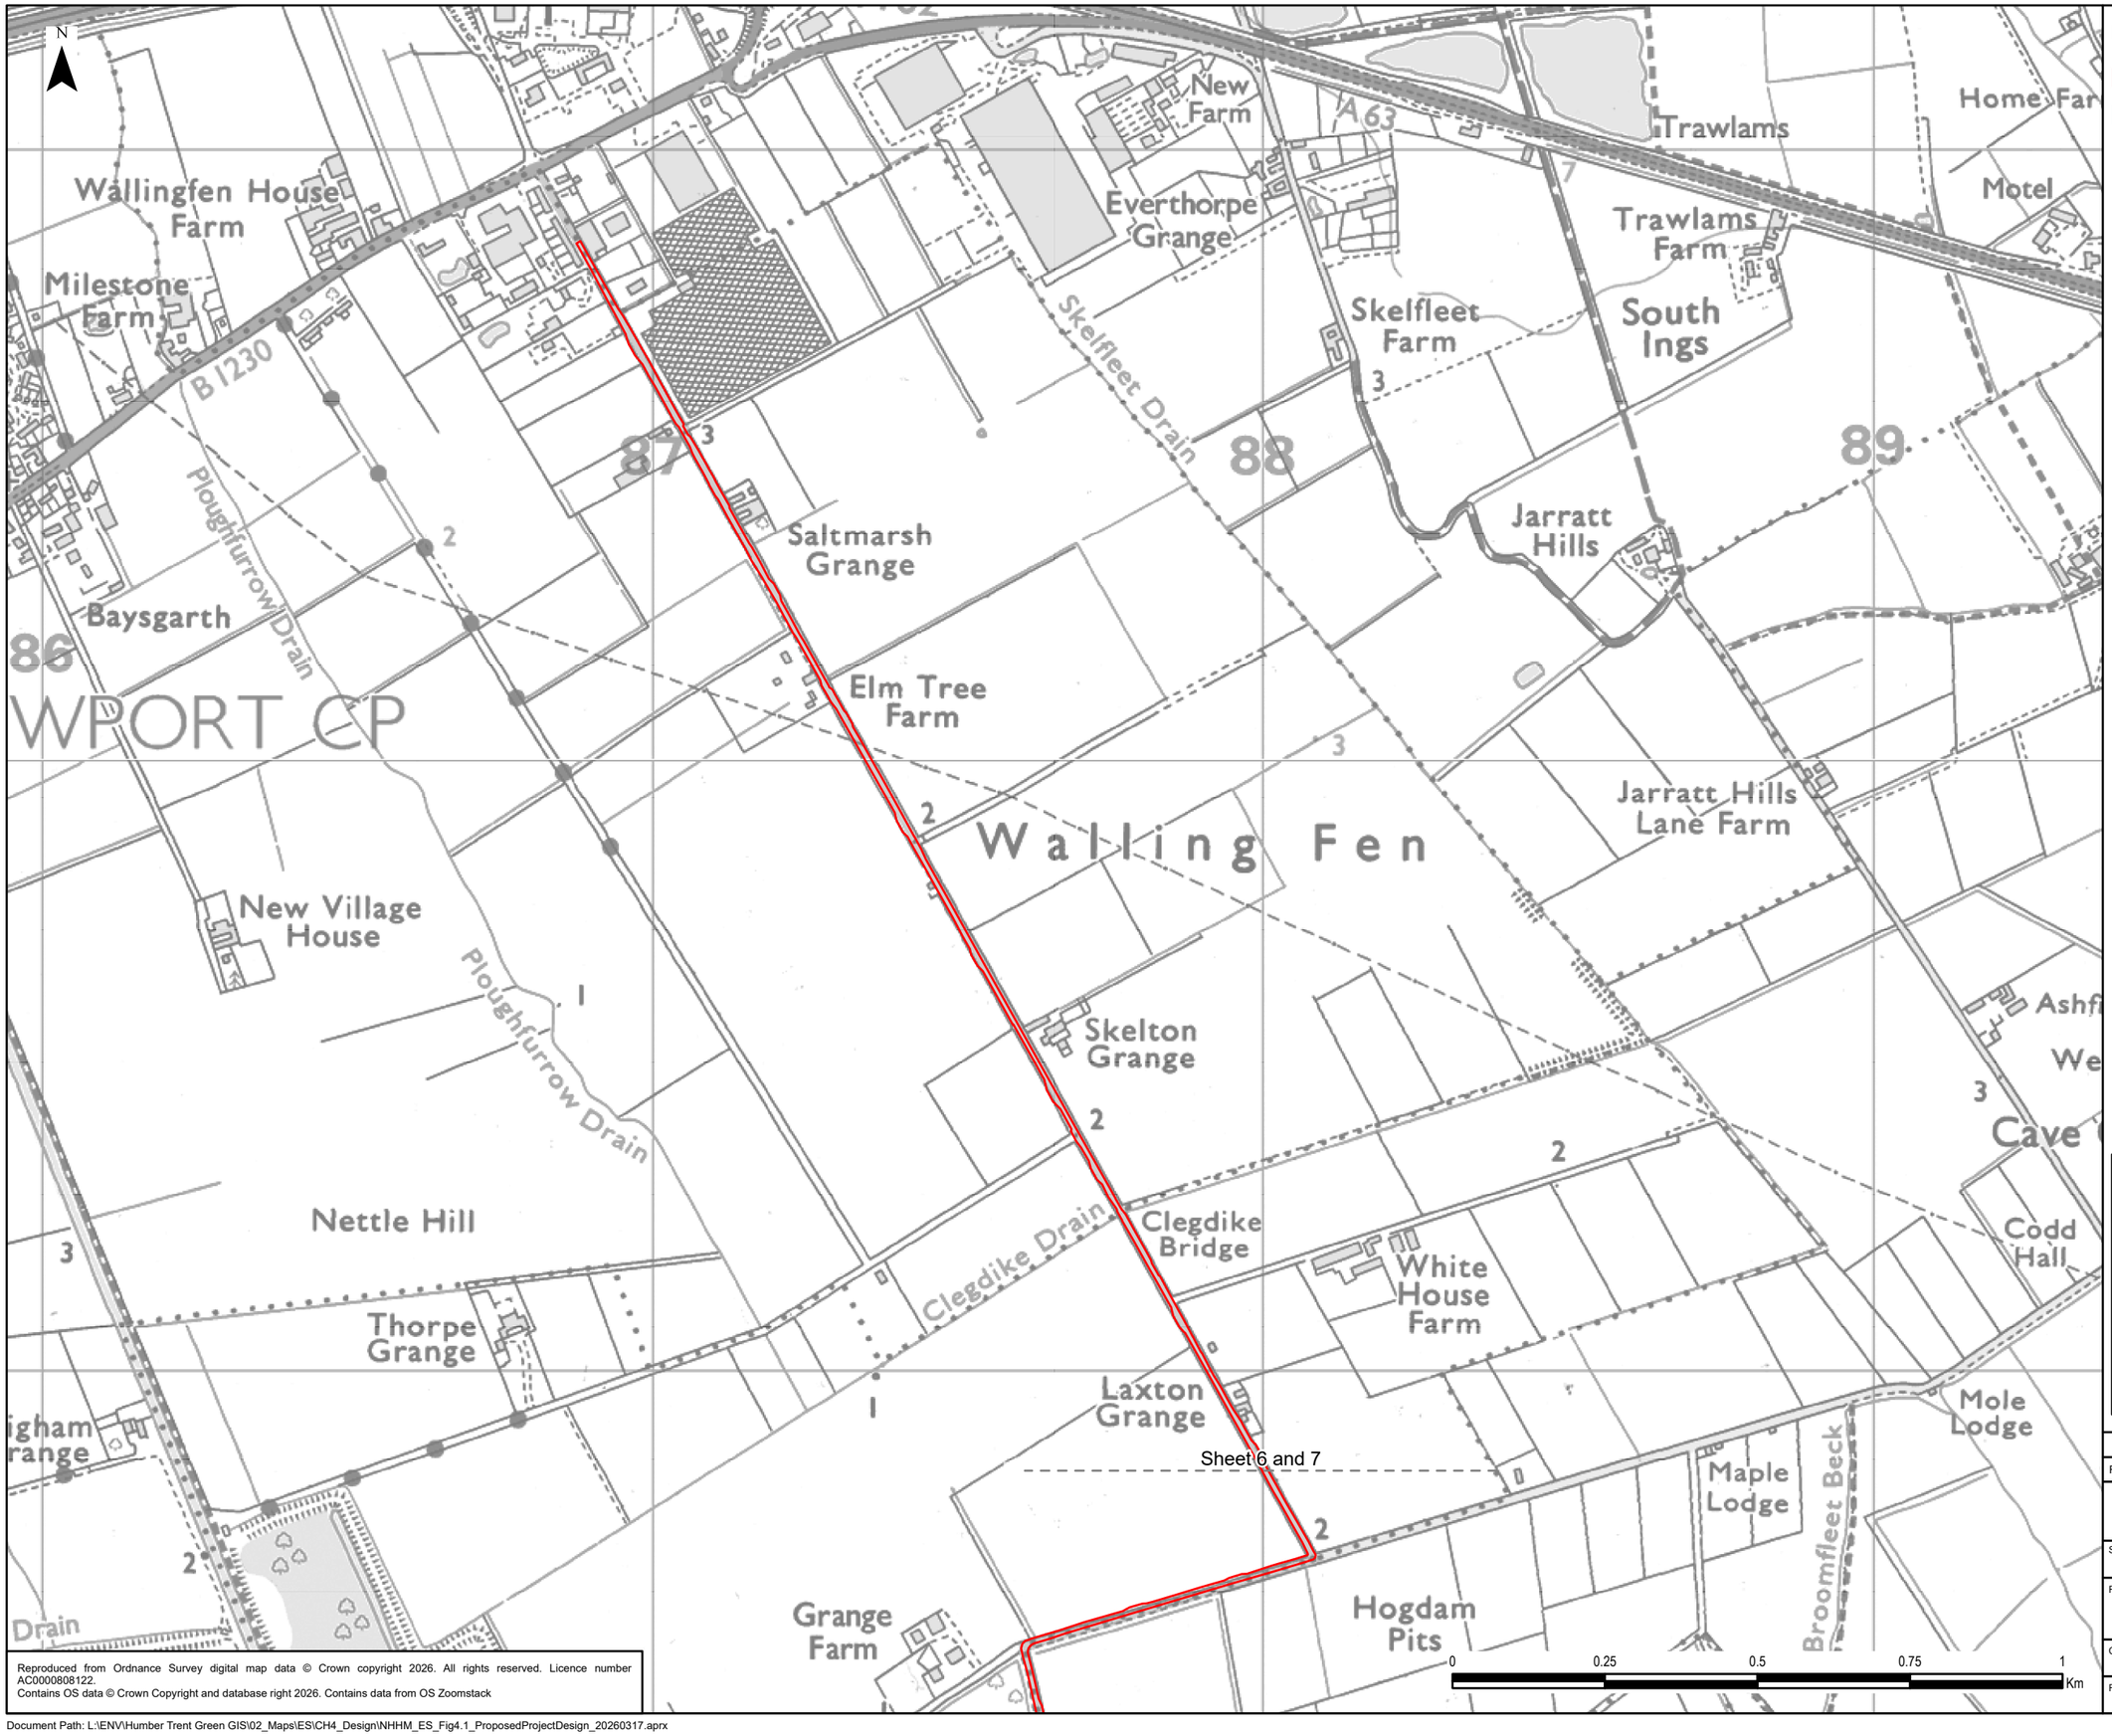

Reproduced from Ordnance Survey digital map data © Crown copyright 2026. All rights reserved. Licence number AC0000808122.
Contains OS data © Crown Copyright and database right 2026. Contains data from OS Zoomstack

Legend

- Order Limits
- Indicative Maintenance Access

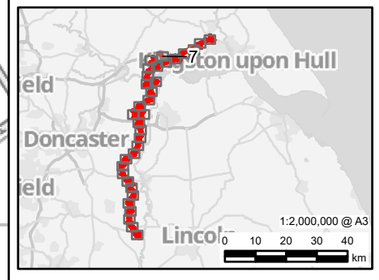

Rev	Date	Description			
0	05/10/2026	ENVIRONMENTAL STATEMENT	AMS	JG	CC

nationalgrid


Scheme: NORTH HUMBER TO HIGH MARNHAM

Figure Title: FIGURE 4.1 - PROPOSED PROJECT DESIGN

Creator:	Date:	Checker:	Date:	Approver:	Date:
AMS	05/10/2026	JG	05/10/2026	CC	05/10/2026

Figure Ref:	Scale:	Format:	Sheets:	Rev:
4.1	1:10,000	A3	7 OF 34	0

Document Path: L:\ENV\Humber Trent Green GIS\02_Maps\ES\CH4_Design\NHHM_ES_Fig4.1_ProposedProjectDesign_20260317.aprx

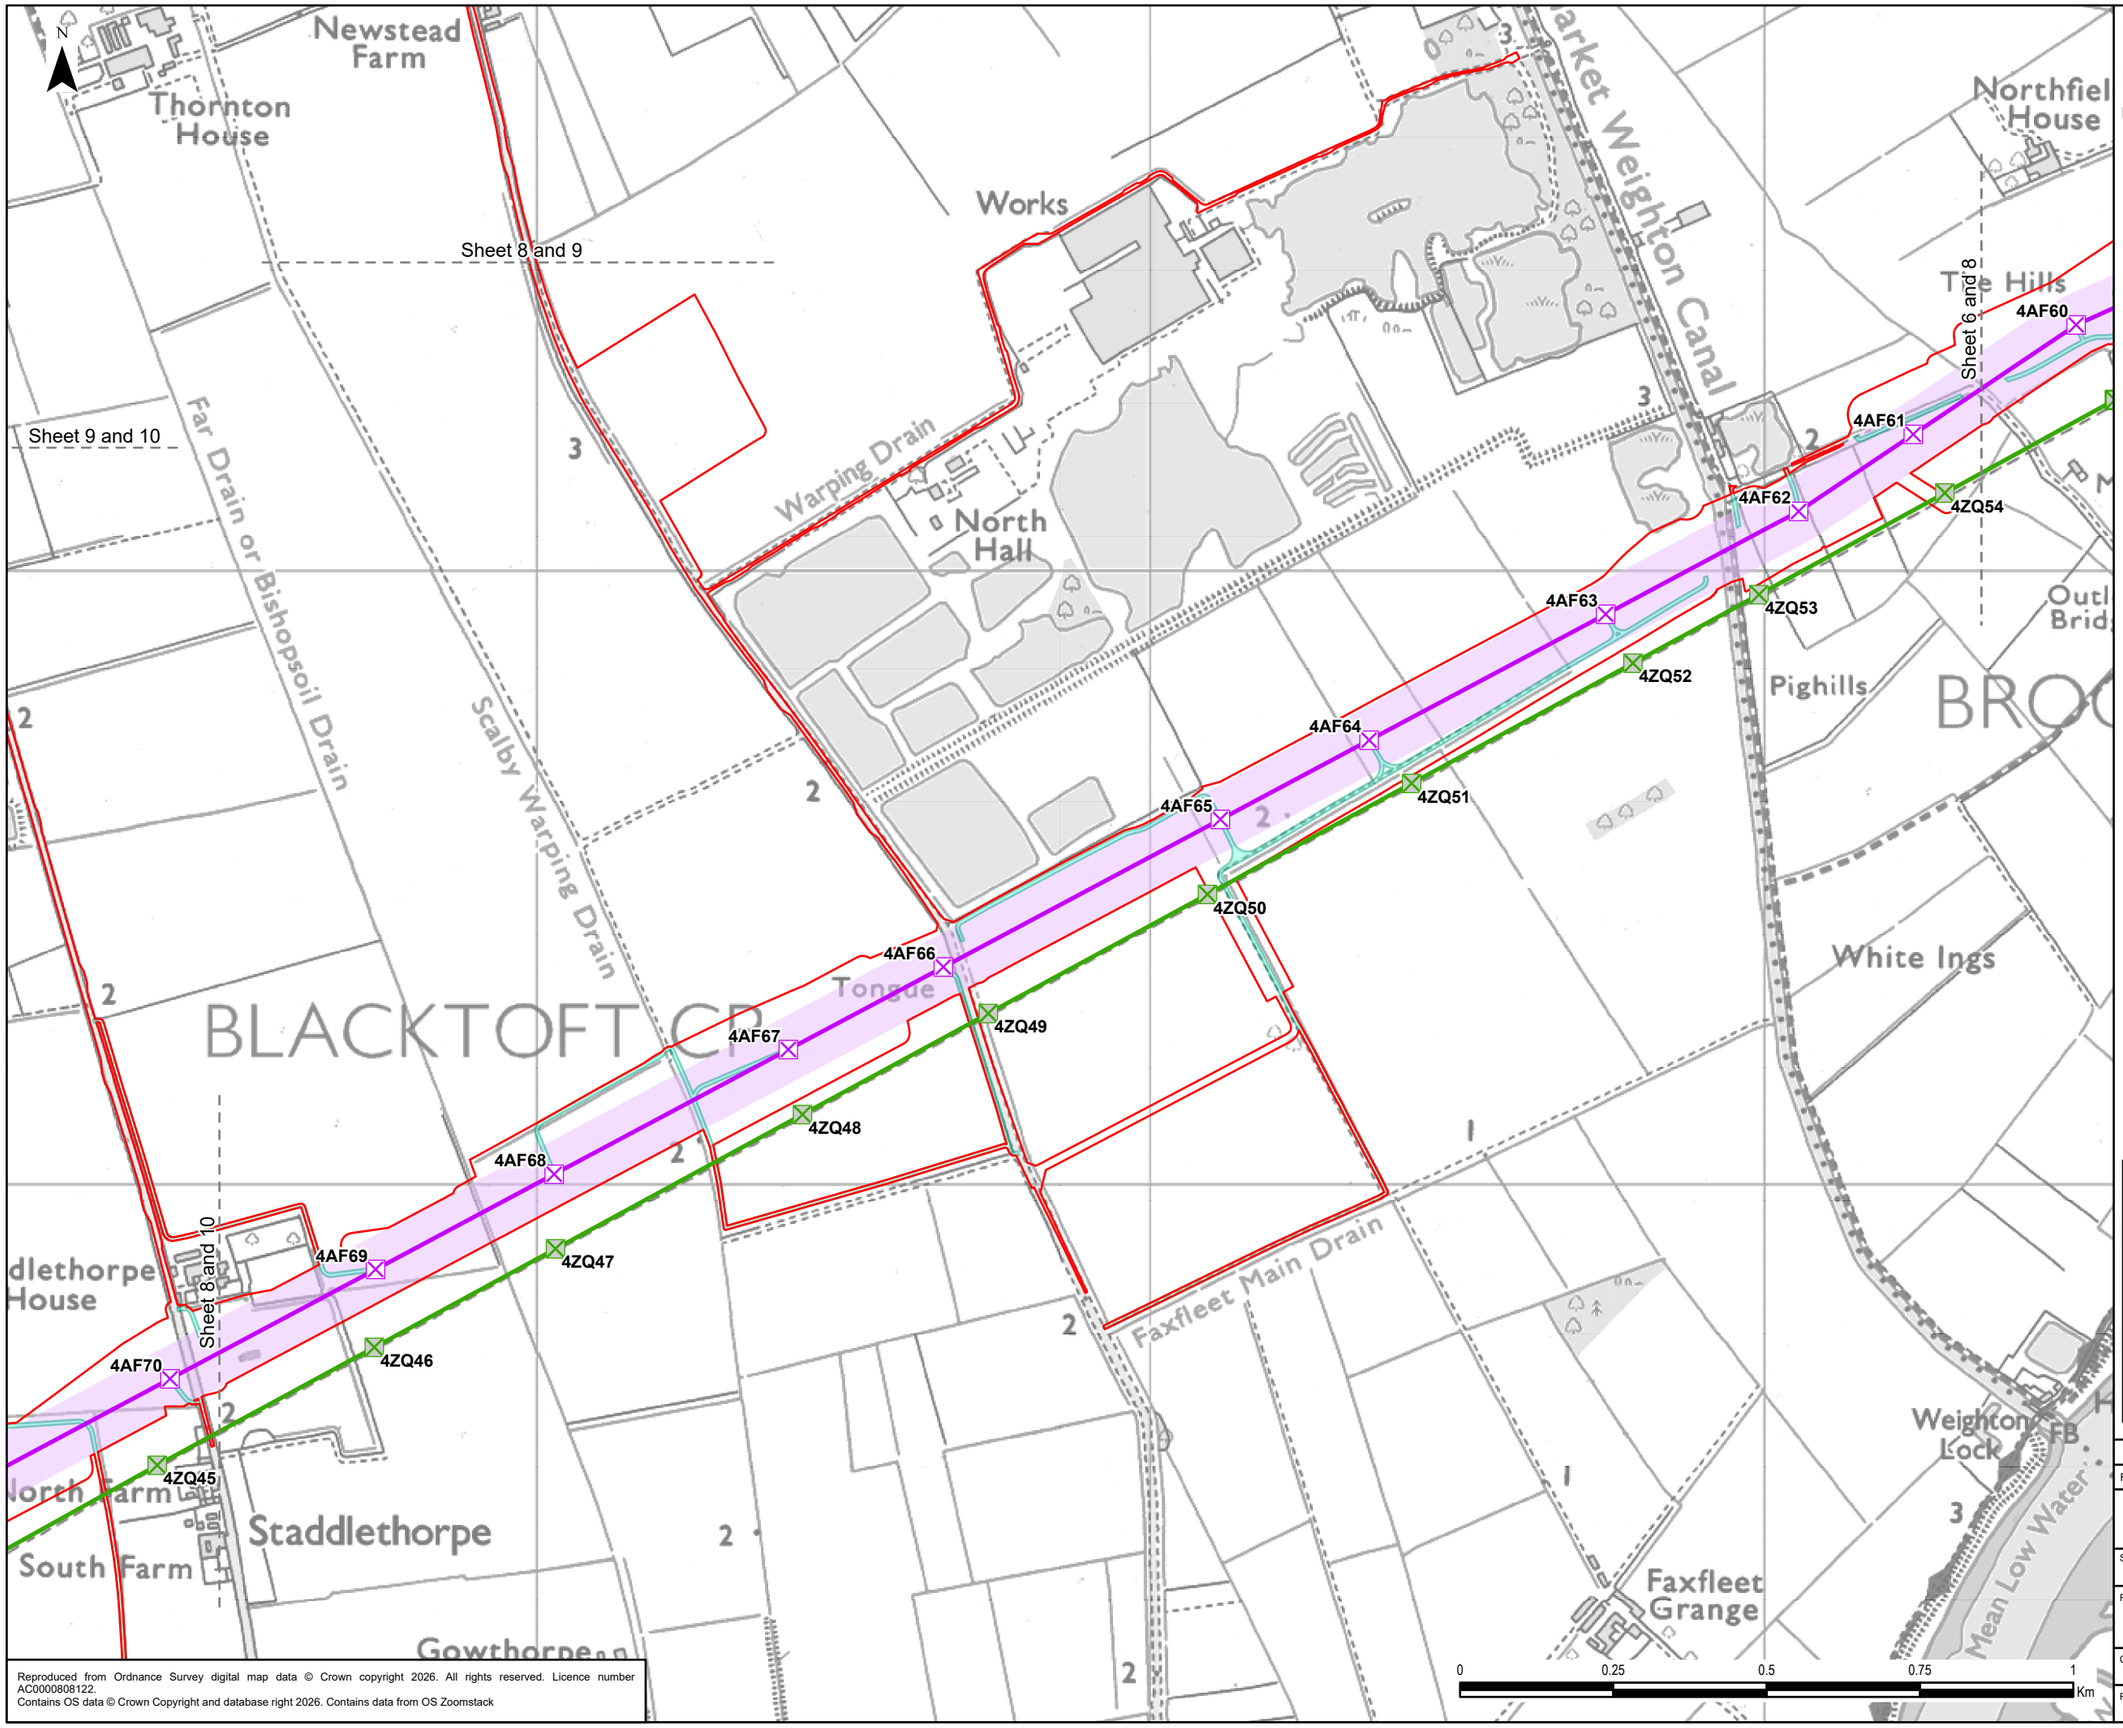


Legend

- Order Limits

Project Design Details

- Indicative New Lattice Pylon
- Indicative New Overhead Line
- Existing Lattice Pylon Not Affected
- Existing Overhead Line Not Affected
- Limits of Deviation
- Indicative Maintenance Access

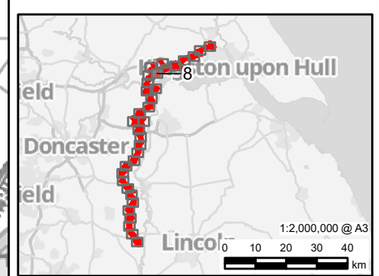

Reproduced from Ordnance Survey digital map data © Crown copyright 2026. All rights reserved. Licence number AC0000808122.
Contains OS data © Crown Copyright and database right 2026. Contains data from OS Zoomstack

Rev	Date	Description	GIS	Chk	App
0	05/10/2026	ENVIRONMENTAL STATEMENT	AMS	JG	CC

nationalgrid


Scheme: NORTH HUMBER TO HIGH MARNHAM

Figure Title: FIGURE 4.1 - PROPOSED PROJECT DESIGN

Creator:	Date:	Checker:	Date:	Approver:	Date:
AMS	05/10/2026	JG	05/10/2026	CC	05/10/2026

Figure Ref:	Scale:	Format:	Sheets:	Rev:
4.1	1:10,000	A3	8 OF 34	0


Document Path: L:\ENV\Humber Trent Green GIS\02_Maps\ES\CH4_Design\NHHM_ES_Fig4.1_ProposedProjectDesign_20260317.aprx

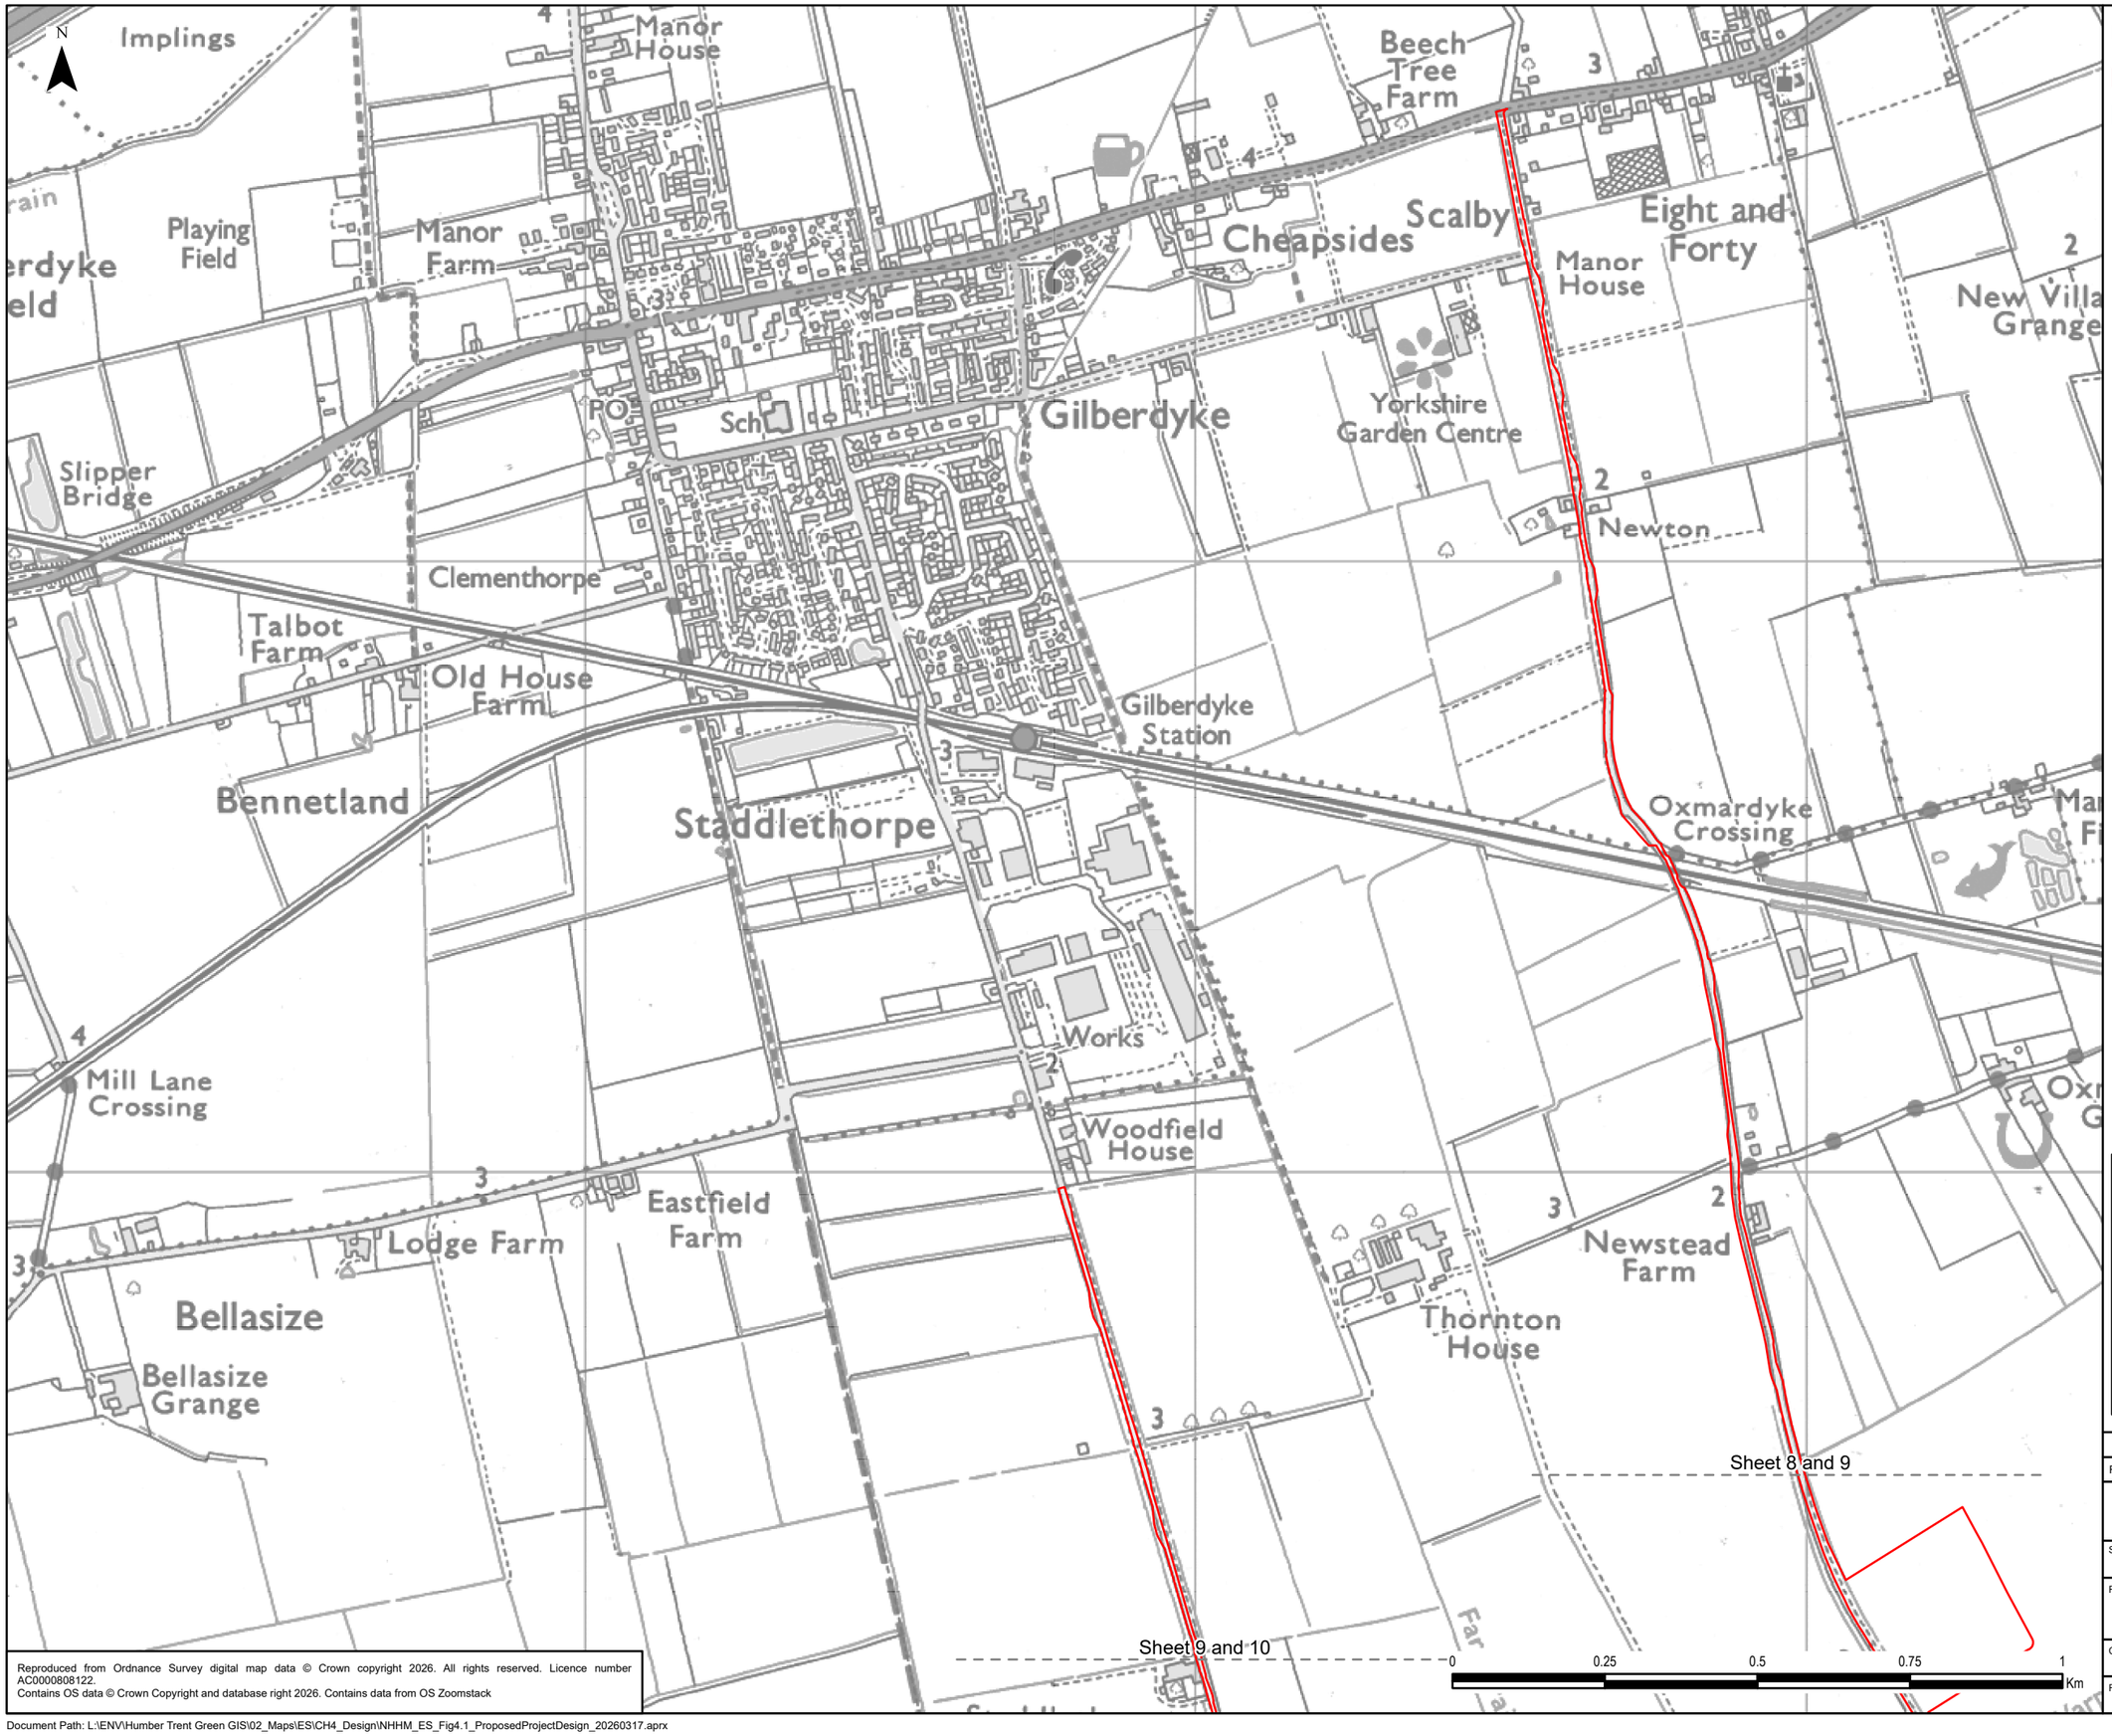

Reproduced from Ordnance Survey digital map data © Crown copyright 2026. All rights reserved. Licence number AC0000808122.
Contains OS data © Crown Copyright and database right 2026. Contains data from OS Zoomstack

Legend

- Order Limits
- Indicative Maintenance Access

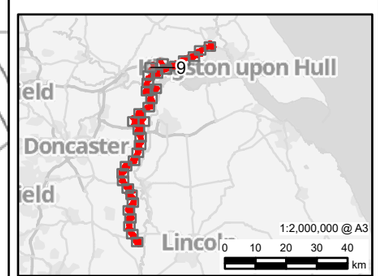

Rev	Date	Description			
0	05/10/2026	ENVIRONMENTAL STATEMENT	AMS	JG	CC

nationalgrid

Scheme: NORTH HUMBER TO HIGH MARNHAM

Figure Title: FIGURE 4.1 - PROPOSED PROJECT DESIGN

Creator:	Date:	Checker:	Date:	Approver:	Date:
AMS	05/10/2026	JG	05/10/2026	CC	05/10/2026

Figure Ref:	Scale:	Format:	Sheets:	Rev:
4.1	1:10,000	A3	9 OF 34	0

Document Path: L:\ENV\Humber Trent Green GIS\02_Maps\ES\CH4_Design\NHHM_ES_Fig4.1_ProposedProjectDesign_20260317.aprx

N

Warwicks

Warwick House

Bellasize Drain

Sheet 9 and 10

Staddlethorpe Grange

Sober Hill

Far Drain or Bishopsoil Drain

Anserdam Drain

Sewage Works

BLACK

North Field

Blacktoft House

Blacktoft Warping Drain

Staddlethorpe House

Sheet 8 and 10

Greenoak Goit

Yokefleet Drain

North Farm

South Farm

Staddlethor

Go

Sheet 10 and 11


4AF69
4AF70
4AF71
4AF72
4AF73
4AF74
4AF75
4ZQ40
4ZQ41
4ZQ42
4ZQ43
4ZQ44
4ZQ45
4ZQ46

Legend

- Order Limits

Project Design Details

- Indicative New Lattice Pylon
- Indicative New Overhead Line
- Existing Lattice Pylon Not Affected
- Existing Overhead Line Not Affected
- Limits of Deviation
- Indicative Maintenance Access
- Indicative Mitigation Planting Area
- Indicative Planting Access

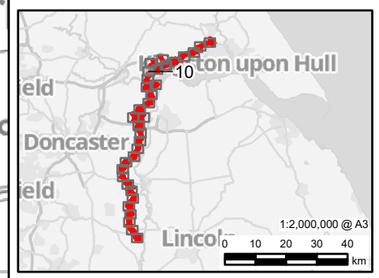

Rev	Date	Description	GIS	Chk	App
0	05/10/2026	ENVIRONMENTAL STATEMENT	AMS	JG	CC

nationalgrid

Scheme: NORTH HUMBER TO HIGH MARNHAM

Figure Title: FIGURE 4.1 - PROPOSED PROJECT DESIGN


Creator:	Date:	Checker:	Date:	Approver:	Date:
AMS	05/10/2026	JG	05/10/2026	CC	05/10/2026

Figure Ref:	Scale:	Format:	Sheets:	Rev:
4.1	1:10,000	A3	10 OF 34	0

0 0.25 0.5 0.75 1 Km

Reproduced from Ordnance Survey digital map data © Crown copyright 2026. All rights reserved. Licence number AC0000808122.
Contains OS data © Crown Copyright and database right 2026. Contains data from OS Zoomstack

Document Path: L:\ENV\Humber Trent Green GIS\02_Maps\ES\CH4_Design\NHHM_ES_Fig4.1_ProposedProjectDesign_20260317.aprx

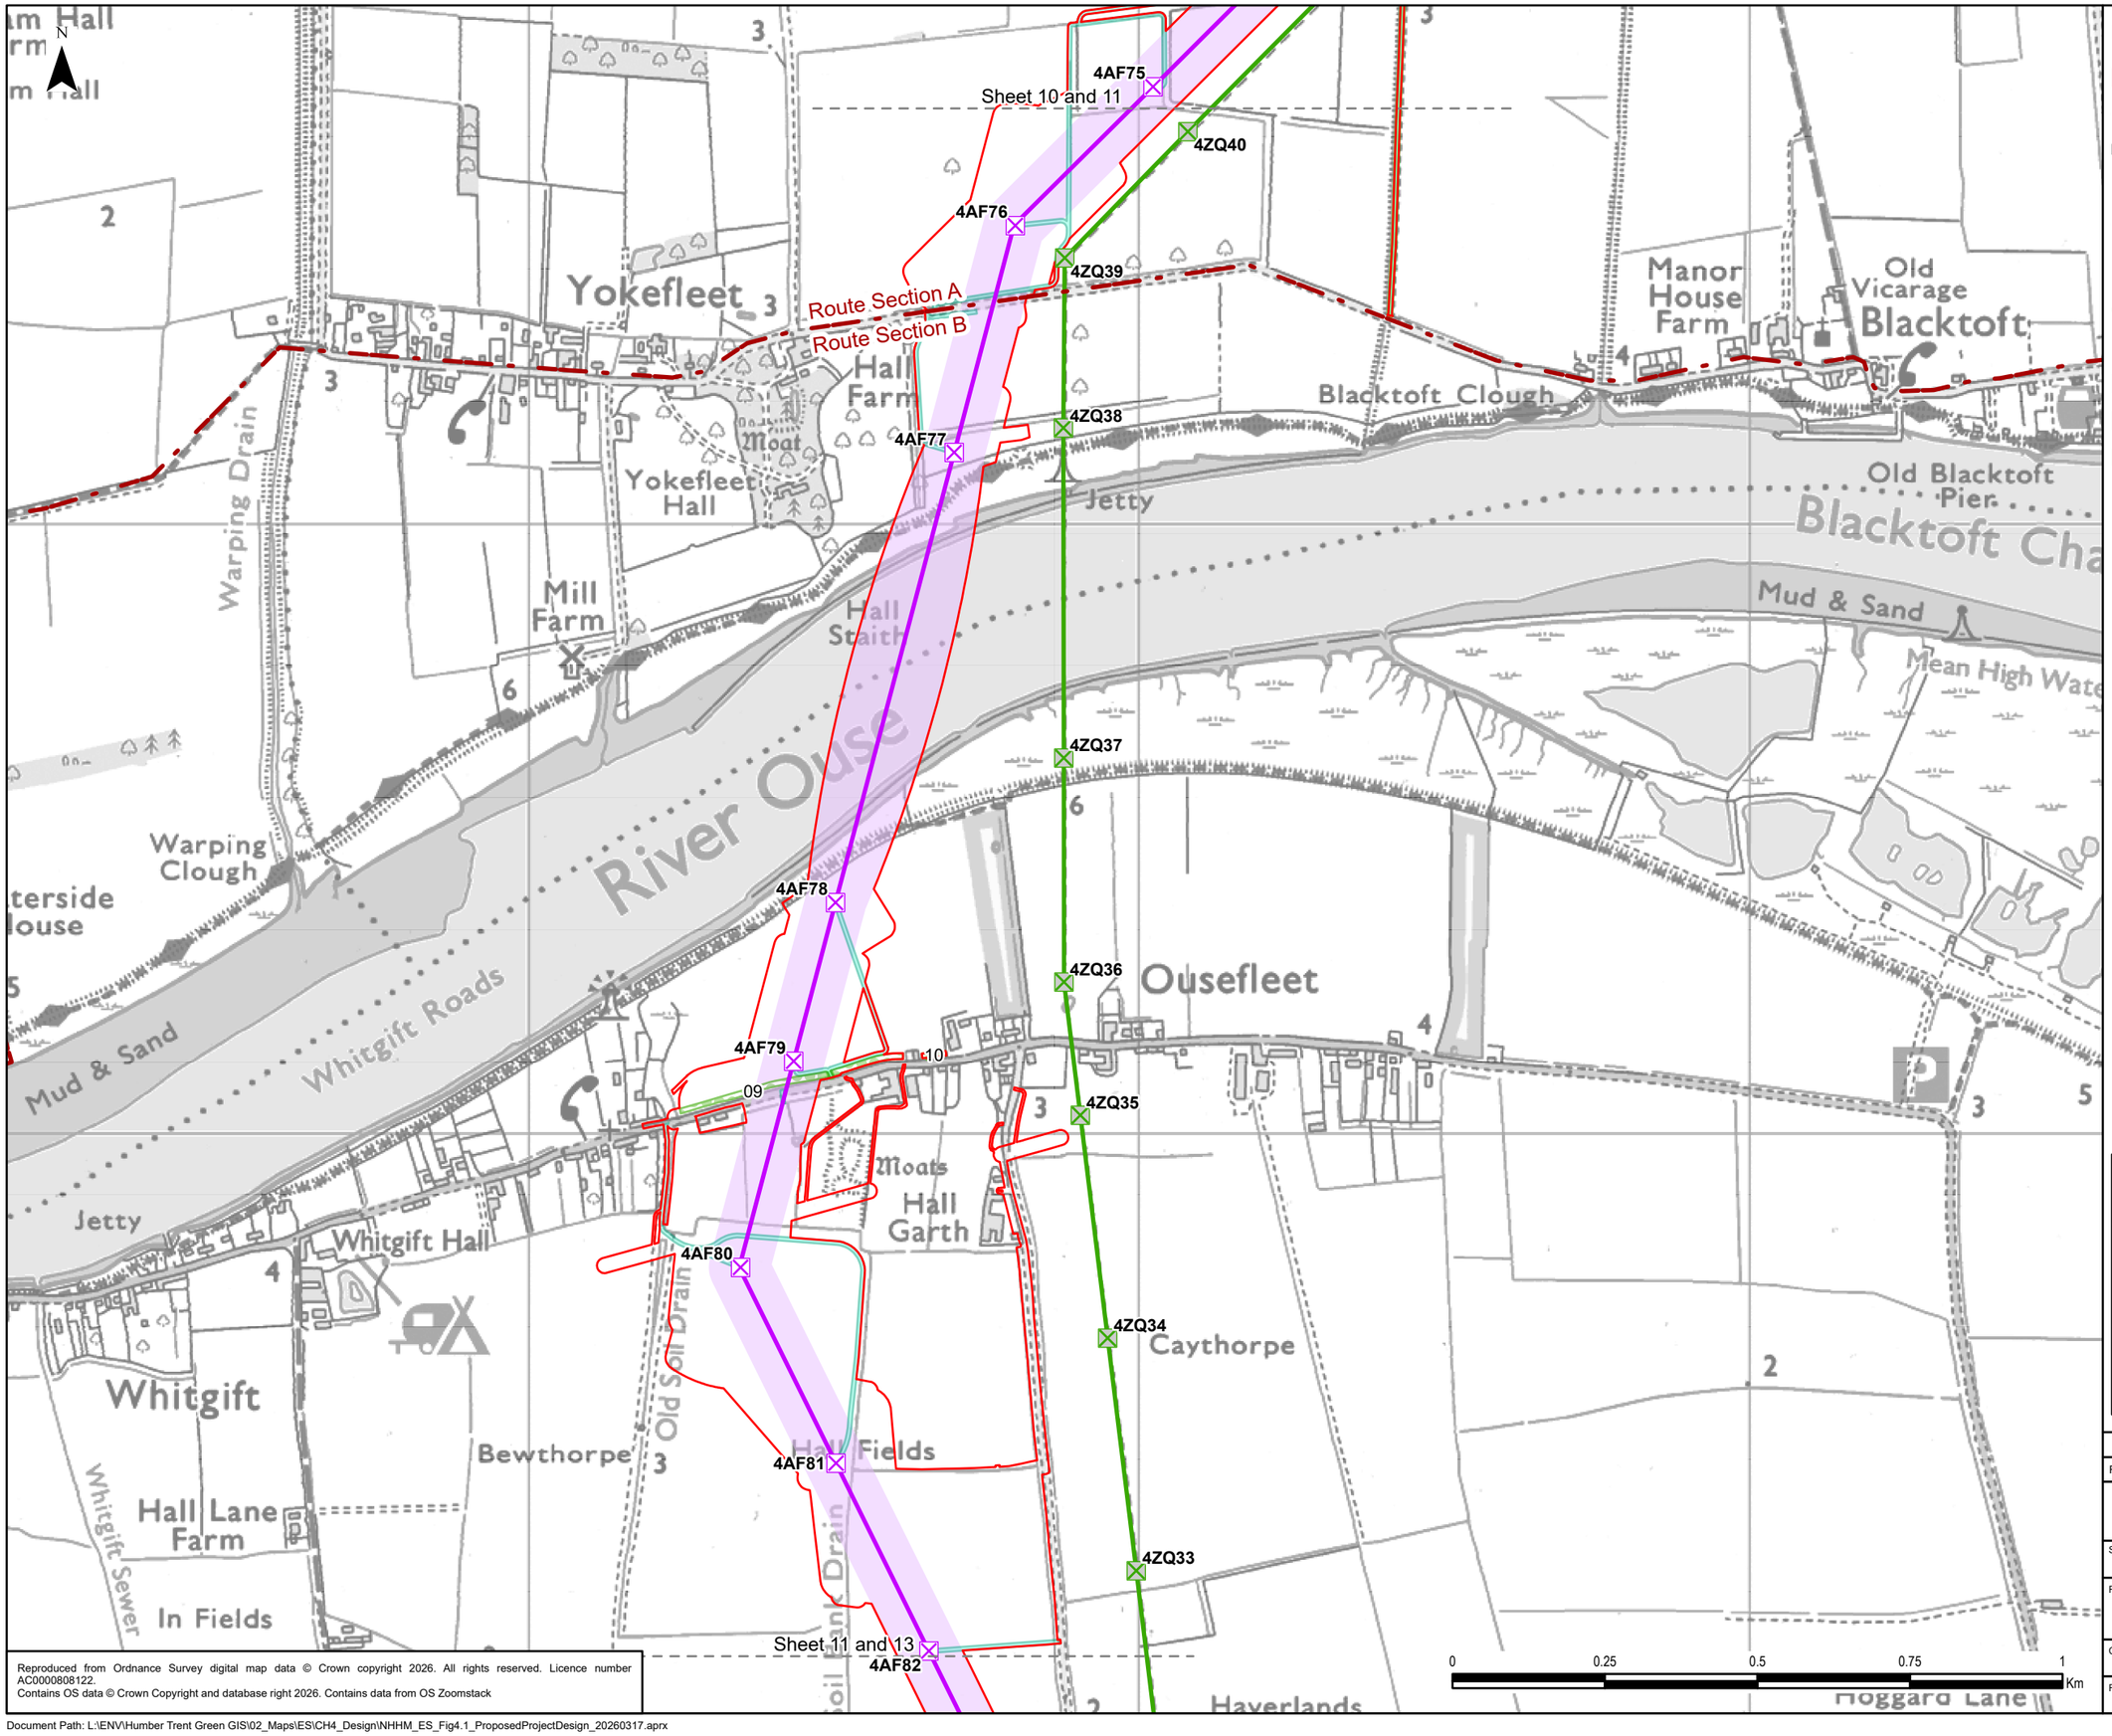


Legend

- Order Limits
- Route Section

Project Design Details

- Indicative New Lattice Pylon
- Indicative New Overhead Line
- Existing Lattice Pylon Not Affected
- Existing Overhead Line Not Affected
- Limits of Deviation
- Indicative Maintenance Access
- Indicative Mitigation Planting Area
- Indicative Planting Access

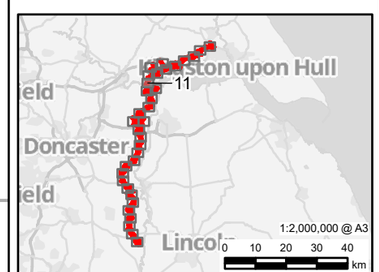

Rev	Date	Description	GIS	Chk	App
0	05/10/2026	ENVIRONMENTAL STATEMENT	AMS	JG	CC

nationalgrid

Scheme: NORTH HUMBER TO HIGH MARNHAM


Figure Title: FIGURE 4.1 - PROPOSED PROJECT DESIGN

Creator:	Date:	Checker:	Date:	Approver:	Date:
AMS	05/10/2026	JG	05/10/2026	CC	05/10/2026

Figure Ref:	Scale:	Format:	Sheets:	Rev:
4.1	1:10,000	A3	11 OF 34	0


Reproduced from Ordnance Survey digital map data © Crown copyright 2026. All rights reserved. Licence number AC0000808122.
Contains OS data © Crown Copyright and database right 2026. Contains data from OS Zoomstack

Document Path: L:\ENV\Humber Trent Green GIS\02_Maps\ES\CH4_Design\NHHM_ES_Fig4.1_ProposedProjectDesign_20260317.aprx

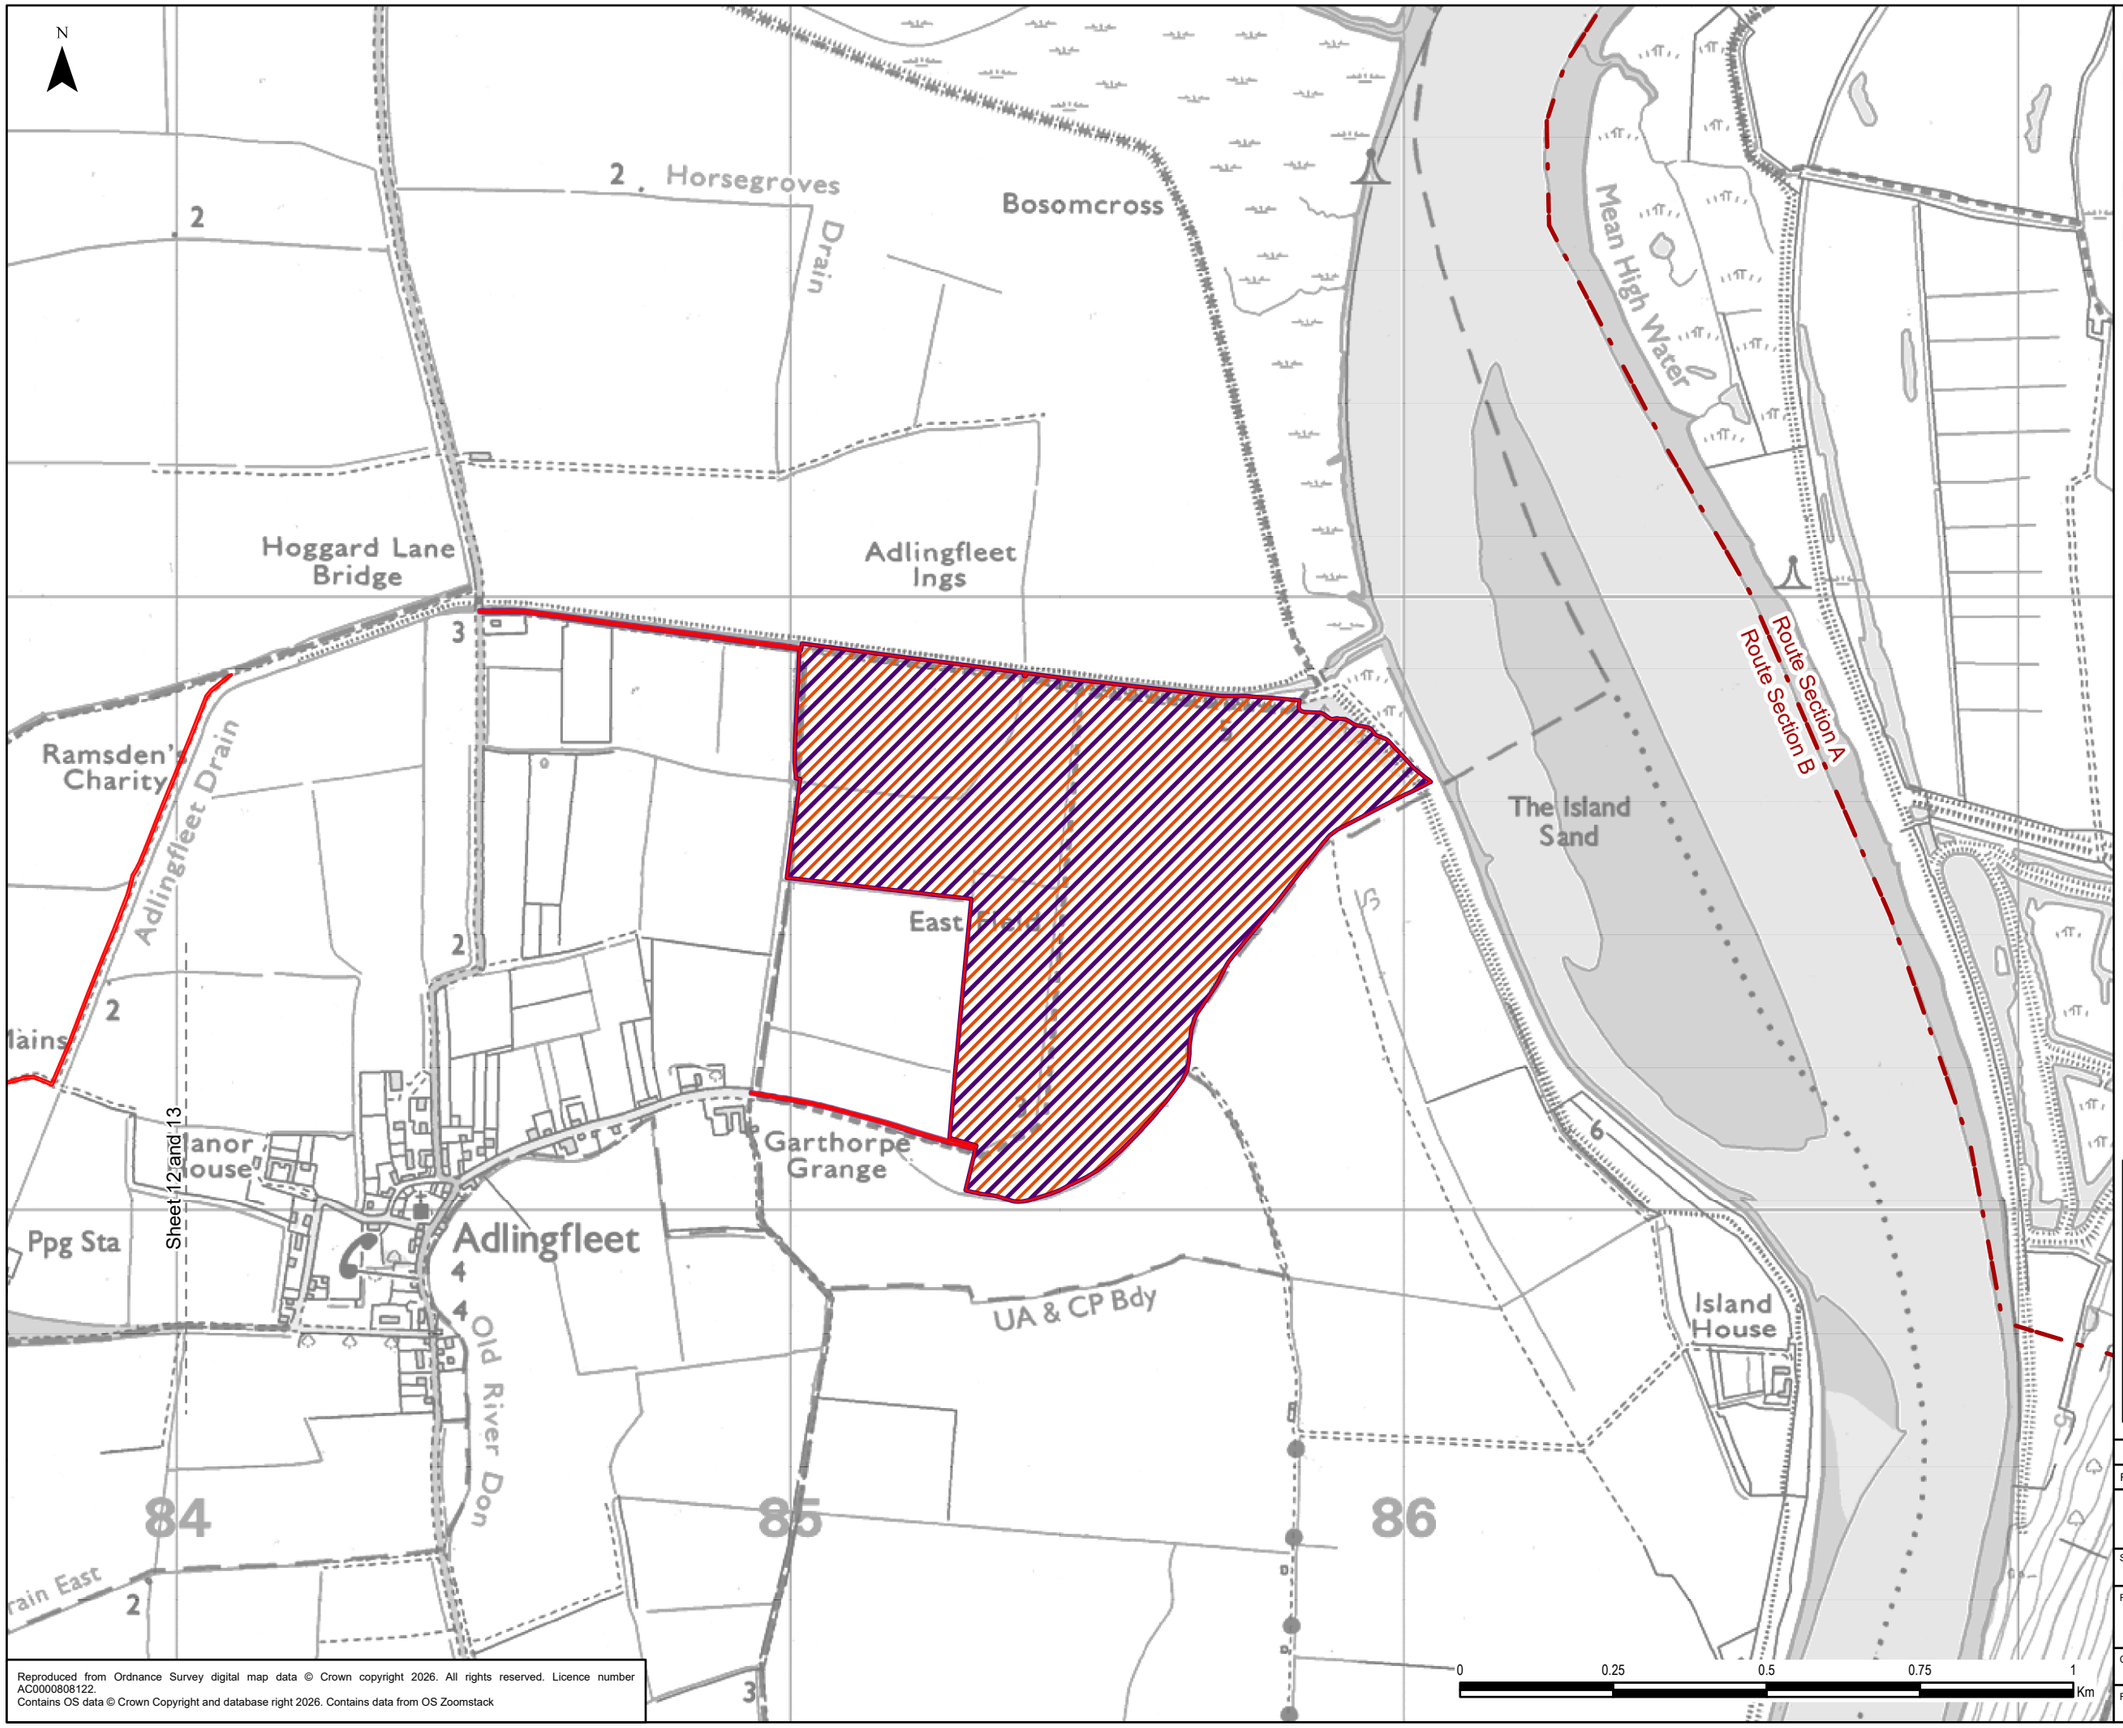

Legend

- Order Limits
- Route Section
- Indicative Maintenance Access
- Indicative Functionally Linked Land (FLL)
- Indicative Functionally Linked Land (FLL) Access

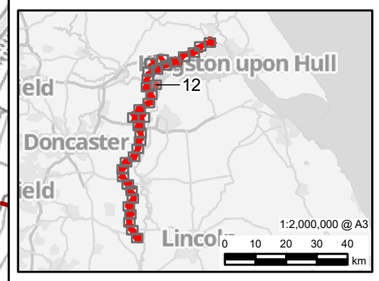

Rev	Date	Description	GIS	Chk	App
0	05/10/2026	ENVIRONMENTAL STATEMENT	AMS	JG	CC

nationalgrid

Scheme: NORTH HUMBER TO HIGH MARNHAM

Figure Title: FIGURE 4.1 - PROPOSED PROJECT DESIGN

Creator:	Date:	Checker:	Date:	Approver:	Date:
AMS	05/10/2026	JG	05/10/2026	CC	05/10/2026

Figure Ref:	Scale:	Format:	Sheets:	Rev:
4.1	1:10,000	A3	12 OF 34	0

Reproduced from Ordnance Survey digital map data © Crown copyright 2026. All rights reserved. Licence number AC0000808122.
Contains OS data © Crown Copyright and database right 2026. Contains data from OS Zoomstack

Document Path: L:\ENV\Humber Trent Green GIS\02_Maps\ES\CH4_Design\NHHM_ES_Fig4.1_ProposedProjectDesign_20260317.aprx

TWIN RIVERS CP

Sheet 11 and 13

Sheet 12 and 13

Sheet 13 and 14

4AF82 4AF83 4AF84 4AF85 4AF86 4AF87 4AF88 4AF89

4ZQ32 4ZQ31 4ZQ30 4ZQ29 4ZQ28 4ZQ27 4ZQ26

In Fields
Dairy Farm
Long Marsh
Boon Rows
Chapel Field
Milking Hill
Burn Field
Black Plantation
Broadlane Gate
Broadlane Bridge
Haverlands
Pentlands Dike
Ramsden's Charity
Adlingfleet Drain
Moxon Close Drain
Nursery Plump
Stripe Close Plantation
Boynton Closes
Sykes's Plantation
Moxon Close
West Field
Cowlane Drain
Broadmarsh Well
Gill's Closes
Fockerby Drain East
Warp Crofts
Swarth Ends
Fockerby Drain
Ousefleet Cottages
Stonecross Closes
Bracken Hill
Cow Lane
Intakes
Willowbank
Mains
Ppg Sta
Manor House
81 82 83 84

Soil Drain

Reproduced from Ordnance Survey digital map data © Crown copyright 2026. All rights reserved. Licence number AC0000808122.
Contains OS data © Crown Copyright and database right 2026. Contains data from OS Zoomstack


0 0.25 0.5 0.75 1 Km

Legend

- Order Limits

Project Design Details

- Indicative New Lattice Pylon
- Indicative New Overhead Line
- Existing Lattice Pylon Not Affected
- Existing Overhead Line Not Affected
- Limits of Deviation
- Indicative Maintenance Access
- Indicative Flood Compensation Access

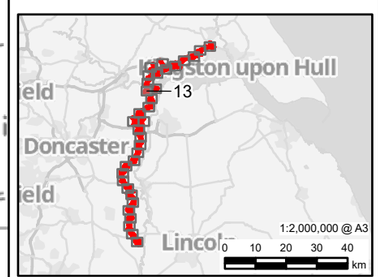

Rev	Date	Description			
0	05/10/2026	ENVIRONMENTAL STATEMENT	AMS	JG	CC

nationalgrid

Scheme: NORTH HUMBER TO HIGH MARNHAM

Figure Title: FIGURE 4.1 - PROPOSED PROJECT DESIGN

Creator:	Date:	Checker:	Date:	Approver:	Date:
AMS	05/10/2026	JG	05/10/2026	CC	05/10/2026

Figure Ref:	Scale:	Format:	Sheets:	Rev:
4.1	1:10,000	A3	13 OF 34	0

Document Path: L:\ENV\Humber Trent Green GIS\02_Maps\ES\CH4_Design\NHHM_ES_Fig4.1_ProposedProjectDesign_20260317.aprx

N

Sheet 13 and 14

Sheet 14 and 15

4AF90 4ZQ25 4AF91 4ZQ24 4AF92 4ZQ23 4AF93 4ZQ22 4AF94 4ZQ21 4AF95 4ZQ20 4AF96 4ZQ19 4AF97 4ZQ18 4AF98 4ZQ17

Intakes
Willowbank
Willow Bank
Nessfield House
Fockerby Ness
Garthend Closes
Manor Farm
Fockerby
Fockerby Hall
Fockerby Pasture
Fockerby Boundary Drain
Marsh House
Shore Road
Garthorpe
Fockerby Common
East Green
East Field
3 GARTHORPE AND FOCKERBY CP
Old River Don (course)
Haldenby Hall Farm
Haldenby Grange
Garthorpe Road
Carr Lodge
Water Tower
Mill House
Brecks Gate
White House Farm
Sch
Waterton Hall
Medieval
of Wate
(site c
Carr Dike

Reproduced from Ordnance Survey digital map data © Crown copyright 2026. All rights reserved. Licence number AC0000808122.
Contains OS data © Crown Copyright and database right 2026. Contains data from OS Zoomstack


0 0.25 0.5 0.75 1 Km

Legend

- Order Limits

Existing Overhead Line
- 400 kV

Project Design Details
- Indicative New Lattice Pylon
- Indicative New Overhead Line
- Existing Lattice Pylon Not Affected
- Existing Overhead Line Not Affected
- Limits of Deviation
- Indicative Maintenance Access
- Indicative Mitigation Planting Area
- Indicative Flood Compensation Area
- Indicative Flood Compensation Access
- Indicative Planting Access

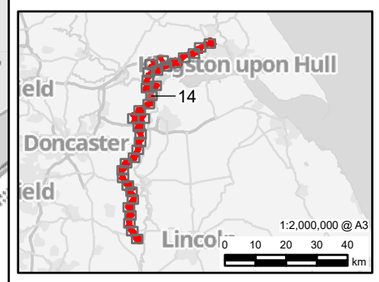

Rev	Date	Description			
0	05/10/2026	ENVIRONMENTAL STATEMENT	AMS	JG	CC

nationalgrid

Scheme: NORTH HUMBER TO HIGH MARNHAM

Figure Title: FIGURE 4.1 - PROPOSED PROJECT DESIGN

Creator:	Date:	Checker:	Date:	Approver:	Date:
AMS	05/10/2026	JG	05/10/2026	CC	05/10/2026

Figure Ref:	Scale:	Format:	Sheets:	Rev:
4.1	1:10,000	A3	14 OF 34	0

Document Path: L:\ENV\Humber Trent Green GIS\02_Maps\ES\CH4_Design\NHHM_ES_Fig4.1_ProposedProjectDesign_20260317.aprx

N

Haldenby Park
The Flats
Glebe Farm
Luddington
Bully Field
Old River Don (course of)
Haldenby Drain
Haldenby Lodge
College Farm
B 1392
House Farm
Haldenby Ness
High Bridge
Ox Pasture House
Luddington Main Drain
The Ruddings
Sheet 14 and 15
Sewage Works
Meredyke Rd
Amcotts-Luddington Boundary Dyke
Cotley Hall Dyke
Boskerdyke Drain
Pasture Farm
Warpland Farm
Pasture Lane
Paupers' Drain
Sheet 15 and 16
LUDDINGTON AND HALDENBY CP
AMCOTTS CP

4AF98
4ZQ17
4AF99
4ZQ16
4AF100
4ZQ15
4AF101
4ZQ14
4AF102
4AF103
4AF104
4AF105
4AF106
4AF107
4AF108
4AF109
4ZQ13
4ZQ12
4ZQ11
4ZQ10

0 0.25 0.5 0.75 1 Km

Reproduced from Ordnance Survey digital map data © Crown copyright 2026. All rights reserved. Licence number AC0000808122.
Contains OS data © Crown Copyright and database right 2026. Contains data from OS Zoomstack

Legend


- Order Limits

Existing Overhead Line

- 400 kV

Project Design Details

- Indicative New Lattice Pylon
- Indicative New Overhead Line
- Existing Lattice Pylon Not Affected
- Existing Overhead Line Not Affected
- Limits of Deviation
- Indicative Maintenance Access
- Indicative Flood Compensation Area
- Indicative Flood Compensation Access

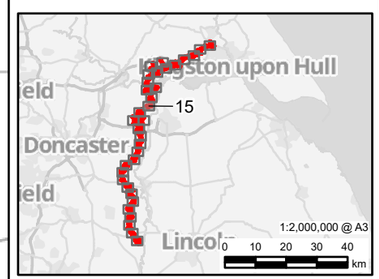

Rev	Date	Description	GIS	Chk	App
0	05/10/2026	ENVIRONMENTAL STATEMENT	AMS	JG	CC

nationalgrid

Scheme: NORTH HUMBER TO HIGH MARNHAM

Figure Title: FIGURE 4.1 - PROPOSED PROJECT DESIGN

Creator:	Date:	Checker:	Date:	Approver:	Date:
AMS	05/10/2026	JG	05/10/2026	CC	05/10/2026

Figure Ref:	Scale:	Format:	Sheets:	Rev:
4.1	1:10,000	A3	15 OF 34	0

Document Path: L:\ENV\Humber Trent Green GIS\02_Maps\ES\CH4_Design\NHHM_ES_Fig4.1_ProposedProjectDesign_20260317.aprx

N

Rose Cottage Farm

House

Pademoor

Leam Farm

Foot Bridge

Sheet 15 and 16

4AF108

4AF109

4AF110

4AF111

4AF112

4AF113

4AF114

4AF115

4AF116

4AF117

4AF118

4AF119

Poplar Farm

Luddington Moors Drain

Mason Poultry Farm

Grange Dyke

Eastoft Moors Drain

Old Sewer

Eastoft Boundary Dyke

Meadow Mill Farm

Grange Cottages

Route Section B

Route Section C

Crowle Grange

Bewcarrs Drain

Sheet 16 and 17

Sheet 16 and 18

Keadby Wind Farm

Ealand Road Drain

Sewer

Eastoft Moors Drain


D EALAND CP

Legend

- Order Limits
- Route Section

Project Design Details

- Indicative New Lattice Pylon
- Indicative New Overhead Line
- Limits of Deviation
- Indicative Maintenance Access
- Indicative Mitigation Planting Area
- Indicative Flood Compensation Area
- Indicative Flood Compensation Access
- Indicative Planting Access

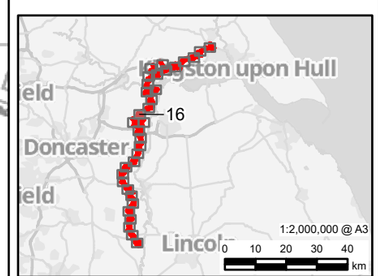

Rev	Date	Description	GIS	Chk	App
0	05/10/2026	ENVIRONMENTAL STATEMENT	AMS	JG	CC

nationalgrid

Scheme: NORTH HUMBER TO HIGH MARNHAM

Figure Title: FIGURE 4.1 - PROPOSED PROJECT DESIGN


Creator:	Date:	Checker:	Date:	Approver:	Date:
AMS	05/10/2026	JG	05/10/2026	CC	05/10/2026

Figure Ref:	Scale:	Format:	Sheets:	Rev:
4.1	1:10,000	A3	16 OF 34	0

0 0.25 0.5 0.75 1 Km


Reproduced from Ordnance Survey digital map data © Crown copyright 2026. All rights reserved. Licence number AC0000808122.
Contains OS data © Crown Copyright and database right 2026. Contains data from OS Zoomstack

Document Path: L:\ENV\Humber Trent Green GIS\02_Maps\ES\CH4_Design\NHHM_ES_Fig4.1_ProposedProjectDesign_20260317.aprx

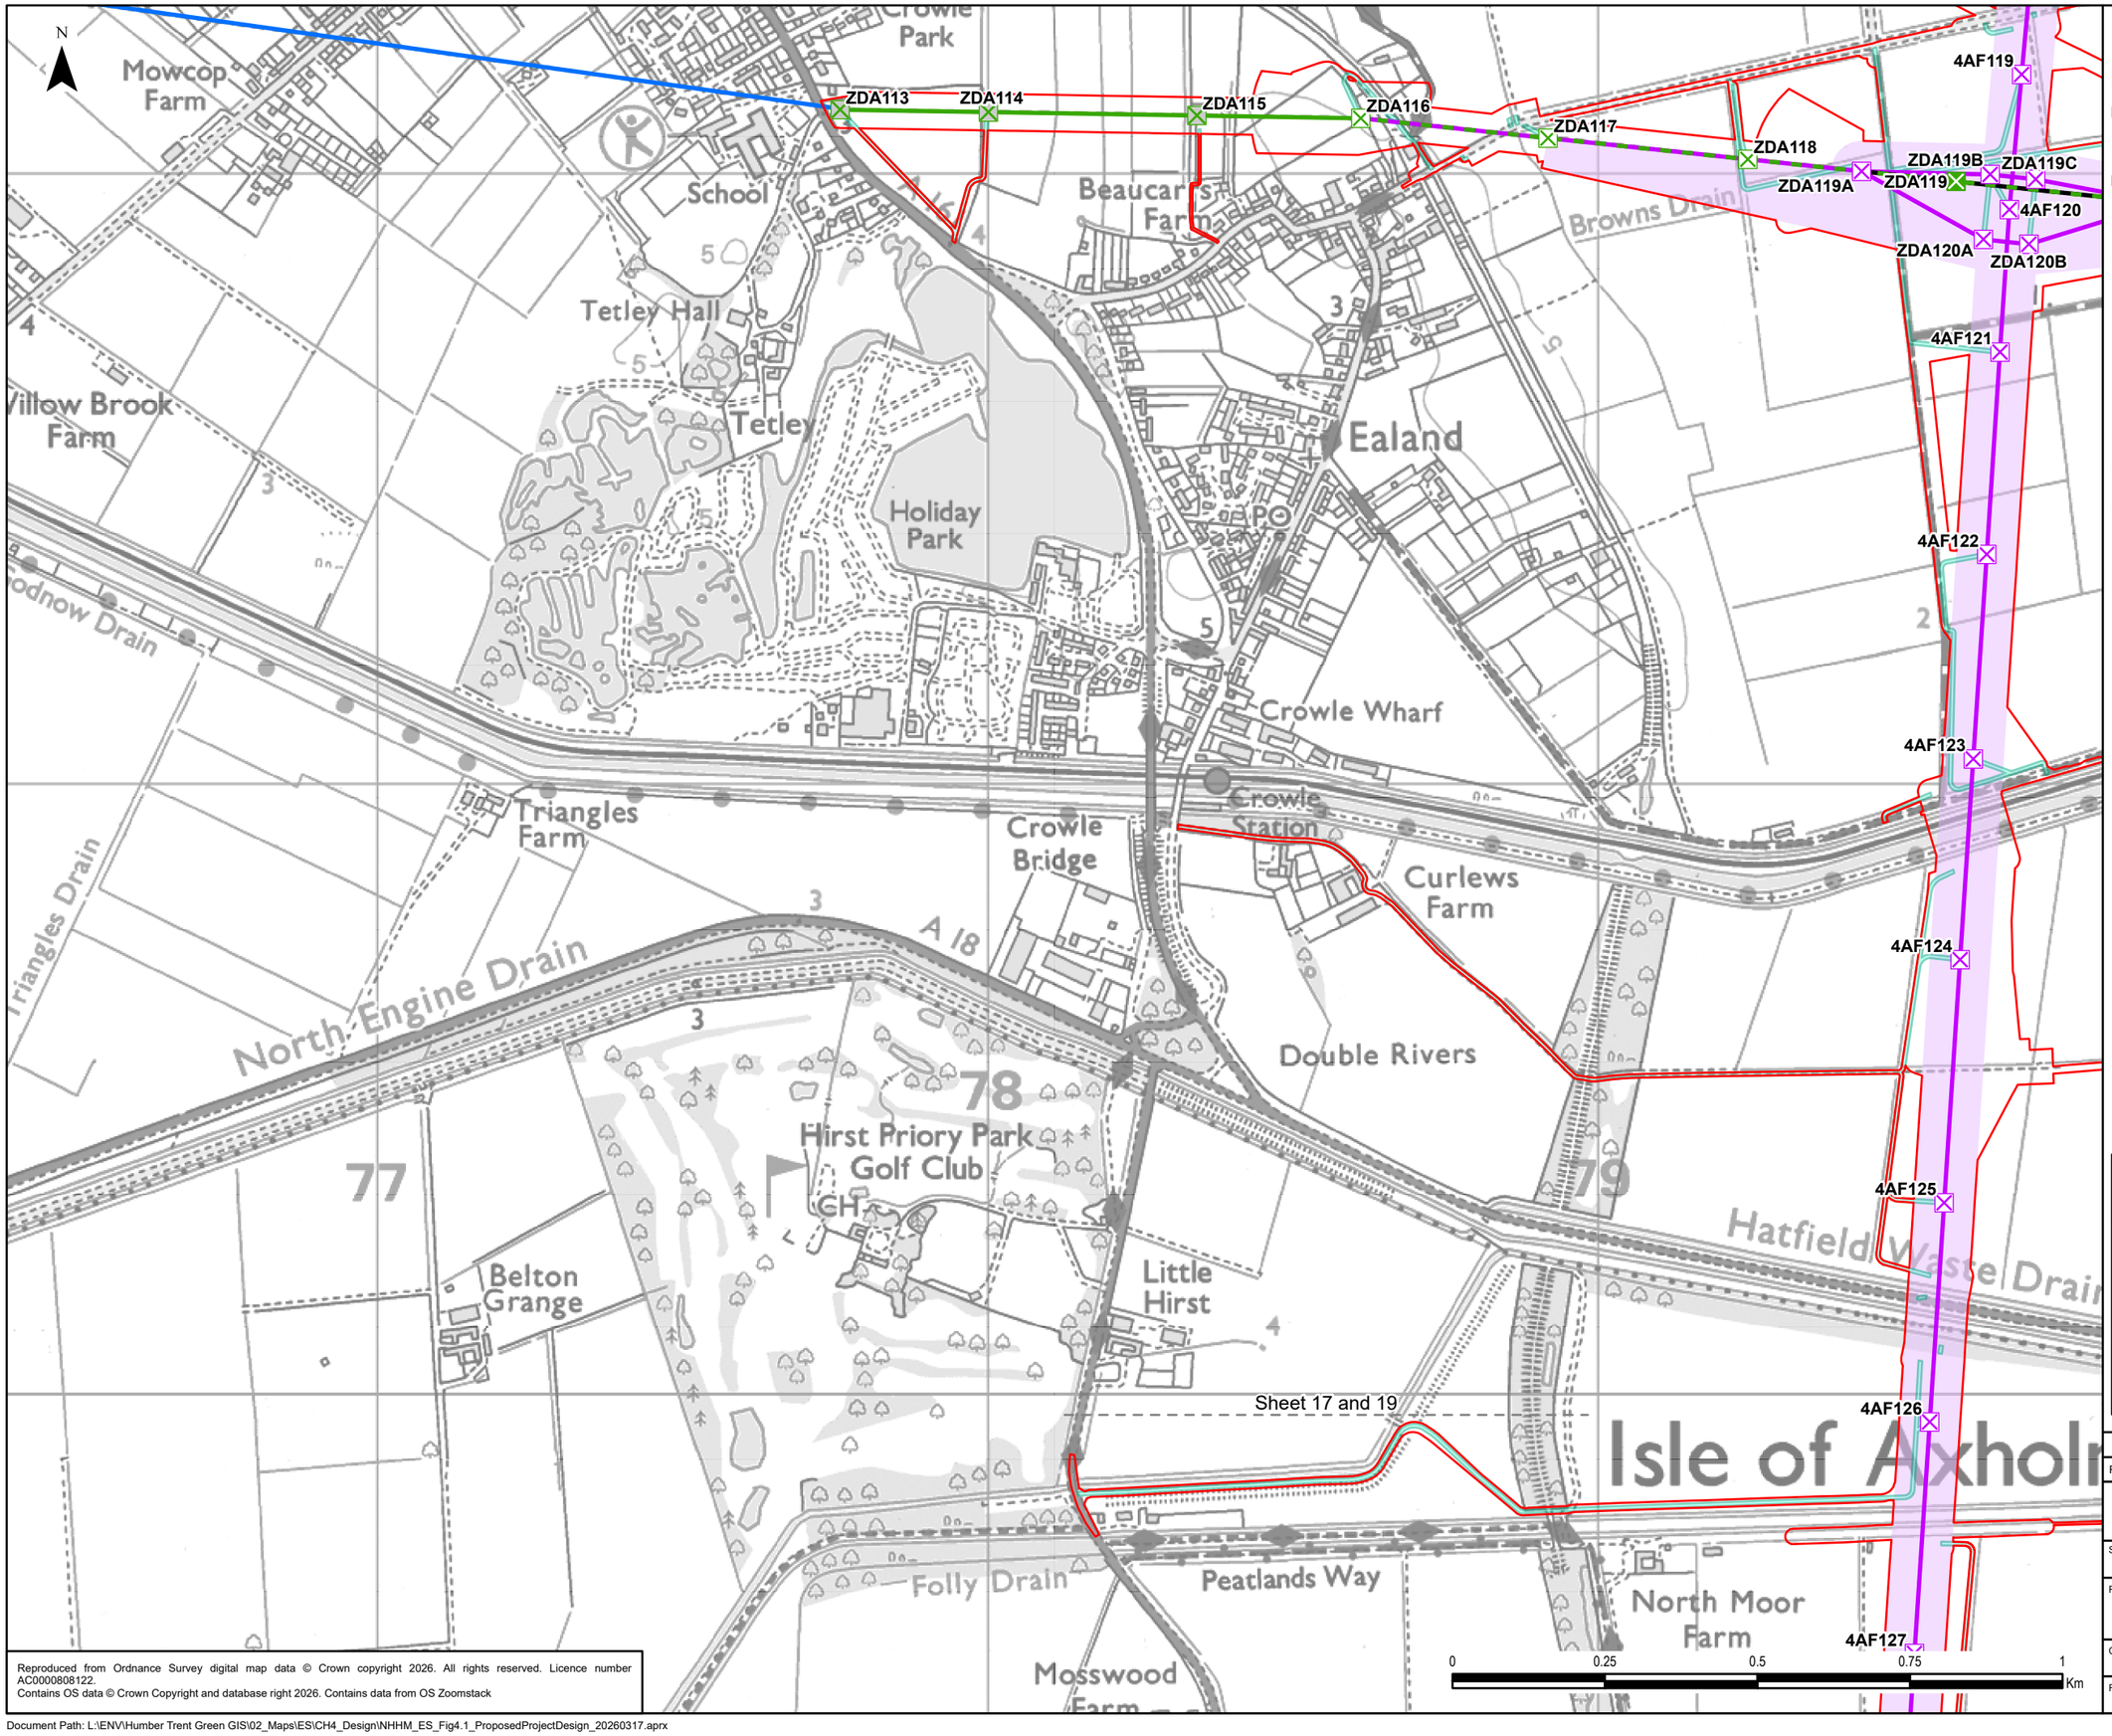

Legend

- Order Limits
- Existing Overhead Line
  - 400 kV
- Project Design Details
  - Indicative New Lattice Pylon
  - Indicative New Overhead Line
  - Existing Lattice Pylon Not Affected
  - Existing Lattice Pylon To Be Modified
  - Existing Lattice Pylon To Be Removed
  - Existing Overhead Line Not Affected
  - Existing Overhead Line to be Reconductored
  - Existing Overhead Line to be Dismantled
  - Limits of Deviation
  - Indicative Maintenance Access

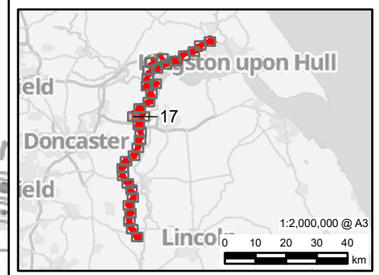

Rev	Date	Description	GIS	Chk	App
0	05/10/2026	ENVIRONMENTAL STATEMENT	AMS	JG	CC

nationalgrid

Scheme: NORTH HUMBER TO HIGH MARNHAM


Figure Title: FIGURE 4.1 - PROPOSED PROJECT DESIGN

Creator:	Date:	Checker:	Date:	Approver:	Date:
AMS	05/10/2026	JG	05/10/2026	CC	05/10/2026

Figure Ref:	Scale:	Format:	Sheets:	Rev:
4.1	1:10,000	A3	17 OF 34	0


Reproduced from Ordnance Survey digital map data © Crown copyright 2026. All rights reserved. Licence number AC0000808122.
Contains OS data © Crown Copyright and database right 2026. Contains data from OS Zoomstack

Document Path: L:\ENV\Humber Trent Green GIS\02_Maps\ES\CH4_Design\NHHM_ES_Fig4.1_ProposedProjectDesign_20260317.aprx

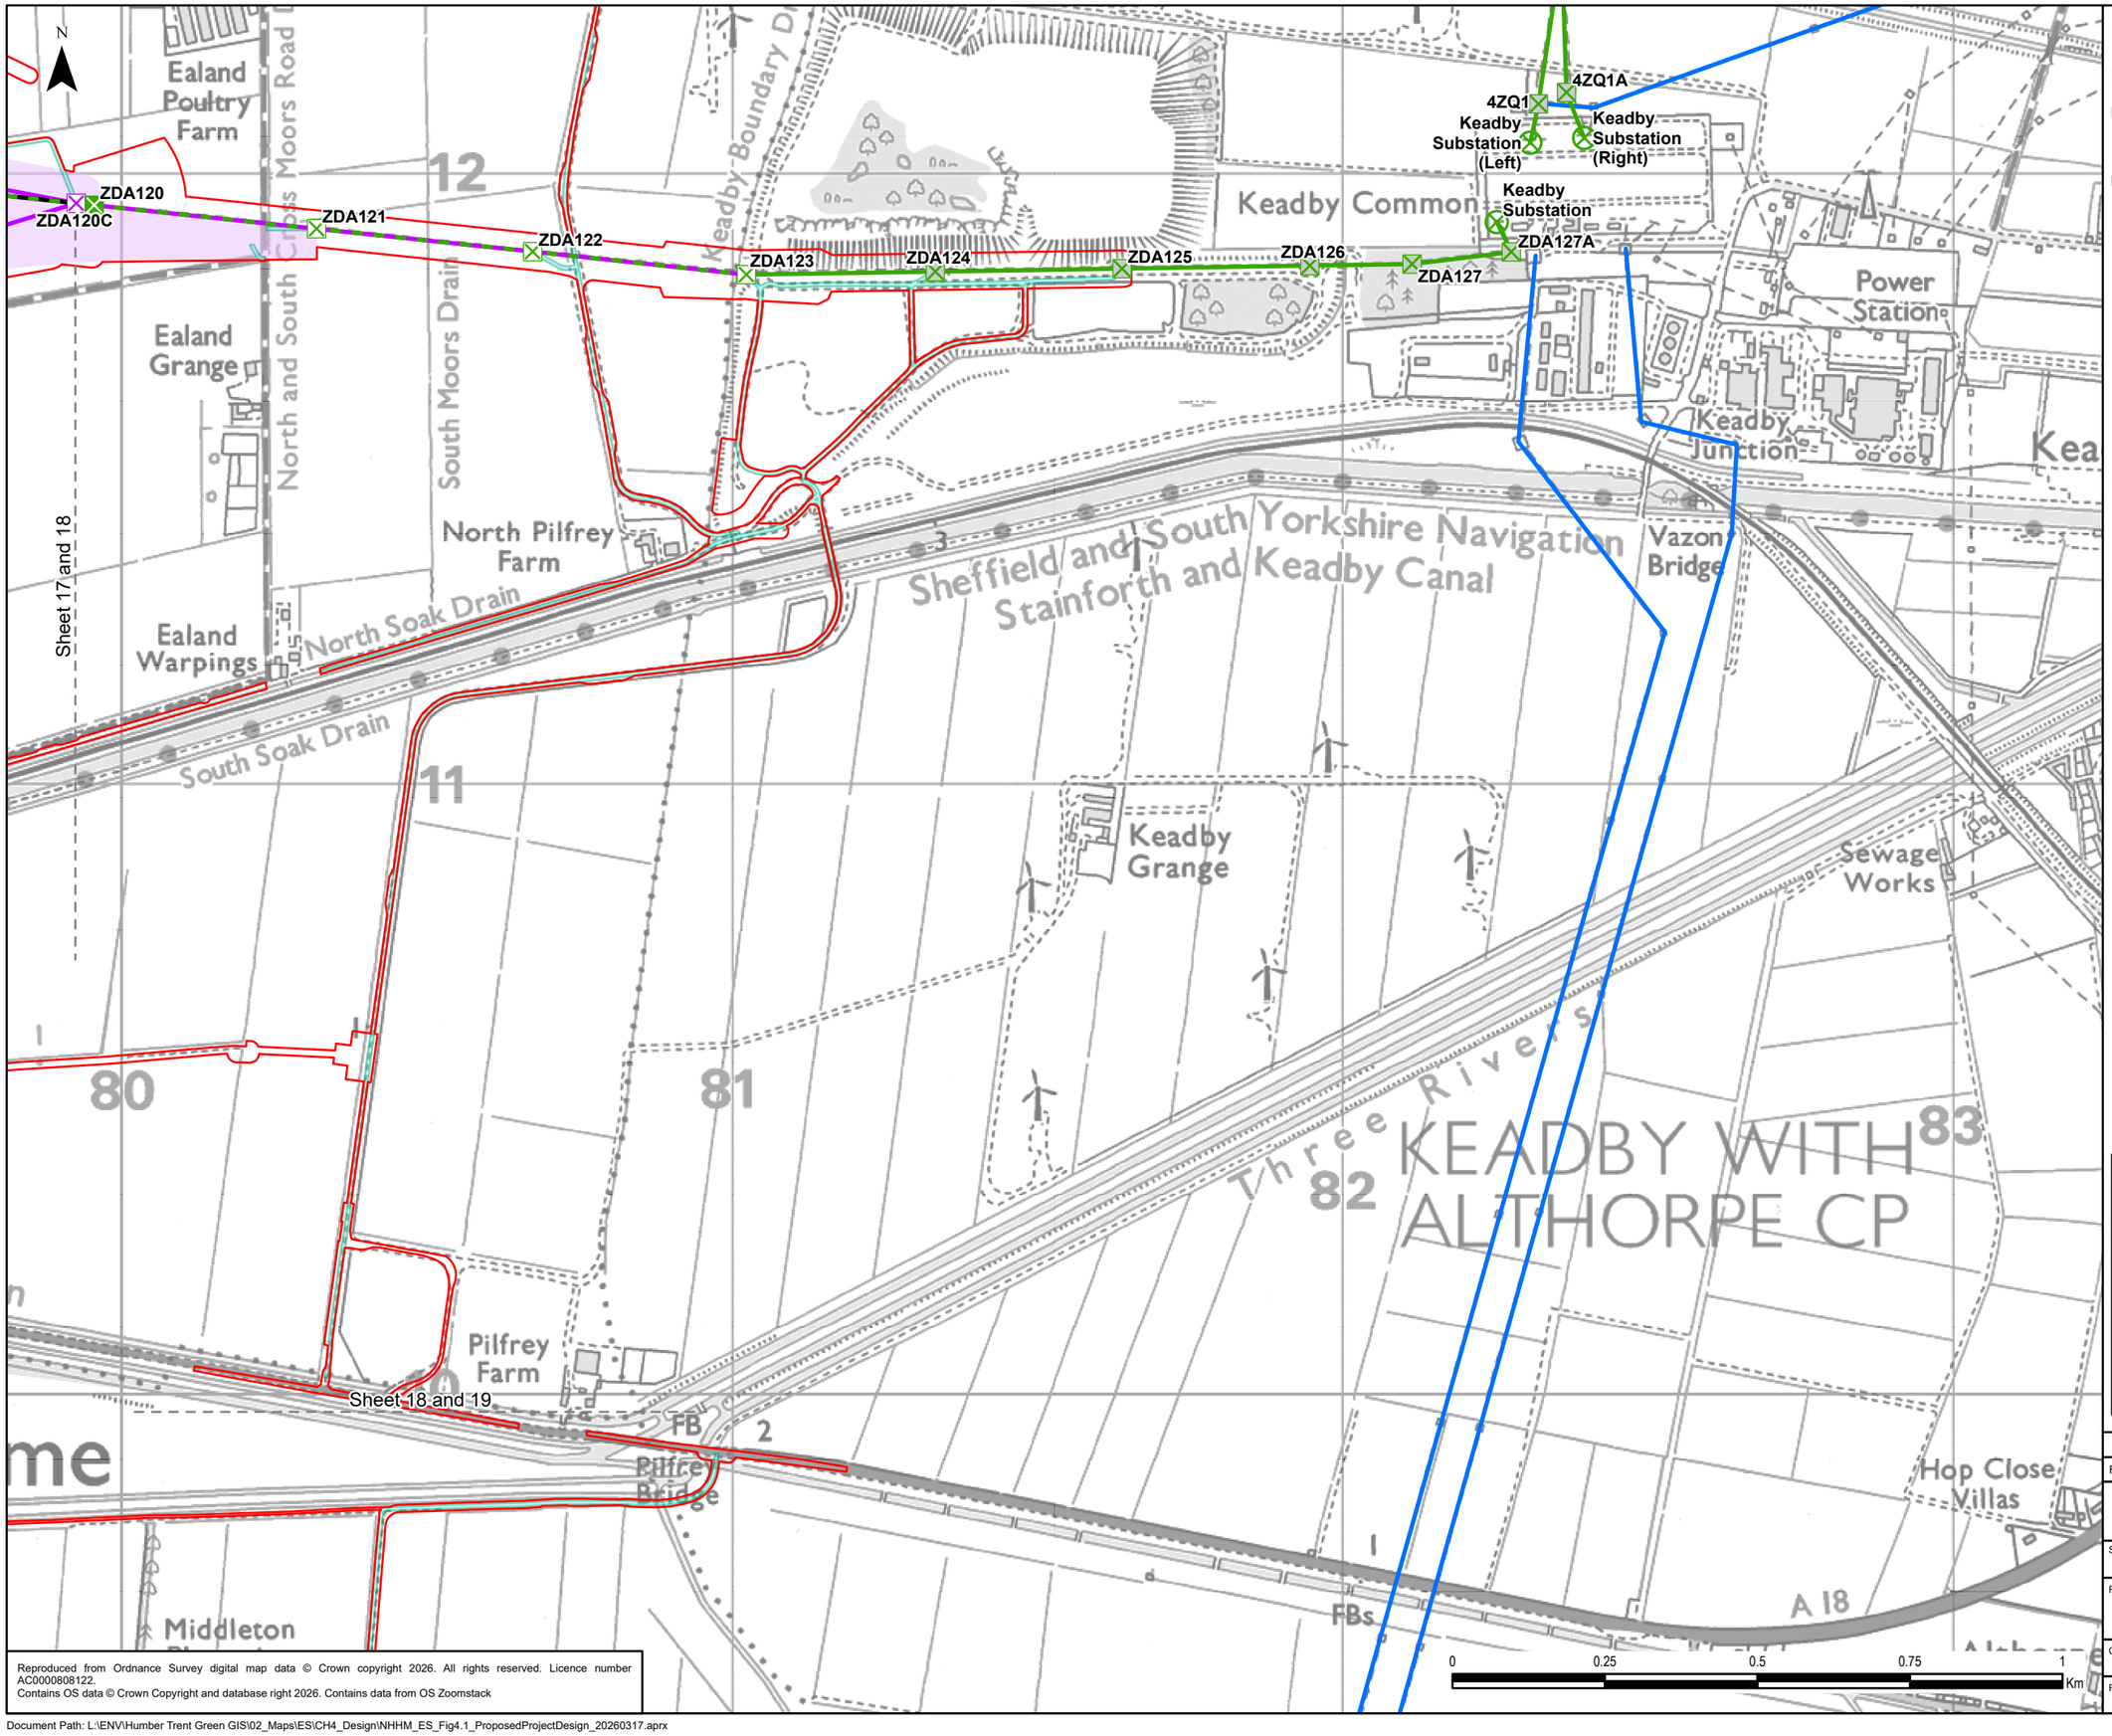

Legend

- Order Limits
- Existing Overhead Line
  - 400 kV
- Project Design Details
  - Indicative New Lattice Pylon
  - Indicative New Overhead Line
  - Existing Lattice Pylon Not Affected
  - Existing Lattice Pylon To Be Modified
  - Existing Gantry Not Affected
  - Existing Lattice Pylon To Be Removed
  - Existing Overhead Line Not Affected
  - Existing Overhead Line to be Reconductored
  - Existing Overhead Line to be Dismantled
  - Limits of Deviation
  - Indicative Maintenance Access

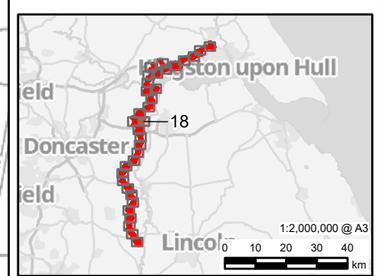

Rev	Date	Description	GIS	Chk	App
0	05/10/2026	ENVIRONMENTAL STATEMENT	AMS	JG	CC

nationalgrid

Scheme: NORTH HUMBER TO HIGH MARNHAM


Figure Title: FIGURE 4.1 - PROPOSED PROJECT DESIGN

Creator:	Date:	Checker:	Date:	Approver:	Date:
AMS	05/10/2026	JG	05/10/2026	CC	05/10/2026

Figure Ref:	Scale:	Format:	Sheets:	Rev:
4.1	1:10,000	A3	18 OF 34	0

Reproduced from Ordnance Survey digital map data © Crown copyright 2026. All rights reserved. Licence number AC0000808122.
Contains OS data © Crown Copyright and database right 2026. Contains data from OS Zoomstack

Document Path: L:\ENV\Humber Trent Green GIS\02_Maps\ES\CH4_Design\NHHM_ES_Fig4.1_ProposedProjectDesign_20260317.aprx

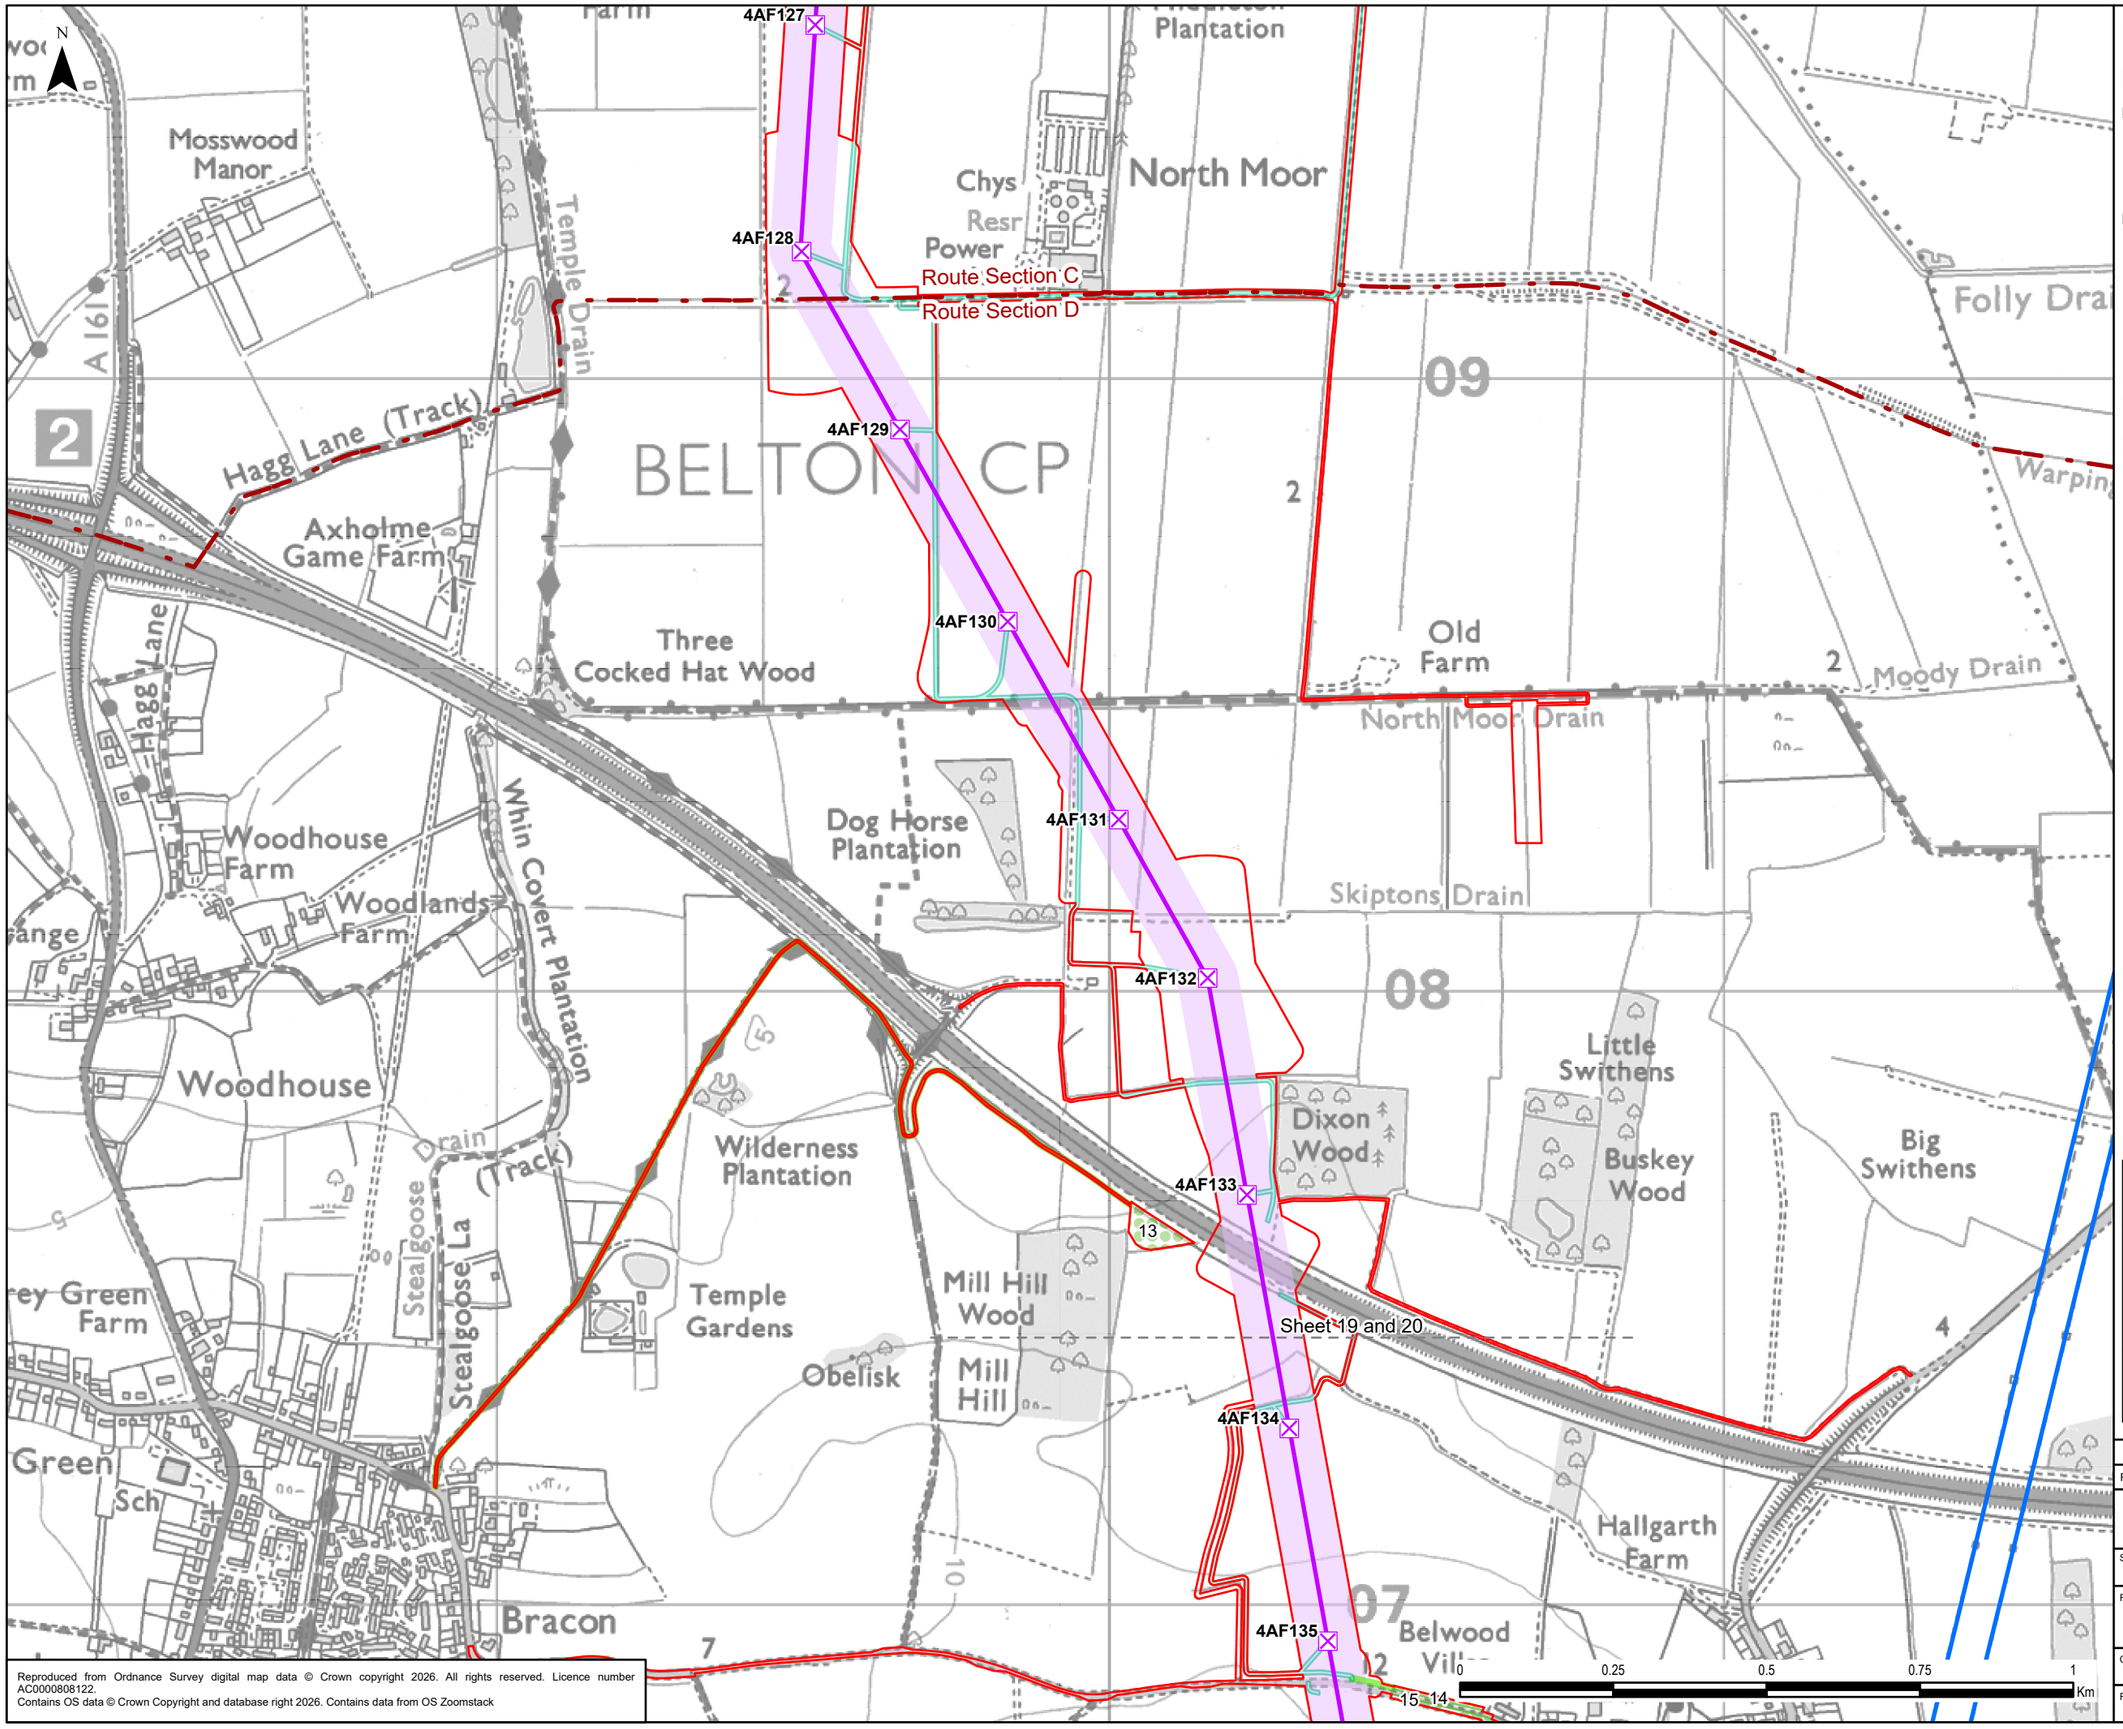

Reproduced from Ordnance Survey digital map data © Crown copyright 2026. All rights reserved. Licence number AC0000808122.
Contains OS data © Crown Copyright and database right 2026. Contains data from OS Zoomstack

Legend


- Order Limits

Existing Overhead Line

- 400 kV
- Route Section

Project Design Details

- Indicative New Lattice Pylon
- Indicative New Overhead Line
- Limits of Deviation
- Indicative Maintenance Access
- Indicative Mitigation Planting Area
- Indicative Planting Access

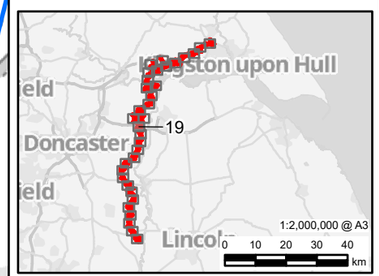

Rev	Date	Description	GIS	Chk	App
0	05/10/2026	ENVIRONMENTAL STATEMENT	AMS	JG	CC

nationalgrid


Scheme: NORTH HUMBER TO HIGH MARNHAM

Figure Title: FIGURE 4.1 - PROPOSED PROJECT DESIGN

Creator:	Date:	Checker:	Date:	Approver:	Date:
AMS	05/10/2026	JG	05/10/2026	CC	05/10/2026

Figure Ref:	Scale:	Format:	Sheets:	Rev:
4.1	1:10,000	A3	19 OF 34	0

Document Path: L:\ENV\Humber Trent Green GIS\02_Maps\ES\CH4_Design\NHHM_ES_Fig4.1_ProposedProjectDesign_20260317.aprx

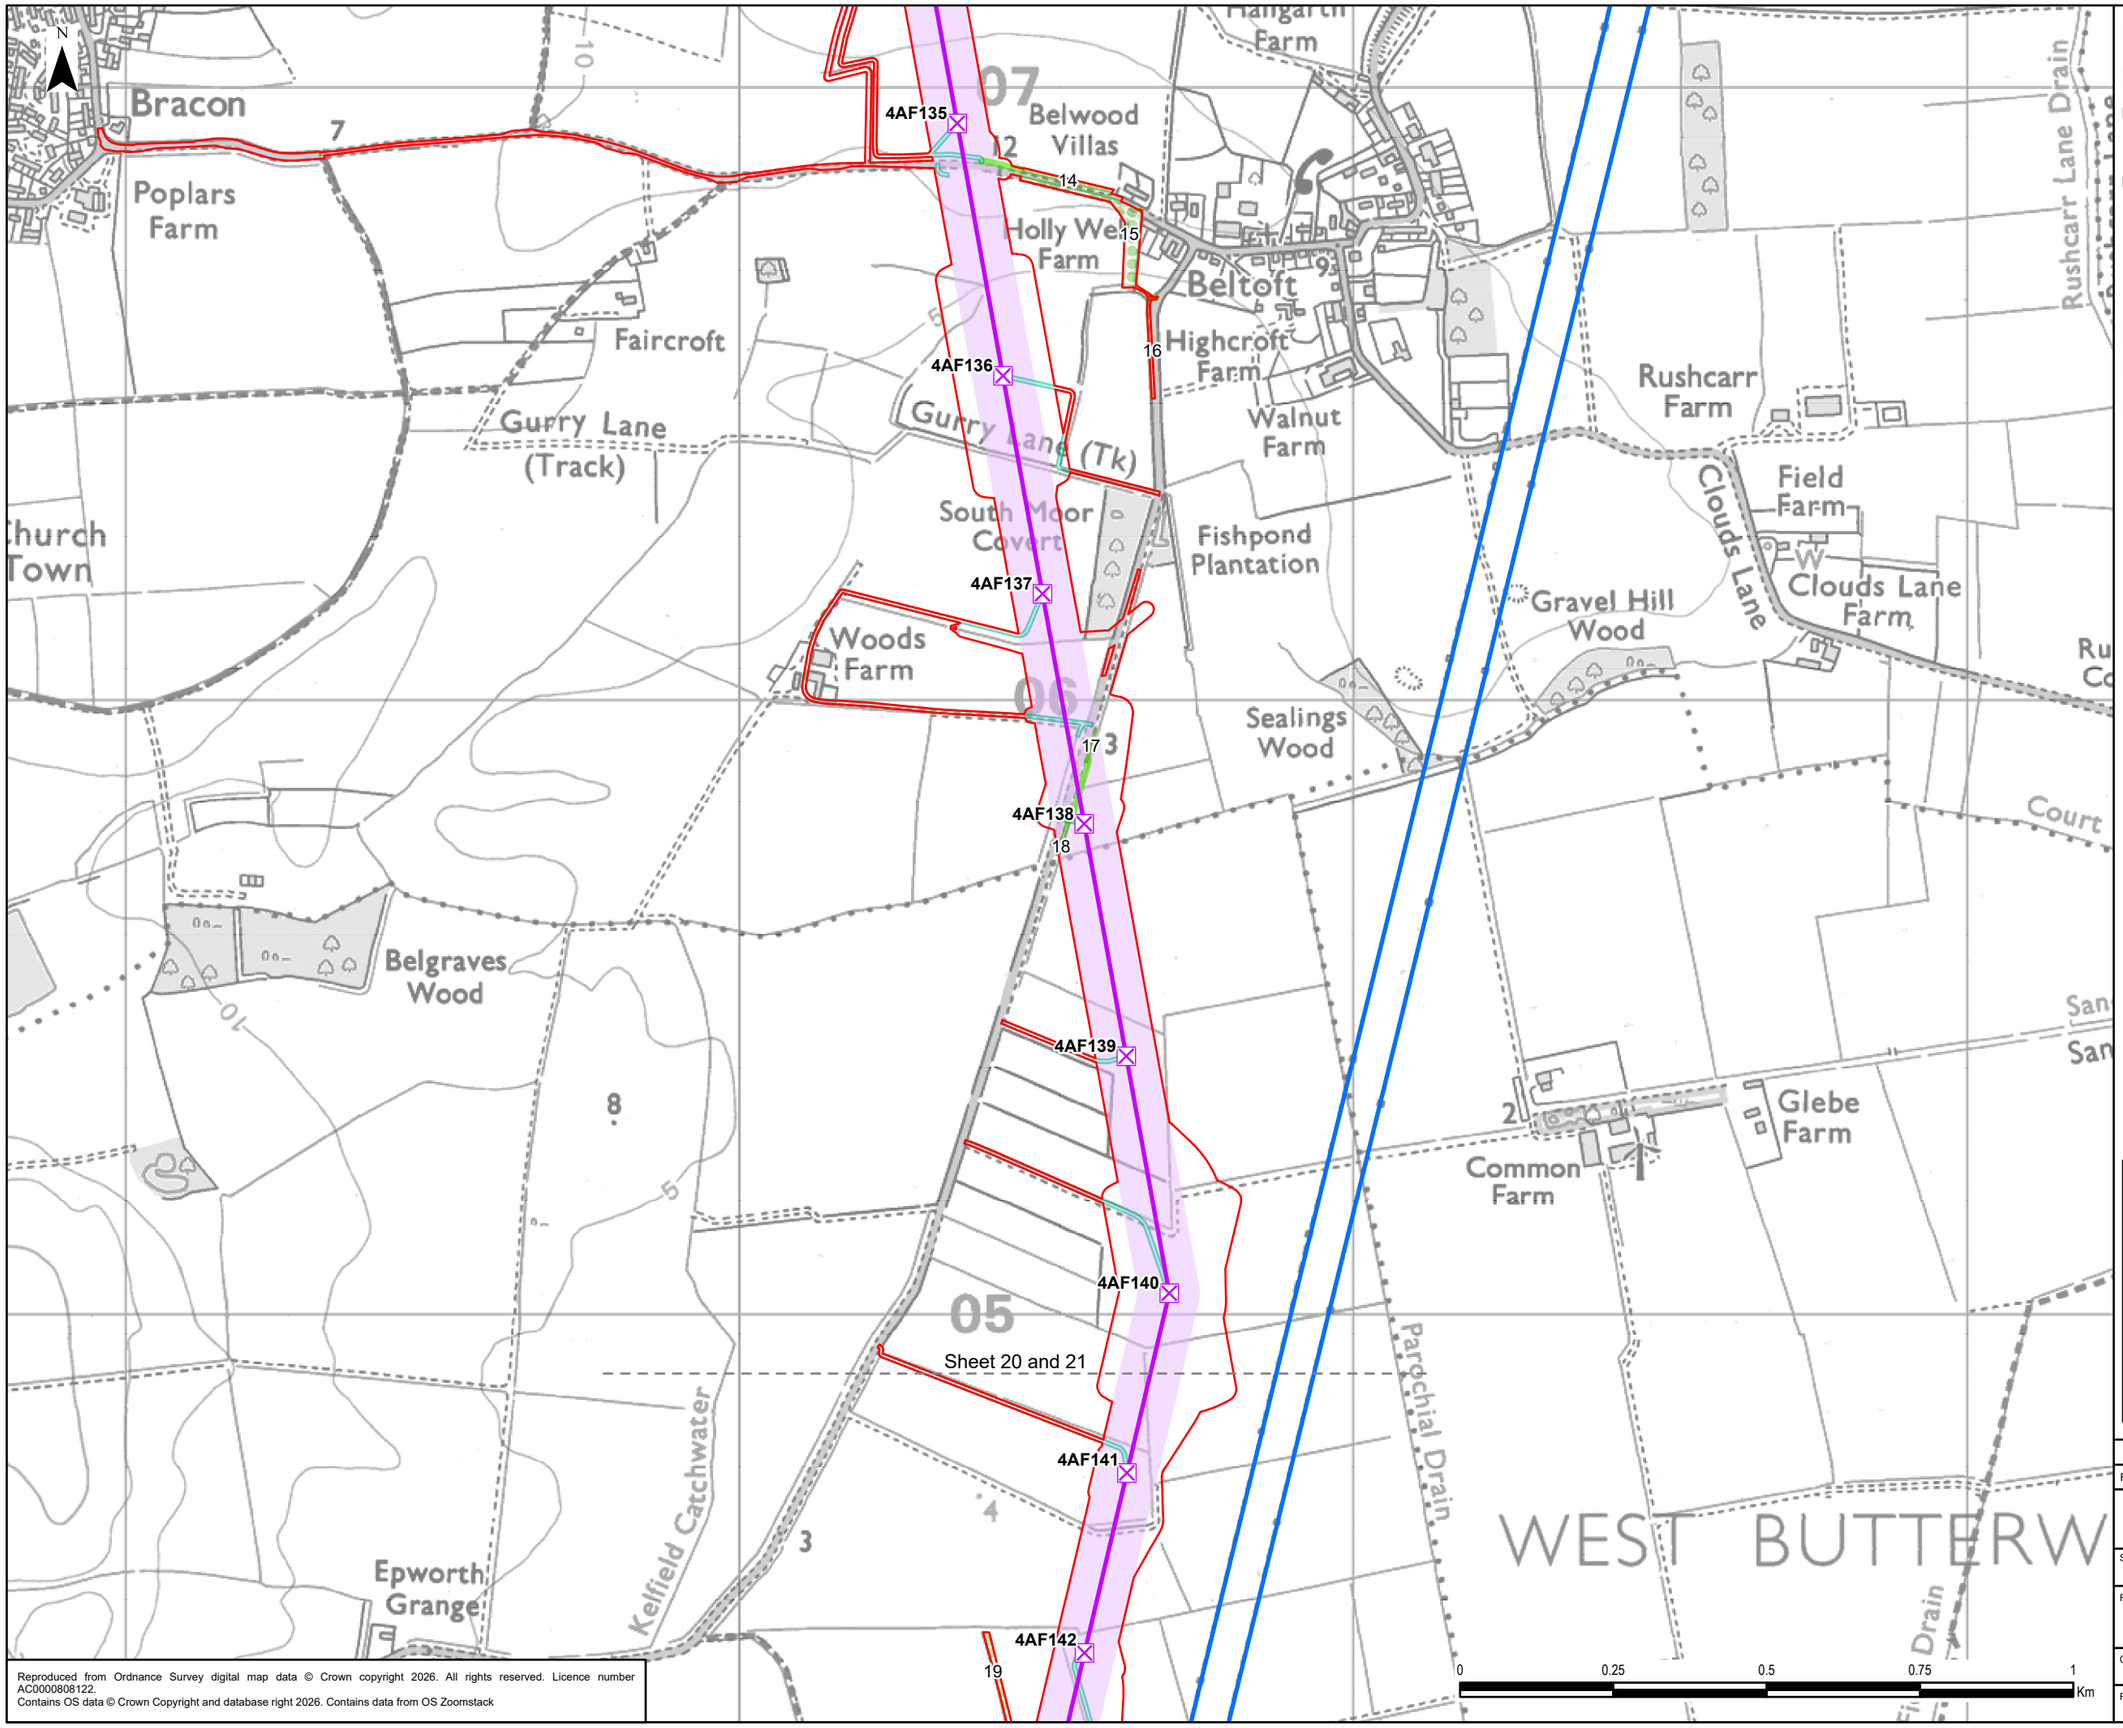

Reproduced from Ordnance Survey digital map data © Crown copyright 2026. All rights reserved. Licence number AC0000808122.
Contains OS data © Crown Copyright and database right 2026. Contains data from OS Zoomstack

Legend


- Order Limits

Existing Overhead Line

- 400 kV

Project Design Details

- Indicative New Lattice Pylon
- Indicative New Overhead Line
- Limits of Deviation
- Indicative Maintenance Access
- Indicative Mitigation Planting Area
- Indicative Planting Access

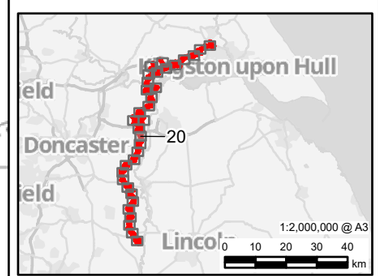

Rev.	Date	Description	GIS	Chk	App
0	05/10/2026	ENVIRONMENTAL STATEMENT	AMS	JG	CC

nationalgrid


Scheme: NORTH HUMBER TO HIGH MARNHAM

Figure Title: FIGURE 4.1 - PROPOSED PROJECT DESIGN

Creator:	Date:	Checker:	Date:	Approver:	Date:
AMS	05/10/2026	JG	05/10/2026	CC	05/10/2026


Figure Ref:	Scale:	Format:	Sheets:	Rev:
4.1	1:10,000	A3	20 OF 34	0

Document Path: L:\ENV\Humber Trent Green GIS\02_Maps\ES\CH4_Design\NHHM_ES_Fig4.1_ProposedProjectDesign_20260317.aprx

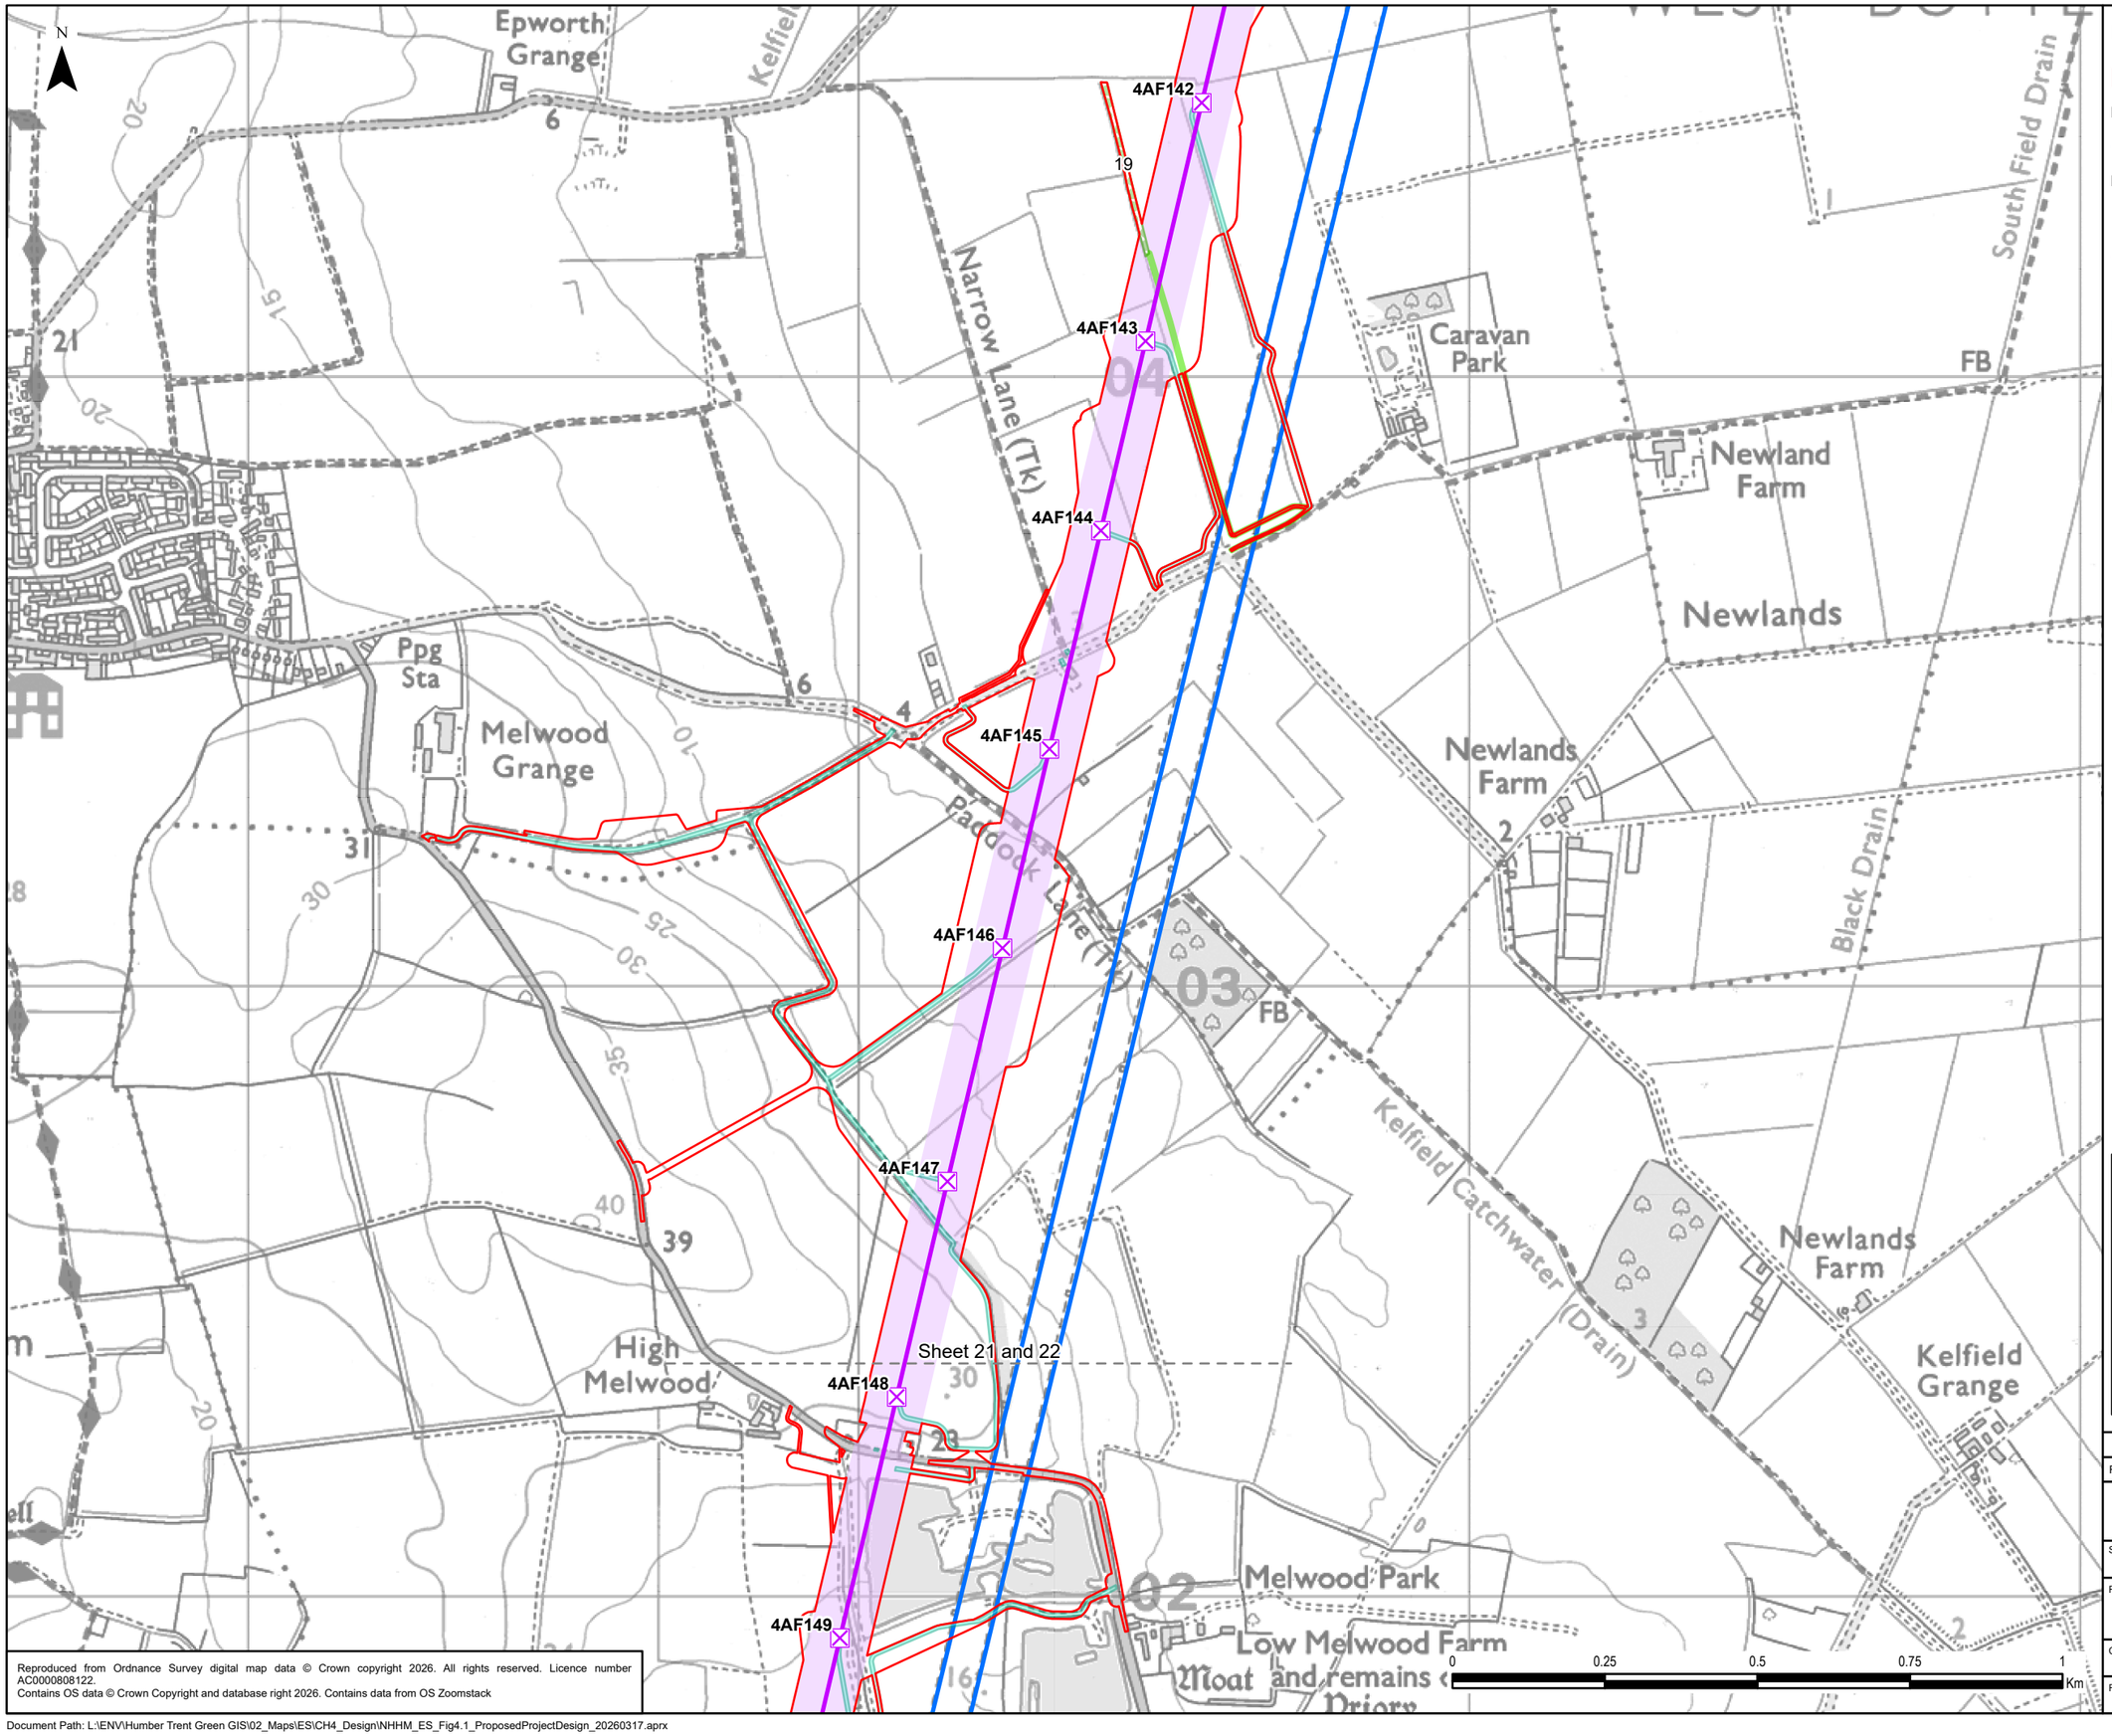

Legend

- Order Limits
- Existing Overhead Line
  - 400 kV
- Project Design Details
  - Indicative New Lattice Pylon
  - Indicative New Overhead Line
  - Limits of Deviation
  - Indicative Maintenance Access
  - Indicative Mitigation Planting Area
  - Indicative Planting Access

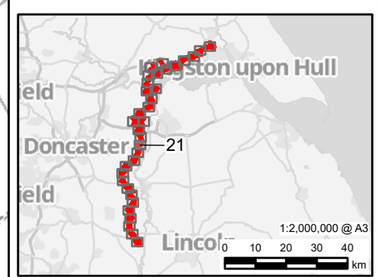

Reproduced from Ordnance Survey digital map data © Crown copyright 2026. All rights reserved. Licence number AC0000808122.
Contains OS data © Crown Copyright and database right 2026. Contains data from OS Zoomstack

Rev	Date	Description	GIS	Chk	App
0	05/10/2026	ENVIRONMENTAL STATEMENT	AMS	JG	CC

nationalgrid


Scheme: NORTH HUMBER TO HIGH MARNHAM

Figure Title: FIGURE 4.1 - PROPOSED PROJECT DESIGN

Creator:	Date:	Checker:	Date:	Approver:	Date:
AMS	05/10/2026	JG	05/10/2026	CC	05/10/2026


Figure Ref:	Scale:	Format:	Sheets:	Rev:
4.1	1:10,000	A3	21 OF 34	0

Document Path: L:\ENV\Humber Trent Green GIS\02_Maps\ES\CH4_Design\NHHM_ES_Fig4.1_ProposedProjectDesign_20260317.aprx

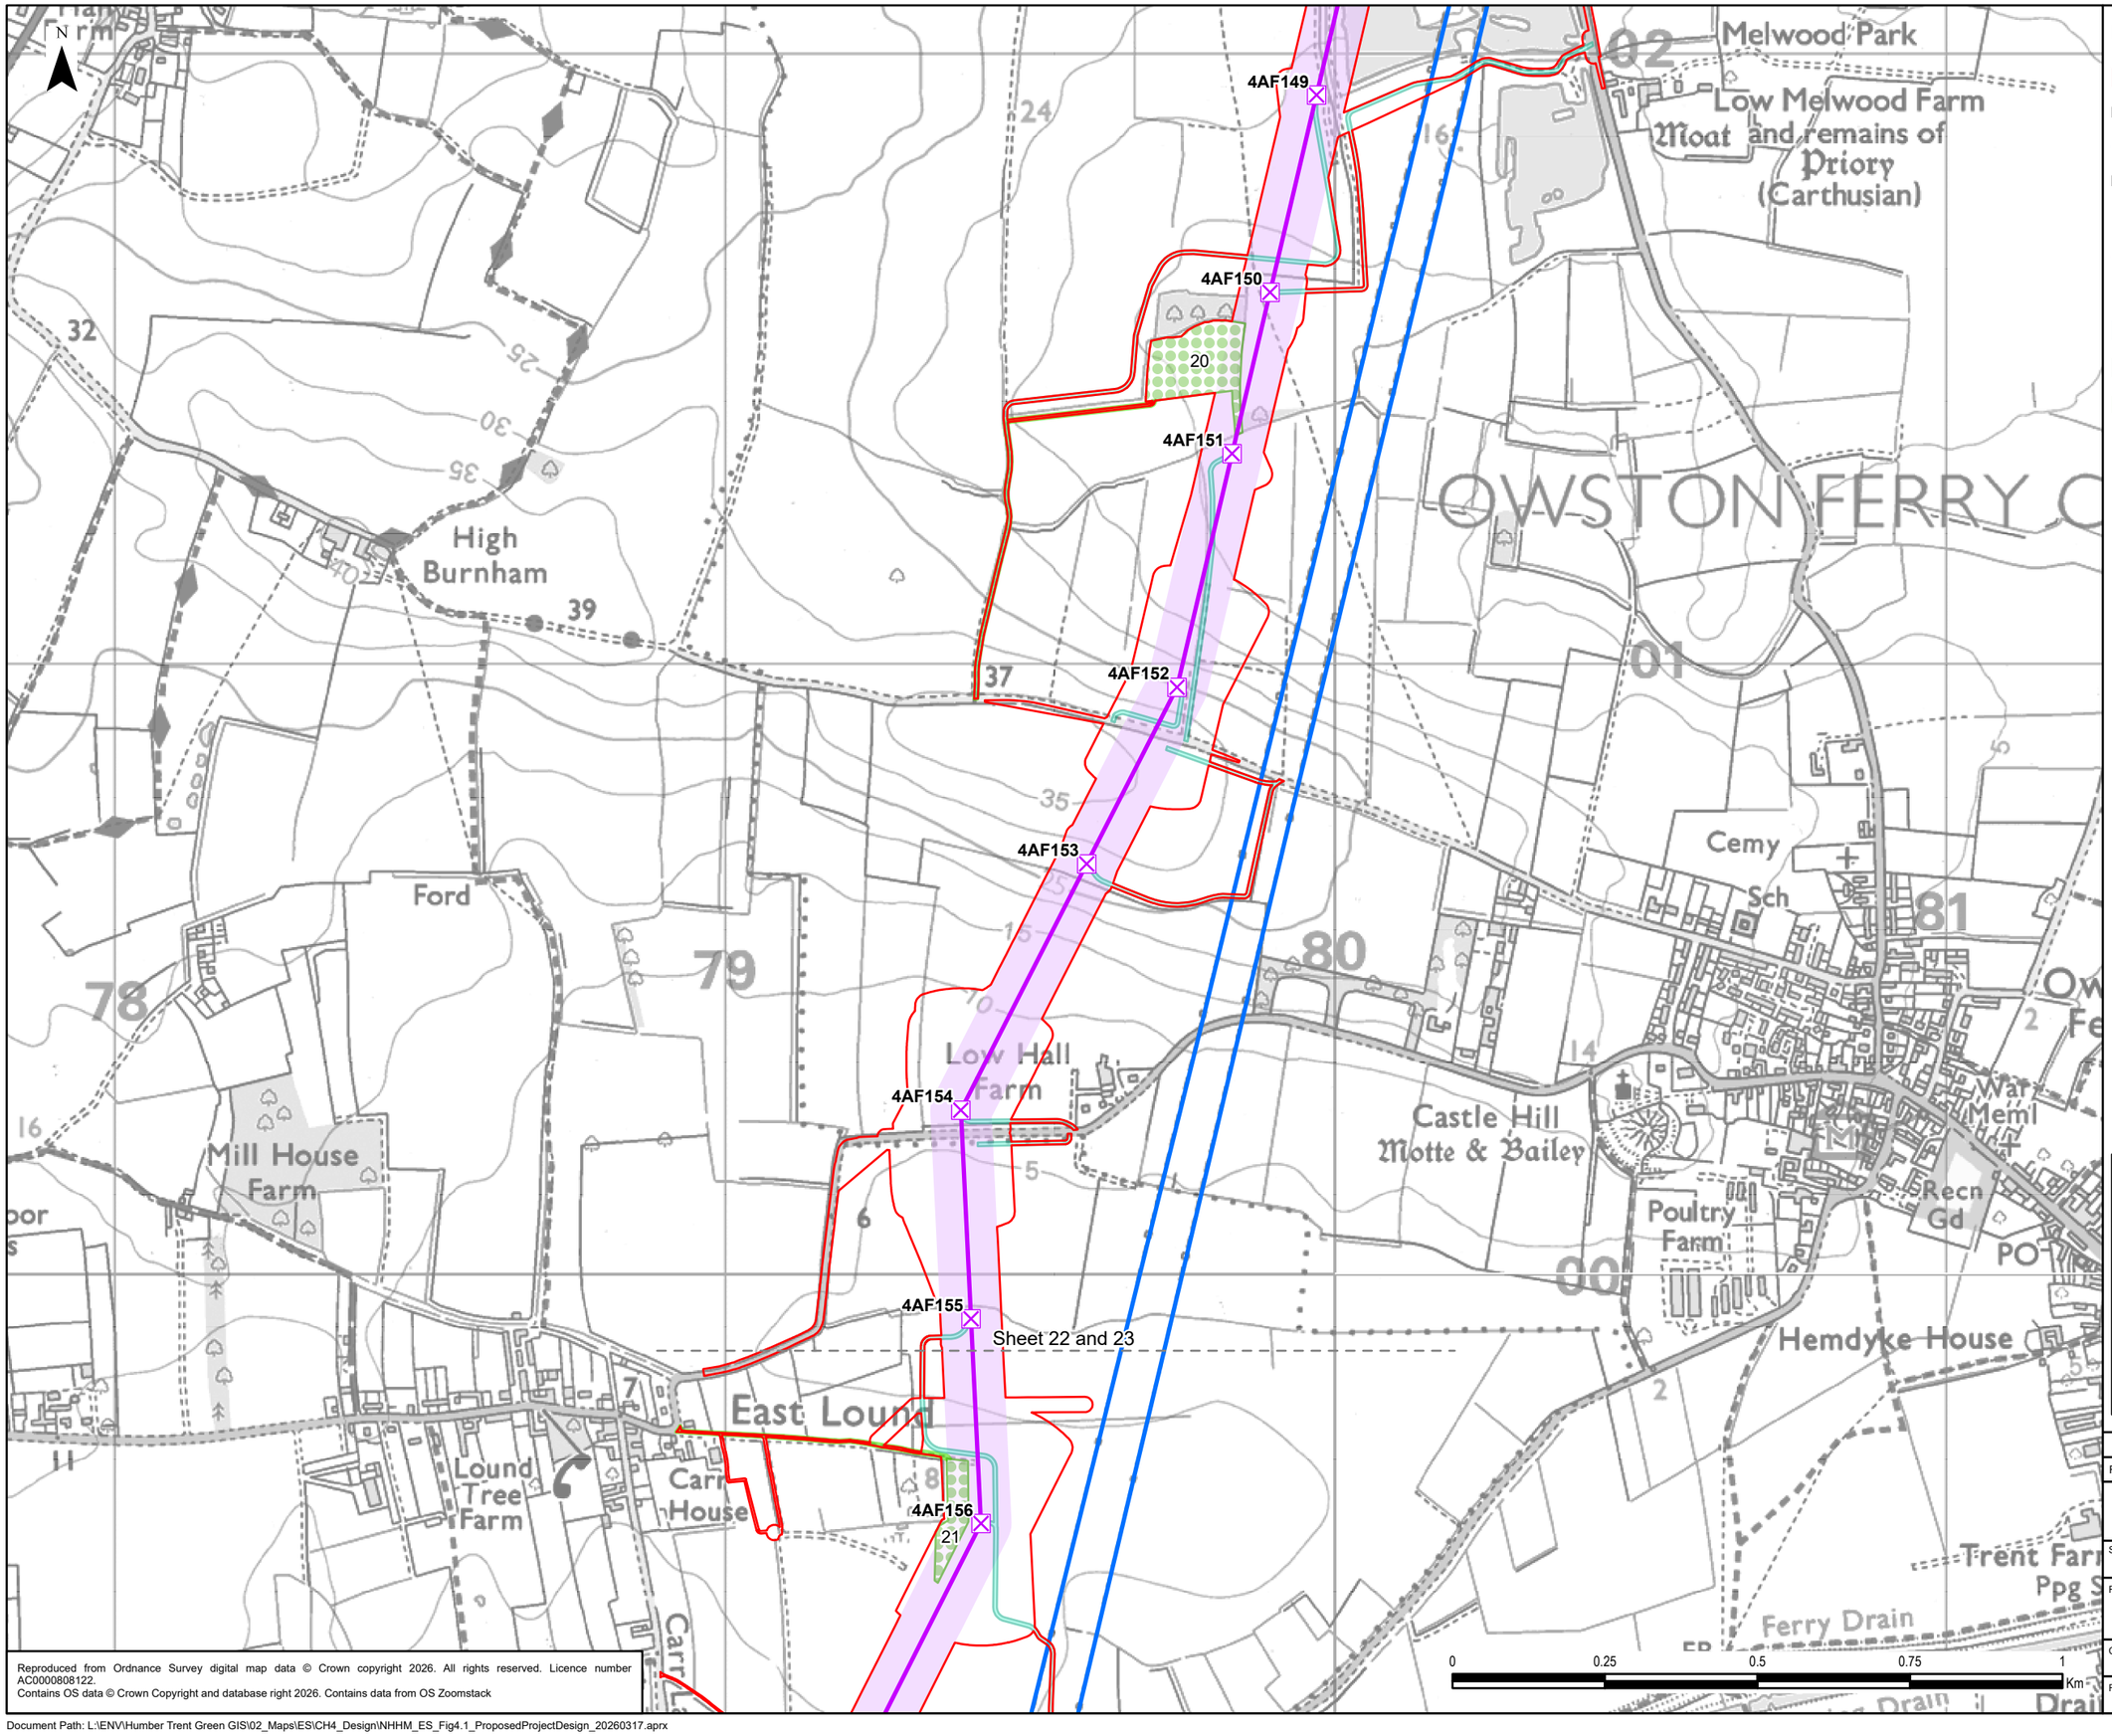

Legend

- Order Limits
- Existing Overhead Line
  - 400 kV
- Project Design Details
  - Indicative New Lattice Pylon
  - Indicative New Overhead Line
  - Limits of Deviation
  - Indicative Maintenance Access
  - Indicative Mitigation Planting Area
  - Indicative Planting Access

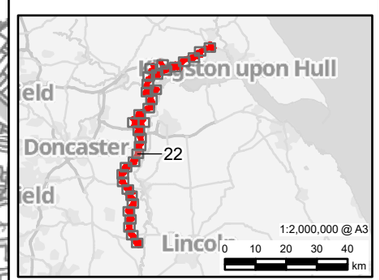

Rev	Date	Description	GIS	Chk	App
0	05/10/2026	ENVIRONMENTAL STATEMENT	AMS	JG	CC

nationalgrid

Scheme: NORTH HUMBER TO HIGH MARNHAM


Figure Title: FIGURE 4.1 - PROPOSED PROJECT DESIGN

Creator:	Date:	Checker:	Date:	Approver:	Date:
AMS	05/10/2026	JG	05/10/2026	CC	05/10/2026

Figure Ref:	Scale:	Format:	Sheets:	Rev:
4.1	1:10,000	A3	22 OF 34	0

Reproduced from Ordnance Survey digital map data © Crown copyright 2026. All rights reserved. Licence number AC0000808122.
Contains OS data © Crown Copyright and database right 2026. Contains data from OS Zoomstack

Document Path: L:\ENV\Humber Trent Green GIS\02_Maps\ES\CH4_Design\NHHM_ES_Fig4.1_ProposedProjectDesign_20260317.aprx

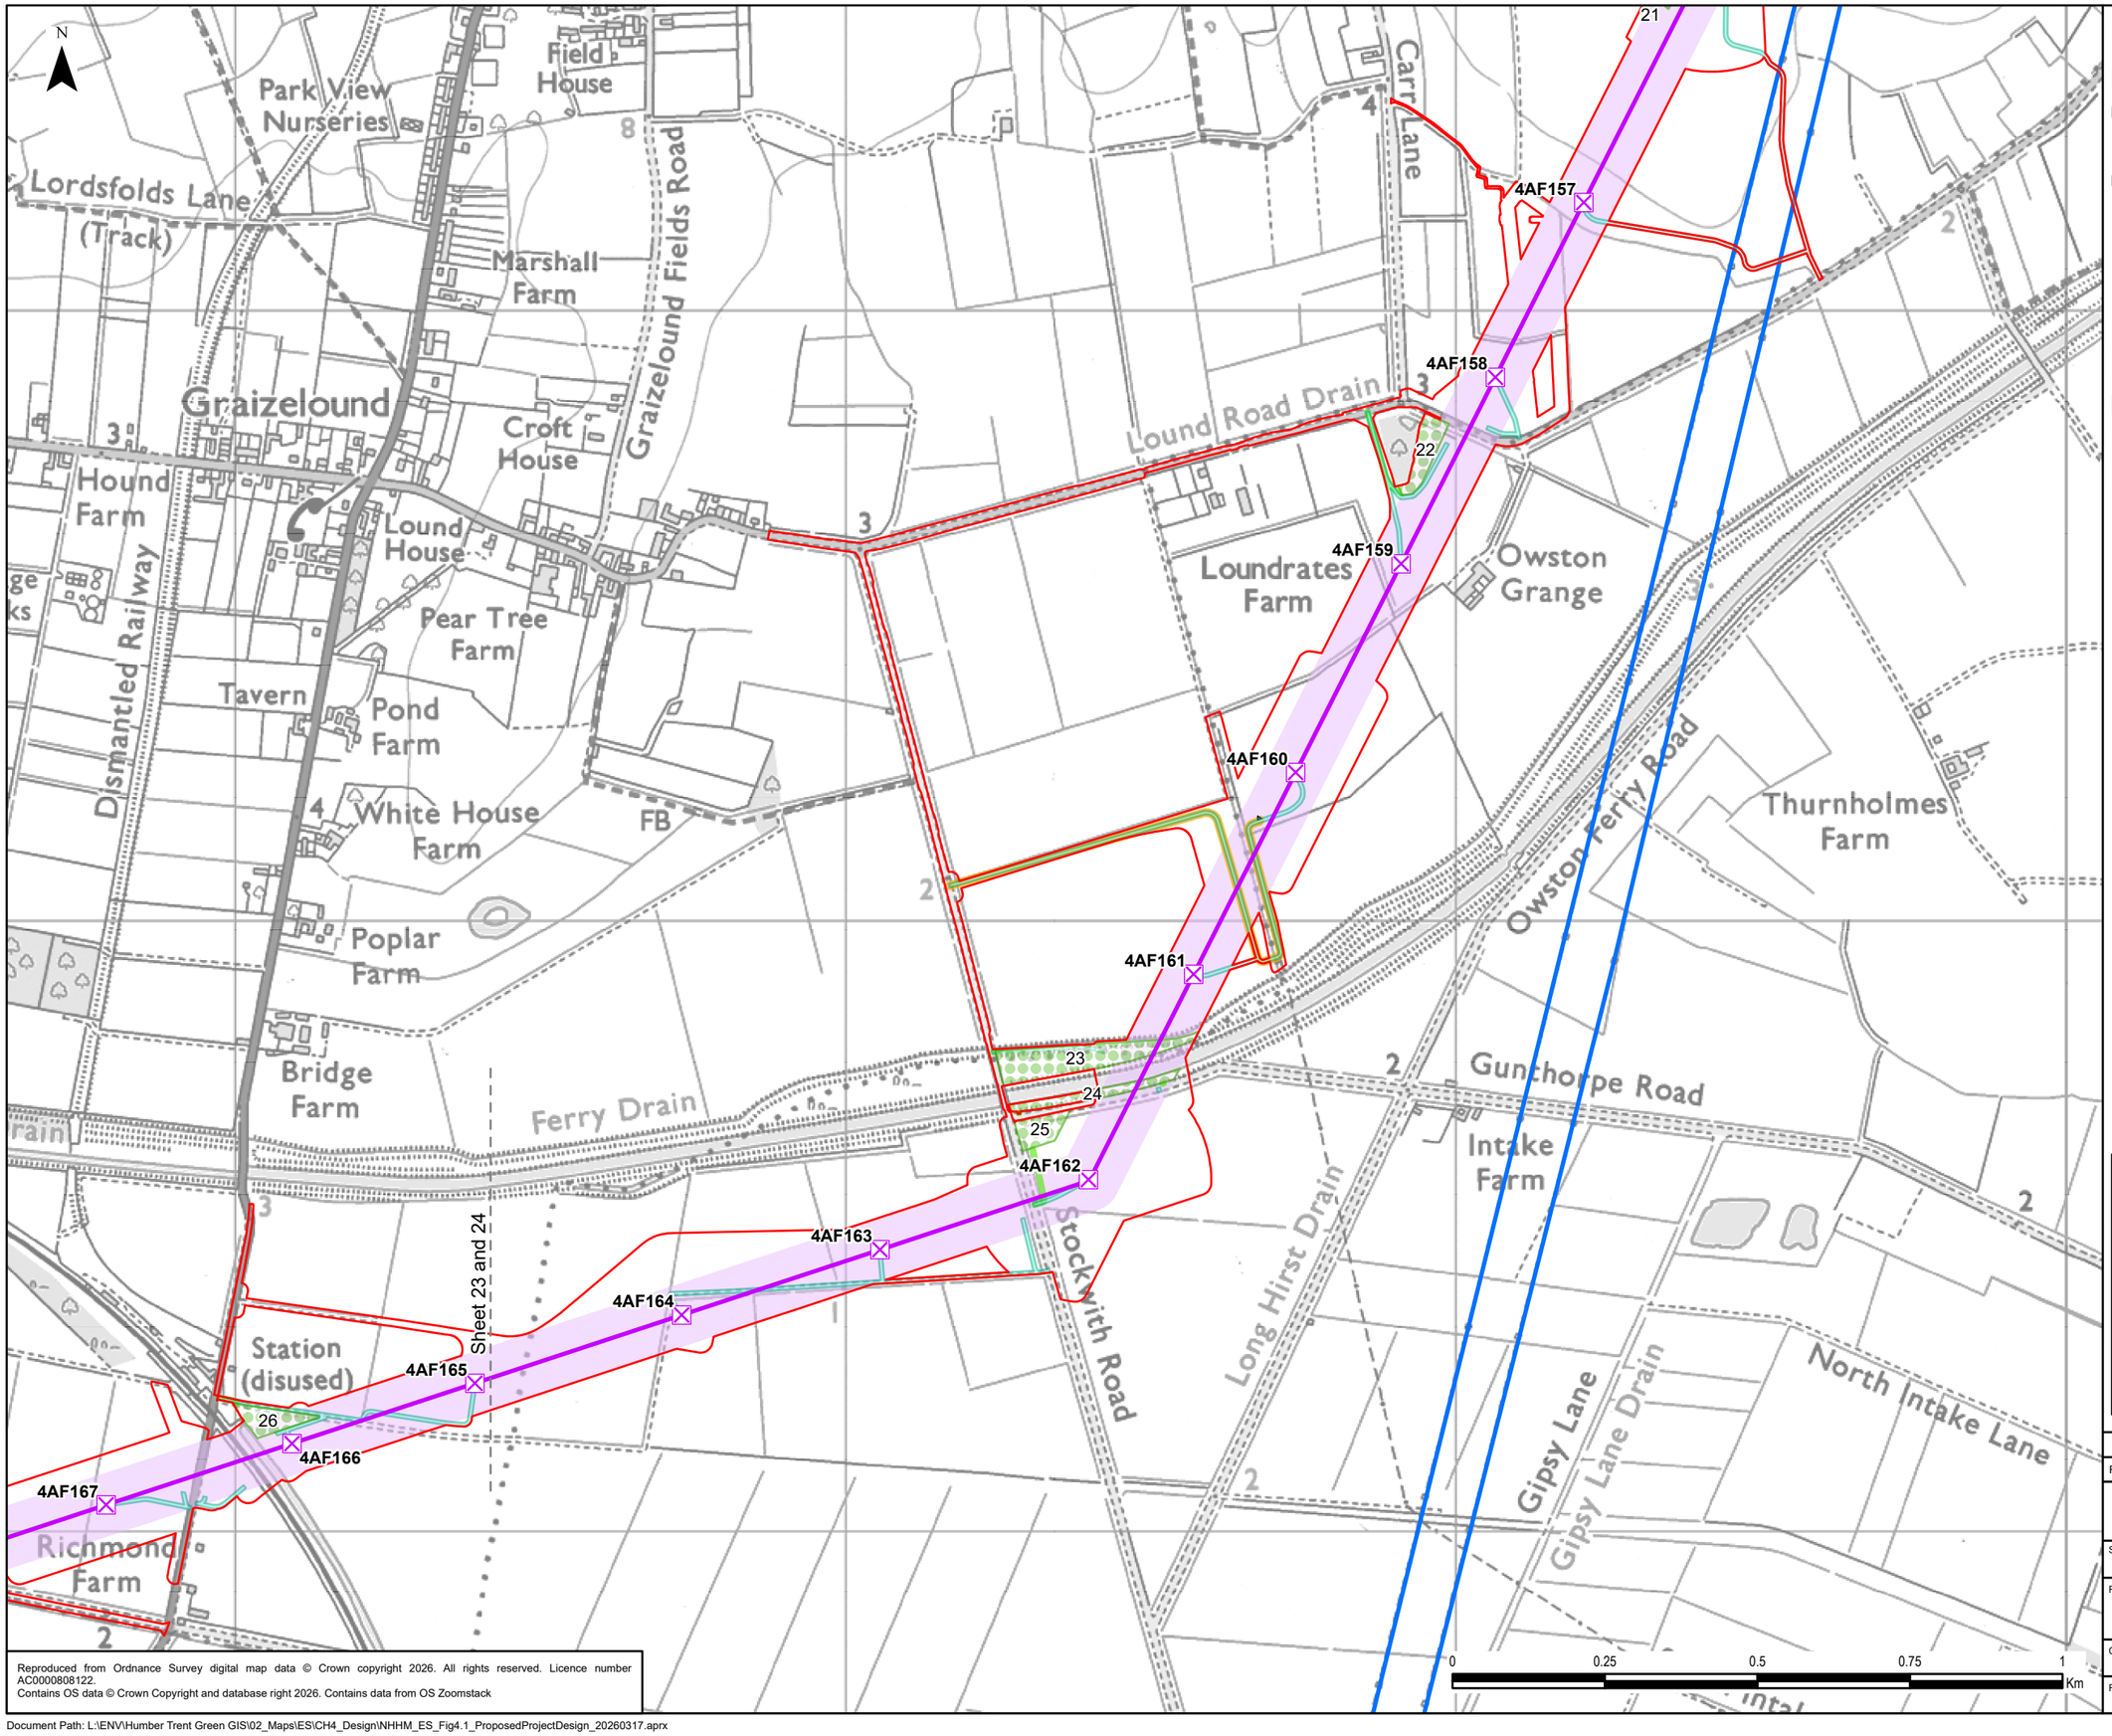

Reproduced from Ordnance Survey digital map data © Crown copyright 2026. All rights reserved. Licence number AC0000808122.
Contains OS data © Crown Copyright and database right 2026. Contains data from OS Zoomstack

Legend


- Order Limits

Existing Overhead Line

- 400 kV

Project Design Details

- Indicative New Lattice Pylon
- Indicative New Overhead Line
- Limits of Deviation
- Indicative Maintenance Access
- Indicative Mitigation Planting Area
- Indicative Flood Compensation Area
- Indicative Flood Compensation Access
- Indicative Planting Access

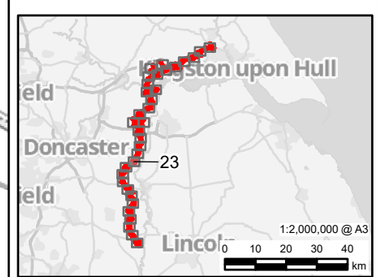

Rev	Date	Description			
0	05/10/2026	ENVIRONMENTAL STATEMENT	AMS	JG	CC

nationalgrid

Scheme: NORTH HUMBER TO HIGH MARNHAM

Figure Title: FIGURE 4.1 - PROPOSED PROJECT DESIGN

Creator:	Date:	Checker:	Date:	Approver:	Date:
AMS	05/10/2026	JG	05/10/2026	CC	05/10/2026

Figure Ref:	Scale:	Format:	Sheets:	Rev:
4.1	1:10,000	A3	23 OF 34	0

Document Path: L:\ENV\Humber Trent Green GIS\02_Maps\ES\CH4_Design\NHHM_ES_Fig4.1_ProposedProjectDesign_20260317.aprx

N

Langholme

Langholme Wood

Dismantled Railway

Tindale Bank Road

Cornley Farm

Cornley Lane (Track)

UA Bdy

Langholme Farm

Warping Drain

Langholme Manor

Station (disused)

Sheet 23 and 24

4AF165

4AF166

4AF167

4AF168

4AF169

4AF170

4AF171

4AF172

4AF173

4AF174

4AF175

Richmond Farm

Tindale Bank Gatehouse

Tindale

River Idle

Route Section D

Route Section E

North Carr

Haxey Gate Road

North Carr Farm

Haxey Gate Bridge

Debdhill Farm

Mother Drain Bridge

Cornley Farm

Cornley Carr Farm

Cornley

Cornley Road

Debd Hill

Debdhill Road (Track)

A161

Haxey Road

New Cemetery

MISTERTON CP

Red House

White House Farm

Sheet 24 and 25

26

27

28

0 0.25 0.5 0.75 1 Km


Reproduced from Ordnance Survey digital map data © Crown copyright 2026. All rights reserved. Licence number AC0000808122.
Contains OS data © Crown Copyright and database right 2026. Contains data from OS Zoomstack

Legend

- Order Limits
- Route Section

Project Design Details

- Indicative New Lattice Pylon
- Indicative New Overhead Line
- Limits of Deviation
- Indicative Maintenance Access
- Indicative Mitigation Planting Area
- Indicative Planting Access

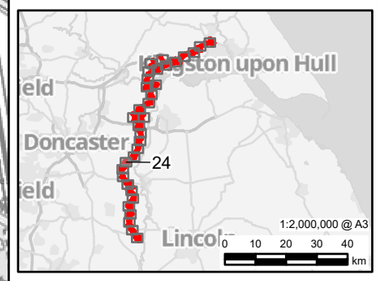

Rev	Date	Description	GIS	Chk	App
0	05/10/2026	ENVIRONMENTAL STATEMENT	AMS	JG	CC

nationalgrid

Scheme: NORTH HUMBER TO HIGH MARNHAM

Figure Title: FIGURE 4.1 - PROPOSED PROJECT DESIGN

Creator:	Date:	Checker:	Date:	Approver:	Date:
AMS	05/10/2026	JG	05/10/2026	CC	05/10/2026

Figure Ref:	Scale:	Format:	Sheets:	Rev:
4.1	1:10,000	A3	24 OF 34	0

Document Path: L:\ENV\Humber Trent Green GIS\02_Maps\ES\CH4_Design\NHHM_ES_Fig4.1_ProposedProjectDesign_20260317.aprx

N

4AF175
Sheet 24 and 25
4AF176
4AF177
4AF178
4AF179
4AF180
4AF181
4AF182
Sheet 25 and 26
4AF183

Misterton Carr
Cattle Farm
Cattle Road
Sandholes Lane (Track)
Red House
Cooper's Bridge
B 1403
Gringley Road
Hodson's Bridge
Gringley Road Farm
Fountain Hill Farm
Fountain Hill
Tupcroft
Manor Cottage
Manor Farm
Carrfield Farm
Moor End Farm
Fountain Hill Road
Smith's Bridge
Shepherd Yard
Cave's Lane
West Moor Farm
Leys Farm
Dukes Drain
GLEY ON THE HILL

0 0.25 0.5 0.75 1 Km


Reproduced from Ordnance Survey digital map data © Crown copyright 2026. All rights reserved. Licence number AC0000808122.
Contains OS data © Crown Copyright and database right 2026. Contains data from OS Zoomstack

Legend

- Order Limits

Project Design Details

- Indicative New Lattice Pylon
- Indicative New Overhead Line
- Limits of Deviation
- Indicative Maintenance Access
- Indicative Mitigation Planting Area

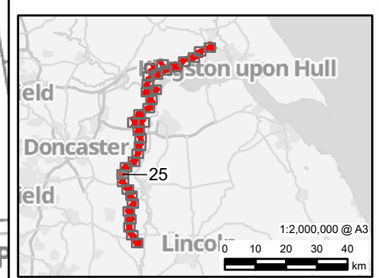

Rev	Date	Description	GIS	Chk	App
0	05/10/2026	ENVIRONMENTAL STATEMENT	AMS	JG	CC

nationalgrid


Scheme: NORTH HUMBER TO HIGH MARNHAM

Figure Title: FIGURE 4.1 - PROPOSED PROJECT DESIGN

Creator:	Date:	Checker:	Date:	Approver:	Date:
AMS	05/10/2026	JG	05/10/2026	CC	05/10/2026

Figure Ref:	Scale:	Format:	Sheets:	Rev:
4.1	1:10,000	A3	25 OF 34	0

Document Path: L:\ENV\Humber Trent Green GIS\02_Maps\ES\CH4_Design\NHHM_ES_Fig4.1_ProposedProjectDesign_20260317.aprx

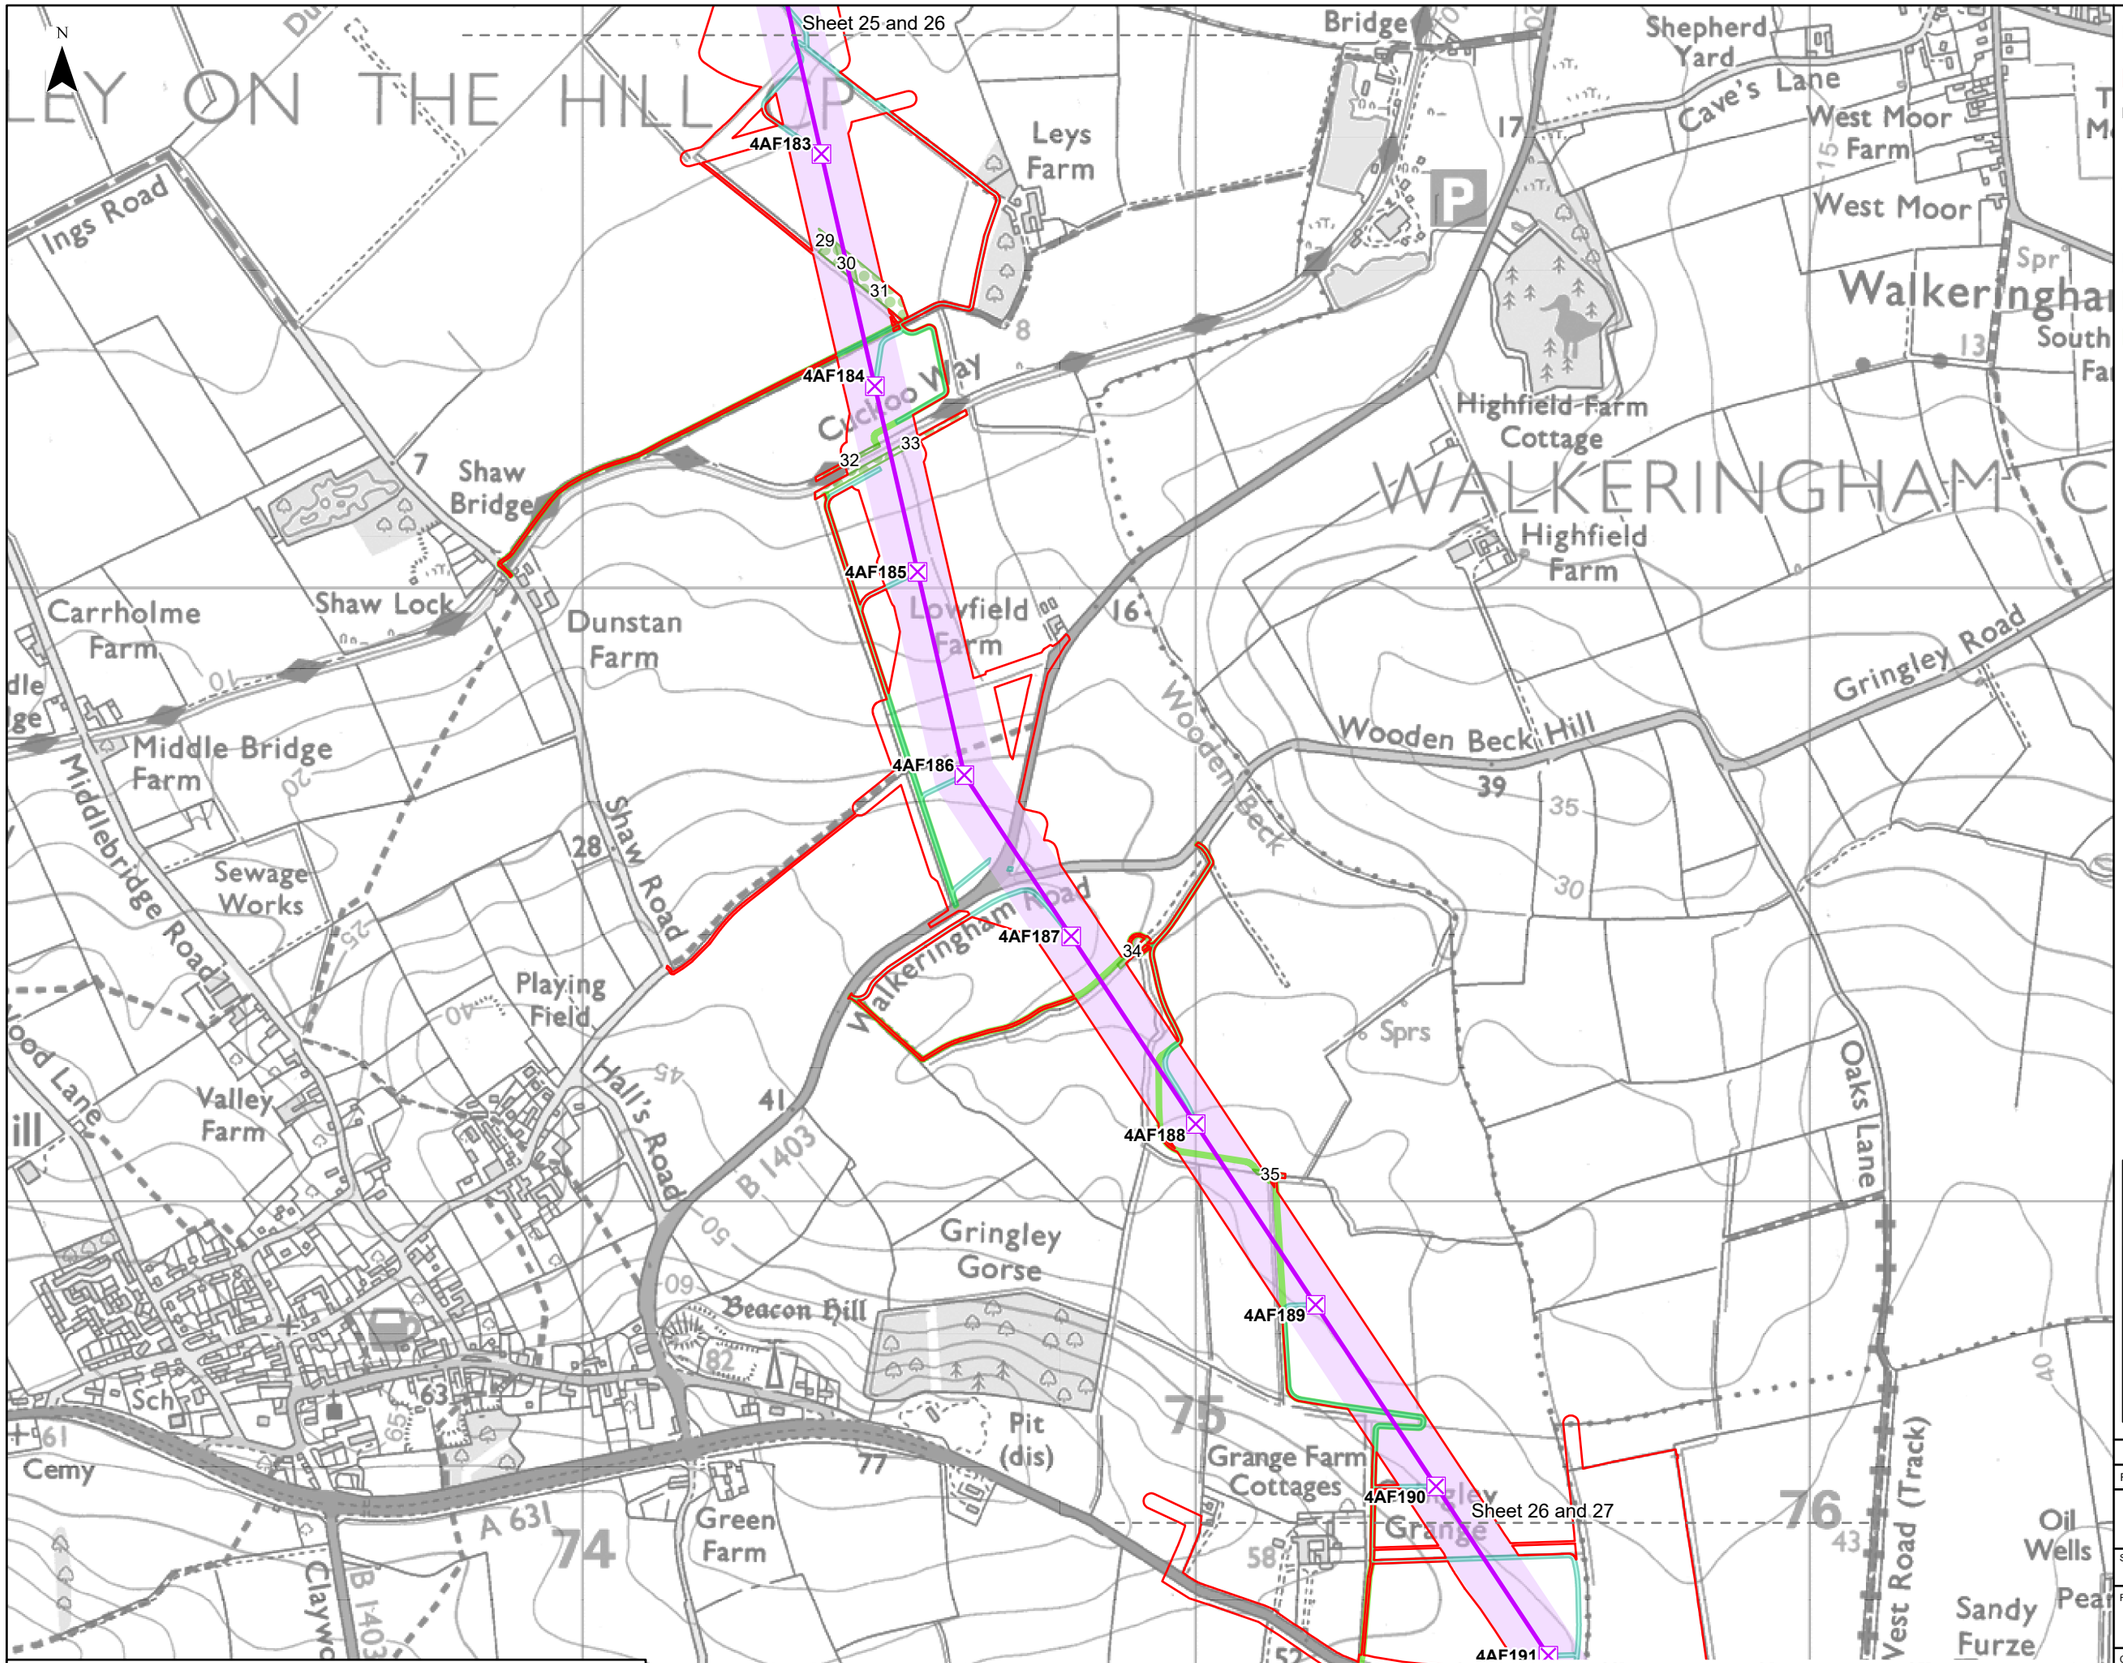

Legend

- Order Limits

Project Design Details

- Indicative New Lattice Pylon
- Indicative New Overhead Line
- Limits of Deviation
- Indicative Maintenance Access
- Indicative Mitigation Planting Area
- Indicative Planting Access

Reproduced from Ordnance Survey digital map data © Crown copyright 2026. All rights reserved. Licence number AC0000808122.
Contains OS data © Crown Copyright and database right 2026. Contains data from OS Zoomstack

Rev	Date	Description	GIS	Chk	App
0	05/10/2026	ENVIRONMENTAL STATEMENT	AMS	JG	CC

nationalgrid

Scheme: NORTH HUMBER TO HIGH MARNHAM

Figure Title: FIGURE 4.1 - PROPOSED PROJECT DESIGN

Creator:	Date:	Checker:	Date:	Approver:	Date:
AMS	05/10/2026	JG	05/10/2026	CC	05/10/2026

Figure Ref:	Scale:	Format:	Sheets:	Rev:
4.1	1:10,000	A3	26 OF 34	0

Document Path: L:\ENV\Humber Trent Green GIS\02_Maps\ES\CH4_Design\NHHM_ES_Fig4.1_ProposedProjectDesign_20260317.aprx

N

4AF191
4AF192
4AF193
4AF194
4AF195
4AF196
4AF197
4AF198
4AF199

Sandy Furze
Pear Tree Hill Farm
Pear Tree Hill
Oil Wells
A 631
Beckingham
Sandyfurze Bungalow
Oil Well
Ash Lea
South Sandy-Furze Farm
Wood Lane
Oakley
Wood Farm
Crabtree Lane
Beckingham Wood
Tong's Wood
Dogholes Wood
Clayworth Woodhouse
Lover's Lane
Saundby Park
Saundby Park Farm
Wheatley Wood
Wheatley Wood Farm
Freeman's Gorse
Bumble Bee Farm
Sheet 27 and 28


0 0.25 0.5 0.75 1 Km

Legend

- Order Limits

Project Design Details

- Indicative New Lattice Pylon
- Indicative New Overhead Line
- Limits of Deviation
- Indicative Maintenance Access
- Indicative Mitigation Planting Area
- Indicative Planting Access

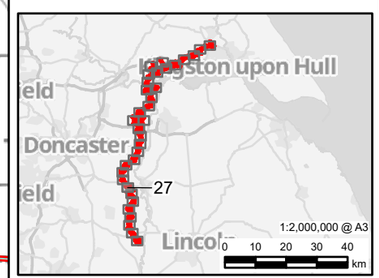

Rev	Date	Description	GIS	Chk	App
0	05/10/2026	ENVIRONMENTAL STATEMENT	AMS	JG	CC

nationalgrid

Scheme: NORTH HUMBER TO HIGH MARNHAM

Figure Title: FIGURE 4.1 - PROPOSED PROJECT DESIGN

Creator:	Date:	Checker:	Date:	Approver:	Date:
AMS	05/10/2026	JG	05/10/2026	CC	05/10/2026

Figure Ref:	Scale:	Format:	Sheets:	Rev:
4.1	1:10,000	A3	27 OF 34	0

Reproduced from Ordnance Survey digital map data © Crown copyright 2026. All rights reserved. Licence number AC0000808122.
Contains OS data © Crown Copyright and database right 2026. Contains data from OS Zoomstack

Document Path: L:\ENV\Humber Trent Green GIS\02_Maps\ES\CH4_Design\NHHM_ES_Fig4.1_ProposedProjectDesign_20260317.aprx

N

4AF197
4AF198
4AF199
4AF200
4AF201
4AF202
4AF203
4AF204
4AF205
4AF206

Sheet 27 and 28
Sheet 28 and 29

Wheatley Wood
Wheatley Wood Farm
Saundby Park Farm
The Gables
Crofthouse Farm
Saundby
Middle Farm
Hall Farm
Bumble Bee Farm
Saundby Plantation
Sluice
Walk Lane
Bole Corner
Bole House
Bole Fields
Bolefield Farm
Rose Lea
Wood Lane
SOUTH WHEATLEY CP
Eastfield
A620
High House Farm
Mill House
WEST BURTON
Middle Farm
West Burton
Top Pasture Lane (Track)
Sewage Works
Wheatley Beck
Spr

24
42
47
32
21
40
41
9
14
17
20
15
10

Legend


- Order Limits

Existing Overhead Line

- 400 kV

Project Design Details

- Indicative New Lattice Pylon
- Indicative New Overhead Line
- Limits of Deviation
- Indicative Maintenance Access
- Indicative Mitigation Planting Area
- Indicative Planting Access

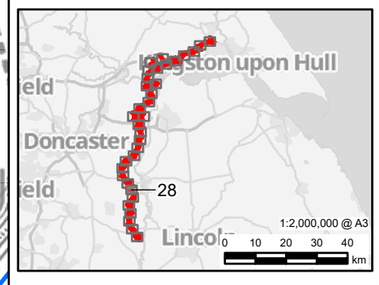

Reproduced from Ordnance Survey digital map data © Crown copyright 2026. All rights reserved. Licence number AC0000808122.
Contains OS data © Crown Copyright and database right 2026. Contains data from OS Zoomstack

0 0.25 0.5 0.75 1 Km

Rev	Date	Description	GIS	Chk	App
0	05/10/2026	ENVIRONMENTAL STATEMENT	AMS	JG	CC

nationalgrid


Scheme: NORTH HUMBER TO HIGH MARNHAM

Figure Title: FIGURE 4.1 - PROPOSED PROJECT DESIGN

Creator:	Date:	Checker:	Date:	Approver:	Date:
AMS	05/10/2026	JG	05/10/2026	CC	05/10/2026

Figure Ref:	Scale:	Format:	Sheets:	Rev:
4.1	1:10,000	A3	28 OF 34	0

Document Path: L:\ENV\Humber Trent Green GIS\02_Maps\ES\CH4_Design\NHHM_ES_Fig4.1_ProposedProjectDesign_20260317.aprx

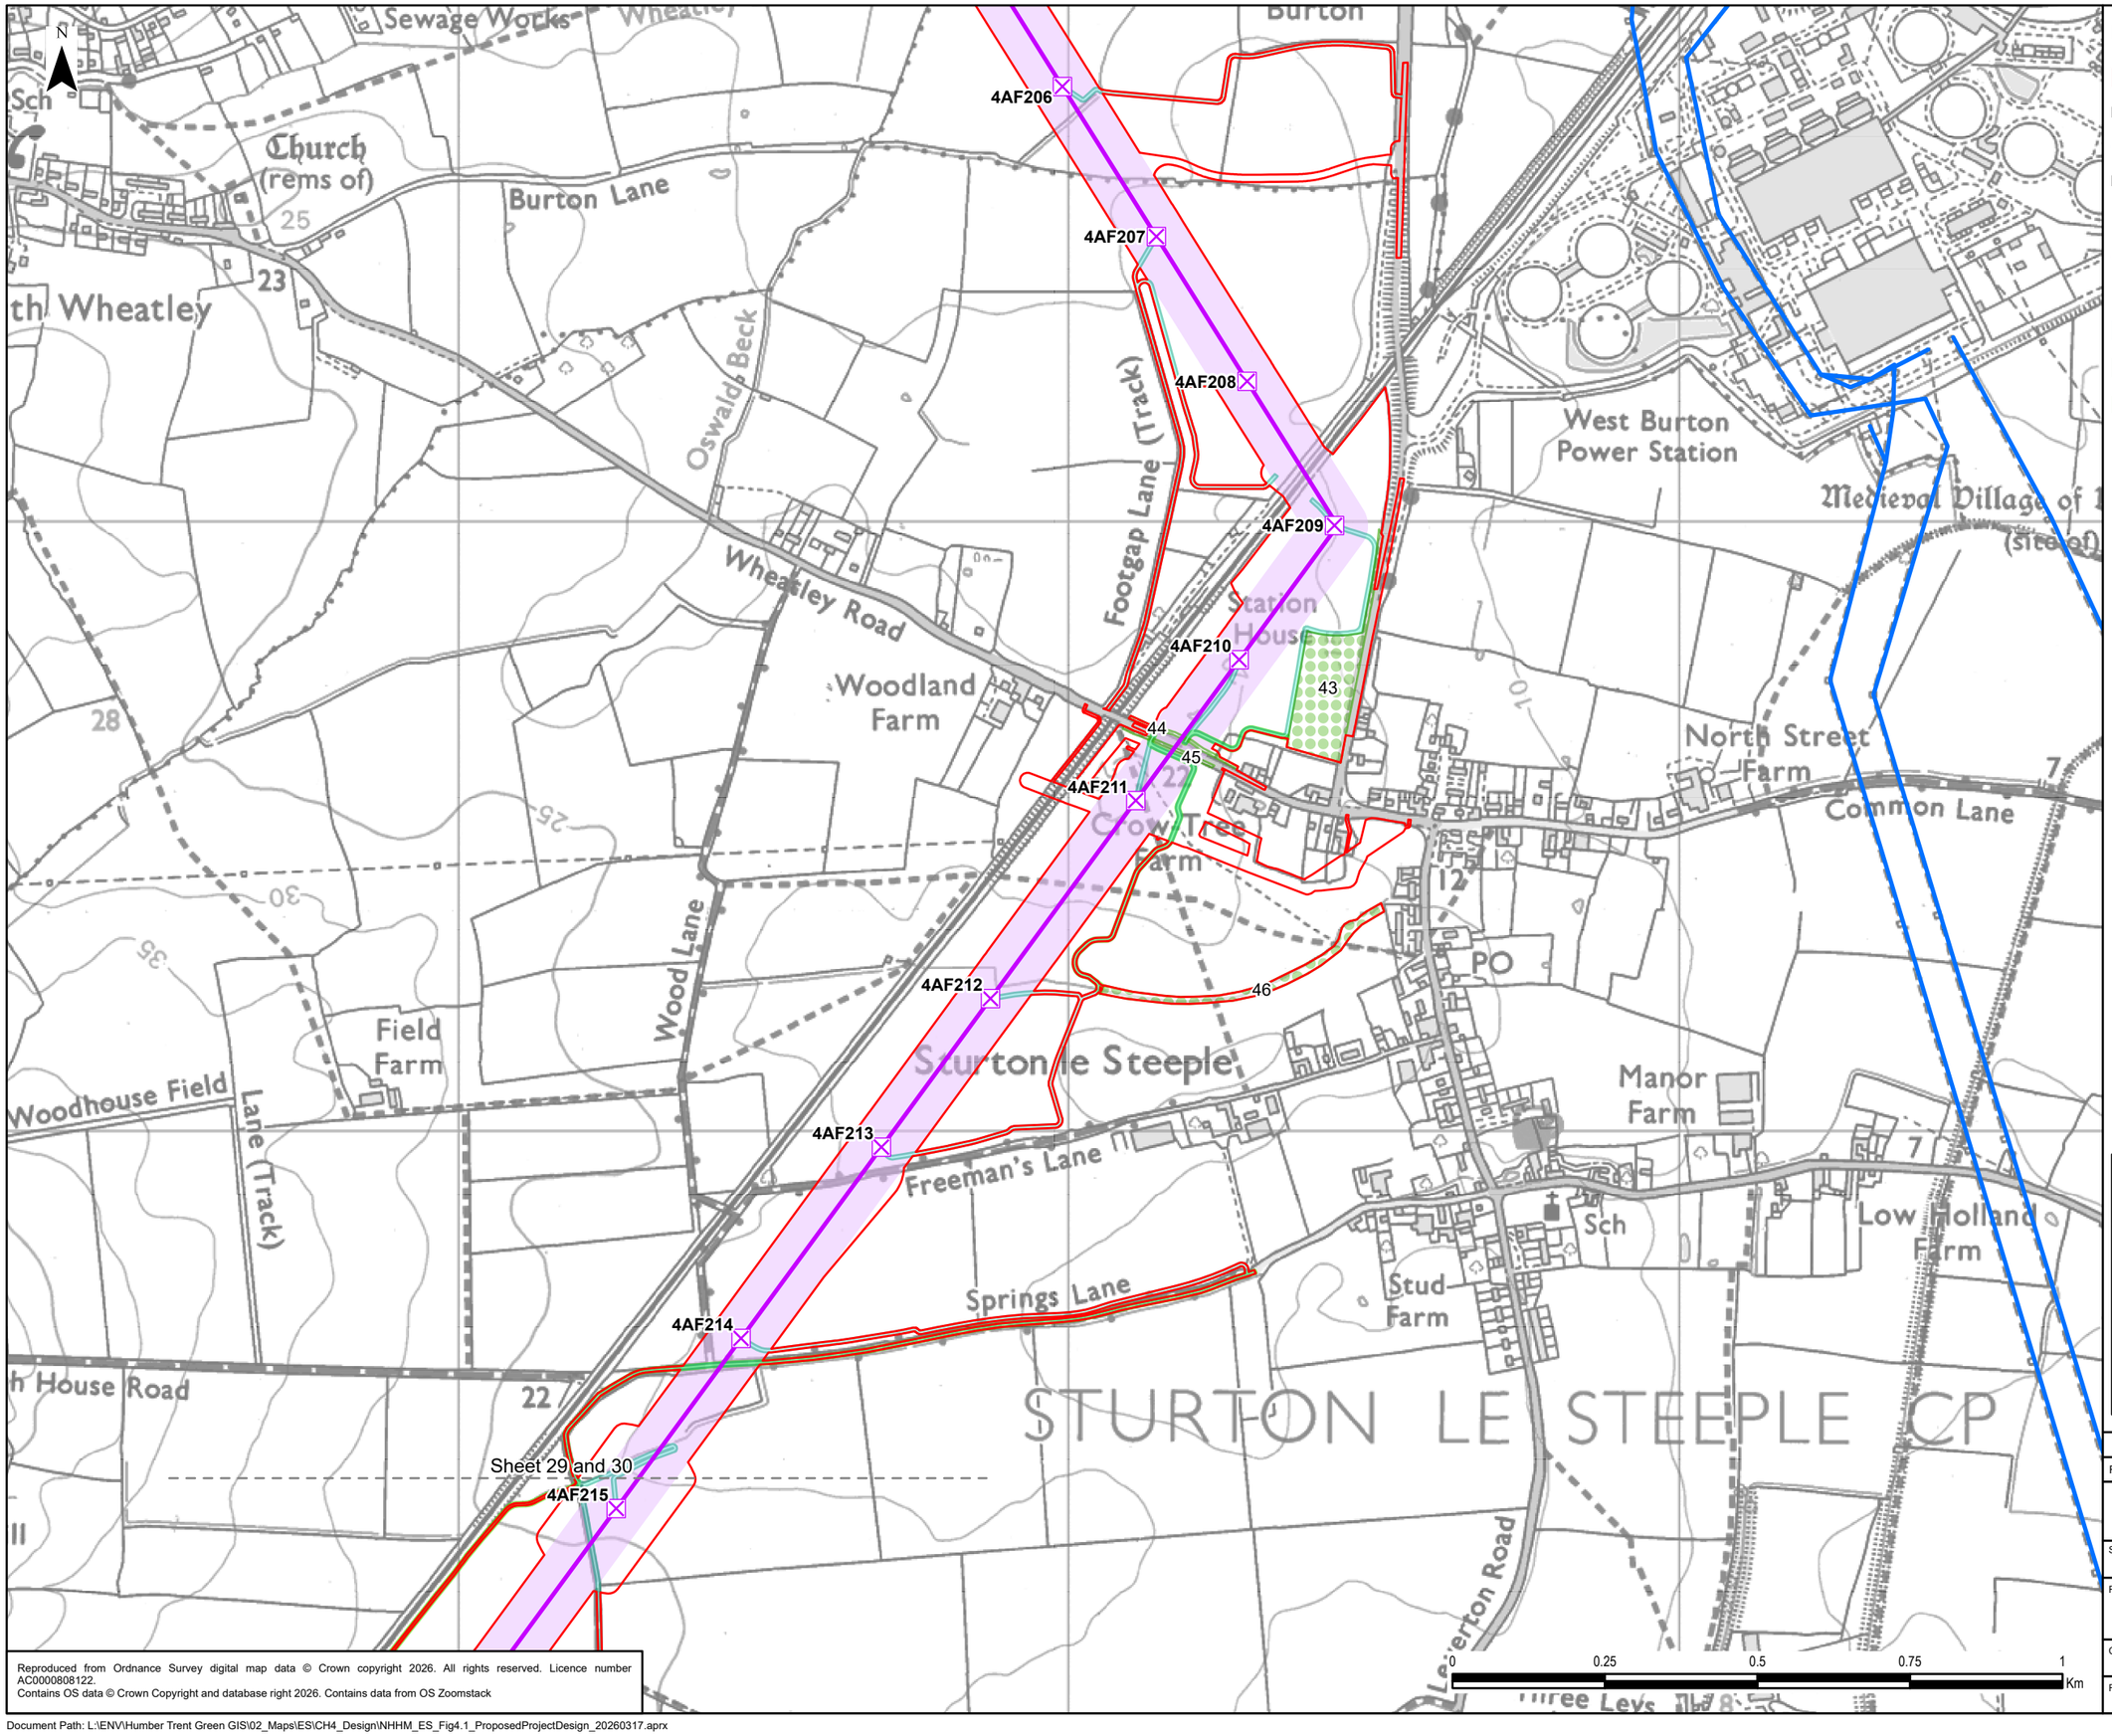

Reproduced from Ordnance Survey digital map data © Crown copyright 2026. All rights reserved. Licence number AC0000808122.
Contains OS data © Crown Copyright and database right 2026. Contains data from OS Zoomstack

Legend


- Order Limits

Existing Overhead Line

- 400 kV

Project Design Details

- Indicative New Lattice Pylon
- Indicative New Overhead Line
- Limits of Deviation
- Indicative Maintenance Access
- Indicative Mitigation Planting Area
- Indicative Planting Access

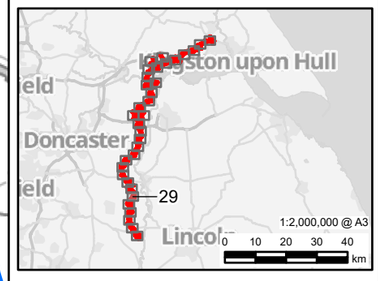

Rev.	Date	Description	GIS	Chk	App
0	05/10/2026	ENVIRONMENTAL STATEMENT	AMS	JG	CC

nationalgrid


Scheme: NORTH HUMBER TO HIGH MARNHAM

Figure Title: FIGURE 4.1 - PROPOSED PROJECT DESIGN

Creator:	Date:	Checker:	Date:	Approver:	Date:
AMS	05/10/2026	JG	05/10/2026	CC	05/10/2026

Figure Ref:	Scale:	Format:	Sheets:	Rev:
4.1	1:10,000	A3	29 OF 34	0

Document Path: L:\ENV\Humber Trent Green GIS\02_Maps\ES\CH4_Design\NHHM_ES_Fig4.1_ProposedProjectDesign_20260317.aprx

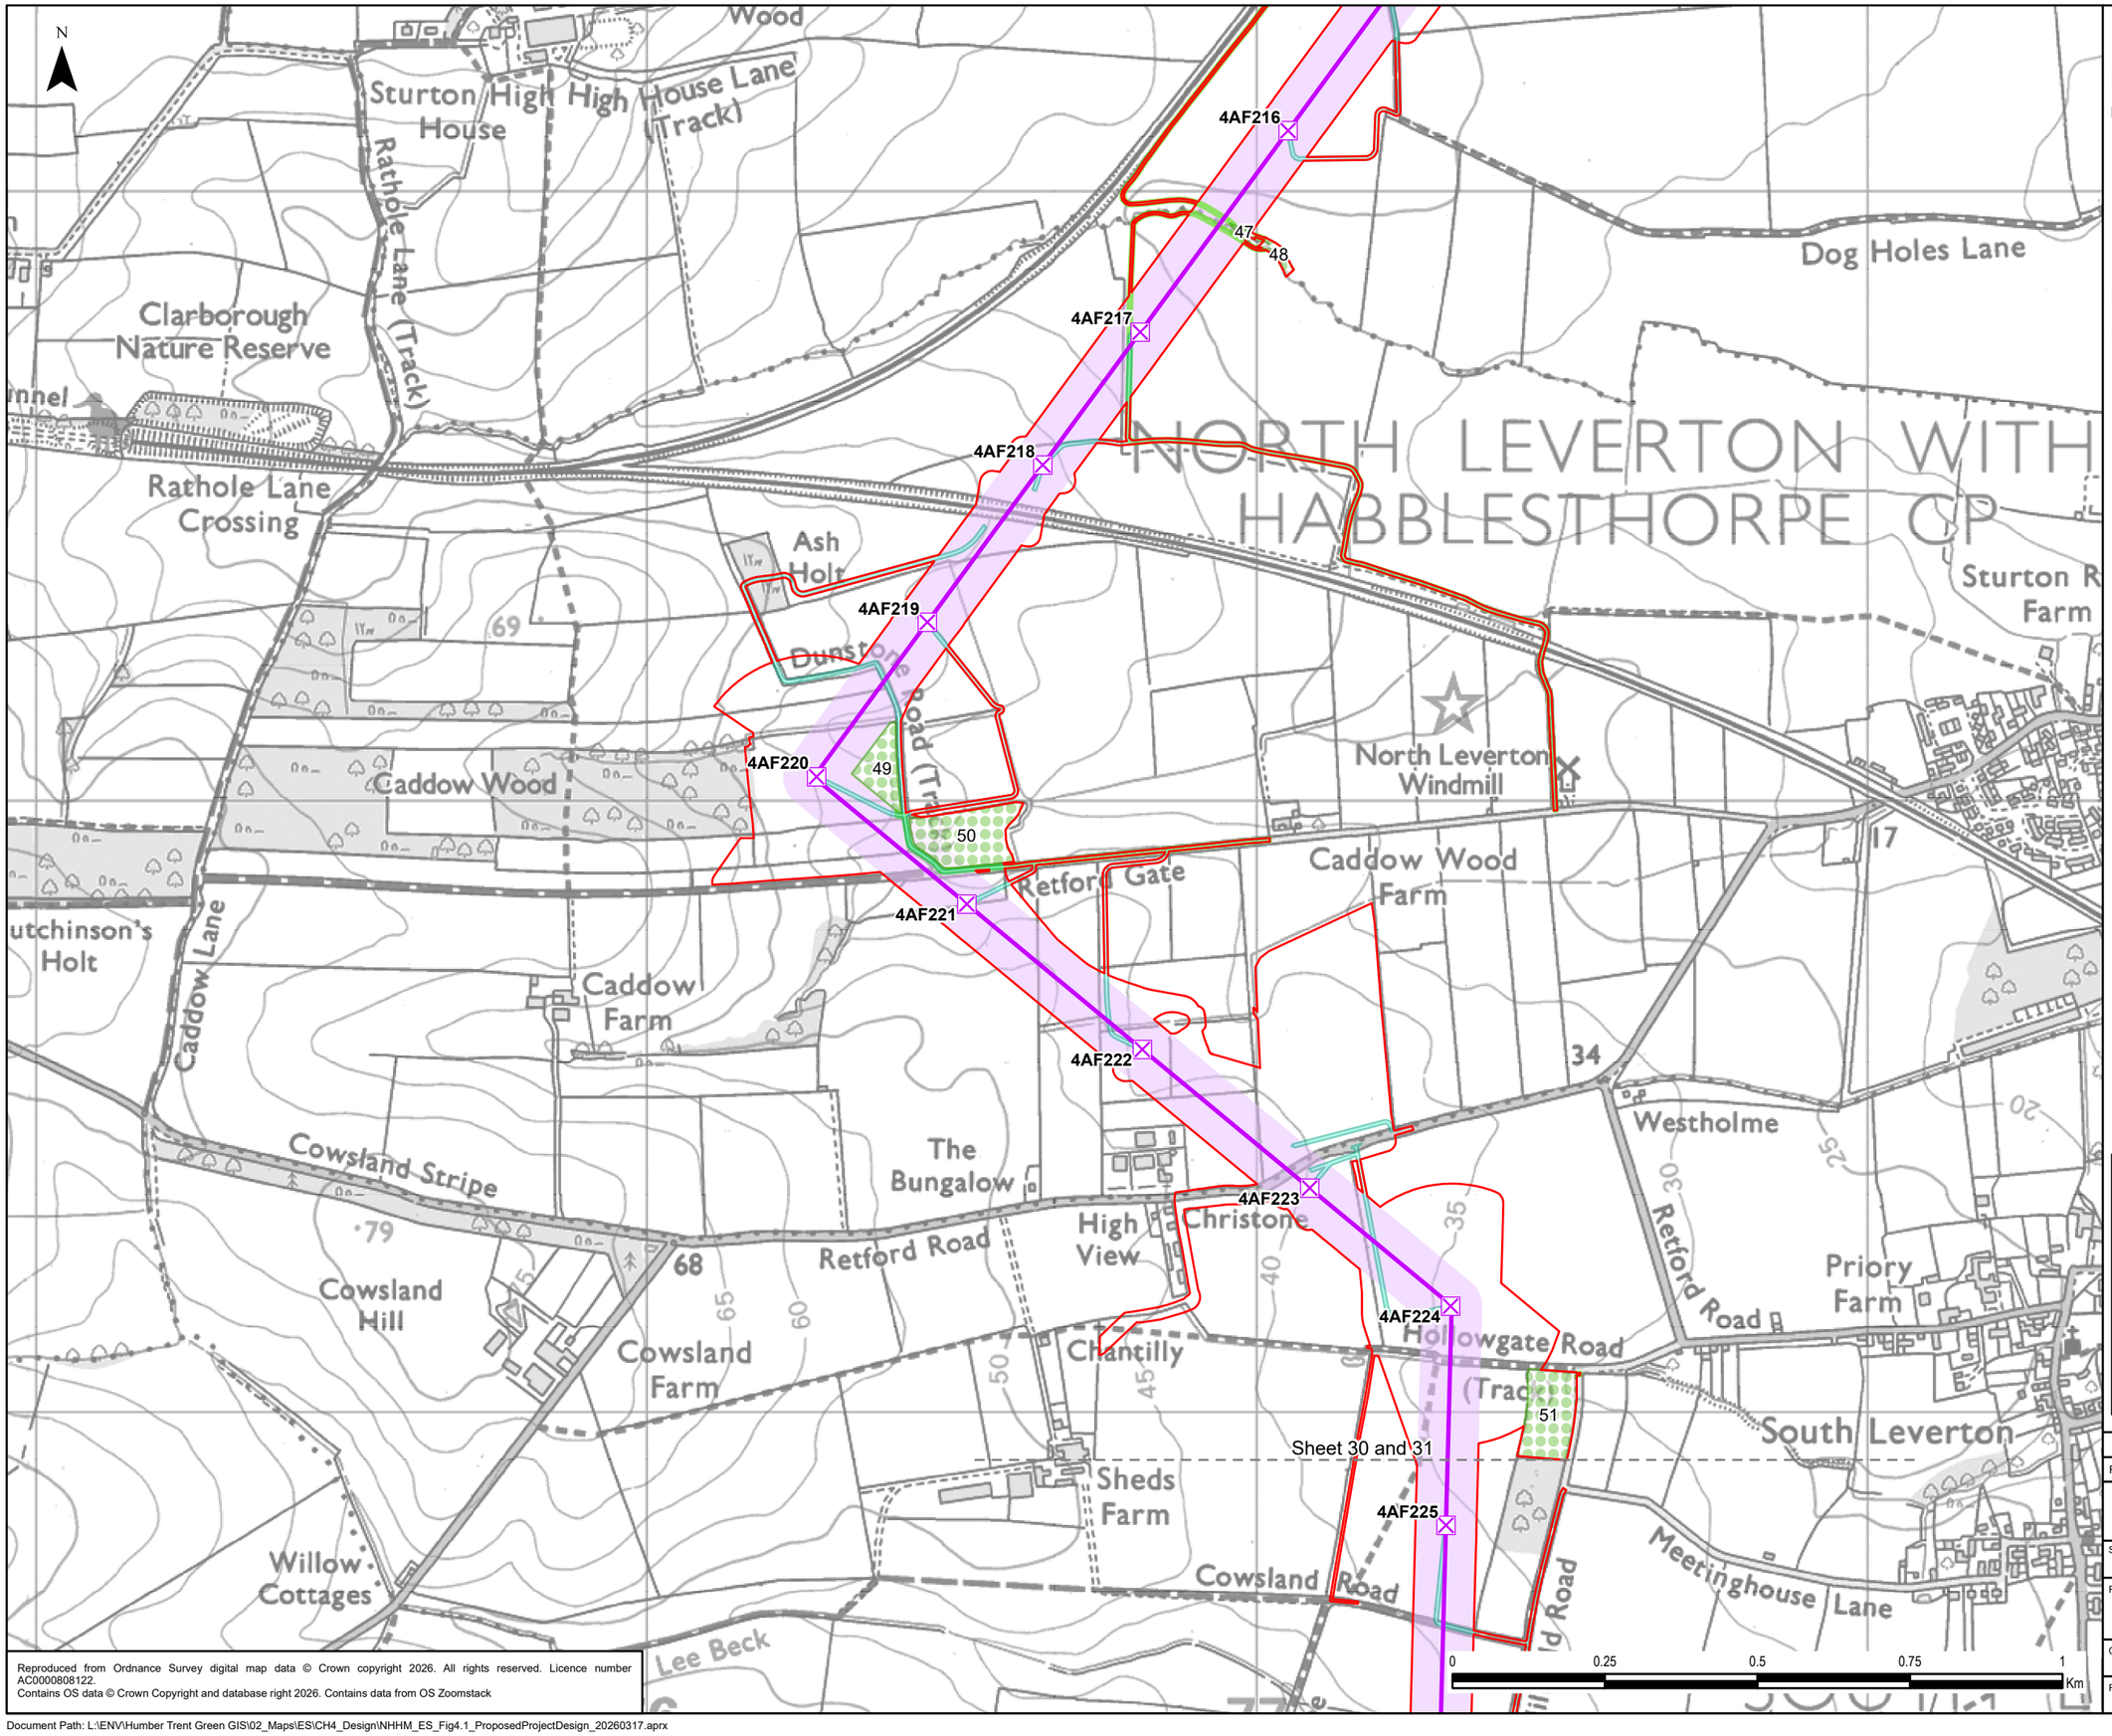

Reproduced from Ordnance Survey digital map data © Crown copyright 2026. All rights reserved. Licence number AC0000808122.
Contains OS data © Crown Copyright and database right 2026. Contains data from OS Zoomstack

Rev	Date	Description	GIS	Chk	App
0	05/10/2026	ENVIRONMENTAL STATEMENT	AMS	JG	CC

nationalgrid


Scheme: NORTH HUMBER TO HIGH MARNHAM

Figure Title: FIGURE 4.1 - PROPOSED PROJECT DESIGN

Creator:	Date:	Checker:	Date:	Approver:	Date:
AMS	05/10/2026	JG	05/10/2026	CC	05/10/2026

Figure Ref:	Scale:	Format:	Sheets:	Rev:
4.1	1:10,000	A3	30 OF 34	0

Document Path: L:\ENV\Humber Trent Green GIS\02_Maps\ES\CH4_Design\NHHM_ES_Fig4.1_ProposedProjectDesign_20260317.aprx

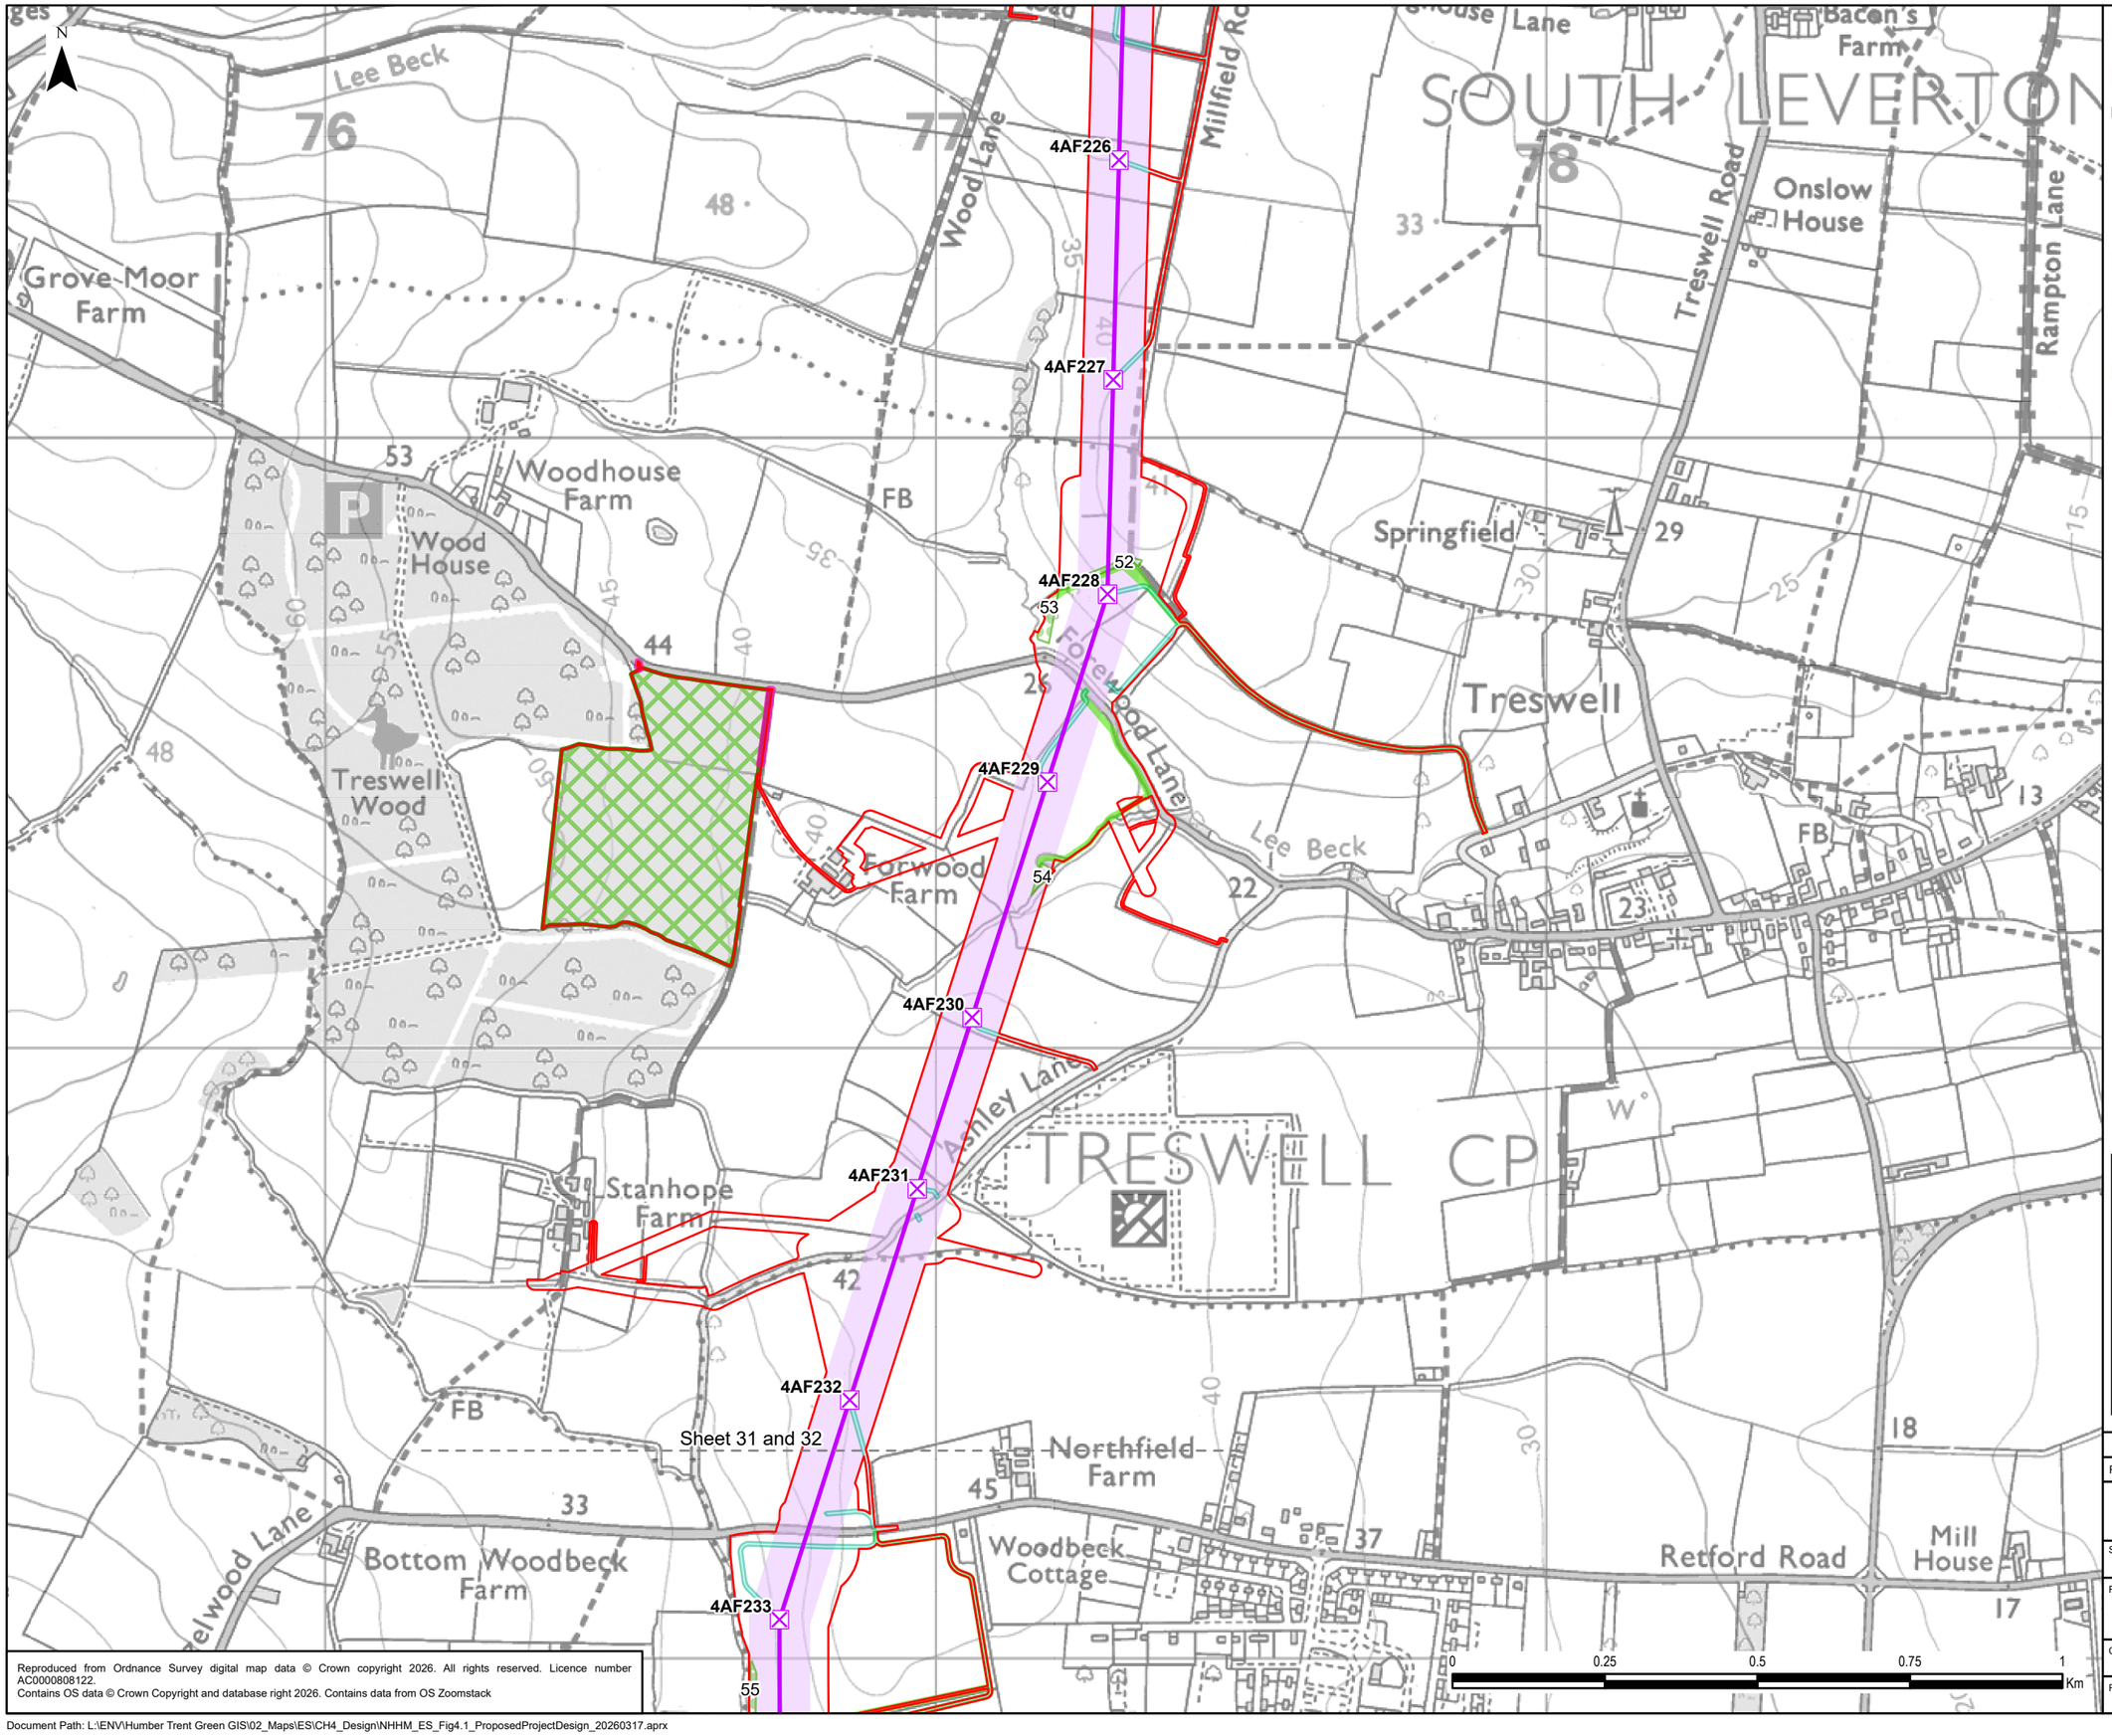


Legend

- Order Limits

Project Design Details

- Indicative New Lattice Pylon
- Indicative New Overhead Line
- Limits of Deviation
- Indicative Maintenance Access
- Indicative Mitigation Planting Area
- Indicative Planting Access
- Indicative Biodiversity Net Gain Area
- Indicative Biodiversity Net Gain Area Access

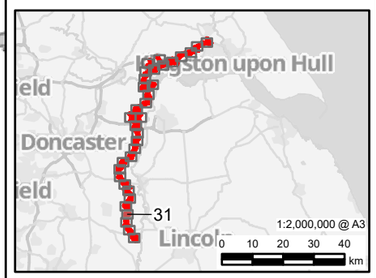

Rev	Date	Description	GIS	Chk	App
0	05/10/2026	ENVIRONMENTAL STATEMENT	AMS	JG	CC

nationalgrid

Scheme: NORTH HUMBER TO HIGH MARNHAM

Figure Title: FIGURE 4.1 - PROPOSED PROJECT DESIGN

Creator:	Date:	Checker:	Date:	Approver:	Date:
AMS	05/10/2026	JG	05/10/2026	CC	05/10/2026

Figure Ref:	Scale:	Format:	Sheets:	Rev:
4.1	1:10,000	A3	31 OF 34	0

Reproduced from Ordnance Survey digital map data © Crown copyright 2026. All rights reserved. Licence number AC0000808122.
Contains OS data © Crown Copyright and database right 2026. Contains data from OS Zoomstack

Document Path: L:\ENV\Humber Trent Green GIS\02_Maps\ES\CH4_Design\NHHM_ES_Fig4.1_ProposedProjectDesign_20260317.aprx

N

4AF233
4AF234
4AF235
4AF236
4AF237
4AF238
4AF239
4AF240


Industrial Estate
Hazelwo
Farm
Mill Hill
Mill Mound
Woodbeck
Rampton Hospital
Magpie Hall Farm
Sewage Works
Thorpe Street
STOKEHAM CP
Otters Farm
Beardsall Farm
Stokeham
Brigg Lane (Track)
Hardings Farm
North Beck
EAST DRAYTON CP
Dolegate Road
Sheet 32 and 33
Field Farm
North Green Bridge
East Drayton
Mill House
Retford Road

Legend

- Order Limits

Project Design Details

- Indicative New Lattice Pylon
- Indicative New Overhead Line
- Limits of Deviation
- Indicative Maintenance Access
- Indicative Mitigation Planting Area
- Indicative Planting Access

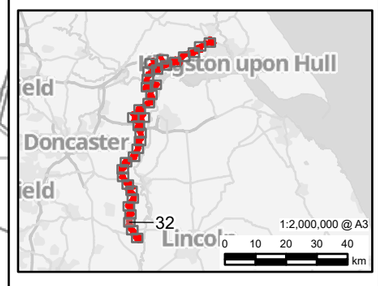

0 0.25 0.5 0.75 1 Km

Reproduced from Ordnance Survey digital map data © Crown copyright 2026. All rights reserved. Licence number AC0000808122.
Contains OS data © Crown Copyright and database right 2026. Contains data from OS Zoomstack

Rev	Date	Description	GIS	Chk	App
0	05/10/2026	ENVIRONMENTAL STATEMENT	AMS	JG	CC

nationalgrid


Scheme: NORTH HUMBER TO HIGH MARNHAM

Figure Title: FIGURE 4.1 - PROPOSED PROJECT DESIGN

Creator:	Date:	Checker:	Date:	Approver:	Date:
AMS	05/10/2026	JG	05/10/2026	CC	05/10/2026

Figure Ref:	Scale:	Format:	Sheets:	Rev:
4.1	1:10,000	A3	32 OF 34	0

Document Path: L:\ENV\Humber Trent Green GIS\02_Maps\ES\CH4_Design\NHHM_ES_Fig4.1_ProposedProjectDesign_20260317.aprx

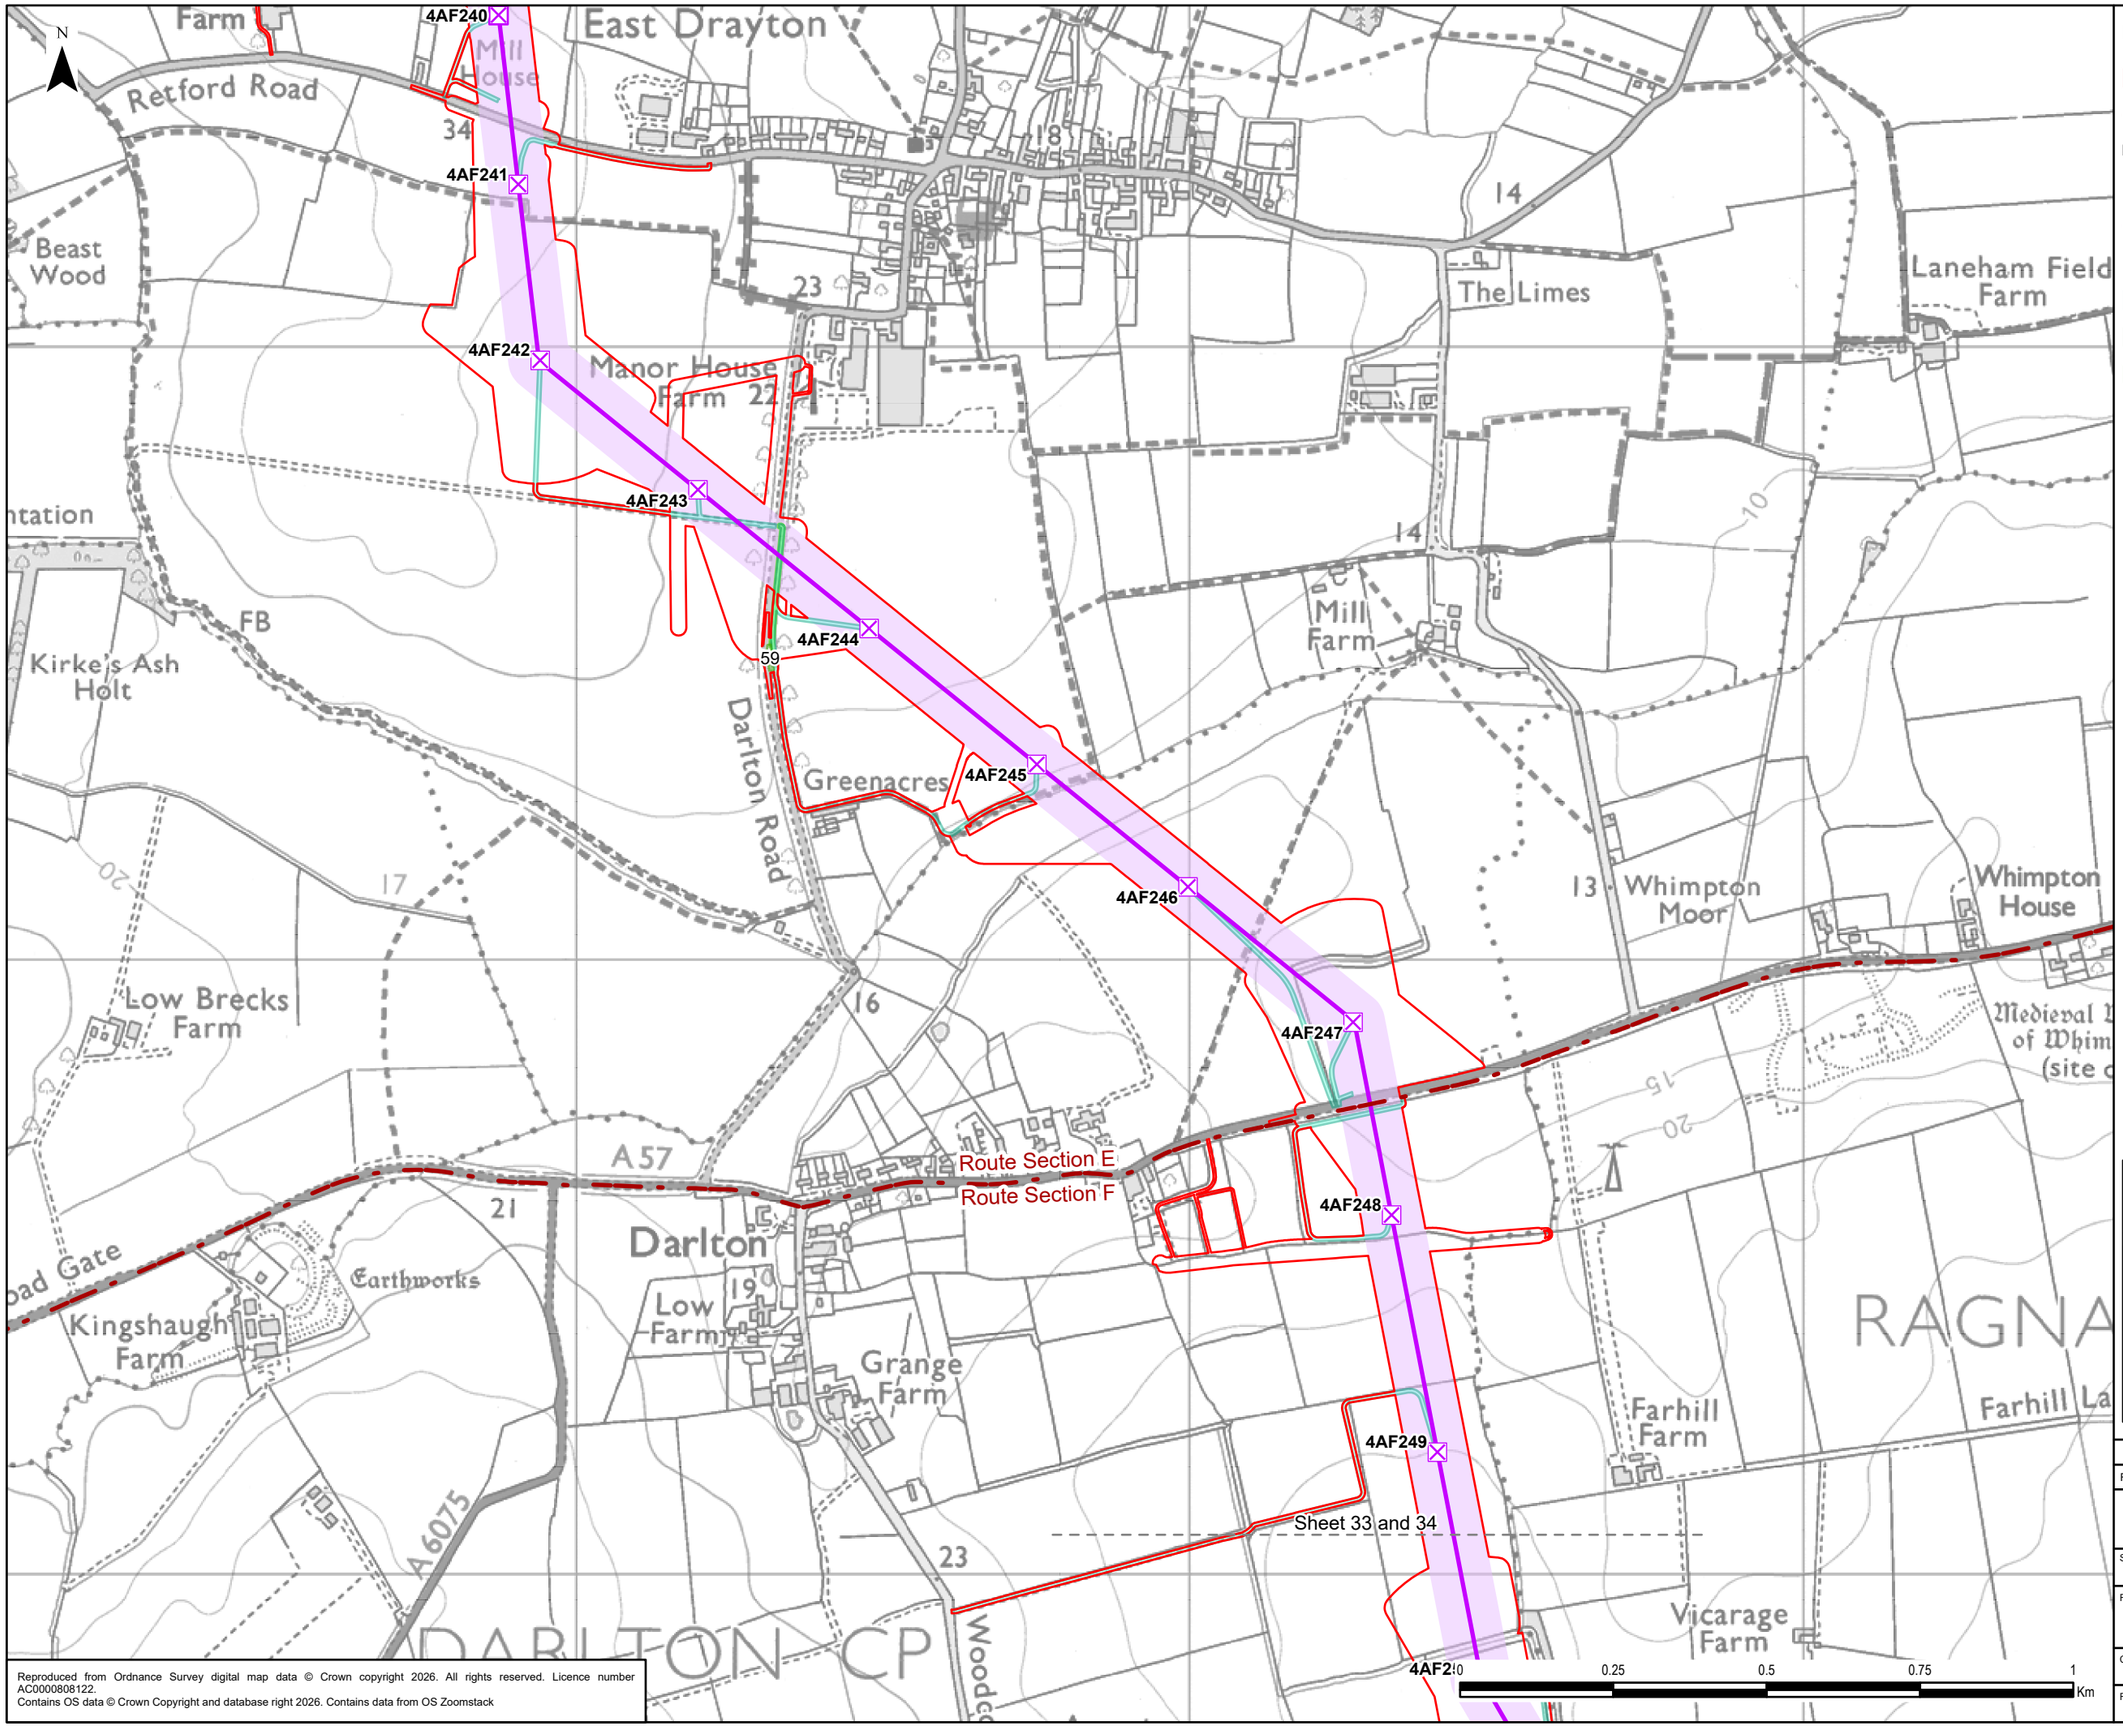

Legend

- Order Limits
- Route Section

Project Design Details

- Indicative New Lattice Pylon
- Indicative New Overhead Line
- Limits of Deviation
- Indicative Maintenance Access
- Indicative Mitigation Planting Area
- Indicative Planting Access

Reproduced from Ordnance Survey digital map data © Crown copyright 2026. All rights reserved. Licence number AC0000808122.
Contains OS data © Crown Copyright and database right 2026. Contains data from OS Zoomstack

Rev	Date	Description	GIS	Chk	App
0	05/10/2026	ENVIRONMENTAL STATEMENT	AMS	JG	CC

nationalgrid


Scheme: NORTH HUMBER TO HIGH MARNHAM

Figure Title: FIGURE 4.1 - PROPOSED PROJECT DESIGN

Creator:	Date:	Checker:	Date:	Approver:	Date:
AMS	05/10/2026	JG	05/10/2026	CC	05/10/2026

Figure Ref:	Scale:	Format:	Sheets:	Rev:
4.1	1:10,000	A3	33 OF 34	0


Document Path: L:\ENV\Humber Trent Green GIS\02_Maps\ES\CH4_Design\NHHM_ES_Fig4.1_ProposedProjectDesign_20260317.aprx

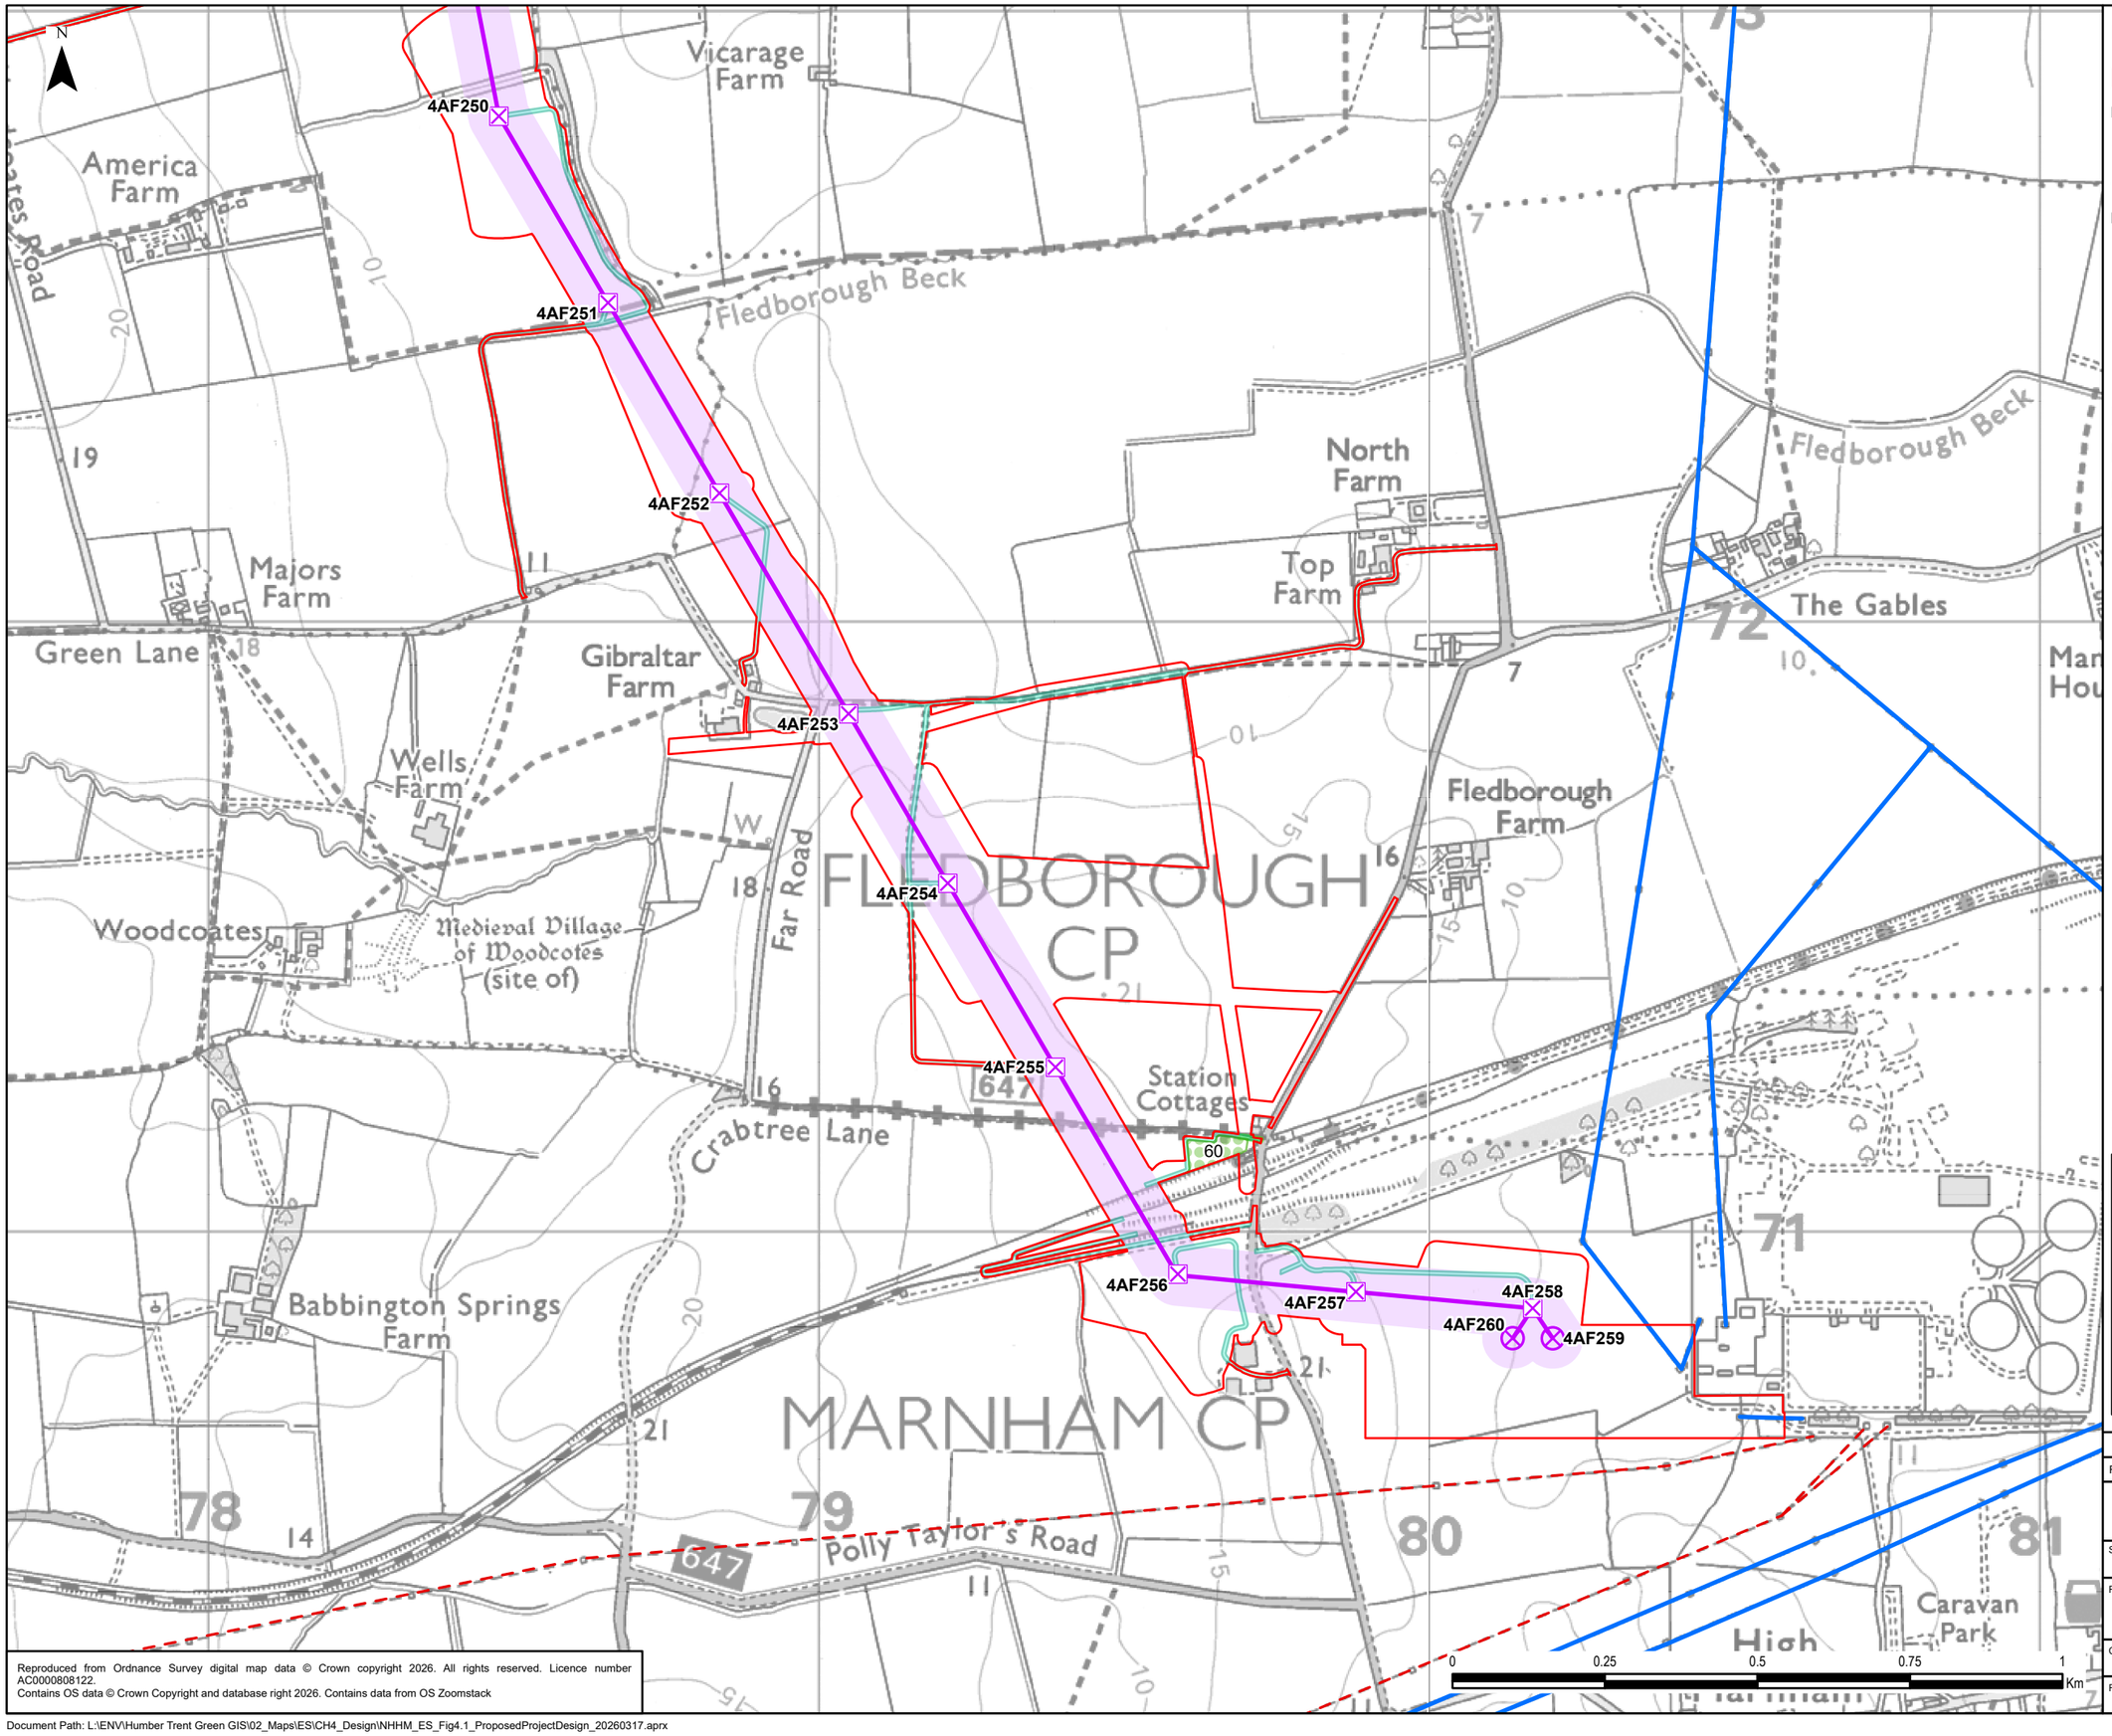

Legend

- Order Limits
- Existing Overhead Line
  - 275 kV
  - 400 kV
- Project Design Details
  - Indicative New Gantry
  - Indicative New Lattice Pylon
  - Indicative New Overhead Line
  - Limits of Deviation
  - Indicative Maintenance Access
  - Indicative Mitigation Planting Area
  - Indicative Planting Access

NOTE: The Birkhill Wood and High Marnham Substations, and associated Gantry structures do not form part of this Project. They have been shown for reference only, and are included in the Order Limits for access and to enable the overhead line connections to be constructed.

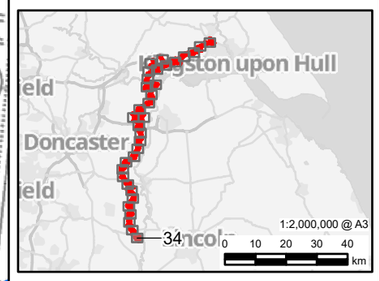

Rev	Date	Description	GIS	Chk	App
0	05/10/2026	ENVIRONMENTAL STATEMENT	AMS	JG	CC

nationalgrid

Scheme: NORTH HUMBER TO HIGH MARNHAM

Figure Title: FIGURE 4.1 - PROPOSED PROJECT DESIGN

Creator:	Date:	Checker:	Date:	Approver:	Date:
AMS	05/10/2026	JG	05/10/2026	CC	05/10/2026

Figure Ref:	Scale:	Format:	Sheets:	Rev:
4.1	1:10,000	A3	34 OF 34	0

Reproduced from Ordnance Survey digital map data © Crown copyright 2026. All rights reserved. Licence number AC0000808122.
Contains OS data © Crown Copyright and database right 2026. Contains data from OS Zoomstack

Document Path: L:\ENV\Humber Trent Green GIS\02_Maps\ES\CH4_Design\NHHM_ES_Fig4.1_ProposedProjectDesign_20260317.aprx