The Great Grid Upgrade

North Humber to High Marnham

NHHM-LSTC-ENG-PLN-0022

North Humber to High Marnham

Volume 2: Plans, Drawings and Sections

Document 2.4 Works Plans - Section F

Final Issue A

October 2026

Planning Inspectorate Reference: EN020034

Infrastructure Planning (Applications: Prescribed Forms and Procedure) Regulations 2009 Regulation 5(2)(j)

nationalgrid

THE NATIONAL GRID (NORTH HUMBER TO HIGH MARNHAM) ORDER
WORKS KEY PLAN
REGULATION 5(2)(j)
SECTION F (SHEET 1 OF 1)

SECTION E
SECTION F
SHEET 1
SHEET 2
SHEET 3
BASSETLAW DISTRICT COUNCIL
NEWARK AND SHERWOOD DISTRICT COUNCIL
DARLTON CP
RAGNALL CP
FLEDBOROUGH CP
MARNHAM CP
Dunham-on-Trent
Darlton
Ragnall
Fledborough
High Marnham
Low Brecks Farm
Whimpton Moor
Whimpton House
Field House Farm
Medieval Village of Whimpton (site of)
Roberts Farm
Ragnall Hall
Chestnut Farm
Old Trent
Dunham Dubs
Bubble Dyke
Scotchman's Hole
Sewer Dyke (Drain)
Trentholme Farm
Hall Farm
Trent Lane
Earthworks
Low Farm
Grange Farm
Farhill Farm
Farhill Lane
Mowcrofts Lane
Vicarage Farm
Woodcoates Road
Field Farm
America Farm
Highfields Farm
Darlton Field
Fledborough Beck
North Farm
Top Farm
The Gables
Manor House
Fledborough Holme
Fledborough Farm
Trent Aqueduct
Sewage Works
Church Lane
School
Church Farm
Manor Farm
Majors Farm
Green Lane
Gibraltar Farm
Wells Farm
Far Road
Woodcoates
Medieval Village of Woodcoates (site of)
Station Cottages
Crabtree Lane
Merryfields Farm
Babbington Springs Farm
Polly Taylor's Road
Peter Barn
Skegby
Skegby Manor
Caravan Park
Hollowgate Lane
Marnham Hall
Ferry Holme
Old Trent
River Trent
Solar Panels
Marshgate Farm
Trent Valley Way
A57
A6075
647
74
73
72
71
70
79
80
81
78
77

SITE MAP

A
B
C
D
E
F

LEGEND
- SHEET INDEX
- ROUTE SECTION BOUNDARY
- LOCAL AUTHORITY BOUNDARY
- ORDER LIMITS

Notes

1. This drawing is scaled at paper size A0, therefore any prints taken at smaller sizes will affect accuracy of the measurement units and should not be scaled against.

2. For additional detail on the plan suites, please refer to the 'Guide to the Plans' located in Volume 2 of the DCO Application.

3. These plans are indicative only and the Project will be located within the Order Limits. Due to the need for flexibility, National Grid will be applying for Limits of Deviation within the Order Limits and the Development Consent Order, within which any final alignment would be located.

4. The Birkhill Wood and High Marnham Substations, and associated Gantry structures do not form part of this Project. They have been shown for reference only, and are included in the Order Limits for access and to enable the overhead line connections to be constructed.

Coordinate System: British National Grid

Sheet X Centroid Coordinate: 372034 Sheet Y Centroid Coordinate: 479300

0 100 200 300 400 500 600 Metres

BACKGROUND MAPPING INFORMATION HAS BEEN REPRODUCED FROM THE ORDNANCE SURVEY BY PERMISSION OF ORDNANCE SURVEY OF THE CONTROLLER OF HIS MAJESTY'S STATIONERY OFFICE. CROWN COPYRIGHT ORDNANCE SURVEY ©. BLUESKY INTERNATIONAL LTD ©. NATIONAL GRID ELECTRICITY - 100024241.

Issue	Date	Remarks	Drawn	Checked	Approved
A	OCT 2026	FOR DCO SUBMISSION	JSt	TF	CJ

Title

THE NATIONAL GRID
(NORTH HUMBER TO HIGH MARNHAM) ORDER
WORKS KEY PLAN
REGULATION 5(2)(j)
SECTION F (SHEET 1 OF 1)

nationalgrid

Application Number: EN020034


National Grid Drawing Reference: NHHM-LSTC-ENG-PLN-0022


Scale	Sheet Size	Sheet	Issue
1:6,000	A0	SHEET 1 OF 1	A

F

COPYRIGHT: NOT TO BE REPRODUCED WITHOUT THE WRITTEN PERMISSION OF NATIONAL GRID ELECTRICITY TRANSMISSION PLC

THE NATIONAL GRID (NORTH HUMBER TO HIGH MARNHAM) ORDER
WORKS PLAN SERIES
REGULATION 5(2)(j)
SECTION F (SHEET 1 OF 3)

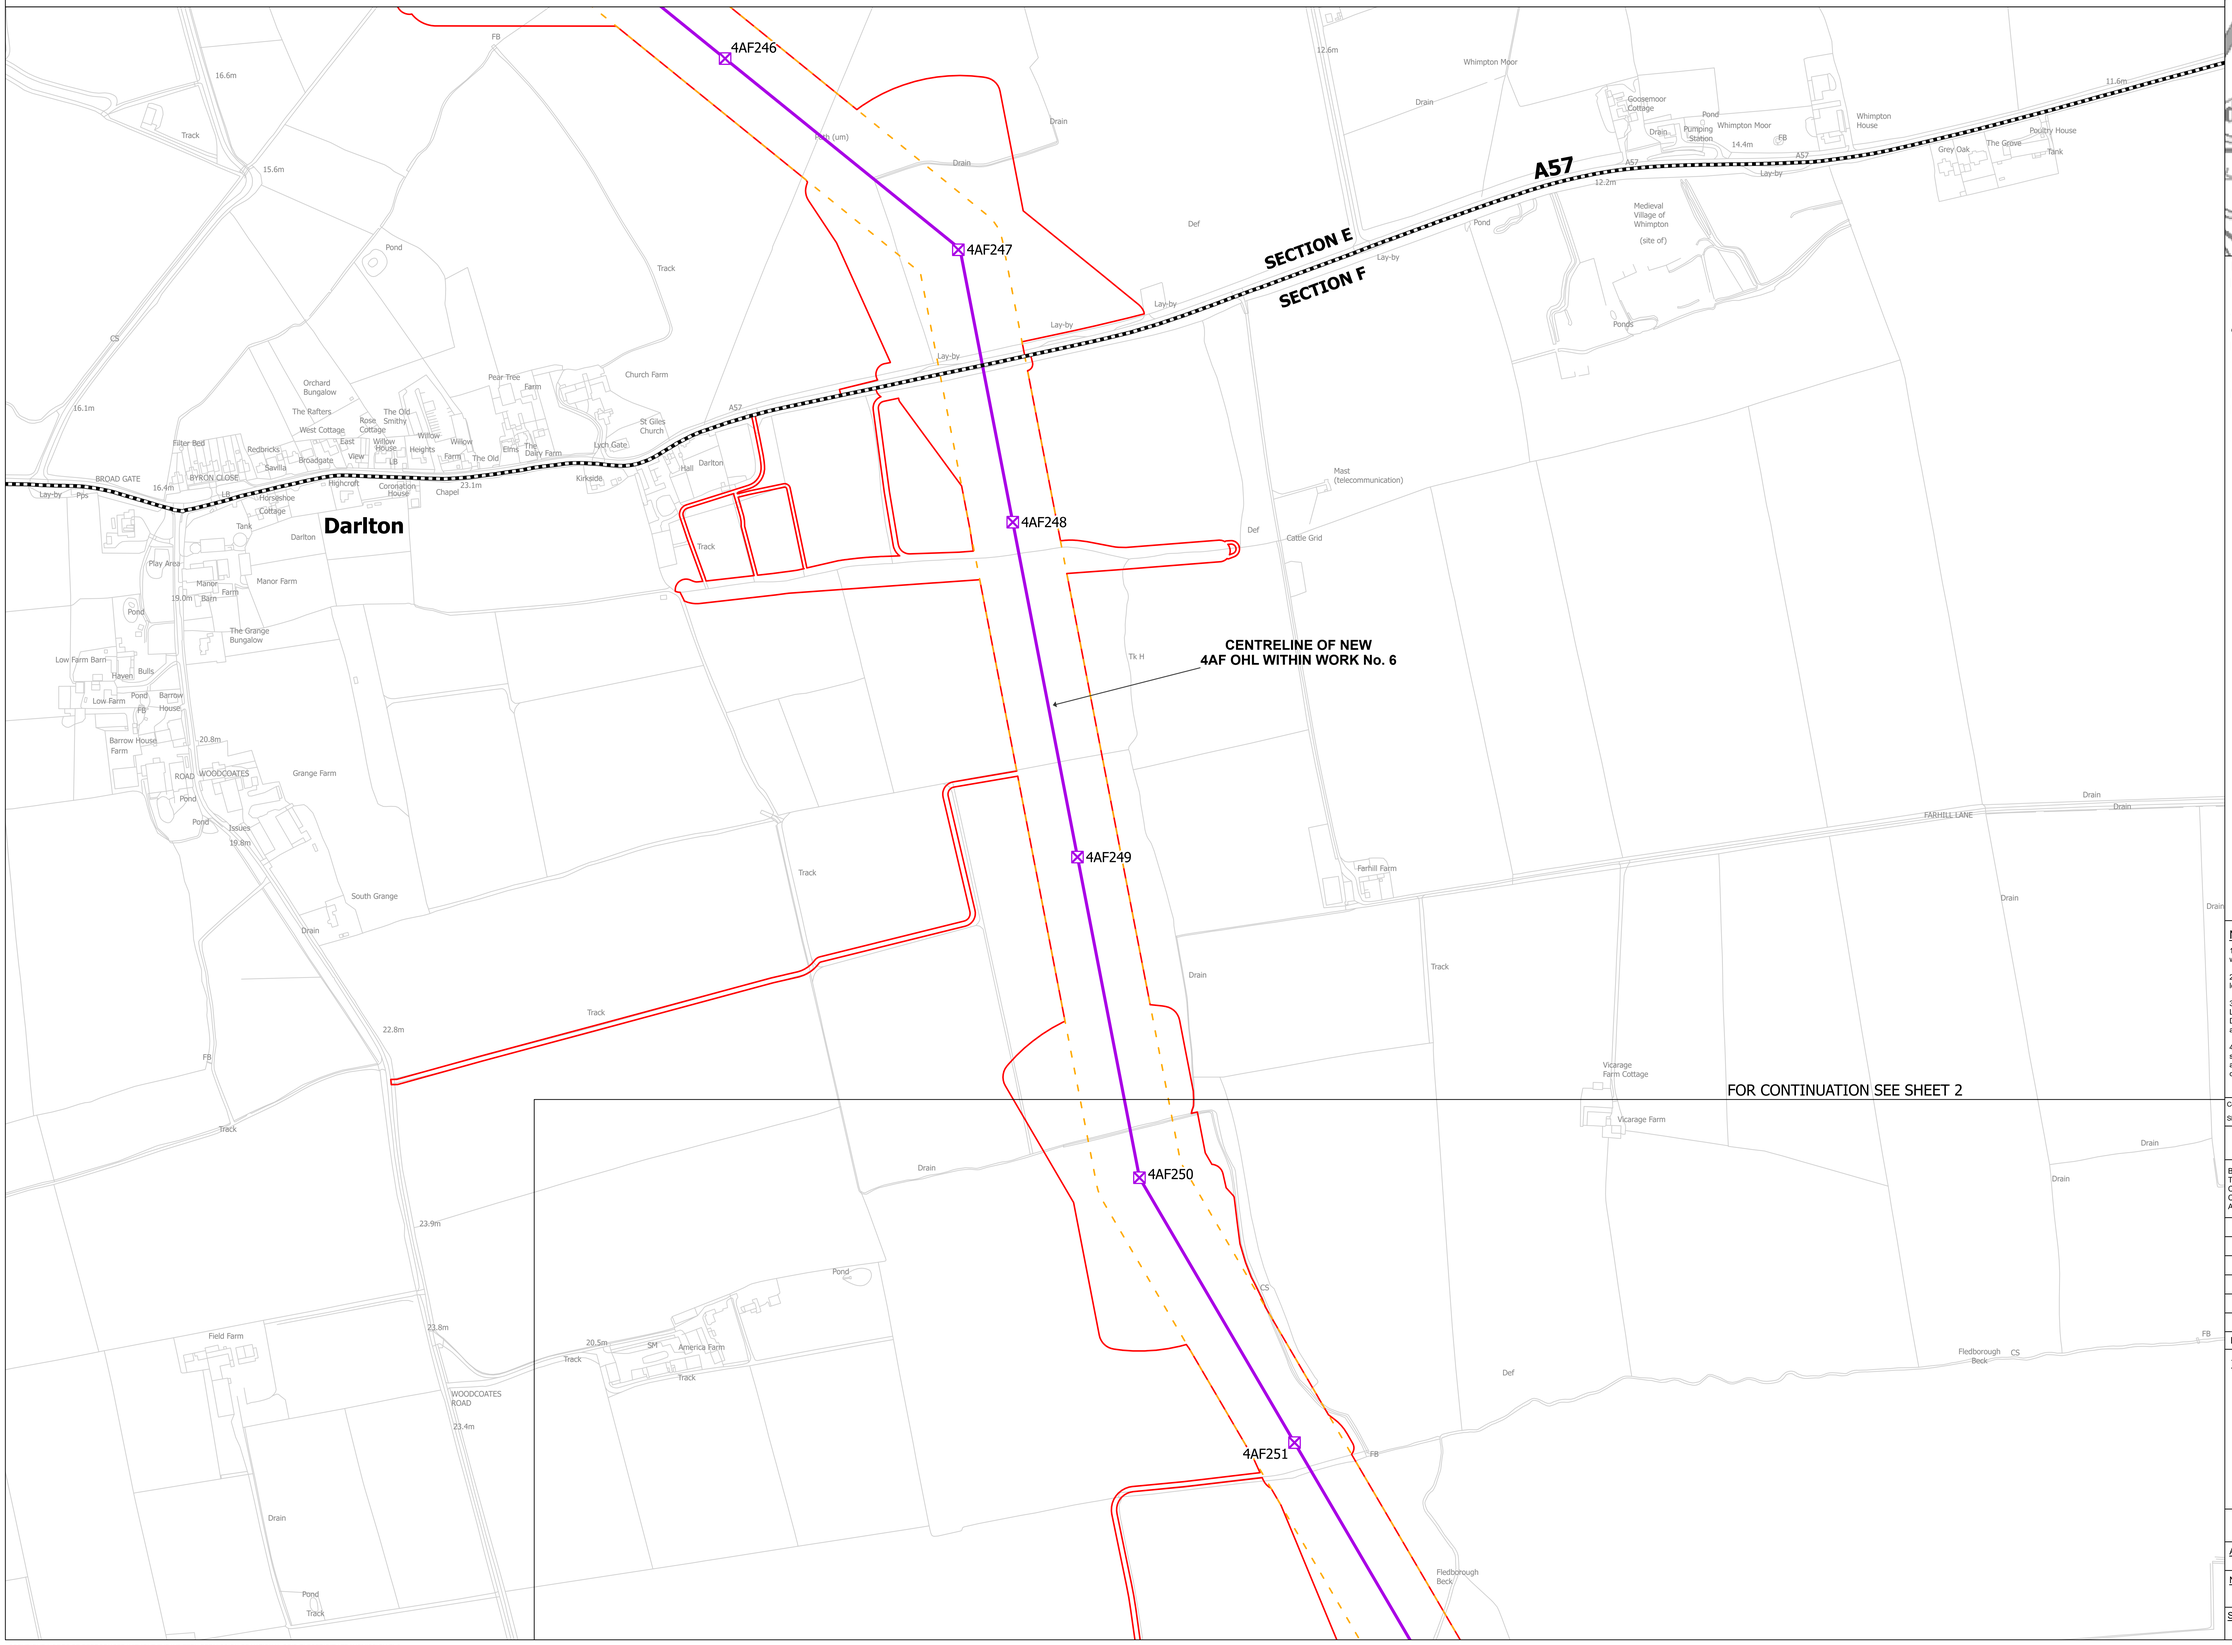

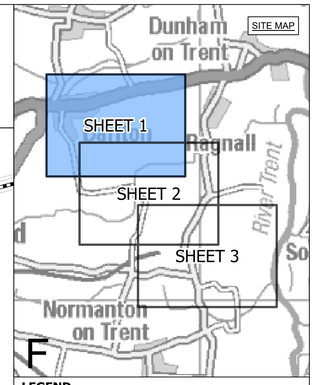

LEGEND

- SHEET INDEX CUTLINES
- ROUTE SECTION BOUNDARY
- LOCAL AUTHORITY BOUNDARY
- TERMINATION OF WORKS
- ORDER LIMITS
- ORDER LIMITS & LIMITS OF DEVIATION
- LIMITS OF DEVIATION
- INDICATIVE NEW SUBSTATION
- INDICATIVE CONSTRUCTION COMPOUND
- INDICATIVE NEW LATTICE PYLON
- INDICATIVE NEW OVERHEAD LINE

Notes

1. This drawing is scaled at paper size A0, therefore any prints taken at smaller sizes will affect accuracy of the measurement units and should not be scaled against.

2. For additional detail on the plan suites, please refer to the 'Guide to the Plans' located in Volume 2 of the DCO Application.

3. These plans are indicative only and the Project will be located within the Order Limits. Due to the need for flexibility, National Grid will be applying for Limits of Deviation within the Order Limits and the Development Consent Order, within which any final alignment would be located.

4. The Birkhill Wood and High Marnham Substations, and associated Gantry structures do not form part of this Project. They have been shown for reference only, and are included in the Order Limits for access and to enable the overhead line connections to be constructed.

Coordinate System: British National Grid

Sheet X Centroid Coordinate: 373237 Sheet Y Centroid Coordinate: 478448

0 50 100 150 200 250 Metres

BACKGROUND MAPPING INFORMATION HAS BEEN REPRODUCED FROM THE ORDNANCE SURVEY BY PERMISSION OF ORDNANCE SURVEY OF THE CONTROLLER OF HIS MAJESTY'S STATIONERY OFFICE. © CROWN COPYRIGHT AND DATABASE RIGHTS [2026] ORDNANCE SURVEY AC0000808122.

Issue	Date	Remarks	Drawn	Checked	Approved
A	OCT 2026	FOR DCO SUBMISSION	JSt	TF	CJ

Title

THE NATIONAL GRID
(NORTH HUMBER TO HIGH MARNHAM) ORDER
WORKS PLAN SERIES
REGULATION 5(2)(j)
SECTION F (SHEET 1 OF 3)

nationalgrid


Application Number: EN020034


National Grid Drawing Reference: NHHM-LSTC-ENG-PLN-0022

Scale	Sheet Size	Sheet	Issue
1:2,500	A0	SHEET 1 OF 3	A

COPYRIGHT: NOT TO BE REPRODUCED WITHOUT THE WRITTEN PERMISSION OF NATIONAL GRID ELECTRICITY TRANSMISSION PLC

THE NATIONAL GRID (NORTH HUMBER TO HIGH MARNHAM) ORDER
WORKS PLAN SERIES
REGULATION 5(2)(j)
SECTION F (SHEET 2 OF 3)

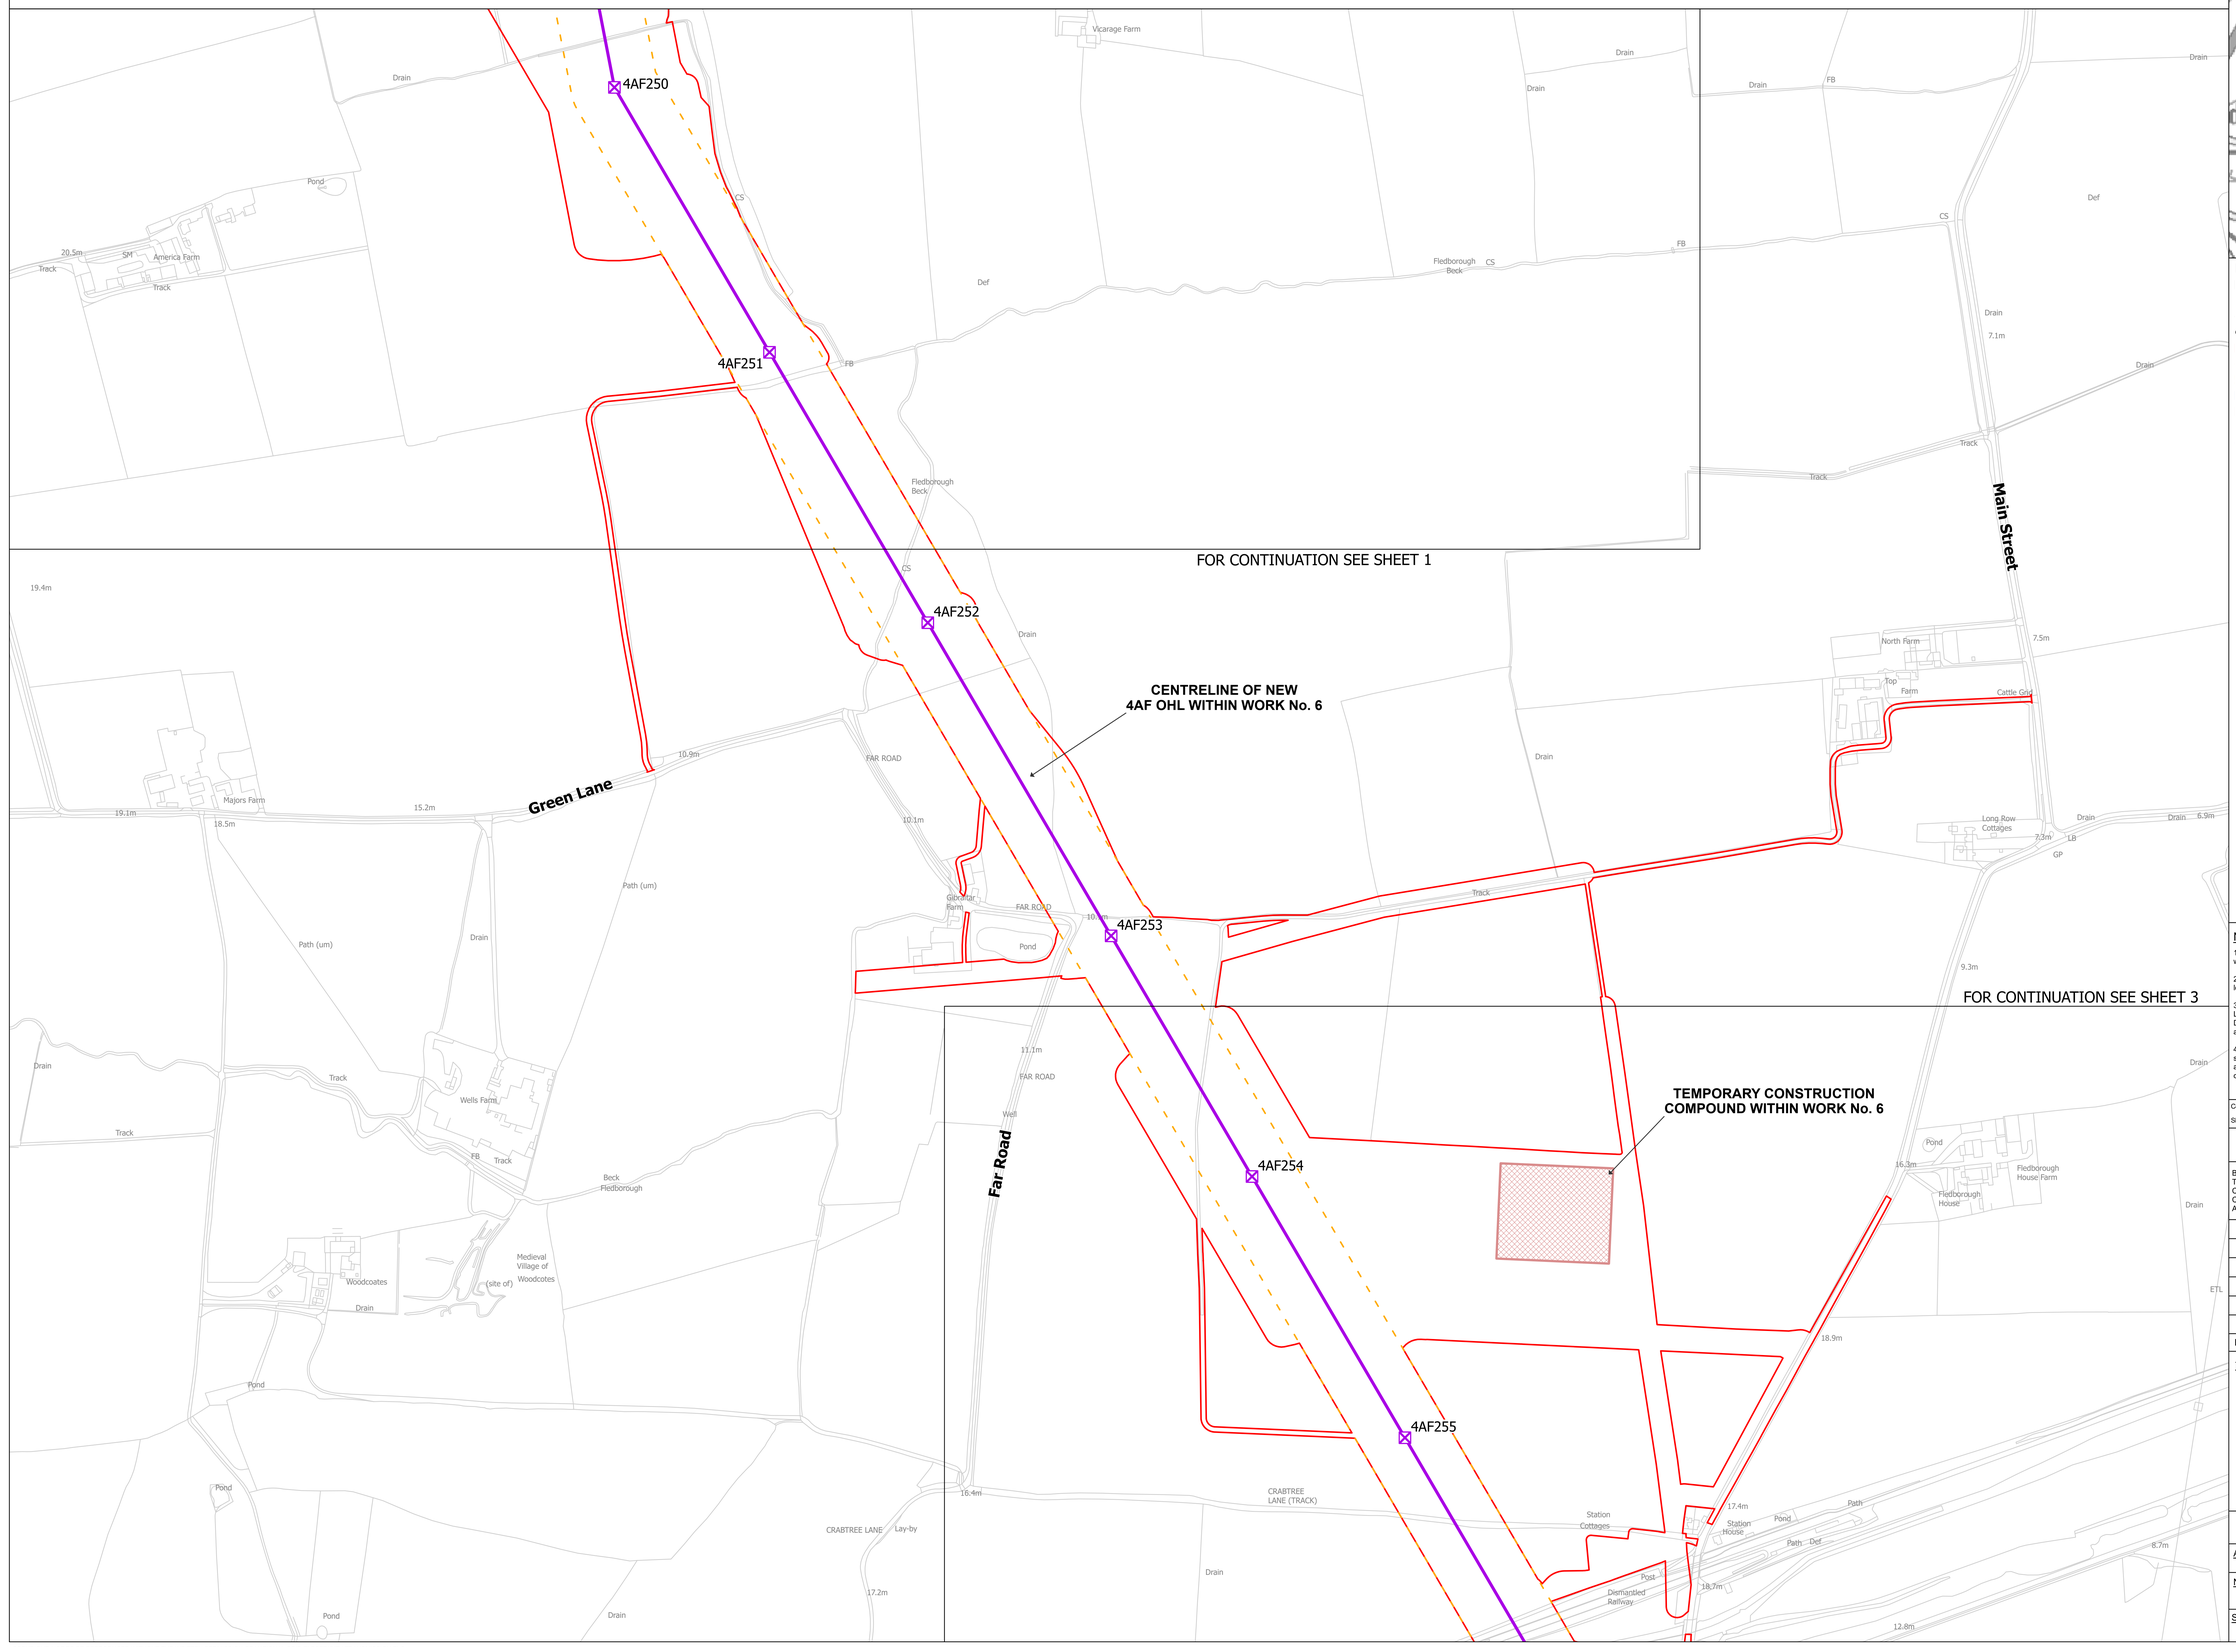

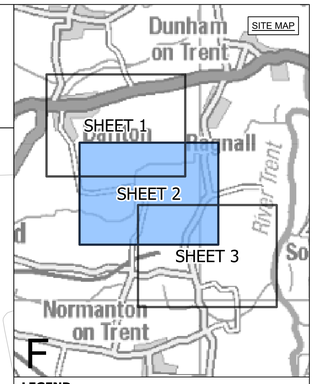

LEGEND

- SHEET INDEX CUTLINES
- ROUTE SECTION BOUNDARY
- LOCAL AUTHORITY BOUNDARY
- TERMINATION OF WORKS
- ORDER LIMITS
- ORDER LIMITS & LIMITS OF DEVIATION
- LIMITS OF DEVIATION
- INDICATIVE NEW SUBSTATION
- INDICATIVE CONSTRUCTION COMPOUND
- INDICATIVE NEW LATTICE PYLON
- INDICATIVE NEW OVERHEAD LINE

Notes

1. This drawing is scaled at paper size A0, therefore any prints taken at smaller sizes will affect accuracy of the measurement units and should not be scaled against.

2. For additional detail on the plan suites, please refer to the 'Guide to the Plans' located in Volume 2 of the DCO Application.

3. These plans are indicative only and the Project will be located within the Order Limits. Due to the need for flexibility, National Grid will be applying for Limits of Deviation within the Order Limits and the Development Consent Order, within which any final alignment would be located.

4. The Birkhill Wood and High Marnham Substations, and associated Gantry structures do not form part of this Project. They have been shown for reference only, and are included in the Order Limits for access and to enable the overhead line connections to be constructed.

Coordinate System: British National Grid

Sheet X Centroid Coordinate: 371976 Sheet Y Centroid Coordinate: 479058

0 50 100 150 200 250 Metres

BACKGROUND MAPPING INFORMATION HAS BEEN REPRODUCED FROM THE ORDNANCE SURVEY BY PERMISSION OF ORDNANCE SURVEY OF THE CONTROLLER OF HIS MAJESTY'S STATIONERY OFFICE. © CROWN COPYRIGHT AND DATABASE RIGHTS [2026] ORDNANCE SURVEY AC0000808122.

Issue	Date	Remarks	Drawn	Checked	Approved
A	OCT 2026	FOR DCO SUBMISSION	JSt	TF	CJ

Title

THE NATIONAL GRID
(NORTH HUMBER TO HIGH MARNHAM) ORDER
WORKS PLAN SERIES
REGULATION 5(2)(j)
SECTION F (SHEET 2 OF 3)

nationalgrid


Application Number
EN020034


National Grid Drawing Reference
NHHM-LSTC-ENG-PLN-0022

Scale	Sheet Size	Sheet	Issue
1:2,500	A0	SHEET 2 OF 3	A

COPYRIGHT: NOT TO BE REPRODUCED WITHOUT THE WRITTEN PERMISSION OF NATIONAL GRID ELECTRICITY TRANSMISSION PLC

THE NATIONAL GRID (NORTH HUMBER TO HIGH MARNHAM) ORDER
WORKS PLAN SERIES
REGULATION 5(2)(j)
SECTION F (SHEET 3 OF 3)

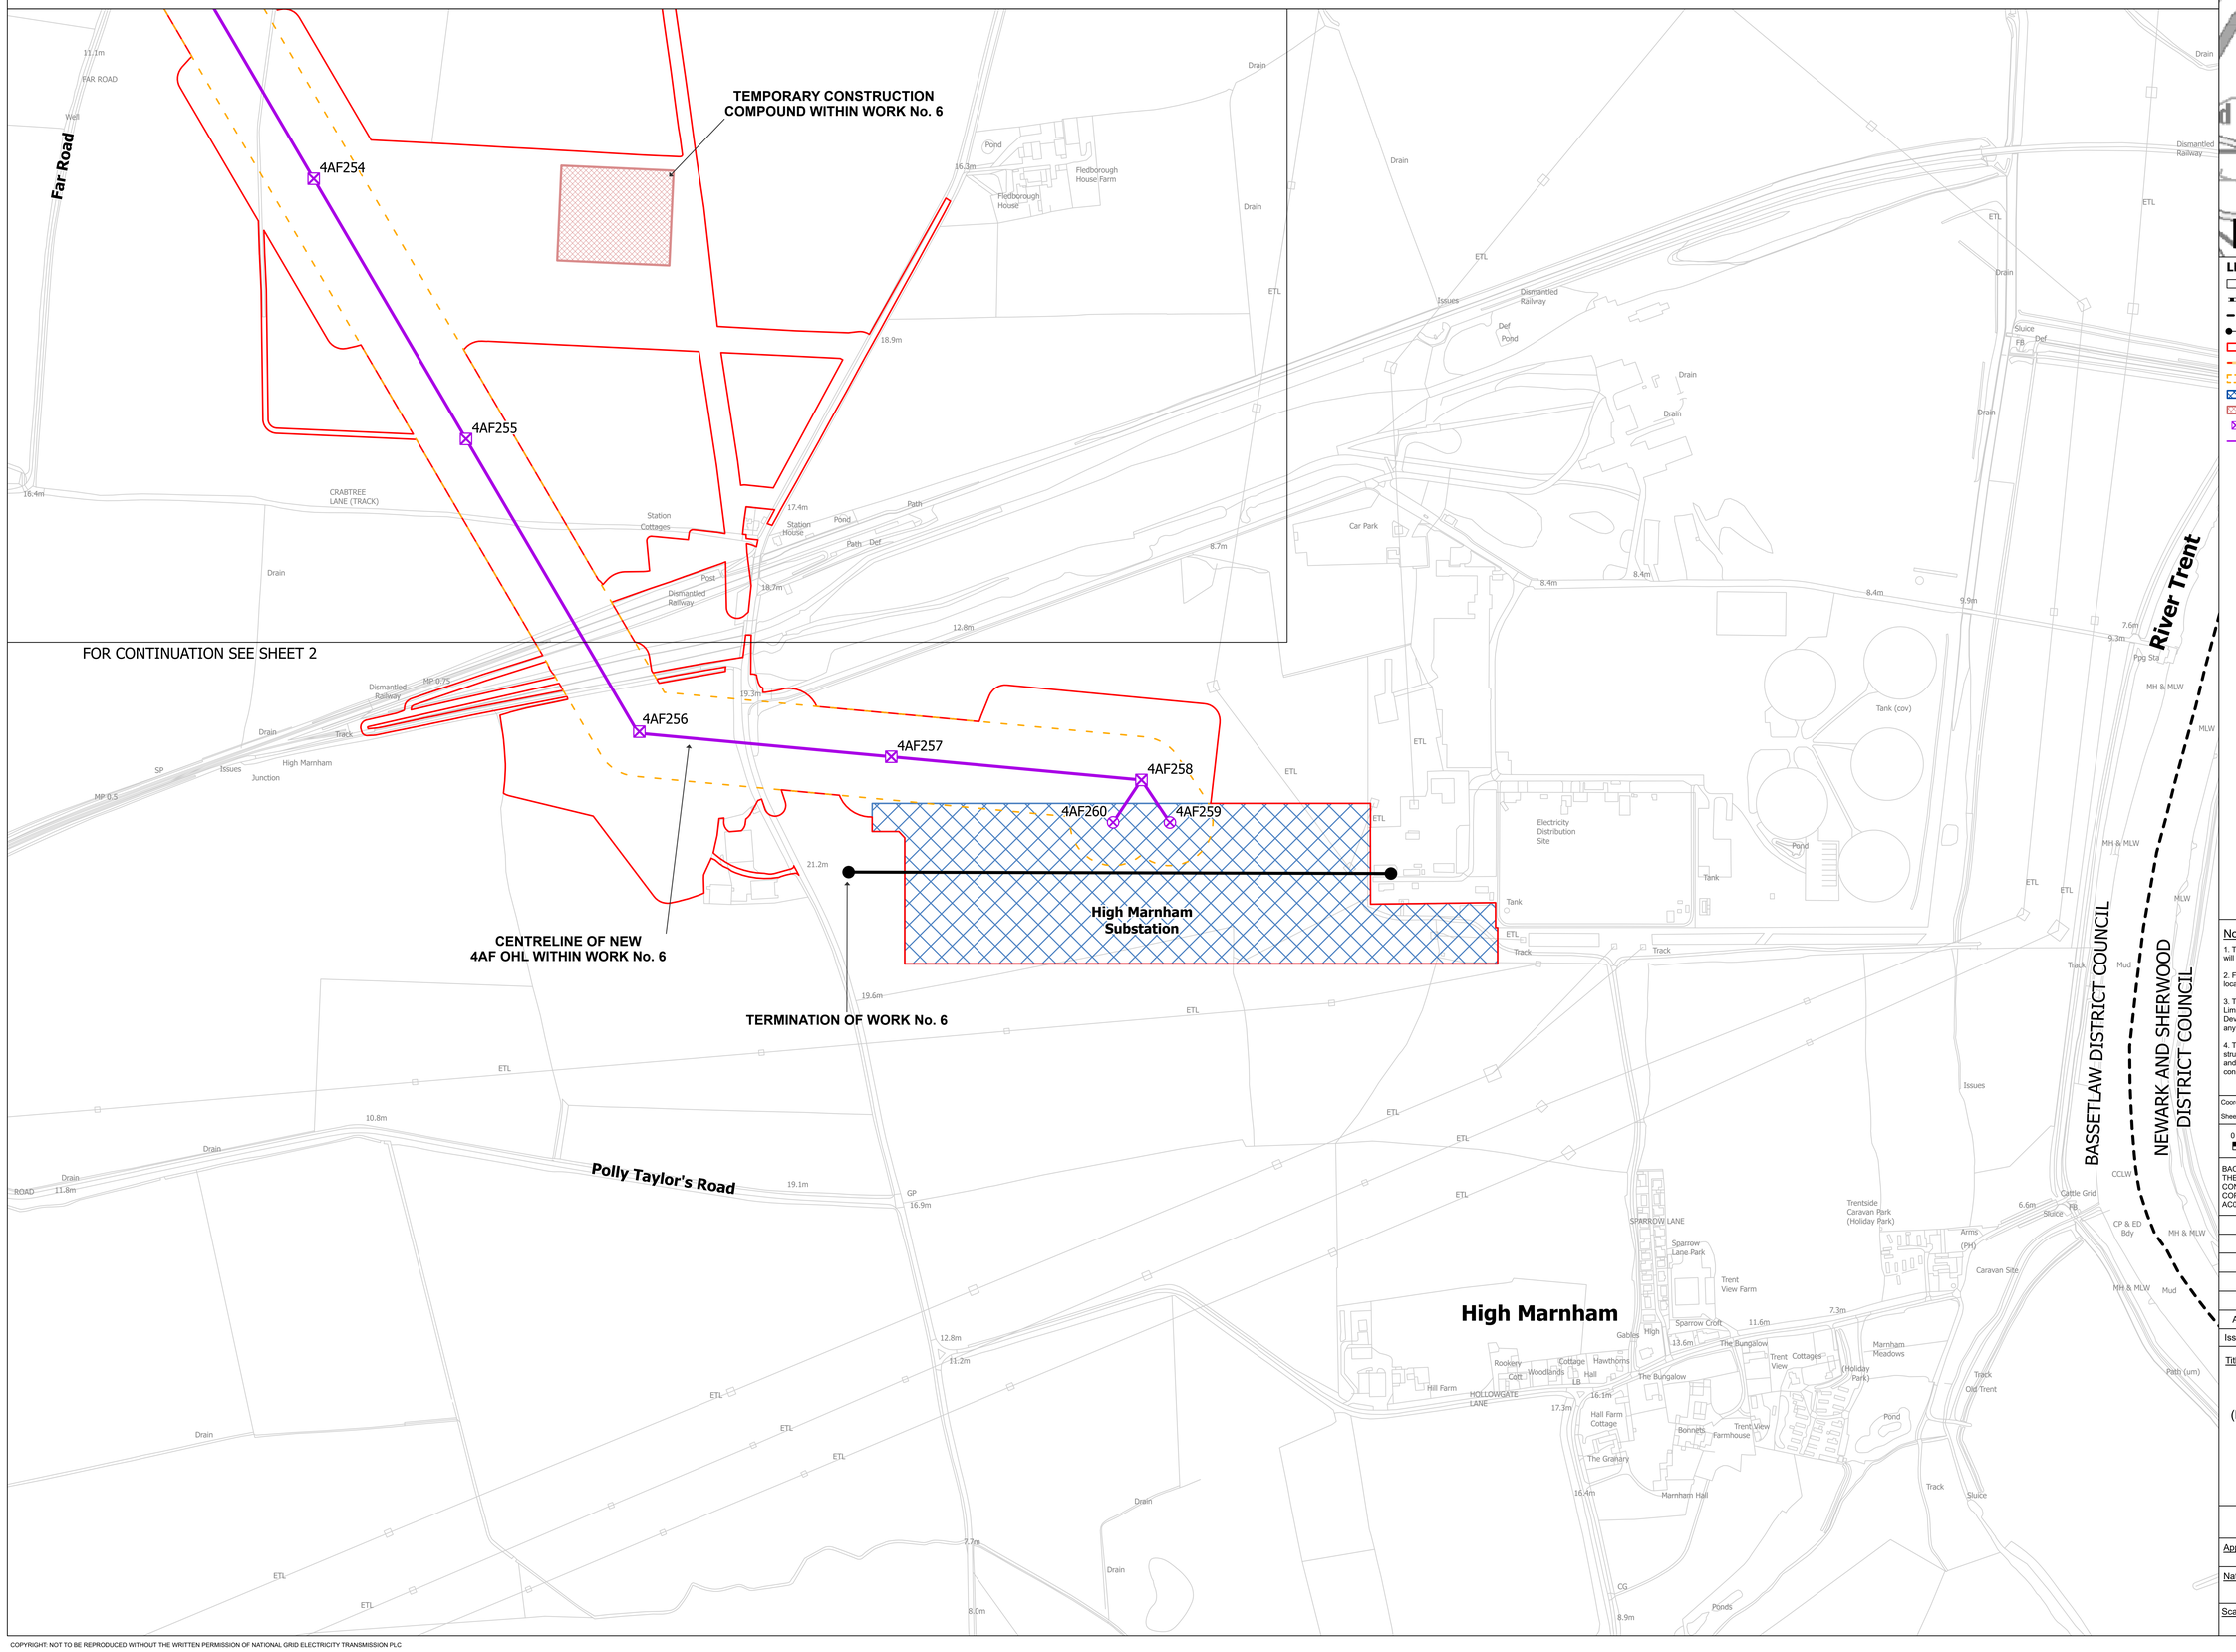

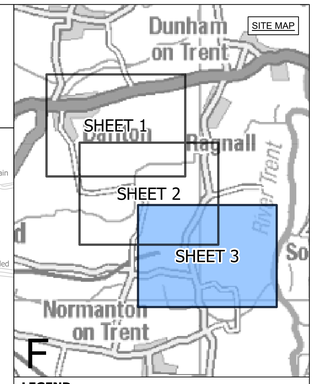

LEGEND

- SHEET INDEX CUTLINES
- ROUTE SECTION BOUNDARY
- LOCAL AUTHORITY BOUNDARY
- TERMINATION OF WORKS
- ORDER LIMITS
- ORDER LIMITS & LIMITS OF DEVIATION
- LIMITS OF DEVIATION
- INDICATIVE NEW SUBSTATION
- INDICATIVE CONSTRUCTION COMPOUND
- INDICATIVE NEW LATTICE PYLON
- INDICATIVE NEW OVERHEAD LINE

Notes

1. This drawing is scaled at paper size A0, therefore any prints taken at smaller sizes will affect accuracy of the measurement units and should not be scaled against.

2. For additional detail on the plan suites, please refer to the 'Guide to the Plans' located in Volume 2 of the DCO Application.

3. These plans are indicative only and the Project will be located within the Order Limits. Due to the need for flexibility, National Grid will be applying for Limits of Deviation within the Order Limits and the Development Consent Order, within which any final alignment would be located.

4. The Birkhill Wood and High Marnham Substations, and associated Gantry structures do not form part of this Project. They have been shown for reference only, and are included in the Order Limits for access and to enable the overhead line connections to be constructed.

Coordinate System: British National Grid

Sheet X Centroid Coordinate: 370826 Sheet Y Centroid Coordinate: 480137

0 50 100 150 200 250 Metres

BACKGROUND MAPPING INFORMATION HAS BEEN REPRODUCED FROM THE ORDNANCE SURVEY BY PERMISSION OF ORDNANCE SURVEY OF THE CONTROLLER OF HIS MAJESTY'S STATIONERY OFFICE. © CROWN COPYRIGHT AND DATABASE RIGHTS [2026] ORDNANCE SURVEY AC0000808122.

Issue	Date	Remarks	Drawn	Checked	Approved
A	OCT 2026	FOR DCO SUBMISSION	JSt	TF	CJ

Title

THE NATIONAL GRID
(NORTH HUMBER TO HIGH MARNHAM) ORDER
WORKS PLAN SERIES
REGULATION 5(2)(j)
SECTION F (SHEET 3 OF 3)

nationalgrid

Application Number	
	EN020034

National Grid Drawing Reference

NHHM-LSTC-ENG-PLN-0022

Scale	Sheet Size	Sheet	Issue
1:2,500	A0	SHEET 3 OF 3	A

COPYRIGHT. NOT TO BE REPRODUCED WITHOUT THE WRITTEN PERMISSION OF NATIONAL GRID ELECTRICITY TRANSMISSION PLC