The Great Grid Upgrade

North Humber to High Marnham

NHHM-AEC-ONS-PLN-0024

North Humber to High Marnham

Volume 2: Plans, Drawings and Sections

Document 2.10 Statutory and Non-Statutory Sites and Features of the Historic Environment - Section F

Final Issue A

October 2026

Planning Inspectorate Reference: EN020034

Infrastructure Planning (Applications: Prescribed Forms and Procedure) Regulations 2009 Regulation 5(2)(m)

nationalgrid

THE NATIONAL GRID (NORTH HUMBER TO HIGH MARNHAM) ORDER
STATUTORY AND NON-STATUTORY SITES AND FEATURES OF THE HISTORIC ENVIRONMENT KEY PLAN
REGULATION 5(2)(M)
SECTION F (SHEET 1 OF 1)

SECTION E
SECTION F
SHEET 1
SHEET 2
SHEET 3
BASSETLAW DISTRICT COUNCIL
NEWARK AND SHERWOOD DISTRICT COUNCIL
DARLTON CP
RAGNALL CP
FLEDBOROUGH CP
MARNHAM CP
Low Brecks Farm
Darlton
Earthworks
Low Farm
Grange Farm
A57
A1
A6075
Whimpton Moor
Whimpton House
Medieval Village of Whimpton (site of)
Field House Farm
Dunham-on-Trent
Roberts Farm
Ragnall
Ragnall Hall
Chestnut Farm
Farhill Farm
Farhill Lane
Mowcrofts Lane
Old Trent
Dunham Dubs
Bubble Dyke
Scotchman's Hole
Sewer Dyke (Drain)
Trentholme Farm
Trent Lane
Hall Farm
Vicarage Farm
Woodcoates Road
America Farm
Field Farm
Highfields Farm
Darlton Field
Fledborough Beck
North Farm
Top Farm
Majors Farm
Green Lane
Gibraltar Farm
Wells Farm
Woodcoates
Medieval Village of Woodcoates (site of)
Far Road
Fledborough Farm
The Gables
Manor House
Fledborough
Fledborough Holme
Trent Aqueduct
Sewage Works
Church Lane
School
Church Farm
Crabtree Lane
Station Cottages
Merryfields Farm
Babbington Springs Farm
Polly Taylor's Road
Peter Barn
Skegby
Skegby Manor
High Marnham
Caravan Park
Hollowgate Lane
Marnham Hall
Ferry Holme
River Trent
Trent Valley Way
Solar Panels
Marshgate Farm
Manor Farm
647
74
73
72
71
70
80
81
79
78
77

SITE MAP
A
B
C
D
E
F

LEGEND
- SHEET INDEX
- ROUTE SECTION BOUNDARY
- LOCAL AUTHORITY BOUNDARY
- ORDER LIMITS

Notes

1. This drawing is scaled at paper size A0, therefore any prints taken at smaller sizes will affect accuracy of the measurement units and should not be scaled against.

2. For additional detail on the plan suites, please refer to the 'Guide to the Plans' located in Volume 2 of the DCO Application.

3. These plans are indicative only and the Project will be located within the Order Limits. Due to the need for flexibility, National Grid will be applying for Limits of Deviation within the Order Limits and the Development Consent Order, within which any final alignment would be located.

4. The Birkhill Wood and High Marnham Substations, and associated Gantry structures do not form part of this Project. They have been shown for reference only, and are included in the Order Limits for access and to enable the overhead line connections to be constructed.

Coordinate System: British National Grid

Sheet X Centroid Coordinate: 372034 Sheet Y Centroid Coordinate: 479300

0 100 200 300 400 500 600 Metres

BACKGROUND MAPPING INFORMATION HAS BEEN REPRODUCED FROM THE ORDNANCE SURVEY BY PERMISSION OF ORDNANCE SURVEY OF THE CONTROLLER OF HIS MAJESTY'S STATIONERY OFFICE. CROWN COPYRIGHT ORDNANCE SURVEY ©. BLUESKY INTERNATIONAL LTD ©. NATIONAL GRID ELECTRICITY - 100024241.

Issue	Date	Remarks	Drawn	Checked	Approved
A	OCT 2026	FOR DCO SUBMISSION	JH	DF	CC

Title

THE NATIONAL GRID
(NORTH HUMBER TO HIGH MARNHAM) ORDER
STATUTORY AND NON-STATUTORY SITES AND FEATURES OF THE HISTORIC ENVIRONMENT KEY PLAN
REGULATION 5(2)(M)
SECTION F (SHEET 1 OF 1)

nationalgrid

Application Number: EN020034


National Grid Drawing Reference: NHHM-AEC-CNS-PLN-0024

Scale	Sheet Size	Sheet	Issue
1:6,000	A0	SHEET 1 OF 1	A


F

COPYRIGHT: NOT TO BE REPRODUCED WITHOUT THE WRITTEN PERMISSION OF NATIONAL GRID ELECTRICITY TRANSMISSION PLC

THE NATIONAL GRID (NORTH HUMBER TO HIGH MARNHAM) ORDER
STATUTORY AND NON-STATUTORY SITES AND FEATURES OF THE HISTORIC ENVIRONMENT PLAN SERIES
REGULATION 5(2)(M)
SECTION F (SHEET 1 OF 3)

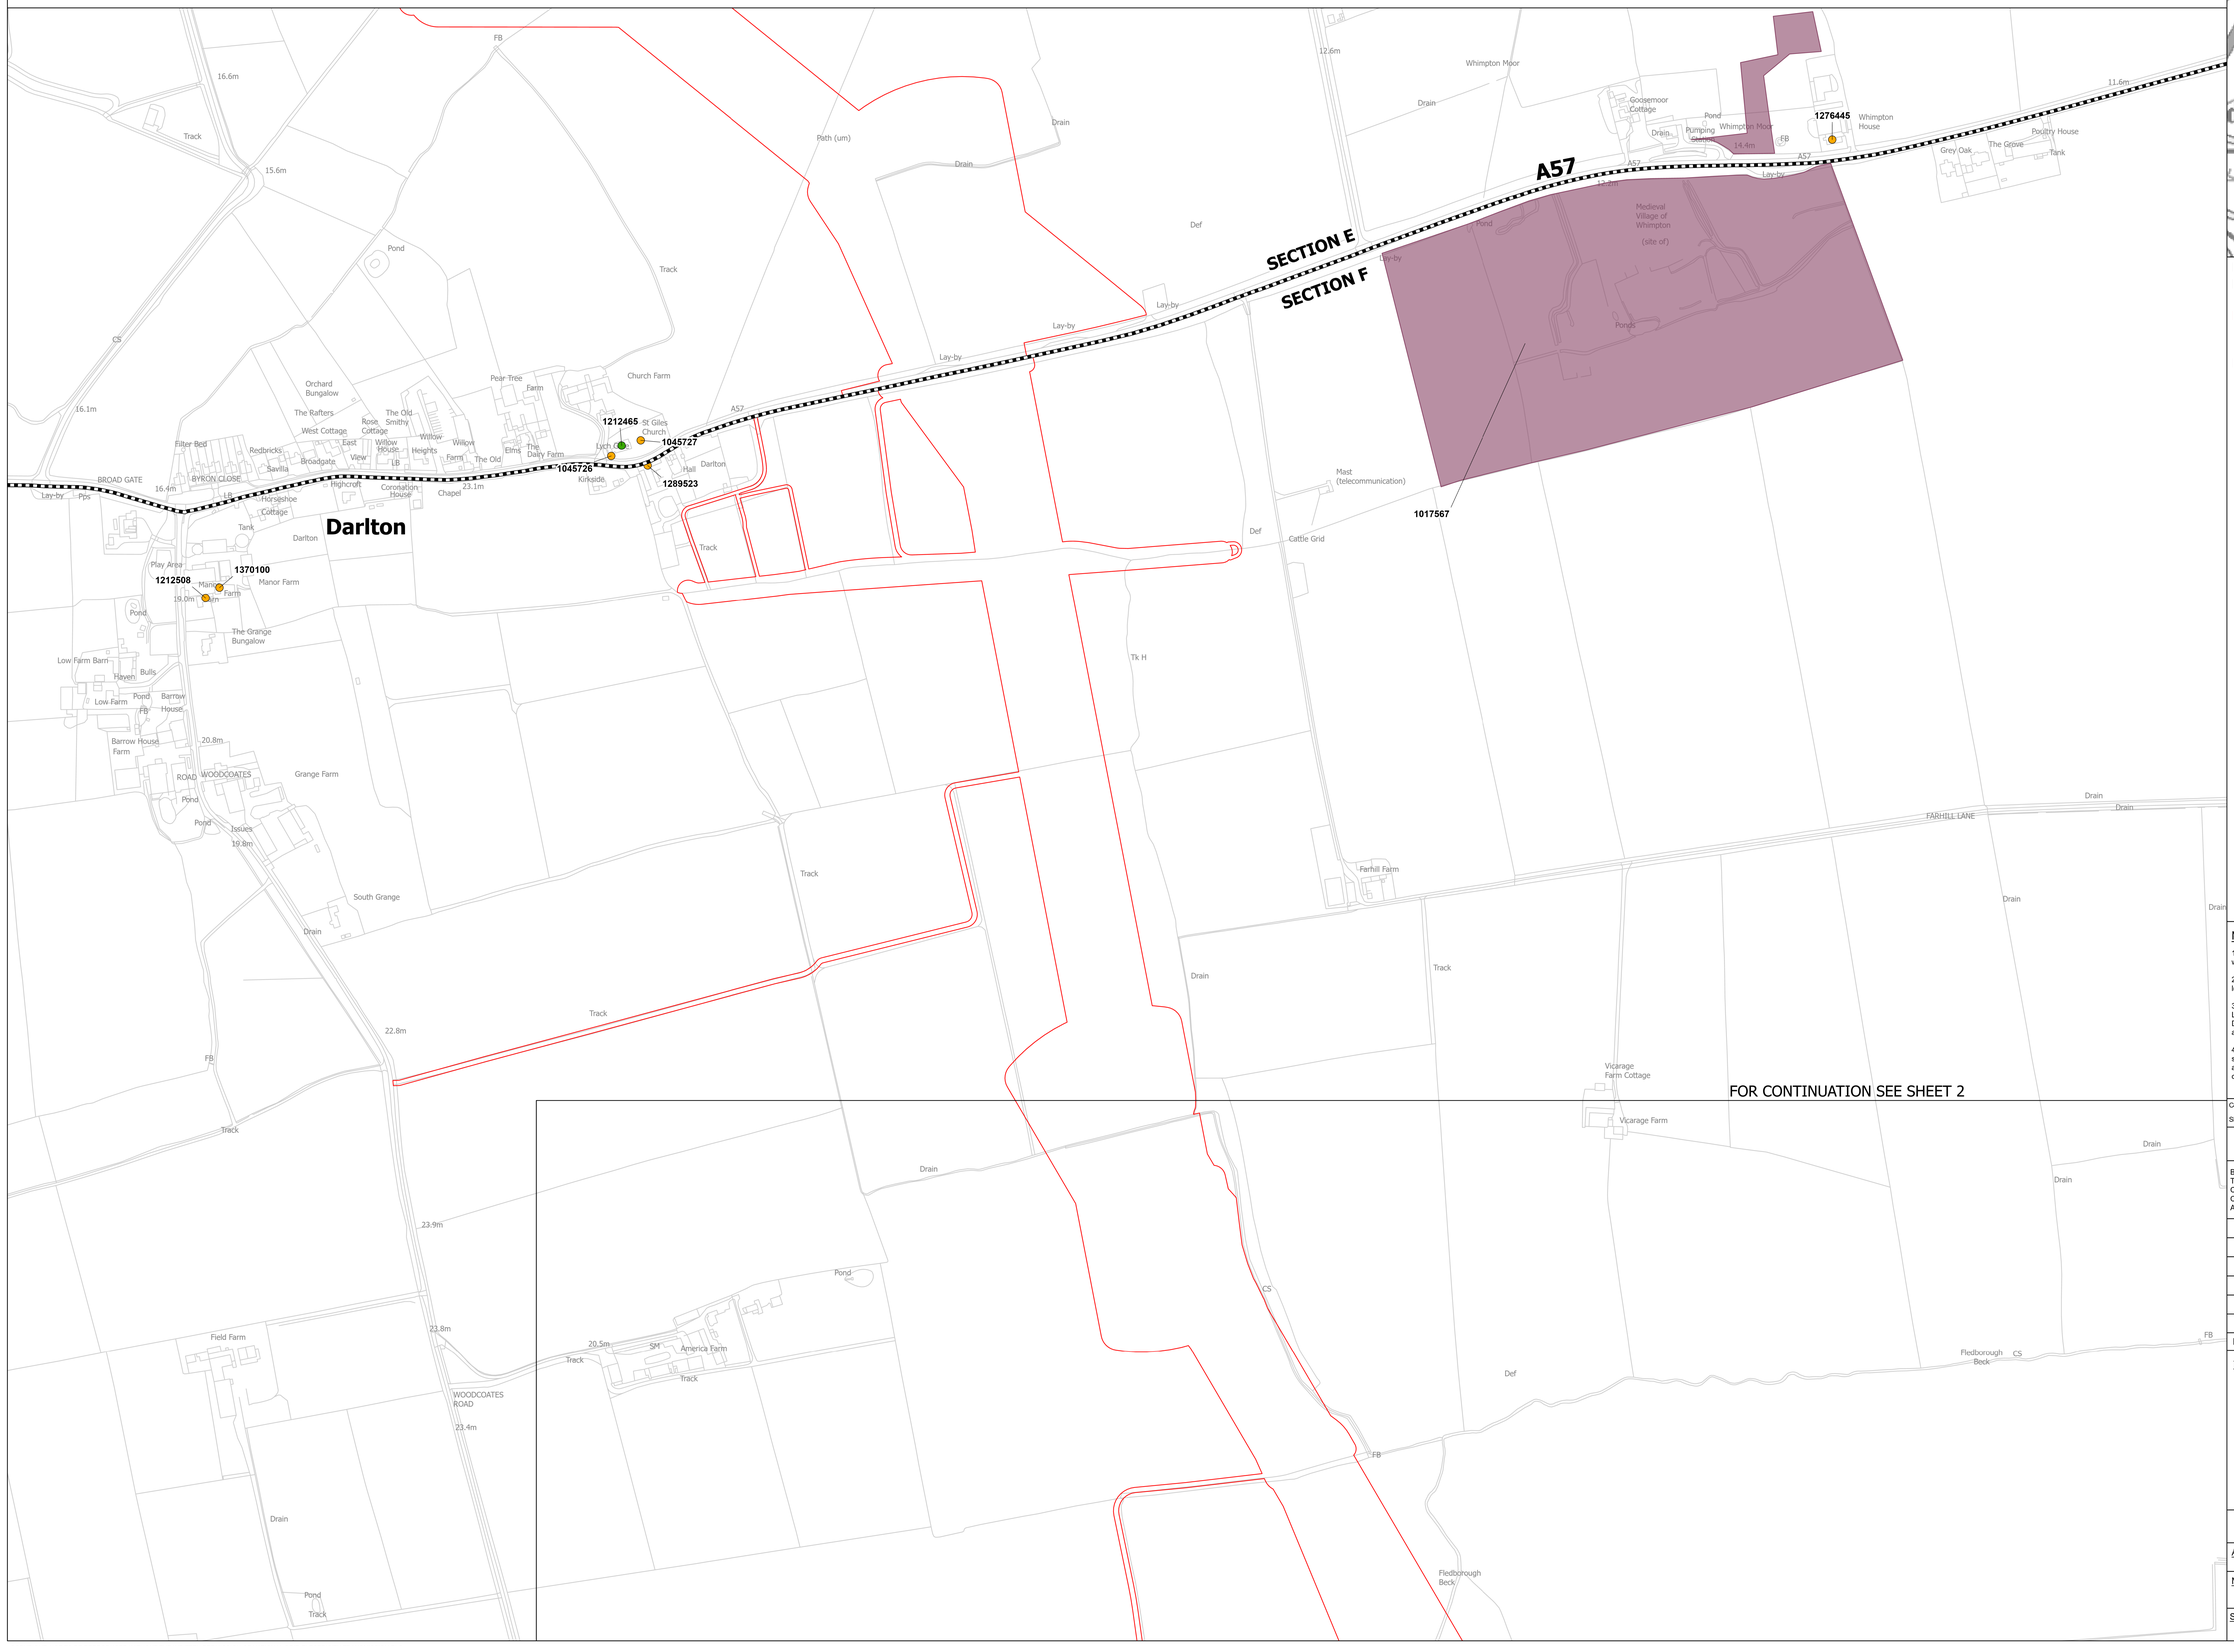

FOR CONTINUATION SEE SHEET 2

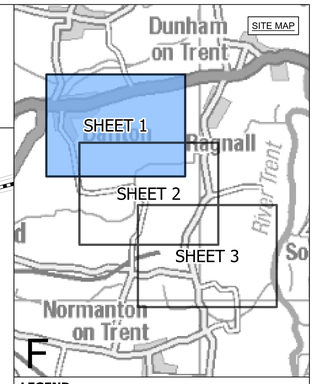

LEGEND

- SHEET INDEX CUTLINES
- ROUTE SECTION BOUNDARY
- ORDER LIMITS
- GRADE II
- GRADE II*
- SCHEDULED MONUMENT

Notes

1. This drawing is scaled at paper size A0, therefore any prints taken at smaller sizes will affect accuracy of the measurement units and should not be scaled against.

2. For additional detail on the plan suites, please refer to the 'Guide to the Plans' located in Volume 2 of the DCO Application.

3. These plans are indicative only and the Project will be located within the Order Limits. Due to the need for flexibility, National Grid will be applying for Limits of Deviation within the Order Limits and the Development Consent Order, within which any final alignment would be located.

4. The Birkhill Wood and High Marnham Substations, and associated Gantry structures do not form part of this Project. They have been shown for reference only, and are included in the Order Limits for access and to enable the overhead line connections to be constructed.

Coordinate System: British National Grid

Sheet X Centroid Coordinate: 373237 Sheet Y Centroid Coordinate: 478448

0 50 100 150 200 250 Metres

BACKGROUND MAPPING INFORMATION HAS BEEN REPRODUCED FROM THE ORDNANCE SURVEY BY PERMISSION OF ORDNANCE SURVEY OF THE CONTROLLER OF HIS MAJESTY'S STATIONERY OFFICE. © CROWN COPYRIGHT AND DATABASE RIGHTS [2026] ORDNANCE SURVEY AC0000808122.

Issue	Date	Remarks	Drawn	Checked	Approved
A	OCT 2026	FOR DCO SUBMISSION	JH	DF	CC

Title

THE NATIONAL GRID
(NORTH HUMBER TO HIGH MARNHAM) ORDER
STATUTORY AND NON-STATUTORY SITES AND FEATURES OF THE HISTORIC ENVIRONMENT PLAN SERIES
REGULATION 5(2)(M)
SECTION F (SHEET 1 OF 3)

nationalgrid


Application Number: EN020034


National Grid Drawing Reference: NHHM-AEC-CNS-PLN-0024

Scale	Sheet Size	Sheet	Issue
1:2,500	A0	SHEET 1 OF 3	A

COPYRIGHT: NOT TO BE REPRODUCED WITHOUT THE WRITTEN PERMISSION OF NATIONAL GRID ELECTRICITY TRANSMISSION PLC
Contains public sector information licensed under the Open Government Licence v3.0. © Historic England 2026. Contains Ordnance Survey data © Crown copyright and database right 2026. The most publicly available up to date Historic England GIS Data can be obtained from HistoricEngland.org.uk. HER Data are reproduced with the permission of North Lincolnshire Council. North Lincolnshire Council Copyright © HER Data are reproduced with the permission of the Humber HER. Humber Historic Environment Record Copyright © © Nottinghamshire County Council / © Crown Copyright Historic England, as appropriate, wherever the information is displayed or made available.

THE NATIONAL GRID (NORTH HUMBER TO HIGH MARNHAM) ORDER
STATUTORY AND NON-STATUTORY SITES AND FEATURES OF THE HISTORIC ENVIRONMENT PLAN SERIES
REGULATION 5(2)(M)
SECTION F (SHEET 2 OF 3)

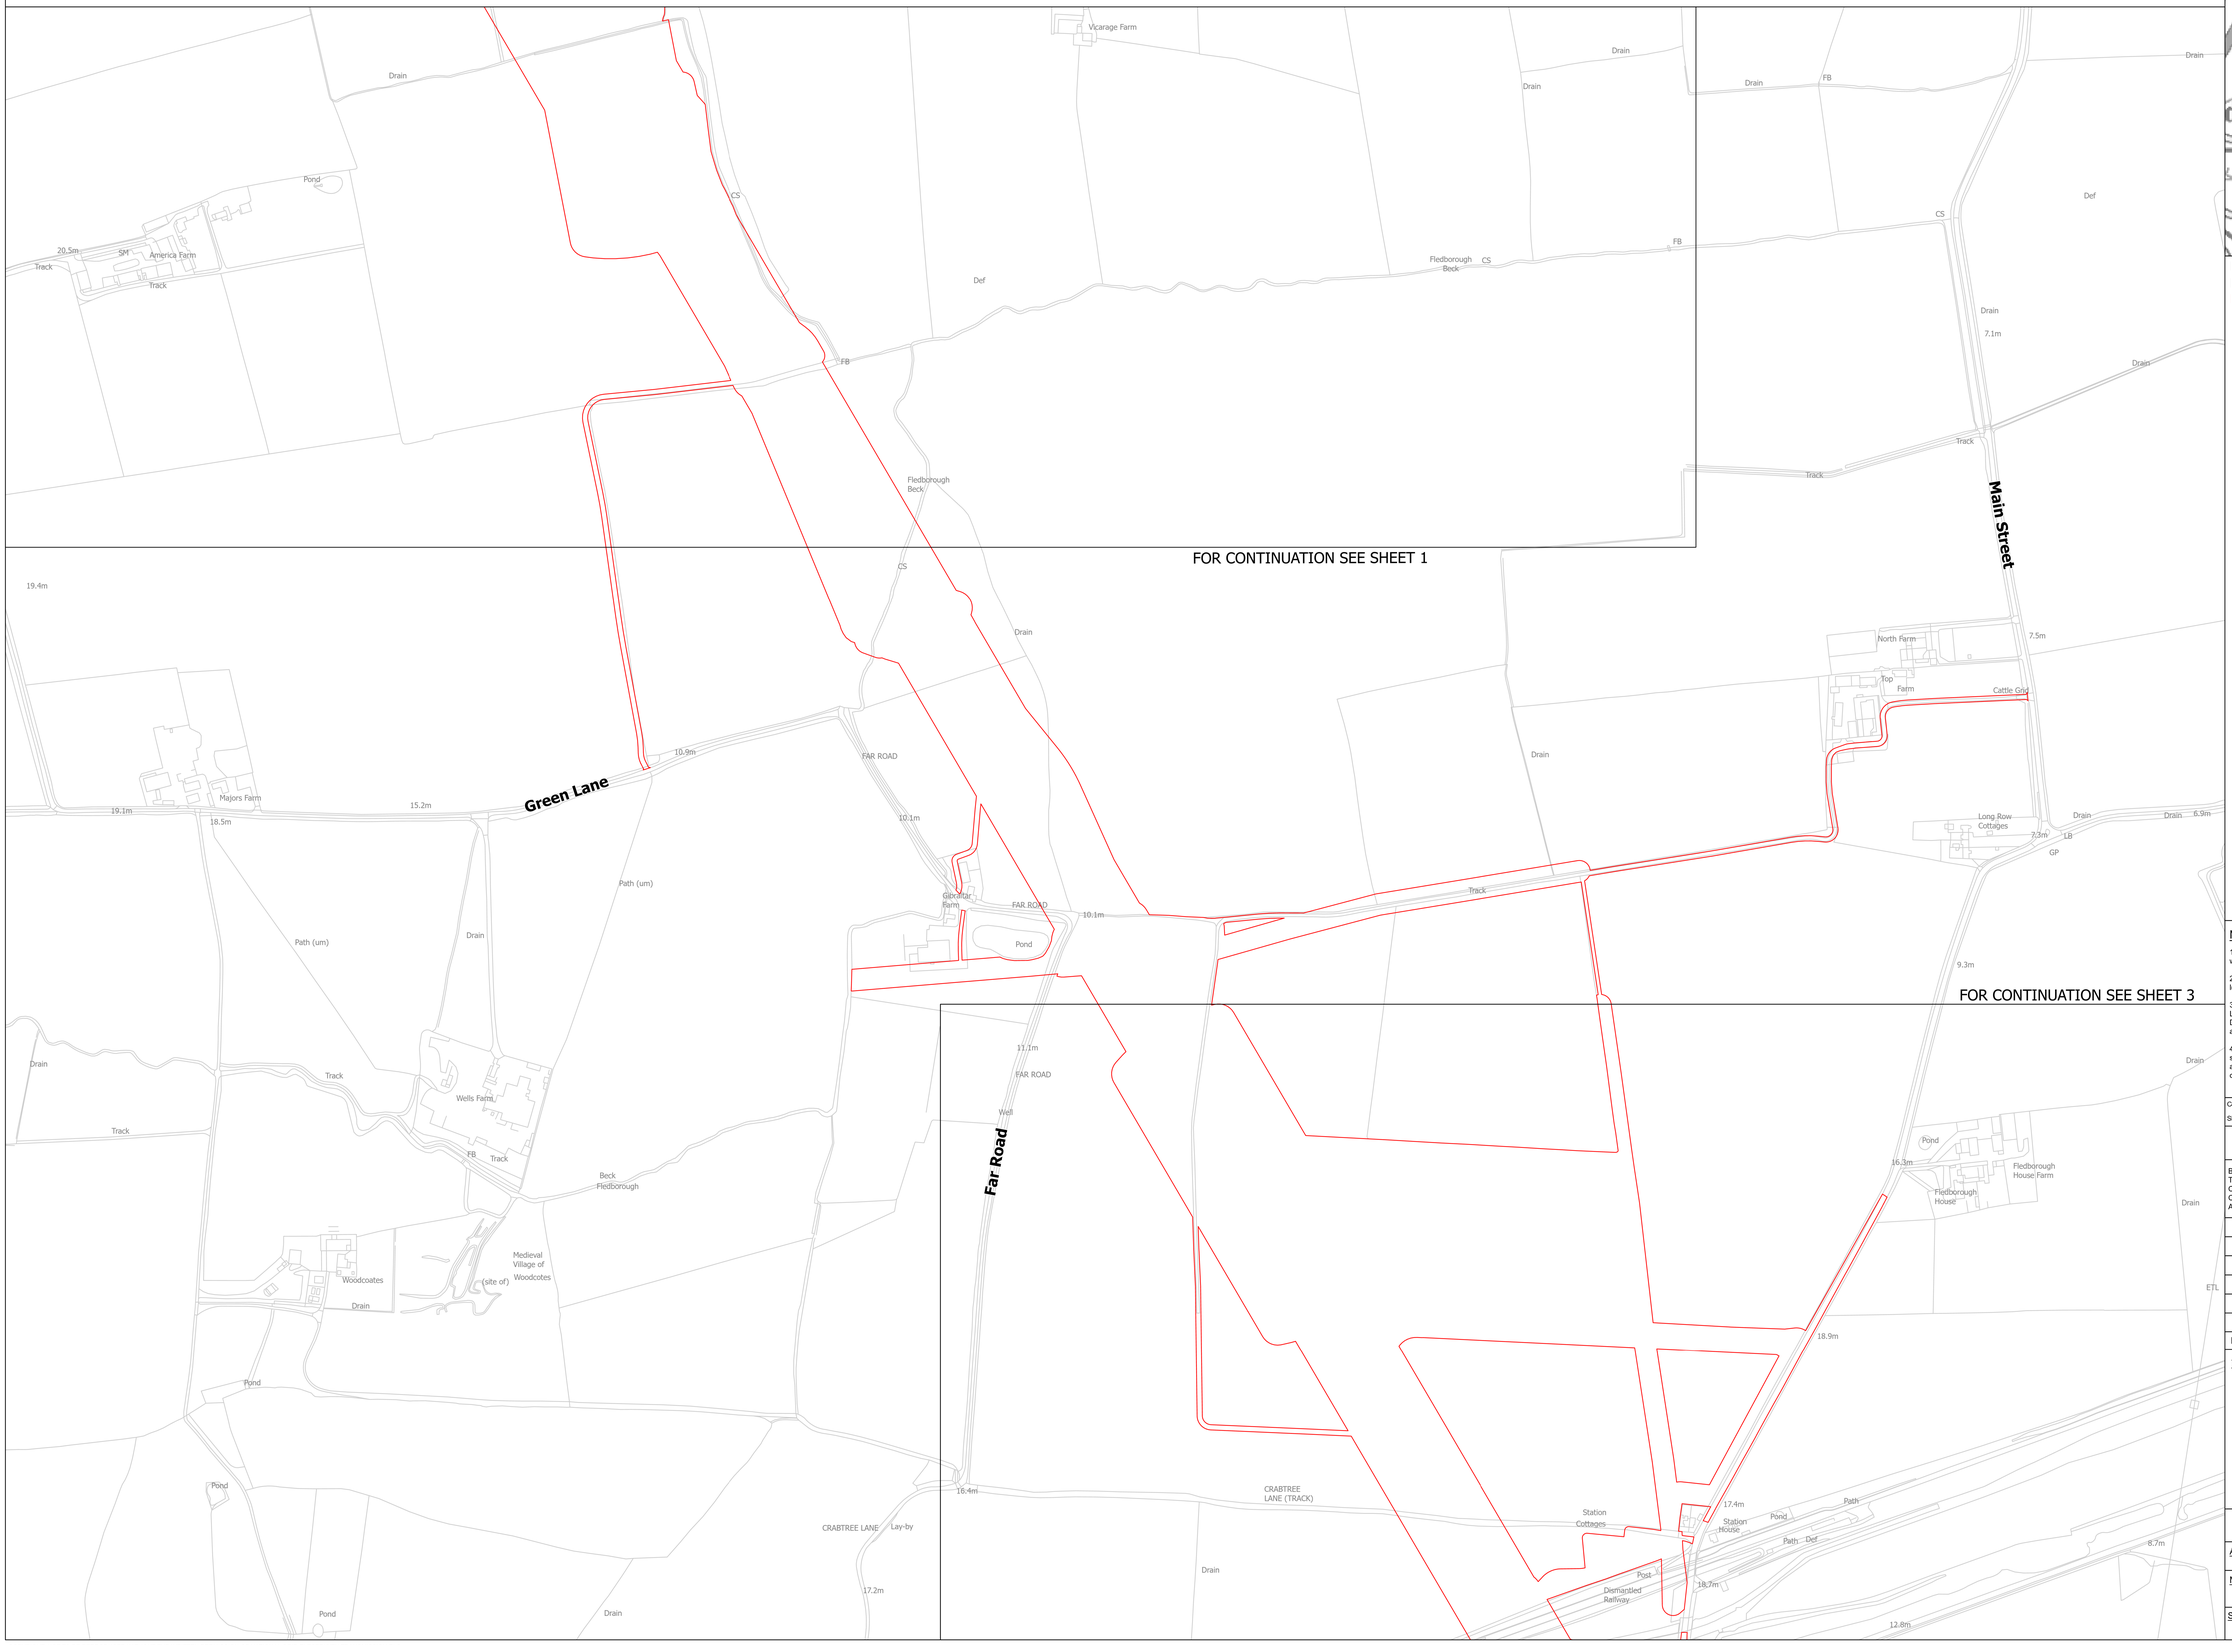

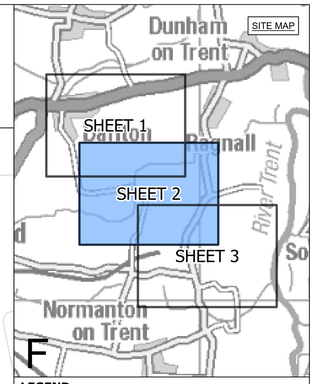

LEGEND
- SHEET INDEX CUTLINES
- ORDER LIMITS

Notes

1. This drawing is scaled at paper size A0, therefore any prints taken at smaller sizes will affect accuracy of the measurement units and should not be scaled against.

2. For additional detail on the plan suites, please refer to the 'Guide to the Plans' located in Volume 2 of the DCO Application.

3. These plans are indicative only and the Project will be located within the Order Limits. Due to the need for flexibility, National Grid will be applying for Limits of Deviation within the Order Limits and the Development Consent Order, within which any final alignment would be located.

4. The Birkhill Wood and High Marnham Substations, and associated Gantry structures do not form part of this Project. They have been shown for reference only, and are included in the Order Limits for access and to enable the overhead line connections to be constructed.

Coordinate System: British National Grid

Sheet X Centroid Coordinate: 371976 Sheet Y Centroid Coordinate: 479058

0 50 100 150 200 250 Metres

BACKGROUND MAPPING INFORMATION HAS BEEN REPRODUCED FROM THE ORDNANCE SURVEY BY PERMISSION OF ORDNANCE SURVEY OF THE CONTROLLER OF HIS MAJESTY'S STATIONERY OFFICE. © CROWN COPYRIGHT AND DATABASE RIGHTS [2026] ORDNANCE SURVEY AC0000808122.

Issue	Date	Remarks	Drawn	Checked	Approved
A	OCT 2026	FOR DCO SUBMISSION	JH	DF	CC

Title

THE NATIONAL GRID
(NORTH HUMBER TO HIGH MARNHAM) ORDER
STATUTORY AND NON-STATUTORY SITES AND FEATURES OF THE HISTORIC ENVIRONMENT PLAN SERIES
REGULATION 5(2)(M)
SECTION F (SHEET 2 OF 3)

nationalgrid


Application Number: EN020034


National Grid Drawing Reference: NHHM-AEC-CNS-PLN-0024

Scale	Sheet Size	Sheet	Issue
1:2,500	A0	SHEET 2 OF 3	A

COPYRIGHT: NOT TO BE REPRODUCED WITHOUT THE WRITTEN PERMISSION OF NATIONAL GRID ELECTRICITY TRANSMISSION PLC
Contains public sector information licensed under the Open Government Licence v3.0. © Historic England 2026. Contains Ordnance Survey data © Crown copyright and database right 2026. The most publicly available up to date Historic England GIS Data can be obtained from HistoricEngland.org.uk. HER Data are reproduced with the permission of North Lincolnshire Council. North Lincolnshire Council Copyright © HER Data are reproduced with the permission of the Humber HER. Humber Historic Environment Record Copyright © © Nottinghamshire County Council / © Crown Copyright Historic England, as appropriate, wherever the information is displayed or made available.

THE NATIONAL GRID (NORTH HUMBER TO HIGH MARNHAM) ORDER
STATUTORY AND NON-STATUTORY SITES AND FEATURES OF THE HISTORIC ENVIRONMENT PLAN SERIES
REGULATION 5(2)(M)
SECTION F (SHEET 3 OF 3)

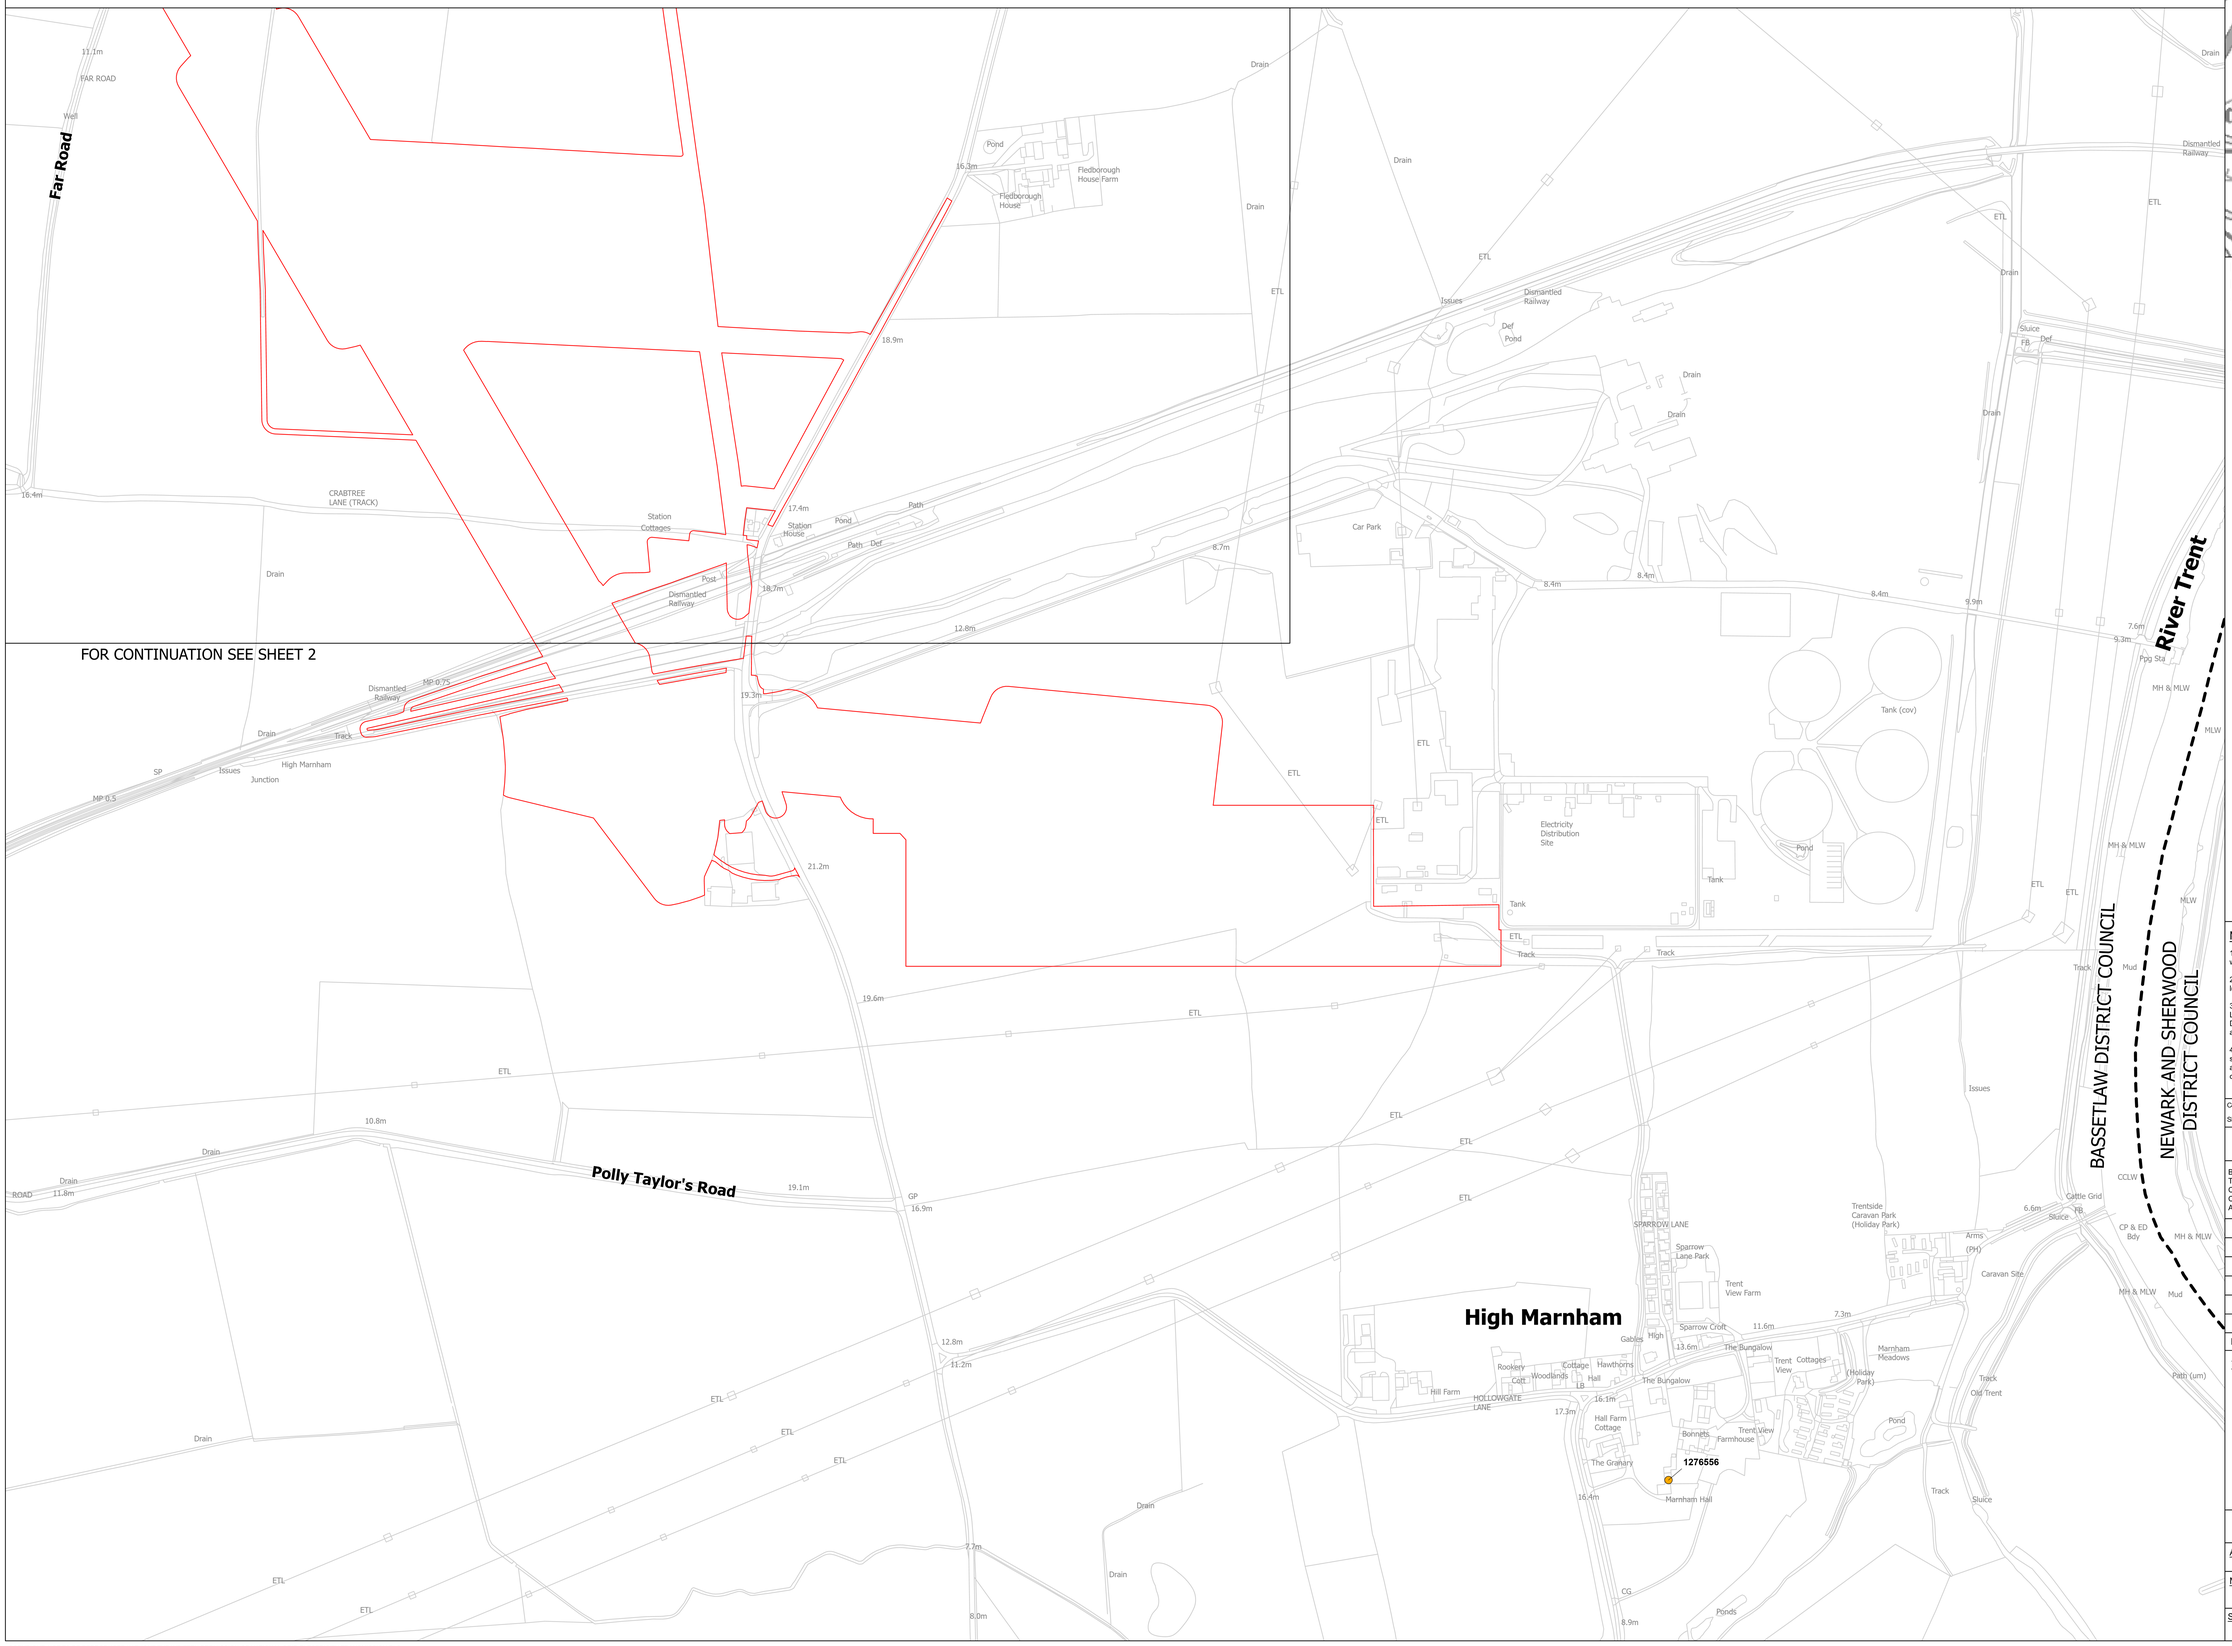

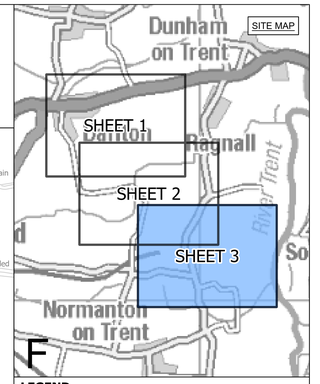

LEGEND

- SHEET INDEX CUTLINES
- LOCAL AUTHORITY BOUNDARY
- ORDER LIMITS
- GRADE II

Notes

1. This drawing is scaled at paper size A0, therefore any prints taken at smaller sizes will affect accuracy of the measurement units and should not be scaled against.

2. For additional detail on the plan suites, please refer to the 'Guide to the Plans' located in Volume 2 of the DCO Application.

3. These plans are indicative only and the Project will be located within the Order Limits. Due to the need for flexibility, National Grid will be applying for Limits of Deviation within the Order Limits and the Development Consent Order, within which any final alignment would be located.

4. The Birkhill Wood and High Marnham Substations, and associated Gantry structures do not form part of this Project. They have been shown for reference only, and are included in the Order Limits for access and to enable the overhead line connections to be constructed.

Coordinate System: British National Grid

Sheet X Centroid Coordinate: 370826 Sheet Y Centroid Coordinate: 480137

0 50 100 150 200 250 Metres

BACKGROUND MAPPING INFORMATION HAS BEEN REPRODUCED FROM THE ORDNANCE SURVEY BY PERMISSION OF ORDNANCE SURVEY OF THE CONTROLLER OF HIS MAJESTY'S STATIONERY OFFICE. © CROWN COPYRIGHT AND DATABASE RIGHTS [2026] ORDNANCE SURVEY AC0000808122.

Issue	Date	Remarks	Drawn	Checked	Approved
A	OCT 2026	FOR DCO SUBMISSION	JH	DF	CC

Title

THE NATIONAL GRID
(NORTH HUMBER TO HIGH MARNHAM) ORDER
STATUTORY AND NON-STATUTORY SITES AND FEATURES OF THE HISTORIC ENVIRONMENT PLAN SERIES
REGULATION 5(2)(M)
SECTION F (SHEET 3 OF 3)

nationalgrid

Application Number: EN020034

National Grid Drawing Reference: NHHM-AEC-CNS-PLN-0024

Scale	Sheet Size	Sheet	Issue
1:2,500	A0	SHEET 3 OF 3	A

COPYRIGHT: NOT TO BE REPRODUCED WITHOUT THE WRITTEN PERMISSION OF NATIONAL GRID ELECTRICITY TRANSMISSION PLC
Contains public sector information licensed under the Open Government Licence v3.0. © Historic England 2026. Contains Ordnance Survey data © Crown copyright and database right 2026. The most publicly available up to date Historic England GIS Data can be obtained from HistoricEngland.org.uk. HER Data are reproduced with the permission of North Lincolnshire Council. North Lincolnshire Council Copyright © HER Data are reproduced with the permission of the Humber HER. Humber Historic Environment Record Copyright © © Nottinghamshire County Council / © Crown Copyright Historic England, as appropriate, wherever the information is displayed or made available.