The Great Grid Upgrade

North Humber to High Marnham

NHHM-WSP-LAN-PLN-0002

North Humber to High Marnham

Volume 2: Plans, Drawings and Sections

Document 2.3 Land Plans - Section B

Final Issue A

October 2026

Planning Inspectorate Reference: EN020034

Infrastructure Planning (Applications: Prescribed Forms and Procedure) Regulations 2009 Regulation 5(2)(i)(i)-(iii)

nationalgrid

THE NATIONAL GRID (NORTH HUMBER TO HIGH MARNHAM) ORDER
LAND KEY PLAN
REGULATION 5(2)(i)(i)-(iii)
SECTION B (SHEET 1 OF 1)

SHEET 1

SHEET 2

SHEET 3

SHEET 4

SHEET 5

SHEET 6

SHEET 7

SHEET 8

SHEET 9

SECTION A

SECTION B

SECTION C

TWIN RIVERS CP

EAST RIDING OF YORKSHIRE COUNCIL

GARTHORPE AND FOCKERBY CP

NORTH LINCOLNSHIRE COUNCIL

EASTOFT CP

LUDDINGTON AND HALDENBY CP

AMCOTTS CP

UA & CP Bdy

SITE MAP

A
B
C
D
E
F

LEGEND

- SHEET INDEX
- ROUTE SECTION BOUNDARY
- LOCAL AUTHORITY BOUNDARY
- ORDER LIMITS

Notes

1. This drawing is scaled at paper size A0, therefore any prints taken at smaller sizes will affect accuracy of the measurement units and should not be scaled against.

2. For additional detail on the plan suites, please refer to the 'Guide to the Plans' located in Volume 2 of the DCO Application.

3. These plans are indicative only and the Project will be located within the Order Limits. Due to the need for flexibility, National Grid will be applying for Limits of Deviation within the Order Limits and the Development Consent Order, within which any final alignment would be located.

4. The Birkhill Wood and High Marnham Substations, and associated Gantry structures do not form part of this Project. They have been shown for reference only, and are included in the Order Limits for access and to enable the overhead line connections to be constructed.

Coordinate System: British National Grid

Sheet X Centroid Coordinate: 418848 Sheet Y Centroid Coordinate: 482100

0 300 600 900 1,200 Metres

BACKGROUND MAPPING INFORMATION HAS BEEN REPRODUCED FROM THE ORDNANCE SURVEY BY PERMISSION OF ORDNANCE SURVEY OF THE CONTROLLER OF HIS MAJESTY'S STATIONERY OFFICE. CROWN COPYRIGHT ORDNANCE SURVEY ©. BLUESKY INTERNATIONAL LTD ©. NATIONAL GRID ELECTRICITY - 100024241.

Issue	Date	Remarks	Drawn	Checked	Approved
A	OCT 2026	FOR DCO SUBMISSION	AS	SC	RW

Title

THE NATIONAL GRID
(NORTH HUMBER TO HIGH MARNHAM) ORDER
LAND KEY PLAN
REGULATION 5(2)(i)(i)-(iii)
SECTION B (SHEET 1 OF 1)

nationalgrid

Application Number
EN020034

National Grid Drawing Reference
NHHM-WSP-LAN-PLN-0002

Scale	Sheet Size	Sheet	Issue
1:11,000	A0	SHEET 1 OF 1	A

B

COPYRIGHT: NOT TO BE REPRODUCED WITHOUT THE WRITTEN PERMISSION OF NATIONAL GRID ELECTRICITY TRANSMISSION PLC

THE NATIONAL GRID (NORTH HUMBER TO HIGH MARNHAM) ORDER
LAND PLAN SERIES
REGULATION 5(2)(i)(i)-(iii)
SECTION B (SHEET 1 OF 9)

SECTION A

SECTION B

Blacktoft Lane

Blacktoft Lane

Yokefleet

Blacktoft

Ousefleet

Main Street

River Ouse

Whitgift

Narrow Lane

A16-016 A16-017 A16-018 A16-019 A16-020 A16-021 A16-022 A16-023 A16-025 A16-026 A16-028 A16-029 A16-030 A16-031 A16-032 A16-033 A16-034 A16-035 A16-036

B1-001 B1-002 B1-003 B1-004 B1-005 B1-006 B1-007 B1-008 B1-009 B1-010 B1-011 B1-012 B1-013 B1-014 B1-015 B1-016 B1-017 B1-018 B1-019 B1-020 B1-021 B1-022 B1-023 B1-024 B1-025 B1-026 B1-027 B1-028 B1-029 B1-030 B1-031 B1-032 B1-033 B1-034 B1-035 B1-036 B1-037 B1-038 B1-039 B1-040 B1-041 B1-042 B1-043 B1-044 B1-045 B1-046 B1-047 B1-048 B1-049 B1-050 B1-051 B1-052 B1-053 B1-054 B1-055 B1-056 B1-057 B1-058 B1-059

Inset 1 - Section B Scale: 1:400

Inset 2 - Section B Scale: 1:200

Inset 3 - Section B Scale: 1:200

Inset 4 - Section B Scale: 1:200

Inset 5 - Section B Scale: 1:200

FOR CONTINUATION SEE SHEET 2

SITE MAP

SHEET 1 SHEET 2 SHEET 3 SHEET 4 SHEET 5 SHEET 6 SHEET 7 SHEET 8 SHEET 9

B

LEGEND

- SHEET INDEX CUTLINES
- ROUTE SECTION BOUNDARY
- LOCAL AUTHORITY BOUNDARY
- ORDER LIMITS

PLOTS

CLASS 1
- COMPULSORY ACQUISITION OF LAND

CLASS 2
- COMPULSORY ACQUISITION OF RIGHTS: OVERHEAD LINE
- COMPULSORY ACQUISITION OF RIGHTS: OVERHEAD LINE WITH ENVIRONMENTAL MITIGATION AREAS

CLASS 3
- COMPULSORY ACQUISITION OF RIGHTS: ACCESS
- COMPULSORY ACQUISITION OF RIGHTS: ACCESS WITH ENVIRONMENTAL MITIGATION AREAS

CLASS 4
- COMPULSORY ACQUISITION OF RIGHTS: ENVIRONMENTAL MITIGATION

CLASS 5
- TEMPORARY USE OF LAND FOR: CONSTRUCTION, MAINTENANCE, DISMANTLING AND/OR DECOMMISSIONING OF REDUNDANT INFRASTRUCTURE

CLASS 6
- TEMPORARY USE OF LAND FOR ACCESS

Notes

1. This drawing is scaled at paper size A0, therefore any prints taken at smaller sizes will affect accuracy of the measurement units and should not be scaled against.

2. For additional detail on the plan suites, please refer to the 'Guide to the Plans' located in Volume 2 of the DCO Application.

3. These plans are indicative only and the Project will be located within the Order Limits. Due to the need for flexibility, National Grid will be applying for Limits of Deviation within the Order Limits and the Development Consent Order, within which any final alignment would be located.

4. The Birkhill Wood and High Marnham Substations, and associated Gantry structures do not form part of this Project. They have been shown for reference only, and are included in the Order Limits for access and to enable the overhead line connections to be constructed.

Coordinate System: British National Grid

Sheet X Centroid Coordinate: 423654 Sheet Y Centroid Coordinate: 482868

0 50 100 150 200 250 Metres

BACKGROUND MAPPING INFORMATION HAS BEEN REPRODUCED FROM THE ORDNANCE SURVEY BY PERMISSION OF ORDNANCE SURVEY OF THE CONTROLLER OF HIS MAJESTY'S STATIONERY OFFICE. © CROWN COPYRIGHT AND DATABASE RIGHTS [2026] ORDNANCE SURVEY AC0000808122.

Issue	Date	Remarks	Drawn	Checked	Approved
A	OCT 2026	FOR DCO SUBMISSION	AS	SC	RW

Title

THE NATIONAL GRID
(NORTH HUMBER TO HIGH MARNHAM) ORDER
LAND PLAN SERIES
REGULATION 5(2)(i)(i)-(iii)
SECTION B (SHEET 1 OF 9)

nationalgrid


Application Number: EN020034


National Grid Drawing Reference: NHHM-WSP-LAN-PLN-0002

Scale	Sheet Size	Sheet	Issue
1:2,500	A0	SHEET 1 OF 9	A

COPYRIGHT: NOT TO BE REPRODUCED WITHOUT THE WRITTEN PERMISSION OF NATIONAL GRID ELECTRICITY TRANSMISSION PLC

THE NATIONAL GRID (NORTH HUMBER TO HIGH MARNHAM) ORDER
LAND PLAN SERIES
REGULATION 5(2)(i)(i)-(iii)
SECTION B (SHEET 2 OF 9)

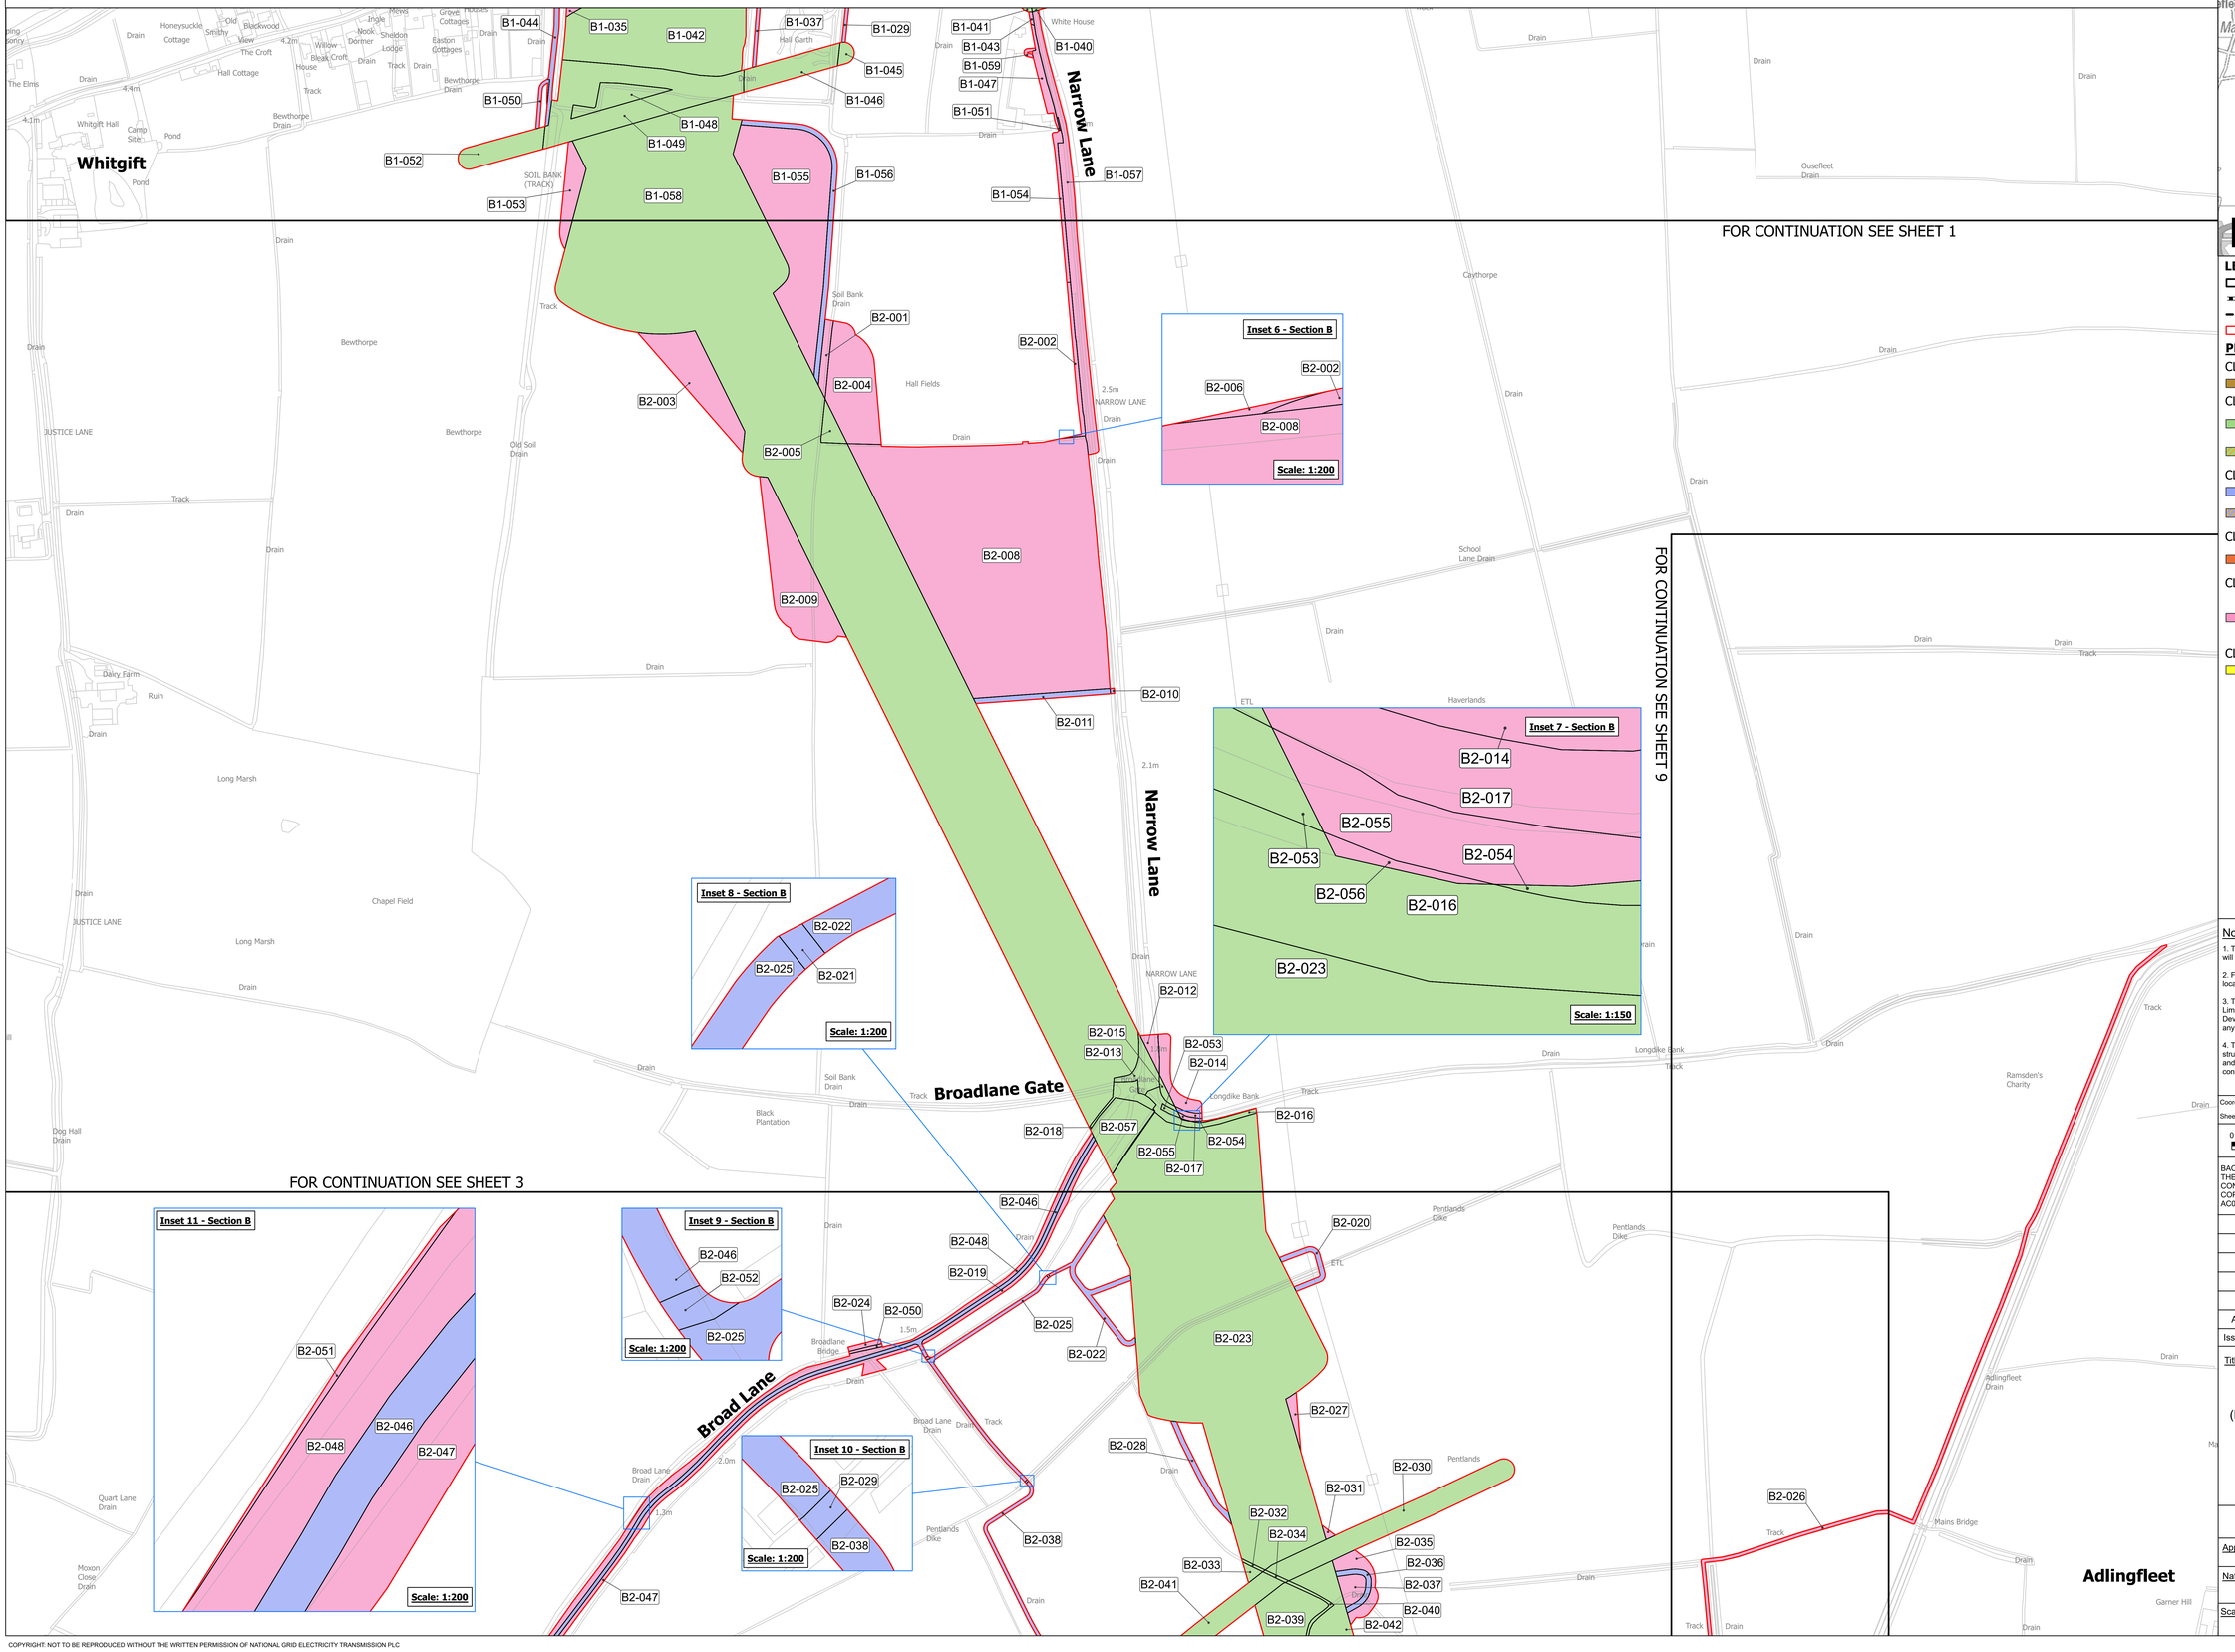

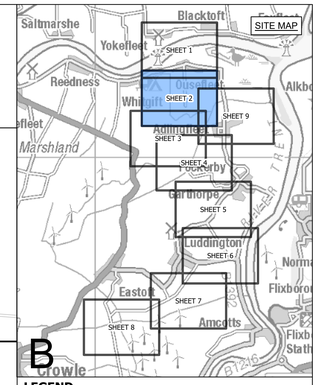

LEGEND

- SHEET INDEX CUTLINES
- ROUTE SECTION BOUNDARY
- LOCAL AUTHORITY BOUNDARY
- ORDER LIMITS

PLOTS

CLASS 1
- COMPULSORY ACQUISITION OF LAND

CLASS 2
- COMPULSORY ACQUISITION OF RIGHTS: OVERHEAD LINE
- COMPULSORY ACQUISITION OF RIGHTS: OVERHEAD LINE WITH ENVIRONMENTAL MITIGATION AREAS

CLASS 3
- COMPULSORY ACQUISITION OF RIGHTS: ACCESS
- COMPULSORY ACQUISITION OF RIGHTS: ACCESS WITH ENVIRONMENTAL MITIGATION AREAS

CLASS 4
- COMPULSORY ACQUISITION OF RIGHTS: ENVIRONMENTAL MITIGATION

CLASS 5
- TEMPORARY USE OF LAND FOR: CONSTRUCTION, MAINTENANCE, DISMANTLING AND/OR DECOMMISSIONING OF REDUNDANT INFRASTRUCTURE

CLASS 6
- TEMPORARY USE OF LAND FOR ACCESS

Notes

1. This drawing is scaled at paper size A0, therefore any prints taken at smaller sizes will affect accuracy of the measurement units and should not be scaled against.
2. For additional detail on the plan suites, please refer to the 'Guide to the Plans' located in Volume 2 of the DCO Application.
3. These plans are indicative only and the Project will be located within the Order Limits. Due to the need for flexibility, National Grid will be applying for Limits of Deviation within the Order Limits and the Development Consent Order, within which any final alignment would be located.
4. The Birkhill Wood and High Marnham Substations, and associated Gantry structures do not form part of this Project. They have been shown for reference only, and are included in the Order Limits for access and to enable the overhead line connections to be constructed.

Coordinate System: British National Grid

Sheet X Centroid Coordinate: 422016 Sheet Y Centroid Coordinate: 482868

0 50 100 150 200 250 Metres

BACKGROUND MAPPING INFORMATION HAS BEEN REPRODUCED FROM THE ORDNANCE SURVEY BY PERMISSION OF ORDNANCE SURVEY OF THE CONTROLLER OF HIS MAJESTYS STATIONERY OFFICE. © CROWN COPYRIGHT AND DATABASE RIGHTS [2026] ORDNANCE SURVEY AC0000808122.

Issue	Date	Remarks	Drawn	Checked	Approved
A	OCT 2026	FOR DCO SUBMISSION	AS	SC	RW

Title

THE NATIONAL GRID
(NORTH HUMBER TO HIGH MARNHAM) ORDER
LAND PLAN SERIES
REGULATION 5(2)(i)(i)-(iii)
SECTION B (SHEET 2 OF 9)

nationalgrid


Application Number: EN020034


National Grid Drawing Reference: NHHM-WSP-LAN-PLN-0002

Scale	Sheet Size	Sheet	Issue
1:2,500	A0	SHEET 2 OF 9	A

COPYRIGHT: NOT TO BE REPRODUCED WITHOUT THE WRITTEN PERMISSION OF NATIONAL GRID ELECTRICITY TRANSMISSION PLC

THE NATIONAL GRID (NORTH HUMBER TO HIGH MARNHAM) ORDER
LAND PLAN SERIES
REGULATION 5(2)(i)(i)-(iii)
SECTION B (SHEET 3 OF 9)

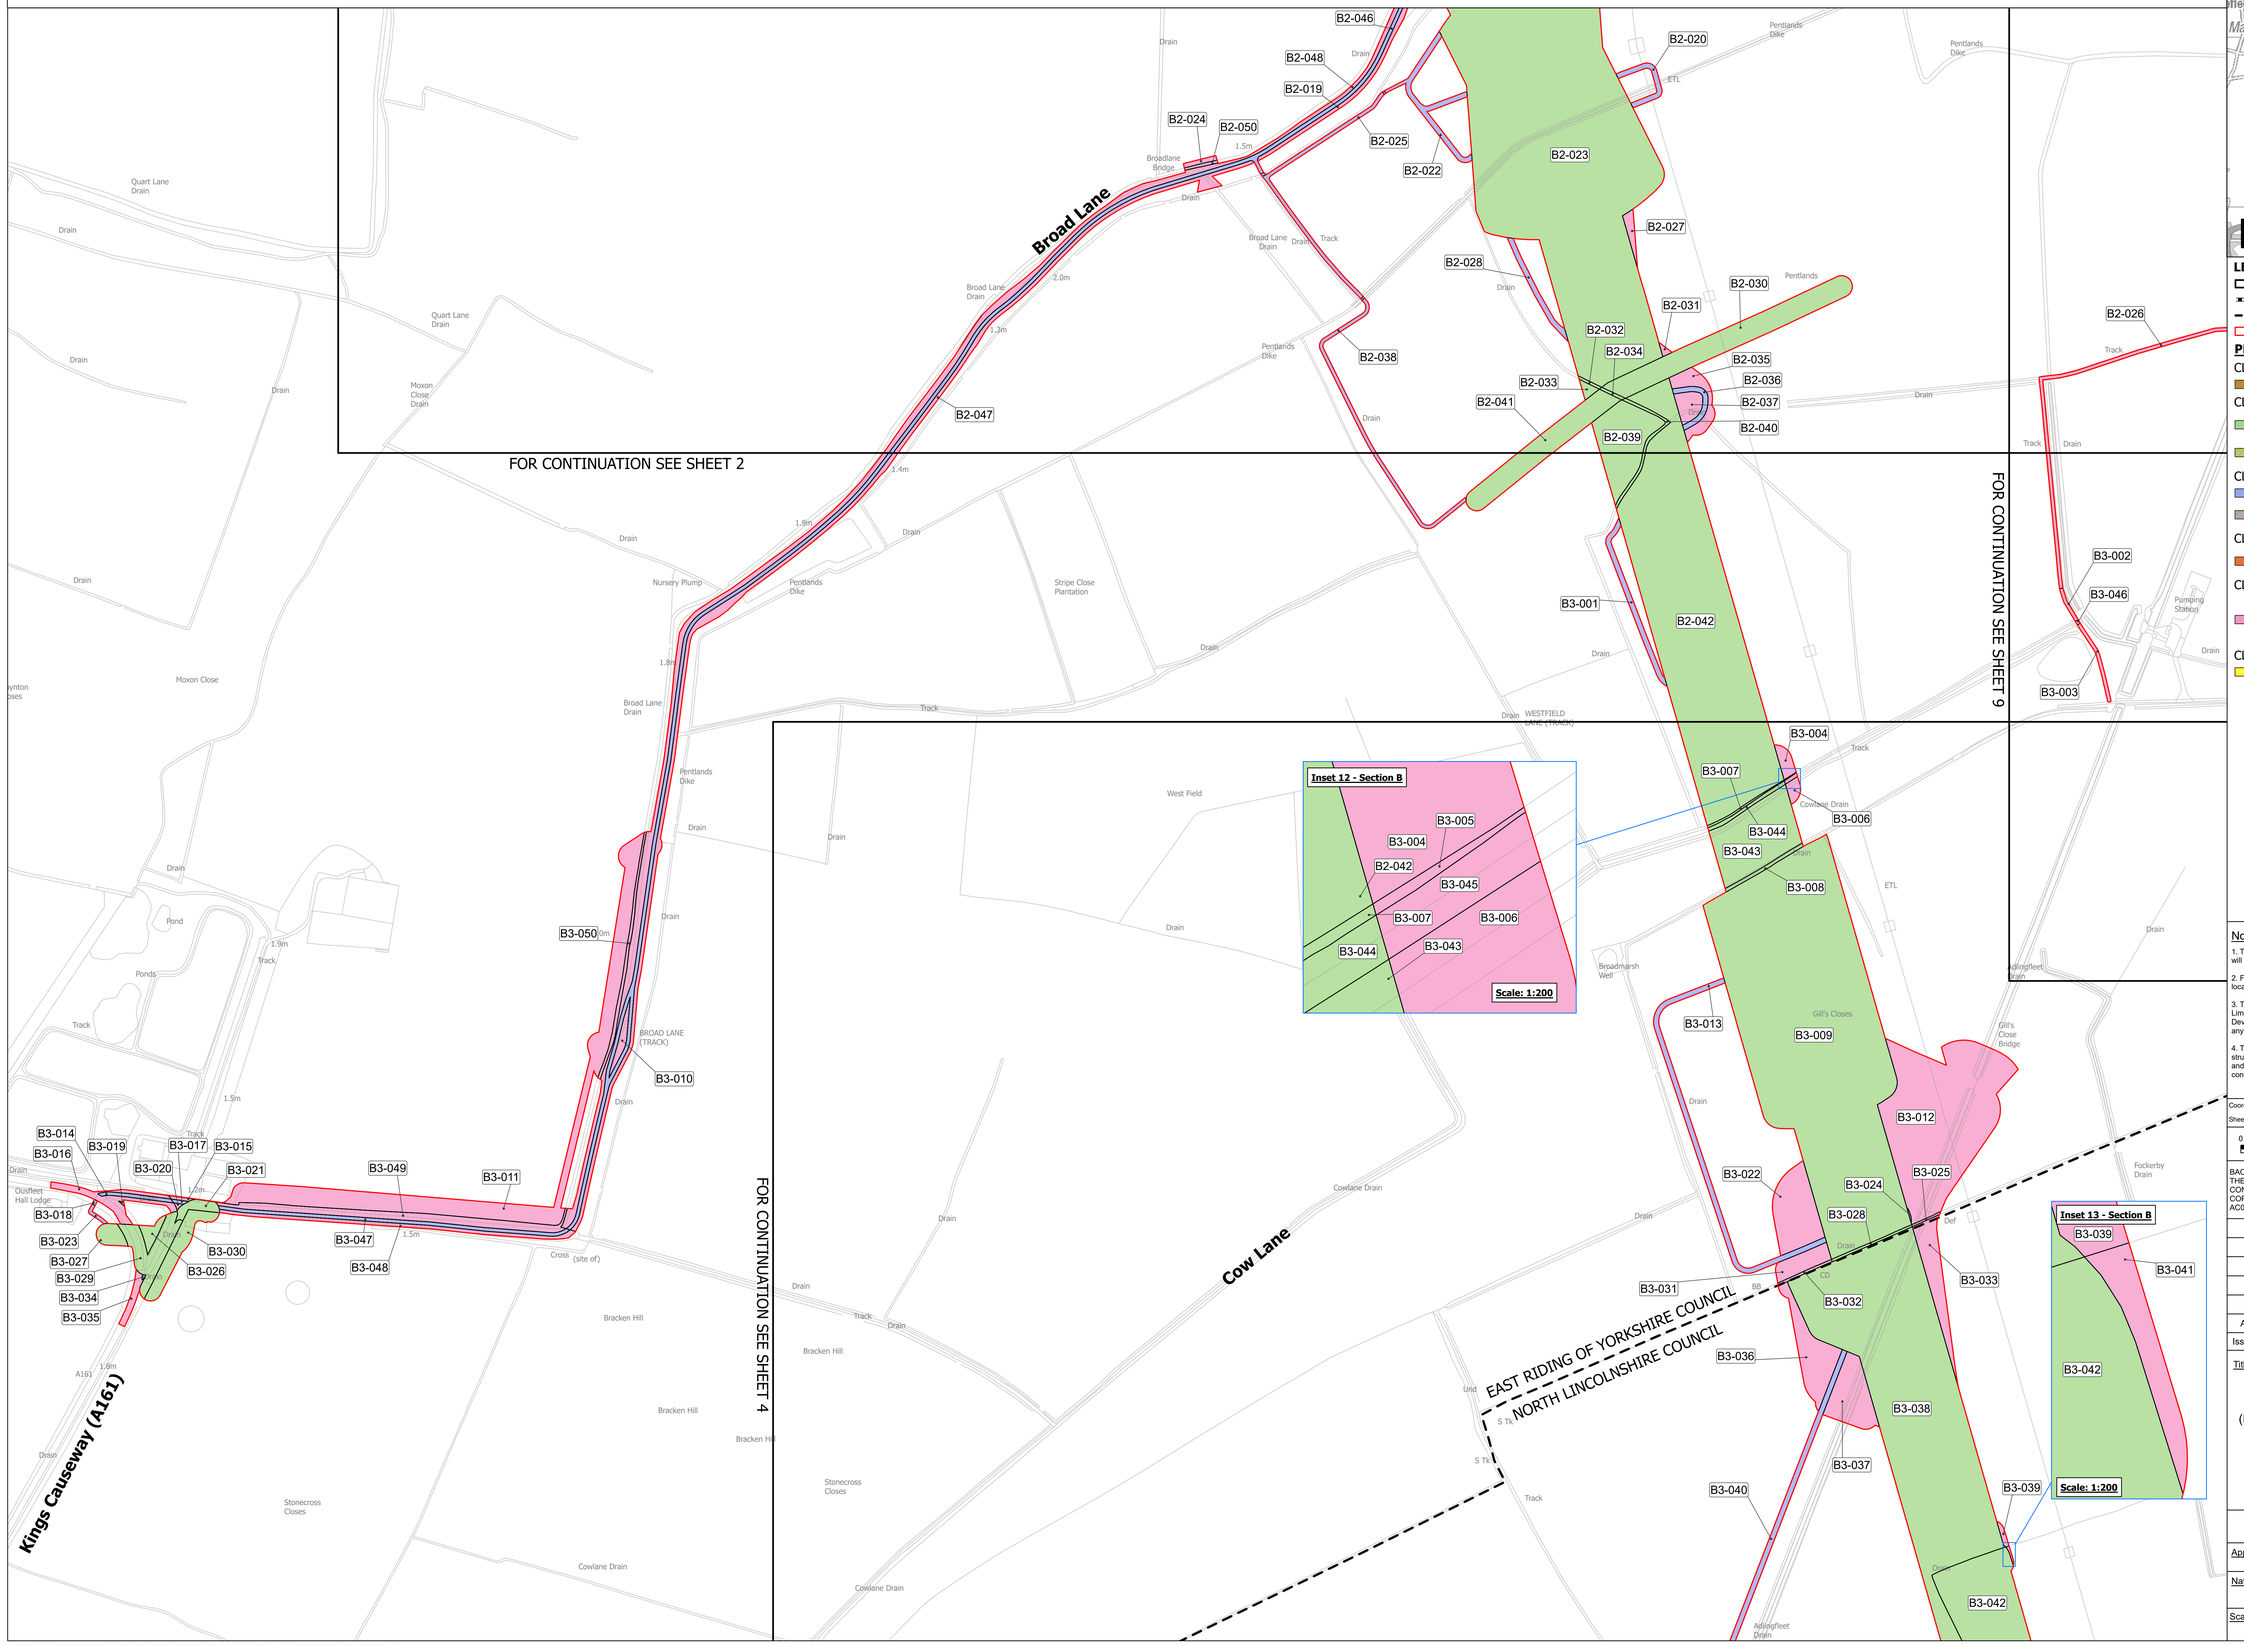

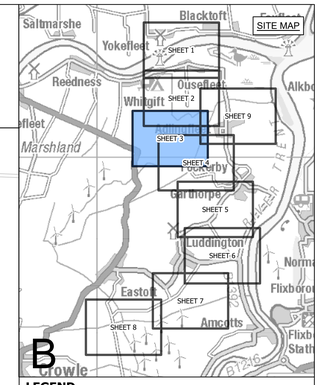

LEGEND

- SHEET INDEX CUTLINES
- ROUTE SECTION BOUNDARY
- LOCAL AUTHORITY BOUNDARY
- ORDER LIMITS

PLOTS

CLASS 1
- COMPULSORY ACQUISITION OF LAND

CLASS 2
- COMPULSORY ACQUISITION OF RIGHTS: OVERHEAD LINE
- COMPULSORY ACQUISITION OF RIGHTS: OVERHEAD LINE WITH ENVIRONMENTAL MITIGATION AREAS

CLASS 3
- COMPULSORY ACQUISITION OF RIGHTS: ACCESS
- COMPULSORY ACQUISITION OF RIGHTS: ACCESS WITH ENVIRONMENTAL MITIGATION AREAS

CLASS 4
- COMPULSORY ACQUISITION OF RIGHTS: ENVIRONMENTAL MITIGATION

CLASS 5
- TEMPORARY USE OF LAND FOR: CONSTRUCTION, MAINTENANCE, DISMANTLING AND/OR DECOMMISSIONING OF REDUNDANT INFRASTRUCTURE

CLASS 6
- TEMPORARY USE OF LAND FOR ACCESS

Notes

1. This drawing is scaled at paper size A0, therefore any prints taken at smaller sizes will affect accuracy of the measurement units and should not be scaled against.

2. For additional detail on the plan suites, please refer to the 'Guide to the Plans' located in Volume 2 of the DCO Application.

3. These plans are indicative only and the Project will be located within the Order Limits. Due to the need for flexibility, National Grid will be applying for Limits of Deviation within the Order Limits and the Development Consent Order, within which any final alignment would be located.

4. The Birkhill Wood and High Marnham Substations, and associated Gantry structures do not form part of this Project. They have been shown for reference only, and are included in the Order Limits for access and to enable the overhead line connections to be constructed.

Coordinate System: British National Grid

Sheet X Centroid Coordinate: 420646 Sheet Y Centroid Coordinate: 482487

0 50 100 150 200 250 Metres

BACKGROUND MAPPING INFORMATION HAS BEEN REPRODUCED FROM THE ORDNANCE SURVEY BY PERMISSION OF ORDNANCE SURVEY OF THE CONTROLLER OF HIS MAJESTY'S STATIONERY OFFICE. © CROWN COPYRIGHT AND DATABASE RIGHTS [2026] ORDNANCE SURVEY AC0000808122.

Issue	Date	Remarks	Drawn	Checked	Approved
A	OCT 2026	FOR DCO SUBMISSION	AS	SC	RW

Title

THE NATIONAL GRID
(NORTH HUMBER TO HIGH MARNHAM) ORDER
LAND PLAN SERIES
REGULATION 5(2)(i)(i)-(iii)
SECTION B (SHEET 3 OF 9)

nationalgrid

Application Number
EN020034

National Grid Drawing Reference
NHHM-WSP-LAN-PLN-0002

Scale	Sheet Size	Sheet	Issue
1:2,500	A0	SHEET 3 OF 9	A

COPYRIGHT: NOT TO BE REPRODUCED WITHOUT THE WRITTEN PERMISSION OF NATIONAL GRID ELECTRICITY TRANSMISSION PLC

THE NATIONAL GRID (NORTH HUMBER TO HIGH MARNHAM) ORDER
LAND PLAN SERIES
REGULATION 5(2)(i)(i)-(iii)
SECTION B (SHEET 4 OF 9)

B3-004 B2-042 B3-007 B3-044 B3-043 B3-008 B3-006 B3-013 B3-009 B3-012 B3-022 B3-024 B3-025 B3-028 B3-031 B3-032 B3-033 B3-036 B3-038 B3-037 B3-040 B3-039 B3-042

B4-006 B4-007 B4-013 B4-012 B4-011 B4-009 B4-010 B4-008 B4-014 B4-017 B4-015 B4-018 B4-016 B4-020 B4-019 B4-021 B4-022 B4-023

Cow Lane

Pasture Lane

EAST RIDING OF YORKSHIRE COUNCIL

NORTH LINCOLNSHIRE COUNCIL

FOR CONTINUATION SEE SHEET 9

FOR CONTINUATION SEE SHEET 3

FOR CONTINUATION SEE SHEET 5

Inset 14 - Section B

B4-011 B4-010 B4-008

Scale: 1:200

Inset 15 - Section B

B4-006 B4-007

Scale: 1:200

Garthorpe

SITE MAP

B

LEGEND

- SHEET INDEX CUTLINES
- ROUTE SECTION BOUNDARY
- LOCAL AUTHORITY BOUNDARY
- ORDER LIMITS

PLOTS

CLASS 1
- COMPULSORY ACQUISITION OF LAND

CLASS 2
- COMPULSORY ACQUISITION OF RIGHTS: OVERHEAD LINE
- COMPULSORY ACQUISITION OF RIGHTS: OVERHEAD LINE WITH ENVIRONMENTAL MITIGATION AREAS

CLASS 3
- COMPULSORY ACQUISITION OF RIGHTS: ACCESS
- COMPULSORY ACQUISITION OF RIGHTS: ACCESS WITH ENVIRONMENTAL MITIGATION AREAS

CLASS 4
- COMPULSORY ACQUISITION OF RIGHTS: ENVIRONMENTAL MITIGATION

CLASS 5
- TEMPORARY USE OF LAND FOR: CONSTRUCTION, MAINTENANCE, DISMANTLING AND/OR DECOMMISSIONING OF REDUNDANT INFRASTRUCTURE

CLASS 6
- TEMPORARY USE OF LAND FOR ACCESS

Notes

1. This drawing is scaled at paper size A0, therefore any prints taken at smaller sizes will affect accuracy of the measurement units and should not be scaled against.

2. For additional detail on the plan suites, please refer to the 'Guide to the Plans' located in Volume 2 of the DCO Application.

3. These plans are indicative only and the Project will be located within the Order Limits. Due to the need for flexibility, National Grid will be applying for Limits of Deviation within the Order Limits and the Development Consent Order, within which any final alignment would be located.

4. The Birkhill Wood and High Marnham Substations, and associated Gantry structures do not form part of this Project. They have been shown for reference only, and are included in the Order Limits for access and to enable the overhead line connections to be constructed.

Coordinate System: British National Grid

Sheet X Centroid Coordinate: 419262 Sheet Y Centroid Coordinate: 483699

0 50 100 150 200 250 Metres

BACKGROUND MAPPING INFORMATION HAS BEEN REPRODUCED FROM THE ORDNANCE SURVEY BY PERMISSION OF ORDNANCE SURVEY OF THE CONTROLLER OF HIS MAJESTY'S STATIONERY OFFICE. © CROWN COPYRIGHT AND DATABASE RIGHTS [2026] ORDNANCE SURVEY AC0000808122.

Issue	Date	Remarks	Drawn	Checked	Approved
A	OCT 2026	FOR DCO SUBMISSION	AS	SC	RW

Title

THE NATIONAL GRID
(NORTH HUMBER TO HIGH MARNHAM) ORDER
LAND PLAN SERIES
REGULATION 5(2)(i)(i)-(iii)
SECTION B (SHEET 4 OF 9)

nationalgrid

Application Number: EN020034

National Grid Drawing Reference: NHHM-WSP-LAN-PLN-0002

Scale	Sheet Size	Sheet	Issue
1:2,500	A0	SHEET 4 OF 9	A

COPYRIGHT: NOT TO BE REPRODUCED WITHOUT THE WRITTEN PERMISSION OF NATIONAL GRID ELECTRICITY TRANSMISSION PLC

THE NATIONAL GRID (NORTH HUMBER TO HIGH MARNHAM) ORDER
LAND PLAN SERIES
REGULATION 5(2)(i)(i)-(iii)
SECTION B (SHEET 5 OF 9)

FOR CONTINUATION SEE SHEET 4

FOR CONTINUATION SEE SHEET 6

B4-019 B4-021 B4-022 B4-023 B5-001 B5-002 B5-003 B5-004 B5-005 B5-006 B5-007 B5-008 B5-009 B5-010 B5-011 B5-012 B5-013 B5-014 B5-015 B5-016 B5-017 B5-018 B5-019 B5-020 B5-021 B5-022 B5-023 B5-025 B5-027 B5-028 B5-029 B5-030 B5-031 B5-032 B5-033 B5-034 B5-035 B5-036 B5-037 B5-038 B5-039 B5-040 B5-044 B5-045 B5-046 B5-047 B5-048 B5-049 B5-050 B5-051 B5-052 B5-053 B5-054 B5-055 B5-056 B5-057 B5-058 B5-059 B5-060 B5-061 B5-062

Inset 16 - Section B — Scale: 1:200

Inset 17 - Section B — Scale: 1:200

Inset 18 - Section B — Scale: 1:200

Inset 19 - Section B — Scale: 1:600

Inset 20 - Section B — Scale: 1:200

Pasture Lane · Luddington Road · Carr Lane · Garthorpe Road · Garthorpe · Fockerby · Luddington · Crowle · Haldenby Drain · Fockerby Boundary Drain · Old River Don (course of) · COCR · ETL · Track · Drain · Pond · Wind Turbine · Station House · College Farm · The Granary · Duddings Farm · Homecarres Farm · Carr Lodge · Water Tower · Pumping Station · Haldenby Hall · Sundial · Mill House · The Lilacs · Mill Close Cottages · Shelter · Sewage Pumping · GP · Rosegarth · East Green · East Field · Und · Garthorpe Road · GARTHORPE · GARTH ROAD · MILL ROAD · STATION ROAD · LUDDINGTON ROAD · HIGH STREET · MARGRAVE LANE · CARR LANE · WEST END · Garthorpe · Sandlewood · Lubeck · Alberma · Manor House · The Beeches · Sewage Works · Farm Cottage · Silo · Marsh House · The Bays · The Gardens · Chimneys · Path (um) · 2.7m · 3.2m · 2.5m · 2.4m · 2.9m · 3.7m · 3.4m

LEGEND

- SHEET INDEX CUTLINES
- ROUTE SECTION BOUNDARY
- LOCAL AUTHORITY BOUNDARY
- ORDER LIMITS

PLOTS

CLASS 1
- COMPULSORY ACQUISITION OF LAND

CLASS 2
- COMPULSORY ACQUISITION OF RIGHTS: OVERHEAD LINE
- COMPULSORY ACQUISITION OF RIGHTS: OVERHEAD LINE WITH ENVIRONMENTAL MITIGATION AREAS

CLASS 3
- COMPULSORY ACQUISITION OF RIGHTS: ACCESS
- COMPULSORY ACQUISITION OF RIGHTS: ACCESS WITH ENVIRONMENTAL MITIGATION AREAS

CLASS 4
- COMPULSORY ACQUISITION OF RIGHTS: ENVIRONMENTAL MITIGATION

CLASS 5
- TEMPORARY USE OF LAND FOR: CONSTRUCTION, MAINTENANCE, DISMANTLING AND/OR DECOMMISSIONING OF REDUNDANT INFRASTRUCTURE

CLASS 6
- TEMPORARY USE OF LAND FOR ACCESS

SITE MAP — Saltmarshe · Blacktoft · Yokefleet · Reedness · Ousefleet · Whitgift · Adlingfleet · Marshland · Fockerby · Garthorpe · Luddington · Eastoft · Amcotts · Crowle · Alkborough · Normanby · Flixborough · Flixborough Stather · SHEET 1 · SHEET 2 · SHEET 3 · SHEET 4 · SHEET 5 · SHEET 6 · SHEET 7 · SHEET 8 · SHEET 9

Notes

1. This drawing is scaled at paper size A0, therefore any prints taken at smaller sizes will affect accuracy of the measurement units and should not be scaled against.
2. For additional detail on the plan suites, please refer to the 'Guide to the Plans' located in Volume 2 of the DCO Application.
3. These plans are indicative only and the Project will be located within the Order Limits. Due to the need for flexibility, National Grid will be applying for Limits of Deviation within the Order Limits and the Development Consent Order, within which any final alignment would be located.
4. The Birkhill Wood and High Marnham Substations, and associated Gantry structures do not form part of this Project. They have been shown for reference only, and are included in the Order Limits for access and to enable the overhead line connections to be constructed.

Coordinate System: British National Grid

Sheet X Centroid Coordinate: 417659 Sheet Y Centroid Coordinate: 483943

0 50 100 150 200 250 Metres

BACKGROUND MAPPING INFORMATION HAS BEEN REPRODUCED FROM THE ORDNANCE SURVEY BY PERMISSION OF ORDNANCE SURVEY OF THE CONTROLLER OF HIS MAJESTY'S STATIONERY OFFICE. © CROWN COPYRIGHT AND DATABASE RIGHTS [2026] ORDNANCE SURVEY AC0000808122.

Issue	Date	Remarks	Drawn	Checked	Approved
A	OCT 2026	FOR DCO SUBMISSION	AS	SC	RW

Title

THE NATIONAL GRID
(NORTH HUMBER TO HIGH MARNHAM) ORDER
LAND PLAN SERIES
REGULATION 5(2)(i)(i)-(iii)
SECTION B (SHEET 5 OF 9)

nationalgrid


Application Number: EN020034


National Grid Drawing Reference: NHHM-WSP-LAN-PLN-0002

Scale	Sheet Size	Sheet	Issue
1:2,500	A0	SHEET 5 OF 9	A

COPYRIGHT: NOT TO BE REPRODUCED WITHOUT THE WRITTEN PERMISSION OF NATIONAL GRID ELECTRICITY TRANSMISSION PLC

THE NATIONAL GRID (NORTH HUMBER TO HIGH MARNHAM) ORDER
LAND PLAN SERIES
REGULATION 5(2)(i)(i)-(iii)
SECTION B (SHEET 6 OF 9)

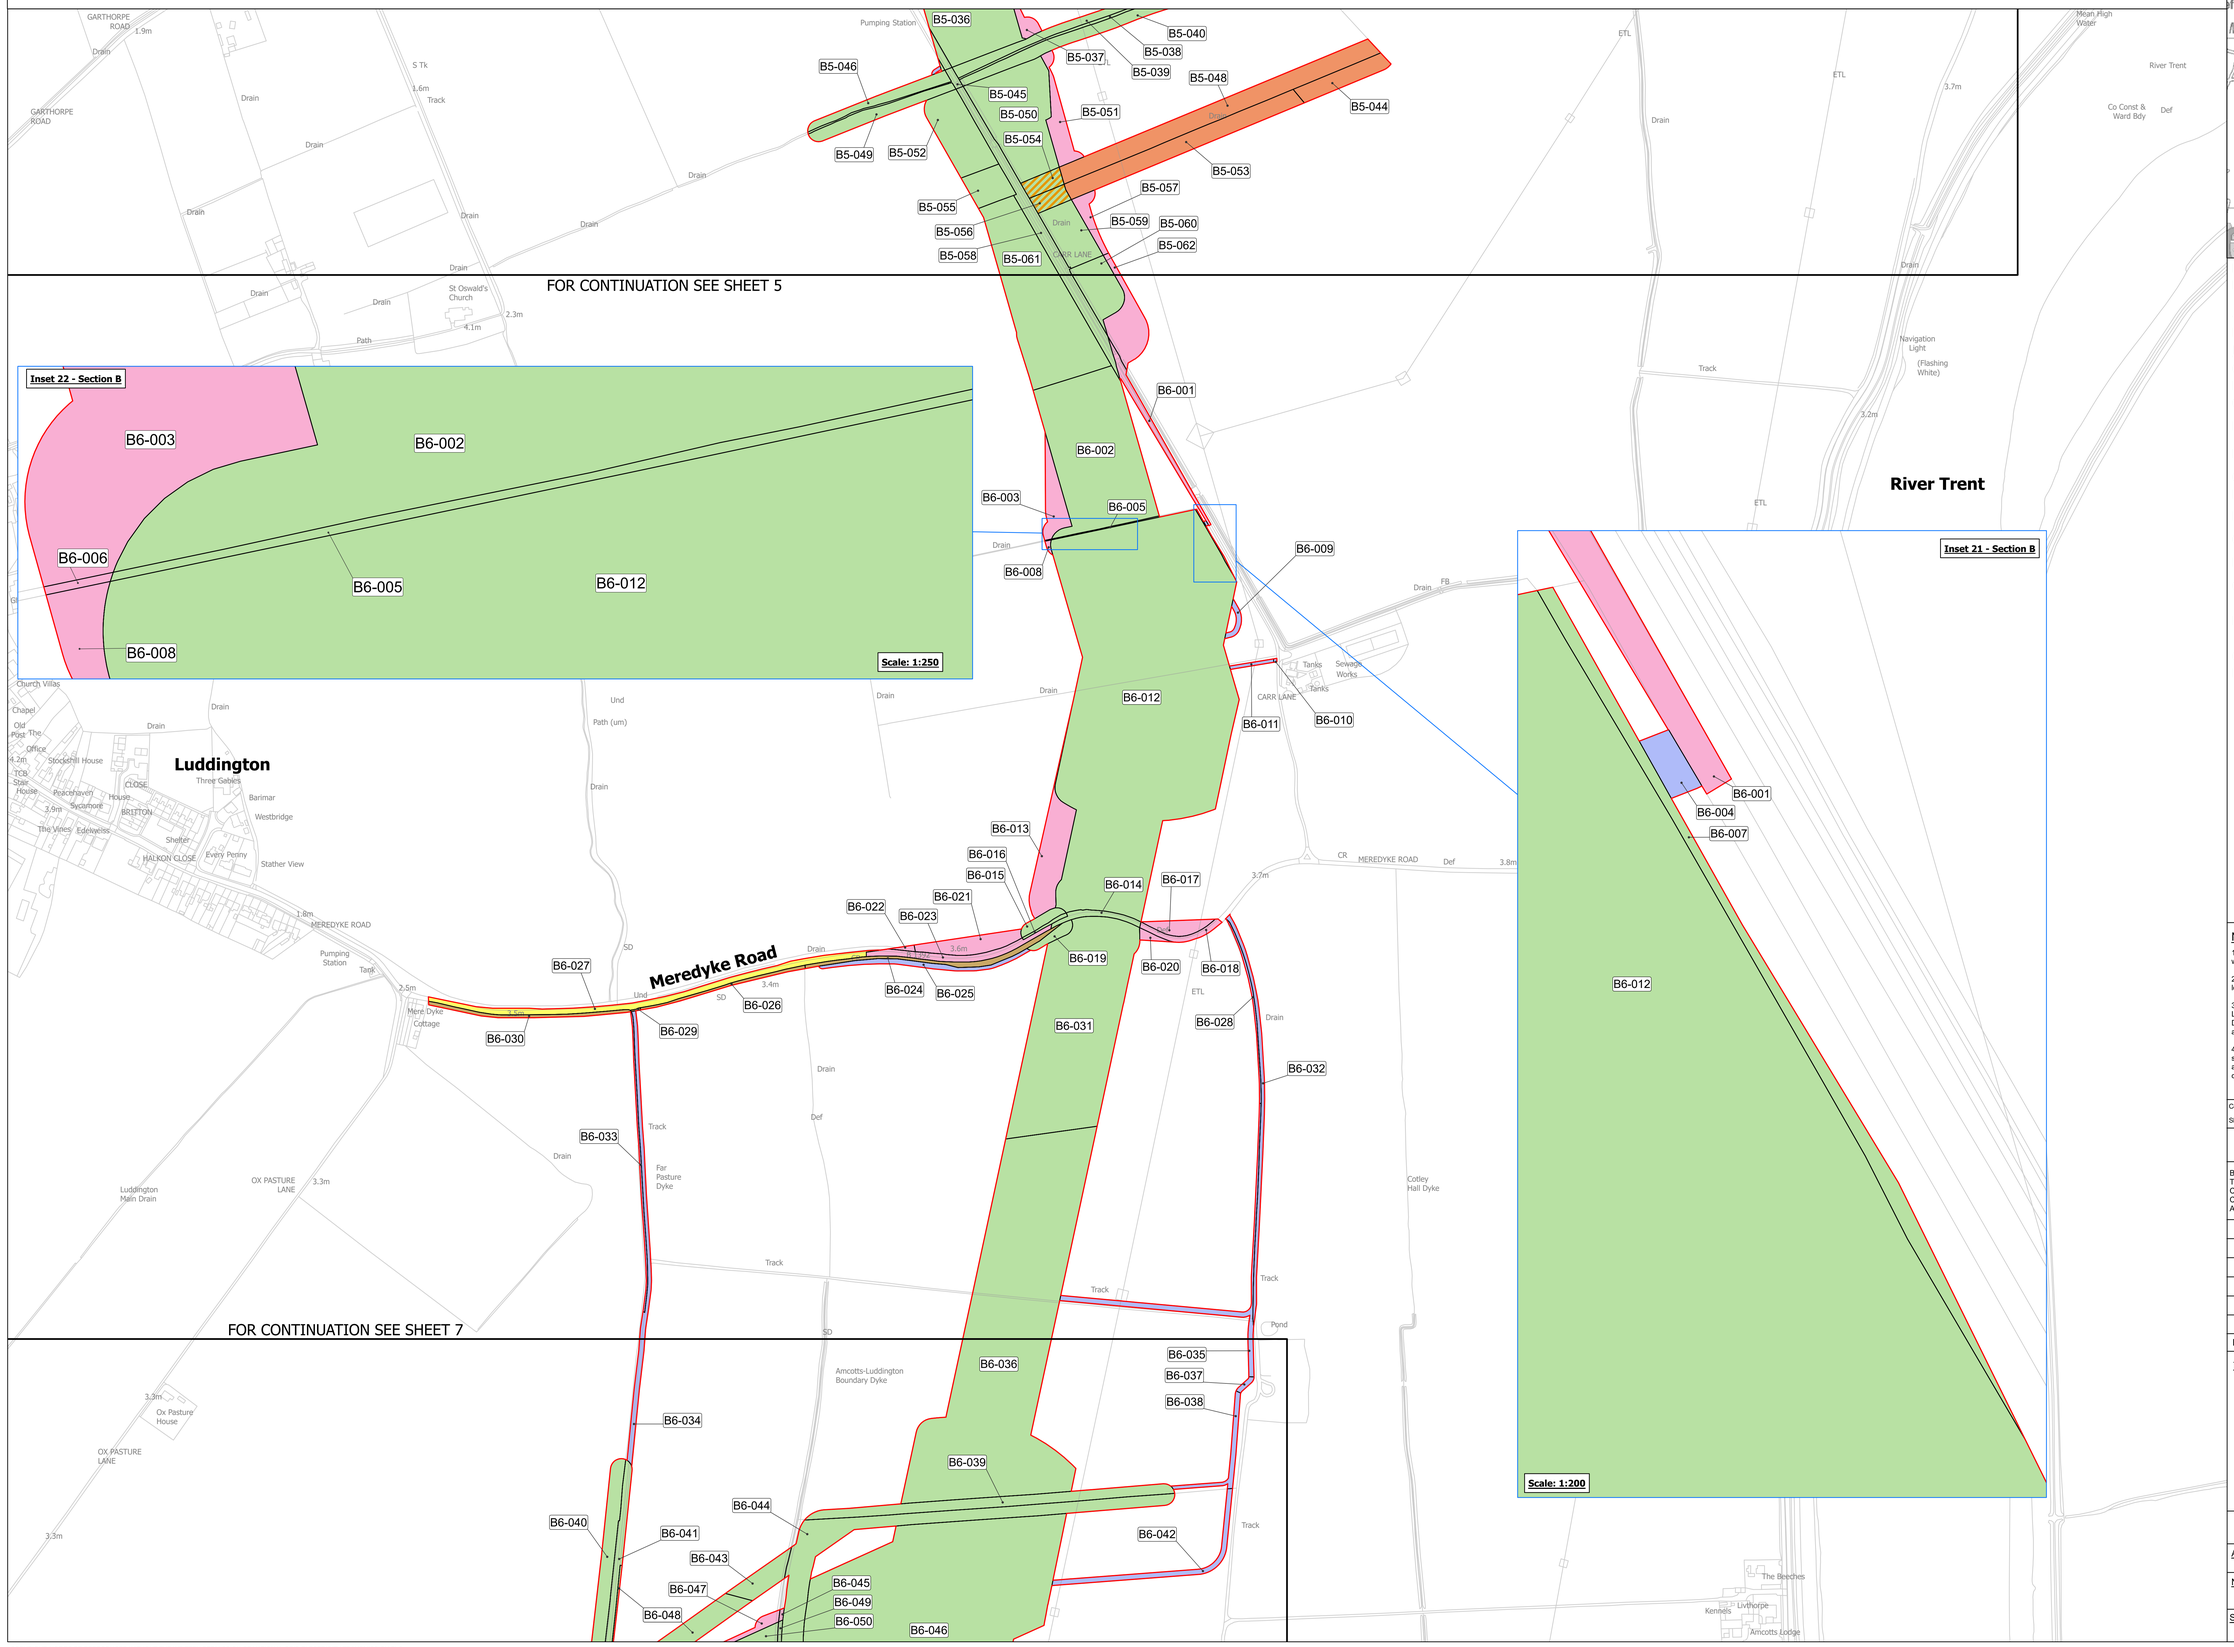

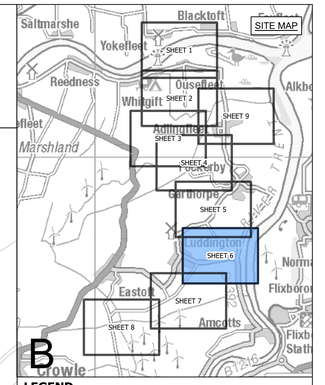

LEGEND

- SHEET INDEX CUTLINES
- ROUTE SECTION BOUNDARY
- LOCAL AUTHORITY BOUNDARY
- ORDER LIMITS

PLOTS

CLASS 1
- COMPULSORY ACQUISITION OF LAND

CLASS 2
- COMPULSORY ACQUISITION OF RIGHTS: OVERHEAD LINE
- COMPULSORY ACQUISITION OF RIGHTS: OVERHEAD LINE WITH ENVIRONMENTAL MITIGATION AREAS

CLASS 3
- COMPULSORY ACQUISITION OF RIGHTS: ACCESS
- COMPULSORY ACQUISITION OF RIGHTS: ACCESS WITH ENVIRONMENTAL MITIGATION AREAS

CLASS 4
- COMPULSORY ACQUISITION OF RIGHTS: ENVIRONMENTAL MITIGATION

CLASS 5
- TEMPORARY USE OF LAND FOR: CONSTRUCTION, MAINTENANCE, DISMANTLING AND/OR DECOMMISSIONING OF REDUNDANT INFRASTRUCTURE

CLASS 6
- TEMPORARY USE OF LAND FOR ACCESS

Notes

1. This drawing is scaled at paper size A0, therefore any prints taken at smaller sizes will affect accuracy of the measurement units and should not be scaled against.

2. For additional detail on the plan suites, please refer to the 'Guide to the Plans' located in Volume 2 of the DCO Application.

3. These plans are indicative only and the Project will be located within the Order Limits. Due to the need for flexibility, National Grid will be applying for Limits of Deviation within the Order Limits and the Development Consent Order, within which any final alignment would be located.

4. The Birkhill Wood and High Marnham Substations, and associated Gantry structures do not form part of this Project. They have been shown for reference only, and are included in the Order Limits for access and to enable the overhead line connections to be constructed.

Coordinate System: British National Grid

Sheet X Centroid Coordinate: 416204 Sheet Y Centroid Coordinate: 483944

0 50 100 150 200 250 Metres

BACKGROUND MAPPING INFORMATION HAS BEEN REPRODUCED FROM THE ORDNANCE SURVEY BY PERMISSION OF ORDNANCE SURVEY OF THE CONTROLLER OF HIS MAJESTY'S STATIONERY OFFICE. © CROWN COPYRIGHT AND DATABASE RIGHTS [2026] ORDNANCE SURVEY AC0000808122.

Issue	Date	Remarks	Drawn	Checked	Approved
A	OCT 2026	FOR DCO SUBMISSION	AS	SC	RW

Title

THE NATIONAL GRID
(NORTH HUMBER TO HIGH MARNHAM) ORDER
LAND PLAN SERIES
REGULATION 5(2)(i)(i)-(iii)
SECTION B (SHEET 6 OF 9)

nationalgrid


Application Number: EN020034


National Grid Drawing Reference: NHHM-WSP-LAN-PLN-0002

Scale	Sheet Size	Sheet	Issue
1:2,500	A0	SHEET 6 OF 9	A

COPYRIGHT: NOT TO BE REPRODUCED WITHOUT THE WRITTEN PERMISSION OF NATIONAL GRID ELECTRICITY TRANSMISSION PLC

THE NATIONAL GRID (NORTH HUMBER TO HIGH MARNHAM) ORDER
LAND PLAN SERIES
REGULATION 5(2)(i)(i)-(iii)
SECTION B (SHEET 7 OF 9)

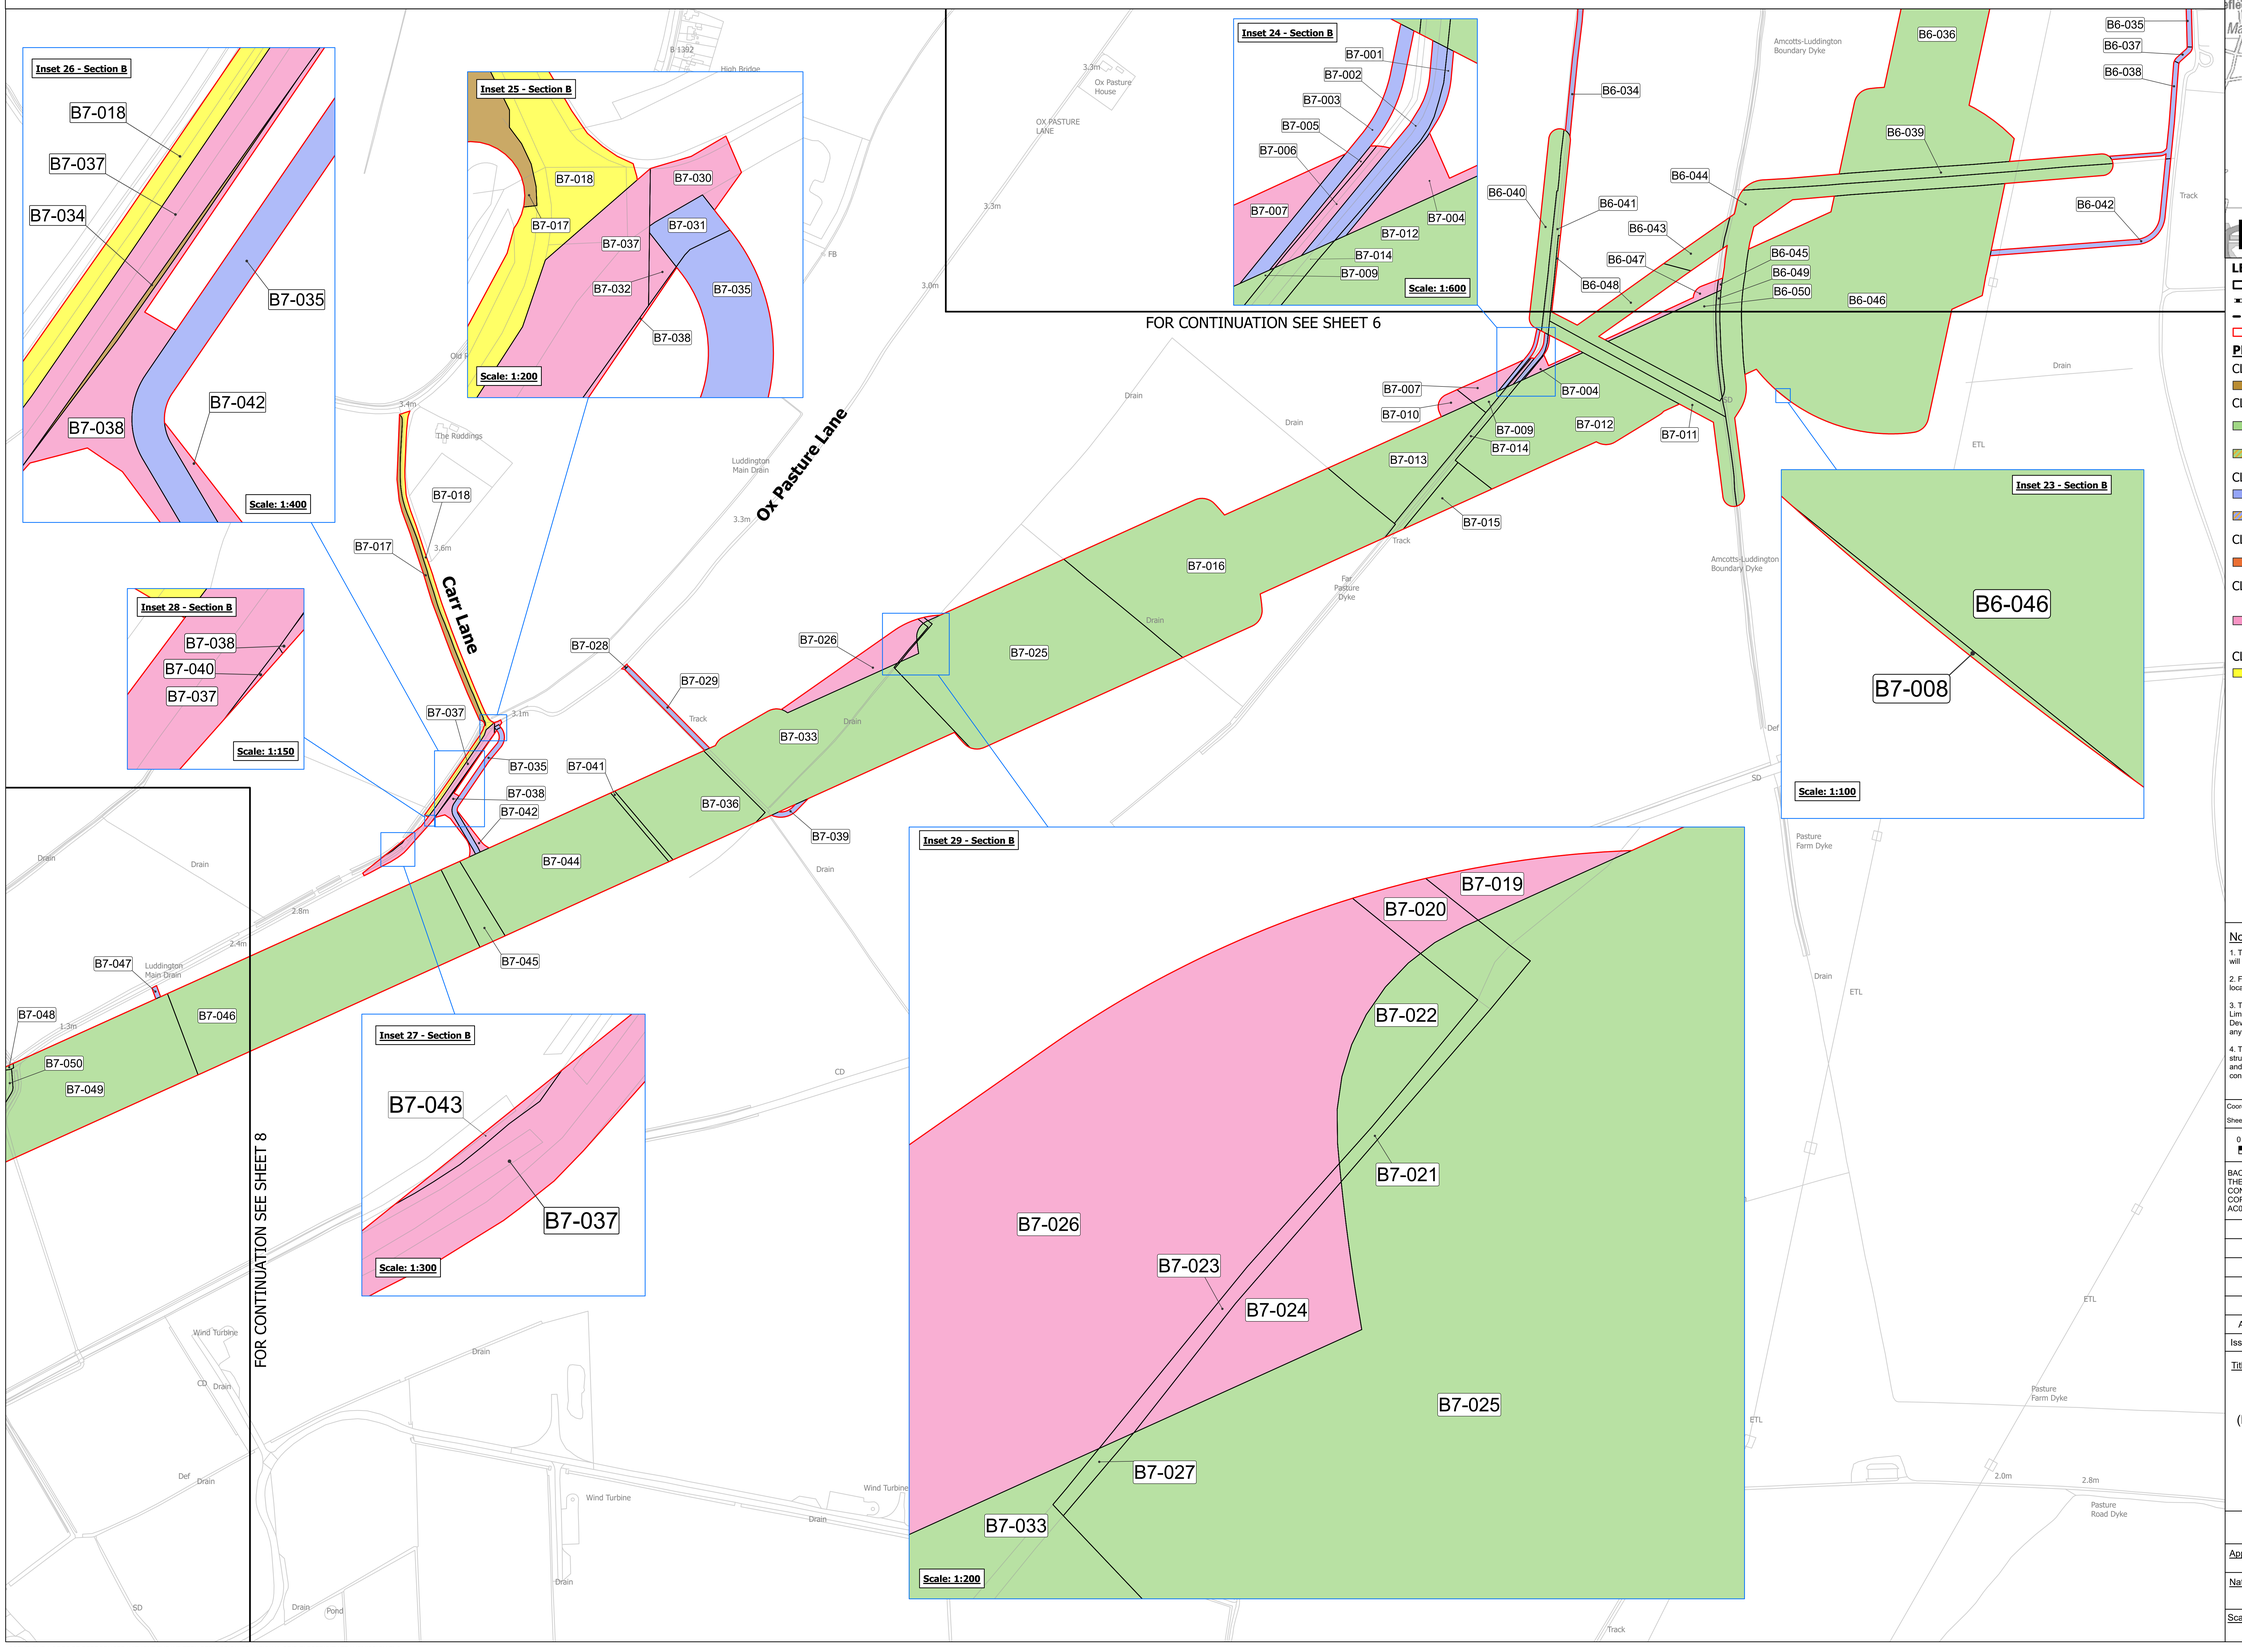

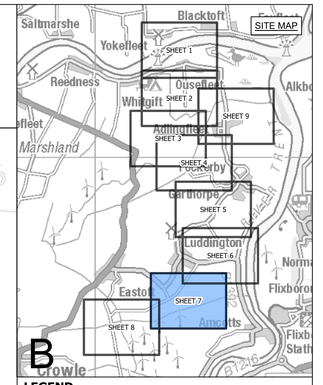

LEGEND

- SHEET INDEX CUTLINES
- ROUTE SECTION BOUNDARY
- LOCAL AUTHORITY BOUNDARY
- ORDER LIMITS

PLOTS

CLASS 1
- COMPULSORY ACQUISITION OF LAND

CLASS 2
- COMPULSORY ACQUISITION OF RIGHTS: OVERHEAD LINE
- COMPULSORY ACQUISITION OF RIGHTS: OVERHEAD LINE WITH ENVIRONMENTAL MITIGATION AREAS

CLASS 3
- COMPULSORY ACQUISITION OF RIGHTS: ACCESS
- COMPULSORY ACQUISITION OF RIGHTS: ACCESS WITH ENVIRONMENTAL MITIGATION AREAS

CLASS 4
- COMPULSORY ACQUISITION OF RIGHTS: ENVIRONMENTAL MITIGATION

CLASS 5
- TEMPORARY USE OF LAND FOR: CONSTRUCTION, MAINTENANCE, DISMANTLING AND/OR DECOMMISSIONING OF REDUNDANT INFRASTRUCTURE

CLASS 6
- TEMPORARY USE OF LAND FOR ACCESS

Notes

1. This drawing is scaled at paper size A0, therefore any prints taken at smaller sizes will affect accuracy of the measurement units and should not be scaled against.

2. For additional detail on the plan suites, please refer to the 'Guide to the Plans' located in Volume 2 of the DCO Application.

3. These plans are indicative only and the Project will be located within the Order Limits. Due to the need for flexibility, National Grid will be applying for Limits of Deviation within the Order Limits and the Development Consent Order, within which any final alignment would be located.

4. The Birkhill Wood and High Marnham Substations, and associated Gantry structures do not form part of this Project. They have been shown for reference only, and are included in the Order Limits for access and to enable the overhead line connections to be constructed.

Coordinate System: British National Grid

Sheet X Centroid Coordinate: 414978 Sheet Y Centroid Coordinate: 482313

0 50 100 150 200 250 Metres

BACKGROUND MAPPING INFORMATION HAS BEEN REPRODUCED FROM THE ORDNANCE SURVEY BY PERMISSION OF ORDNANCE SURVEY OF THE CONTROLLER OF HIS MAJESTYS STATIONERY OFFICE. © CROWN COPYRIGHT AND DATABASE RIGHTS [2026] ORDNANCE SURVEY AC0000808122.

Issue	Date	Remarks	Drawn	Checked	Approved
A	OCT 2026	FOR DCO SUBMISSION	AS	SC	RW

Title

THE NATIONAL GRID
(NORTH HUMBER TO HIGH MARNHAM) ORDER
LAND PLAN SERIES
REGULATION 5(2)(i)(i)-(iii)
SECTION B (SHEET 7 OF 9)

nationalgrid

Application Number: EN020034

National Grid Drawing Reference: NHHM-WSP-LAN-PLN-0002

Scale	Sheet Size	Sheet	Issue
1:2,500	A0	SHEET 7 OF 9	A

COPYRIGHT: NOT TO BE REPRODUCED WITHOUT THE WRITTEN PERMISSION OF NATIONAL GRID ELECTRICITY TRANSMISSION PLC

THE NATIONAL GRID (NORTH HUMBER TO HIGH MARNHAM) ORDER
LAND PLAN SERIES
REGULATION 5(2)(i)(i)-(iii)
SECTION B (SHEET 8 OF 9)

Carr Lane

Washinghall Lane

Ox Moor Pasture Road

FOR CONTINUATION SEE SHEET 7

SECTION B

SECTION C

Inset 30 - Section B
Scale: 1:600

Inset 31 - Section B
Scale: 1:200

Inset 32 - Section B
Scale: 1:200

Inset 33 - Section B
Scale: 1:600

Inset 34 - Section B
Scale: 1:200

Inset 35 - Section B
Scale: 1:400

Inset 36 - Section B
Scale: 1:400

Inset 37 - Section B
Scale: 1:200

Inset 38 - Section B
Scale: 1:600

SITE MAP

B

LEGEND

- SHEET INDEX CUTLINES
- ROUTE SECTION BOUNDARY
- LOCAL AUTHORITY BOUNDARY
- ORDER LIMITS

PLOTS

CLASS 1
- COMPULSORY ACQUISITION OF LAND

CLASS 2
- COMPULSORY ACQUISITION OF RIGHTS: OVERHEAD LINE
- COMPULSORY ACQUISITION OF RIGHTS: OVERHEAD LINE WITH ENVIRONMENTAL MITIGATION AREAS

CLASS 3
- COMPULSORY ACQUISITION OF RIGHTS: ACCESS
- COMPULSORY ACQUISITION OF RIGHTS: ACCESS WITH ENVIRONMENTAL MITIGATION AREAS

CLASS 4
- COMPULSORY ACQUISITION OF RIGHTS: ENVIRONMENTAL MITIGATION

CLASS 5
- TEMPORARY USE OF LAND FOR: CONSTRUCTION, MAINTENANCE, DISMANTLING AND/OR DECOMMISSIONING OF REDUNDANT INFRASTRUCTURE

CLASS 6
- TEMPORARY USE OF LAND FOR ACCESS

Notes

1. This drawing is scaled at paper size A0, therefore any prints taken at smaller sizes will affect accuracy of the measurement units and should not be scaled against.
2. For additional detail on the plan suites, please refer to the 'Guide to the Plans' located in Volume 2 of the DCO Application.
3. These plans are indicative only and the Project will be located within the Order Limits. Due to the need for flexibility, National Grid will be applying for Limits of Deviation within the Order Limits and the Development Consent Order, within which any final alignment would be located.
4. The Birkhill Wood and High Marnham Substations, and associated Gantry structures do not form part of this Project. They have been shown for reference only, and are included in the Order Limits for access and to enable the overhead line connections to be constructed.

Coordinate System: British National Grid

Sheet X Centroid Coordinate: 414047 Sheet Y Centroid Coordinate: 480258

0 50 100 150 200 250 Metres

BACKGROUND MAPPING INFORMATION HAS BEEN REPRODUCED FROM THE ORDNANCE SURVEY BY PERMISSION OF ORDNANCE SURVEY OF THE CONTROLLER OF HIS MAJESTY'S STATIONERY OFFICE. © CROWN COPYRIGHT AND DATABASE RIGHTS [2026] ORDNANCE SURVEY AC0000808122.

Issue	Date	Remarks	Drawn	Checked	Approved
A	OCT 2026	FOR DCO SUBMISSION	AS	SC	RW

Title

THE NATIONAL GRID
(NORTH HUMBER TO HIGH MARNHAM) ORDER
LAND PLAN SERIES
REGULATION 5(2)(i)(i)-(iii)
SECTION B (SHEET 8 OF 9)

nationalgrid


Application Number: EN020034


National Grid Drawing Reference: NHHM-WSP-LAN-PLN-0002

Scale	Sheet Size	Sheet	Issue
1:2,500	A0	SHEET 8 OF 9	A

COPYRIGHT: NOT TO BE REPRODUCED WITHOUT THE WRITTEN PERMISSION OF NATIONAL GRID ELECTRICITY TRANSMISSION PLC

THE NATIONAL GRID (NORTH HUMBER TO HIGH MARNHAM) ORDER
LAND PLAN SERIES
REGULATION 5(2)(i)(i)-(iii)
SECTION B (SHEET 9 OF 9)

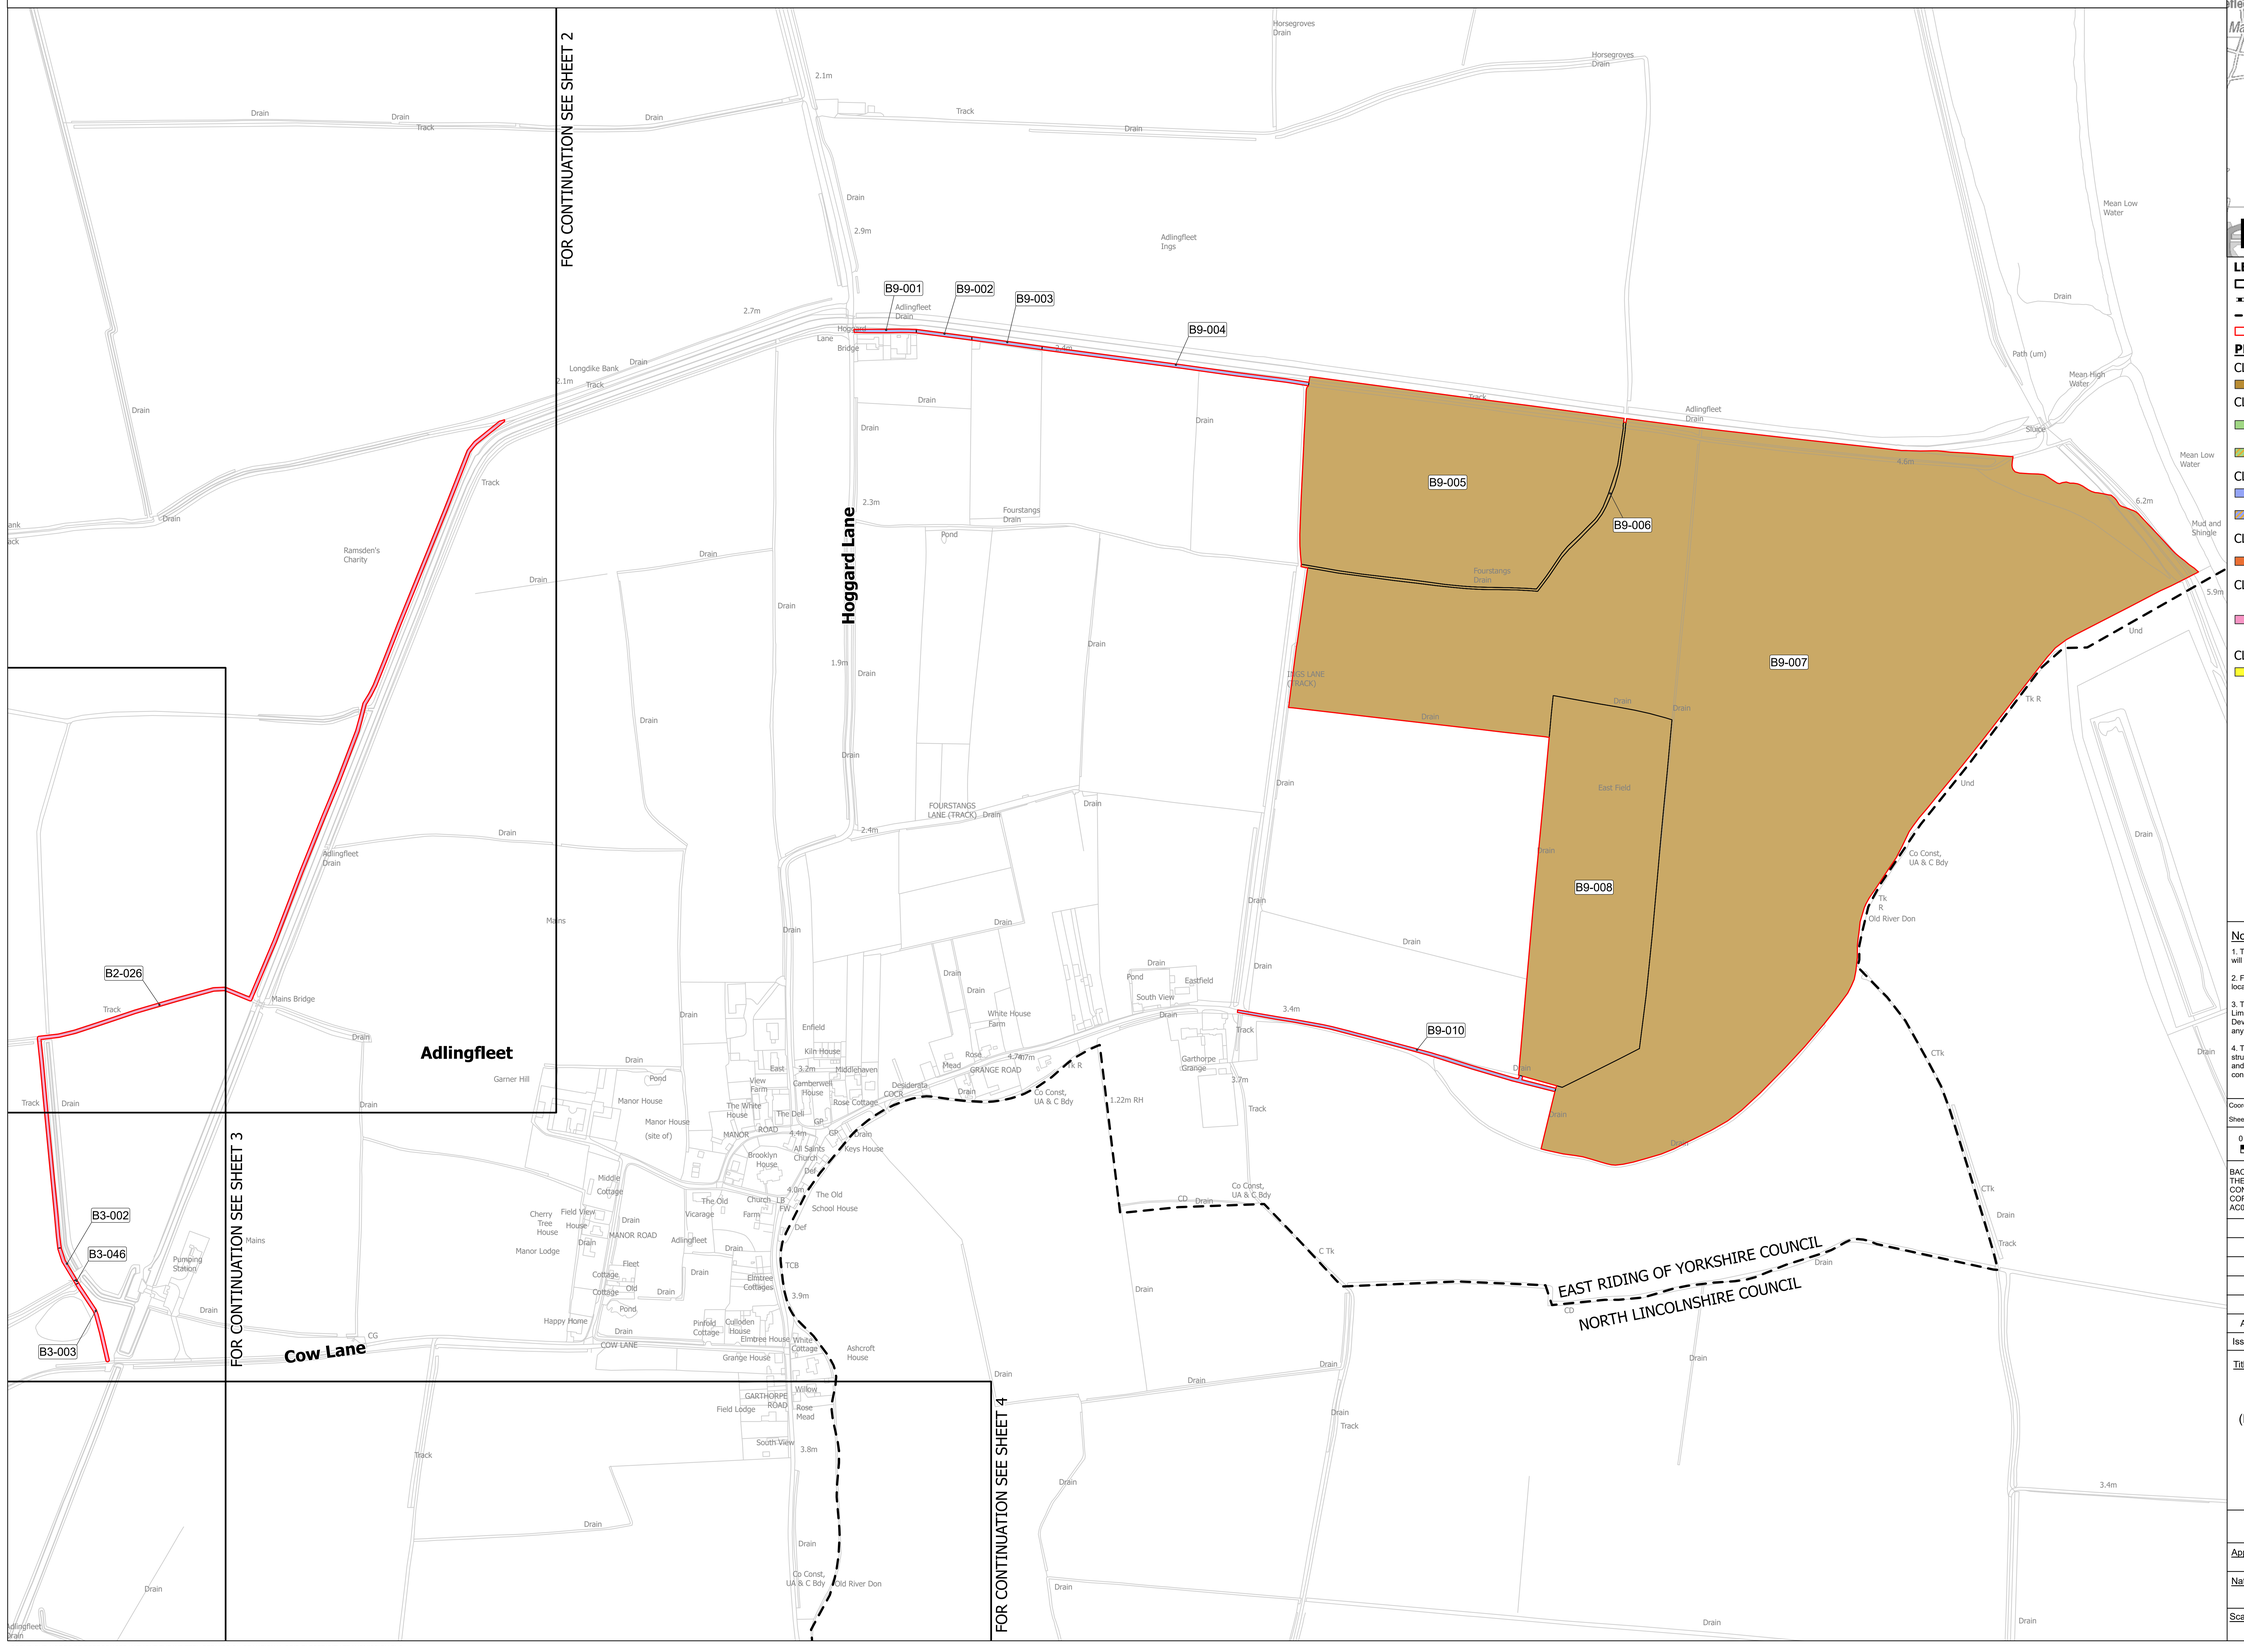

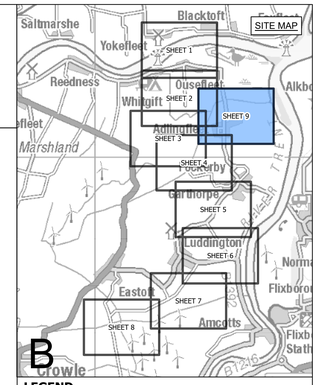

LEGEND

- SHEET INDEX CUTLINES
- ROUTE SECTION BOUNDARY
- LOCAL AUTHORITY BOUNDARY
- ORDER LIMITS

PLOTS

CLASS 1
- COMPULSORY ACQUISITION OF LAND

CLASS 2
- COMPULSORY ACQUISITION OF RIGHTS: OVERHEAD LINE
- COMPULSORY ACQUISITION OF RIGHTS: OVERHEAD LINE WITH ENVIRONMENTAL MITIGATION AREAS

CLASS 3
- COMPULSORY ACQUISITION OF RIGHTS: ACCESS
- COMPULSORY ACQUISITION OF RIGHTS: ACCESS WITH ENVIRONMENTAL MITIGATION AREAS

CLASS 4
- COMPULSORY ACQUISITION OF RIGHTS: ENVIRONMENTAL MITIGATION

CLASS 5
- TEMPORARY USE OF LAND FOR: CONSTRUCTION, MAINTENANCE, DISMANTLING AND/OR DECOMMISSIONING OF REDUNDANT INFRASTRUCTURE

CLASS 6
- TEMPORARY USE OF LAND FOR ACCESS

Notes

1. This drawing is scaled at paper size A0, therefore any prints taken at smaller sizes will affect accuracy of the measurement units and should not be scaled against.

2. For additional detail on the plan suites, please refer to the 'Guide to the Plans' located in Volume 2 of the DCO Application.

3. These plans are indicative only and the Project will be located within the Order Limits. Due to the need for flexibility, National Grid will be applying for Limits of Deviation within the Order Limits and the Development Consent Order, within which any final alignment would be located.

4. The Birkhill Wood and High Marnham Substations, and associated Gantry structures do not form part of this Project. They have been shown for reference only, and are included in the Order Limits for access and to enable the overhead line connections to be constructed.

Coordinate System: British National Grid

Sheet X Centroid Coordinate: 421407 Sheet Y Centroid Coordinate: 484797

0 50 100 150 200 250 Metres

BACKGROUND MAPPING INFORMATION HAS BEEN REPRODUCED FROM THE ORDNANCE SURVEY BY PERMISSION OF ORDNANCE SURVEY OF THE CONTROLLER OF HIS MAJESTY'S STATIONERY OFFICE. © CROWN COPYRIGHT AND DATABASE RIGHTS [2026] ORDNANCE SURVEY AC0000808122.

Issue	Date	Remarks	Drawn	Checked	Approved
A	OCT 2026	FOR DCO SUBMISSION	AS	SC	RW

Title

THE NATIONAL GRID
(NORTH HUMBER TO HIGH MARNHAM) ORDER
LAND PLAN SERIES
REGULATION 5(2)(i)(i)-(iii)
SECTION B (SHEET 9 OF 9)

nationalgrid

Application Number: EN020034

National Grid Drawing Reference: NHHM-WSP-LAN-PLN-0002

Scale	Sheet Size	Sheet	Issue
1:2,500	A0	SHEET 9 OF 9	A

COPYRIGHT: NOT TO BE REPRODUCED WITHOUT THE WRITTEN PERMISSION OF NATIONAL GRID ELECTRICITY TRANSMISSION PLC