The Great Grid Upgrade

North Humber to High Marnham

NHHM-LSTC-ENG-PLN-0019

North Humber to High Marnham

Volume 2: Plans, Drawings and Sections

Document 2.4 Works Plans - Section C

Final Issue A

October 2026

Planning Inspectorate Reference: EN020034

Infrastructure Planning (Applications: Prescribed Forms and Procedure) Regulations 2009 Regulation 5(2)(j)

nationalgrid

THE NATIONAL GRID (NORTH HUMBER TO HIGH MARNHAM) ORDER
WORKS KEY PLAN
REGULATION 5(2)(j)
SECTION C (SHEET 1 OF 1)

SHEET 1
SHEET 2
SHEET 3
SHEET 4
SHEET 5

SECTION B
SECTION C
SECTION C
SECTION D

CROWLE AND EALAND CP
BELTON CP
KEADBY WITH ALTHORPE CP
NORTH LINCOLNSHIRE COUNCIL

Isle of Axholme

Crowle Common
Crowle
Crowle Wharf
Crowle Station
Ealand
Keadby
Keadby Common
Althorpe
Derrythorpe
Derrythorpe Common
North Moor
Belton Grange
Little Hirst
Double Rivers
Crowle Park
Crowle Hill
Crowle Grange
Ealand Grange
Keadby Grange
Keadby Wind Farm
Power Station
Keadby Junction
Keadby Sluices
Keadby Locks
Vazon Bridge
Sheffield and South Yorkshire Navigation
Stainforth and Keadby Canal
Three Rivers
Paupers' Drain
Moor Middle Drain
Moor Bottom Drain
Peatlands Way
Old River Don
Old River Drain
Bewcarrs Drain
Dismantled Railway
Eastoft Moors Road Drain
Eastoft Boundary Dyke
Luddington Moors Drain
Old Sewer Drain
Sewer Drain
Warping Drain
Browns Drain
Ealand Boundary Drain
North and South Moors Road Drain
North Pilfrey Drain
South Soak Drain
Ealand Warping Drain
Hatfield Waste Drain
Folly Drain
Mosswood Drain
Temple Drain
Simme Hill Farm Drain
Triangles Drain
New Godnow Drain
North Engine Drain
Brunyees Drain
Three Cocked Hat Wood
Middleton Plantation
Mosswood Manor
Mosswood Farm
Common Farm
Axholme Game Farm
Hare Lane (Track)
Common Lane (Track)
Moody Drain
North Moor Drain
Folly Drain
Warpland Farm
Amcotts Grange
Boskeyd Farm
North Moor Farm
White House Farm
Hop Close Villas
Sewage Works
Poplar Farm
Pilfrey Farm
North Pilfrey Farm
Ealand Poultry Farm
Ealand Grange
Meadow Mill Farm
Grange Cottages
Water Tower
Mason Poultry Farm
Marshgate Farm
Don Farm
Bridge Farm
Windsor
Cord Wood
Forbek Farm
Mowcop Farm
Beaucarr Farm
School
Tetley Hall
Tetley
Holiday Park
Willow Brook Farm
Godnow Bridge
Swing-bridge
Sand Hall Farm
Triangles Farm
Curlews Farm
Crowle Bridge
First Priory Park Golf Club
GH
Pilfrey Bridge
Poultry Farm
Woodcarr Farm
Resr
Chys
Power Station
Old Farm
Derrythorpe
Poplars
Whar
Locks
Sluices
Sluic
Peat Works
Sta
Sch
PS
FBs
A 18
A 161
M 180
76
77
78
79
80
81
82
83
11
12
13
14
09

SITE MAP

A
B
C
D
E
F

LEGEND
SHEET INDEX
ROUTE SECTION BOUNDARY
ORDER LIMITS

Notes

1. This drawing is scaled at paper size A0, therefore any prints taken at smaller sizes will affect accuracy of the measurement units and should not be scaled against.

2. For additional detail on the plan suites, please refer to the 'Guide to the Plans' located in Volume 2 of the DCO Application.

3. These plans are indicative only and the Project will be located within the Order Limits. Due to the need for flexibility, National Grid will be applying for Limits of Deviation within the Order Limits and the Development Consent Order, within which any final alignment would be located.

4. The Birkhill Wood and High Marnham Substations, and associated Gantry structures do not form part of this Project. They have been shown for reference only, and are included in the Order Limits for access and to enable the overhead line connections to be constructed.

Coordinate System: British National Grid

Sheet X Centroid Coordinate: 411403 Sheet Y Centroid Coordinate: 479700

0 300 600 900 Metres

BACKGROUND MAPPING INFORMATION HAS BEEN REPRODUCED FROM THE ORDNANCE SURVEY BY PERMISSION OF ORDNANCE SURVEY OF THE CONTROLLER OF HIS MAJESTY'S STATIONERY OFFICE. CROWN COPYRIGHT ORDNANCE SURVEY ©. BLUESKY INTERNATIONAL LTD ©. NATIONAL GRID ELECTRICITY - 100024241.

Issue	Date	Remarks	Drawn	Checked	Approved
A	OCT 2026	FOR DCO SUBMISSION	JSt	TF	CJ

Title

THE NATIONAL GRID
(NORTH HUMBER TO HIGH MARNHAM) ORDER
WORKS KEY PLAN
REGULATION 5(2)(j)
SECTION C (SHEET 1 OF 1)

nationalgrid

Application Number: EN020034

National Grid Drawing Reference: NHHM-LSTC-ENG-PLN-0019

Scale	Sheet Size	Sheet	Issue
1:8,000	A0	SHEET 1 OF 1	A

COPYRIGHT: NOT TO BE REPRODUCED WITHOUT THE WRITTEN PERMISSION OF NATIONAL GRID ELECTRICITY TRANSMISSION PLC

THE NATIONAL GRID (NORTH HUMBER TO HIGH MARNHAM) ORDER
WORKS PLAN SERIES
REGULATION 5(2)(j)
SECTION C (SHEET 1 OF 5)

TERMINATION OF WORK No. 4 AND COMMENCEMENT OF WORK No. 5

CENTRELINE OF NEW 4AF OHL WITHIN WORK No. 5

TEMPORARY CONSTRUCTION COMPOUND WITHIN WORK No. 5

4AF113
4AF114
4AF115
4AF116
4AF117
4AF118

SECTION B
SECTION C

Mill Road
Bonnyhale Moor Road
CARR LANE


FOR CONTINUATION SEE SHEET 2
FOR CONTINUATION SEE SHEET 3

Carrdale Farm
New Bungalow
Mason Poultry Farm
Meadow Mill Farm
Solar Panels
Grange Cottages
Crowle Grange
Ponds
Eland Carr Drain
Eland Farm
Watsons Drain Poultry Farm
Gas Distribution Sta
Met Sta
Wind Turbine

Grange Dyke
Red Carr Lane Drain
Crowle and Eastoft Boundary Drain
Everatts Drain
Bewcarrs Drain
Eastoft Moors Road Drain
Eastoft Moors Drain
Godsman Drain
Chapman Drain
South Moor Drain
Moors Road Drain
North and South Cross
Crowle Moors and Pilfrey Drain

Drain
Track
Pond
Def
SD
FB
CD

3.3m
3.2m
2.2m
1.6m
1.8m
1.9m
1.4m
1.2m
0.7m

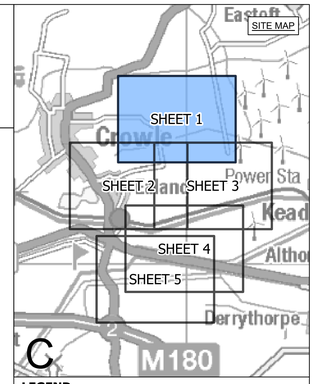

LEGEND

- SHEET INDEX CUTLINES
- ROUTE SECTION BOUNDARY
- TERMINATION AND COMMENCEMENT OF WORKS
- TERMINATION OF WORKS
- ORDER LIMITS
- ORDER LIMITS & LIMITS OF DEVIATION
- LIMITS OF DEVIATION
- INDICATIVE CONSTRUCTION COMPOUND
- INDICATIVE NEW LATTICE PYLON
- EXISTING LATTICE PYLON - NOT AFFECTED
- EXISTING LATTICE PYLON - TO BE MODIFIED
- EXISTING LATTICE PYLON - TO BE DISMANTLED
- INDICATIVE TEMPORARY STRUCTURE
- INDICATIVE NEW OVERHEAD LINE
- EXISTING OVERHEAD LINE - NOT AFFECTED
- EXISTING OVERHEAD LINE - TO BE RECONDUCTORED
- EXISTING OVERHEAD LINE - TO BE DISMANTLED
- INDICATIVE TEMPORARY OVERHEAD LINE

Notes

1. This drawing is scaled at paper size A0, therefore any prints taken at smaller sizes will affect accuracy of the measurement units and should not be scaled against.

2. For additional detail on the plan suites, please refer to the 'Guide to the Plans' located in Volume 2 of the DCO Application.

3. These plans are indicative only and the Project will be located within the Order Limits. Due to the need for flexibility, National Grid will be applying for Limits of Deviation within the Order Limits and the Development Consent Order, within which any final alignment would be located.

4. The Birkhill Wood and High Marnham Substations, and associated Gantry structures do not form part of this Project. They have been shown for reference only, and are included in the Order Limits for access and to enable the overhead line connections to be constructed.

Coordinate System: British National Grid

Sheet X Centroid Coordinate: 413151 Sheet Y Centroid Coordinate: 479785

0 50 100 150 200 250 Metres

BACKGROUND MAPPING INFORMATION HAS BEEN REPRODUCED FROM THE ORDNANCE SURVEY BY PERMISSION OF ORDNANCE SURVEY OF THE CONTROLLER OF HIS MAJESTY'S STATIONERY OFFICE. © CROWN COPYRIGHT AND DATABASE RIGHTS [2026] ORDNANCE SURVEY AC0000808122.

Issue	Date	Remarks	Drawn	Checked	Approved
A	OCT 2026	FOR DCO SUBMISSION	JSt	TF	CJ

Title

THE NATIONAL GRID
(NORTH HUMBER TO HIGH MARNHAM) ORDER
WORKS PLAN SERIES
REGULATION 5(2)(j)
SECTION C (SHEET 1 OF 5)

nationalgrid

Application Number	
EN020034	

National Grid Drawing Reference: NHHM-LSTC-ENG-PLN-0019

Scale	Sheet Size	Sheet	Issue
1:2,500	A0	SHEET 1 of 5	A

COPYRIGHT: NOT TO BE REPRODUCED WITHOUT THE WRITTEN PERMISSION OF NATIONAL GRID ELECTRICITY TRANSMISSION PLC

THE NATIONAL GRID (NORTH HUMBER TO HIGH MARNHAM) ORDER
WORKS PLAN SERIES
REGULATION 5(2)(j)
SECTION C (SHEET 2 OF 5)

TERMINATION OF WORK No. 5

CENTRELINE OF UNAFFECTED ZDA OHL WITHIN WORK No. 5

ZDA113 ZDA114 ZDA115 ZDA116 ZDA117 ZDA118

CENTRELINE OF RECONDUCTORED ZDA OHL WITHIN WORK No. 5

CENTRELINE OF TEMPORARY ZDA OHL WITHIN WORK No. 5

TEMPORARY CONSTRUCTION COMPOUND WITHIN WORK No. 5

4AF118 4AF119 4AF120 4AF121 4AF122 4AF123

ZDA119A ZDA119B ZDA119C ZDA119 ZDA119T

ZDA120A ZDA120B ZDA120C ZDA120 ZDA120T

CENTRELINE OF NEW ZDA OHL WITHIN WORK No. 5

CENTRELINE OF NEW ZDA OHL WITHIN WORK No. 5

CENTRELINE OF DISMANTLED ZDA OHL WITHIN WORK No. 5

CENTRELINE OF NEW 4AF OHL WITHIN WORK No. 5

FOR CONTINUATION SEE SHEET 1

FOR CONTINUATION SEE SHEET 3

FOR CONTINUATION SEE SHEET 4

Ealand

A161

Outgate

SITE MAP

SHEET 1
SHEET 2
SHEET 3
SHEET 4
SHEET 5

LEGEND

- SHEET INDEX CUTLINES
- ROUTE SECTION BOUNDARY
- TERMINATION AND COMMENCEMENT OF WORKS
- TERMINATION OF WORKS
- ORDER LIMITS
- ORDER LIMITS & LIMITS OF DEVIATION
- LIMITS OF DEVIATION
- INDICATIVE CONSTRUCTION COMPOUND
- INDICATIVE NEW LATTICE PYLON
- EXISTING LATTICE PYLON - NOT AFFECTED
- EXISTING LATTICE PYLON - TO BE MODIFIED
- EXISTING LATTICE PYLON - TO BE DISMANTLED
- INDICATIVE TEMPORARY STRUCTURE
- INDICATIVE NEW OVERHEAD LINE
- EXISTING OVERHEAD LINE - NOT AFFECTED
- EXISTING OVERHEAD LINE - TO BE RECONDUCTORED
- EXISTING OVERHEAD LINE - TO BE DISMANTLED
- INDICATIVE TEMPORARY OVERHEAD LINE

Notes

1. This drawing is scaled at paper size A0, therefore any prints taken at smaller sizes will affect accuracy of the measurement units and should not be scaled against.

2. For additional detail on the plan suites, please refer to the 'Guide to the Plans' located in Volume 2 of the DCO Application.

3. These plans are indicative only and the Project will be located within the Order Limits. Due to the need for flexibility, National Grid will be applying for Limits of Deviation within the Order Limits and the Development Consent Order, within which any final alignment would be located.

4. The Birkhill Wood and High Marnham Substations, and associated Gantry structures do not form part of this Project. They have been shown for reference only, and are included in the Order Limits for access and to enable the overhead line connections to be constructed.

Coordinate System: British National Grid

Sheet X Centroid Coordinate: 411697 Sheet Y Centroid Coordinate: 478735

0 50 100 150 200 250 Metres

BACKGROUND MAPPING INFORMATION HAS BEEN REPRODUCED FROM THE ORDNANCE SURVEY BY PERMISSION OF ORDNANCE SURVEY OF THE CONTROLLER OF HIS MAJESTY'S STATIONERY OFFICE. © CROWN COPYRIGHT AND DATABASE RIGHTS [2026] ORDNANCE SURVEY AC0000808122.

Issue	Date	Remarks	Drawn	Checked	Approved
A	OCT 2026	FOR DCO SUBMISSION	JSt	TF	CJ

Title

THE NATIONAL GRID
(NORTH HUMBER TO HIGH MARNHAM) ORDER
WORKS PLAN SERIES
REGULATION 5(2)(j)
SECTION C (SHEET 2 OF 5)

nationalgrid


Application Number: EN020034


National Grid Drawing Reference: NHHM-LSTC-ENG-PLN-0019

Scale	Sheet Size	Sheet	Issue
1:2,500	A0	SHEET 2 of 5	A

COPYRIGHT: NOT TO BE REPRODUCED WITHOUT THE WRITTEN PERMISSION OF NATIONAL GRID ELECTRICITY TRANSMISSION PLC

THE NATIONAL GRID (NORTH HUMBER TO HIGH MARNHAM) ORDER
WORKS PLAN SERIES
REGULATION 5(2)(j)
SECTION C (SHEET 3 OF 5)

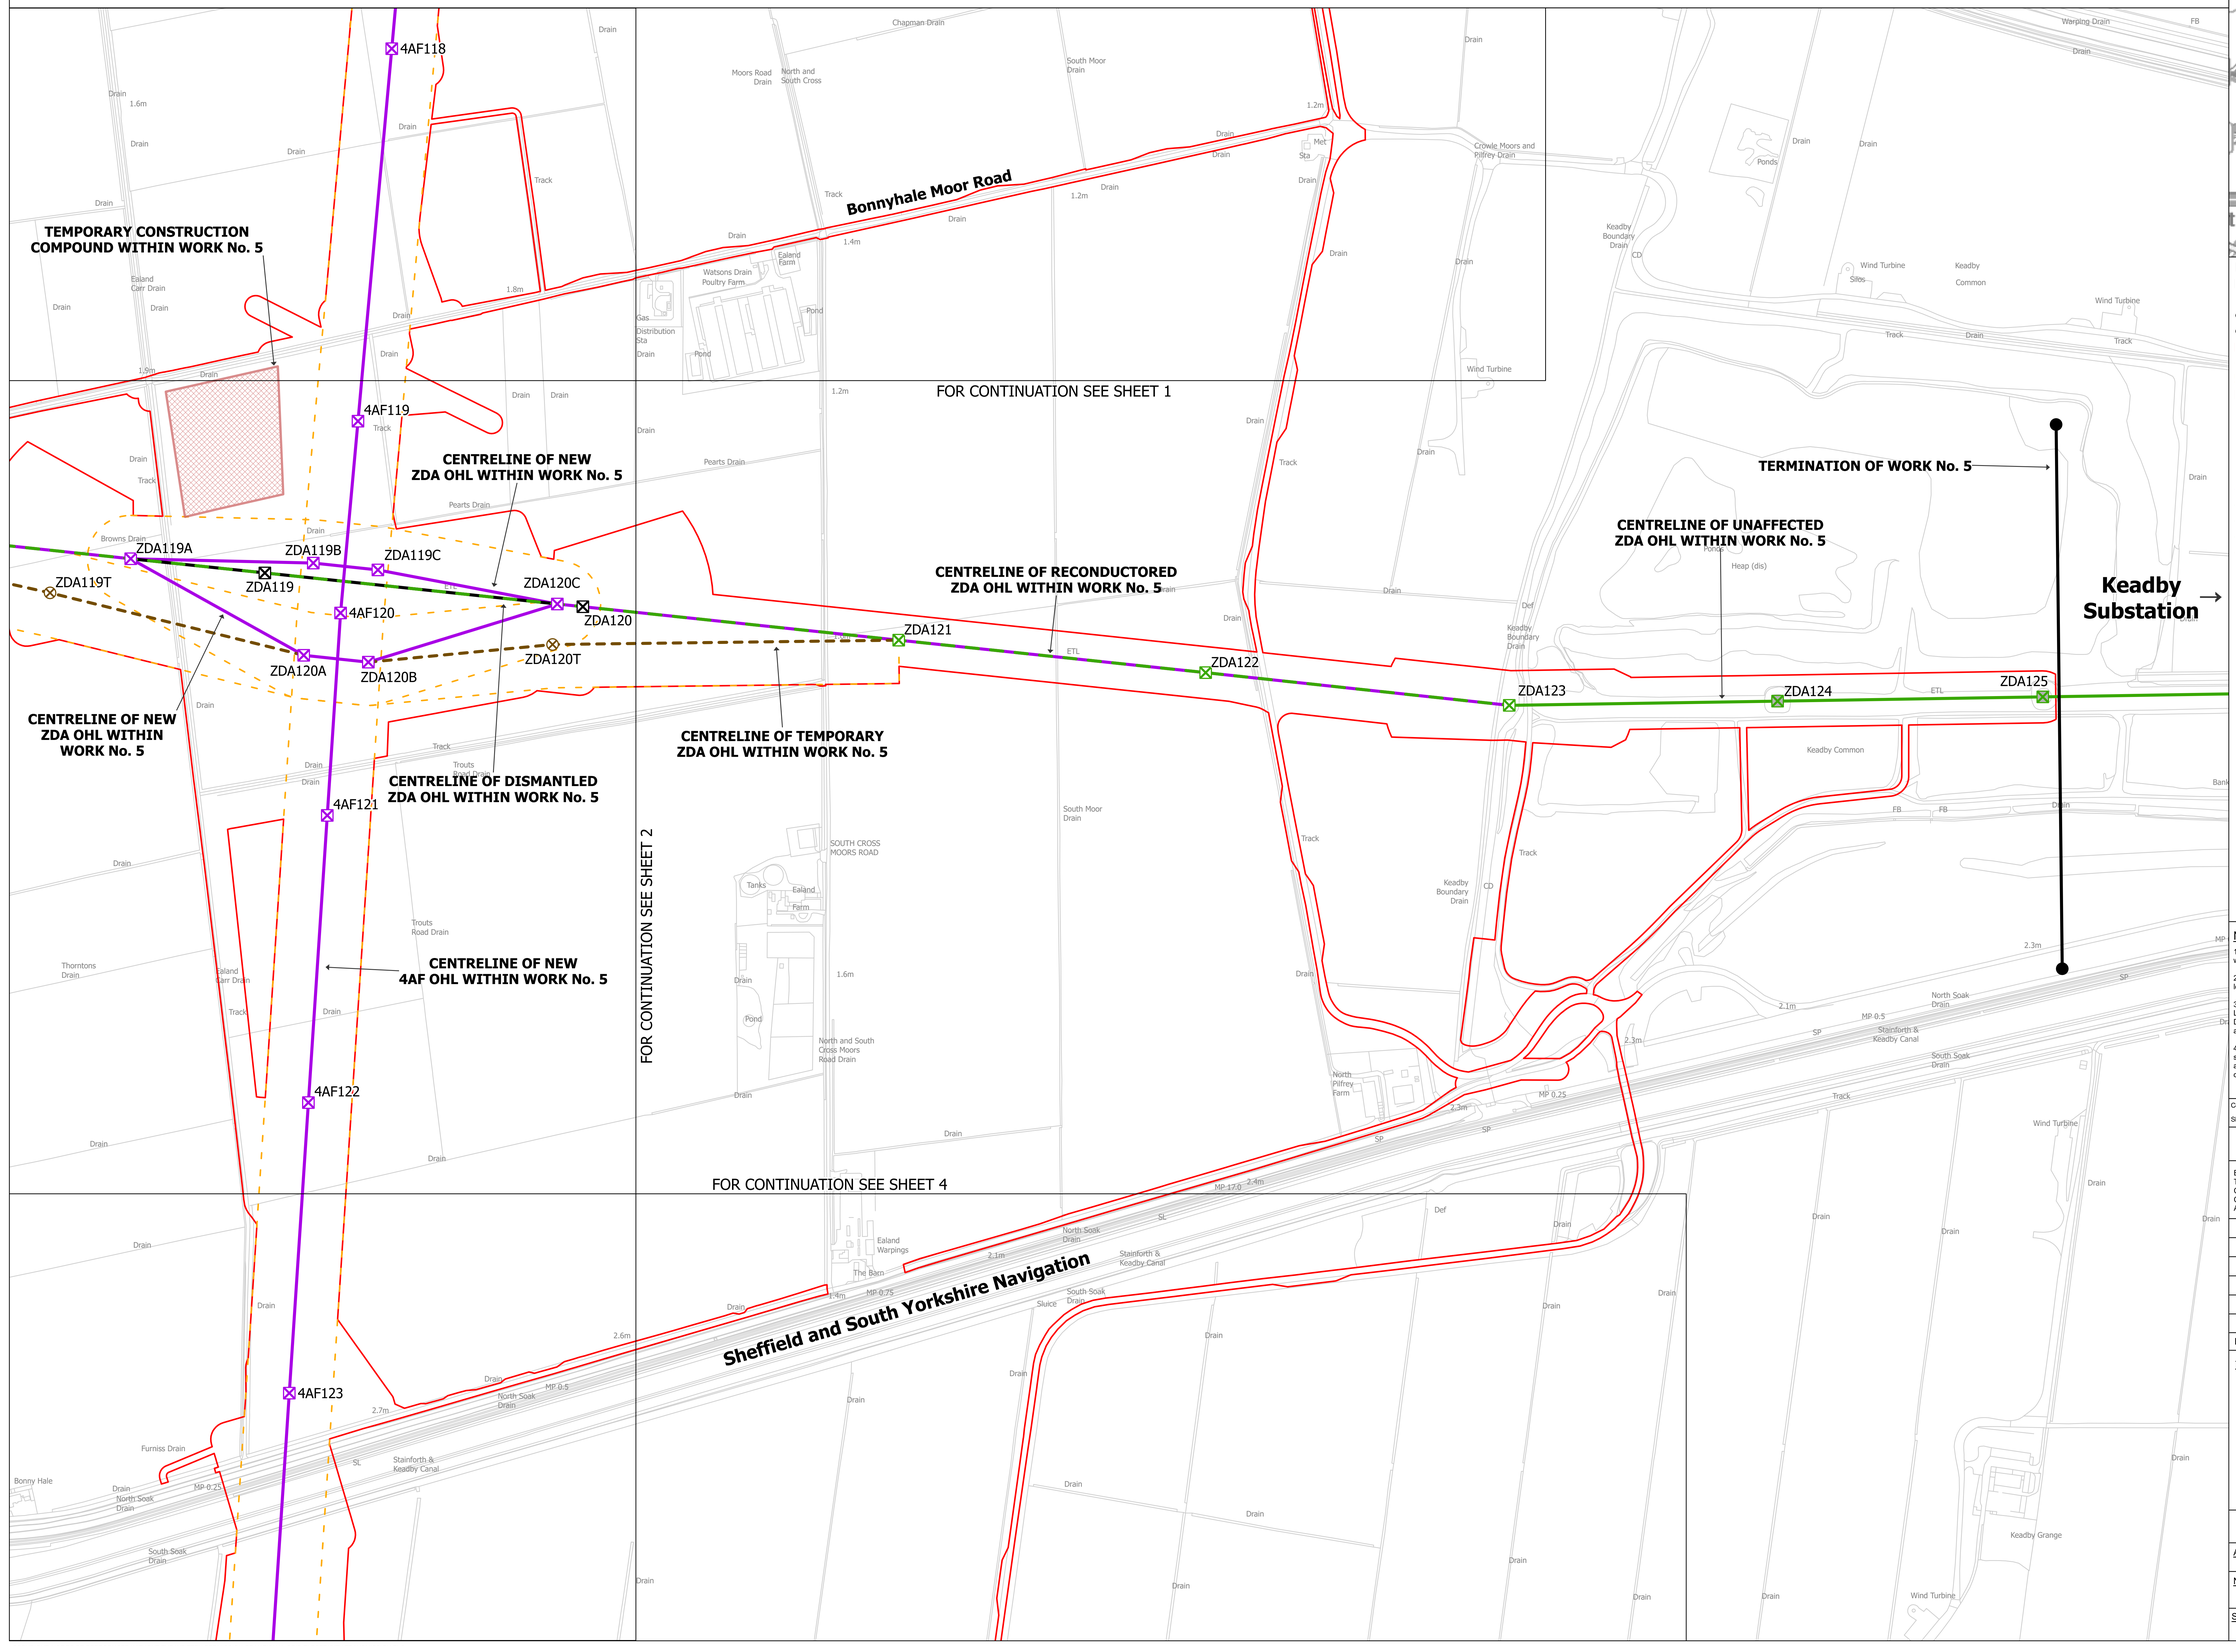

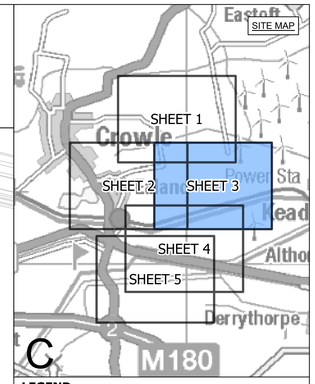

LEGEND

- SHEET INDEX CUTLINES
- ROUTE SECTION BOUNDARY
- TERMINATION AND COMMENCEMENT OF WORKS
- TERMINATION OF WORKS
- ORDER LIMITS
- ORDER LIMITS & LIMITS OF DEVIATION
- LIMITS OF DEVIATION
- INDICATIVE CONSTRUCTION COMPOUND
- INDICATIVE NEW LATTICE PYLON
- EXISTING LATTICE PYLON - NOT AFFECTED
- EXISTING LATTICE PYLON - TO BE MODIFIED
- EXISTING LATTICE PYLON - TO BE DISMANTLED
- INDICATIVE TEMPORARY STRUCTURE
- INDICATIVE NEW OVERHEAD LINE
- EXISTING OVERHEAD LINE - NOT AFFECTED
- EXISTING OVERHEAD LINE - TO BE RECONDUCTORED
- EXISTING OVERHEAD LINE - TO BE DISMANTLED
- INDICATIVE TEMPORARY OVERHEAD LINE

Notes

1. This drawing is scaled at paper size A0, therefore any prints taken at smaller sizes will affect accuracy of the measurement units and should not be scaled against.
2. For additional detail on the plan suites, please refer to the 'Guide to the Plans' located in Volume 2 of the DCO Application.
3. These plans are indicative only and the Project will be located within the Order Limits. Due to the need for flexibility, National Grid will be applying for Limits of Deviation within the Order Limits and the Development Consent Order, within which any final alignment would be located.
4. The Birkhill Wood and High Marnham Substations, and associated Gantry structures do not form part of this Project. They have been shown for reference only, and are included in the Order Limits for access and to enable the overhead line connections to be constructed.

Coordinate System: British National Grid

Sheet X Centroid Coordinate: 411697 Sheet Y Centroid Coordinate: 480573

0 50 100 150 200 250 Metres

BACKGROUND MAPPING INFORMATION HAS BEEN REPRODUCED FROM THE ORDNANCE SURVEY BY PERMISSION OF ORDNANCE SURVEY OF THE CONTROLLER OF HIS MAJESTY'S STATIONERY OFFICE. © CROWN COPYRIGHT AND DATABASE RIGHTS [2026] ORDNANCE SURVEY AC0000808122.

Issue	Date	Remarks	Drawn	Checked	Approved
A	OCT 2026	FOR DCO SUBMISSION	JSt	TF	CJ

Title

THE NATIONAL GRID
(NORTH HUMBER TO HIGH MARNHAM) ORDER
WORKS PLAN SERIES
REGULATION 5(2)(j)
SECTION C (SHEET 3 OF 5)

nationalgrid


Application Number: EN020034


National Grid Drawing Reference: NHHM-LSTC-ENG-PLN-0019

Scale	Sheet Size	Sheet	Issue
1:2,500	A0	SHEET 3 of 5	A

COPYRIGHT: NOT TO BE REPRODUCED WITHOUT THE WRITTEN PERMISSION OF NATIONAL GRID ELECTRICITY TRANSMISSION PLC

THE NATIONAL GRID (NORTH HUMBER TO HIGH MARNHAM) ORDER
WORKS PLAN SERIES
REGULATION 5(2)(j)
SECTION C (SHEET 4 OF 5)

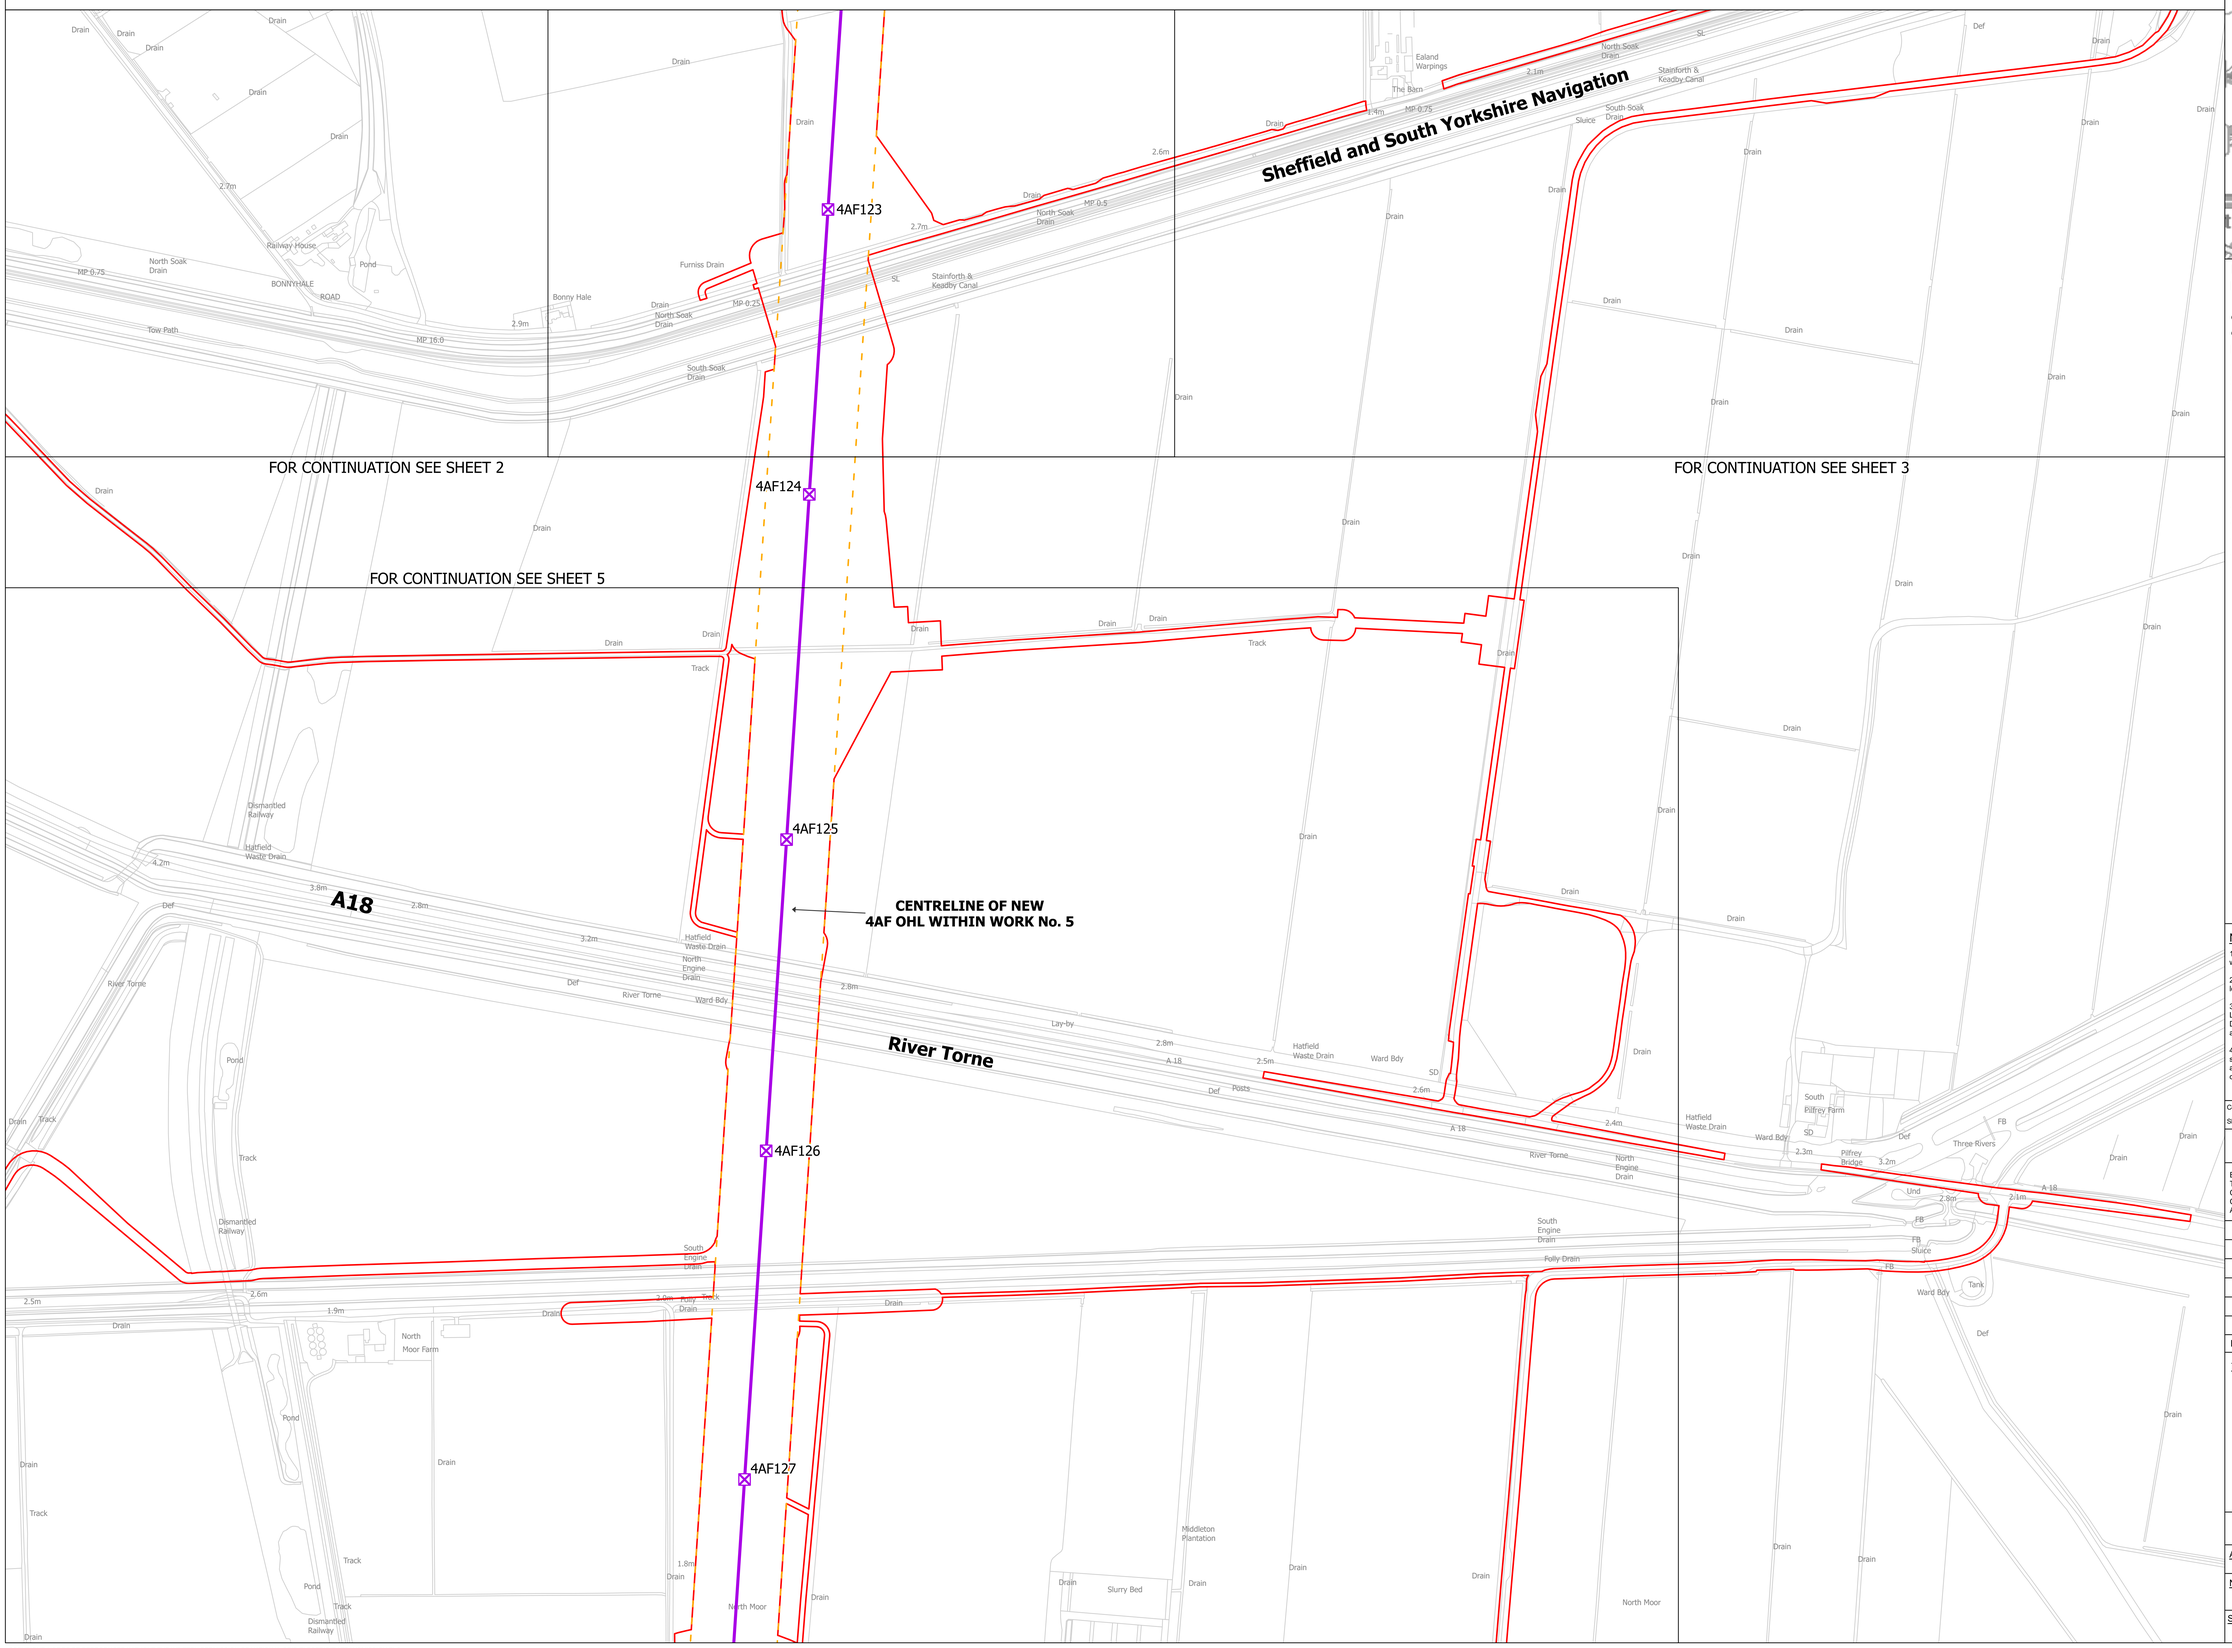

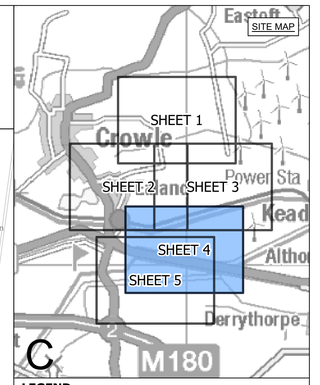

LEGEND

- SHEET INDEX CUTLINES
- ROUTE SECTION BOUNDARY
- TERMINATION AND COMMENCEMENT OF WORKS
- TERMINATION OF WORKS
- ORDER LIMITS
- ORDER LIMITS & LIMITS OF DEVIATION
- LIMITS OF DEVIATION
- INDICATIVE CONSTRUCTION COMPOUND
- INDICATIVE NEW LATTICE PYLON
- EXISTING LATTICE PYLON - NOT AFFECTED
- EXISTING LATTICE PYLON - TO BE MODIFIED
- EXISTING LATTICE PYLON - TO BE DISMANTLED
- INDICATIVE TEMPORARY STRUCTURE
- INDICATIVE NEW OVERHEAD LINE
- EXISTING OVERHEAD LINE - NOT AFFECTED
- EXISTING OVERHEAD LINE - TO BE RECONDUCTORED
- EXISTING OVERHEAD LINE - TO BE DISMANTLED
- INDICATIVE TEMPORARY OVERHEAD LINE

Notes

1. This drawing is scaled at paper size A0, therefore any prints taken at smaller sizes will affect accuracy of the measurement units and should not be scaled against.

2. For additional detail on the plan suites, please refer to the 'Guide to the Plans' located in Volume 2 of the DCO Application.

3. These plans are indicative only and the Project will be located within the Order Limits. Due to the need for flexibility, National Grid will be applying for Limits of Deviation within the Order Limits and the Development Consent Order, within which any final alignment would be located.

4. The Birkhill Wood and High Marnham Substations, and associated Gantry structures do not form part of this Project. They have been shown for reference only, and are included in the Order Limits for access and to enable the overhead line connections to be constructed.

Coordinate System: British National Grid

Sheet X Centroid Coordinate: 410329 Sheet Y Centroid Coordinate: 479947

0 50 100 150 200 250 Metres

BACKGROUND MAPPING INFORMATION HAS BEEN REPRODUCED FROM THE ORDNANCE SURVEY BY PERMISSION OF ORDNANCE SURVEY OF THE CONTROLLER OF HIS MAJESTY'S STATIONERY OFFICE. © CROWN COPYRIGHT AND DATABASE RIGHTS [2026] ORDNANCE SURVEY AC0000808122.

Issue	Date	Remarks	Drawn	Checked	Approved
A	OCT 2026	FOR DCO SUBMISSION	JSt	TF	CJ

Title

THE NATIONAL GRID
(NORTH HUMBER TO HIGH MARNHAM) ORDER
WORKS PLAN SERIES
REGULATION 5(2)(j)
SECTION C (SHEET 4 OF 5)

nationalgrid


Application Number
EN020034

National Grid Drawing Reference
NHHM-LSTC-ENG-PLN-0019

Scale	Sheet Size	Sheet	Issue
1:2,500	A0	SHEET 4 of 5	A

COPYRIGHT. NOT TO BE REPRODUCED WITHOUT THE WRITTEN PERMISSION OF NATIONAL GRID ELECTRICITY TRANSMISSION PLC

THE NATIONAL GRID (NORTH HUMBER TO HIGH MARNHAM) ORDER
WORKS PLAN SERIES
REGULATION 5(2)(j)
SECTION C (SHEET 5 OF 5)

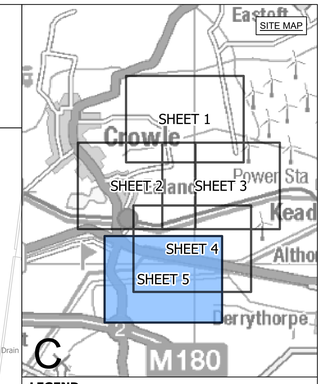

LEGEND

- SHEET INDEX CUTLINES
- ROUTE SECTION BOUNDARY
- TERMINATION AND COMMENCEMENT OF WORKS
- TERMINATION OF WORKS
- ORDER LIMITS
- ORDER LIMITS & LIMITS OF DEVIATION
- LIMITS OF DEVIATION
- INDICATIVE CONSTRUCTION COMPOUND
- INDICATIVE NEW LATTICE PYLON
- EXISTING LATTICE PYLON - NOT AFFECTED
- EXISTING LATTICE PYLON - TO BE MODIFIED
- EXISTING LATTICE PYLON - TO BE DISMANTLED
- INDICATIVE TEMPORARY STRUCTURE
- INDICATIVE NEW OVERHEAD LINE
- EXISTING OVERHEAD LINE - NOT AFFECTED
- EXISTING OVERHEAD LINE - TO BE RECONDUCTORED
- EXISTING OVERHEAD LINE - TO BE DISMANTLED
- INDICATIVE TEMPORARY OVERHEAD LINE

4AF125

CENTRELINE OF NEW
4AF OHL WITHIN WORK No. 5

4AF126

4AF127

4AF128

TERMINATION OF WORK No. 5
AND COMMENCEMENT OF WORK No. 6

SECTION C

SECTION D

4AF129

CENTRELINE OF NEW
4AF OHL WITHIN WORK No. 6

FOR CONTINUATION SEE SHEET 4

A18

A161

M180

River Torne

Notes

1. This drawing is scaled at paper size A0, therefore any prints taken at smaller sizes will affect accuracy of the measurement units and should not be scaled against.

2. For additional detail on the plan suites, please refer to the 'Guide to the Plans' located in Volume 2 of the DCO Application.

3. These plans are indicative only and the Project will be located within the Order Limits. Due to the need for flexibility, National Grid will be applying for Limits of Deviation within the Order Limits and the Development Consent Order, within which any final alignment would be located.

4. The Birkhill Wood and High Marnham Substations, and associated Gantry structures do not form part of this Project. They have been shown for reference only, and are included in the Order Limits for access and to enable the overhead line connections to be constructed.

Coordinate System: British National Grid

Sheet X Centroid Coordinate: 409663 Sheet Y Centroid Coordinate: 479316

0 50 100 150 200 250 Metres

BACKGROUND MAPPING INFORMATION HAS BEEN REPRODUCED FROM THE ORDNANCE SURVEY BY PERMISSION OF ORDNANCE SURVEY OF THE CONTROLLER OF HIS MAJESTY'S STATIONERY OFFICE. © CROWN COPYRIGHT AND DATABASE RIGHTS [2026] ORDNANCE SURVEY AC0000808122.

Issue	Date	Remarks	Drawn	Checked	Approved
A	OCT 2026	FOR DCO SUBMISSION	JSt	TF	CJ

Title

THE NATIONAL GRID
(NORTH HUMBER TO HIGH MARNHAM) ORDER
WORKS PLAN SERIES
REGULATION 5(2)(j)
SECTION C (SHEET 5 OF 5)

nationalgrid

Application Number
EN020034

National Grid Drawing Reference
NHHM-LSTC-ENG-PLN-0019

Scale	Sheet Size	Sheet	Issue
1:2,500	A0	SHEET 5 of 5	A

COPYRIGHT: NOT TO BE REPRODUCED WITHOUT THE WRITTEN PERMISSION OF NATIONAL GRID ELECTRICITY TRANSMISSION PLC