The Great Grid Upgrade

North Humber to High Marnham

NHHM-AEC-CNS-PLN-0029

North Humber to High Marnham

Volume 2: Plans, Drawings and Sections

Document 2.11 Water Bodies in the River Basin Management Plan - Section E

Final Issue A

October 2026


Planning Inspectorate Reference: EN020034

Infrastructure Planning (Applications: Prescribed Forms and Procedure) Regulations 2009 Regulation 5(2)(l)(iii)

nationalgrid

THE NATIONAL GRID (NORTH HUMBER TO HIGH MARNHAM) ORDER
WATER BODIES IN THE RIVER BASIN MANAGEMENT KEY PLAN
REGULATION 5(2)(I)(III)
SECTION E (SHEET 1 OF 1)

SITE MAP

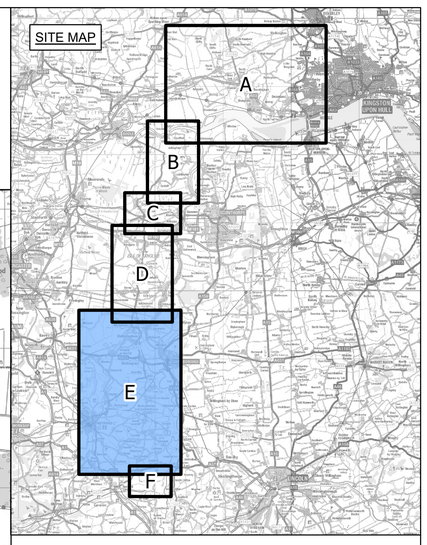

LEGEND

- SHEET INDEX
- ROUTE SECTION BOUNDARY
- LOCAL AUTHORITY BOUNDARY
- ORDER LIMITS

SECTION D
SECTION E
SECTION E
SECTION F
SHEET 1
SHEET 2
SHEET 3
SHEET 4
SHEET 5
SHEET 6
SHEET 7
SHEET 8
SHEET 9
SHEET 10
SHEET 11
SHEET 12
SHEET 13
SHEET 14
SHEET 15
NORTH LINCOLNSHIRE COUNCIL
WEST LINDSEY DISTRICT COUNCIL
BASSETLAW DISTRICT COUNCIL

Notes

1. This drawing is scaled at paper size A0, therefore any prints taken at smaller sizes will affect accuracy of the measurement units and should not be scaled against.

2. For additional detail on the plan suites, please refer to the 'Guide to the Plans' located in Volume 2 of the DCO Application.

3. These plans are indicative only and the Project will be located within the Order Limits. Due to the need for flexibility, National Grid will be applying for Limits of Deviation within the Order Limits and the Development Consent Order, within which any final alignment would be located.

4. The Birkhill Wood and High Marnham Substations, and associated Gantry structures do not form part of this Project. They have been shown for reference only, and are included in the Order Limits for access and to enable the overhead line connections to be constructed.

Coordinate System: British National Grid

Sheet X Centroid Coordinate: 385100 Sheet Y Centroid Coordinate: 476300

0 500 1,000 1,500 2,000 2,500 Metres

BACKGROUND MAPPING INFORMATION HAS BEEN REPRODUCED FROM THE ORDNANCE SURVEY BY PERMISSION OF ORDNANCE SURVEY OF THE CONTROLLER OF HIS MAJESTY'S STATIONERY OFFICE. CROWN COPYRIGHT ORDNANCE SURVEY ©. BLUESKY INTERNATIONAL LTD ©. NATIONAL GRID ELECTRICITY - 100024241.

Issue	Date	Remarks	Drawn	Checked	Approved
A	OCT 2026	FOR DCO SUBMISSION	JG	DF	CC

Title

THE NATIONAL GRID
(NORTH HUMBER TO HIGH MARNHAM) ORDER
WATER BODIES IN THE RIVER BASIN
MANAGEMENT KEY PLAN
REGULATION 5(2)(I)(III)
SECTION E (SHEET 1 OF 1)

nationalgrid


Application Number
EN020034


National Grid Drawing Reference
NHHM-AEC-CNS-PLN-0029

Scale	Sheet Size	Sheet	Issue
1:22,000	A0	SHEET 1 OF 1	A

COPYRIGHT: NOT TO BE REPRODUCED WITHOUT THE WRITTEN PERMISSION OF NATIONAL GRID ELECTRICITY TRANSMISSION PLC

THE NATIONAL GRID (NORTH HUMBER TO HIGH MARNHAM) ORDER
WATER BODIES IN THE RIVER BASIN
MANAGEMENT PLAN SERIES
REGULATION 5(2)(I)(III)
SECTION E (SHEET 1 OF 15)

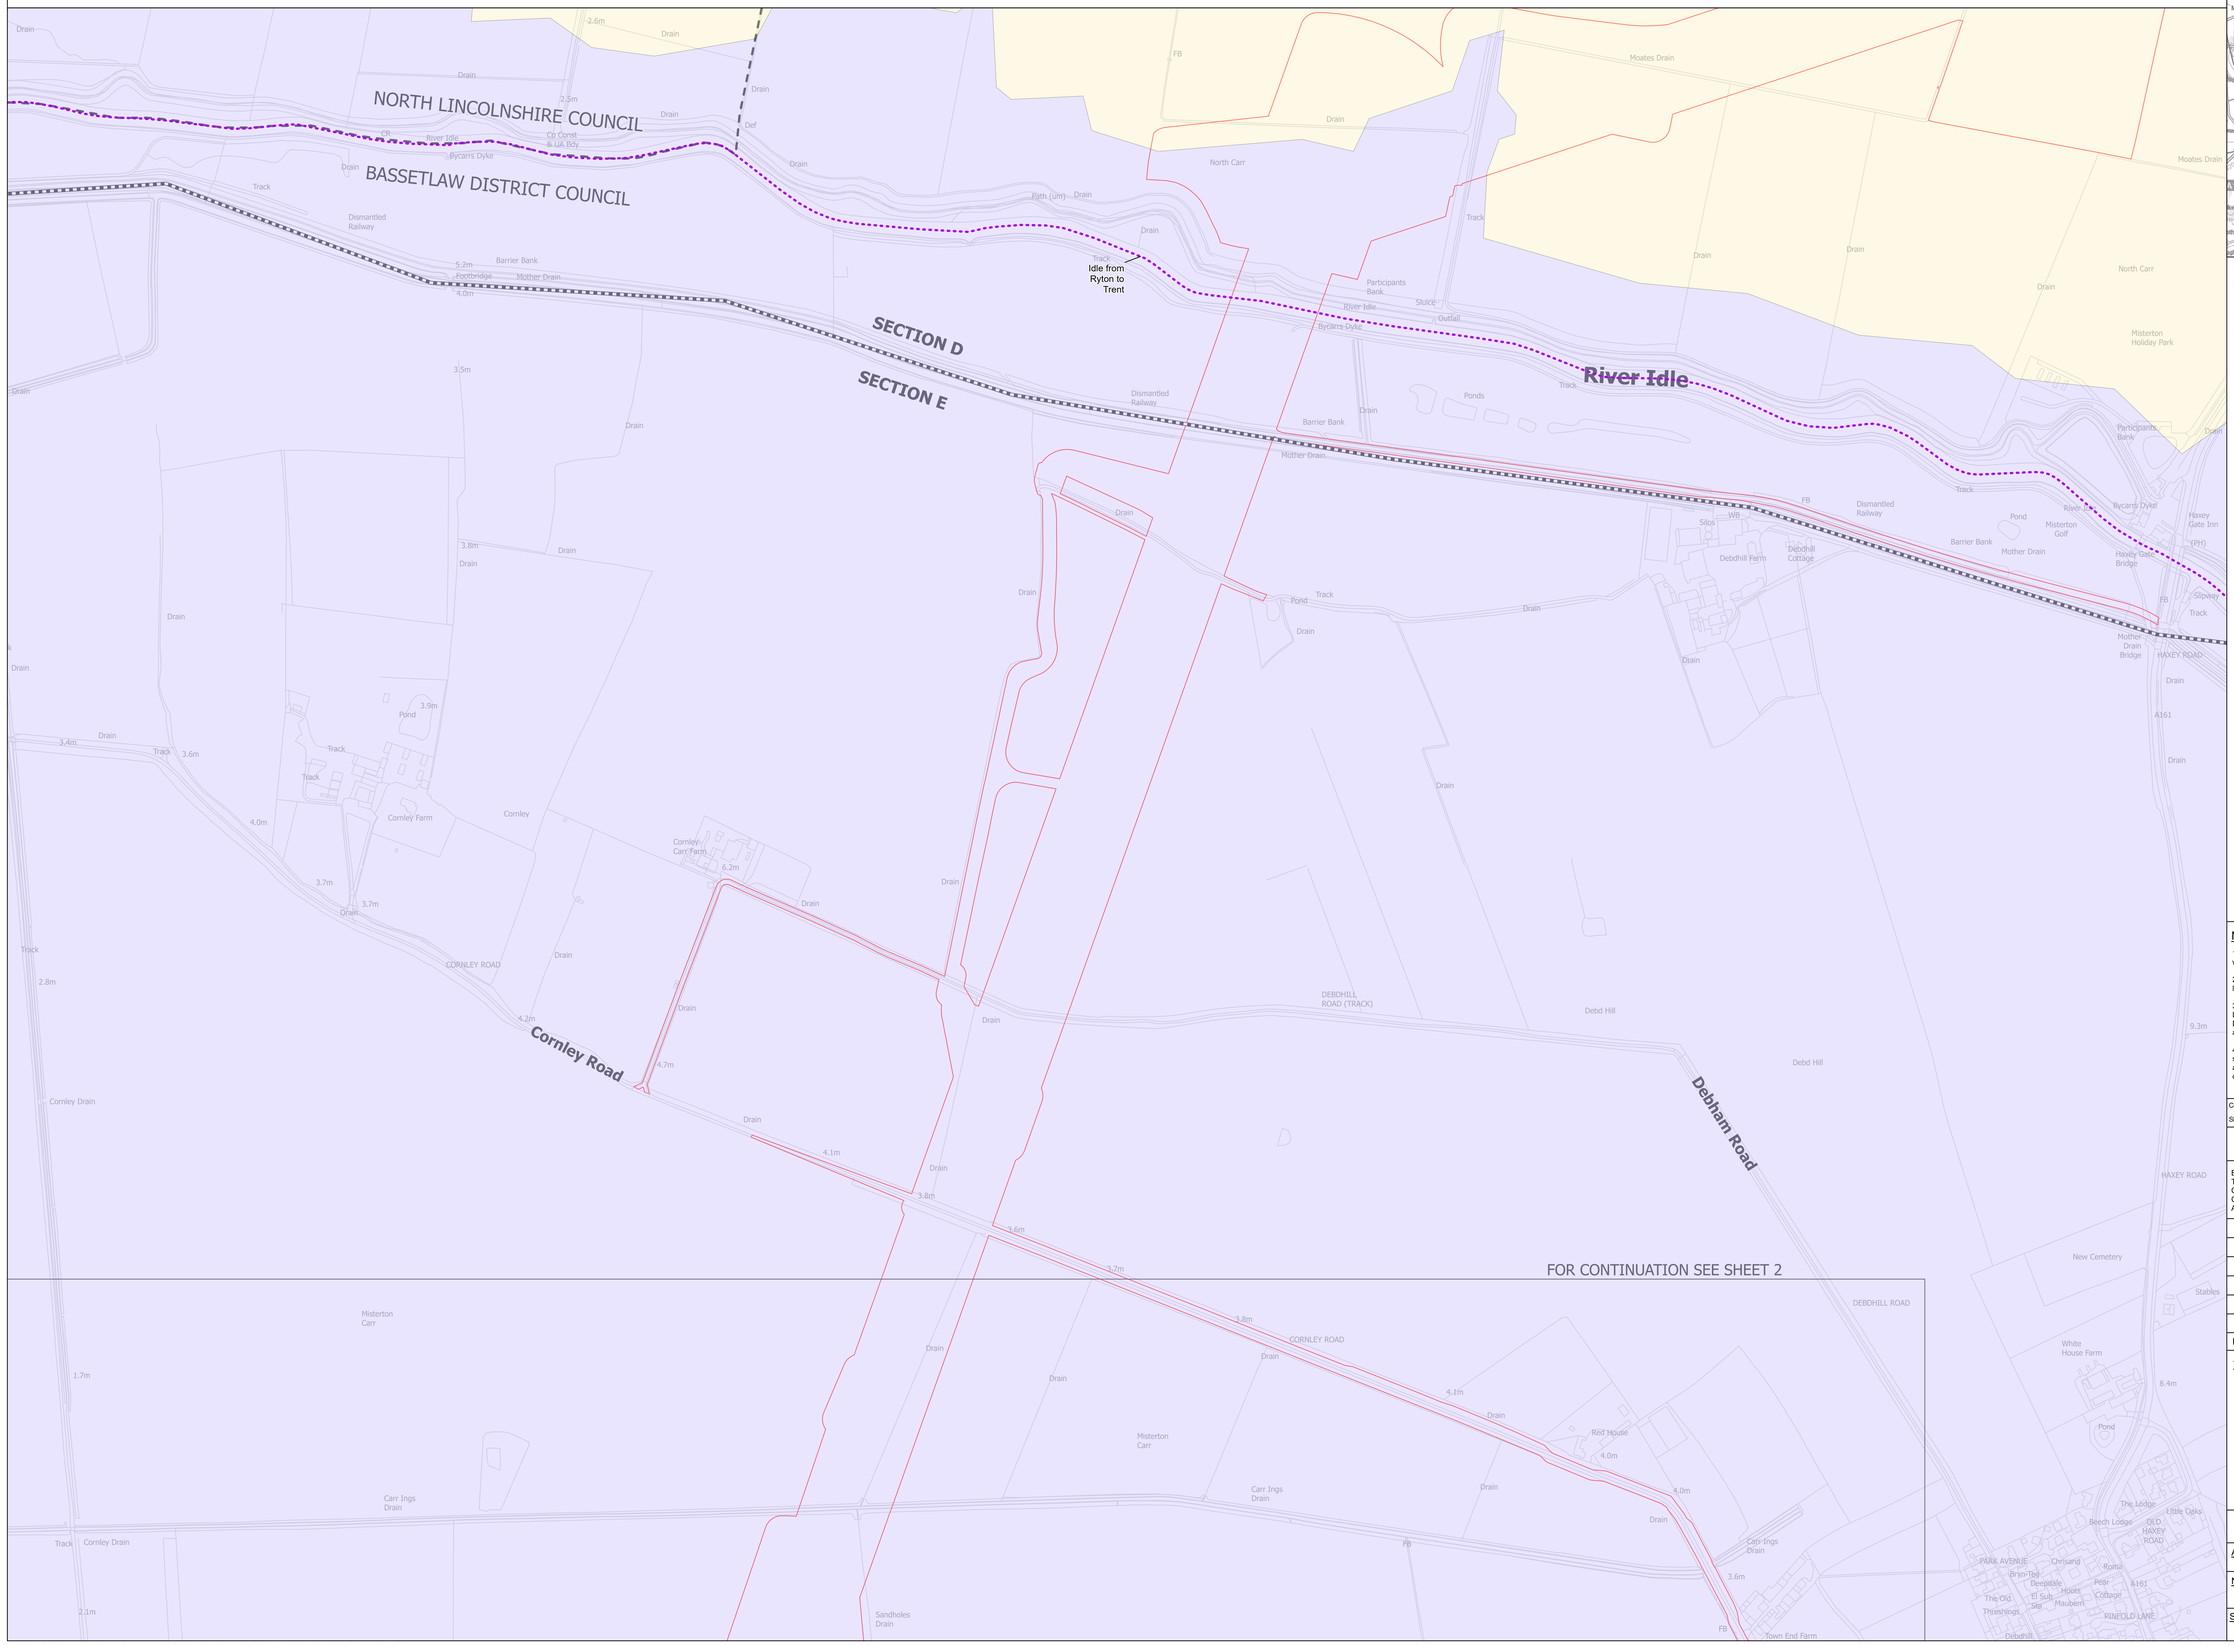

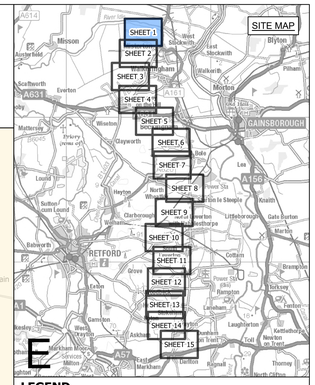

LEGEND

- SHEET INDEX CUTLINES
- ROUTE SECTION BOUNDARY
- LOCAL AUTHORITY BOUNDARY
- ORDER LIMITS
- IDLE FROM RYTON TO TRENT - GB104028058110
- IDLE FROM RYTON TO TRENT,GB104028058110
- TRENT FROM CARLTON-ON-TRENT TO LAUGHTON DRAIN,GB104028058480

Notes

1. This drawing is scaled at paper size A0, therefore any prints taken at smaller sizes will affect accuracy of the measurement units and should not be scaled against.

2. For additional detail on the plan suites, please refer to the 'Guide to the Plans' located in Volume 2 of the DCO Application.

3. These plans are indicative only and the Project will be located within the Order Limits. Due to the need for flexibility, National Grid will be applying for Limits of Deviation within the Order Limits and the Development Consent Order, within which any final alignment would be located.

4. The Birkhill Wood and High Marnham Substations, and associated Gantry structures do not form part of this Project. They have been shown for reference only, and are included in the Order Limits for access and to enable the overhead line connections to be constructed.

Coordinate System: British National Grid

Sheet X Centroid Coordinate: 395896 Sheet Y Centroid Coordinate: 475314

0 50 100 150 200 250 Metres

BACKGROUND MAPPING INFORMATION HAS BEEN REPRODUCED FROM THE ORDNANCE SURVEY BY PERMISSION OF ORDNANCE SURVEY OF THE CONTROLLER OF HIS MAJESTY'S STATIONERY OFFICE. © CROWN COPYRIGHT AND DATABASE RIGHTS [2026] ORDNANCE SURVEY AC0000808122.

Issue	Date	Remarks	Drawn	Checked	Approved
A	OCT 2026	FOR DCO SUBMISSION	JG	DF	CC

Title

THE NATIONAL GRID
(NORTH HUMBER TO HIGH MARNHAM) ORDER
WATER BODIES IN THE RIVER BASIN
MANAGEMENT PLAN SERIES
REGULATION 5(2)(I)(III)
SECTION E (SHEET 1 OF 15)

nationalgrid


Application Number: EN020034

National Grid Drawing Reference: NHHM-AEC-CNS-PLN-0029

Scale	Sheet Size	Sheet	Issue
1:2,500	A0	SHEET 1 OF 15	A

COPYRIGHT: NOT TO BE REPRODUCED WITHOUT THE WRITTEN PERMISSION OF NATIONAL GRID ELECTRICITY TRANSMISSION PLC
© Environment Agency copyright and/or database right 2015 & 2024. All rights reserved. Contains OS data © Crown copyright and database right 2024.

THE NATIONAL GRID (NORTH HUMBER TO HIGH MARNHAM) ORDER
WATER BODIES IN THE RIVER BASIN
MANAGEMENT PLAN SERIES
REGULATION 5(2)(I)(III)
SECTION E (SHEET 2 OF 15)

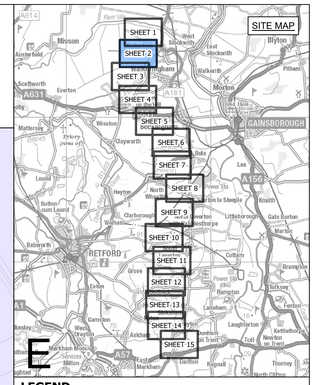

LEGEND

- SHEET INDEX CUTLINES
- ORDER LIMITS
- IDLE FROM RYTON TO TRENT,GB104028058110
- TRENT FROM CARLTON-ON-TRENT TO LAUGHTON DRAIN,GB104028058480

Notes

1. This drawing is scaled at paper size A0, therefore any prints taken at smaller sizes will affect accuracy of the measurement units and should not be scaled against.

2. For additional detail on the plan suites, please refer to the 'Guide to the Plans' located in Volume 2 of the DCO Application.

3. These plans are indicative only and the Project will be located within the Order Limits. Due to the need for flexibility, National Grid will be applying for Limits of Deviation within the Order Limits and the Development Consent Order, within which any final alignment would be located.

4. The Birkhill Wood and High Marnham Substations, and associated Gantry structures do not form part of this Project. They have been shown for reference only, and are included in the Order Limits for access and to enable the overhead line connections to be constructed.

Coordinate System: British National Grid

Sheet X Centroid Coordinate: 394430 Sheet Y Centroid Coordinate: 474966

0 50 100 150 200 250 Metres

BACKGROUND MAPPING INFORMATION HAS BEEN REPRODUCED FROM THE ORDNANCE SURVEY BY PERMISSION OF ORDNANCE SURVEY OF THE CONTROLLER OF HIS MAJESTY'S STATIONERY OFFICE. © CROWN COPYRIGHT AND DATABASE RIGHTS [2026] ORDNANCE SURVEY AC0000808122.

Issue	Date	Remarks	Drawn	Checked	Approved
A	OCT 2026	FOR DCO SUBMISSION	JG	DF	CC

Title

THE NATIONAL GRID
(NORTH HUMBER TO HIGH MARNHAM) ORDER
WATER BODIES IN THE RIVER BASIN
MANAGEMENT PLAN SERIES
REGULATION 5(2)(I)(III)
SECTION E (SHEET 2 OF 15)

nationalgrid


Application Number: EN020034

National Grid Drawing Reference: NHHM-AEC-CNS-PLN-0029

Scale	Sheet Size	Sheet	Issue
1:2,500	A0	SHEET 2 OF 15	A

COPYRIGHT: NOT TO BE REPRODUCED WITHOUT THE WRITTEN PERMISSION OF NATIONAL GRID ELECTRICITY TRANSMISSION PLC
© Environment Agency copyright and/or database right 2015 & 2024. All rights reserved. Contains OS data © Crown copyright and database right 2024.

THE NATIONAL GRID (NORTH HUMBER TO HIGH MARNHAM) ORDER
WATER BODIES IN THE RIVER BASIN
MANAGEMENT PLAN SERIES
REGULATION 5(2)(I)(III)
SECTION E (SHEET 3 OF 15)

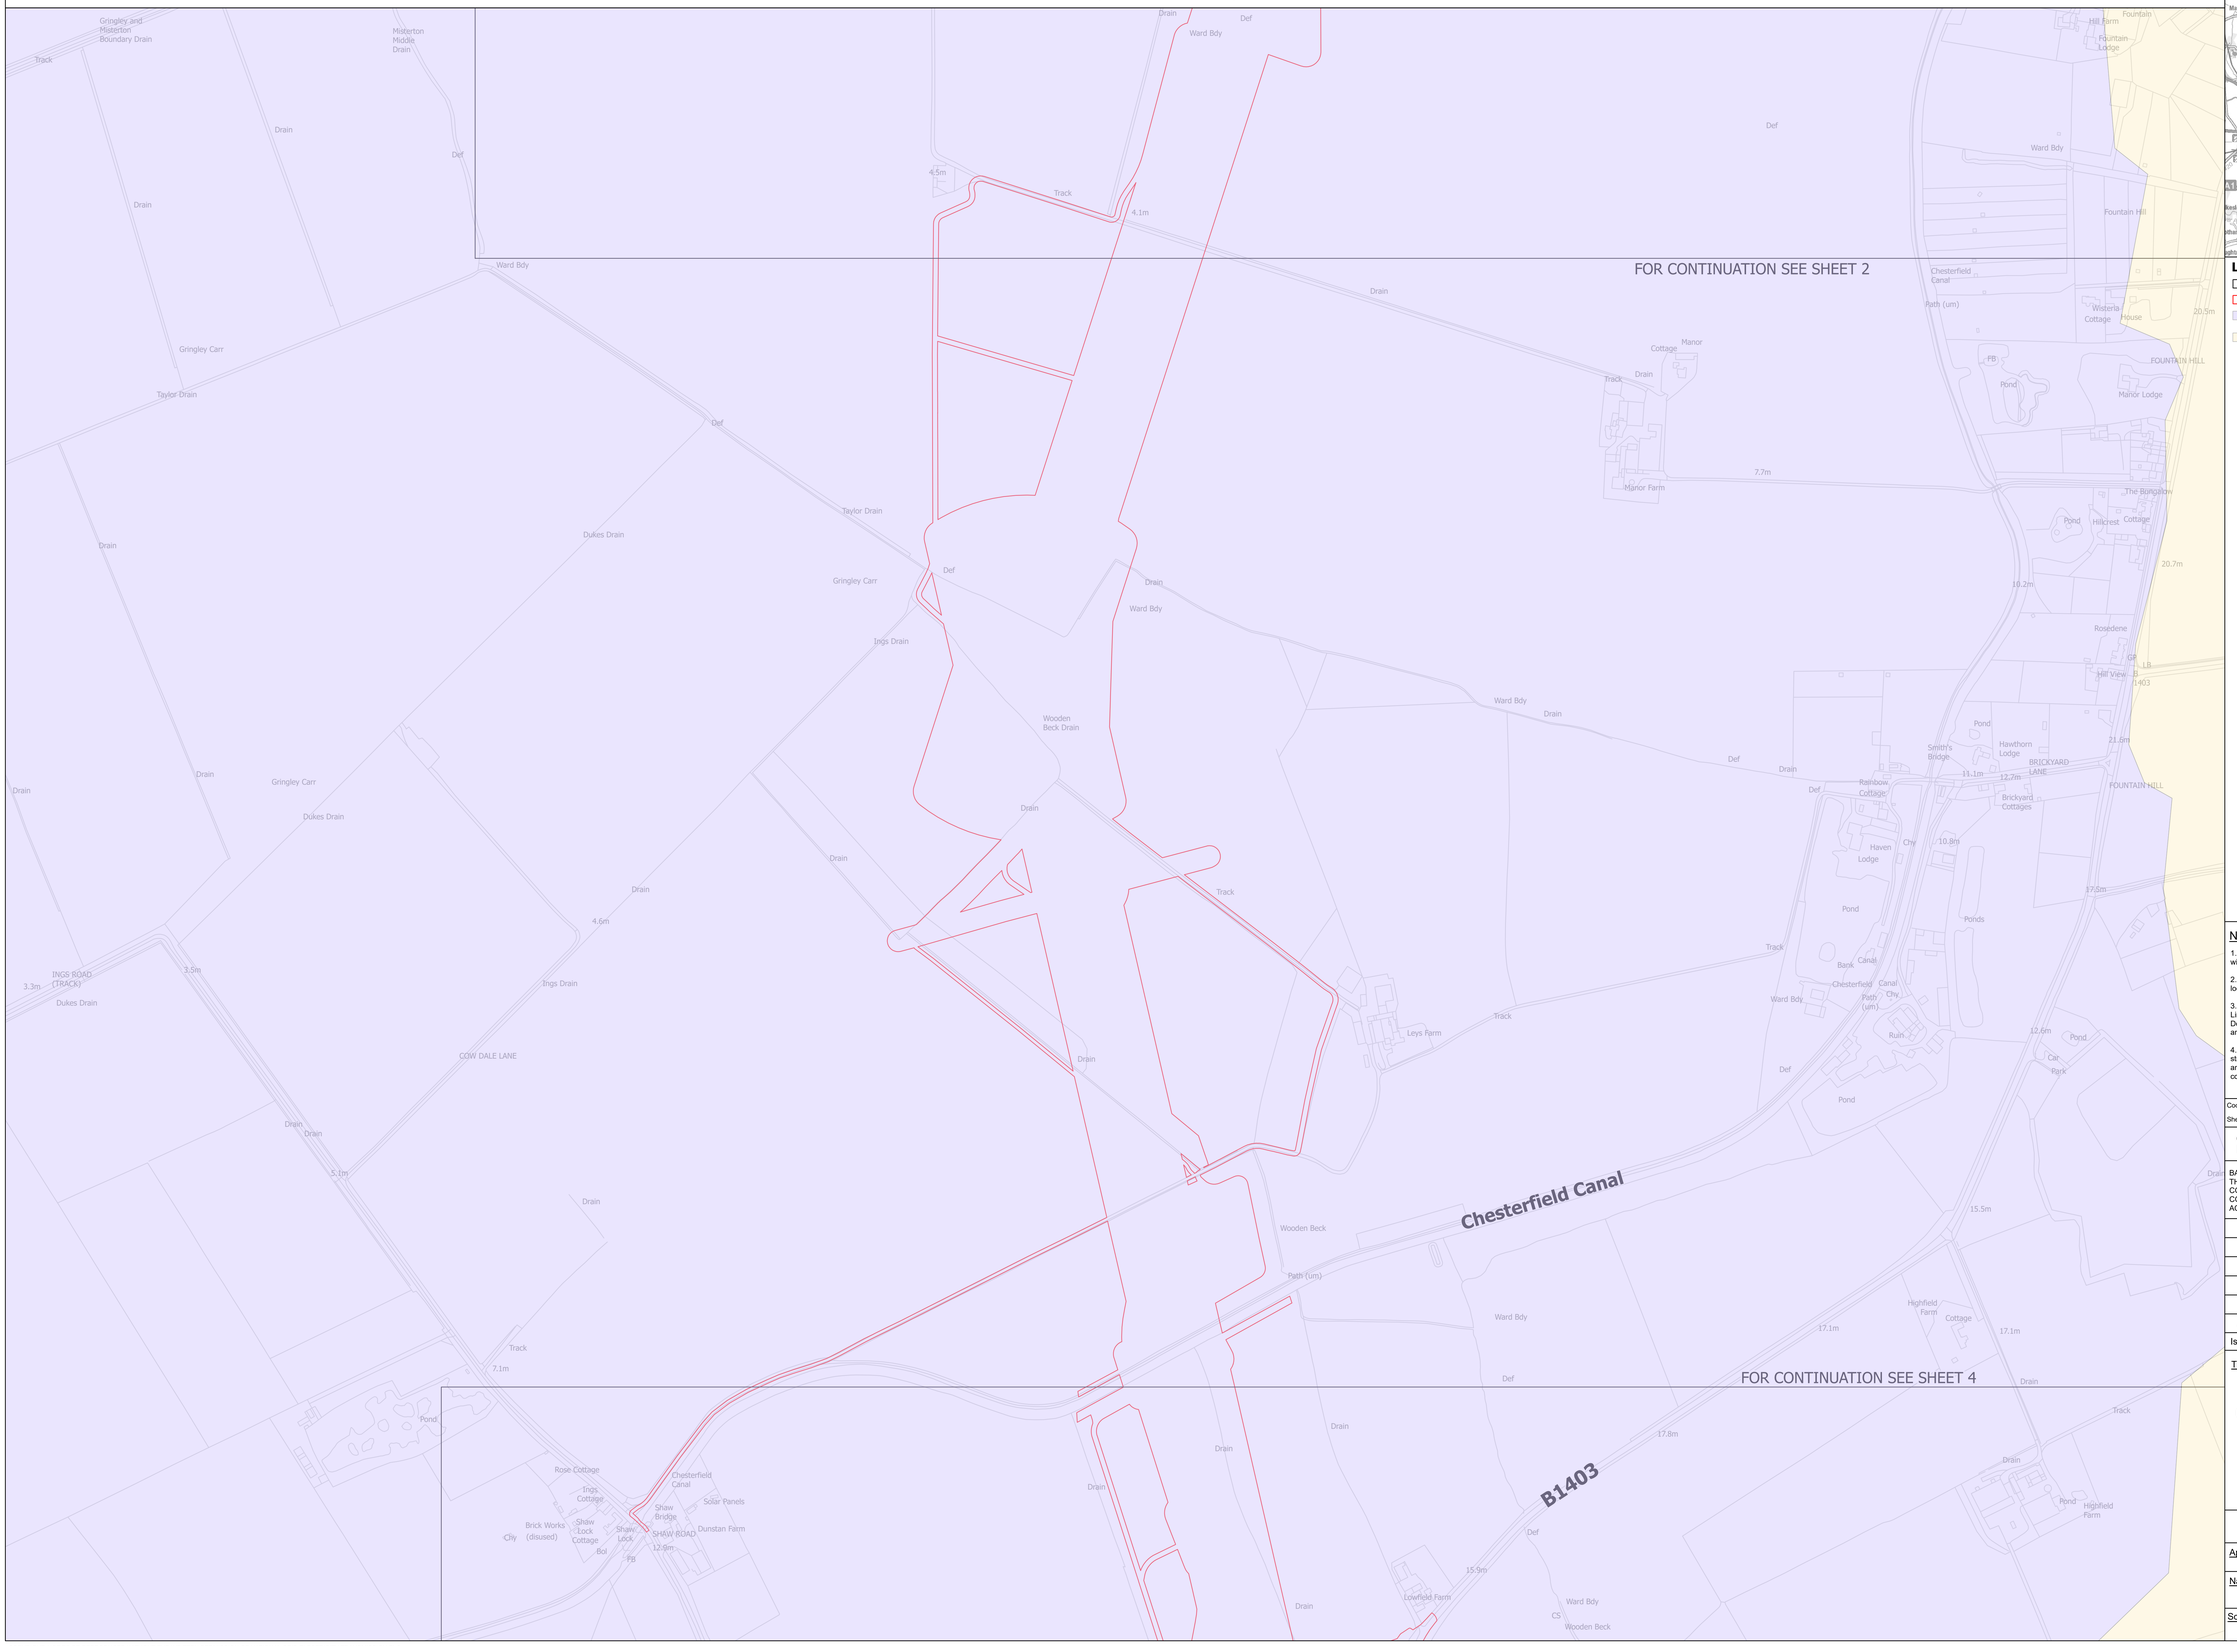

LEGEND

- SHEET INDEX CUTLINES
- ORDER LIMITS
- IDLE FROM RYTON TO TRENT,GB104028058110
- TRENT FROM CARLTON-ON-TRENT TO LAUGHTON DRAIN,GB104028058480

Notes

1. This drawing is scaled at paper size A0, therefore any prints taken at smaller sizes will affect accuracy of the measurement units and should not be scaled against.

2. For additional detail on the plan suites, please refer to the 'Guide to the Plans' located in Volume 2 of the DCO Application.

3. These plans are indicative only and the Project will be located within the Order Limits. Due to the need for flexibility, National Grid will be applying for Limits of Deviation within the Order Limits and the Development Consent Order, within which any final alignment would be located.

4. The Birkhill Wood and High Marnham Substations, and associated Gantry structures do not form part of this Project. They have been shown for reference only, and are included in the Order Limits for access and to enable the overhead line connections to be constructed.

Coordinate System: British National Grid

Sheet X Centroid Coordinate: 392835 Sheet Y Centroid Coordinate: 474423

0 50 100 150 200 250 Metres

BACKGROUND MAPPING INFORMATION HAS BEEN REPRODUCED FROM THE ORDNANCE SURVEY BY PERMISSION OF ORDNANCE SURVEY OF THE CONTROLLER OF HIS MAJESTY'S STATIONERY OFFICE. © CROWN COPYRIGHT AND DATABASE RIGHTS [2026] ORDNANCE SURVEY AC0000808122.

Issue	Date	Remarks	Drawn	Checked	Approved
A	OCT 2026	FOR DCO SUBMISSION	JG	DF	CC

Title

THE NATIONAL GRID
(NORTH HUMBER TO HIGH MARNHAM) ORDER
WATER BODIES IN THE RIVER BASIN
MANAGEMENT PLAN SERIES
REGULATION 5(2)(I)(III)
SECTION E (SHEET 3 OF 15)

nationalgrid


Application Number: EN020034


National Grid Drawing Reference: NHHM-AEC-CNS-PLN-0029

Scale	Sheet Size	Sheet	Issue
1:2,500	A0	SHEET 3 OF 15	A

COPYRIGHT: NOT TO BE REPRODUCED WITHOUT THE WRITTEN PERMISSION OF NATIONAL GRID ELECTRICITY TRANSMISSION PLC
© Environment Agency copyright and/or database right 2015 & 2024. All rights reserved. Contains OS data © Crown copyright and database right 2024.

THE NATIONAL GRID (NORTH HUMBER TO HIGH MARNHAM) ORDER
WATER BODIES IN THE RIVER BASIN
MANAGEMENT PLAN SERIES
REGULATION 5(2)(I)(III)
SECTION E (SHEET 4 OF 15)

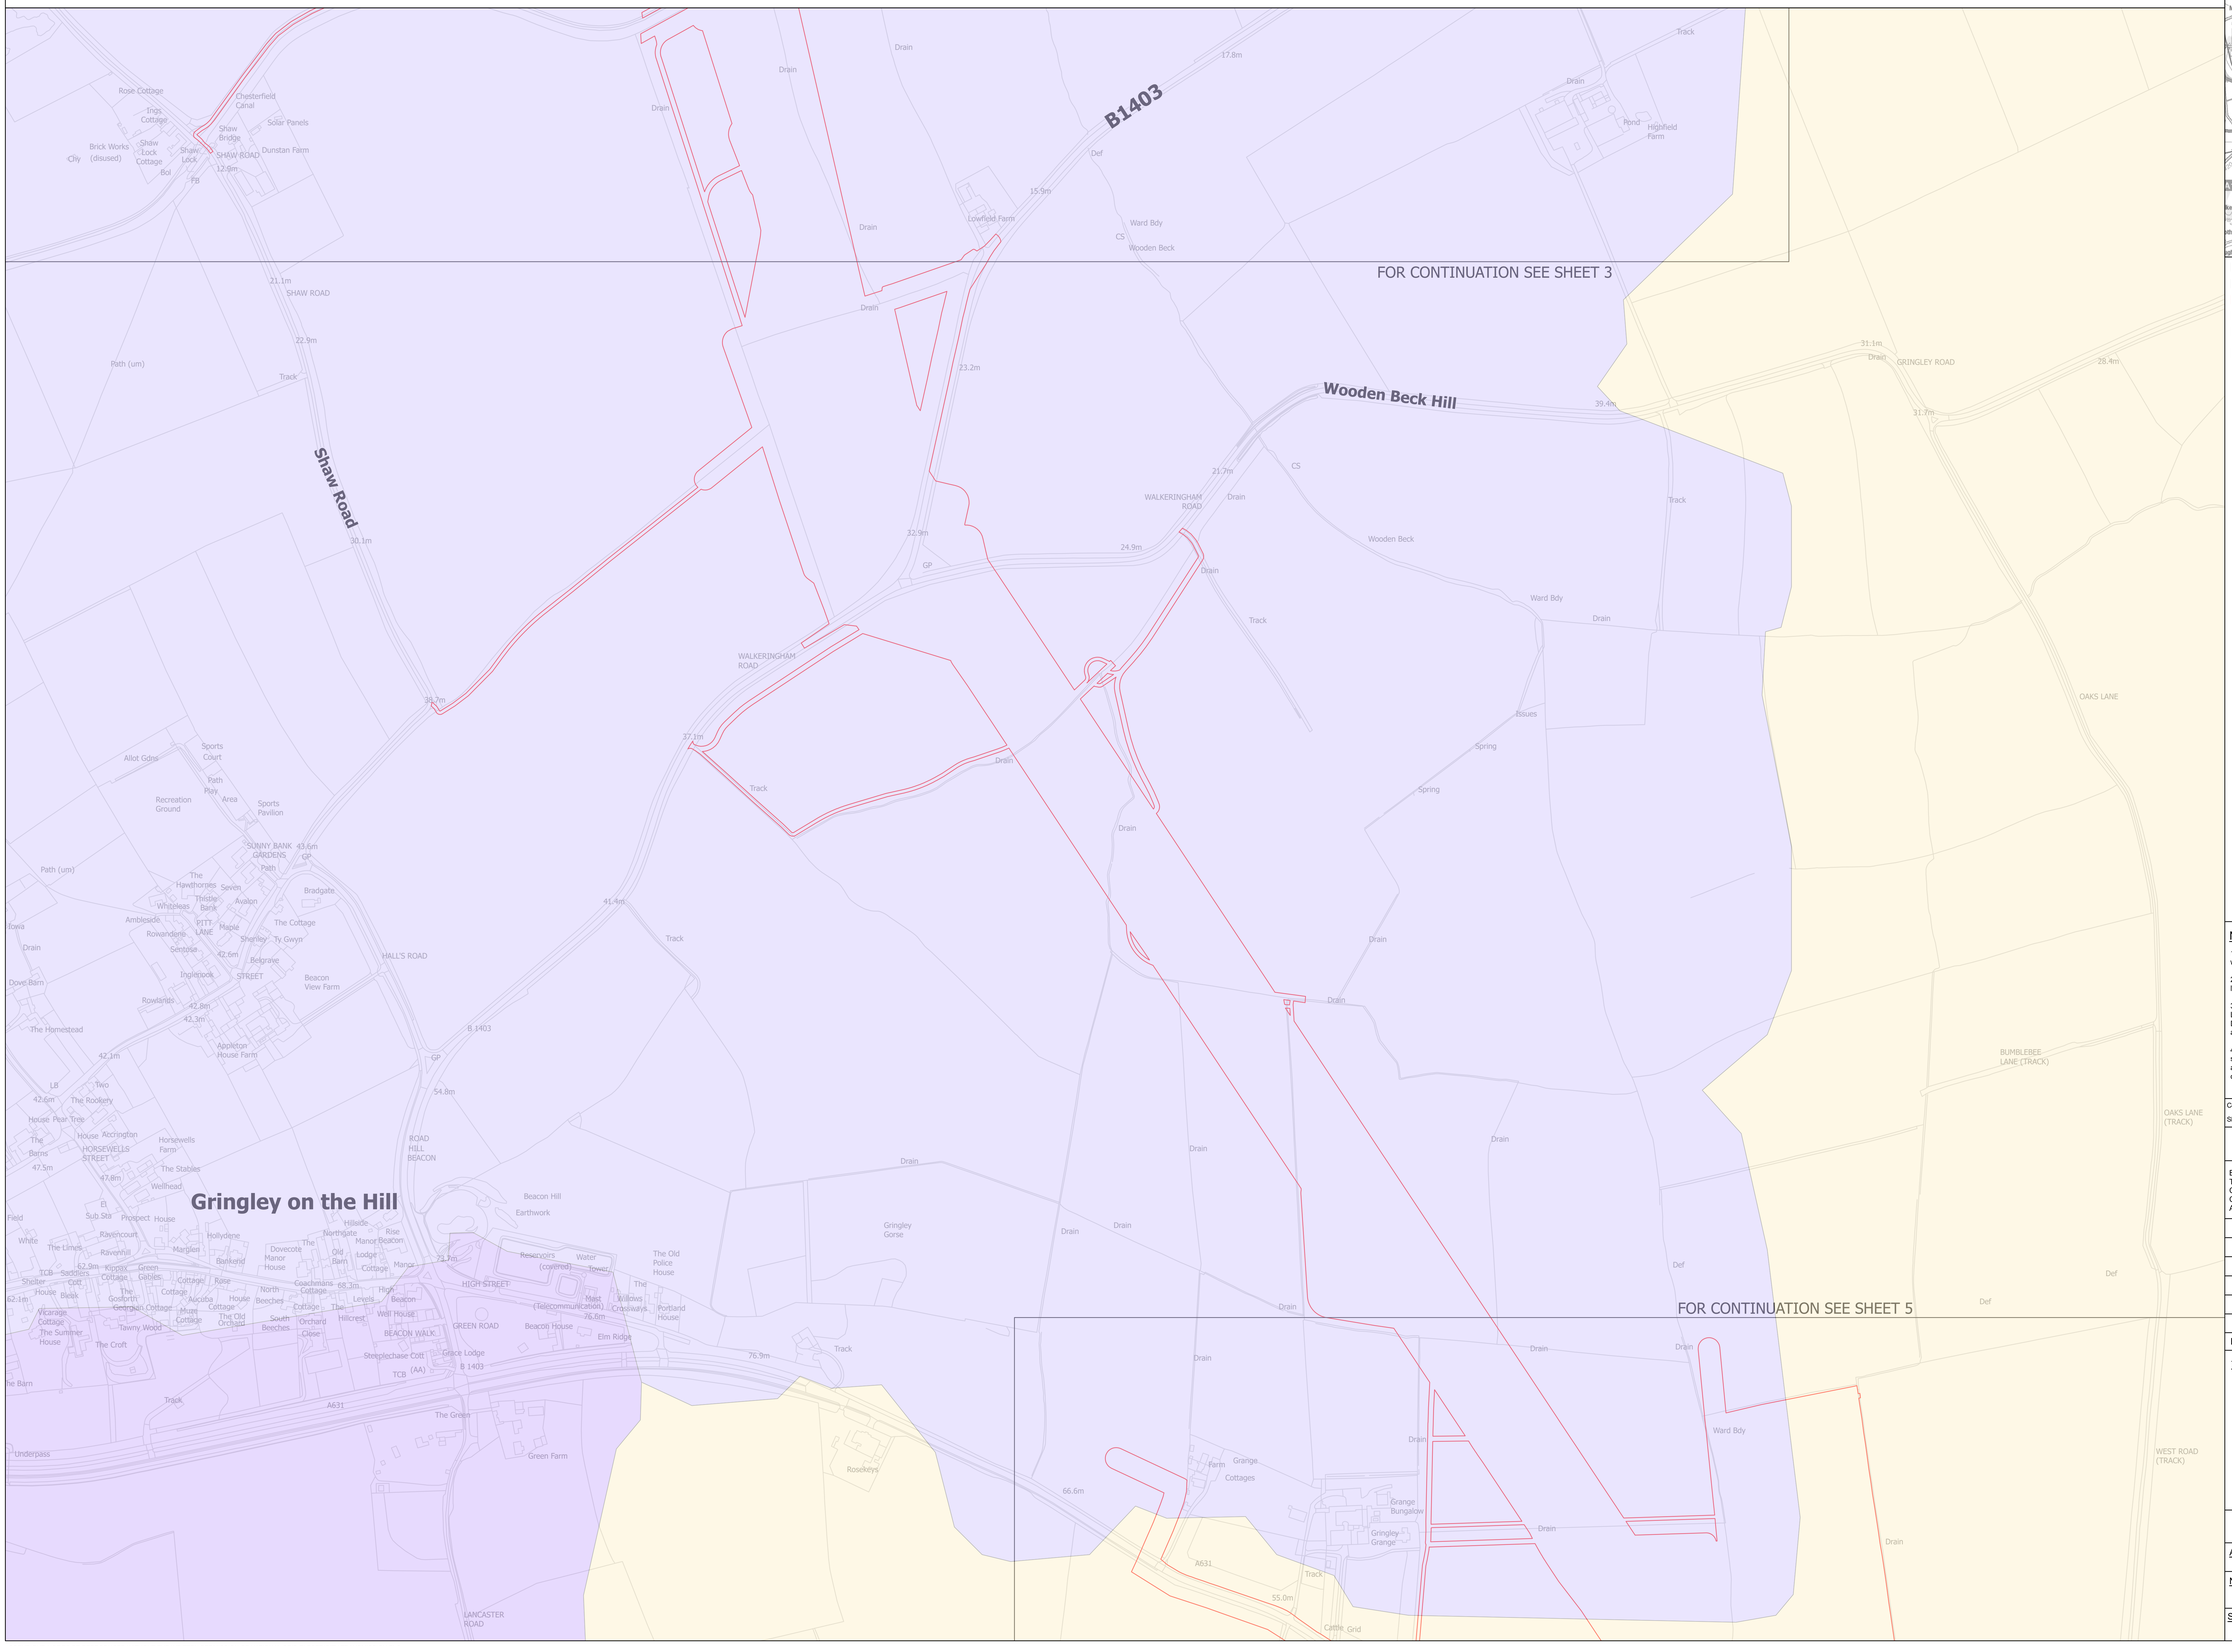

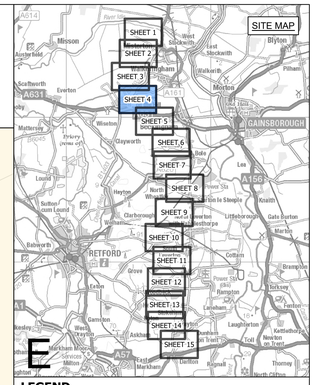

LEGEND

- SHEET INDEX CUTLINES
- ORDER LIMITS
- IDLE FROM RYTON TO TRENT,GB104028058110
- IDLE FROM TILN TO RYTON,GB104028058092
- TRENT FROM CARLTON-ON-TRENT TO LAUGHTON DRAIN,GB104028058480

Notes

1. This drawing is scaled at paper size A0, therefore any prints taken at smaller sizes will affect accuracy of the measurement units and should not be scaled against.

2. For additional detail on the plan suites, please refer to the 'Guide to the Plans' located in Volume 2 of the DCO Application.

3. These plans are indicative only and the Project will be located within the Order Limits. Due to the need for flexibility, National Grid will be applying for Limits of Deviation within the Order Limits and the Development Consent Order, within which any final alignment would be located.

4. The Birkhill Wood and High Marnham Substations, and associated Gantry structures do not form part of this Project. They have been shown for reference only, and are included in the Order Limits for access and to enable the overhead line connections to be constructed.

Coordinate System: British National Grid

Sheet X Centroid Coordinate: 391244 Sheet Y Centroid Coordinate: 474926

0 50 100 150 200 250 Metres

BACKGROUND MAPPING INFORMATION HAS BEEN REPRODUCED FROM THE ORDNANCE SURVEY BY PERMISSION OF ORDNANCE SURVEY OF THE CONTROLLER OF HIS MAJESTYS STATIONERY OFFICE. © CROWN COPYRIGHT AND DATABASE RIGHTS [2026] ORDNANCE SURVEY AC0000808122.

Issue	Date	Remarks	Drawn	Checked	Approved
A	OCT 2026	FOR DCO SUBMISSION	JG	DF	CC

Title

THE NATIONAL GRID
(NORTH HUMBER TO HIGH MARNHAM) ORDER
WATER BODIES IN THE RIVER BASIN
MANAGEMENT PLAN SERIES
REGULATION 5(2)(I)(III)
SECTION E (SHEET 4 OF 15)

nationalgrid


Application Number: EN020034


National Grid Drawing Reference: NHHM-AEC-CNS-PLN-0029

Scale	Sheet Size	Sheet	Issue
1:2,500	A0	SHEET 4 OF 15	A

COPYRIGHT: NOT TO BE REPRODUCED WITHOUT THE WRITTEN PERMISSION OF NATIONAL GRID ELECTRICITY TRANSMISSION PLC
© Environment Agency copyright and/or database right 2015 & 2024. All rights reserved. Contains OS data © Crown copyright and database right 2024.

THE NATIONAL GRID (NORTH HUMBER TO HIGH MARNHAM) ORDER
WATER BODIES IN THE RIVER BASIN
MANAGEMENT PLAN SERIES
REGULATION 5(2)(I)(III)
SECTION E (SHEET 5 OF 15)

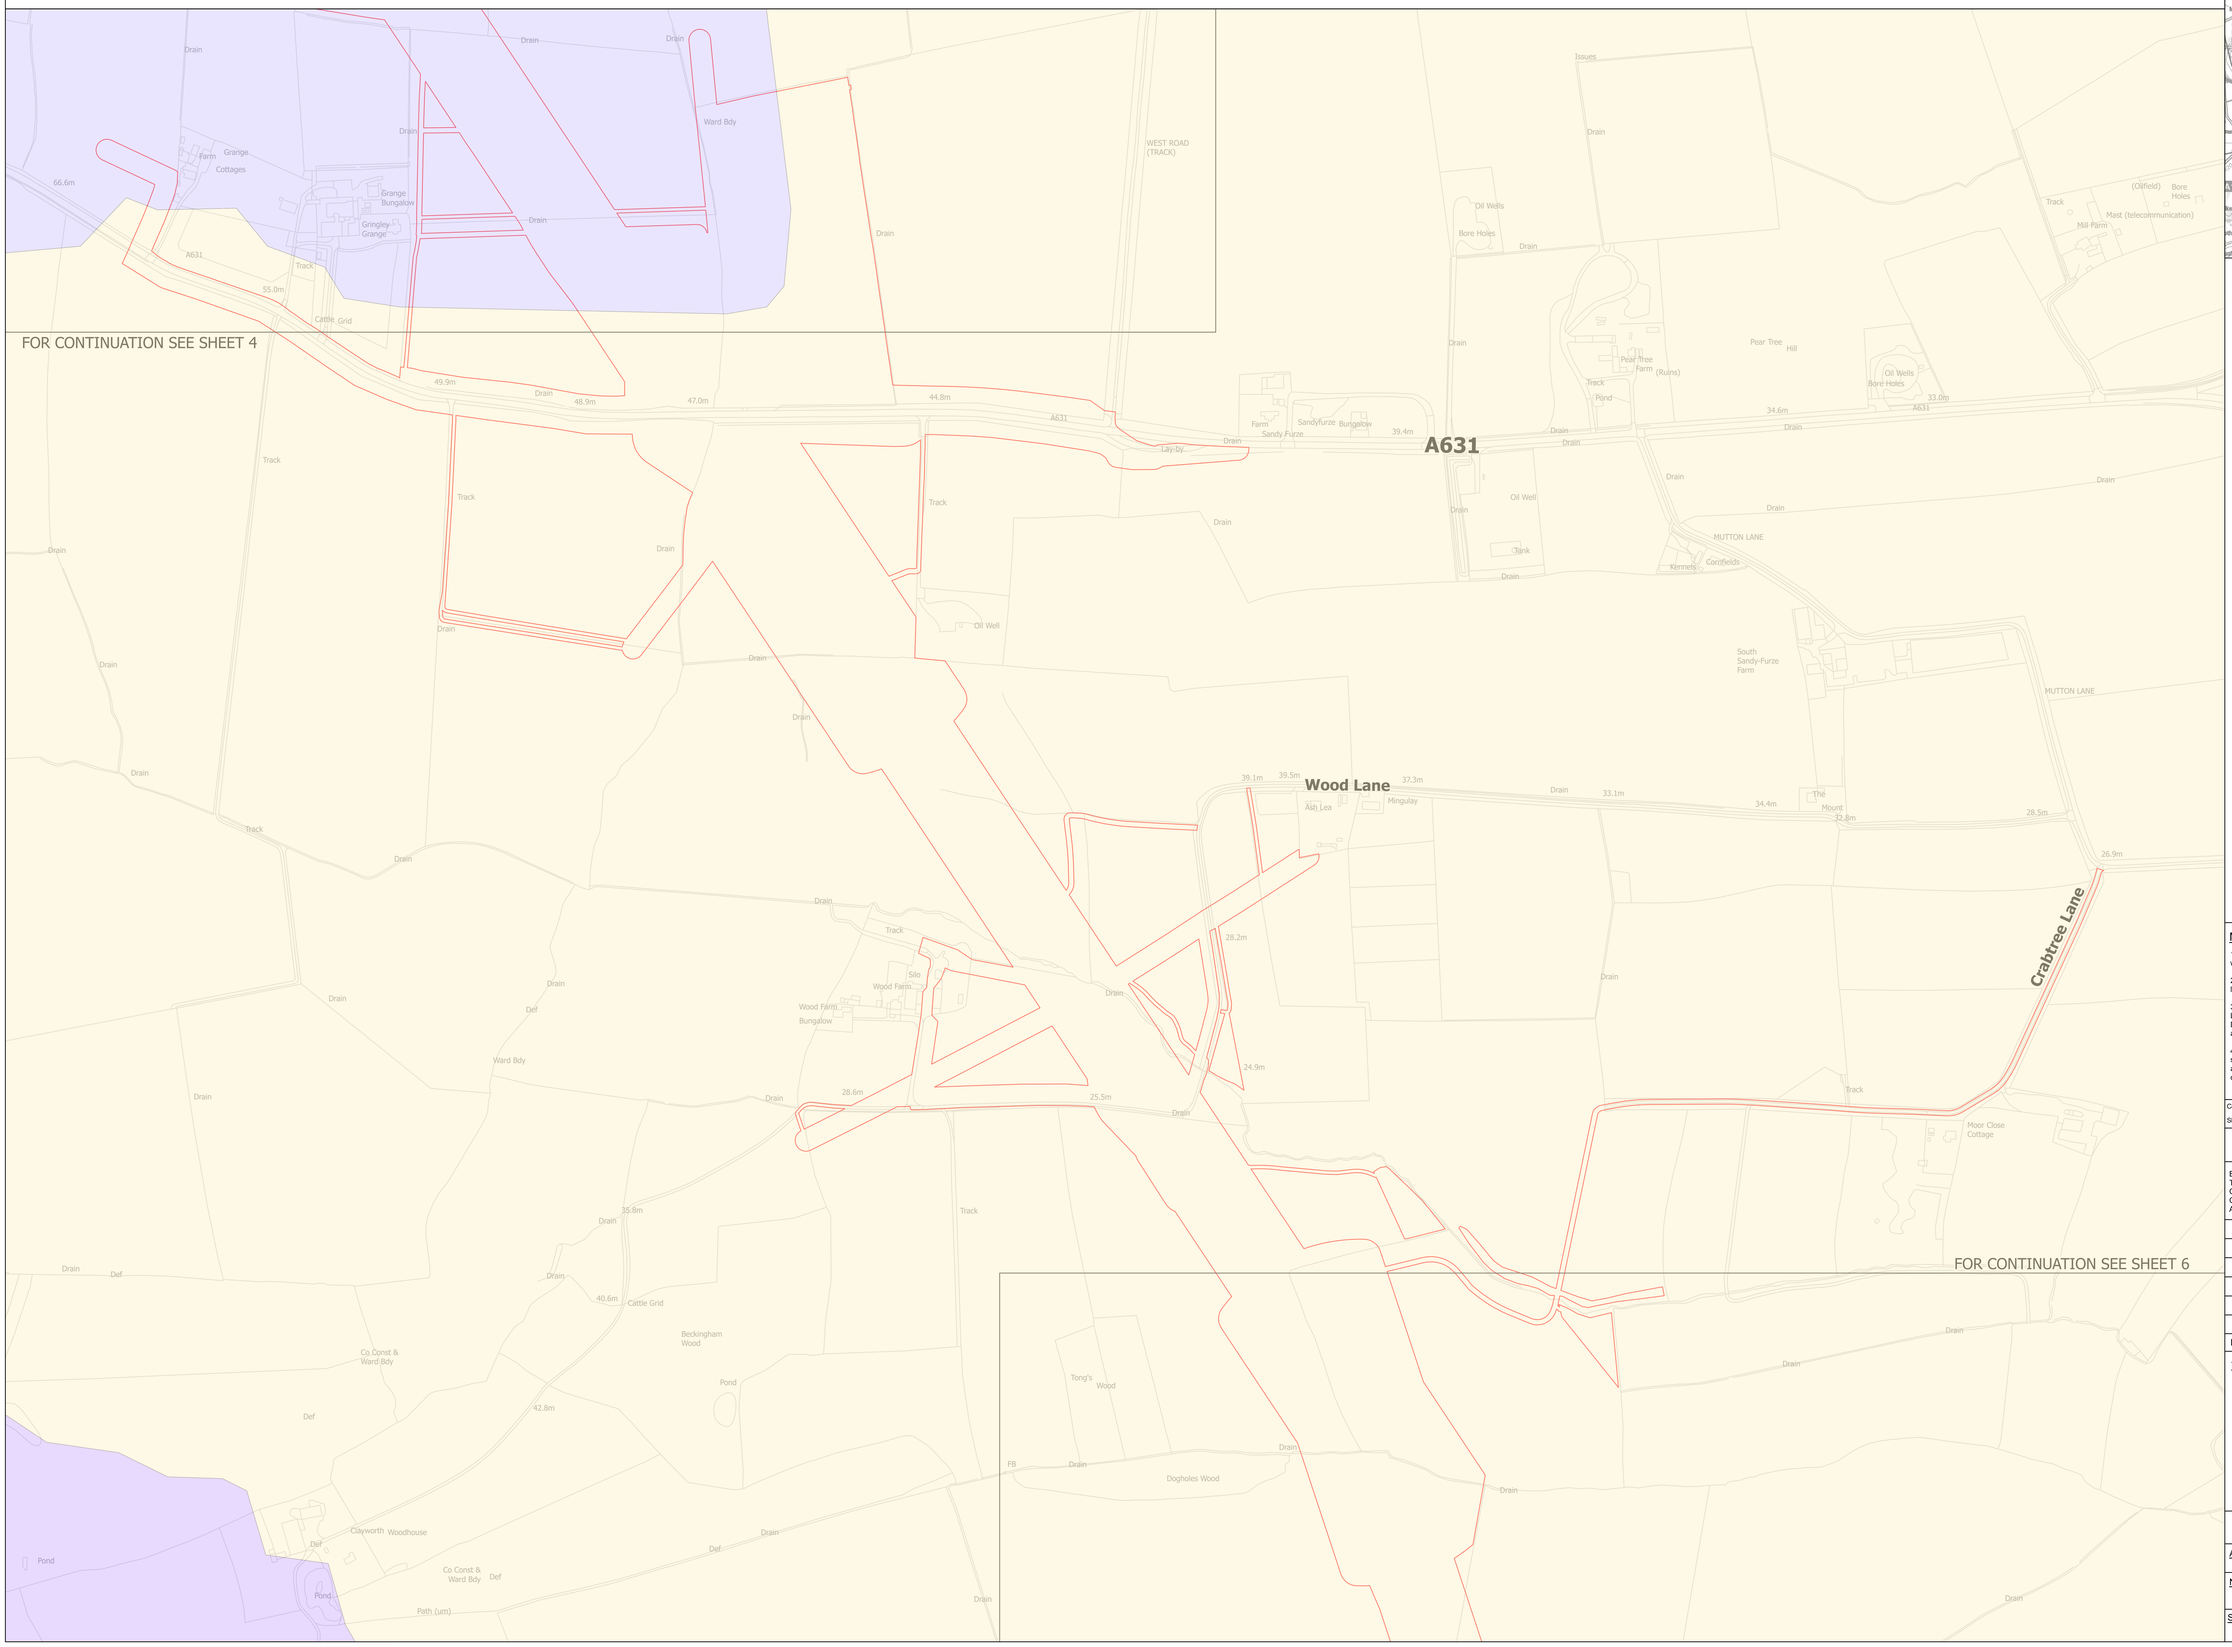

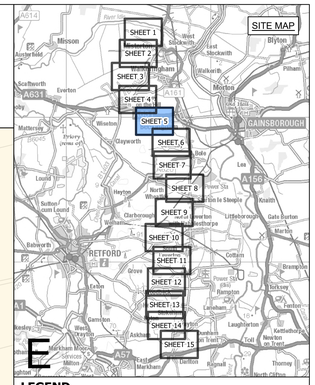

LEGEND

- SHEET INDEX CUTLINES
- ORDER LIMITS
- IDLE FROM RYTON TO TRENT,GB104028058110
- IDLE FROM TILN TO RYTON,GB104028058092
- TRENT FROM CARLTON-ON-TRENT TO LAUGHTON DRAIN,GB104028058480

Notes

1. This drawing is scaled at paper size A0, therefore any prints taken at smaller sizes will affect accuracy of the measurement units and should not be scaled against.

2. For additional detail on the plan suites, please refer to the 'Guide to the Plans' located in Volume 2 of the DCO Application.

3. These plans are indicative only and the Project will be located within the Order Limits. Due to the need for flexibility, National Grid will be applying for Limits of Deviation within the Order Limits and the Development Consent Order, within which any final alignment would be located.

4. The Birkhill Wood and High Marnham Substations, and associated Gantry structures do not form part of this Project. They have been shown for reference only, and are included in the Order Limits for access and to enable the overhead line connections to be constructed.

Coordinate System: British National Grid

Sheet X Centroid Coordinate: 389733 Sheet Y Centroid Coordinate: 476091

0 50 100 150 200 250 Metres

BACKGROUND MAPPING INFORMATION HAS BEEN REPRODUCED FROM THE ORDNANCE SURVEY BY PERMISSION OF ORDNANCE SURVEY OF THE CONTROLLER OF HIS MAJESTY'S STATIONERY OFFICE. © CROWN COPYRIGHT AND DATABASE RIGHTS [2026] ORDNANCE SURVEY AC0000808122.

Issue	Date	Remarks	Drawn	Checked	Approved
A	OCT 2026	FOR DCO SUBMISSION	JG	DF	CC

Title

THE NATIONAL GRID
(NORTH HUMBER TO HIGH MARNHAM) ORDER
WATER BODIES IN THE RIVER BASIN
MANAGEMENT PLAN SERIES
REGULATION 5(2)(I)(III)
SECTION E (SHEET 5 OF 15)

nationalgrid


Application Number: EN020034


National Grid Drawing Reference: NHHM-AEC-CNS-PLN-0029

Scale	Sheet Size	Sheet	Issue
1:2,500	A0	SHEET 5 OF 15	A

COPYRIGHT: NOT TO BE REPRODUCED WITHOUT THE WRITTEN PERMISSION OF NATIONAL GRID ELECTRICITY TRANSMISSION PLC
© Environment Agency copyright and/or database right 2015 & 2024. All rights reserved. Contains OS data © Crown copyright and database right 2024.

THE NATIONAL GRID (NORTH HUMBER TO HIGH MARNHAM) ORDER
WATER BODIES IN THE RIVER BASIN
MANAGEMENT PLAN SERIES
REGULATION 5(2)(I)(III)
SECTION E (SHEET 6 OF 15)

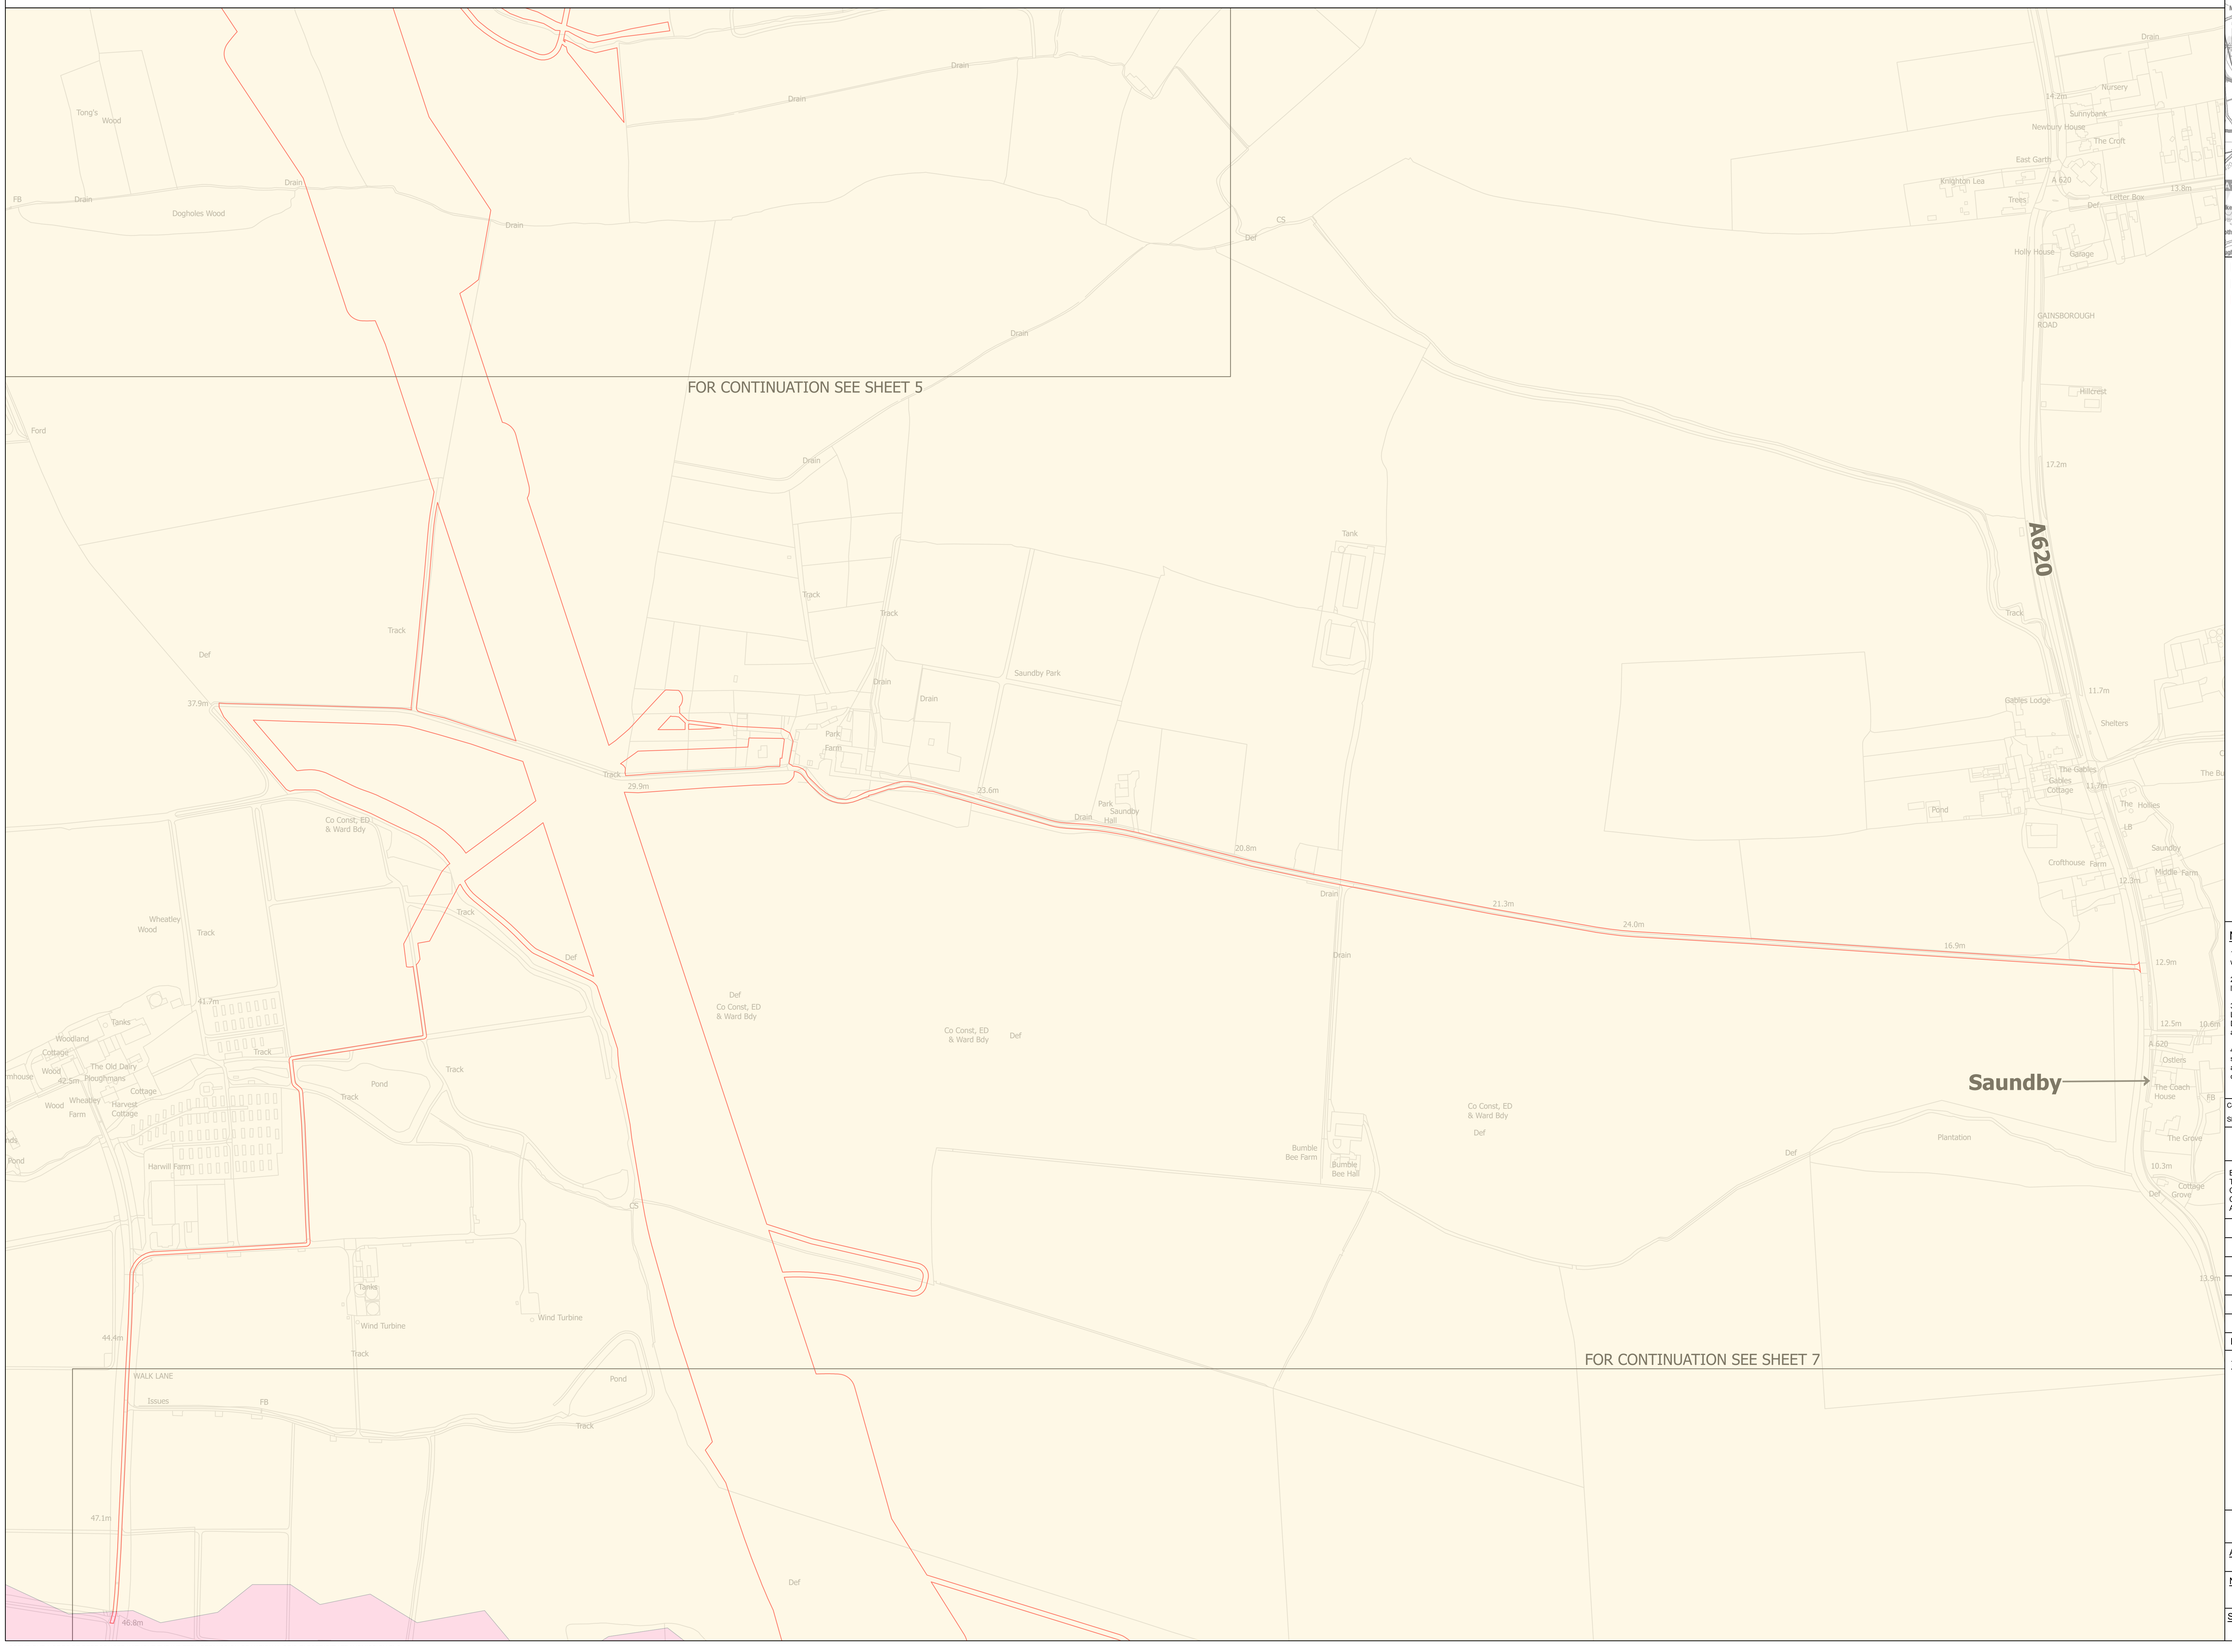

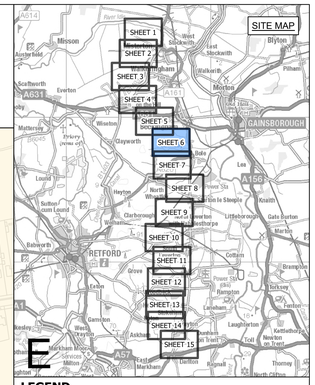

LEGEND

- SHEET INDEX CUTLINES
- ORDER LIMITS
- TRENT FROM CARLTON-ON-TRENT TO LAUGHTON DRAIN,GB104028058480
- WHEATLEY BECK CATCHMENT (TRIB OF

Notes

1. This drawing is scaled at paper size A0, therefore any prints taken at smaller sizes will affect accuracy of the measurement units and should not be scaled against.

2. For additional detail on the plan suites, please refer to the 'Guide to the Plans' located in Volume 2 of the DCO Application.

3. These plans are indicative only and the Project will be located within the Order Limits. Due to the need for flexibility, National Grid will be applying for Limits of Deviation within the Order Limits and the Development Consent Order, within which any final alignment would be located.

4. The Birkhill Wood and High Marnham Substations, and associated Gantry structures do not form part of this Project. They have been shown for reference only, and are included in the Order Limits for access and to enable the overhead line connections to be constructed.

Coordinate System: British National Grid

Sheet X Centroid Coordinate: 388274 Sheet Y Centroid Coordinate: 477239

0 50 100 150 200 250 Metres

BACKGROUND MAPPING INFORMATION HAS BEEN REPRODUCED FROM THE ORDNANCE SURVEY BY PERMISSION OF ORDNANCE SURVEY OF THE CONTROLLER OF HIS MAJESTY'S STATIONERY OFFICE. © CROWN COPYRIGHT AND DATABASE RIGHTS [2026] ORDNANCE SURVEY AC0000808122.

Issue	Date	Remarks	Drawn	Checked	Approved
A	OCT 2026	FOR DCO SUBMISSION	JG	DF	CC

Title

THE NATIONAL GRID
(NORTH HUMBER TO HIGH MARNHAM) ORDER
WATER BODIES IN THE RIVER BASIN
MANAGEMENT PLAN SERIES
REGULATION 5(2)(I)(III)
SECTION E (SHEET 6 OF 15)

nationalgrid


Application Number: EN020034


National Grid Drawing Reference: NHHM-AEC-CNS-PLN-0029

Scale	Sheet Size	Sheet	Issue
1:2,500	A0	SHEET 6 OF 15	A

COPYRIGHT. NOT TO BE REPRODUCED WITHOUT THE WRITTEN PERMISSION OF NATIONAL GRID ELECTRICITY TRANSMISSION PLC
© Environment Agency copyright and/or database right 2015 & 2024. All rights reserved. Contains OS data © Crown copyright and database right 2024.

THE NATIONAL GRID (NORTH HUMBER TO HIGH MARNHAM) ORDER
WATER BODIES IN THE RIVER BASIN
MANAGEMENT PLAN SERIES
REGULATION 5(2)(I)(III)
SECTION E (SHEET 7 OF 15)

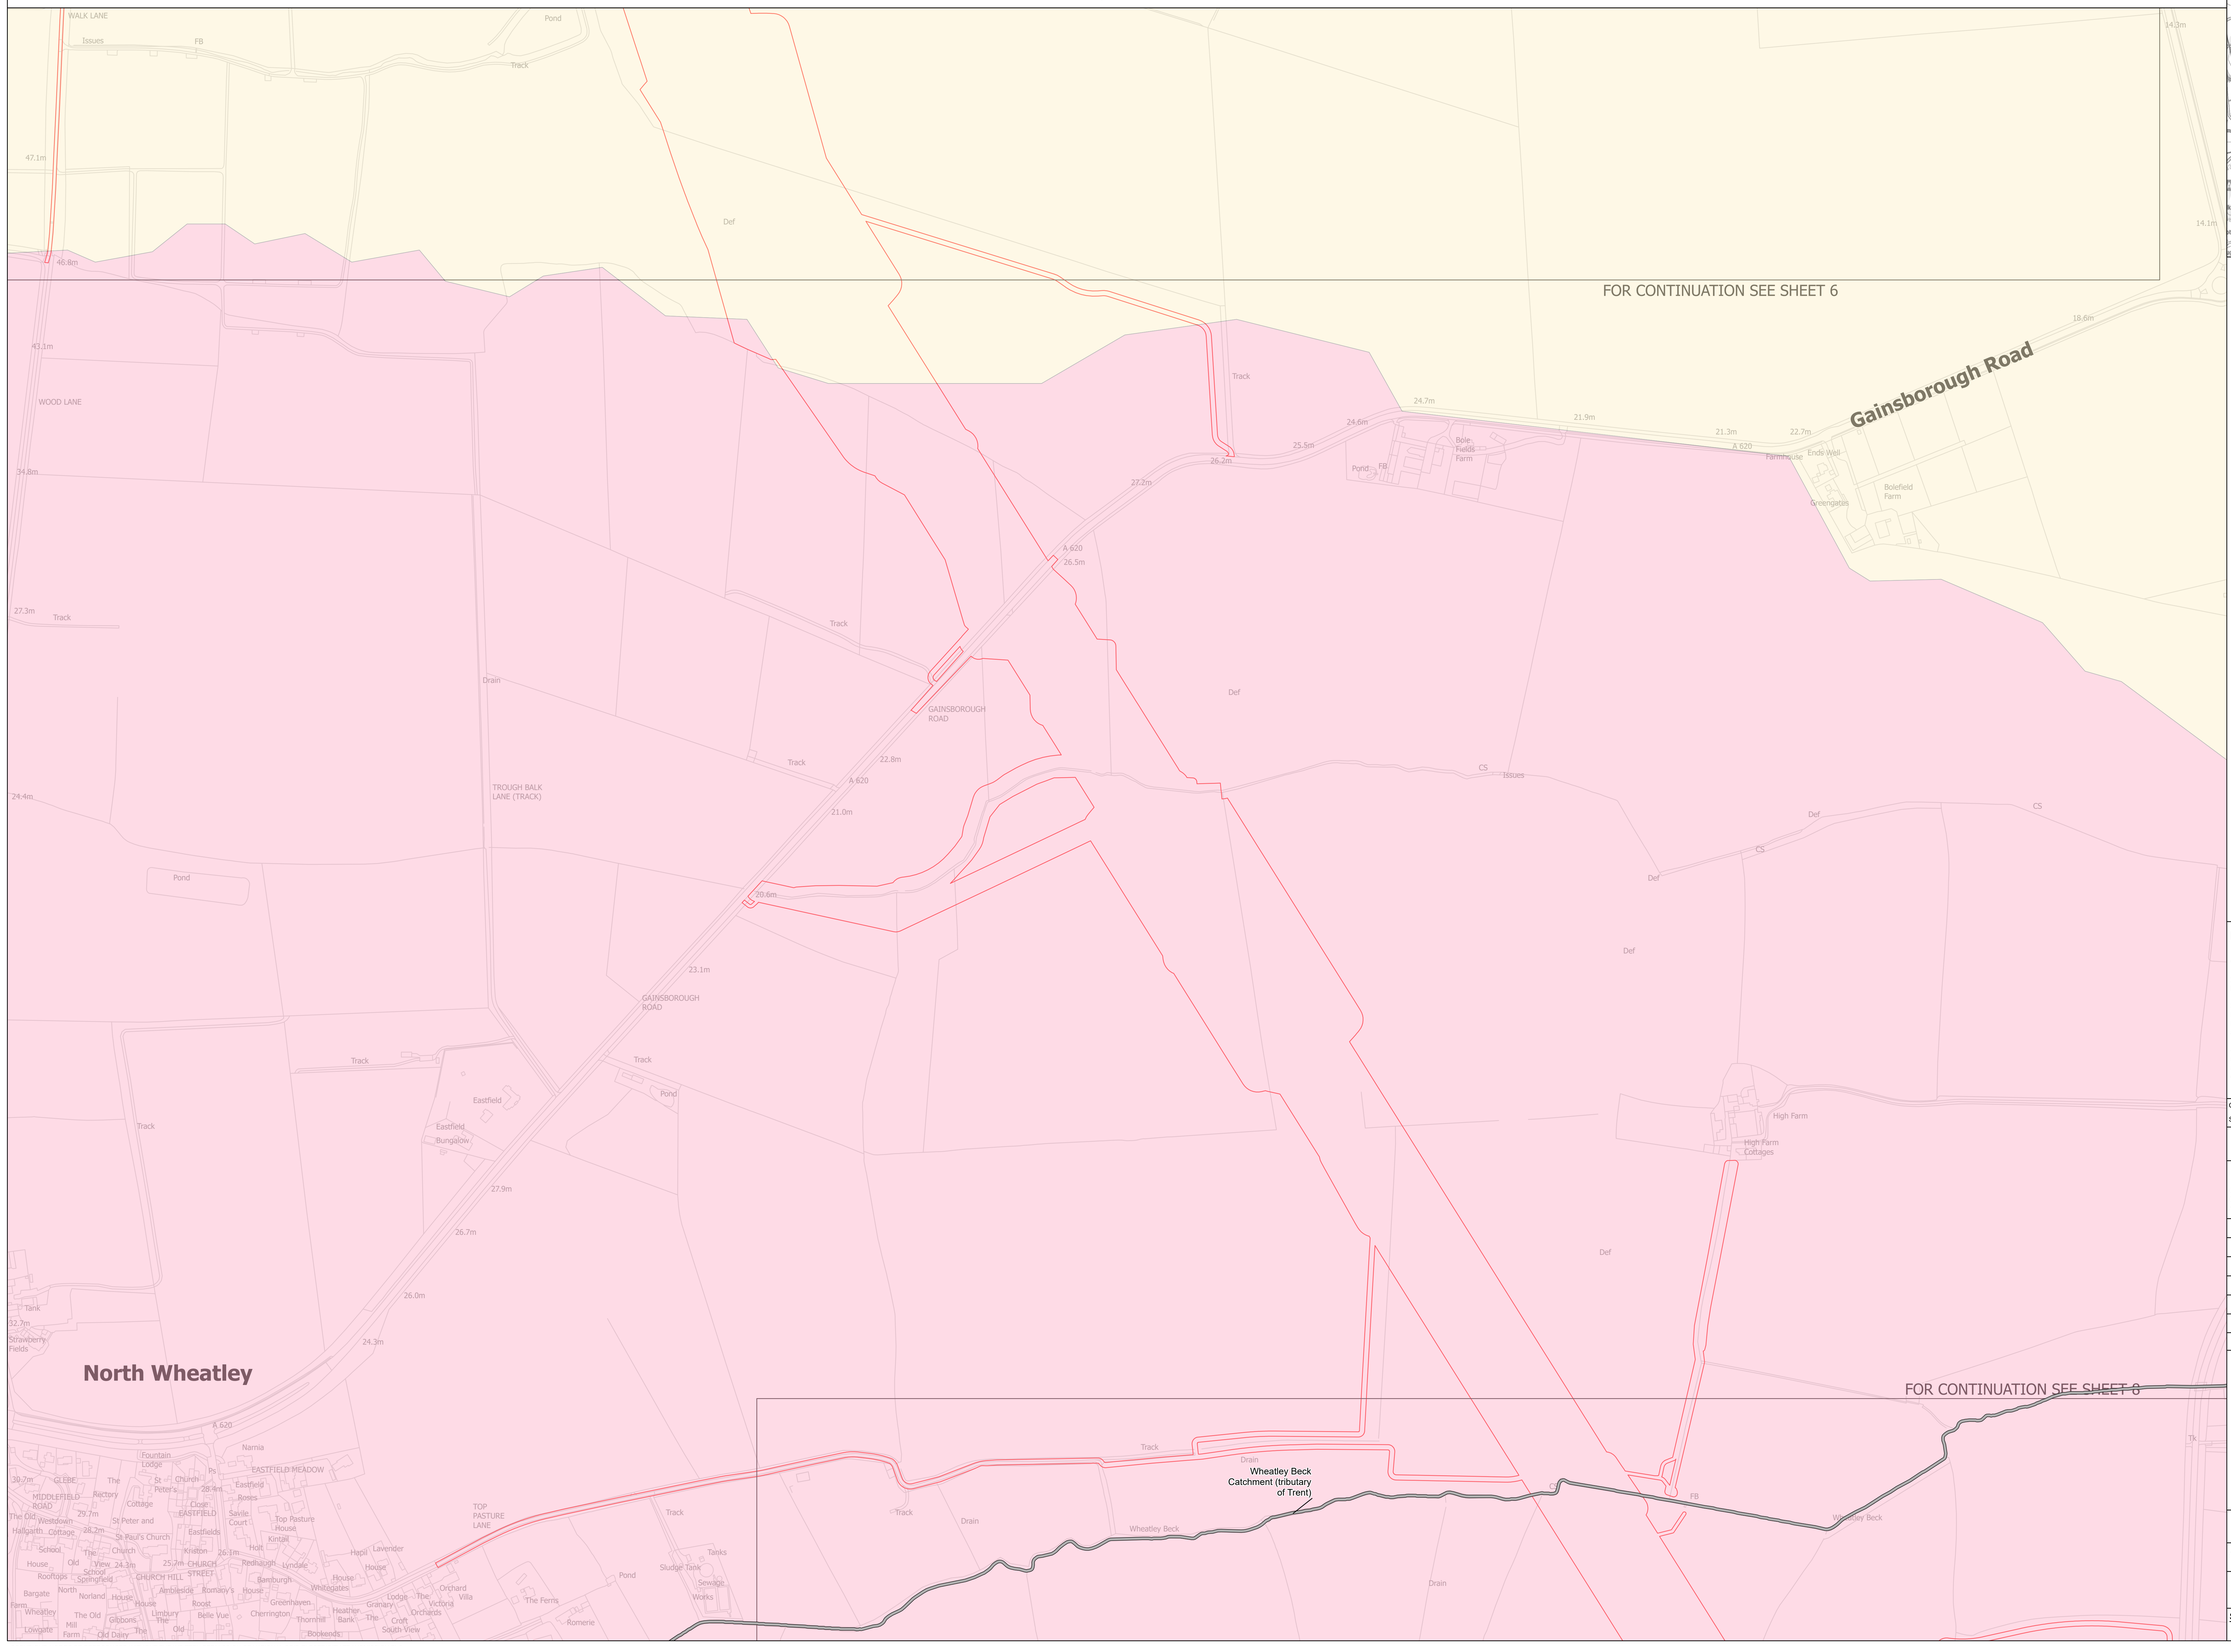

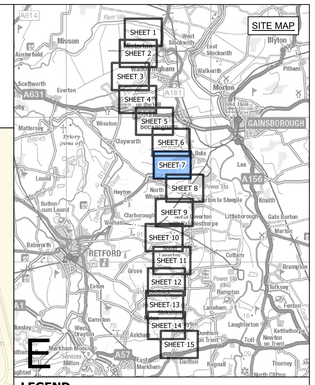

LEGEND

- SHEET INDEX CUTLINES
- ORDER LIMITS
- WHEATLEY BECK CATCHMENT (TRIBUTARY OF TRENT) - GB104028058360
- TRENT FROM CARLTON-ON-TRENT TO LAUGHTON DRAIN,GB104028058480
- WHEATLEY BECK CATCHMENT (TRIB OF

Notes

1. This drawing is scaled at paper size A0, therefore any prints taken at smaller sizes will affect accuracy of the measurement units and should not be scaled against.

2. For additional detail on the plan suites, please refer to the 'Guide to the Plans' located in Volume 2 of the DCO Application.

3. These plans are indicative only and the Project will be located within the Order Limits. Due to the need for flexibility, National Grid will be applying for Limits of Deviation within the Order Limits and the Development Consent Order, within which any final alignment would be located.

4. The Birkhill Wood and High Marnham Substations, and associated Gantry structures do not form part of this Project. They have been shown for reference only, and are included in the Order Limits for access and to enable the overhead line connections to be constructed.

Coordinate System: British National Grid

Sheet X Centroid Coordinate: 386704 Sheet Y Centroid Coordinate: 477316

0 50 100 150 200 250 Metres

BACKGROUND MAPPING INFORMATION HAS BEEN REPRODUCED FROM THE ORDNANCE SURVEY BY PERMISSION OF ORDNANCE SURVEY OF THE CONTROLLER OF HIS MAJESTYS STATIONERY OFFICE. © CROWN COPYRIGHT AND DATABASE RIGHTS [2026] ORDNANCE SURVEY AC0000808122.

Issue	Date	Remarks	Drawn	Checked	Approved
A	OCT 2026	FOR DCO SUBMISSION	JG	DF	CC

Title

THE NATIONAL GRID
(NORTH HUMBER TO HIGH MARNHAM) ORDER
WATER BODIES IN THE RIVER BASIN
MANAGEMENT PLAN SERIES
REGULATION 5(2)(I)(III)
SECTION E (SHEET 7 OF 15)


nationalgrid

Application Number	
EN020034	


National Grid Drawing Reference			
NHHM-AEC-CNS-PLN-0029			
Scale	Sheet Size	Sheet	Issue
1:2,500	A0	SHEET 7 OF 15	A

COPYRIGHT: NOT TO BE REPRODUCED WITHOUT THE WRITTEN PERMISSION OF NATIONAL GRID ELECTRICITY TRANSMISSION PLC
© Environment Agency copyright and/or database right 2015 & 2024. All rights reserved. Contains OS data © Crown copyright and database right 2024.

THE NATIONAL GRID (NORTH HUMBER TO HIGH MARNHAM) ORDER
WATER BODIES IN THE RIVER BASIN
MANAGEMENT PLAN SERIES
REGULATION 5(2)(I)(III)
SECTION E (SHEET 8 OF 15)

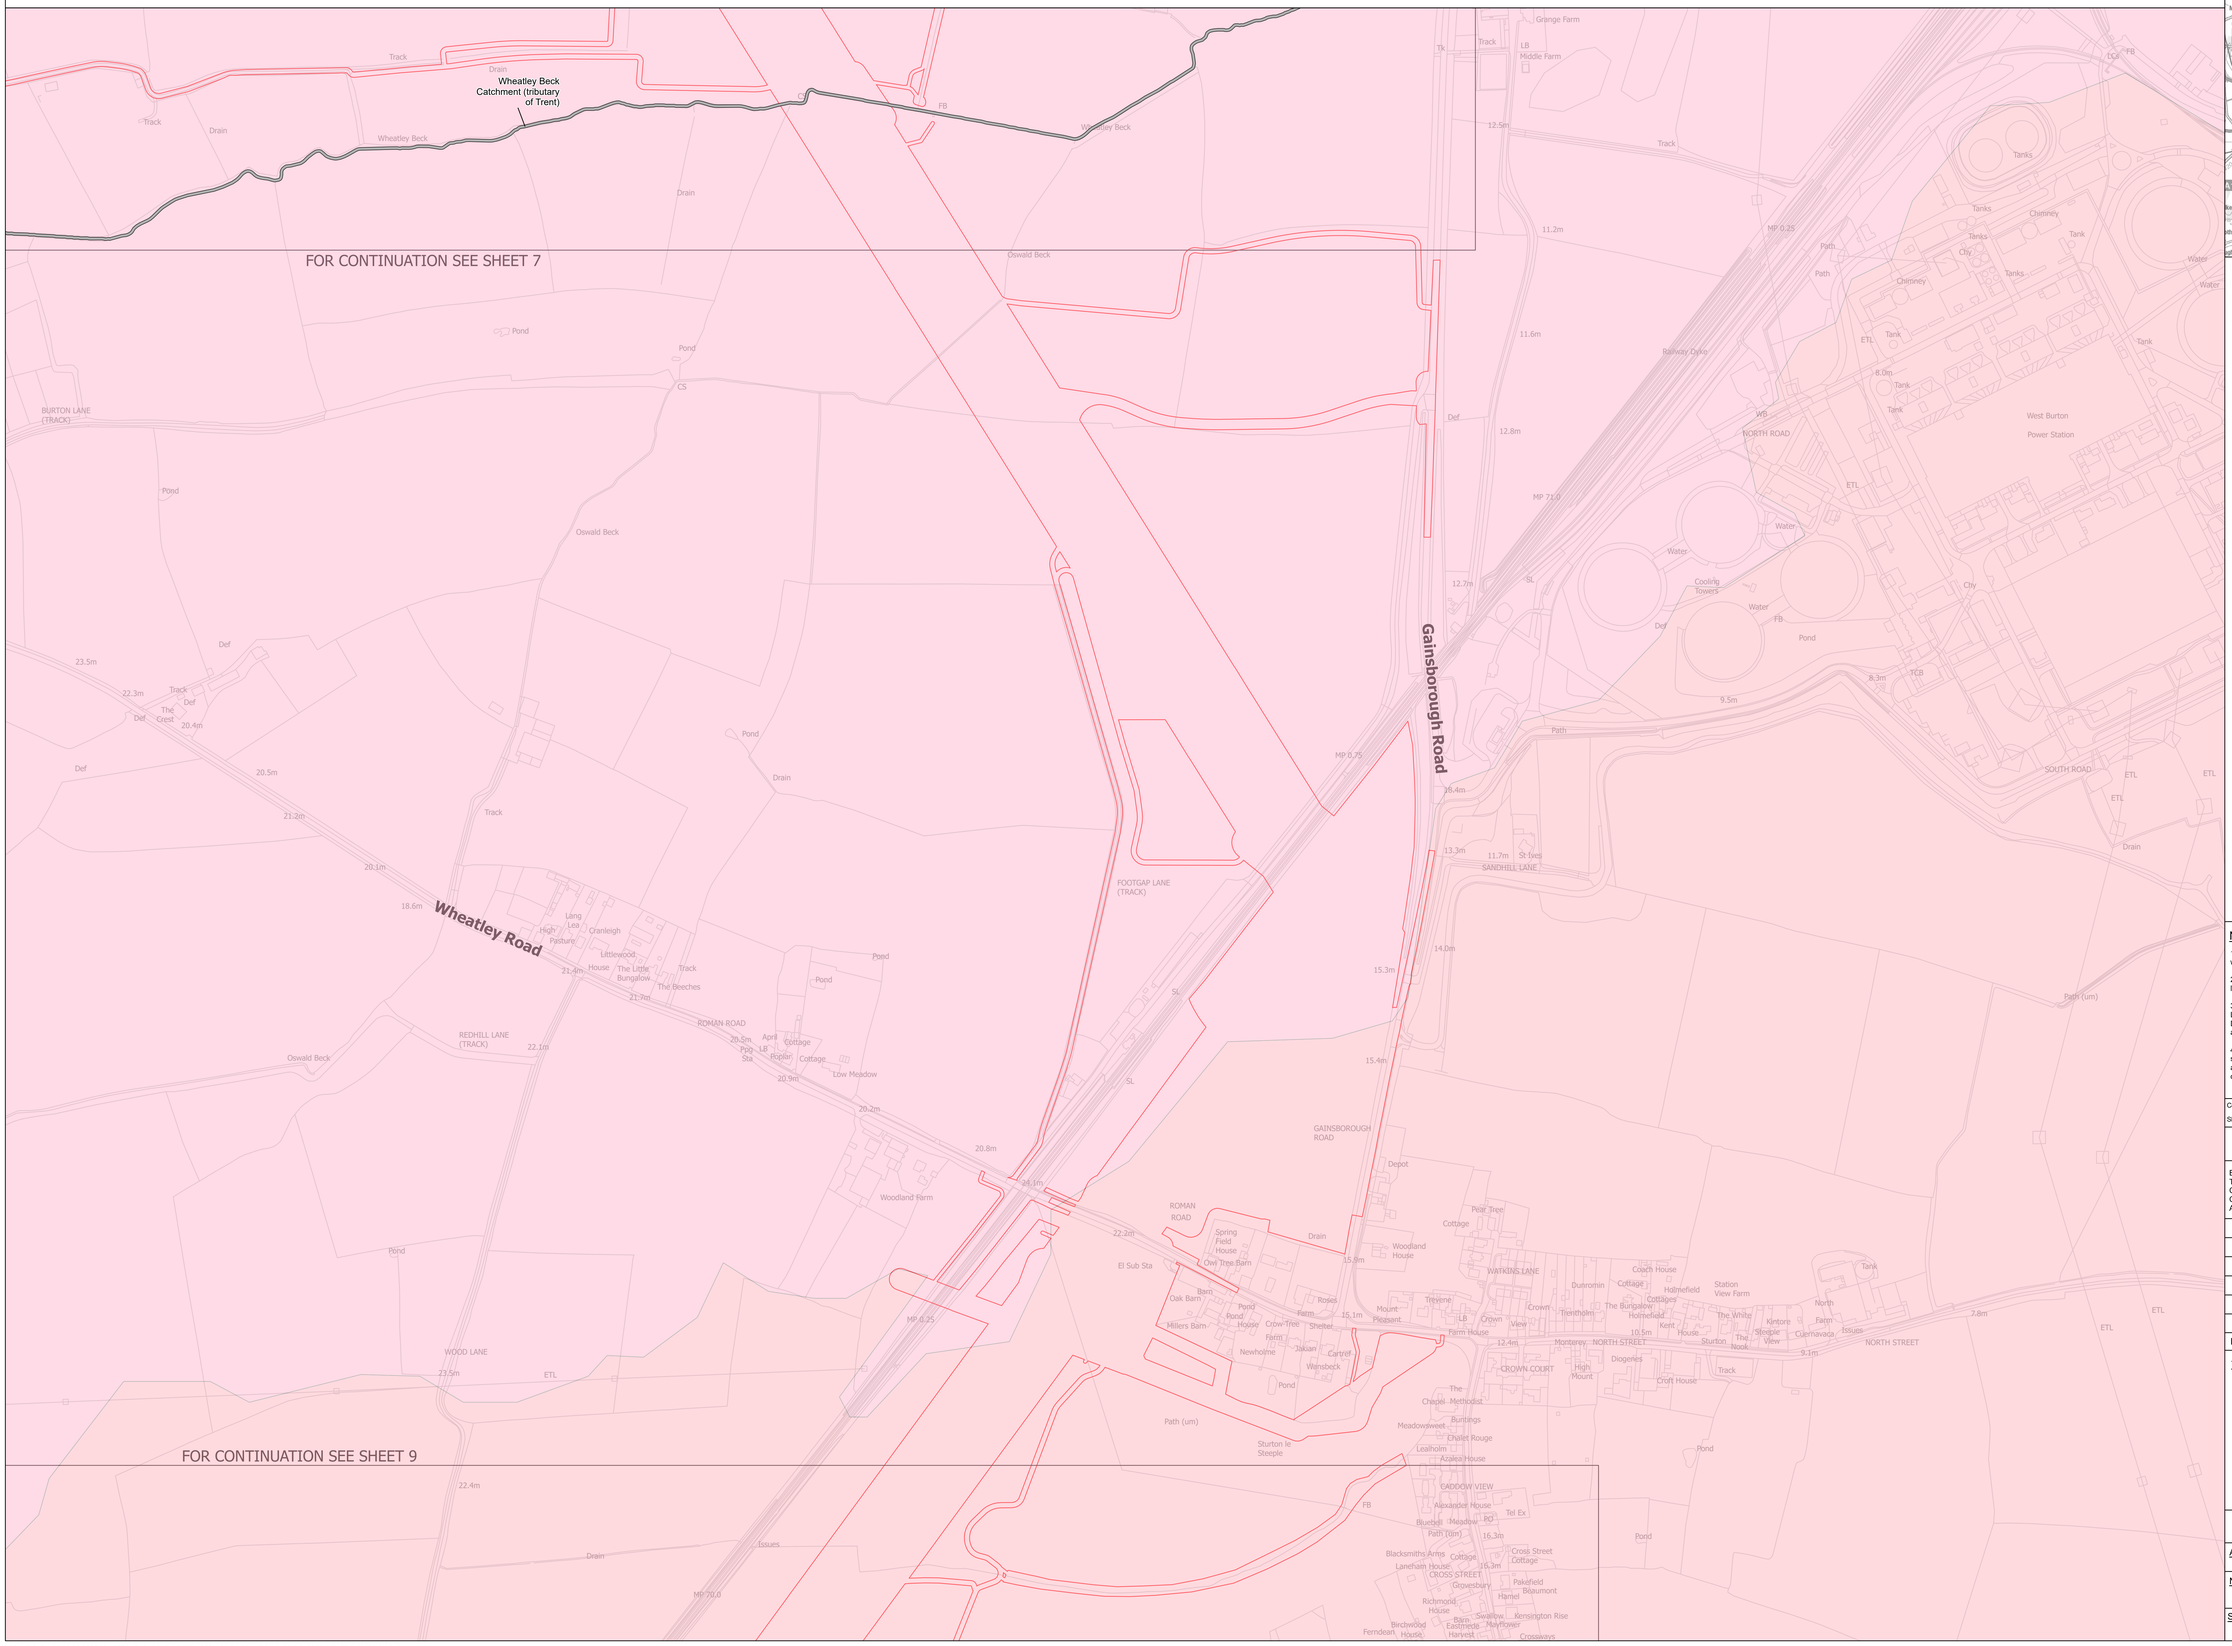
Wheatley Beck Catchment (tributary of Trent)
FOR CONTINUATION SEE SHEET 7
FOR CONTINUATION SEE SHEET 9
Gainsborough Road
Wheatley Road
Wheatley Beck
Oswald Beck
BURTON LANE (TRACK)
WOOD LANE
REDHILL LANE (TRACK)
ROMAN ROAD
FOOTGAP LANE (TRACK)
GAINSBOROUGH ROAD
WATKINS LANE
NORTH ROAD
NORTH STREET
SOUTH ROAD
SANDHILL LANE
CROWN COURT
CADDOW VIEW
CROSS STREET
Woodland Farm
Low Meadow
Lea Cottage
Lang Lea
High Pasture
Cranleigh
Littlewood House
The Little Bungalow
The Beeches
Spring Field House
Owl Tree Barn
Oak Barn
Miliers Barn
Crow Tree Farm
Sheiter
Jakan
Carrett
Wansbeck
Newholme
Rose Farm
Mount Pleasant
Woodland House
Pear Tree Cottage
Depot
Grange Farm
Middle Farm
Tanks
Chimney
Cooling Towers
Water
Pond
Drain
Track
Path
Path (um)
Railway Drive
West Burton Power Station
Sturton le Steeple
Leaholm
Azalea House
Meadowsweet
Buttings
Chalet Rouge
The Chapel Methodist
Croft House
Diogenes
High Mount
Monterey
Trentholm
Crown View
Farm House
Treyene
Dunromin
Holmefield
Station View Farm
The Whins
Kintore
Cuenavaca
Sturton
The Nook
Steeple View
North Farm
Issues
Alexander House
Bluebell Meadow
Path (um)
Blacksmiths Arms
Lanehain House
Gravesbury
Richmond House
Birchwood House
Ferndean
Barn
Eastmede
Harvest
Swallow
Mayflower
Pakefield
Beaumont
Hamel
Kensington Rise
Crossways
Cross Street Cottage
Tel Ex
PO
Grange Farm
Middle Farm
Tk
LB
FB
SL
ETL
TCB
Def
Pond
Water
Tank
City
Path
Track
Drain
Pond
Pond
Pond

THE NATIONAL GRID (NORTH HUMBER TO HIGH MARNHAM) ORDER
WATER BODIES IN THE RIVER BASIN
MANAGEMENT PLAN SERIES
REGULATION 5(2)(I)(III)
SECTION E (SHEET 9 OF 15)

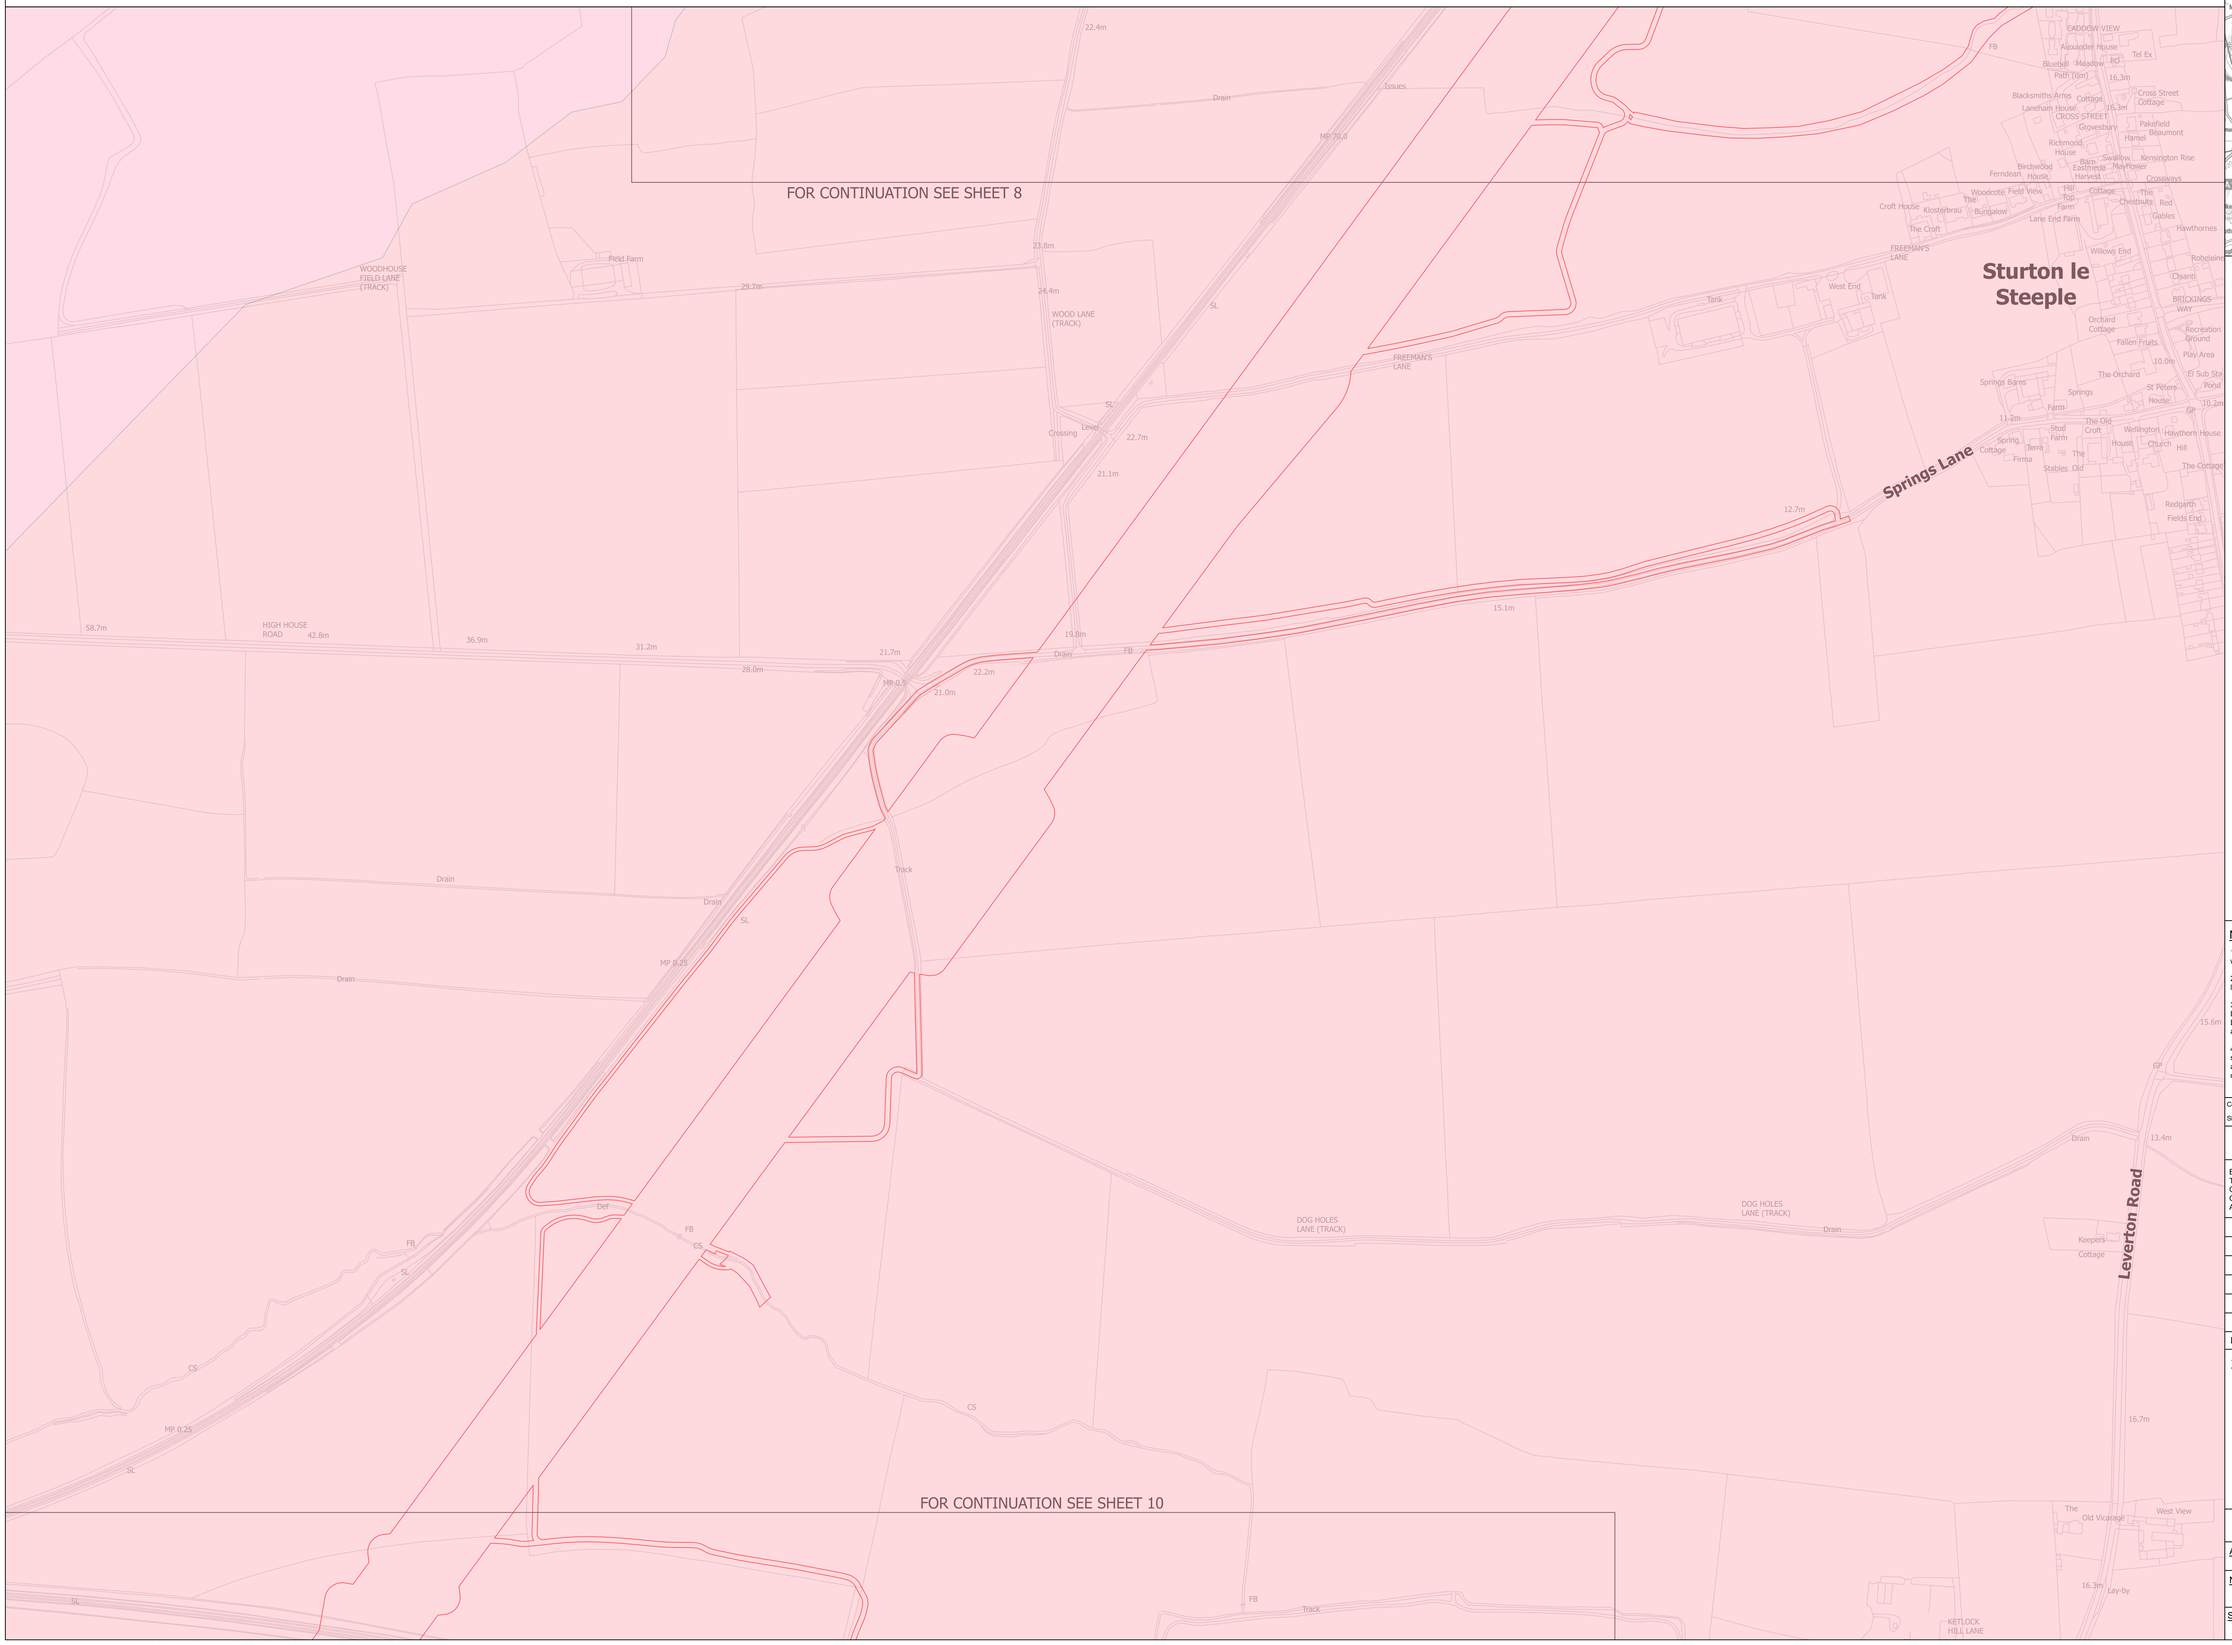

LEGEND

- SHEET INDEX CUTLINES
- ORDER LIMITS
- CATCHWATER DRAIN CATCHNEMT (TRIB OF
- WHEATLEY BECK CATCHMENT (TRIB OF

Notes

1. This drawing is scaled at paper size A0, therefore any prints taken at smaller sizes will affect accuracy of the measurement units and should not be scaled against.

2. For additional detail on the plan suites, please refer to the 'Guide to the Plans' located in Volume 2 of the DCO Application.

3. These plans are indicative only and the Project will be located within the Order Limits. Due to the need for flexibility, National Grid will be applying for Limits of Deviation within the Order Limits and the Development Consent Order, within which any final alignment would be located.

4. The Birkhill Wood and High Marnham Substations, and associated Gantry structures do not form part of this Project. They have been shown for reference only, and are included in the Order Limits for access and to enable the overhead line connections to be constructed.

Coordinate System: British National Grid

Sheet X Centroid Coordinate: 383418 Sheet Y Centroid Coordinate: 477458

0 50 100 150 200 250 Metres

BACKGROUND MAPPING INFORMATION HAS BEEN REPRODUCED FROM THE ORDNANCE SURVEY BY PERMISSION OF ORDNANCE SURVEY OF THE CONTROLLER OF HIS MAJESTYS STATIONERY OFFICE. © CROWN COPYRIGHT AND DATABASE RIGHTS [2026] ORDNANCE SURVEY AC0000808122.

Issue	Date	Remarks	Drawn	Checked	Approved
A	OCT 2026	FOR DCO SUBMISSION	JG	DF	CC

Title

THE NATIONAL GRID
(NORTH HUMBER TO HIGH MARNHAM) ORDER
WATER BODIES IN THE RIVER BASIN
MANAGEMENT PLAN SERIES
REGULATION 5(2)(I)(III)
SECTION E (SHEET 9 OF 15)

nationalgrid


Application Number: EN020034

National Grid Drawing Reference: NHHM-AEC-CNS-PLN-0029


Scale	Sheet Size	Sheet	Issue
1:2,500	A0	SHEET 9 OF 15	A

COPYRIGHT: NOT TO BE REPRODUCED WITHOUT THE WRITTEN PERMISSION OF NATIONAL GRID ELECTRICITY TRANSMISSION PLC
© Environment Agency copyright and/or database right 2015 & 2024. All rights reserved. Contains OS data © Crown copyright and database right 2024.

THE NATIONAL GRID (NORTH HUMBER TO HIGH MARNHAM) ORDER
WATER BODIES IN THE RIVER BASIN
MANAGEMENT PLAN SERIES
REGULATION 5(2)(I)(III)
SECTION E (SHEET 10 OF 15)

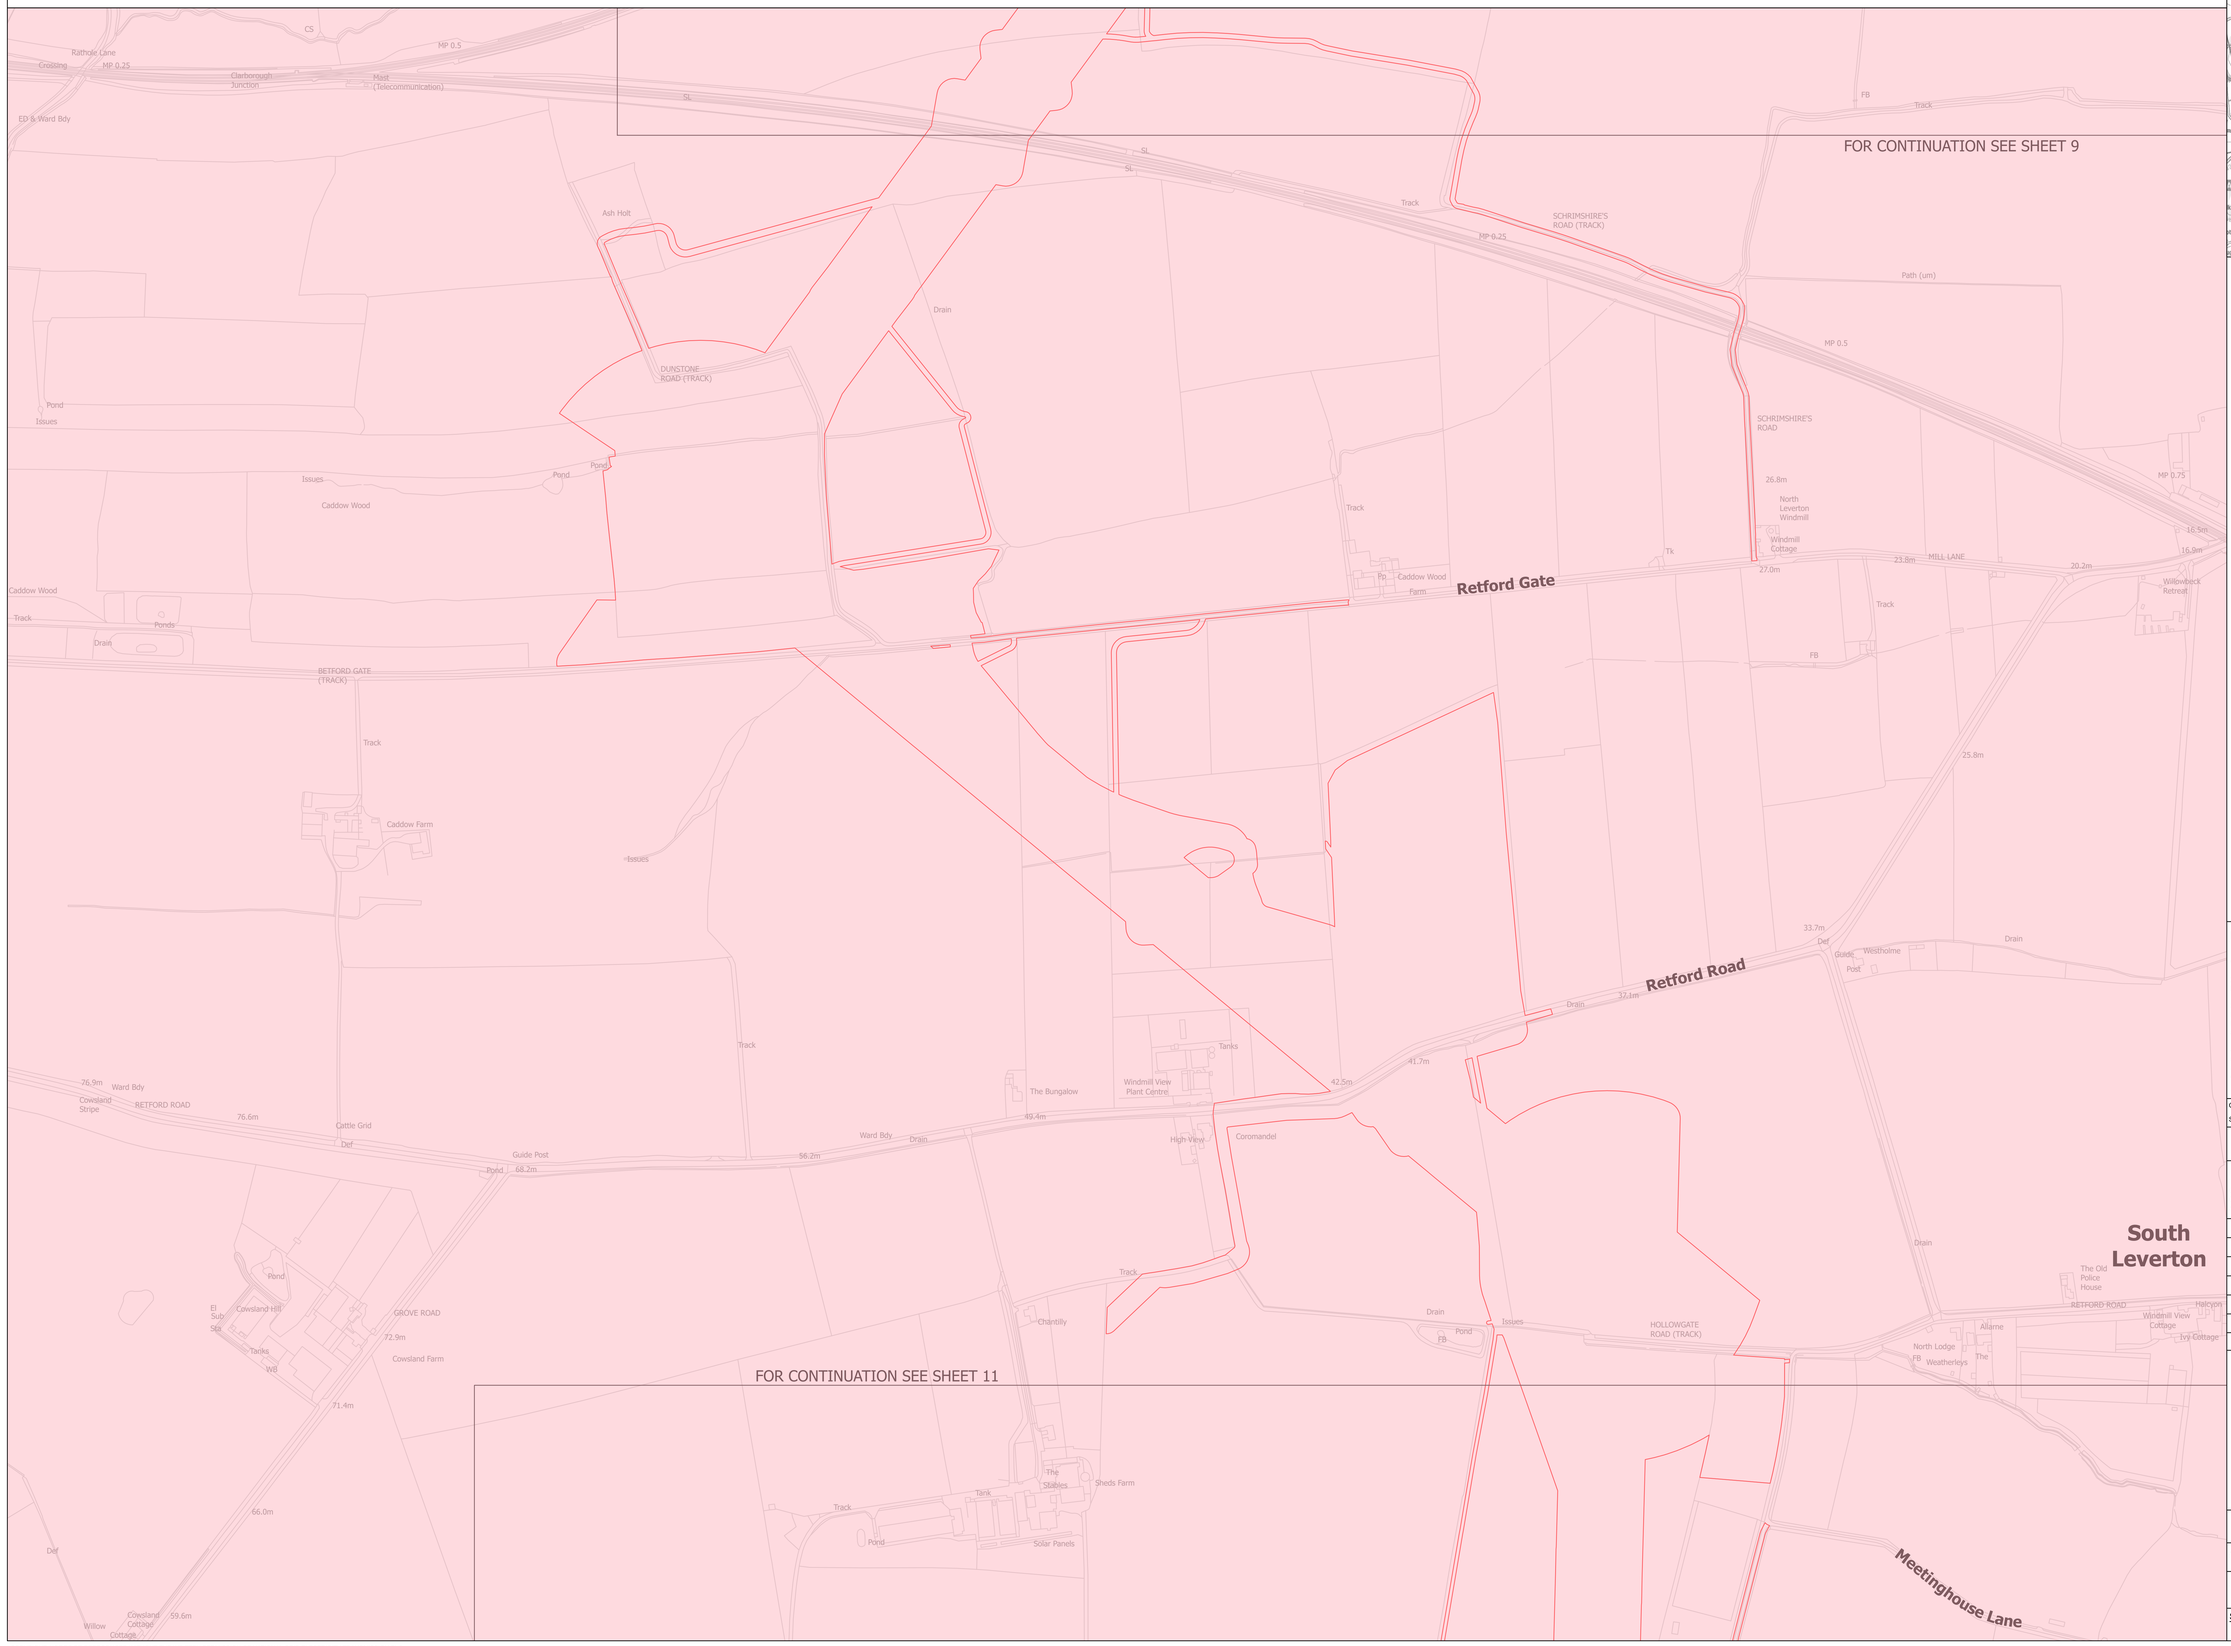

SITE MAP

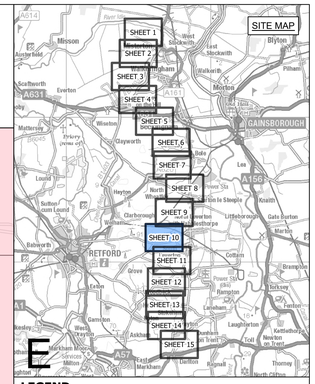

LEGEND

- SHEET INDEX CUTLINES
- ORDER LIMITS
- CATCHWATER DRAIN CATCHNEMT (TRIB OF

Notes

1. This drawing is scaled at paper size A0, therefore any prints taken at smaller sizes will affect accuracy of the measurement units and should not be scaled against.

2. For additional detail on the plan suites, please refer to the 'Guide to the Plans' located in Volume 2 of the DCO Application.

3. These plans are indicative only and the Project will be located within the Order Limits. Due to the need for flexibility, National Grid will be applying for Limits of Deviation within the Order Limits and the Development Consent Order, within which any final alignment would be located.

4. The Birkhill Wood and High Marnham Substations, and associated Gantry structures do not form part of this Project. They have been shown for reference only, and are included in the Order Limits for access and to enable the overhead line connections to be constructed.

Coordinate System: British National Grid

Sheet X Centroid Coordinate: 381681 Sheet Y Centroid Coordinate: 476754

0 50 100 150 200 250 Metres

BACKGROUND MAPPING INFORMATION HAS BEEN REPRODUCED FROM THE ORDNANCE SURVEY BY PERMISSION OF ORDNANCE SURVEY OF THE CONTROLLER OF HIS MAJESTY'S STATIONERY OFFICE. © CROWN COPYRIGHT AND DATABASE RIGHTS [2026] ORDNANCE SURVEY AC0000808122.

Issue	Date	Remarks	Drawn	Checked	Approved
A	OCT 2026	FOR DCO SUBMISSION	JG	DF	CC

Title

THE NATIONAL GRID
(NORTH HUMBER TO HIGH MARNHAM) ORDER
WATER BODIES IN THE RIVER BASIN
MANAGEMENT PLAN SERIES
REGULATION 5(2)(I)(III)
SECTION E (SHEET 10 OF 15)

nationalgrid


Application Number
EN020034

National Grid Drawing Reference
NHHM-AEC-CNS-PLN-0029

Scale	Sheet Size	Sheet	Issue
1:2,500	A0	SHEET 10 OF 15	A

COPYRIGHT. NOT TO BE REPRODUCED WITHOUT THE WRITTEN PERMISSION OF NATIONAL GRID ELECTRICITY TRANSMISSION PLC
© Environment Agency copyright and/or database right 2015 & 2024. All rights reserved. Contains OS data © Crown copyright and database right 2024.

THE NATIONAL GRID (NORTH HUMBER TO HIGH MARNHAM) ORDER
WATER BODIES IN THE RIVER BASIN
MANAGEMENT PLAN SERIES
REGULATION 5(2)(I)(III)
SECTION E (SHEET 11 OF 15)

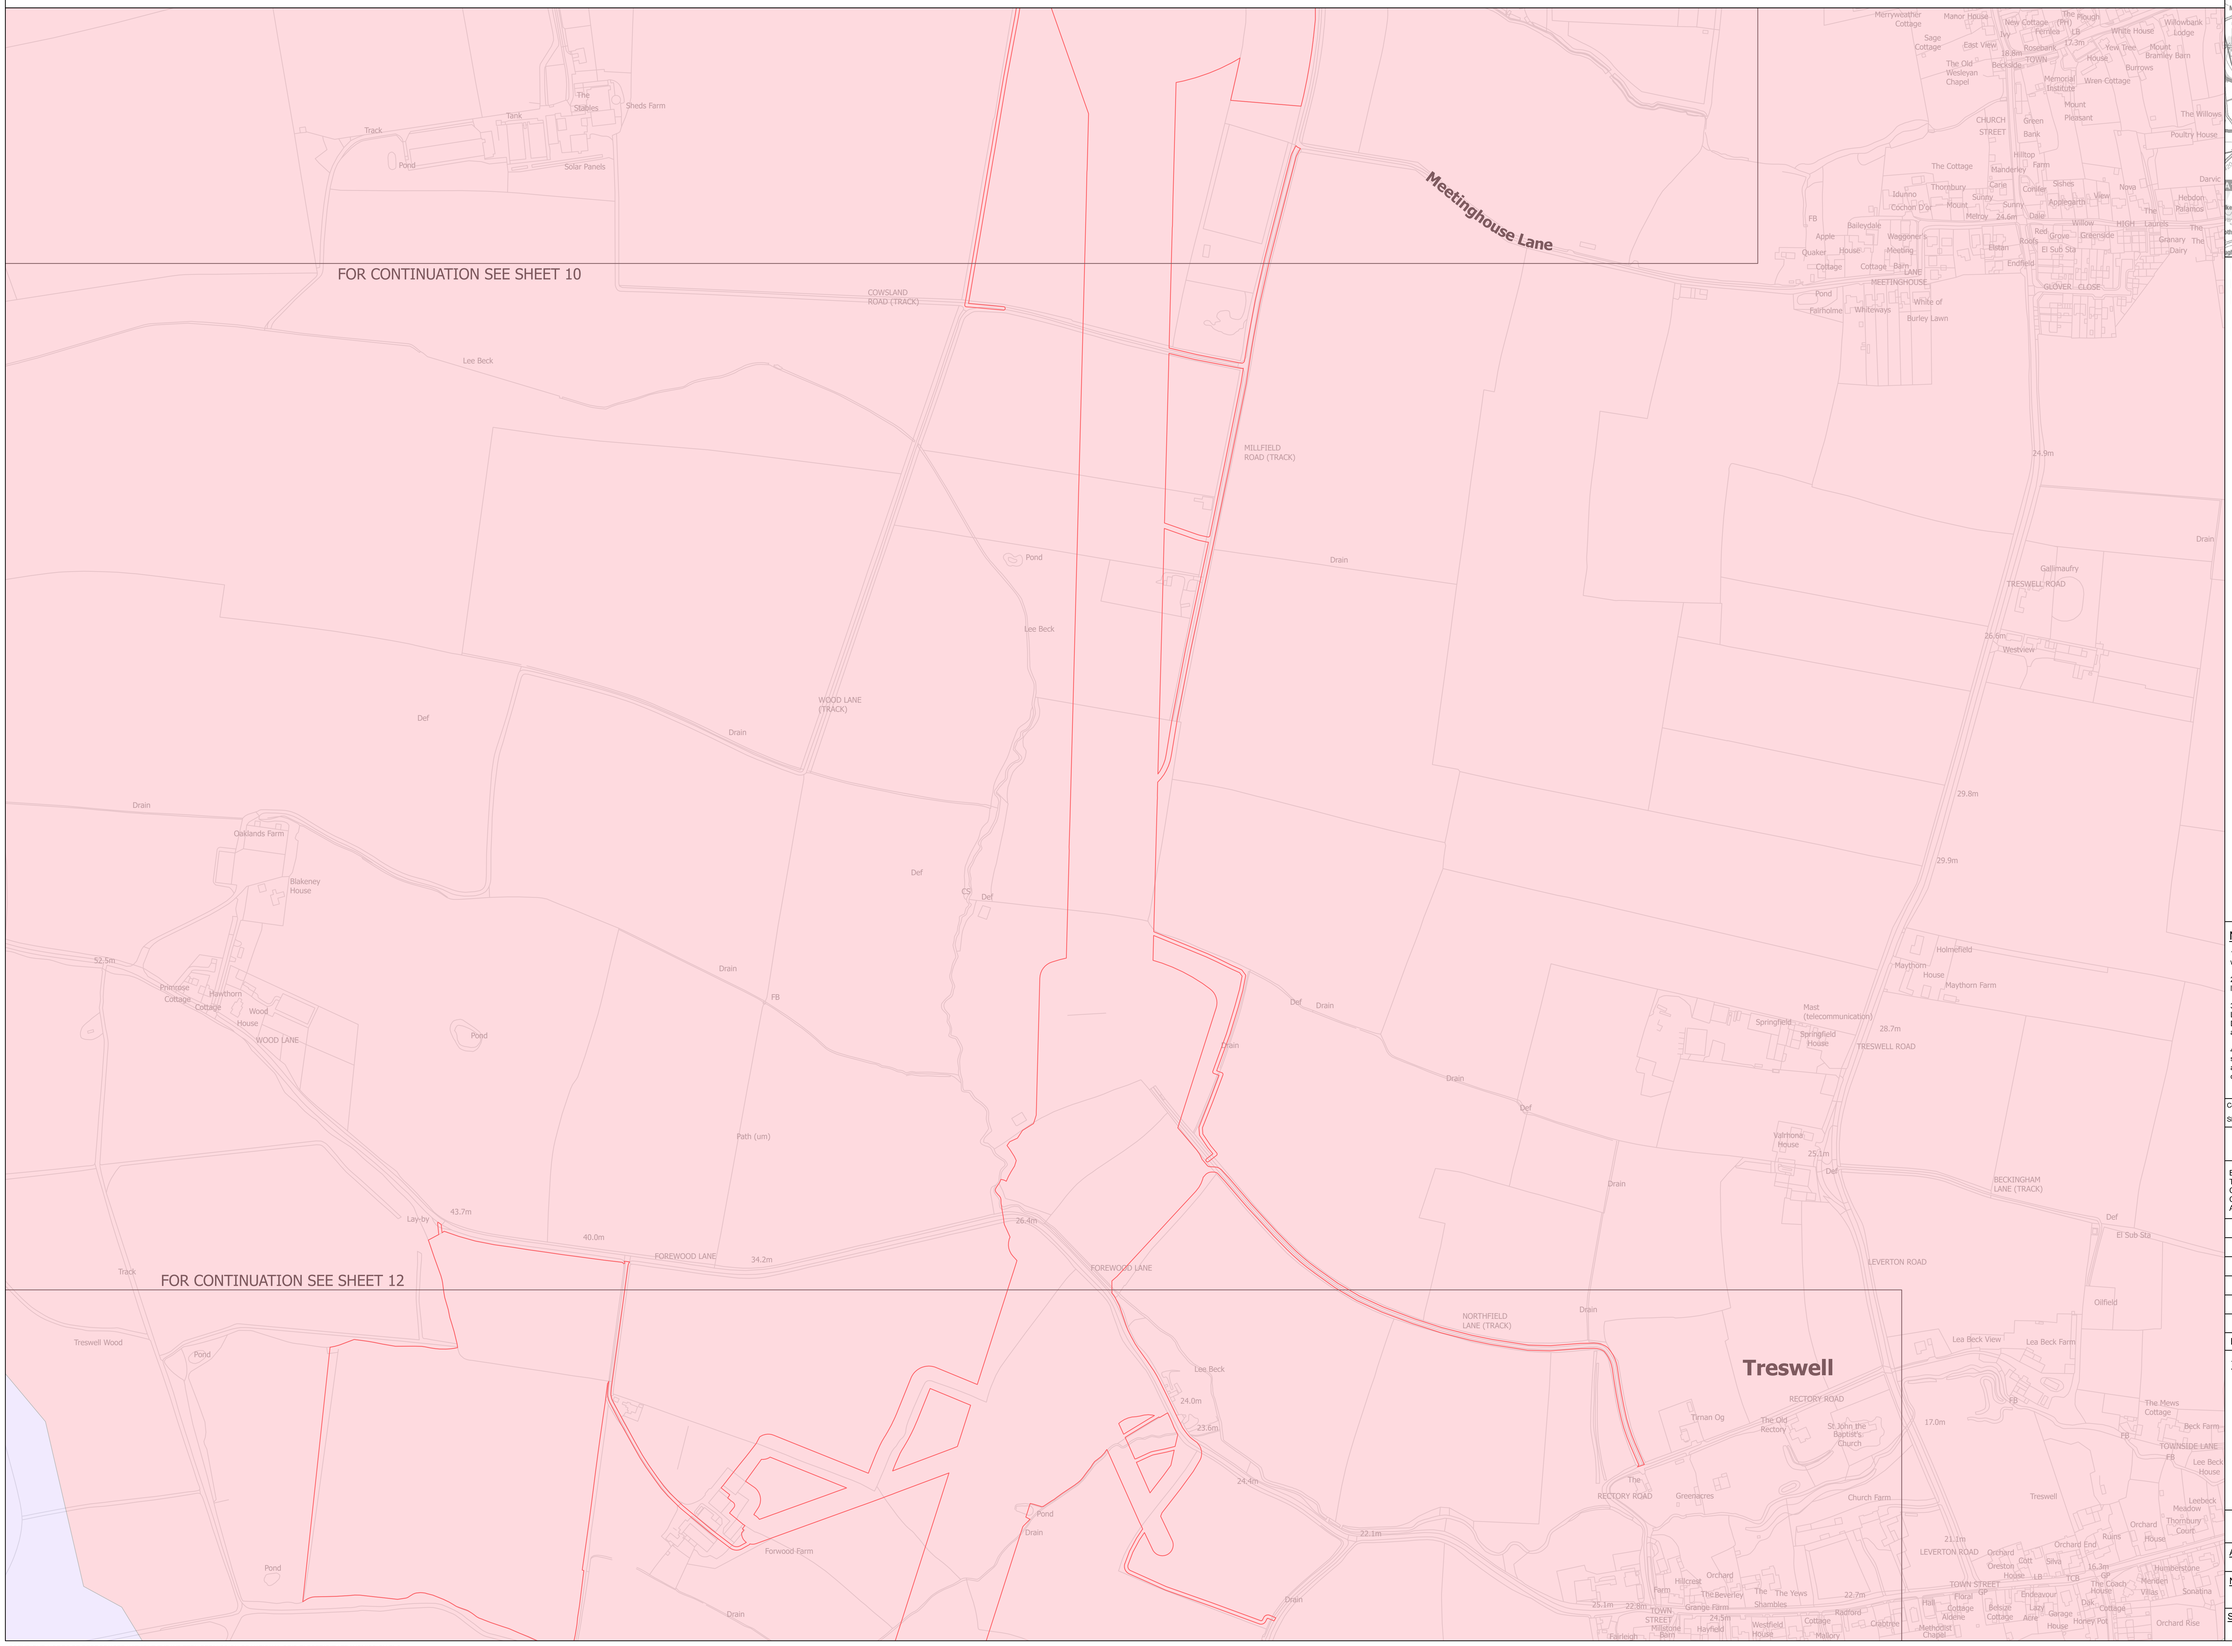

Notes

1. This drawing is scaled at paper size A0, therefore any prints taken at smaller sizes will affect accuracy of the measurement units and should not be scaled against.

2. For additional detail on the plan suites, please refer to the 'Guide to the Plans' located in Volume 2 of the DCO Application.

3. These plans are indicative only and the Project will be located within the Order Limits. Due to the need for flexibility, National Grid will be applying for Limits of Deviation within the Order Limits and the Development Consent Order, within which any final alignment would be located.

4. The Birkhill Wood and High Marnham Substations, and associated Gantry structures do not form part of this Project. They have been shown for reference only, and are included in the Order Limits for access and to enable the overhead line connections to be constructed.

Coordinate System: British National Grid

Sheet X Centroid Coordinate: 380092 Sheet Y Centroid Coordinate: 477293

0 50 100 150 200 250 Metres

BACKGROUND MAPPING INFORMATION HAS BEEN REPRODUCED FROM THE ORDNANCE SURVEY BY PERMISSION OF ORDNANCE SURVEY OF THE CONTROLLER OF HIS MAJESTY'S STATIONERY OFFICE. © CROWN COPYRIGHT AND DATABASE RIGHTS [2026] ORDNANCE SURVEY AC0000808122.

Issue	Date	Remarks	Drawn	Checked	Approved
A	OCT 2026	FOR DCO SUBMISSION	JG	DF	CC

Title

THE NATIONAL GRID
(NORTH HUMBER TO HIGH MARNHAM) ORDER
WATER BODIES IN THE RIVER BASIN
MANAGEMENT PLAN SERIES
REGULATION 5(2)(I)(III)
SECTION E (SHEET 11 OF 15)

nationalgrid


Application Number
EN020034


National Grid Drawing Reference
NHHM-AEC-CNS-PLN-0029

Scale	Sheet Size	Sheet	Issue
1:2,500	A0	SHEET 11 OF 15	A

COPYRIGHT: NOT TO BE REPRODUCED WITHOUT THE WRITTEN PERMISSION OF NATIONAL GRID ELECTRICITY TRANSMISSION PLC
© Environment Agency copyright and/or database right 2015 & 2024. All rights reserved. Contains OS data © Crown copyright and database right 2024.

THE NATIONAL GRID (NORTH HUMBER TO HIGH MARNHAM) ORDER
WATER BODIES IN THE RIVER BASIN
MANAGEMENT PLAN SERIES
REGULATION 5(2)(I)(III)
SECTION E (SHEET 12 OF 15)

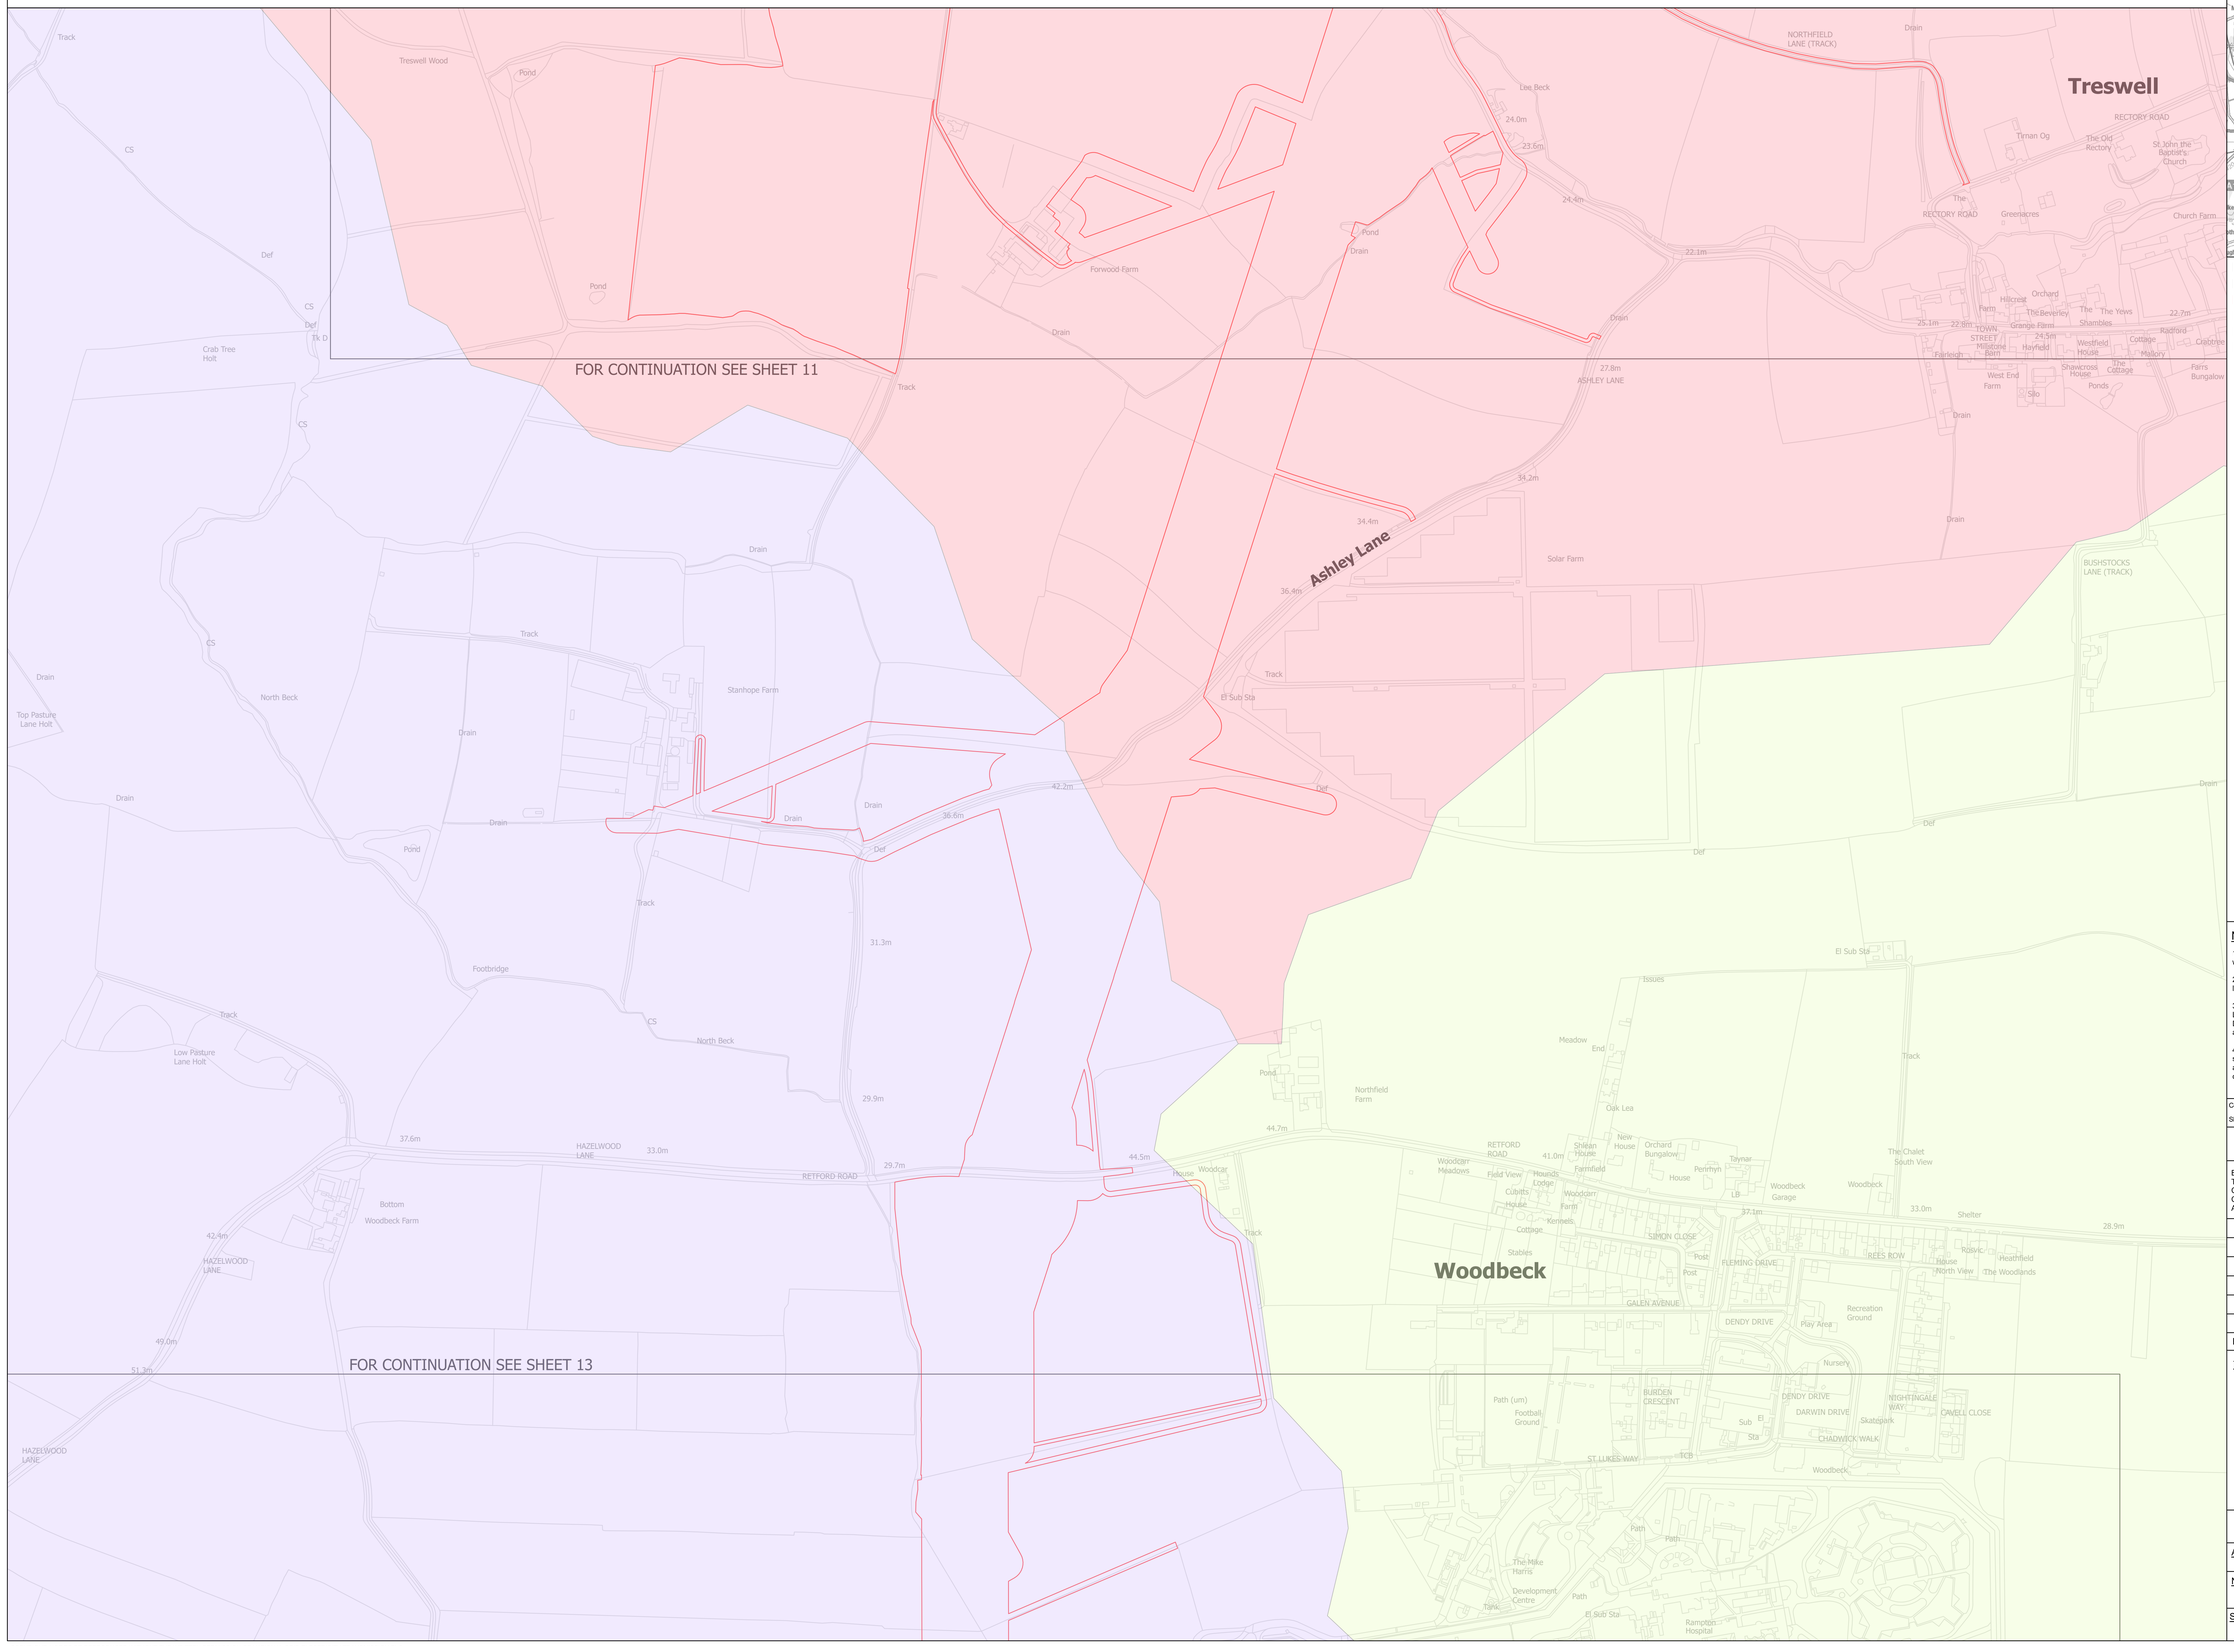

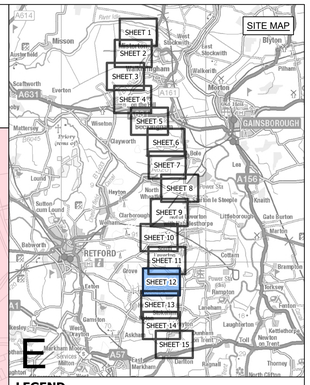

LEGEND

- SHEET INDEX CUTLINES
- ORDER LIMITS
- CATCHWATER DRAIN CATCHNEMT (TRIB OF
- NORTH BECK CATCHMENT (TRIB OF
- SEYMOUR DRAIN CATCHMENT (TRIB OF

Notes

1. This drawing is scaled at paper size A0, therefore any prints taken at smaller sizes will affect accuracy of the measurement units and should not be scaled against.

2. For additional detail on the plan suites, please refer to the 'Guide to the Plans' located in Volume 2 of the DCO Application.

3. These plans are indicative only and the Project will be located within the Order Limits. Due to the need for flexibility, National Grid will be applying for Limits of Deviation within the Order Limits and the Development Consent Order, within which any final alignment would be located.

4. The Birkhill Wood and High Marnham Substations, and associated Gantry structures do not form part of this Project. They have been shown for reference only, and are included in the Order Limits for access and to enable the overhead line connections to be constructed.

Coordinate System: British National Grid

Sheet X Centroid Coordinate: 378613 Sheet Y Centroid Coordinate: 476920

0 50 100 150 200 250 Metres

BACKGROUND MAPPING INFORMATION HAS BEEN REPRODUCED FROM THE ORDNANCE SURVEY BY PERMISSION OF ORDNANCE SURVEY OF THE CONTROLLER OF HIS MAJESTY'S STATIONERY OFFICE. © CROWN COPYRIGHT AND DATABASE RIGHTS [2026] ORDNANCE SURVEY AC0000808122.

Issue	Date	Remarks	Drawn	Checked	Approved
A	OCT 2026	FOR DCO SUBMISSION	JG	DF	CC

Title

THE NATIONAL GRID
(NORTH HUMBER TO HIGH MARNHAM) ORDER
WATER BODIES IN THE RIVER BASIN
MANAGEMENT PLAN SERIES
REGULATION 5(2)(I)(III)
SECTION E (SHEET 12 OF 15)

nationalgrid


Application Number: EN020034


National Grid Drawing Reference: NHHM-AEC-CNS-PLN-0029

Scale	Sheet Size	Sheet	Issue
1:2,500	A0	SHEET 12 OF 15	A

COPYRIGHT: NOT TO BE REPRODUCED WITHOUT THE WRITTEN PERMISSION OF NATIONAL GRID ELECTRICITY TRANSMISSION PLC
© Environment Agency copyright and/or database right 2015 & 2024. All rights reserved. Contains OS data © Crown copyright and database right 2024.

THE NATIONAL GRID (NORTH HUMBER TO HIGH MARNHAM) ORDER
WATER BODIES IN THE RIVER BASIN
MANAGEMENT PLAN SERIES
REGULATION 5(2)(I)(III)
SECTION E (SHEET 13 OF 15)

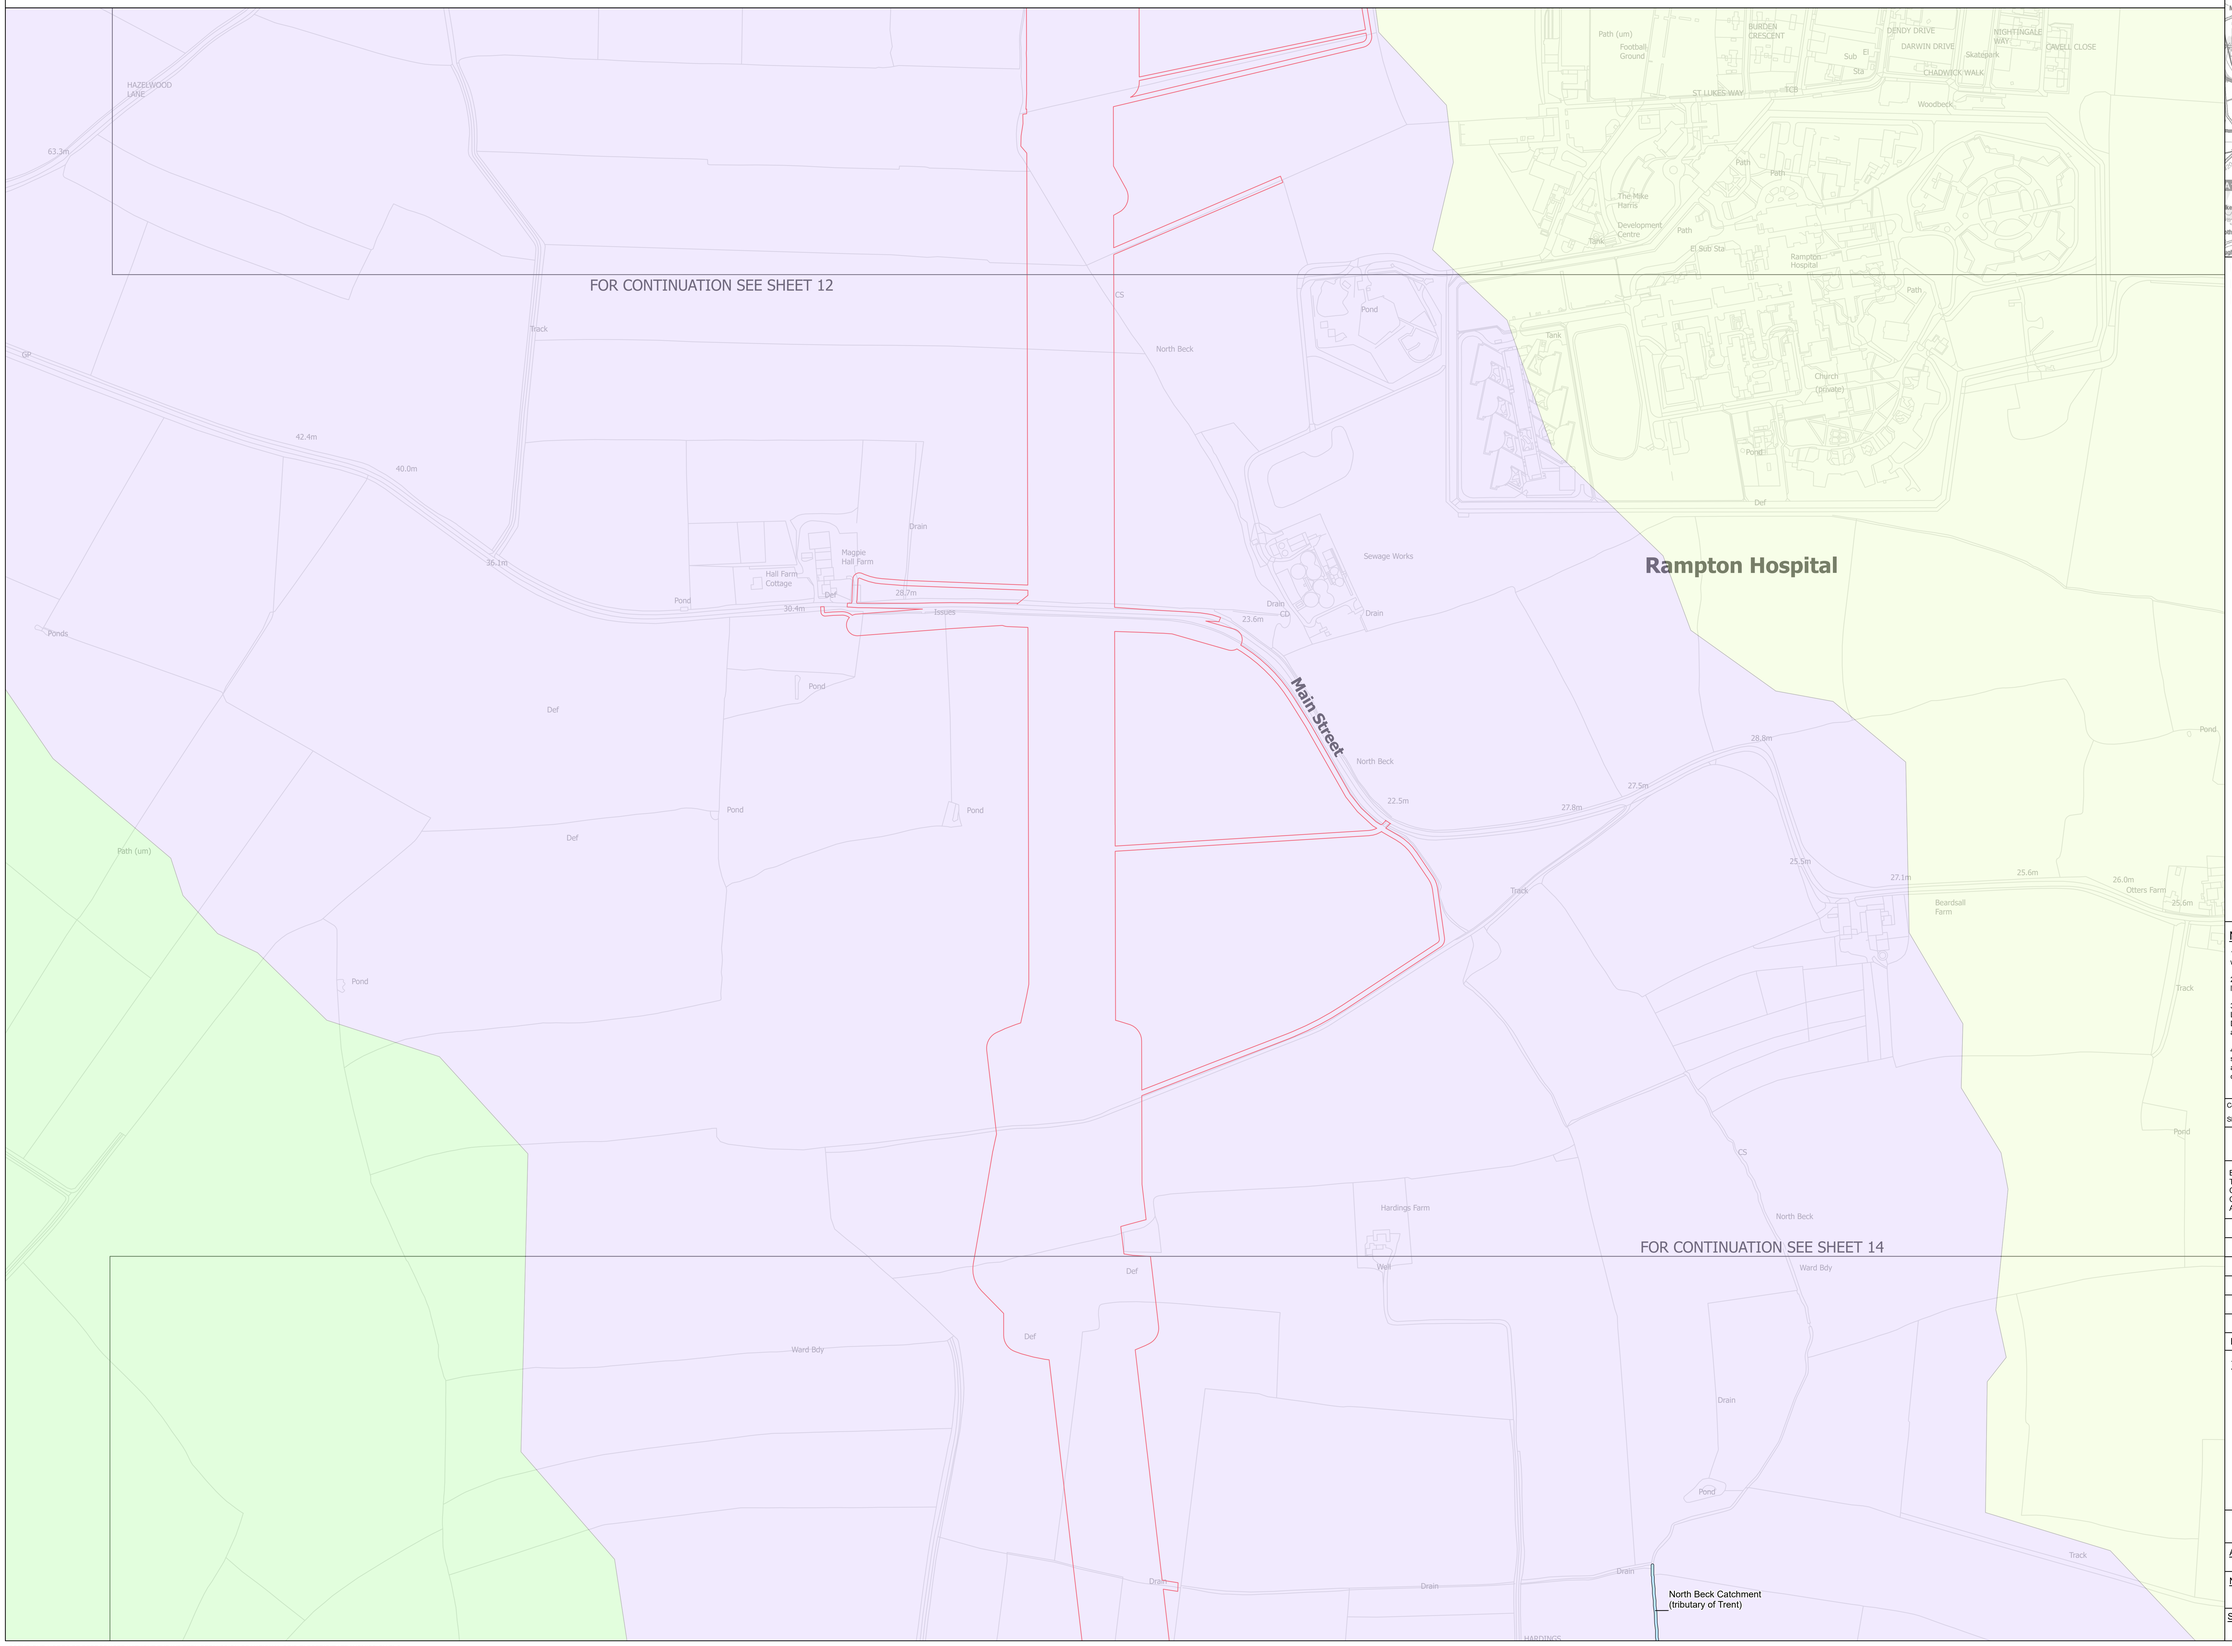

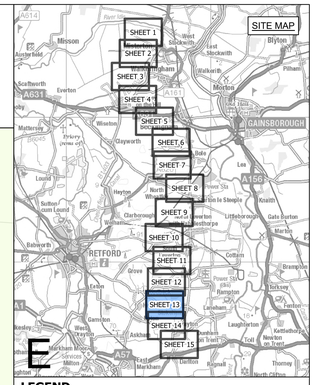

LEGEND

- SHEET INDEX CUTLINES
- ORDER LIMITS
- NORTH BECK CATCHMENT (TRIBUTARY OF TRENT) -
- NORTH BECK CATCHMENT (TRIB OF
- SEYMOUR DRAIN CATCHMENT (TRIB OF
- TUXFORD BECK CATCHMENT (TRIB OF NORTH

Notes

1. This drawing is scaled at paper size A0, therefore any prints taken at smaller sizes will affect accuracy of the measurement units and should not be scaled against.

2. For additional detail on the plan suites, please refer to the 'Guide to the Plans' located in Volume 2 of the DCO Application.

3. These plans are indicative only and the Project will be located within the Order Limits. Due to the need for flexibility, National Grid will be applying for Limits of Deviation within the Order Limits and the Development Consent Order, within which any final alignment would be located.

4. The Birkhill Wood and High Marnham Substations, and associated Gantry structures do not form part of this Project. They have been shown for reference only, and are included in the Order Limits for access and to enable the overhead line connections to be constructed.

Coordinate System: British National Grid

Sheet X Centroid Coordinate: 377037 Sheet Y Centroid Coordinate: 476797

0 50 100 150 200 250 Metres

BACKGROUND MAPPING INFORMATION HAS BEEN REPRODUCED FROM THE ORDNANCE SURVEY BY PERMISSION OF ORDNANCE SURVEY OF THE CONTROLLER OF HIS MAJESTY'S STATIONERY OFFICE. © CROWN COPYRIGHT AND DATABASE RIGHTS [2026] ORDNANCE SURVEY AC0000808122.

Issue	Date	Remarks	Drawn	Checked	Approved
A	OCT 2026	FOR DCO SUBMISSION	JG	DF	CC

Title

THE NATIONAL GRID
(NORTH HUMBER TO HIGH MARNHAM) ORDER
WATER BODIES IN THE RIVER BASIN
MANAGEMENT PLAN SERIES
REGULATION 5(2)(I)(III)
SECTION E (SHEET 13 OF 15)

nationalgrid


Application Number: EN020034


National Grid Drawing Reference: NHHM-AEC-CNS-PLN-0029

Scale	Sheet Size	Sheet	Issue
1:2,500	A0	SHEET 13 OF 15	A

COPYRIGHT: NOT TO BE REPRODUCED WITHOUT THE WRITTEN PERMISSION OF NATIONAL GRID ELECTRICITY TRANSMISSION PLC
© Environment Agency copyright and/or database right 2015 & 2024. All rights reserved. Contains OS data © Crown copyright and database right 2024.

THE NATIONAL GRID (NORTH HUMBER TO HIGH MARNHAM) ORDER
WATER BODIES IN THE RIVER BASIN
MANAGEMENT PLAN SERIES
REGULATION 5(2)(I)(III)
SECTION E (SHEET 14 OF 15)

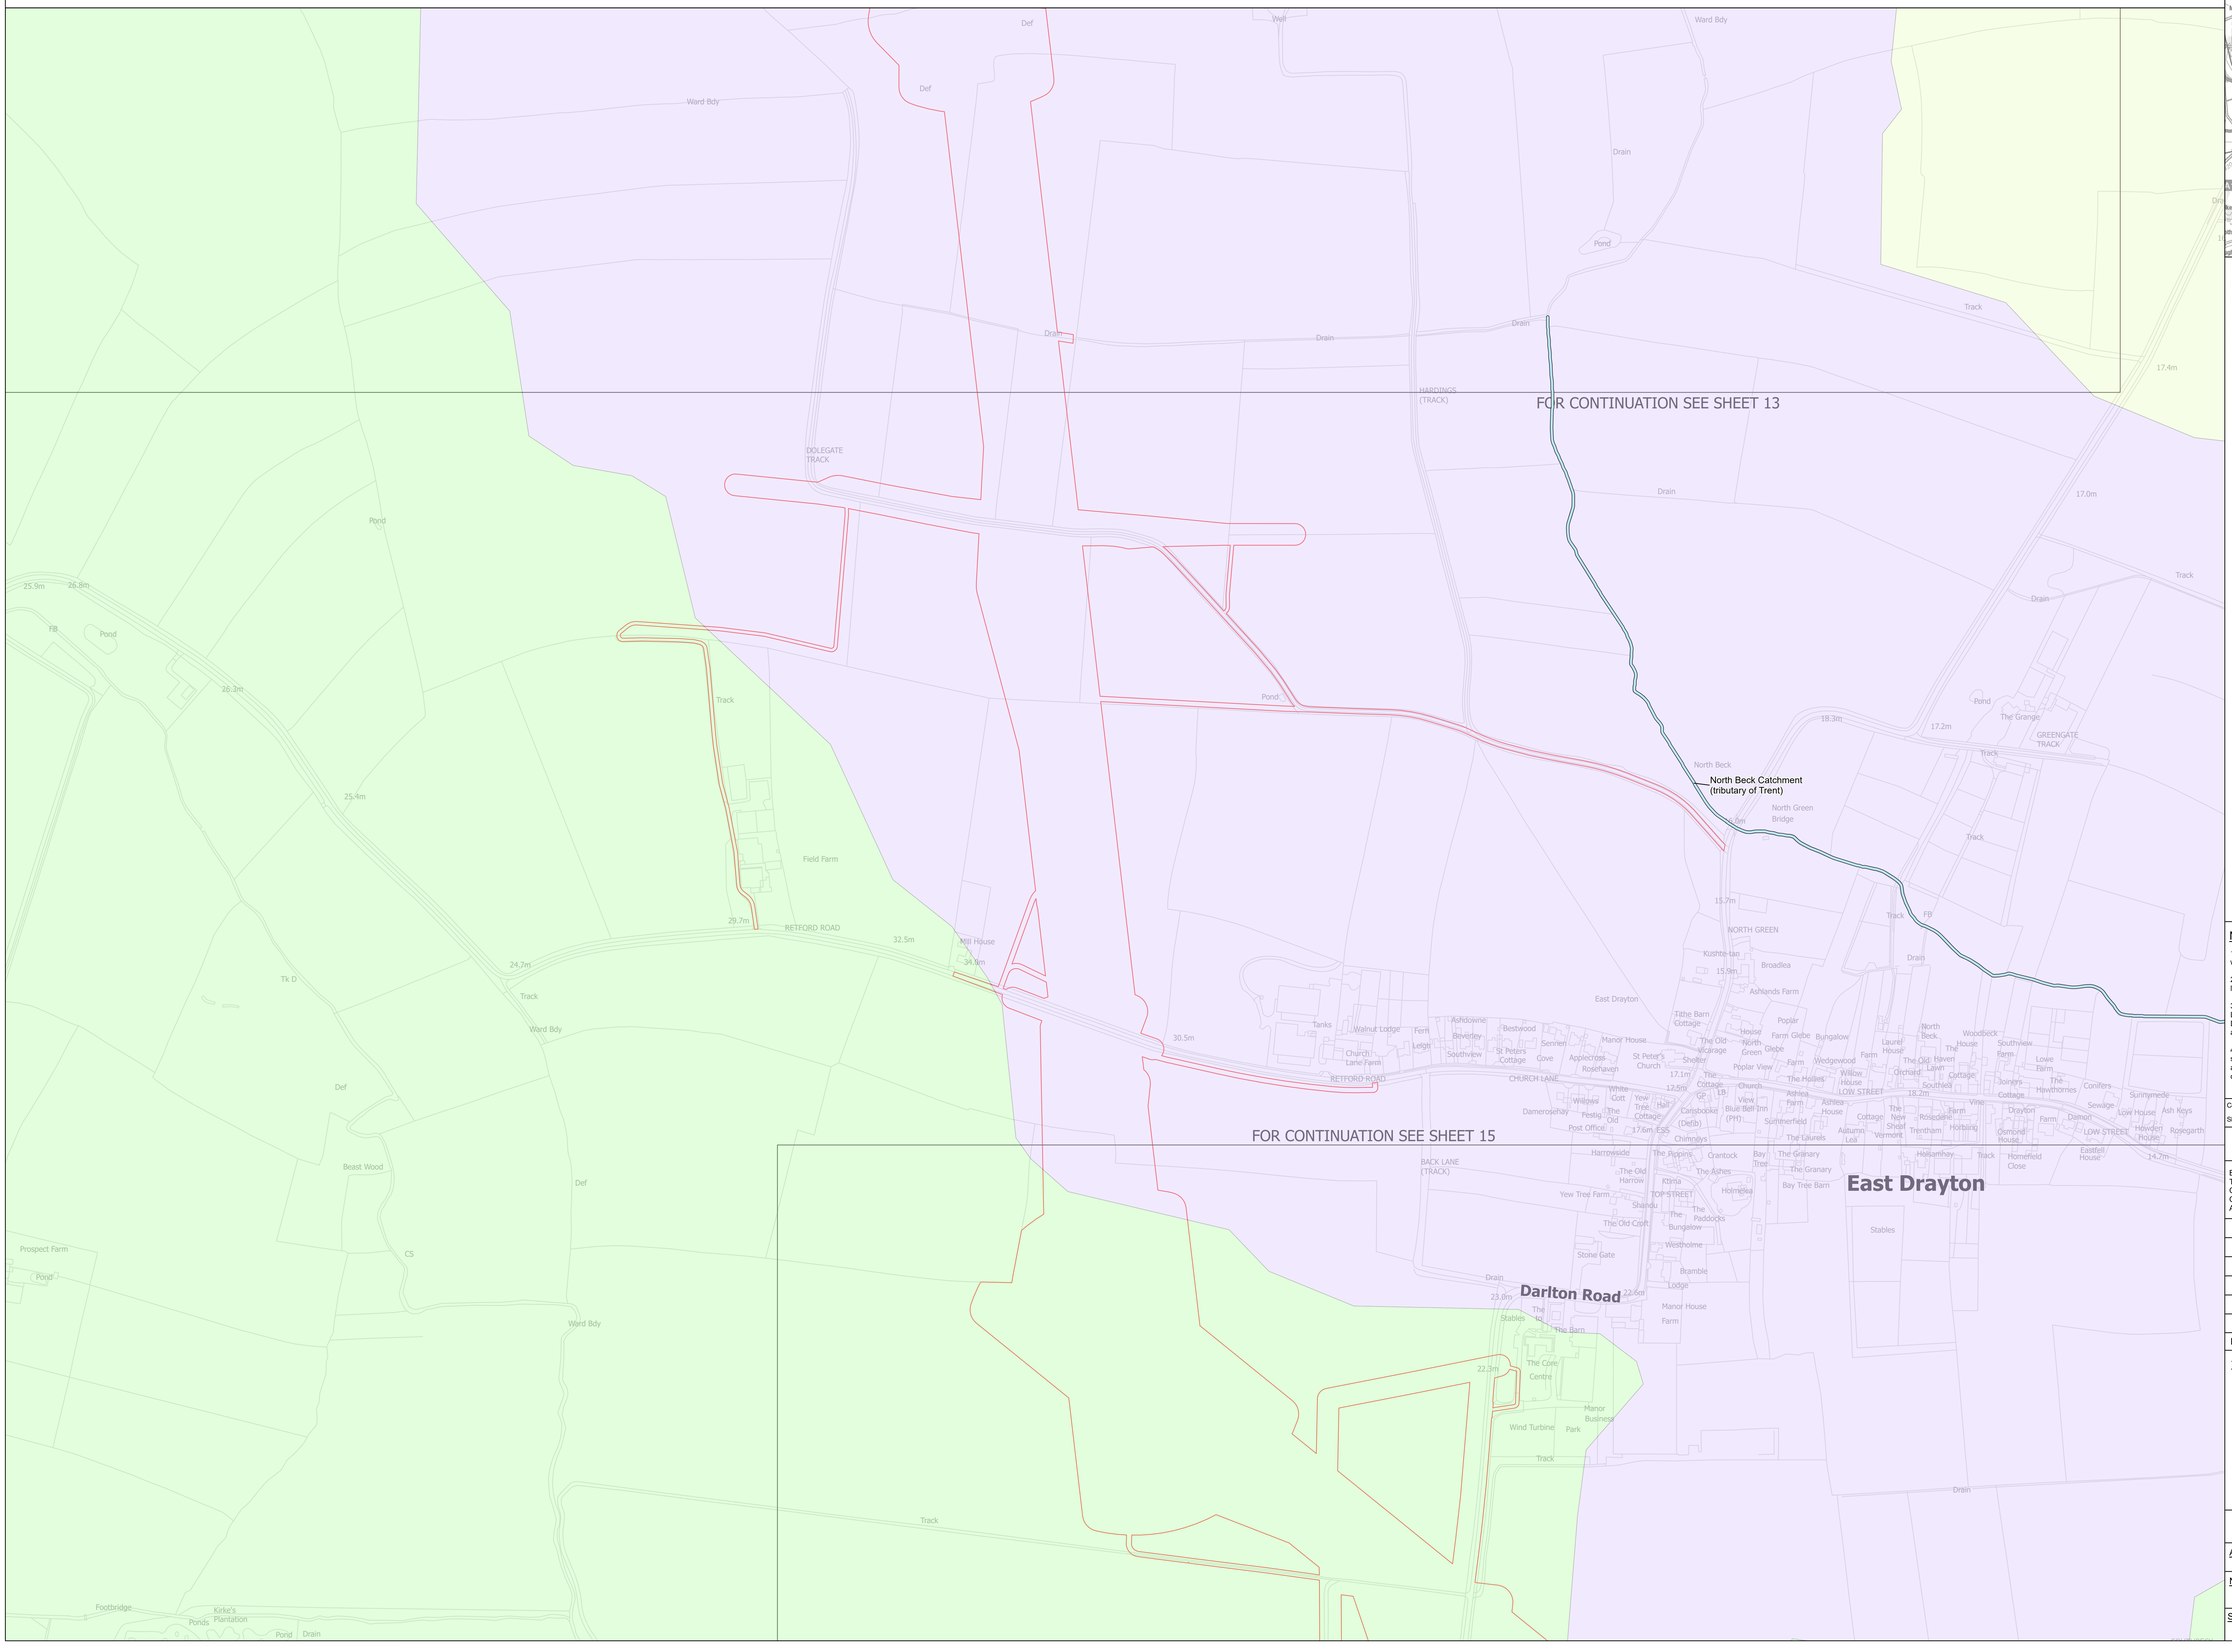

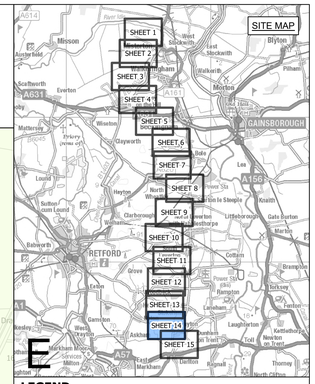

LEGEND

- SHEET INDEX CUTLINES
- ORDER LIMITS
- NORTH BECK CATCHMENT (TRIBUTARY OF TRENT) -
- NORTH BECK CATCHMENT (TRIB OF
- SEYMOUR DRAIN CATCHMENT (TRIB OF
- TUXFORD BECK CATCHMENT (TRIB OF NORTH

Notes

1. This drawing is scaled at paper size A0, therefore any prints taken at smaller sizes will affect accuracy of the measurement units and should not be scaled against.

2. For additional detail on the plan suites, please refer to the 'Guide to the Plans' located in Volume 2 of the DCO Application.

3. These plans are indicative only and the Project will be located within the Order Limits. Due to the need for flexibility, National Grid will be applying for Limits of Deviation within the Order Limits and the Development Consent Order, within which any final alignment would be located.

4. The Birkhill Wood and High Marnham Substations, and associated Gantry structures do not form part of this Project. They have been shown for reference only, and are included in the Order Limits for access and to enable the overhead line connections to be constructed.

Coordinate System: British National Grid

Sheet X Centroid Coordinate: 375597 Sheet Y Centroid Coordinate: 476917

0 50 100 150 200 250 Metres

BACKGROUND MAPPING INFORMATION HAS BEEN REPRODUCED FROM THE ORDNANCE SURVEY BY PERMISSION OF ORDNANCE SURVEY OF THE CONTROLLER OF HIS MAJESTY'S STATIONERY OFFICE. © CROWN COPYRIGHT AND DATABASE RIGHTS [2026] ORDNANCE SURVEY AC0000808122.

Issue	Date	Remarks	Drawn	Checked	Approved
A	OCT 2026	FOR DCO SUBMISSION	JG	DF	CC

Title

THE NATIONAL GRID
(NORTH HUMBER TO HIGH MARNHAM) ORDER
WATER BODIES IN THE RIVER BASIN
MANAGEMENT PLAN SERIES
REGULATION 5(2)(I)(III)
SECTION E (SHEET 14 OF 15)

nationalgrid


Application Number: EN020034


National Grid Drawing Reference: NHHM-AEC-CNS-PLN-0029

Scale	Sheet Size	Sheet	Issue
1:2,500	A0	SHEET 14 OF 15	A

COPYRIGHT. NOT TO BE REPRODUCED WITHOUT THE WRITTEN PERMISSION OF NATIONAL GRID ELECTRICITY TRANSMISSION PLC
© Environment Agency copyright and/or database right 2015 & 2024. All rights reserved. Contains OS data © Crown copyright and database right 2024.

THE NATIONAL GRID (NORTH HUMBER TO HIGH MARNHAM) ORDER
WATER BODIES IN THE RIVER BASIN
MANAGEMENT PLAN SERIES
REGULATION 5(2)(I)(III)
SECTION E (SHEET 15 OF 15)

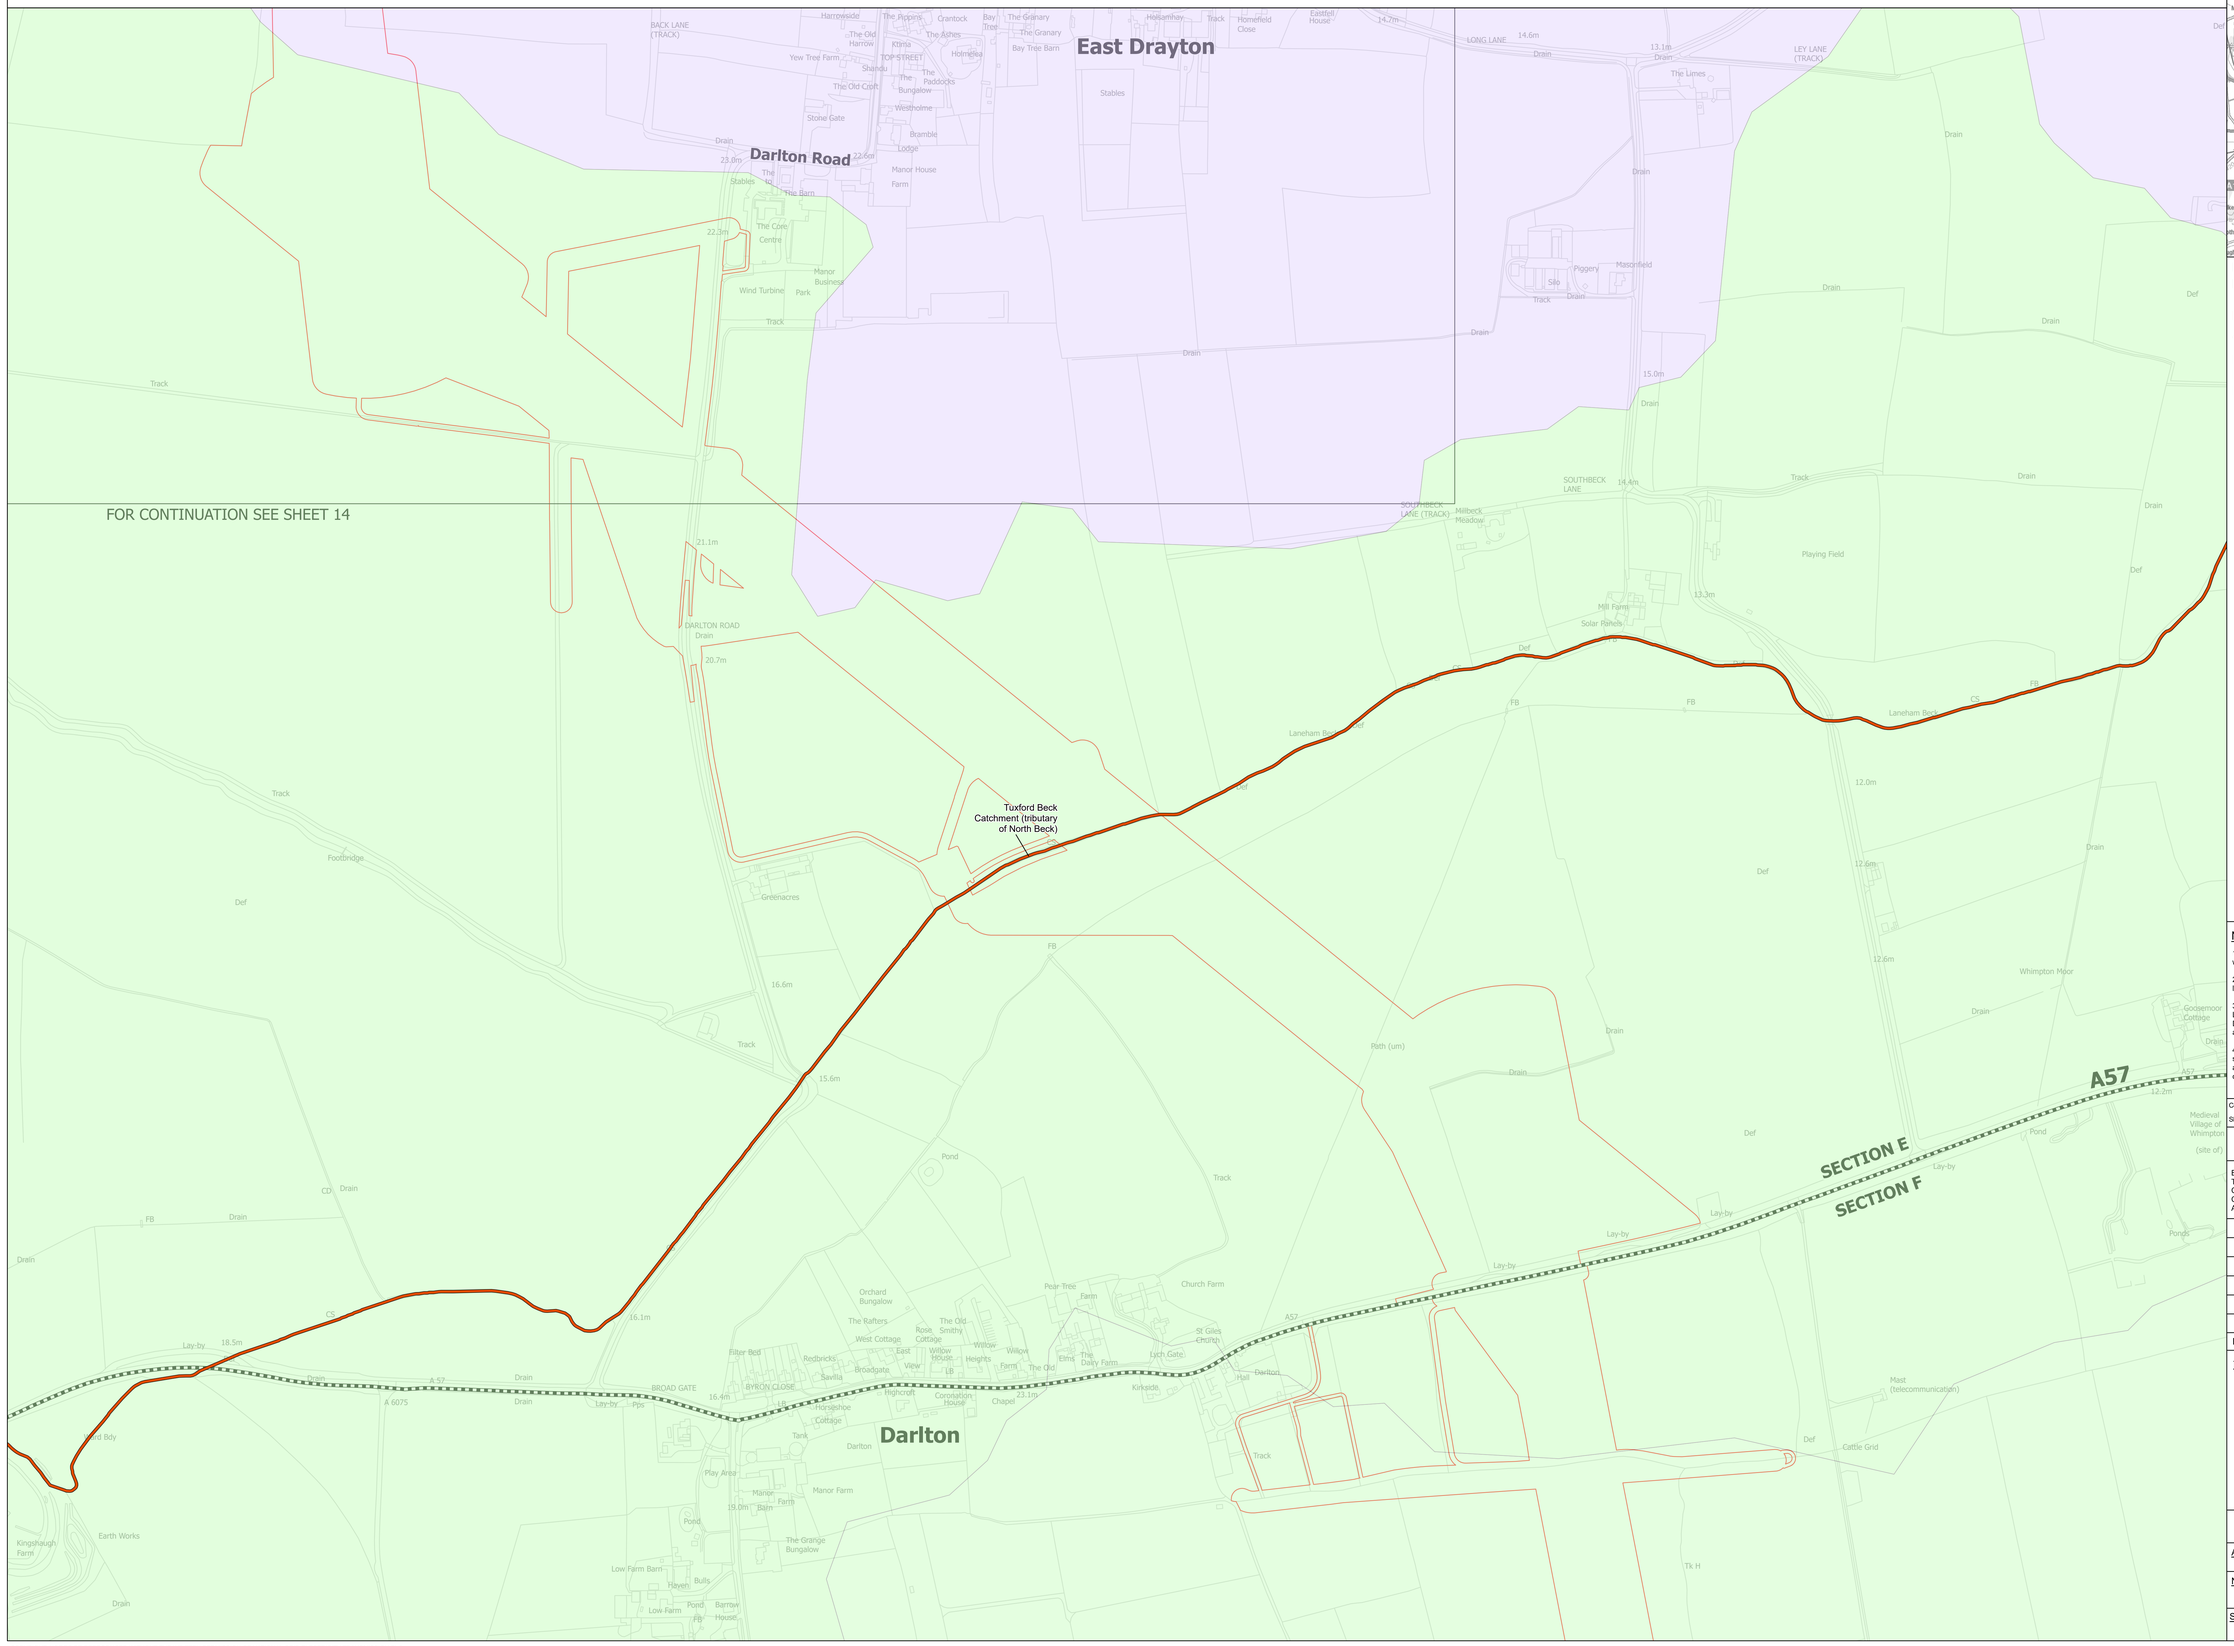

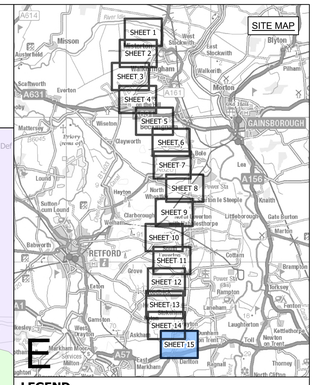

LEGEND

- SHEET INDEX CUTLINES
- ROUTE SECTION BOUNDARY
- ORDER LIMITS
- TUXFORD BECK CATCHMENT (TRIBUTARY OF NORTH BECK) - GB104028058320
- FLEDBOROUGH BECK CATCHMENT (TRIB OF
- NORTH BECK CATCHMENT (TRIB OF
- TUXFORD BECK CATCHMENT (TRIB OF NORTH

Notes

1. This drawing is scaled at paper size A0, therefore any prints taken at smaller sizes will affect accuracy of the measurement units and should not be scaled against.

2. For additional detail on the plan suites, please refer to the 'Guide to the Plans' located in Volume 2 of the DCO Application.

3. These plans are indicative only and the Project will be located within the Order Limits. Due to the need for flexibility, National Grid will be applying for Limits of Deviation within the Order Limits and the Development Consent Order, within which any final alignment would be located.

4. The Birkhill Wood and High Marnham Substations, and associated Gantry structures do not form part of this Project. They have been shown for reference only, and are included in the Order Limits for access and to enable the overhead line connections to be constructed.

Coordinate System: British National Grid

Sheet X Centroid Coordinate: 374285 Sheet Y Centroid Coordinate: 477809

0 50 100 150 200 250 Metres

BACKGROUND MAPPING INFORMATION HAS BEEN REPRODUCED FROM THE ORDNANCE SURVEY BY PERMISSION OF ORDNANCE SURVEY OF THE CONTROLLER OF HIS MAJESTY'S STATIONERY OFFICE. © CROWN COPYRIGHT AND DATABASE RIGHTS [2026] ORDNANCE SURVEY AC0000808122.

Issue	Date	Remarks	Drawn	Checked	Approved
A	OCT 2026	FOR DCO SUBMISSION	JG	DF	CC

Title

THE NATIONAL GRID
(NORTH HUMBER TO HIGH MARNHAM) ORDER
WATER BODIES IN THE RIVER BASIN
MANAGEMENT PLAN SERIES
REGULATION 5(2)(I)(III)
SECTION E (SHEET 15 OF 15)

nationalgrid

Application Number: EN020034

National Grid Drawing Reference: NHHM-AEC-CNS-PLN-0029

Scale	Sheet Size	Sheet	Issue
1:2,500	A0	SHEET 15 OF 15	A

COPYRIGHT. NOT TO BE REPRODUCED WITHOUT THE WRITTEN PERMISSION OF NATIONAL GRID ELECTRICITY TRANSMISSION PLC
© Environment Agency copyright and/or database right 2015 & 2024. All rights reserved. Contains OS data © Crown copyright and database right 2024.