The Great Grid Upgrade

North Humber to High Marnham

NHHM-WSP-LAN-PLN-0003

North Humber to High Marnham

Volume 2: Plans, Drawings and Sections

Document 2.3 Land Plans - Section C

Final Issue A

October 2026

Planning Inspectorate Reference: EN020034

Infrastructure Planning (Applications: Prescribed Forms and Procedure) Regulations 2009 Regulation 5(2)(i)(i)-(iii)

nationalgrid

THE NATIONAL GRID (NORTH HUMBER TO HIGH MARNHAM) ORDER
LAND KEY PLAN
REGULATION 5(2)(i)(i)-(iii)
SECTION C (SHEET 1 OF 1)

SHEET 1

SHEET 2

SHEET 3

SHEET 4

SHEET 5

SECTION B

SECTION C

SECTION C

SECTION D

C

CROWLE AND EALAND CP

KEADBY WITH ALTHORPE CP

BELTON CP

NORTH LINCOLNSHIRE COUNCIL

Isle of Axholme

Crowle Common

Crowle

Crowle Wharf

Ealand

Keadby

Keadby Common

Keadby Wind Farm

Althorpe

Derrythorpe

Derrythorpe Common

Belton Grange

Crowle Park

Holiday Park

First Priory Park Golf Club

Middleton Plantation

North Moor

Power Station

Keadby Junction

Paupers' Drain

Moor Middle Drain

Moor Bottom Drain

Peatlands Way

Old River Don

Old River Drain

Dismantled Railway

Bewcarrs Drain

Eastoft Moors Drain

Eastoft Moors Road Drain

Sewer Drain

Warping Drain

Luddington Moors Drain

Old Soak Drain

Boundary Dike

Crowle Dike

Browns Drain

Keadby Boundary Drain

North Soak Drain

South Soak Drain

Sheffield and South Yorkshire Navigation Stainforth and Keadby Canal

New Godnow Drain

Triangles Drain

North Engine Drain

Brunyees Drain

Hatfield Chase Drain

Folly Drain

Simms Hill Farm Drain

Temple Drain

Three Rivers

Hag Lane (Track)

Common Lane (Track)

Moody Drain

North Moor Drain

Warpland Farm

Amcotts Grange

Boskeyd Farm

North Moor Farm

Mason Poultry Farm

Water Tower

Violet Hill Farm

Meadow Mill

Grange Cottages

Crowle Grange

Don Farm

Bridge Farm

Marshgate Farm

Windsor

Cord Wood

Mowcop Farm

Forbek Farm

Godnow Bridge

Willow Brook Farm

Swing-bridge

Sand Hall Farm

Triangles Farm

Crowle Bridge

Curlews Farm

Double Rivers

Little Hirst

Ealand Poultry Farm

Ealand Warpings

North Pilfrey Farm

Vazon Bridge

Keadby Grange

Sewage Works

Hop Close Villas

White House Farm

Mosswood Farm

Mosswood Manor

Common Farm

Woodcarr Farm

Poultry Farm

Axholme Game Farm

Three Cocked Hat Wood

Old Farm

Poplars

Locks

Sluices

Wharf

A 161

M 180

A 18

FBs

Resr

Chys

Power Station

01

02

03

04

05

06

07

08

09

10

11

12

13

14

75

76

77

78

79

80

81

82

83

SITE MAP

A

B

C

D

E

F

LEGEND

SHEET INDEX

ROUTE SECTION BOUNDARY

ORDER LIMITS

Notes

. This drawing is scaled at paper size A0, therefore any prints taken at smaller sizes will affect accuracy of the measurement units and should not be scaled against.

2. For additional detail on the plan suites, please refer to the 'Guide to the Plans' located in Volume 2 of the DCO Application.

3. These plans are indicative only and the Project will be located within the Order Limits. Due to the need for flexibility, National Grid will be applying for Limits of Deviation within the Order Limits and the Development Consent Order, within which any final alignment would be located.

4. The Birkhill Wood and High Marnham Substations, and associated Gantry structures do not form part of this Project. They have been shown for reference only, and are included in the Order Limits for access and to enable the overhead line connections to be constructed.

Coordinate System: British National Grid

Sheet X Centroid Coordinate: 411403 Sheet Y Centroid Coordinate: 479700

0 300 600 900 Metres

BACKGROUND MAPPING INFORMATION HAS BEEN REPRODUCED FROM THE ORDNANCE SURVEY BY PERMISSION OF ORDNANCE SURVEY OF THE CONTROLLER OF HIS MAJESTY'S STATIONERY OFFICE. CROWN COPYRIGHT ORDNANCE SURVEY ©. BLUESKY INTERNATIONAL LTD ©. NATIONAL GRID ELECTRICITY - 100024241.

Issue	Date	Remarks	Drawn	Checked	Approved
A	OCT 2026	FOR DCO SUBMISSION	AS	SC	RW

Title

THE NATIONAL GRID
(NORTH HUMBER TO HIGH MARNHAM) ORDER
LAND KEY PLAN
REGULATION 5(2)(i)(i)-(iii)
SECTION C (SHEET 1 OF 1)

nationalgrid

Application Number: EN020034

National Grid Drawing Reference: NHHM-WSP-LAN-PLN-0003

Scale	Sheet Size	Sheet	Issue
1:8,000	A0	SHEET 1 OF 1	A

COPYRIGHT: NOT TO BE REPRODUCED WITHOUT THE WRITTEN PERMISSION OF NATIONAL GRID ELECTRICITY TRANSMISSION PLC

THE NATIONAL GRID (NORTH HUMBER TO HIGH MARNHAM) ORDER
LAND PLAN SERIES
REGULATION 5(2)(i)(i)-(iii)
SECTION C (SHEET 1 OF 5)

B8-074 B8-080 B8-081 B8-083 B8-085 B8-086 B8-088 B8-089 B8-075 B8-082 B8-078 B8-079 B8-087 B8-092 B8-093 B8-094 B8-095 B8-096 B8-097 B8-098 B8-099 B8-100 B8-101 B8-102 B8-103 B8-104 B8-107 B8-110 B8-112 B8-113 B8-114 B8-115 B8-116 B8-117 B8-118 B8-119 B8-121 B8-122 B8-120

C1-001 C1-002 C1-003 C1-004 C1-005 C1-006 C1-007 C1-008 C1-009 C1-010 C1-011 C1-012 C1-013 C1-014 C1-015 C1-016 C1-017 C1-018 C1-019 C1-020 C1-021 C1-022 C1-023 C1-024 C1-025 C1-026 C1-027 C1-028 C1-029 C1-030 C1-031 C1-032 C1-033 C1-034 C1-035 C1-036 C1-037 C1-038 C1-039 C1-040 C1-041 C1-042 C1-043 C1-044 C1-045 C1-046 C1-047 C1-048 C1-049 C1-050 C1-051 C1-052 C1-053 C1-054 C1-055 C1-056 C1-057 C1-058 C1-059 C1-060 C1-061 C1-062 C1-063 C1-064 C1-065 C1-066 C1-067 C1-068 C1-069 C1-070 C1-071 C1-072 C1-073 C1-074 C1-075 C1-076 C1-077 C1-078 C1-079 C1-080 C1-081 C1-082 C1-083 C1-084 C1-085 C1-086 C1-087 C1-088 C1-089 C1-091 C1-092 C1-093 C1-094 C1-095 C1-096

SECTION B

SECTION C

Mill Road

Eastoft Moors Road

Bonnyhale Moor Road

Inset 1 - Section C
Scale: 1:200

Inset 2 - Section C
Scale: 1:200

Inset 3 - Section C
Scale: 1:200

Inset 4 - Section C
Scale: 1:200

Inset 5 - Section C
Scale: 1:200

Inset 6 - Section C
Scale: 1:200

FOR CONTINUATION SEE SHEET 2

FOR CONTINUATION SEE SHEET 3

FOR CONTINUATION SEE SHEET 1

SITE MAP

SHEET 1
SHEET 2
SHEET 3
SHEET 4
SHEET 5

LEGEND

- SHEET INDEX CUTLINES
- ROUTE SECTION BOUNDARY
- ORDER LIMITS

PLOTS

CLASS 1
- COMPULSORY ACQUISITION OF LAND

CLASS 2
- COMPULSORY ACQUISITION OF RIGHTS: OVERHEAD LINE
- COMPULSORY ACQUISITION OF RIGHTS: OVERHEAD LINE WITH ENVIRONMENTAL MITIGATION AREAS

CLASS 3
- COMPULSORY ACQUISITION OF RIGHTS: ACCESS
- COMPULSORY ACQUISITION OF RIGHTS: ACCESS WITH ENVIRONMENTAL MITIGATION AREAS

CLASS 4
- COMPULSORY ACQUISITION OF RIGHTS: ENVIRONMENTAL MITIGATION

CLASS 5
- TEMPORARY USE OF LAND FOR: CONSTRUCTION, MAINTENANCE, DISMANTLING AND/OR DECOMMISSIONING OF REDUNDANT INFRASTRUCTURE

CLASS 6
- TEMPORARY USE OF LAND FOR ACCESS

Notes

1. This drawing is scaled at paper size A0, therefore any prints taken at smaller sizes will affect accuracy of the measurement units and should not be scaled against.

2. For additional detail on the plan suites, please refer to the 'Guide to the Plans' located in Volume 2 of the DCO Application.

3. These plans are indicative only and the Project will be located within the Order Limits. Due to the need for flexibility, National Grid will be applying for Limits of Deviation within the Order Limits and the Development Consent Order, within which any final alignment would be located.

4. The Birkhill Wood and High Marnham Substations, and associated Gantry structures do not form part of this Project. They have been shown for reference only, and are included in the Order Limits for access and to enable the overhead line connections to be constructed.

Coordinate System: British National Grid

Sheet X Centroid Coordinate: 413151 Sheet Y Centroid Coordinate: 479785

0 50 100 150 200 250 Metres

BACKGROUND MAPPING INFORMATION HAS BEEN REPRODUCED FROM THE ORDNANCE SURVEY BY PERMISSION OF ORDNANCE SURVEY OF THE CONTROLLER OF HIS MAJESTY'S STATIONERY OFFICE. © CROWN COPYRIGHT AND DATABASE RIGHTS [2026] ORDNANCE SURVEY AC0000808122.

Issue	Date	Remarks	Drawn	Checked	Approved
A	OCT 2026	FOR DCO SUBMISSION	AS	SC	RW

Title

THE NATIONAL GRID
(NORTH HUMBER TO HIGH MARNHAM) ORDER
LAND PLAN SERIES
REGULATION 5(2)(i)(i)-(iii)
SECTION C (SHEET 1 OF 5)

nationalgrid


Application Number: EN020034


National Grid Drawing Reference: NHHM-WSP-LAN-PLN-0003

Scale	Sheet Size	Sheet	Issue
1:2,500	A0	SHEET 1 OF 5	A

COPYRIGHT. NOT TO BE REPRODUCED WITHOUT THE WRITTEN PERMISSION OF NATIONAL GRID ELECTRICITY TRANSMISSION PLC

THE NATIONAL GRID (NORTH HUMBER TO HIGH MARNHAM) ORDER
LAND PLAN SERIES
REGULATION 5(2)(i)(i)-(iii)
SECTION C (SHEET 2 OF 5)

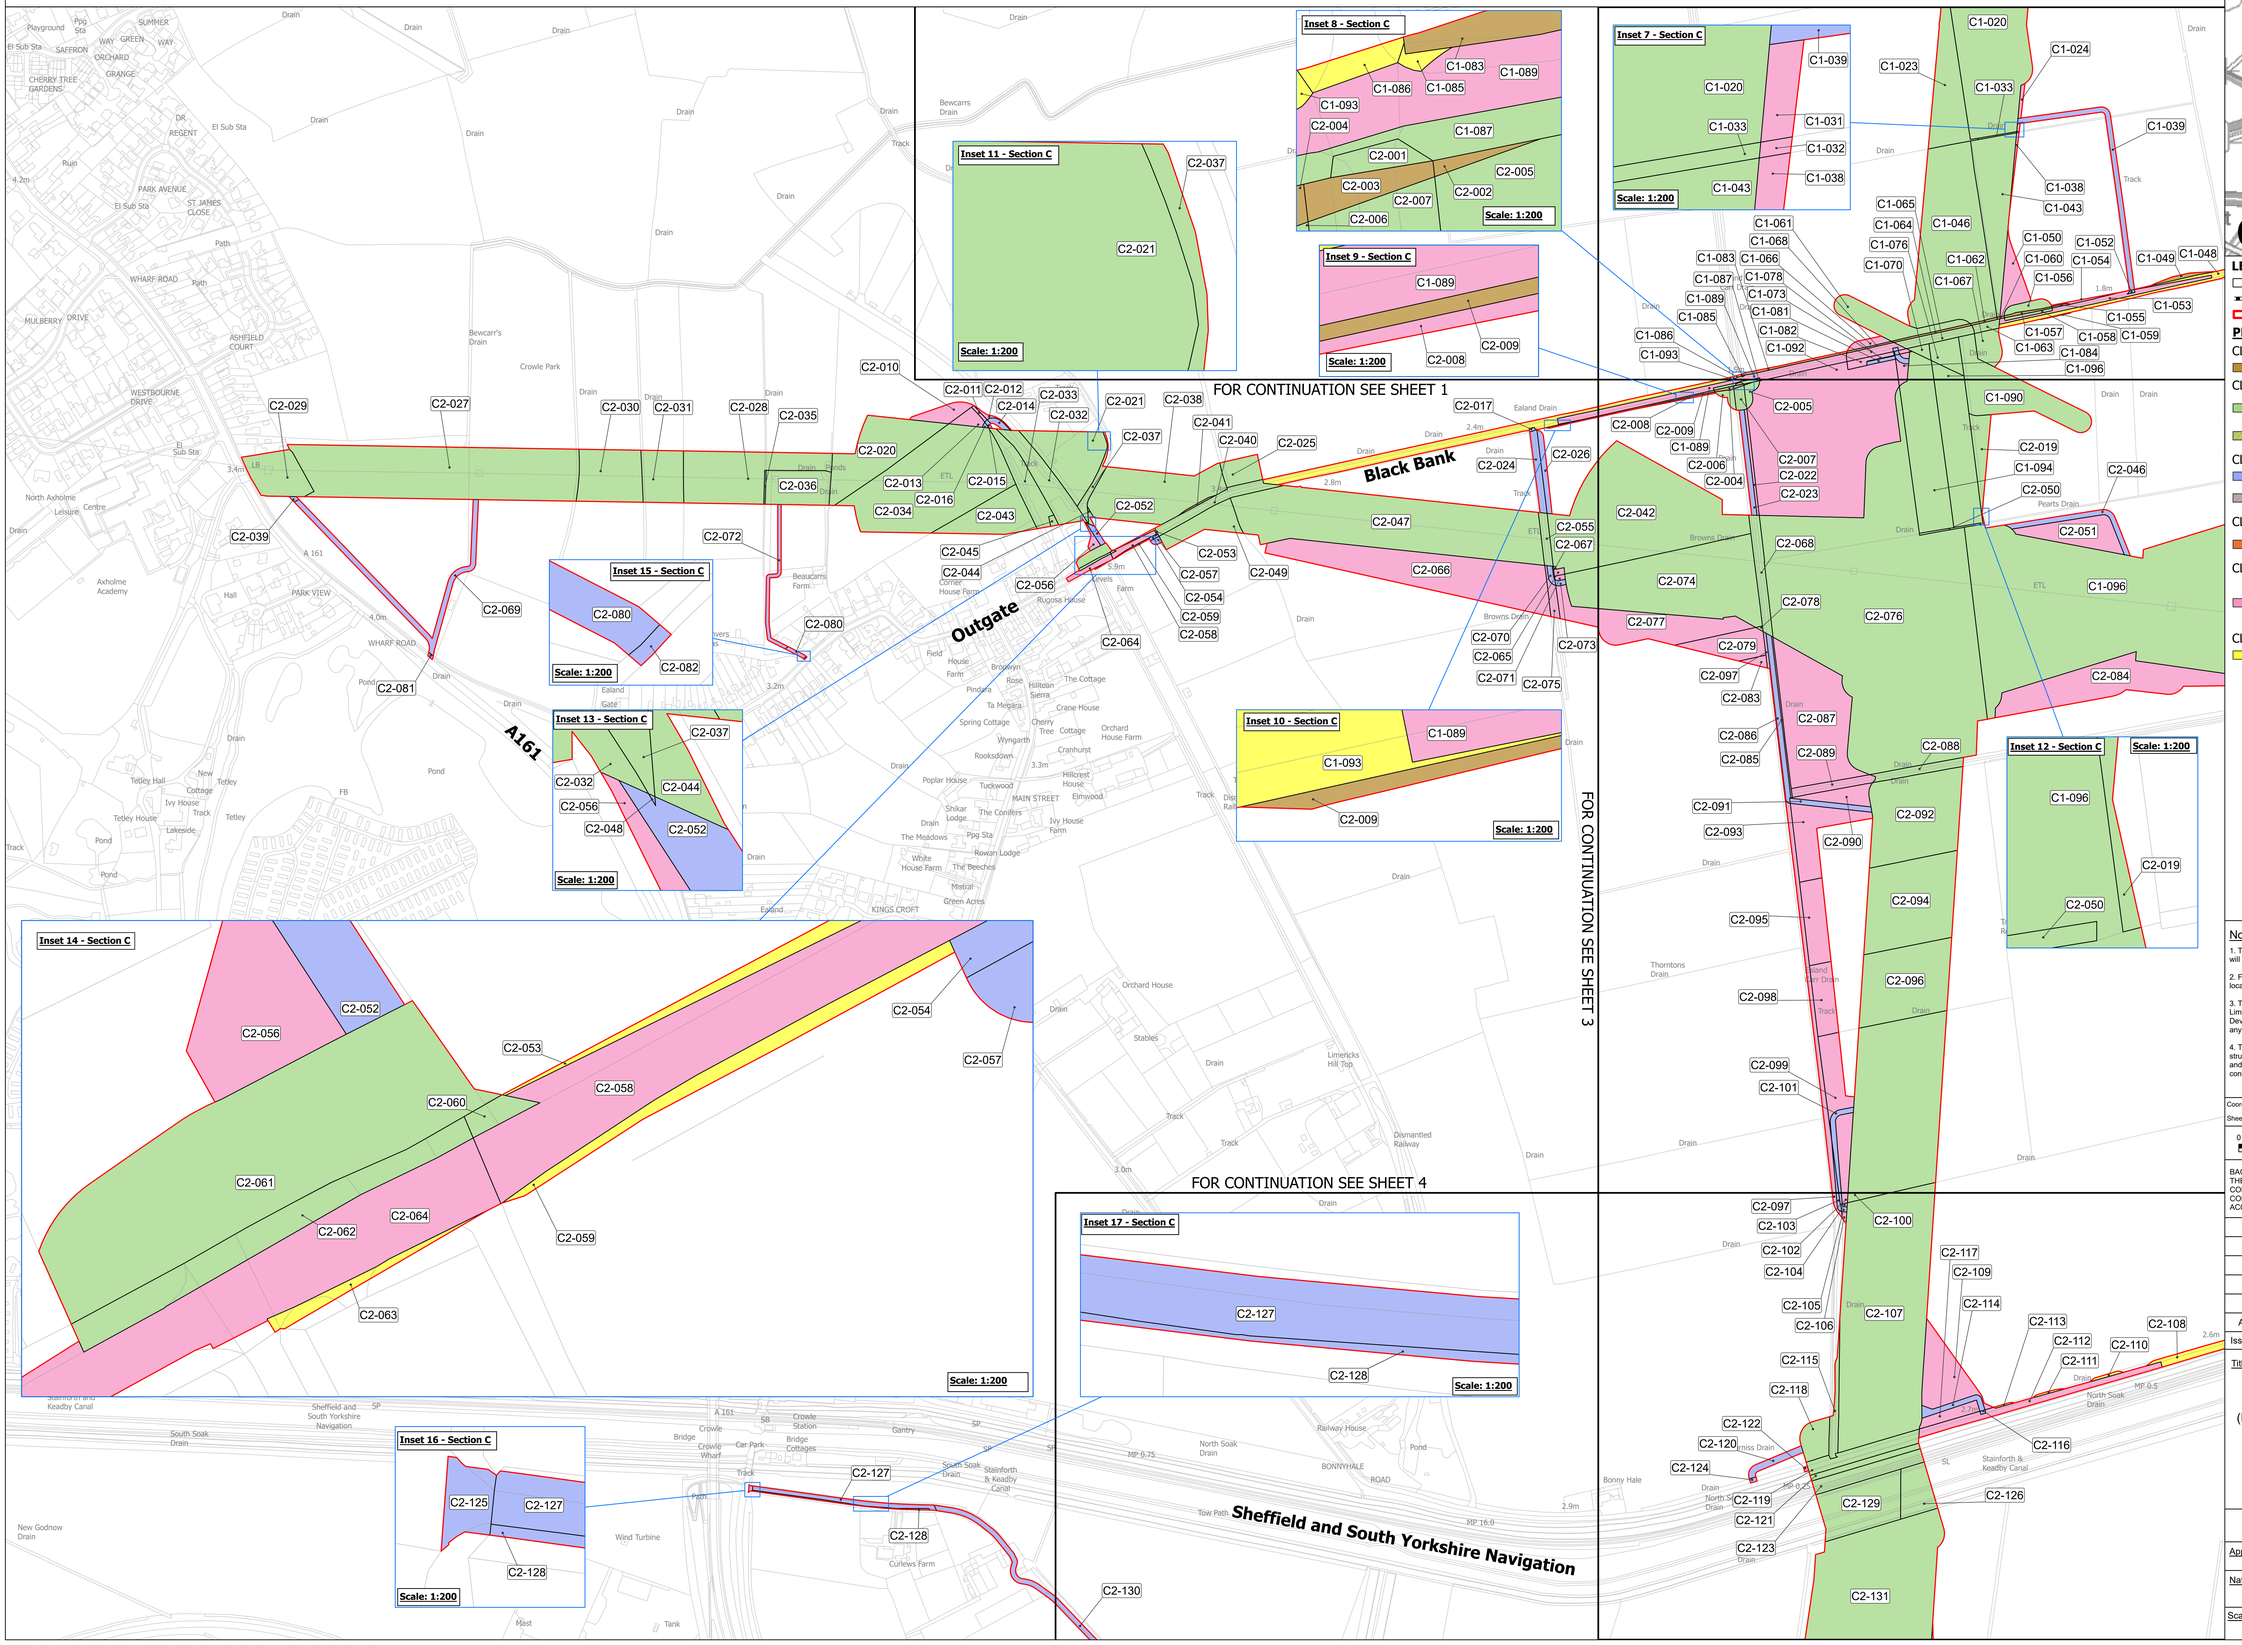

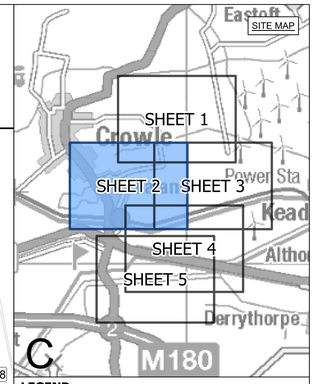

LEGEND

- SHEET INDEX CUTLINES
- ROUTE SECTION BOUNDARY
- ORDER LIMITS

PLOTS

CLASS 1
- COMPULSORY ACQUISITION OF LAND

CLASS 2
- COMPULSORY ACQUISITION OF RIGHTS: OVERHEAD LINE
- COMPULSORY ACQUISITION OF RIGHTS: OVERHEAD LINE WITH ENVIRONMENTAL MITIGATION AREAS

CLASS 3
- COMPULSORY ACQUISITION OF RIGHTS: ACCESS
- COMPULSORY ACQUISITION OF RIGHTS: ACCESS WITH ENVIRONMENTAL MITIGATION AREAS

CLASS 4
- COMPULSORY ACQUISITION OF RIGHTS: ENVIRONMENTAL MITIGATION

CLASS 5
- TEMPORARY USE OF LAND FOR: CONSTRUCTION, MAINTENANCE, DISMANTLING AND/OR DECOMMISSIONING OF REDUNDANT INFRASTRUCTURE

CLASS 6
- TEMPORARY USE OF LAND FOR ACCESS

Notes

1. This drawing is scaled at paper size A0, therefore any prints taken at smaller sizes will affect accuracy of the measurement units and should not be scaled against.

2. For additional detail on the plan suites, please refer to the 'Guide to the Plans' located in Volume 2 of the DCO Application.

3. These plans are indicative only and the Project will be located within the Order Limits. Due to the need for flexibility, National Grid will be applying for Limits of Deviation within the Order Limits and the Development Consent Order, within which any final alignment would be located.

4. The Birkhill Wood and High Marnham Substations, and associated Gantry structures do not form part of this Project. They have been shown for reference only, and are included in the Order Limits for access and to enable the overhead line connections to be constructed.

Coordinate System: British National Grid

Sheet X Centroid Coordinate: 411697 Sheet Y Centroid Coordinate: 478735

0 50 100 150 200 250 Metres

BACKGROUND MAPPING INFORMATION HAS BEEN REPRODUCED FROM THE ORDNANCE SURVEY BY PERMISSION OF ORDNANCE SURVEY OF THE CONTROLLER OF HIS MAJESTY'S STATIONERY OFFICE. © CROWN COPYRIGHT AND DATABASE RIGHTS [2026] ORDNANCE SURVEY AC0000808122.

Issue	Date	Remarks	Drawn	Checked	Approved
A	OCT 2026	FOR DCO SUBMISSION	AS	SC	RW

Title

THE NATIONAL GRID
(NORTH HUMBER TO HIGH MARNHAM) ORDER
LAND PLAN SERIES
REGULATION 5(2)(i)(i)-(iii)
SECTION C (SHEET 2 OF 5)

nationalgrid

Application Number: EN020034

National Grid Drawing Reference: NHHM-WSP-LAN-PLN-0003

Scale	Sheet Size	Sheet	Issue
1:2,500	A0	SHEET 2 OF 5	A

COPYRIGHT: NOT TO BE REPRODUCED WITHOUT THE WRITTEN PERMISSION OF NATIONAL GRID ELECTRICITY TRANSMISSION PLC

THE NATIONAL GRID (NORTH HUMBER TO HIGH MARNHAM) ORDER
LAND PLAN SERIES
REGULATION 5(2)(i)(i)-(iii)
SECTION C (SHEET 3 OF 5)

FOR CONTINUATION SEE SHEET 1

FOR CONTINUATION SEE SHEET 2

FOR CONTINUATION SEE SHEET 4

Bonnyhale Moor Road

Ealand Road

Sheffield and South Yorkshire Navigation

South Cross Moors Road

Keadby Substation

Inset 18 - Section C

Scale: 1:200

Inset 19 - Section C

Scale: 1:200

Inset 20 - Section C

Scale: 1:200

Inset 21 - Section C

Scale: 1:200

Inset 22 - Section C

Scale: 1:200

Inset 23 - Section C

Scale: 1:200

Inset 24 - Section C

Scale: 1:200

Inset 25 - Section C

Scale: 1:200

SITE MAP

SHEET 1

SHEET 2

SHEET 3

SHEET 4

SHEET 5

LEGEND

- SHEET INDEX CUTLINES
- ROUTE SECTION BOUNDARY
- ORDER LIMITS

PLOTS

CLASS 1
- COMPULSORY ACQUISITION OF LAND

CLASS 2
- COMPULSORY ACQUISITION OF RIGHTS: OVERHEAD LINE
- COMPULSORY ACQUISITION OF RIGHTS: OVERHEAD LINE WITH ENVIRONMENTAL MITIGATION AREAS

CLASS 3
- COMPULSORY ACQUISITION OF RIGHTS: ACCESS
- COMPULSORY ACQUISITION OF RIGHTS: ACCESS WITH ENVIRONMENTAL MITIGATION AREAS

CLASS 4
- COMPULSORY ACQUISITION OF RIGHTS: ENVIRONMENTAL MITIGATION

CLASS 5
- TEMPORARY USE OF LAND FOR: CONSTRUCTION, MAINTENANCE, DISMANTLING AND/OR DECOMMISSIONING OF REDUNDANT INFRASTRUCTURE

CLASS 6
- TEMPORARY USE OF LAND FOR ACCESS

Notes

1. This drawing is scaled at paper size A0, therefore any prints taken at smaller sizes will affect accuracy of the measurement units and should not be scaled against.

2. For additional detail on the plan suites, please refer to the 'Guide to the Plans' located in Volume 2 of the DCO Application.

3. These plans are indicative only and the Project will be located within the Order Limits. Due to the need for flexibility, National Grid will be applying for Limits of Deviation within the Order Limits and the Development Consent Order, within which any final alignment would be located.

4. The Birkhill Wood and High Marnham Substations, and associated Gantry structures do not form part of this Project. They have been shown for reference only, and are included in the Order Limits for access and to enable the overhead line connections to be constructed.

Coordinate System: British National Grid

Sheet X Centroid Coordinate: 411697 Sheet Y Centroid Coordinate: 480573

0 50 100 150 200 250 Metres

BACKGROUND MAPPING INFORMATION HAS BEEN REPRODUCED FROM THE ORDNANCE SURVEY BY PERMISSION OF ORDNANCE SURVEY OF THE CONTROLLER OF HIS MAJESTY'S STATIONERY OFFICE. © CROWN COPYRIGHT AND DATABASE RIGHTS [2026] ORDNANCE SURVEY AC0000808122.

Issue	Date	Remarks	Drawn	Checked	Approved
A	OCT 2026	FOR DCO SUBMISSION	AS	SC	RW

Title

THE NATIONAL GRID
(NORTH HUMBER TO HIGH MARNHAM) ORDER
LAND PLAN SERIES
REGULATION 5(2)(i)(i)-(iii)
SECTION C (SHEET 3 OF 5)

nationalgrid


Application Number: EN020034

National Grid Drawing Reference: NHHM-WSP-LAN-PLN-0003

Scale	Sheet Size	Sheet	Issue
1:2,500	A0	SHEET 3 OF 5	A

COPYRIGHT. NOT TO BE REPRODUCED WITHOUT THE WRITTEN PERMISSION OF NATIONAL GRID ELECTRICITY TRANSMISSION PLC

THE NATIONAL GRID (NORTH HUMBER TO HIGH MARNHAM) ORDER
LAND PLAN SERIES
REGULATION 5(2)(i)(i)-(iii)
SECTION C (SHEET 4 OF 5)

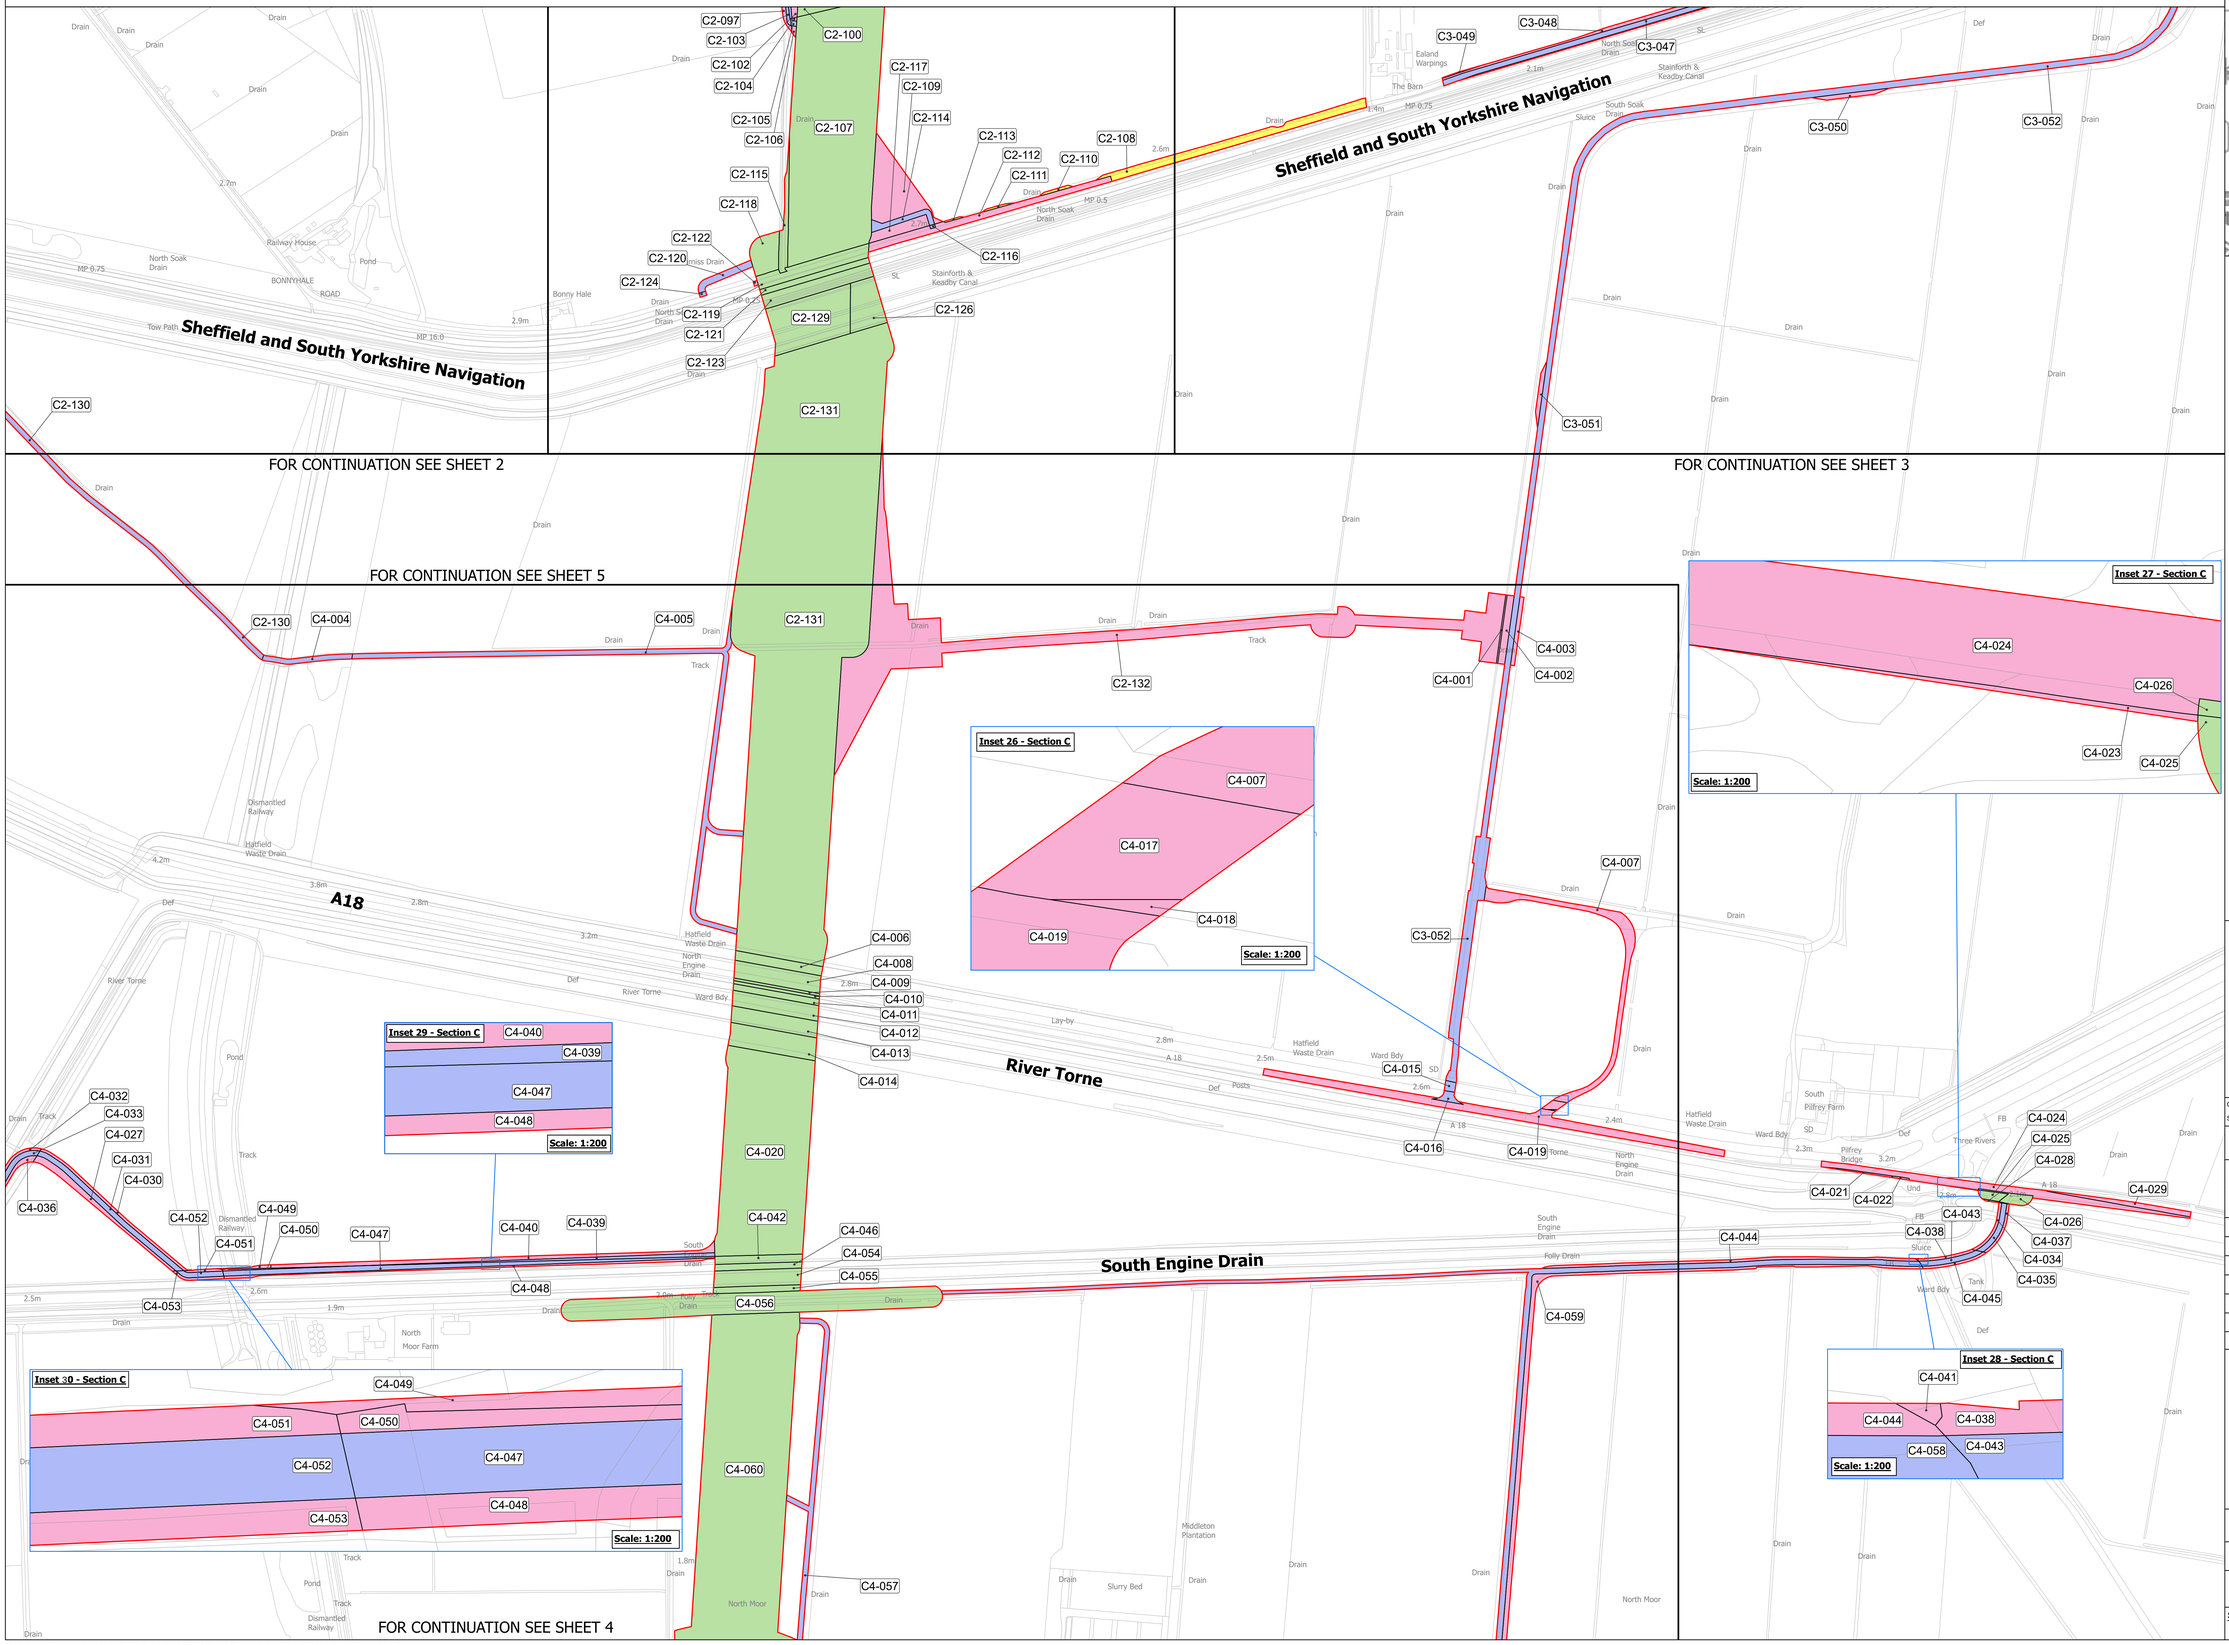

LEGEND

- SHEET INDEX CUTLINES
- ROUTE SECTION BOUNDARY
- ORDER LIMITS

PLOTS

CLASS 1
- COMPULSORY ACQUISITION OF LAND

CLASS 2
- COMPULSORY ACQUISITION OF RIGHTS: OVERHEAD LINE
- COMPULSORY ACQUISITION OF RIGHTS: OVERHEAD LINE WITH ENVIRONMENTAL MITIGATION AREAS

CLASS 3
- COMPULSORY ACQUISITION OF RIGHTS: ACCESS
- COMPULSORY ACQUISITION OF RIGHTS: ACCESS WITH ENVIRONMENTAL MITIGATION AREAS

CLASS 4
- COMPULSORY ACQUISITION OF RIGHTS: ENVIRONMENTAL MITIGATION

CLASS 5
- TEMPORARY USE OF LAND FOR: CONSTRUCTION, MAINTENANCE, DISMANTLING AND/OR DECOMMISSIONING OF REDUNDANT INFRASTRUCTURE

CLASS 6
- TEMPORARY USE OF LAND FOR ACCESS

Notes

1. This drawing is scaled at paper size A0, therefore any prints taken at smaller sizes will affect accuracy of the measurement units and should not be scaled against.

2. For additional detail on the plan suites, please refer to the 'Guide to the Plans' located in Volume 2 of the DCO Application.

3. These plans are indicative only and the Project will be located within the Order Limits. Due to the need for flexibility, National Grid will be applying for Limits of Deviation within the Order Limits and the Development Consent Order, within which any final alignment would be located.

4. The Birkhill Wood and High Marnham Substations, and associated Gantry structures do not form part of this Project. They have been shown for reference only, and are included in the Order Limits for access and to enable the overhead line connections to be constructed.

Coordinate System: British National Grid

Sheet X Centroid Coordinate: 410329 Sheet Y Centroid Coordinate: 479947

0 50 100 150 200 250 Metres

BACKGROUND MAPPING INFORMATION HAS BEEN REPRODUCED FROM THE ORDNANCE SURVEY BY PERMISSION OF ORDNANCE SURVEY OF THE CONTROLLER OF HIS MAJESTY'S STATIONERY OFFICE. © CROWN COPYRIGHT AND DATABASE RIGHTS [2026] ORDNANCE SURVEY AC0000808122.

Issue	Date	Remarks	Drawn	Checked	Approved
A	OCT 2026	FOR DCO SUBMISSION	AS	SC	RW

Title

THE NATIONAL GRID
(NORTH HUMBER TO HIGH MARNHAM) ORDER
LAND PLAN SERIES
REGULATION 5(2)(i)(i)-(iii)
SECTION C (SHEET 4 OF 5)

nationalgrid

Application Number: EN020034


National Grid Drawing Reference: NHHM-WSP-LAN-PLN-0003

Scale	Sheet Size	Sheet	Issue
1:2,500	A0	SHEET 4 OF 5	A

COPYRIGHT: NOT TO BE REPRODUCED WITHOUT THE WRITTEN PERMISSION OF NATIONAL GRID ELECTRICITY TRANSMISSION PLC

THE NATIONAL GRID (NORTH HUMBER TO HIGH MARNHAM) ORDER
LAND PLAN SERIES
REGULATION 5(2)(i)(i)-(iii)
SECTION C (SHEET 5 OF 5)



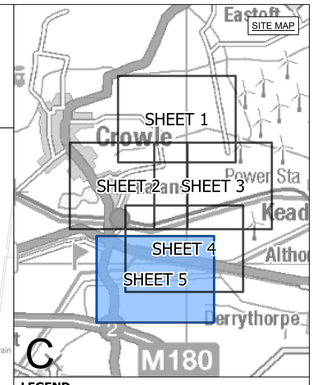

LEGEND

- SHEET INDEX CUTLINES
- ROUTE SECTION BOUNDARY
- ORDER LIMITS

PLOTS

CLASS 1
- COMPULSORY ACQUISITION OF LAND

CLASS 2
- COMPULSORY ACQUISITION OF RIGHTS: OVERHEAD LINE
- COMPULSORY ACQUISITION OF RIGHTS: OVERHEAD LINE WITH ENVIRONMENTAL MITIGATION AREAS

CLASS 3
- COMPULSORY ACQUISITION OF RIGHTS: ACCESS
- COMPULSORY ACQUISITION OF RIGHTS: ACCESS WITH ENVIRONMENTAL MITIGATION AREAS

CLASS 4
- COMPULSORY ACQUISITION OF RIGHTS: ENVIRONMENTAL MITIGATION

CLASS 5
- TEMPORARY USE OF LAND FOR: CONSTRUCTION, MAINTENANCE, DISMANTLING AND/OR DECOMMISSIONING OF REDUNDANT INFRASTRUCTURE

CLASS 6
- TEMPORARY USE OF LAND FOR ACCESS

Notes

1. This drawing is scaled at paper size A0, therefore any prints taken at smaller sizes will affect accuracy of the measurement units and should not be scaled against.

2. For additional detail on the plan suites, please refer to the 'Guide to the Plans' located in Volume 2 of the DCO Application.

3. These plans are indicative only and the Project will be located within the Order Limits. Due to the need for flexibility, National Grid will be applying for Limits of Deviation within the Order Limits and the Development Consent Order, within which any final alignment would be located.

4. The Birkhill Wood and High Marnham Substations, and associated Gantry structures do not form part of this Project. They have been shown for reference only, and are included in the Order Limits for access and to enable the overhead line connections to be constructed.

Coordinate System: British National Grid

Sheet X Centroid Coordinate: 409663 Sheet Y Centroid Coordinate: 479316

0 50 100 150 200 250 Metres

BACKGROUND MAPPING INFORMATION HAS BEEN REPRODUCED FROM THE ORDNANCE SURVEY BY PERMISSION OF ORDNANCE SURVEY OF THE CONTROLLER OF HIS MAJESTY'S STATIONERY OFFICE. © CROWN COPYRIGHT AND DATABASE RIGHTS [2026] ORDNANCE SURVEY AC0000808122.

Issue	Date	Remarks	Drawn	Checked	Approved
A	OCT 2026	FOR DCO SUBMISSION	AS	SC	RW

Title

THE NATIONAL GRID
(NORTH HUMBER TO HIGH MARNHAM) ORDER
LAND PLAN SERIES
REGULATION 5(2)(i)(i)-(iii)
SECTION C (SHEET 5 OF 5)

nationalgrid

Application Number: EN020034

National Grid Drawing Reference: NHHM-WSP-LAN-PLN-0003

Scale	Sheet Size	Sheet	Issue
1:2,500	A0	SHEET 5 OF 5	A

COPYRIGHT. NOT TO BE REPRODUCED WITHOUT THE WRITTEN PERMISSION OF NATIONAL GRID ELECTRICITY TRANSMISSION PLC