The Great Grid Upgrade

North Humber to High Marnham

NHHM-LSTC-ENG-PLN-0017

North Humber to High Marnham

Volume 2: Plans, Drawings and Sections

Document 2.4 Works Plans - Section A

Final Issue A

October 2026

Planning Inspectorate Reference: EN020034

Infrastructure Planning (Applications: Prescribed Forms and Procedure) Regulations 2009 Regulation 5(2)(j)

nationalgrid

THE NATIONAL GRID (NORTH HUMBER TO HIGH MARNHAM) ORDER
WORKS KEY PLAN
REGULATION 5(2)(j)
SECTION A (SHEET 1 OF 1)

EAST RIDING OF YORKSHIRE COUNCIL

NORTH LINCOLNSHIRE COUNCIL

SHEET 1
SHEET 2
SHEET 3
SHEET 4
SHEET 5
SHEET 6
SHEET 7
SHEET 8
SHEET 9
SHEET 10
SHEET 11
SHEET 12
SHEET 13
SHEET 14
SHEET 15
SHEET 16

SECTION A
SECTION B

SITE MAP

A
B
C
D
E
F

LEGEND

- SHEET INDEX
- ROUTE SECTION BOUNDARY
- LOCAL AUTHORITY BOUNDARY
- ORDER LIMITS

Notes

1. This drawing is scaled at paper size A0, therefore any prints taken at smaller sizes will affect accuracy of the measurement units and should not be scaled against.

2. For additional detail on the plan suites, please refer to the 'Guide to the Plans' located in Volume 2 of the DCO Application.

3. These plans are indicative only and the Project will be located within the Order Limits. Due to the need for flexibility, National Grid will be applying for Limits of Deviation within the Order Limits and the Development Consent Order, within which any final alignment would be located.

4. The Birkhill Wood and High Marnham Substations, and associated Gantry structures do not form part of this Project. They have been shown for reference only, and are included in the Order Limits for access and to enable the overhead line connections to be constructed.

Coordinate System: British National Grid

Sheet X Centroid Coordinate: 430352 Sheet Y Centroid Coordinate: 493400

0 500 1,000 1,500 2,000 2,500 Metres

BACKGROUND MAPPING INFORMATION HAS BEEN REPRODUCED FROM THE ORDNANCE SURVEY BY PERMISSION OF ORDNANCE SURVEY OF THE CONTROLLER OF HIS MAJESTY'S STATIONERY OFFICE. CROWN COPYRIGHT ORDNANCE SURVEY ©. BLUESKY INTERNATIONAL LTD ©. NATIONAL GRID ELECTRICITY - 100024241.

Issue	Date	Remarks	Drawn	Checked	Approved
A	OCT 2026	FOR DCO SUBMISSION	JSt	TF	CJ

Title

THE NATIONAL GRID
(NORTH HUMBER TO HIGH MARNHAM) ORDER
WORKS KEY PLAN
REGULATION 5(2)(j)
SECTION A (SHEET 1 OF 1)

nationalgrid

Application Number
EN020034


National Grid Drawing Reference
NHHM-LSTC-ENG-PLN-0017


Scale	Sheet Size	Sheet	Issue
1:23,000	A0	SHEET 1 OF 1	A

A

COPYRIGHT. NOT TO BE REPRODUCED WITHOUT THE WRITTEN PERMISSION OF NATIONAL GRID ELECTRICITY TRANSMISSION PLC

THE NATIONAL GRID (NORTH HUMBER TO HIGH MARNHAM) ORDER
WORKS PLAN SERIES
REGULATION 5(2)(j)
SECTION A (SHEET 1 OF 16)

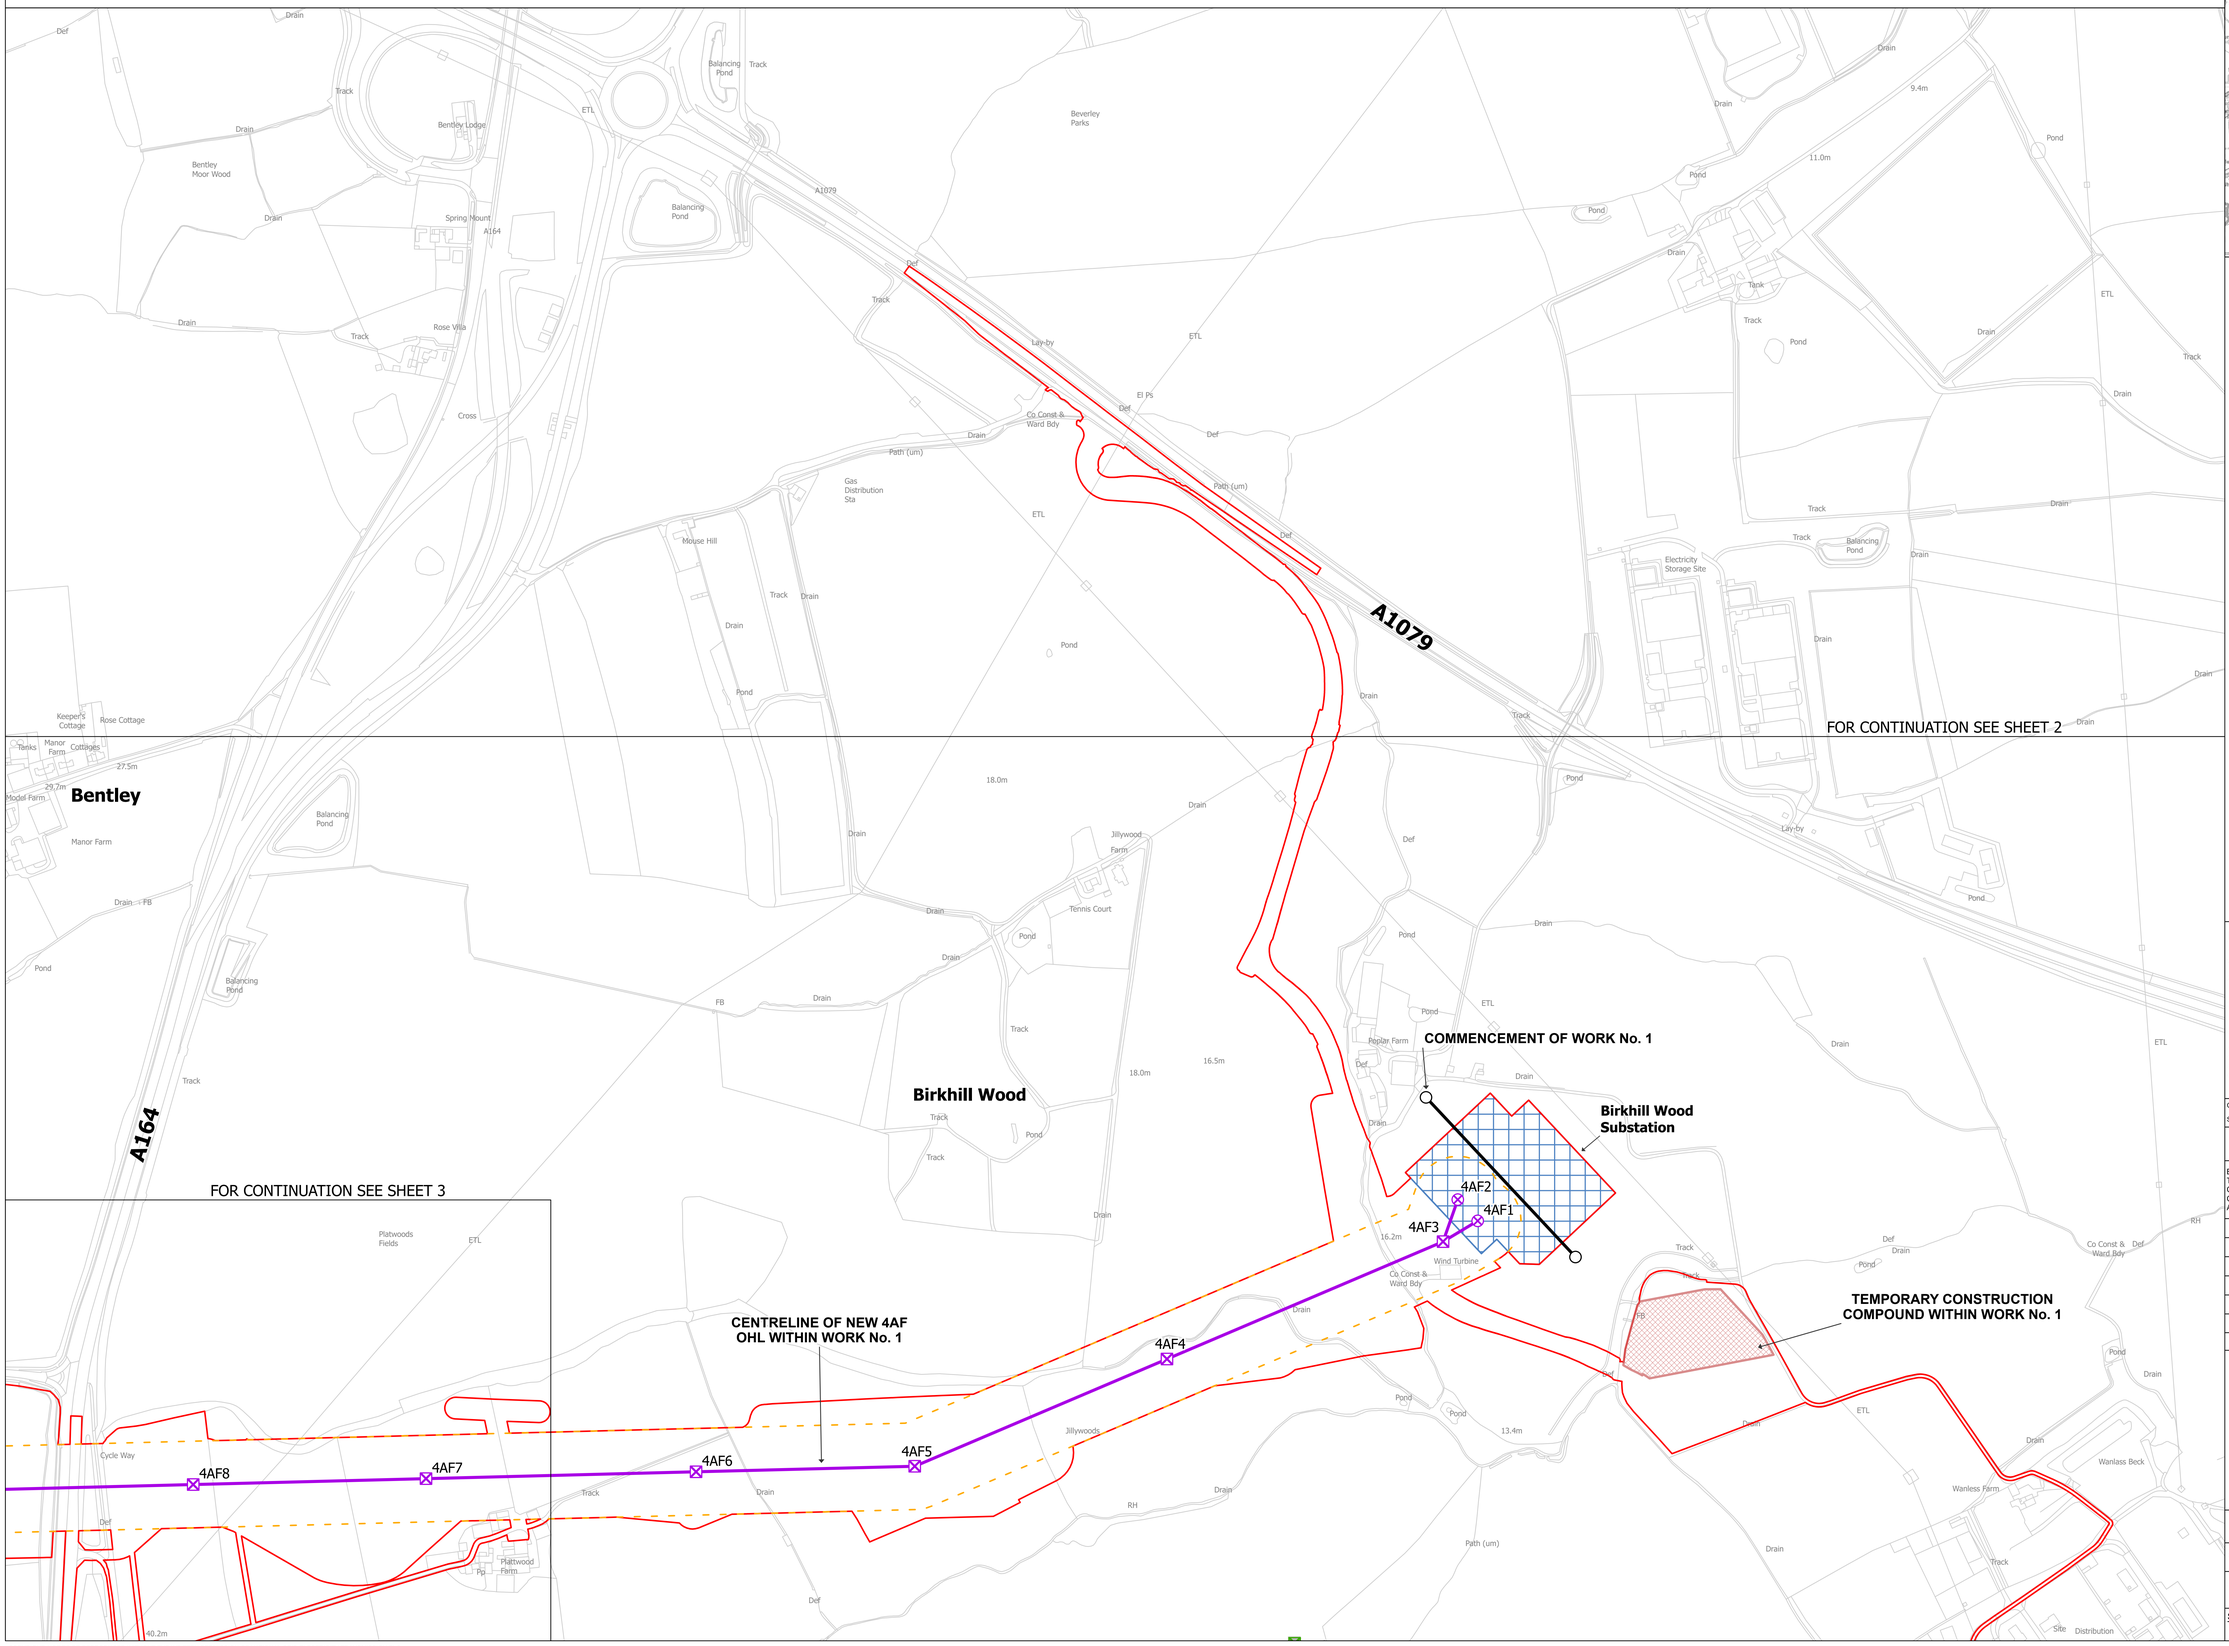

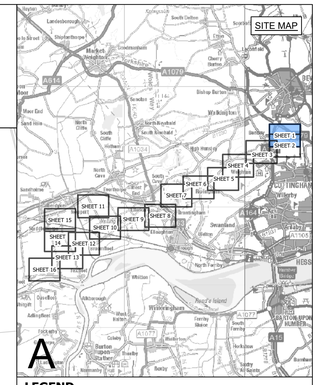

LEGEND

- SHEET INDEX CUTLINES
- ROUTE SECTION BOUNDARY
- COMMENCEMENT OF WORKS
- TERMINATION AND COMMENCEMENT OF WORKS
- ORDER LIMITS
- ORDER LIMITS & LIMITS OF DEVIATION
- LIMITS OF DEVIATION
- INDICATIVE NEW SUBSTATION
- INDICATIVE CONSTRUCTION COMPOUND
- INDICATIVE NEW LATTICE PYLON
- INDICATIVE NEW GANTRY
- EXISTING LATTICE PYLON - NOT AFFECTED
- EXISTING LATTICE PYLON - TO BE MODIFIED
- EXISTING LATTICE PYLON - TO BE DISMANTLED
- INDICATIVE TEMPORARY STRUCTURE
- INDICATIVE NEW OVERHEAD LINE
- EXISTING OVERHEAD LINE - NOT AFFECTED
- EXISTING OVERHEAD LINE - TO BE RECONDUCTORED
- EXISTING OVERHEAD LINE - TO BE DISMANTLED
- INDICATIVE TEMPORARY OVERHEAD LINE

Notes

1. This drawing is scaled at paper size A0, therefore any prints taken at smaller sizes will affect accuracy of the measurement units and should not be scaled against.
2. For additional detail on the plan suites, please refer to the 'Guide to the Plans' located in Volume 2 of the DCO Application.
3. These plans are indicative only and the Project will be located within the Order Limits. Due to the need for flexibility, National Grid will be applying for Limits of Deviation within the Order Limits and the Development Consent Order, within which any final alignment would be located.
4. The Birkhill Wood and High Marnham Substations, and associated Gantry structures do not form part of this Project. They have been shown for reference only, and are included in the Order Limits for access and to enable the overhead line connections to be constructed.

Coordinate System: British National Grid

Sheet X Centroid Coordinate: 435949 Sheet Y Centroid Coordinate: 503328

0 50 100 150 200 250 Metres

BACKGROUND MAPPING INFORMATION HAS BEEN REPRODUCED FROM THE ORDNANCE SURVEY BY PERMISSION OF ORDNANCE SURVEY OF THE CONTROLLER OF HIS MAJESTY'S STATIONERY OFFICE. © CROWN COPYRIGHT AND DATABASE RIGHTS [2026] ORDNANCE SURVEY AC0000808122.

Issue	Date	Remarks	Drawn	Checked	Approved
A	OCT 2026	FOR DCO SUBMISSION	JSt	TF	CJ

Title

THE NATIONAL GRID
(NORTH HUMBER TO HIGH MARNHAM) ORDER
WORKS PLAN SERIES
REGULATION 5(2)(j)
SECTION A (SHEET 1 OF 16)

nationalgrid


Application Number
EN020034


National Grid Drawing Reference
NHHM-LSTC-ENG-PLN-0017

Scale	Sheet Size	Sheet	Issue
1:2,500	A0	SHEET 1 of 16	A

COPYRIGHT: NOT TO BE REPRODUCED WITHOUT THE WRITTEN PERMISSION OF NATIONAL GRID ELECTRICITY TRANSMISSION PLC

THE NATIONAL GRID (NORTH HUMBER TO HIGH MARNHAM) ORDER
WORKS PLAN SERIES
REGULATION 5(2)(j)
SECTION A (SHEET 2 OF 16)

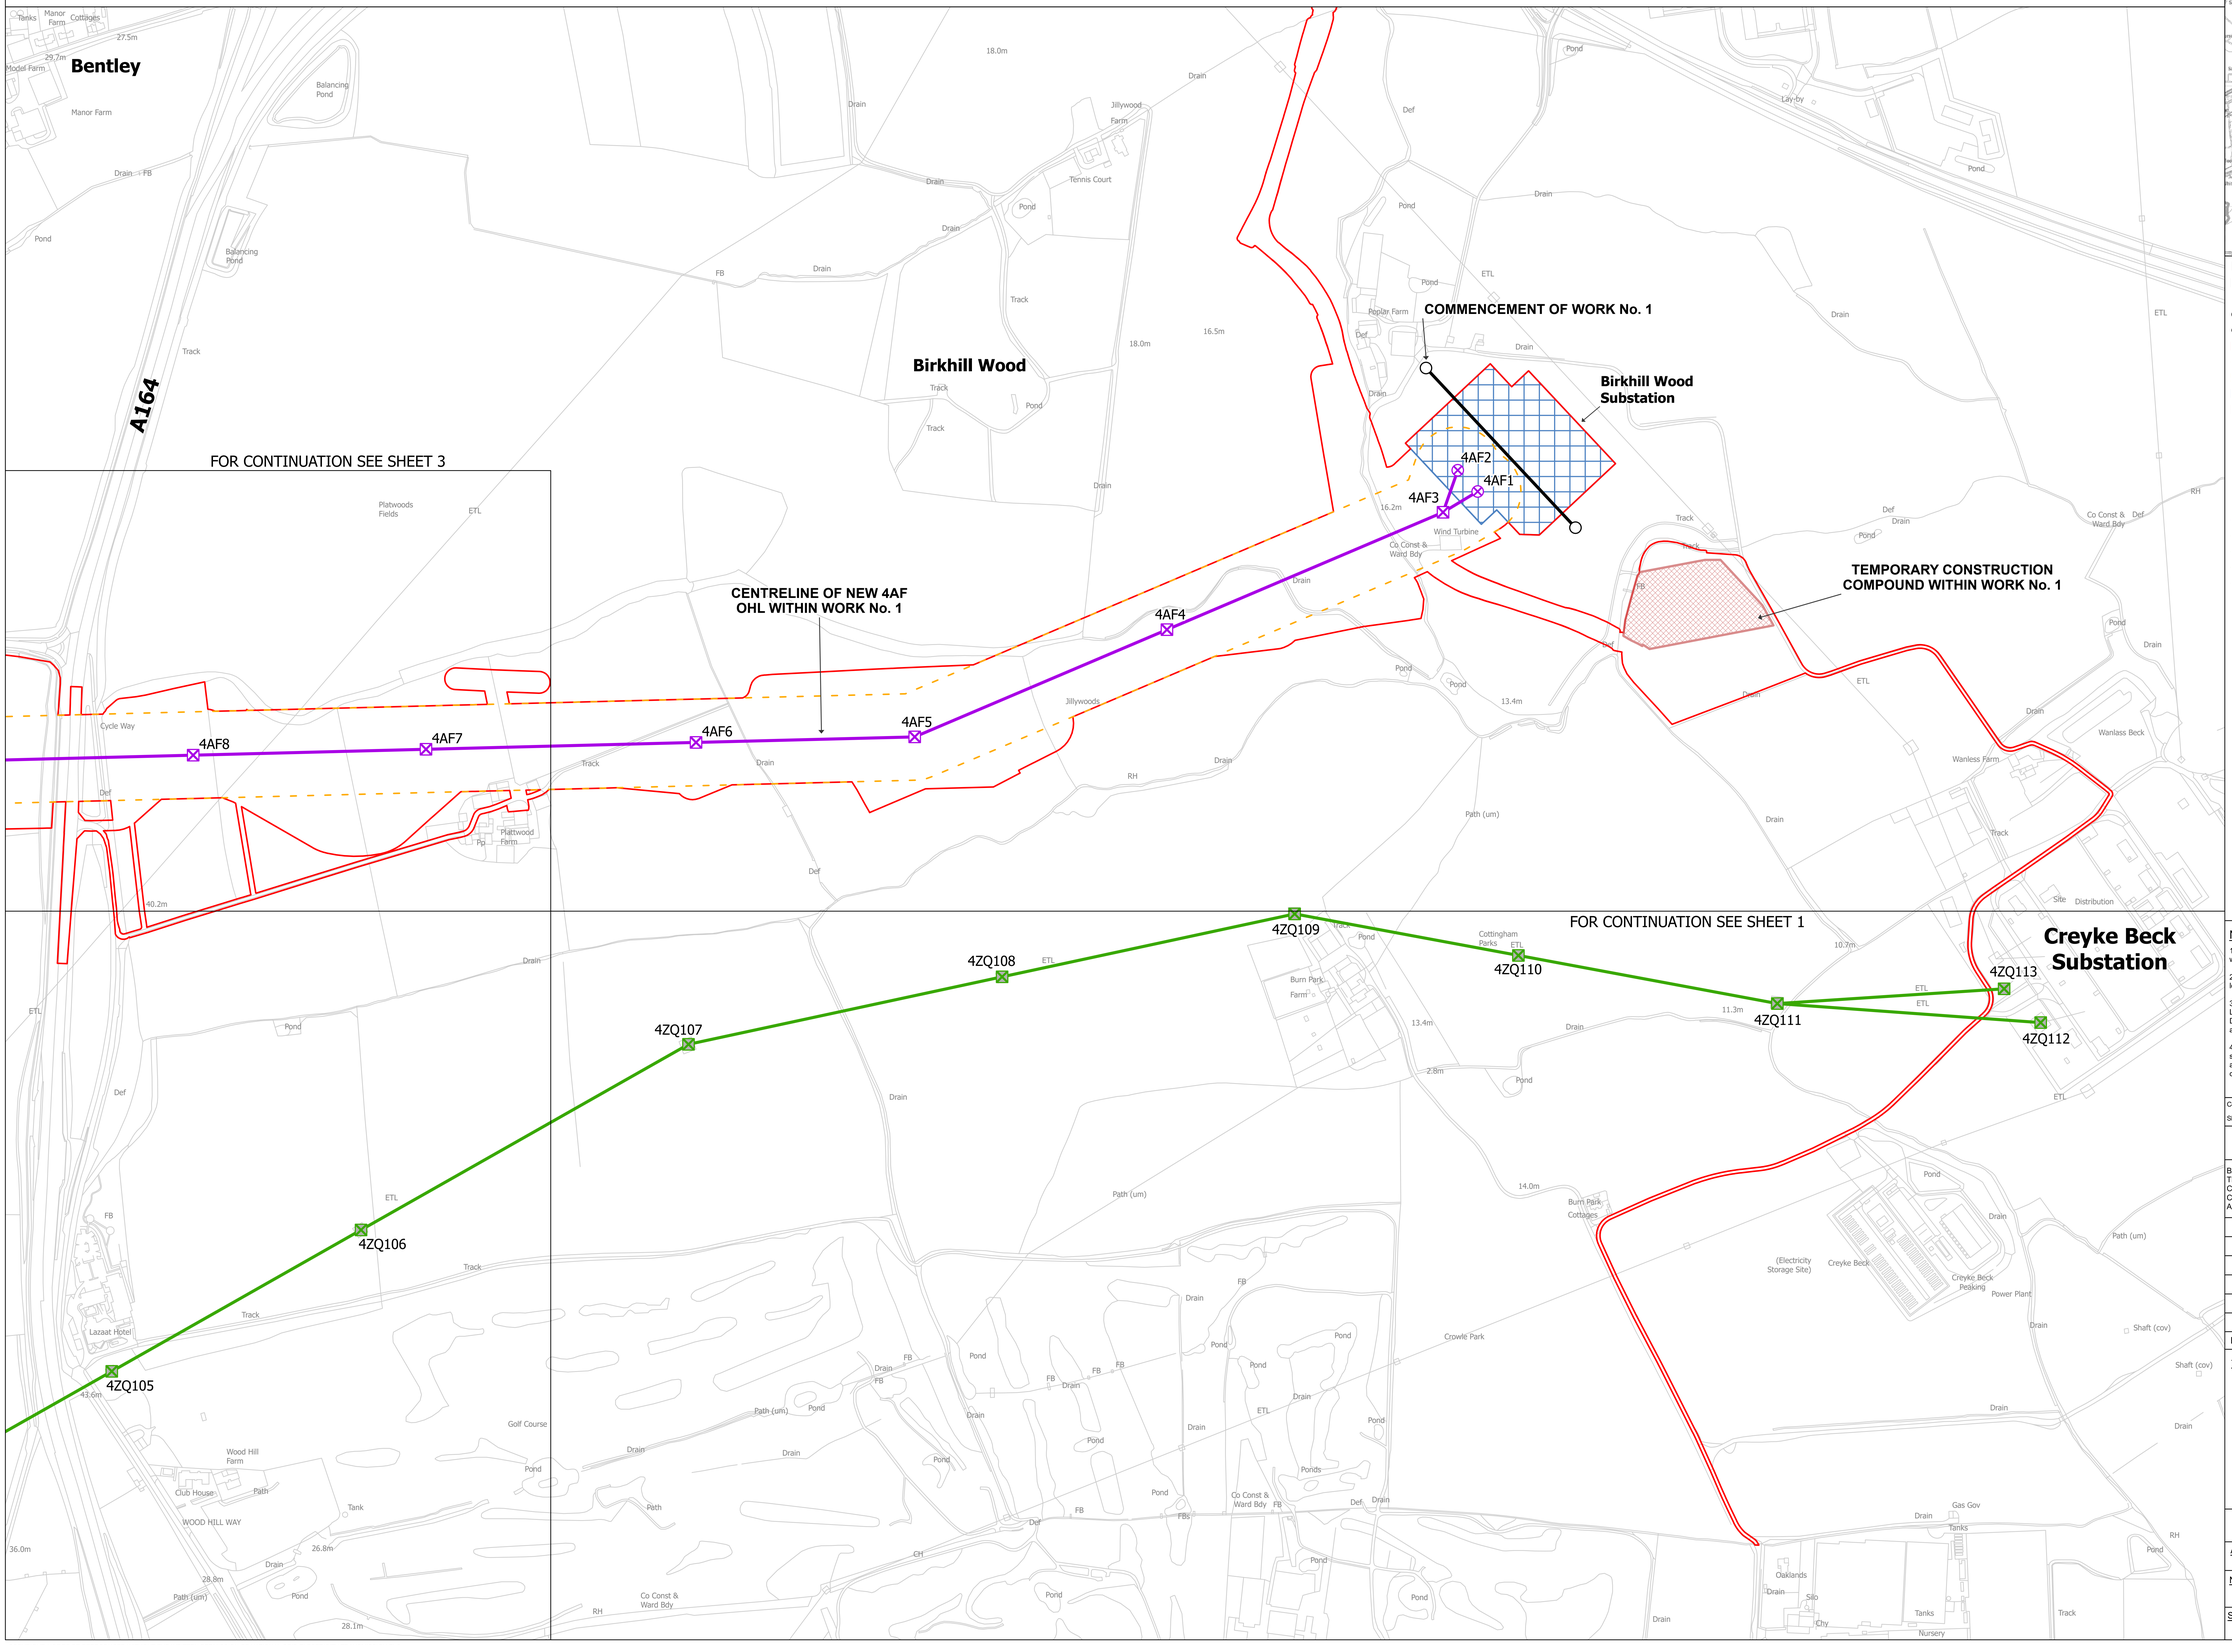

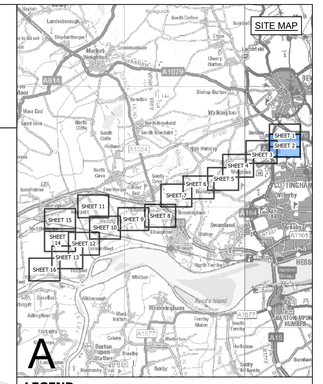

LEGEND

- SHEET INDEX CUTLINES
- ROUTE SECTION BOUNDARY
- COMMENCEMENT OF WORKS
- TERMINATION AND COMMENCEMENT OF WORKS
- ORDER LIMITS
- ORDER LIMITS & LIMITS OF DEVIATION
- LIMITS OF DEVIATION
- INDICATIVE NEW SUBSTATION
- INDICATIVE CONSTRUCTION COMPOUND
- INDICATIVE NEW LATTICE PYLON
- INDICATIVE NEW GANTRY
- EXISTING LATTICE PYLON - NOT AFFECTED
- EXISTING LATTICE PYLON - TO BE MODIFIED
- EXISTING LATTICE PYLON - TO BE DISMANTLED
- INDICATIVE TEMPORARY STRUCTURE
- INDICATIVE NEW OVERHEAD LINE
- EXISTING OVERHEAD LINE - NOT AFFECTED
- EXISTING OVERHEAD LINE - TO BE RECONDUCTORED
- EXISTING OVERHEAD LINE - TO BE DISMANTLED
- INDICATIVE TEMPORARY OVERHEAD LINE

Notes

1. This drawing is scaled at paper size A0, therefore any prints taken at smaller sizes will affect accuracy of the measurement units and should not be scaled against.

2. For additional detail on the plan suites, please refer to the 'Guide to the Plans' located in Volume 2 of the DCO Application.

3. These plans are indicative only and the Project will be located within the Order Limits. Due to the need for flexibility, National Grid will be applying for Limits of Deviation within the Order Limits and the Development Consent Order, within which any final alignment would be located.

4. The Birkhill Wood and High Marnham Substations, and associated Gantry structures do not form part of this Project. They have been shown for reference only, and are included in the Order Limits for access and to enable the overhead line connections to be constructed.

Coordinate System: British National Grid

Sheet X Centroid Coordinate: 435109 Sheet Y Centroid Coordinate: 503328

0 50 100 150 200 250 Metres

BACKGROUND MAPPING INFORMATION HAS BEEN REPRODUCED FROM THE ORDNANCE SURVEY BY PERMISSION OF ORDNANCE SURVEY OF THE CONTROLLER OF HIS MAJESTY'S STATIONERY OFFICE. © CROWN COPYRIGHT AND DATABASE RIGHTS [2026] ORDNANCE SURVEY AC0000808122.

Issue	Date	Remarks	Drawn	Checked	Approved
A	OCT 2026	FOR DCO SUBMISSION	JSt	TF	CJ

Title

THE NATIONAL GRID
(NORTH HUMBER TO HIGH MARNHAM) ORDER
WORKS PLAN SERIES
REGULATION 5(2)(j)
SECTION A (SHEET 2 OF 16)

nationalgrid


Application Number
EN020034


National Grid Drawing Reference
NHHM-LSTC-ENG-PLN-0017

Scale	Sheet Size	Sheet	Issue
1:2,500	A0	SHEET 2 of 16	A

COPYRIGHT. NOT TO BE REPRODUCED WITHOUT THE WRITTEN PERMISSION OF NATIONAL GRID ELECTRICITY TRANSMISSION PLC

THE NATIONAL GRID (NORTH HUMBER TO HIGH MARNHAM) ORDER
WORKS PLAN SERIES
REGULATION 5(2)(j)
SECTION A (SHEET 3 OF 16)

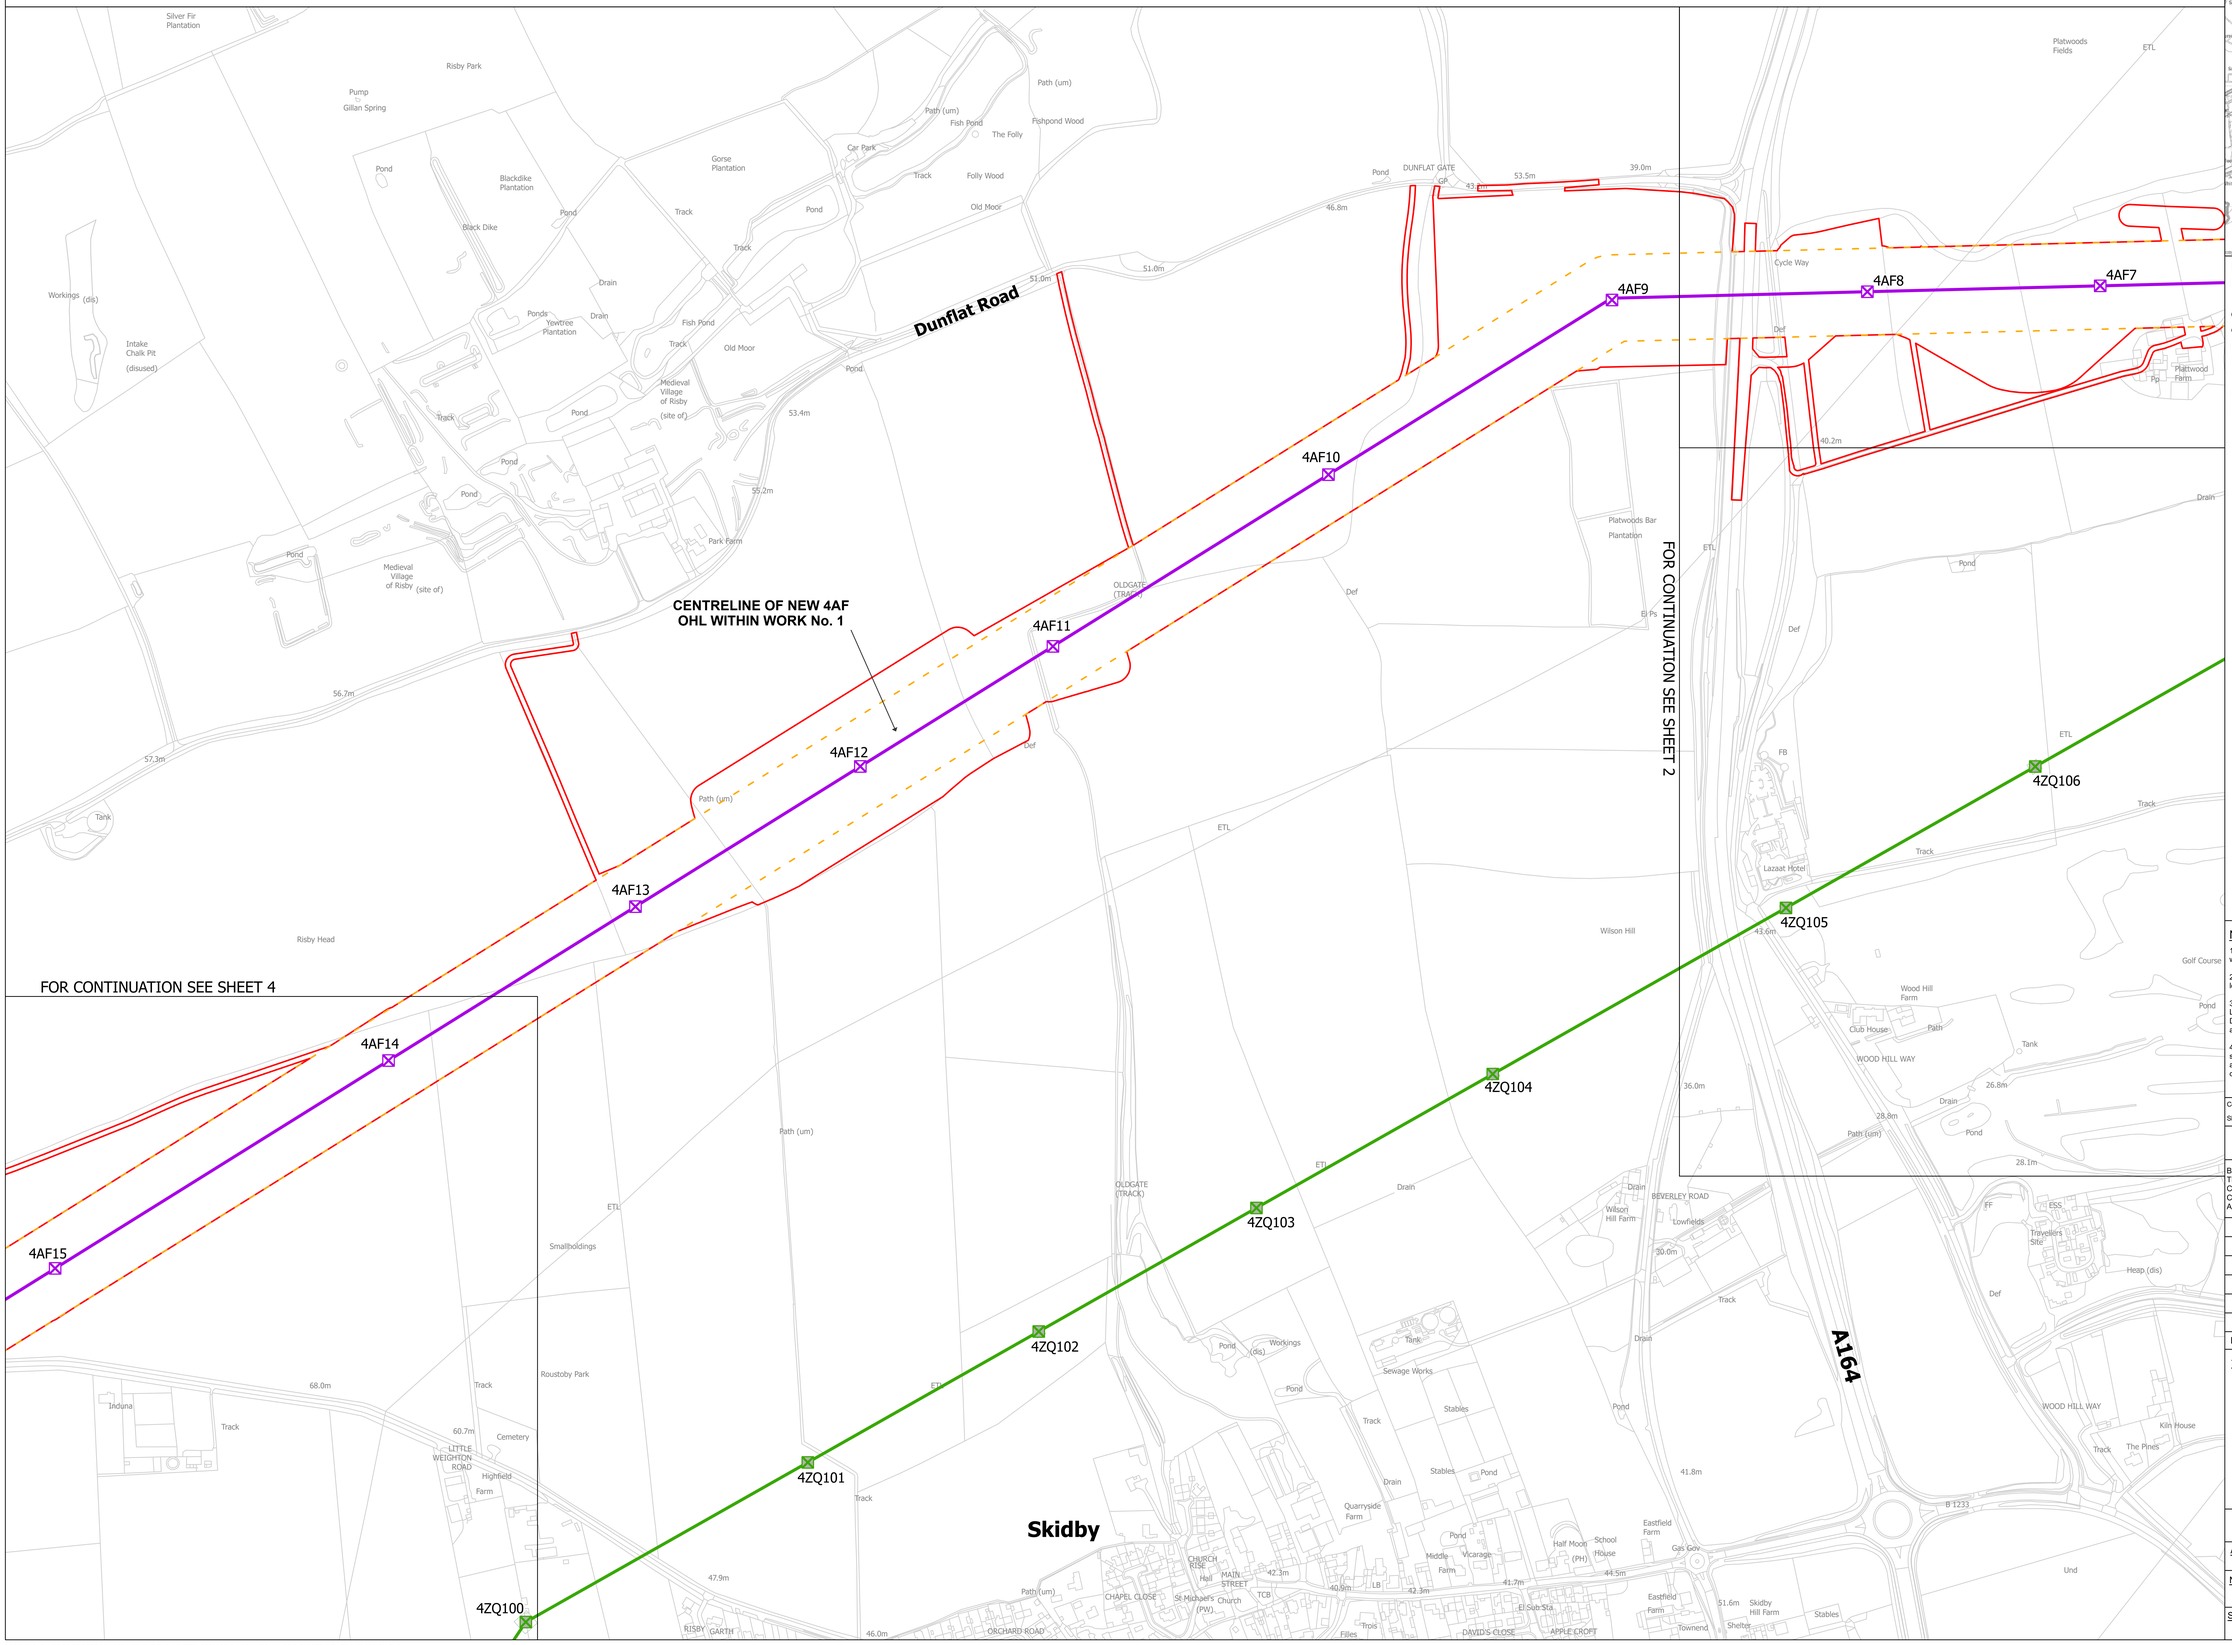

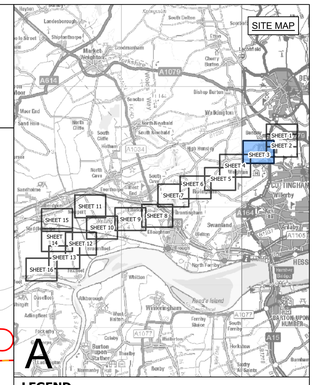

LEGEND

- SHEET INDEX CUTLINES
- ROUTE SECTION BOUNDARY
- COMMENCEMENT OF WORKS
- TERMINATION AND COMMENCEMENT OF WORKS
- ORDER LIMITS
- ORDER LIMITS & LIMITS OF DEVIATION
- LIMITS OF DEVIATION
- INDICATIVE NEW SUBSTATION
- INDICATIVE CONSTRUCTION COMPOUND
- INDICATIVE NEW LATTICE PYLON
- INDICATIVE NEW GANTRY
- EXISTING LATTICE PYLON - NOT AFFECTED
- EXISTING LATTICE PYLON - TO BE MODIFIED
- EXISTING LATTICE PYLON - TO BE DISMANTLED
- INDICATIVE TEMPORARY STRUCTURE
- INDICATIVE NEW OVERHEAD LINE
- EXISTING OVERHEAD LINE - NOT AFFECTED
- EXISTING OVERHEAD LINE - TO BE RECONDUCTORED
- EXISTING OVERHEAD LINE - TO BE DISMANTLED
- INDICATIVE TEMPORARY OVERHEAD LINE

Notes

1. This drawing is scaled at paper size A0, therefore any prints taken at smaller sizes will affect accuracy of the measurement units and should not be scaled against.
2. For additional detail on the plan suites, please refer to the 'Guide to the Plans' located in Volume 2 of the DCO Application.
3. These plans are indicative only and the Project will be located within the Order Limits. Due to the need for flexibility, National Grid will be applying for Limits of Deviation within the Order Limits and the Development Consent Order, within which any final alignment would be located.
4. The Birkhill Wood and High Marnham Substations, and associated Gantry structures do not form part of this Project. They have been shown for reference only, and are included in the Order Limits for access and to enable the overhead line connections to be constructed.

Coordinate System: British National Grid

Sheet X Centroid Coordinate: 434574 Sheet Y Centroid Coordinate: 501396

0 50 100 150 200 250 Metres

BACKGROUND MAPPING INFORMATION HAS BEEN REPRODUCED FROM THE ORDNANCE SURVEY BY PERMISSION OF ORDNANCE SURVEY OF THE CONTROLLER OF HIS MAJESTY'S STATIONERY OFFICE. © CROWN COPYRIGHT AND DATABASE RIGHTS [2026] ORDNANCE SURVEY AC0000808122.

Issue	Date	Remarks	Drawn	Checked	Approved
A	OCT 2026	FOR DCO SUBMISSION	JSt	TF	CJ

Title

THE NATIONAL GRID
(NORTH HUMBER TO HIGH MARNHAM) ORDER
WORKS PLAN SERIES
REGULATION 5(2)(j)
SECTION A (SHEET 3 OF 16)

nationalgrid


Application Number: EN020034


National Grid Drawing Reference: NHHM-LSTC-ENG-PLN-0017

Scale	Sheet Size	Sheet	Issue
1:2,500	A0	SHEET 3 of 16	A

COPYRIGHT: NOT TO BE REPRODUCED WITHOUT THE WRITTEN PERMISSION OF NATIONAL GRID ELECTRICITY TRANSMISSION PLC

THE NATIONAL GRID (NORTH HUMBER TO HIGH MARNHAM) ORDER
WORKS PLAN SERIES
REGULATION 5(2)(j)
SECTION A (SHEET 4 OF 16)

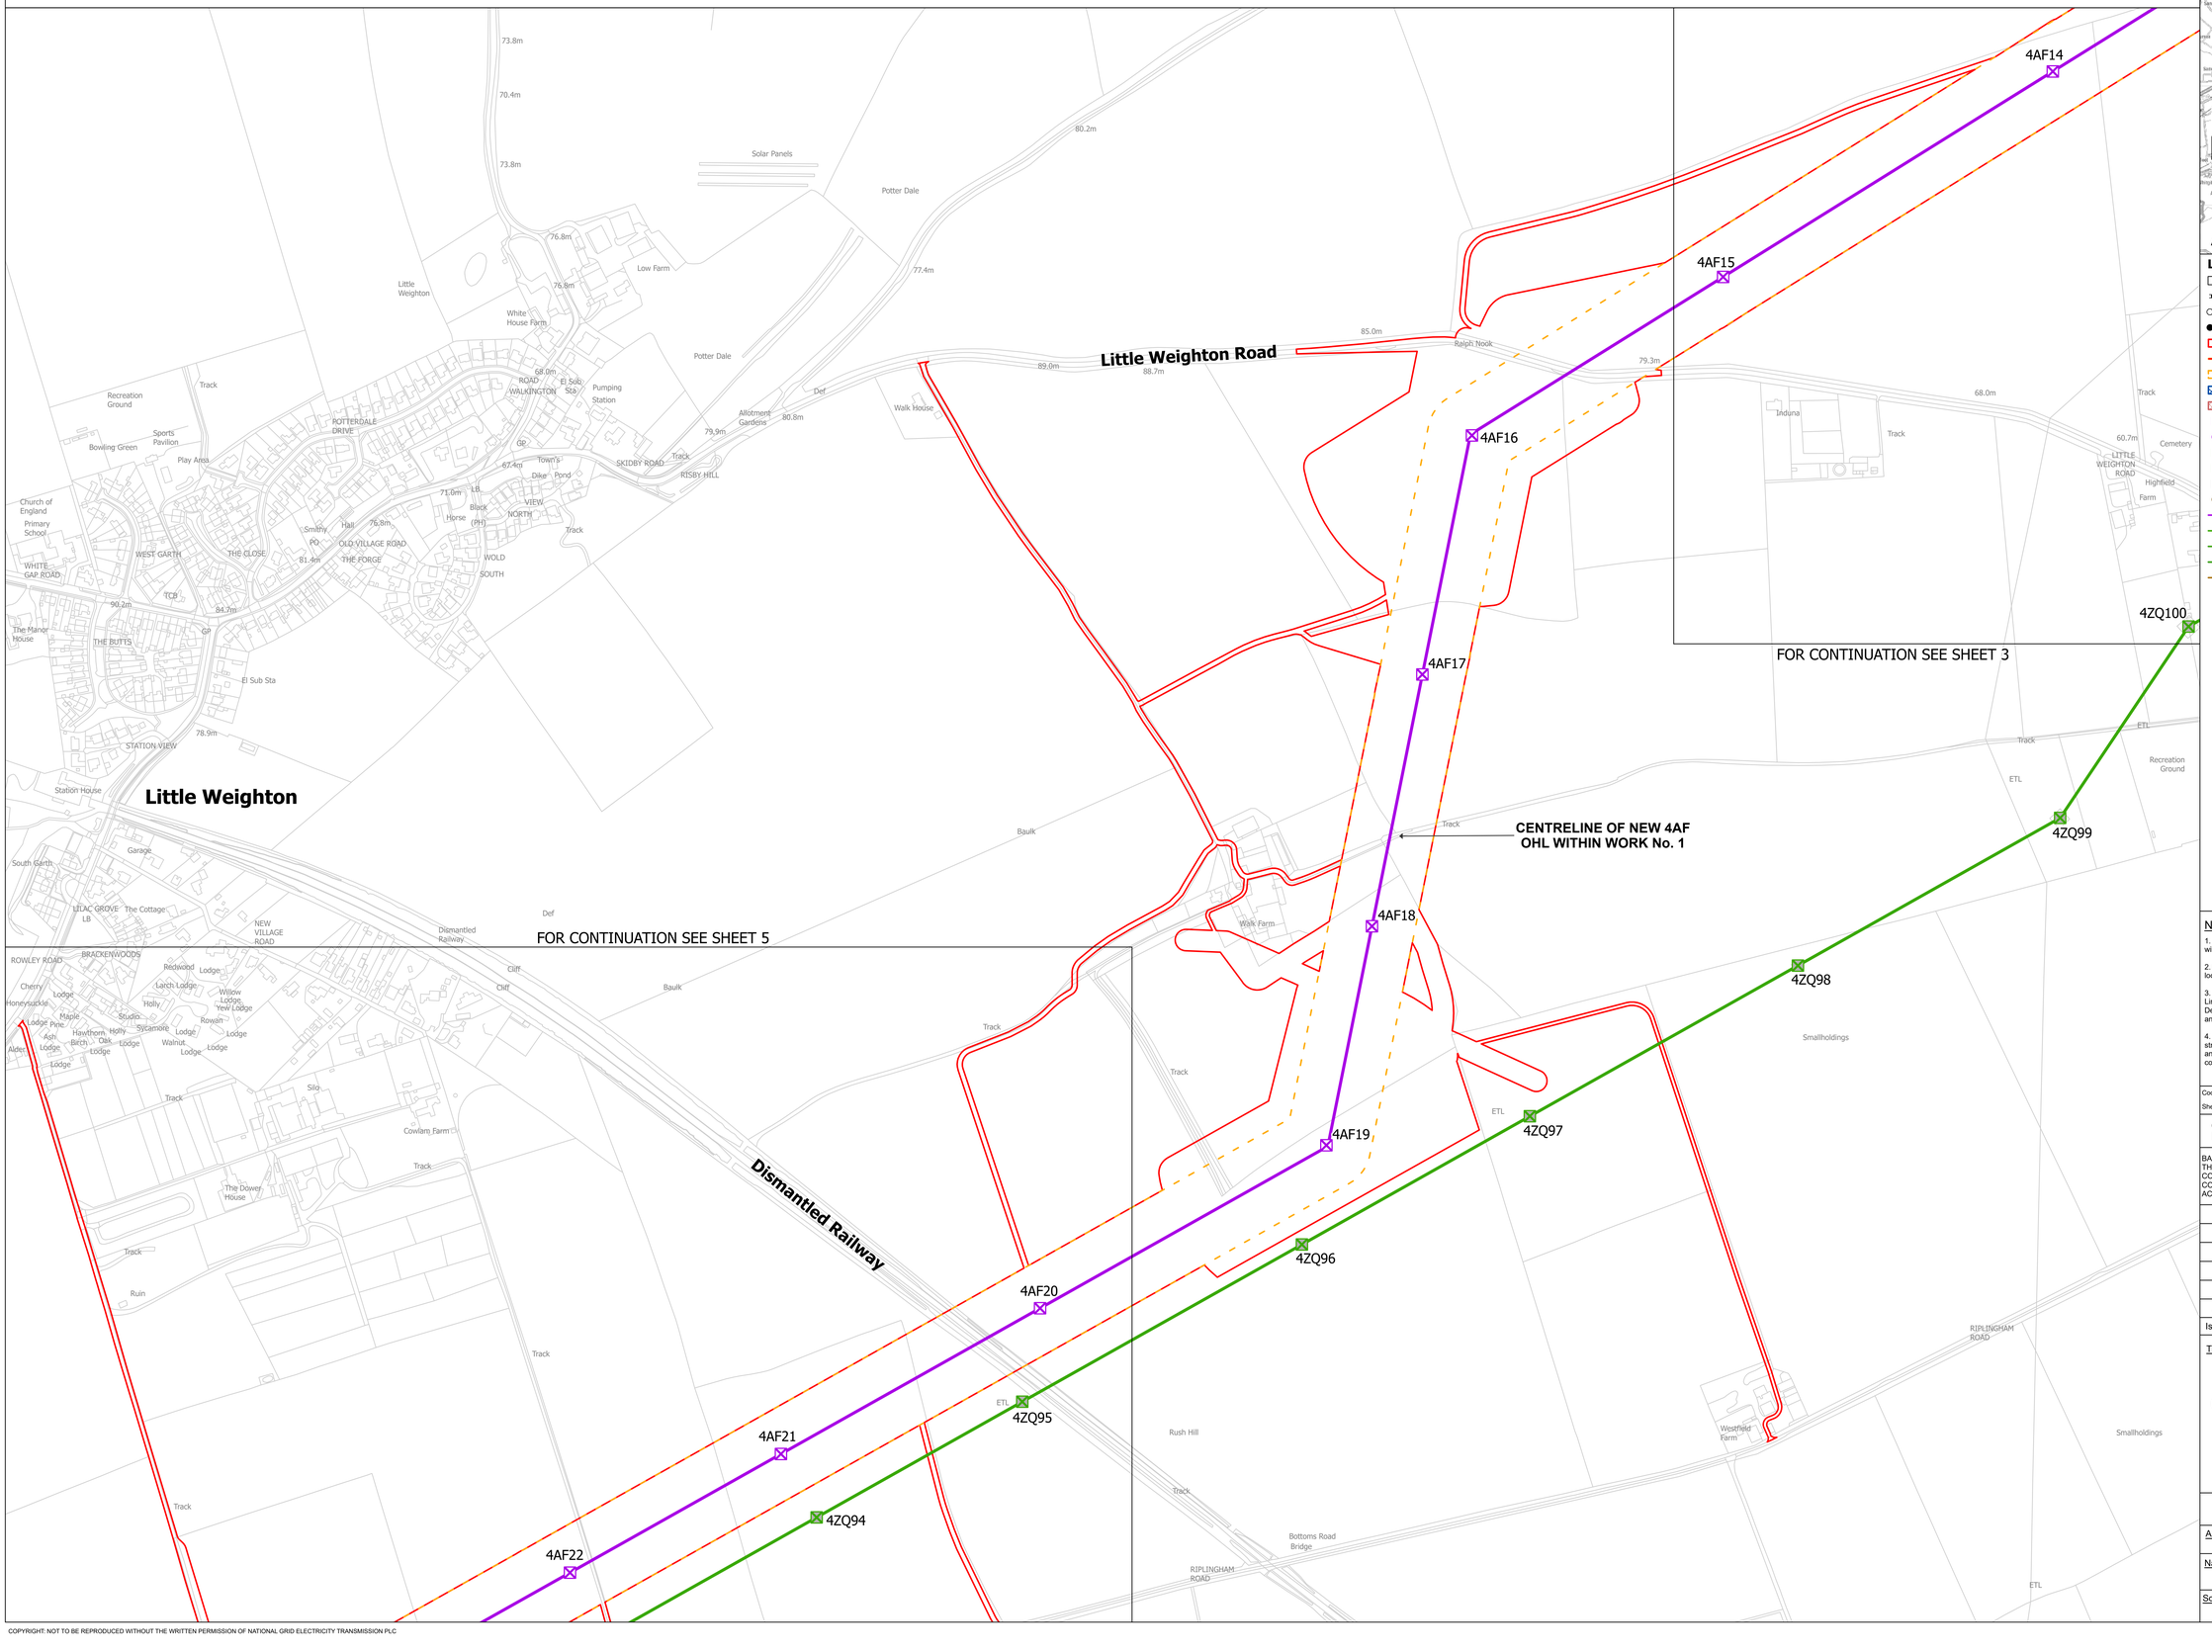

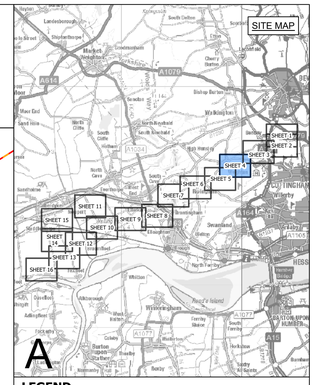

LEGEND

- SHEET INDEX CUTLINES
- ROUTE SECTION BOUNDARY
- COMMENCEMENT OF WORKS
- TERMINATION AND COMMENCEMENT OF WORKS
- ORDER LIMITS
- ORDER LIMITS & LIMITS OF DEVIATION
- LIMITS OF DEVIATION
- INDICATIVE NEW SUBSTATION
- INDICATIVE CONSTRUCTION COMPOUND
- INDICATIVE NEW LATTICE PYLON
- INDICATIVE NEW GANTRY
- EXISTING LATTICE PYLON - NOT AFFECTED
- EXISTING LATTICE PYLON - TO BE MODIFIED
- EXISTING LATTICE PYLON - TO BE DISMANTLED
- INDICATIVE TEMPORARY STRUCTURE
- INDICATIVE NEW OVERHEAD LINE
- EXISTING OVERHEAD LINE - NOT AFFECTED
- EXISTING OVERHEAD LINE - TO BE RECONDUCTORED
- EXISTING OVERHEAD LINE - TO BE DISMANTLED
- INDICATIVE TEMPORARY OVERHEAD LINE

Notes

1. This drawing is scaled at paper size A0, therefore any prints taken at smaller sizes will affect accuracy of the measurement units and should not be scaled against.

2. For additional detail on the plan suites, please refer to the 'Guide to the Plans' located in Volume 2 of the DCO Application.

3. These plans are indicative only and the Project will be located within the Order Limits. Due to the need for flexibility, National Grid will be applying for Limits of Deviation within the Order Limits and the Development Consent Order, within which any final alignment would be located.

4. The Birkhill Wood and High Marnham Substations, and associated Gantry structures do not form part of this Project. They have been shown for reference only, and are included in the Order Limits for access and to enable the overhead line connections to be constructed.

Coordinate System: British National Grid

Sheet X Centroid Coordinate: 433432 Sheet Y Centroid Coordinate: 499449

0 50 100 150 200 250 Metres

BACKGROUND MAPPING INFORMATION HAS BEEN REPRODUCED FROM THE ORDNANCE SURVEY BY PERMISSION OF ORDNANCE SURVEY OF THE CONTROLLER OF HIS MAJESTY'S STATIONERY OFFICE. © CROWN COPYRIGHT AND DATABASE RIGHTS [2026] ORDNANCE SURVEY AC0000808122.

Issue	Date	Remarks	Drawn	Checked	Approved
A	OCT 2026	FOR DCO SUBMISSION	JSt	TF	CJ

Title

THE NATIONAL GRID
(NORTH HUMBER TO HIGH MARNHAM) ORDER
WORKS PLAN SERIES
REGULATION 5(2)(j)
SECTION A (SHEET 4 OF 16)

nationalgrid


Application Number
EN020034


National Grid Drawing Reference
NHHM-LSTC-ENG-PLN-0017

Scale	Sheet Size	Sheet	Issue
1:2,500	A0	SHEET 4 of 16	A

COPYRIGHT: NOT TO BE REPRODUCED WITHOUT THE WRITTEN PERMISSION OF NATIONAL GRID ELECTRICITY TRANSMISSION PLC

THE NATIONAL GRID (NORTH HUMBER TO HIGH MARNHAM) ORDER
WORKS PLAN SERIES
REGULATION 5(2)(j)
SECTION A (SHEET 5 OF 16)

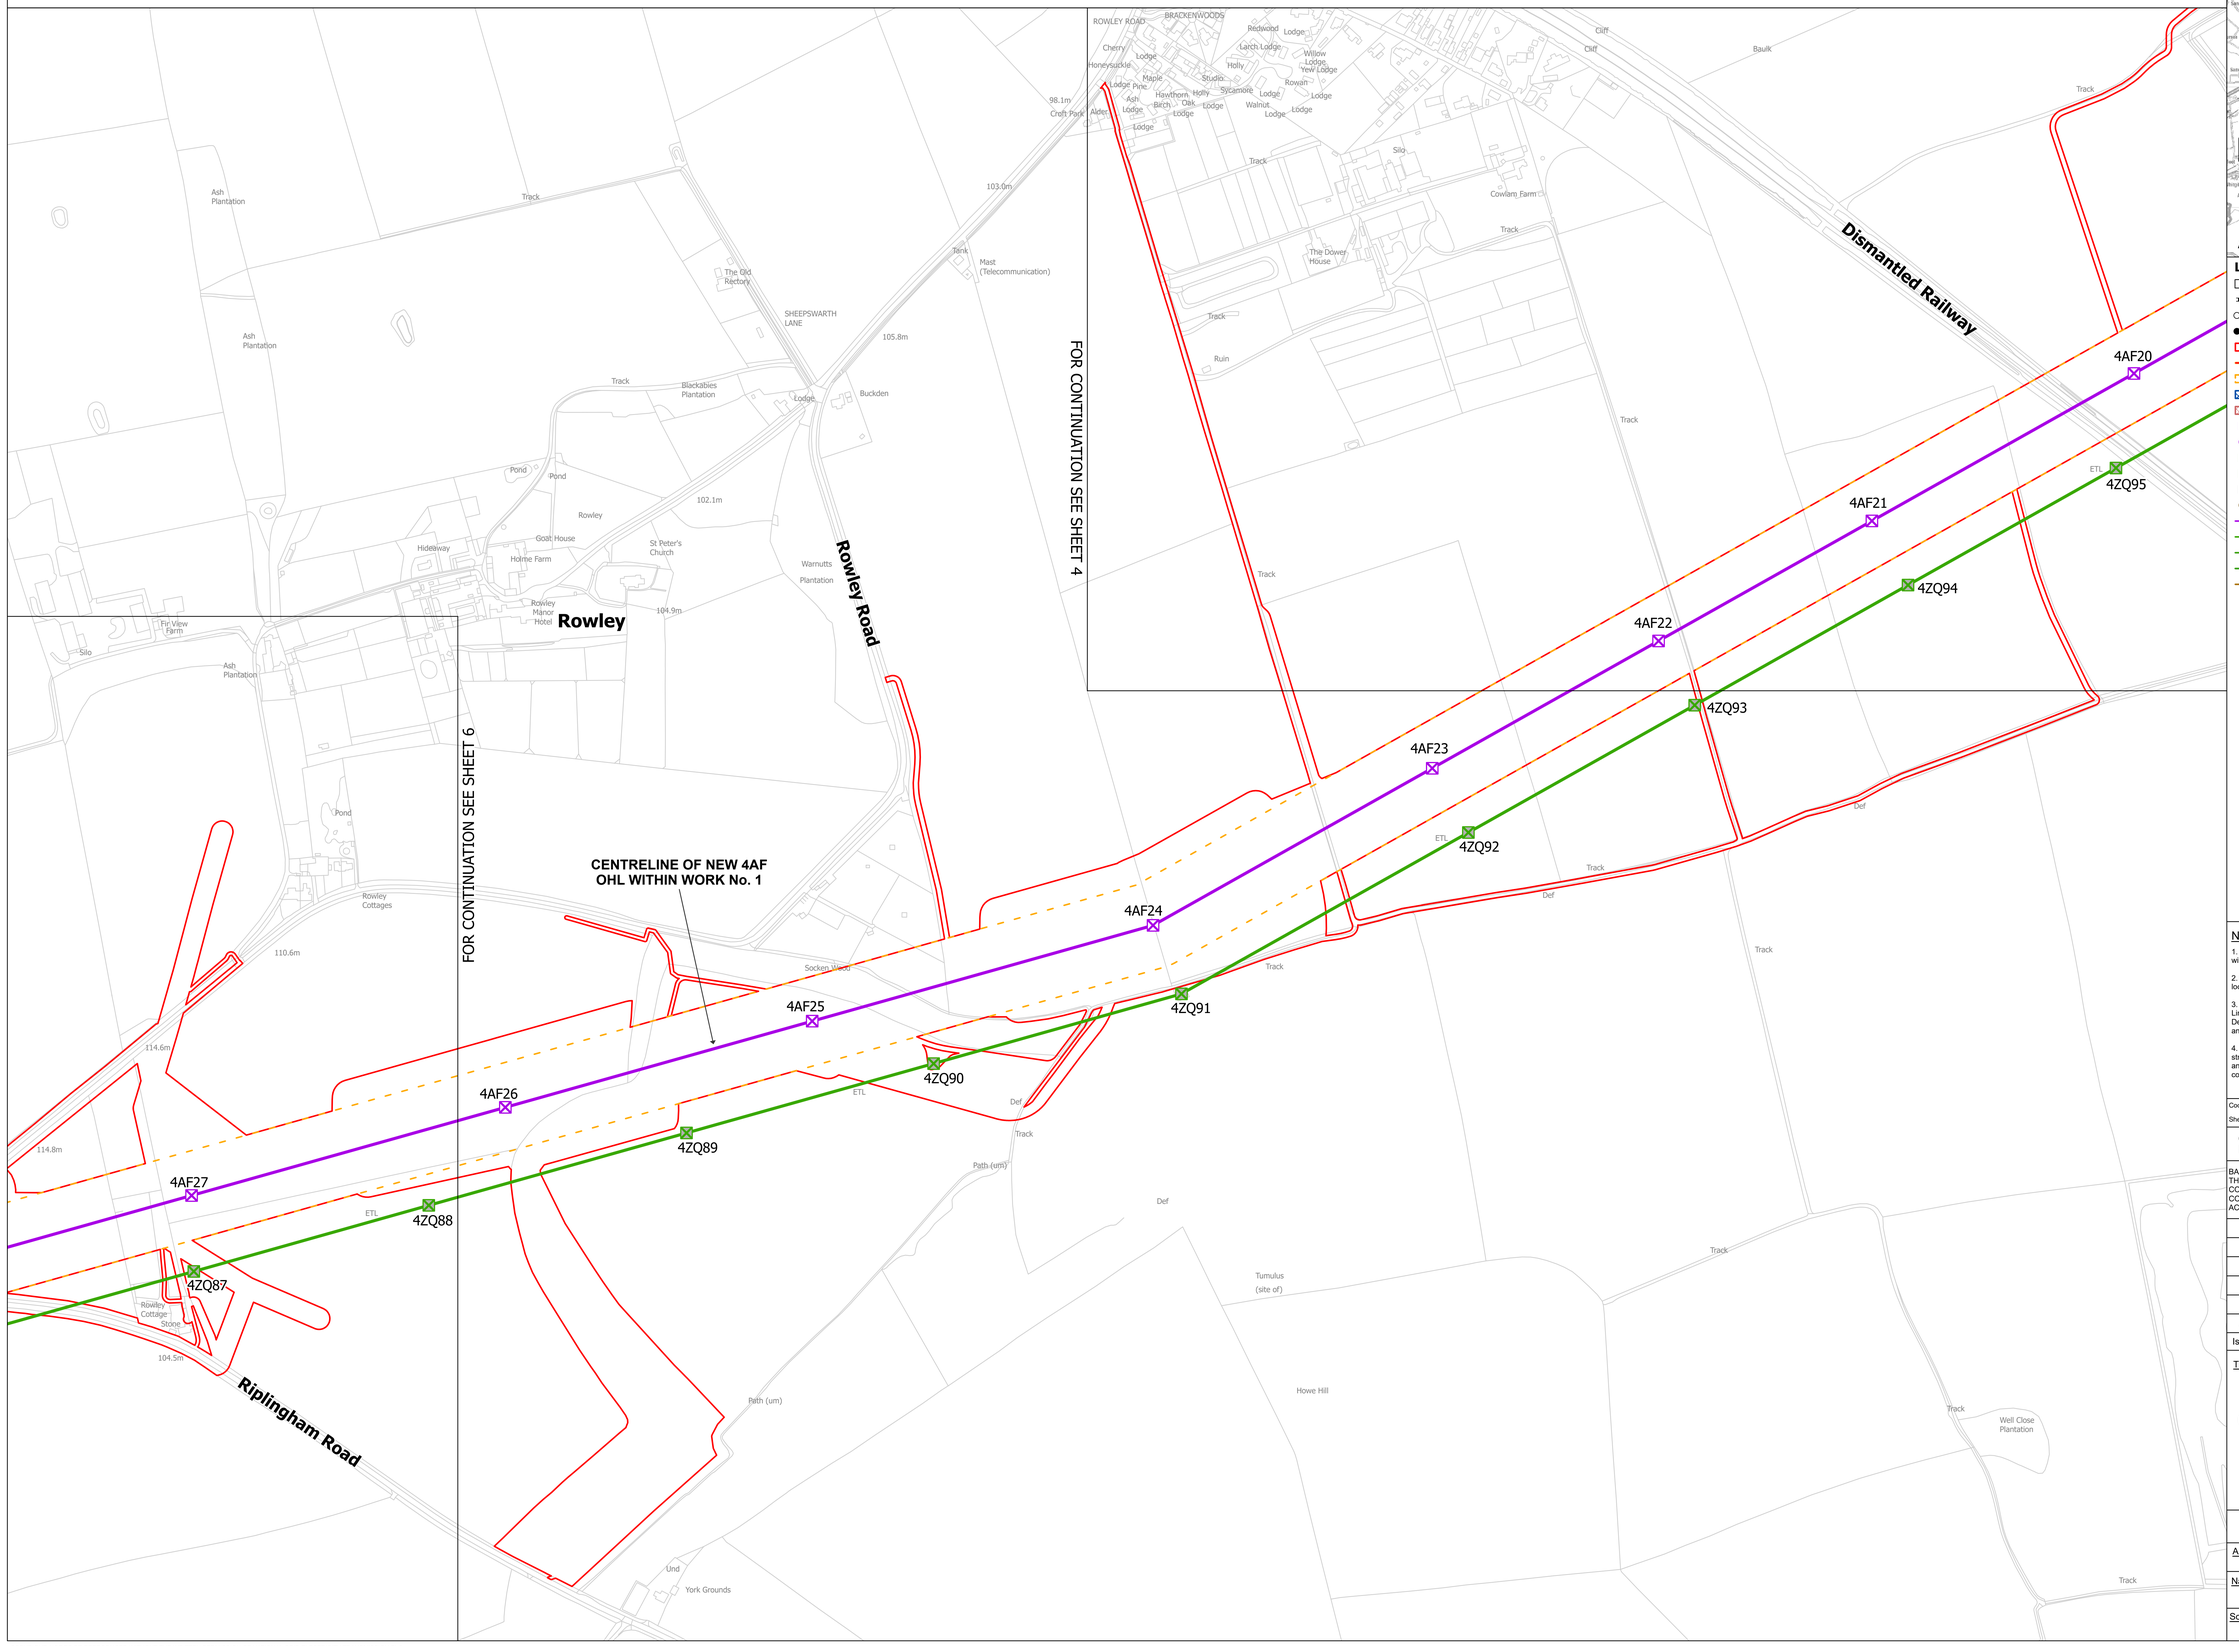

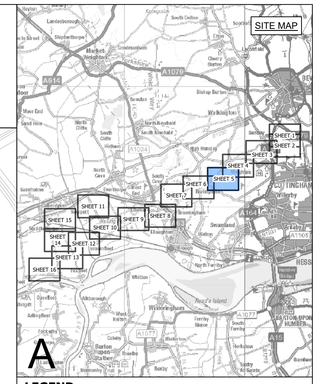

LEGEND

- SHEET INDEX CUTLINES
- ROUTE SECTION BOUNDARY
- COMMENCEMENT OF WORKS
- TERMINATION AND COMMENCEMENT OF WORKS
- ORDER LIMITS
- ORDER LIMITS & LIMITS OF DEVIATION
- LIMITS OF DEVIATION
- INDICATIVE NEW SUBSTATION
- INDICATIVE CONSTRUCTION COMPOUND
- INDICATIVE NEW LATTICE PYLON
- INDICATIVE NEW GANTRY
- EXISTING LATTICE PYLON - NOT AFFECTED
- EXISTING LATTICE PYLON - TO BE MODIFIED
- EXISTING LATTICE PYLON - TO BE DISMANTLED
- INDICATIVE TEMPORARY STRUCTURE
- INDICATIVE NEW OVERHEAD LINE
- EXISTING OVERHEAD LINE - NOT AFFECTED
- EXISTING OVERHEAD LINE - TO BE RECONDUCTORED
- EXISTING OVERHEAD LINE - TO BE DISMANTLED
- INDICATIVE TEMPORARY OVERHEAD LINE

Notes

1. This drawing is scaled at paper size A0, therefore any prints taken at smaller sizes will affect accuracy of the measurement units and should not be scaled against.

2. For additional detail on the plan suites, please refer to the 'Guide to the Plans' located in Volume 2 of the DCO Application.

3. These plans are indicative only and the Project will be located within the Order Limits. Due to the need for flexibility, National Grid will be applying for Limits of Deviation within the Order Limits and the Development Consent Order, within which any final alignment would be located.

4. The Birkhill Wood and High Marnham Substations, and associated Gantry structures do not form part of this Project. They have been shown for reference only, and are included in the Order Limits for access and to enable the overhead line connections to be constructed.

Coordinate System: British National Grid

Sheet X Centroid Coordinate: 432336 Sheet Y Centroid Coordinate: 498203

0 50 100 150 200 250 Metres

BACKGROUND MAPPING INFORMATION HAS BEEN REPRODUCED FROM THE ORDNANCE SURVEY BY PERMISSION OF ORDNANCE SURVEY OF THE CONTROLLER OF HIS MAJESTY'S STATIONERY OFFICE. © CROWN COPYRIGHT AND DATABASE RIGHTS [2026] ORDNANCE SURVEY AC0000808122.

Issue	Date	Remarks	Drawn	Checked	Approved
A	OCT 2026	FOR DCO SUBMISSION	JSt	TF	CJ

Title

THE NATIONAL GRID
(NORTH HUMBER TO HIGH MARNHAM) ORDER
WORKS PLAN SERIES
REGULATION 5(2)(j)
SECTION A (SHEET 5 OF 16)

nationalgrid


Application Number
EN020034


National Grid Drawing Reference
NHHM-LSTC-ENG-PLN-0017

Scale	Sheet Size	Sheet	Issue
1:2,500	A0	SHEET 5 of 16	A

COPYRIGHT: NOT TO BE REPRODUCED WITHOUT THE WRITTEN PERMISSION OF NATIONAL GRID ELECTRICITY TRANSMISSION PLC

THE NATIONAL GRID (NORTH HUMBER TO HIGH MARNHAM) ORDER
WORKS PLAN SERIES
REGULATION 5(2)(j)
SECTION A (SHEET 6 OF 16)

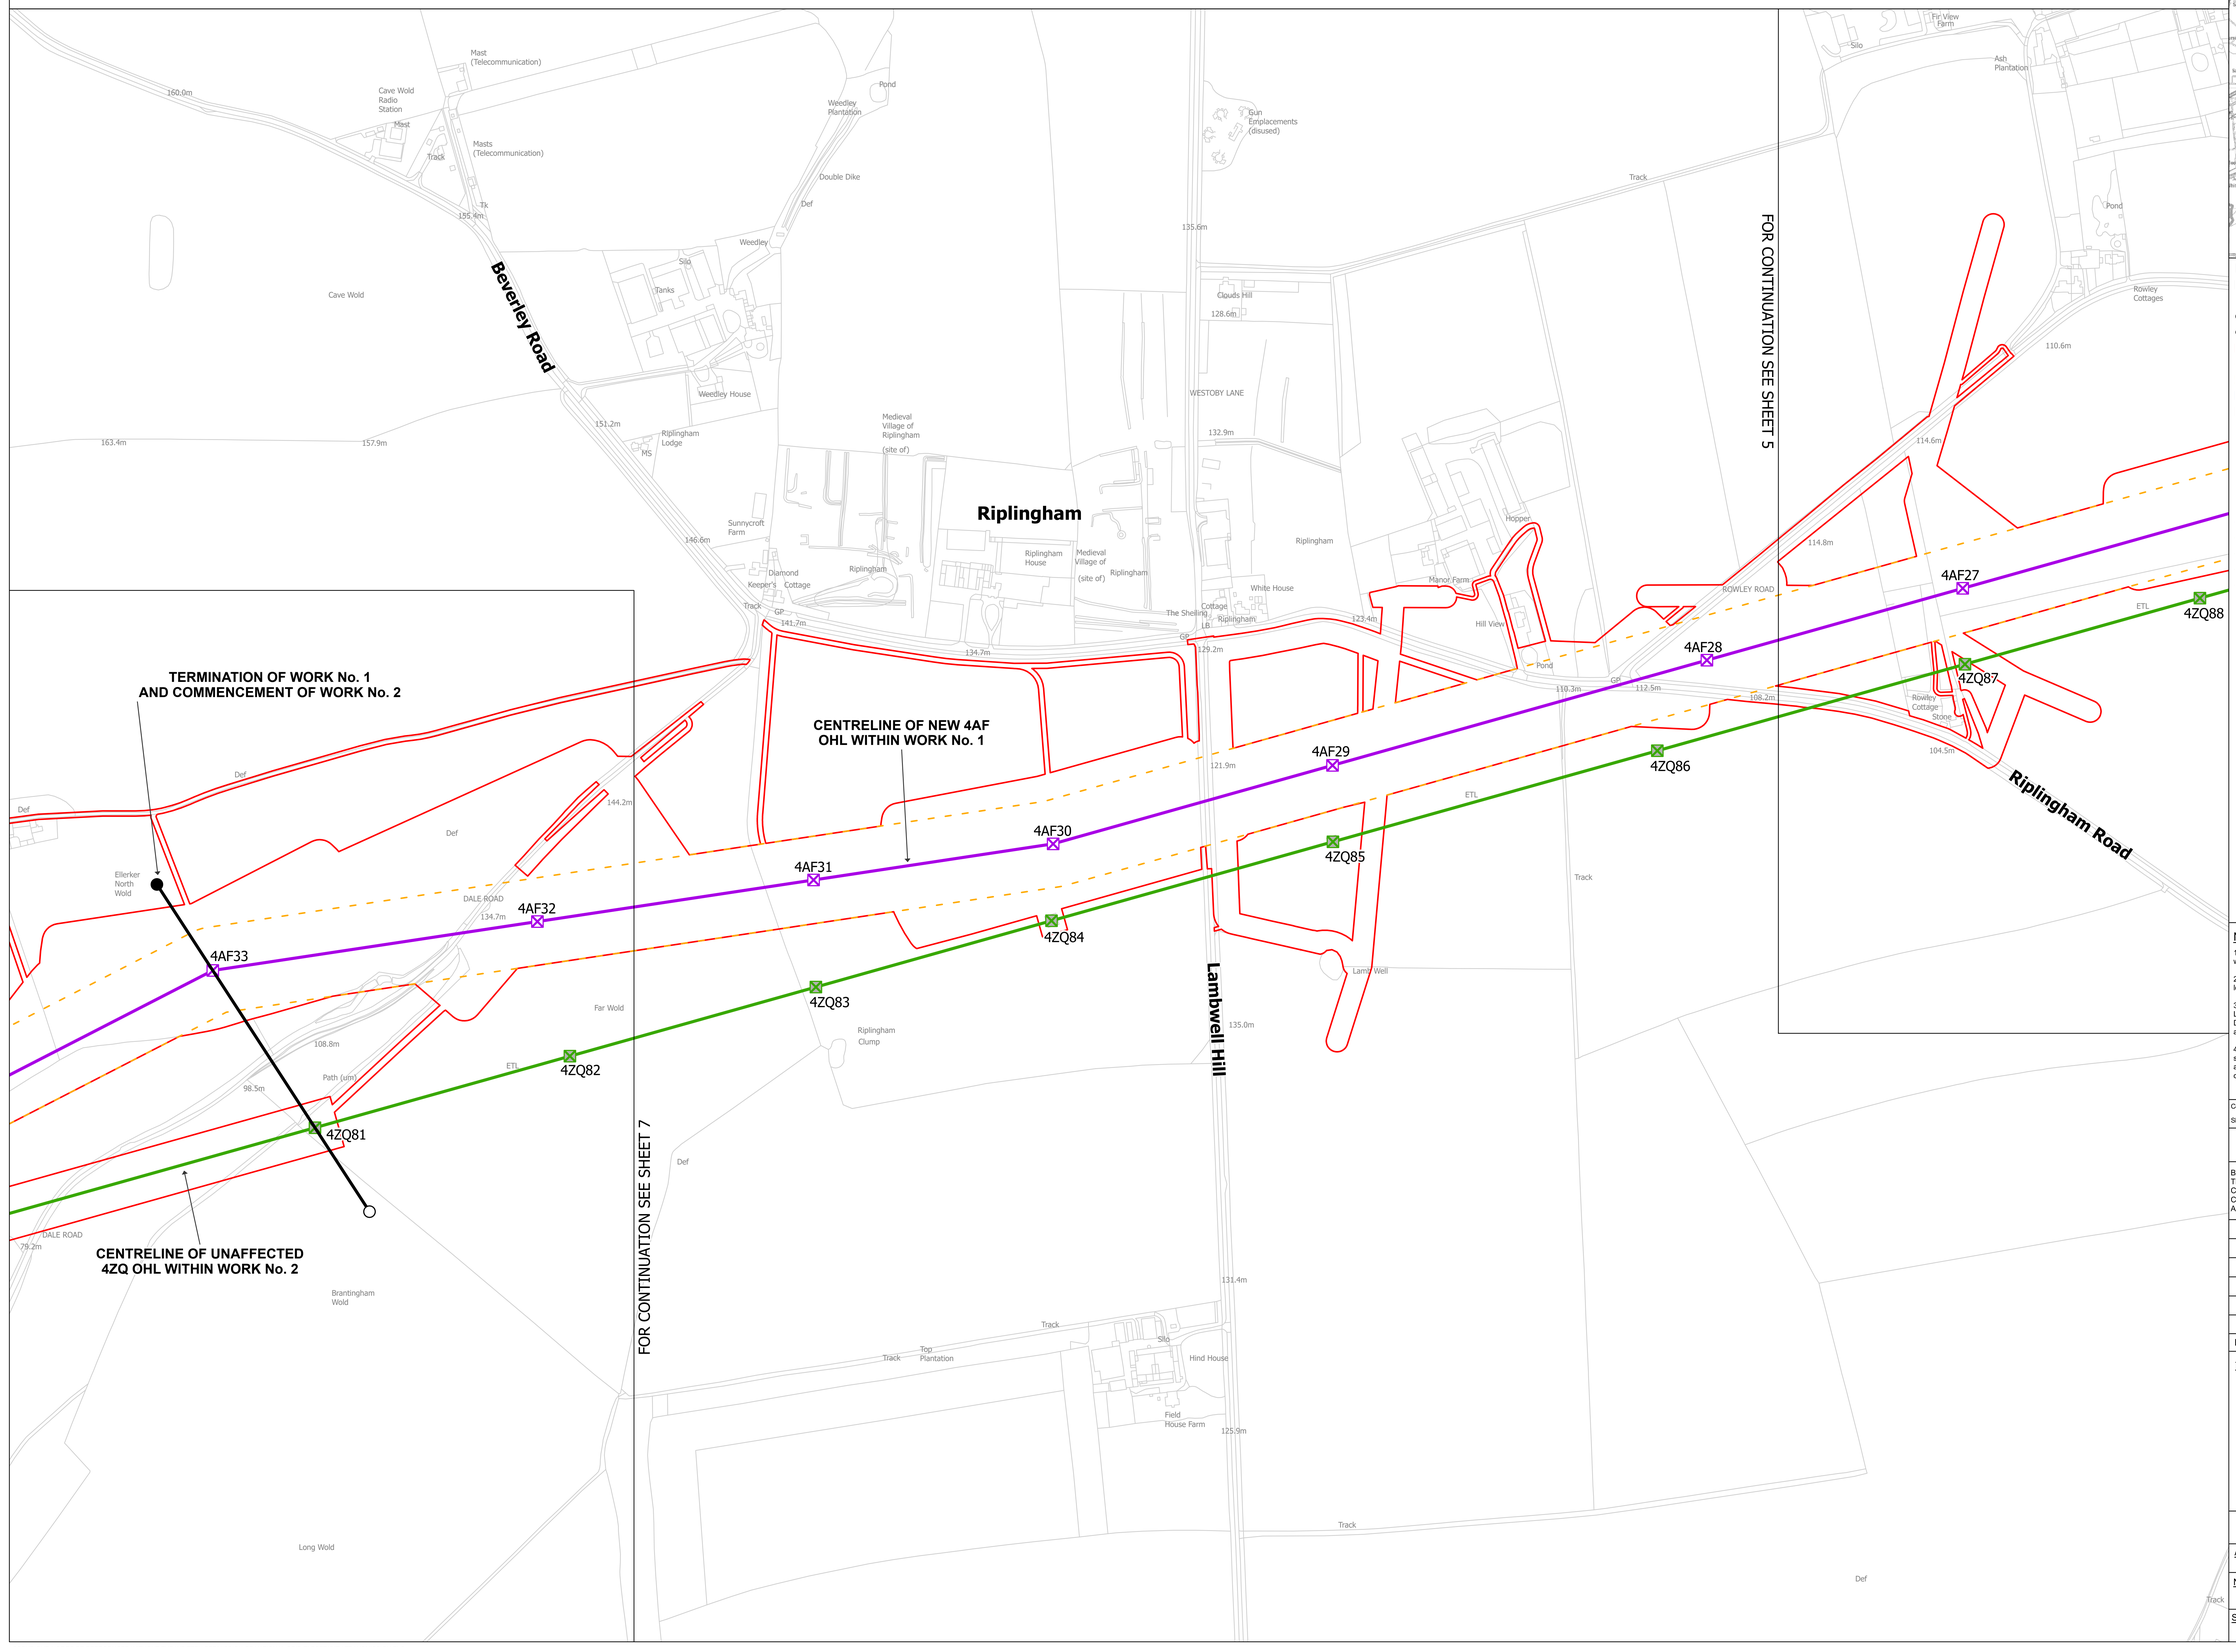

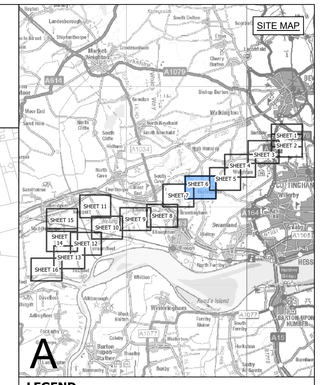

LEGEND

- SHEET INDEX CUTLINES
- ROUTE SECTION BOUNDARY
- COMMENCEMENT OF WORKS
- TERMINATION AND COMMENCEMENT OF WORKS
- ORDER LIMITS
- ORDER LIMITS & LIMITS OF DEVIATION
- LIMITS OF DEVIATION
- INDICATIVE NEW SUBSTATION
- INDICATIVE CONSTRUCTION COMPOUND
- INDICATIVE NEW LATTICE PYLON
- INDICATIVE NEW GANTRY
- EXISTING LATTICE PYLON - NOT AFFECTED
- EXISTING LATTICE PYLON - TO BE MODIFIED
- EXISTING LATTICE PYLON - TO BE DISMANTLED
- INDICATIVE TEMPORARY STRUCTURE
- INDICATIVE NEW OVERHEAD LINE
- EXISTING OVERHEAD LINE - NOT AFFECTED
- EXISTING OVERHEAD LINE - TO BE RECONDUCTORED
- EXISTING OVERHEAD LINE - TO BE DISMANTLED
- INDICATIVE TEMPORARY OVERHEAD LINE

Notes

1. This drawing is scaled at paper size A0, therefore any prints taken at smaller sizes will affect accuracy of the measurement units and should not be scaled against.

2. For additional detail on the plan suites, please refer to the 'Guide to the Plans' located in Volume 2 of the DCO Application.

3. These plans are indicative only and the Project will be located within the Order Limits. Due to the need for flexibility, National Grid will be applying for Limits of Deviation within the Order Limits and the Development Consent Order, within which any final alignment would be located.

4. The Birkhill Wood and High Marnham Substations, and associated Gantry structures do not form part of this Project. They have been shown for reference only, and are included in the Order Limits for access and to enable the overhead line connections to be constructed.

Coordinate System: British National Grid

Sheet X Centroid Coordinate: 431635 Sheet Y Centroid Coordinate: 496161

0 50 100 150 200 250 Metres

BACKGROUND MAPPING INFORMATION HAS BEEN REPRODUCED FROM THE ORDNANCE SURVEY BY PERMISSION OF ORDNANCE SURVEY OF THE CONTROLLER OF HIS MAJESTY'S STATIONERY OFFICE. © CROWN COPYRIGHT AND DATABASE RIGHTS [2026] ORDNANCE SURVEY AC0000806122.

Issue	Date	Remarks	Drawn	Checked	Approved
A	OCT 2026	FOR DCO SUBMISSION	JSt	TF	CJ

Title

THE NATIONAL GRID
(NORTH HUMBER TO HIGH MARNHAM) ORDER
WORKS PLAN SERIES
REGULATION 5(2)(j)
SECTION A (SHEET 6 OF 16)

nationalgrid


Application Number: EN020034

National Grid Drawing Reference: NHHM-LSTC-ENG-PLN-0017


Scale	Sheet Size	Sheet	Issue
1:2,500	A0	SHEET 6 of 16	A

COPYRIGHT: NOT TO BE REPRODUCED WITHOUT THE WRITTEN PERMISSION OF NATIONAL GRID ELECTRICITY TRANSMISSION PLC

THE NATIONAL GRID (NORTH HUMBER TO HIGH MARNHAM) ORDER
WORKS PLAN SERIES
REGULATION 5(2)(j)
SECTION A (SHEET 7 OF 16)

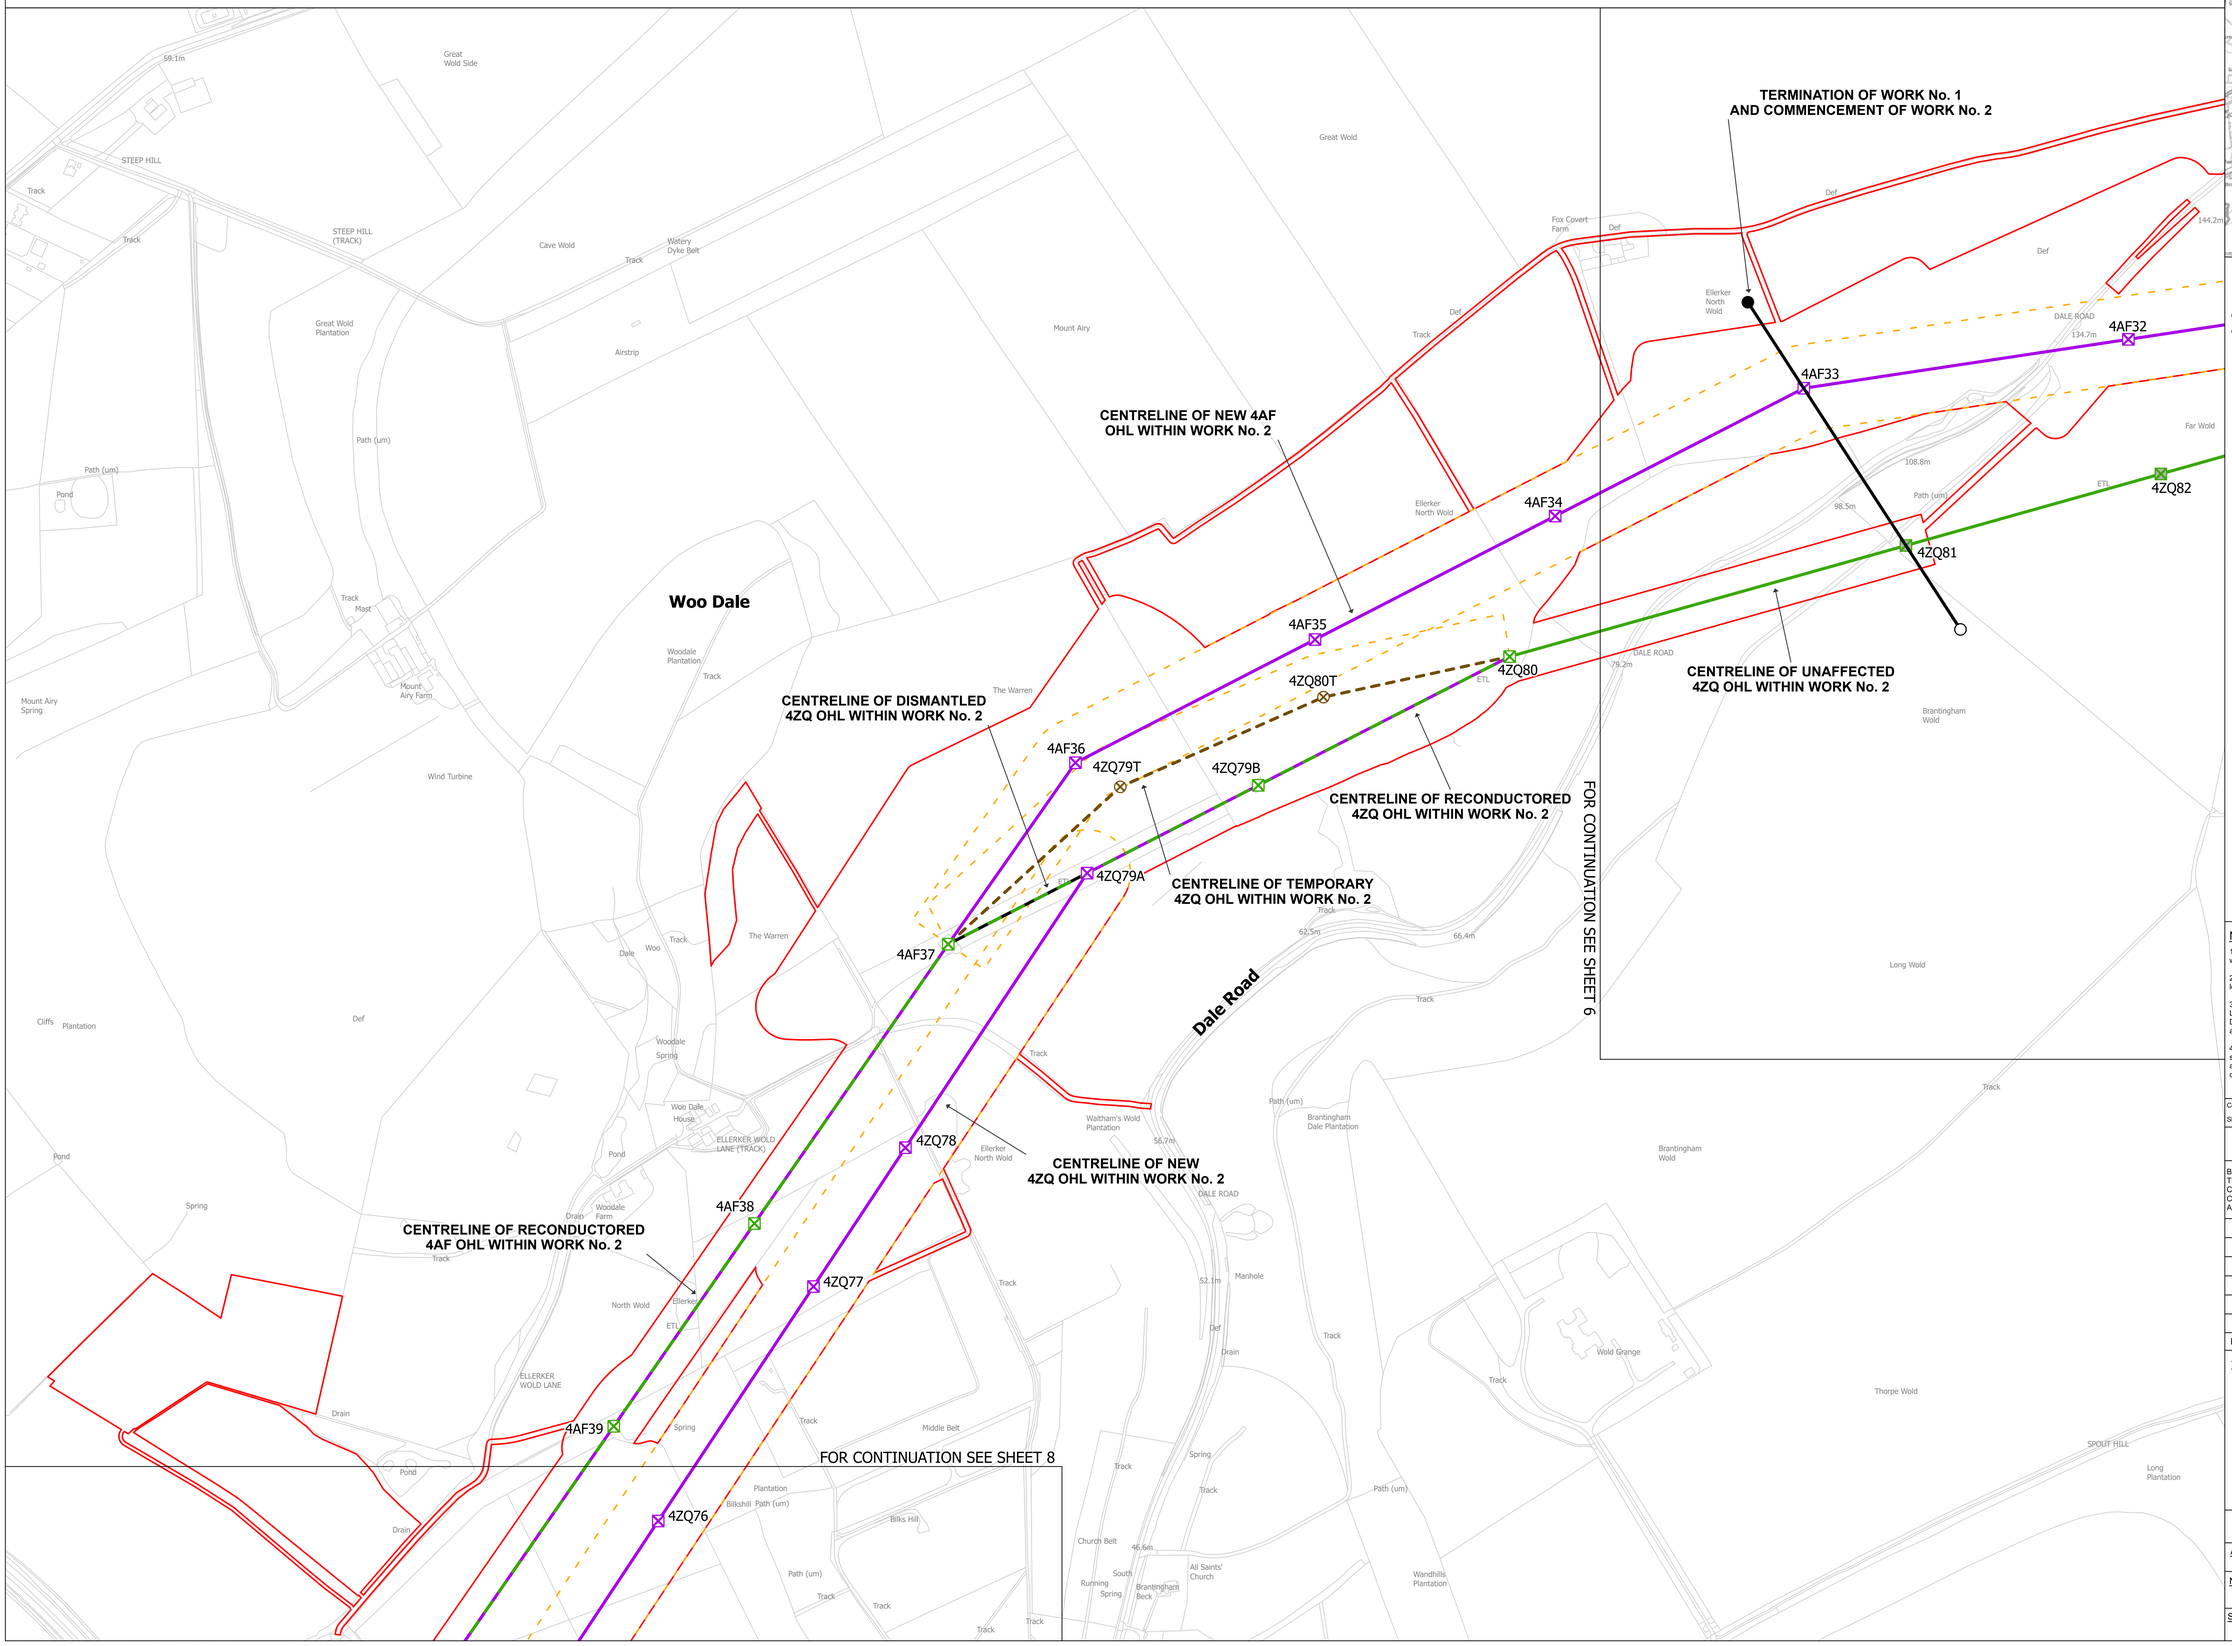

SITE MAP

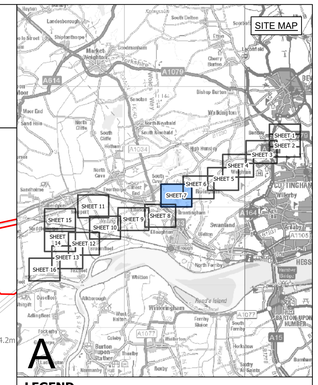

LEGEND

- SHEET INDEX CUTLINES
- ROUTE SECTION BOUNDARY
- COMMENCEMENT OF WORKS
- TERMINATION AND COMMENCEMENT OF WORKS
- ORDER LIMITS
- ORDER LIMITS & LIMITS OF DEVIATION
- LIMITS OF DEVIATION
- INDICATIVE NEW SUBSTATION
- INDICATIVE CONSTRUCTION COMPOUND
- INDICATIVE NEW LATTICE PYLON
- INDICATIVE NEW GANTRY
- EXISTING LATTICE PYLON - NOT AFFECTED
- EXISTING LATTICE PYLON - TO BE MODIFIED
- EXISTING LATTICE PYLON - TO BE DISMANTLED
- INDICATIVE TEMPORARY STRUCTURE
- INDICATIVE NEW OVERHEAD LINE
- EXISTING OVERHEAD LINE - NOT AFFECTED
- EXISTING OVERHEAD LINE - TO BE RECONDUCTORED
- EXISTING OVERHEAD LINE - TO BE DISMANTLED
- INDICATIVE TEMPORARY OVERHEAD LINE

Notes

1. This drawing is scaled at paper size A0, therefore any prints taken at smaller sizes will affect accuracy of the measurement units and should not be scaled against.

2. For additional detail on the plan suites, please refer to the 'Guide to the Plans' located in Volume 2 of the DCO Application.

3. These plans are indicative only and the Project will be located within the Order Limits. Due to the need for flexibility, National Grid will be applying for Limits of Deviation within the Order Limits and the Development Consent Order, within which any final alignment would be located.

4. The Birkhill Wood and High Marnham Substations, and associated Gantry structures do not form part of this Project. They have been shown for reference only, and are included in the Order Limits for access and to enable the overhead line connections to be constructed.

Coordinate System: British National Grid

Sheet X Centroid Coordinate: 430964 Sheet Y Centroid Coordinate: 494321

0 50 100 150 200 250 Metres

BACKGROUND MAPPING INFORMATION HAS BEEN REPRODUCED FROM THE ORDNANCE SURVEY BY PERMISSION OF ORDNANCE SURVEY OF THE CONTROLLER OF HIS MAJESTY'S STATIONERY OFFICE. © CROWN COPYRIGHT AND DATABASE RIGHTS [2026] ORDNANCE SURVEY AC0000808122.

Issue	Date	Remarks	Drawn	Checked	Approved
A	OCT 2026	FOR DCO SUBMISSION	JSt	TF	CJ

Title


THE NATIONAL GRID
(NORTH HUMBER TO HIGH MARNHAM) ORDER
WORKS PLAN SERIES
REGULATION 5(2)(j)
SECTION A (SHEET 7 OF 16)


nationalgrid

Application Number	National Grid Drawing Reference		
EN020034	NHHM-LSTC-ENG-PLN-0017		
Scale	**Sheet Size**	**Sheet**	**Issue**
1:2,500	A0	SHEET 7 of 16	A

COPYRIGHT: NOT TO BE REPRODUCED WITHOUT THE WRITTEN PERMISSION OF NATIONAL GRID ELECTRICITY TRANSMISSION PLC

THE NATIONAL GRID (NORTH HUMBER TO HIGH MARNHAM) ORDER
WORKS PLAN SERIES
REGULATION 5(2)(j)
SECTION A (SHEET 8 OF 16)

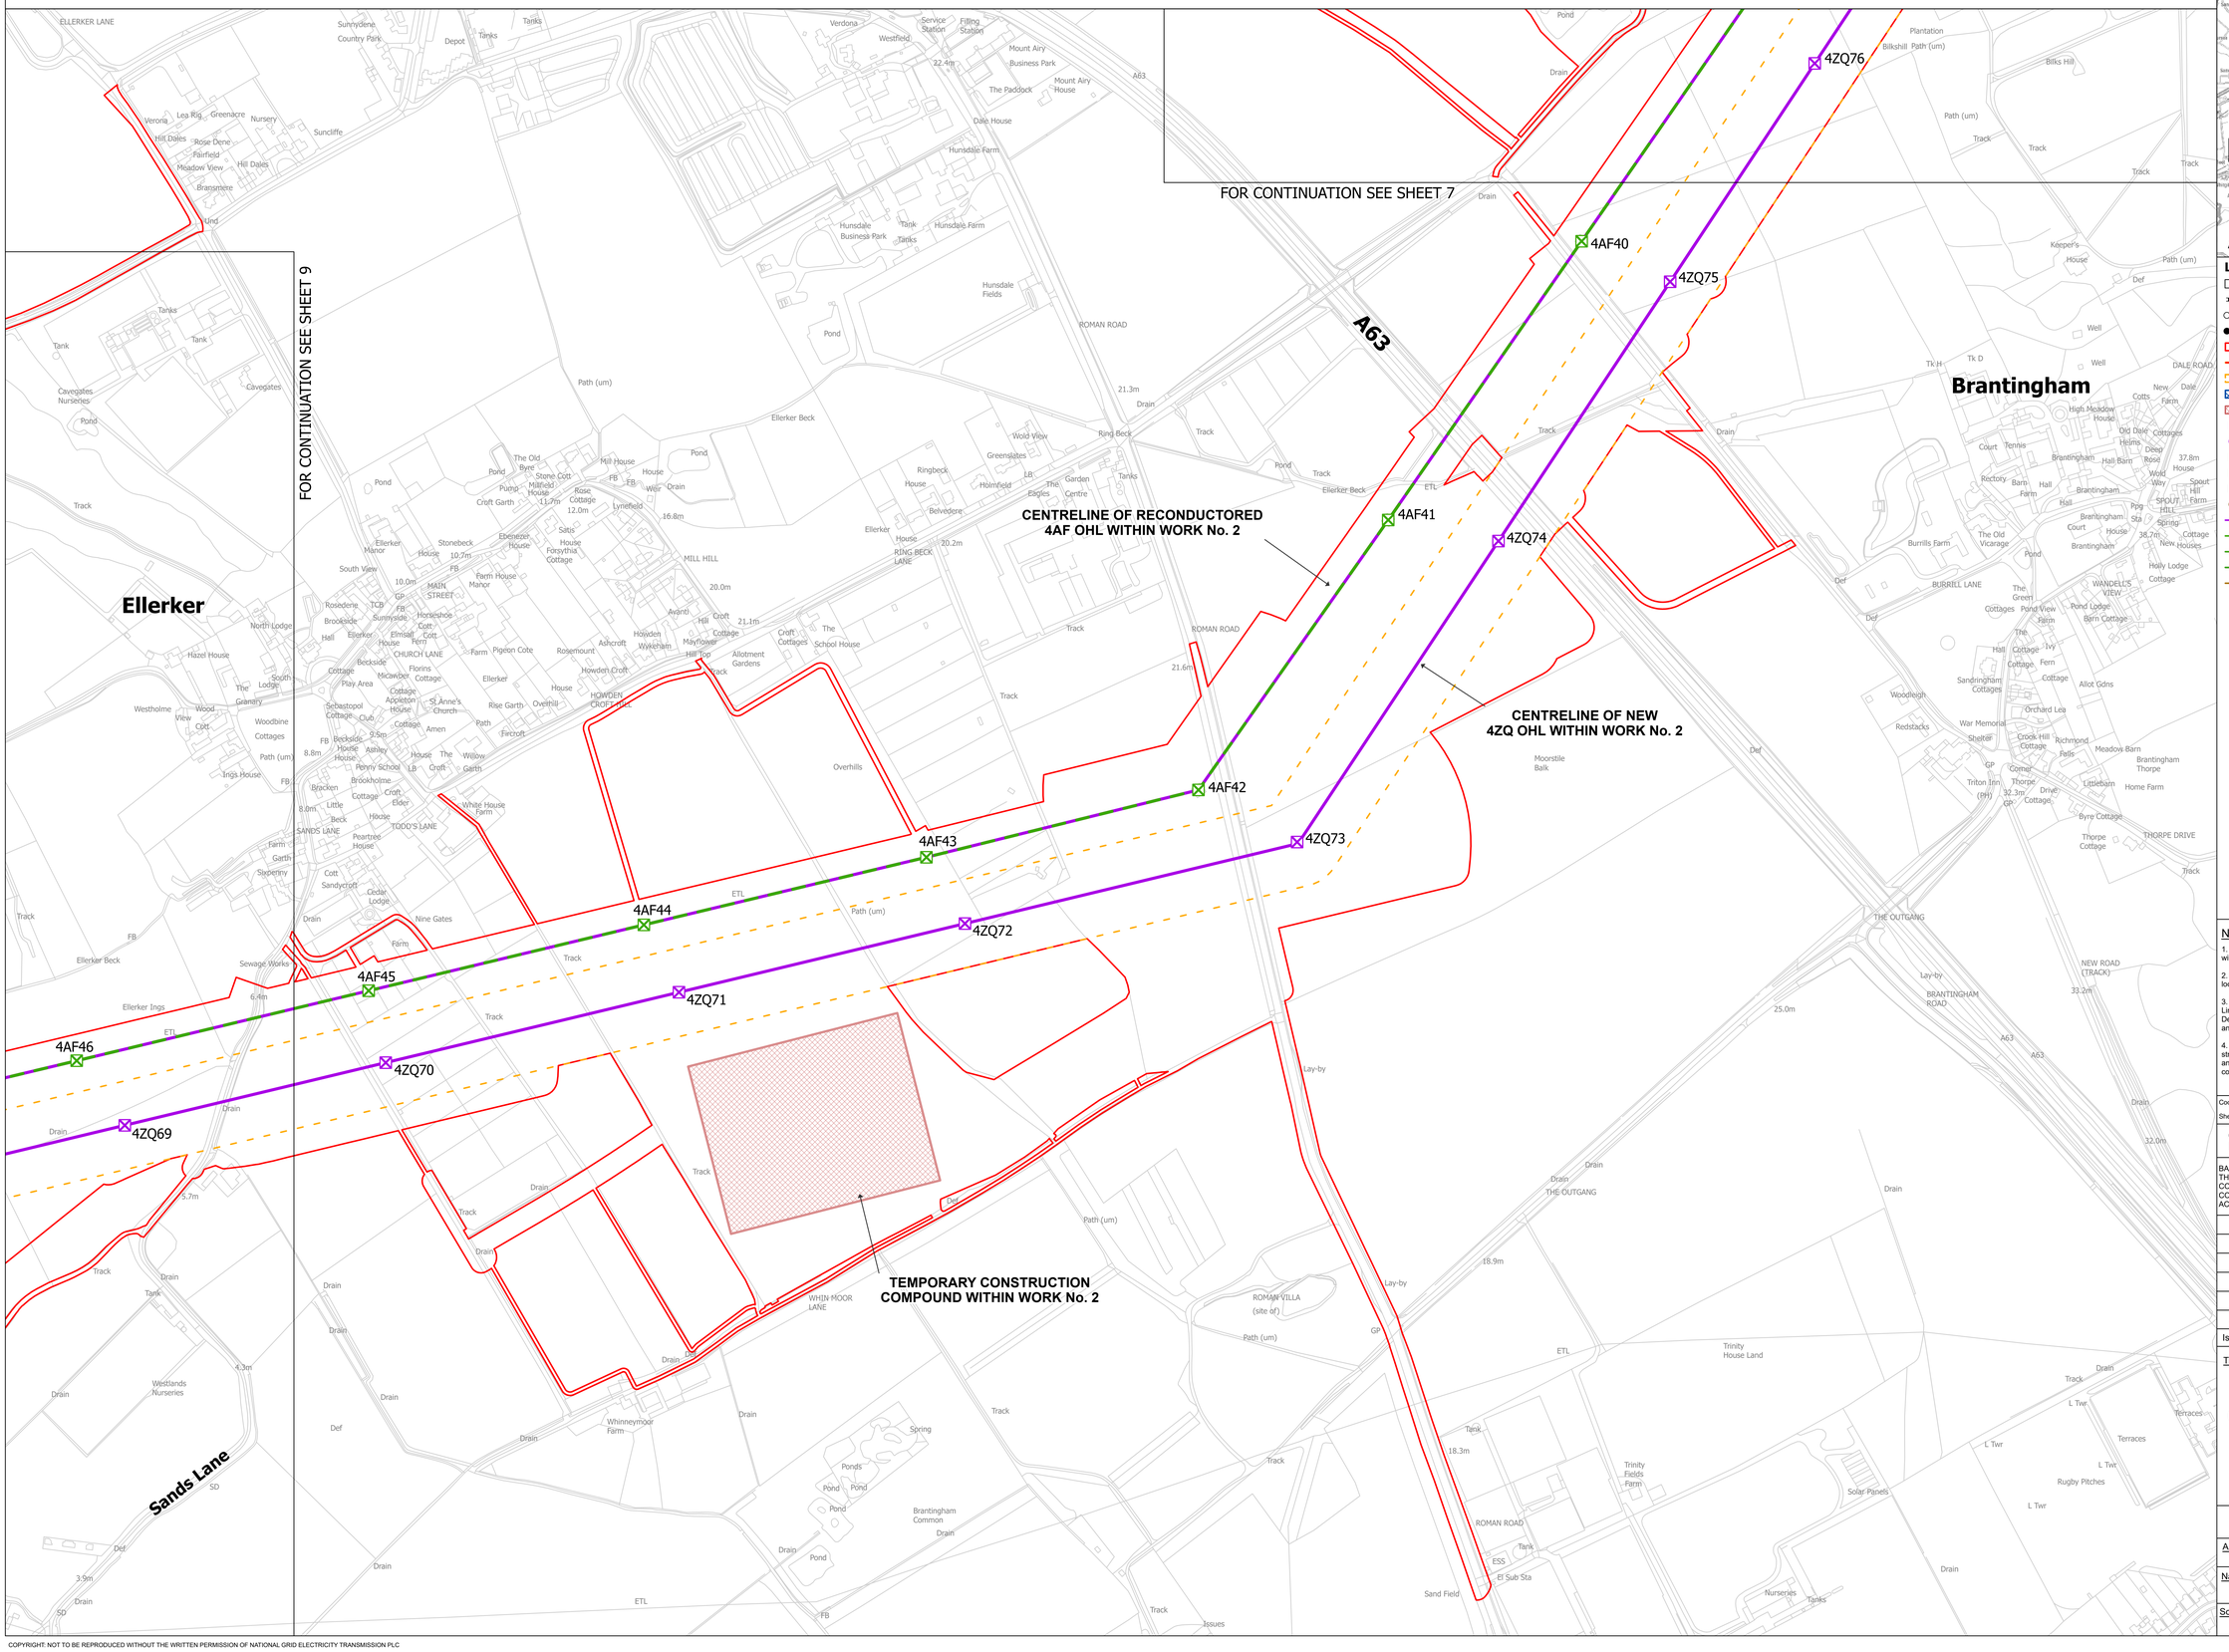

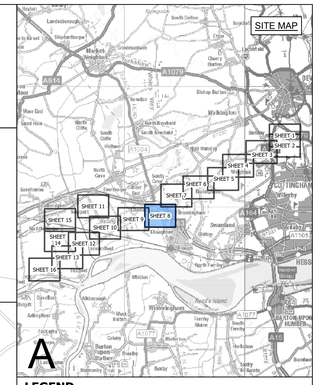

LEGEND

- SHEET INDEX CUTLINES
- ROUTE SECTION BOUNDARY
- COMMENCEMENT OF WORKS
- TERMINATION AND COMMENCEMENT OF WORKS
- ORDER LIMITS
- ORDER LIMITS & LIMITS OF DEVIATION
- LIMITS OF DEVIATION
- INDICATIVE NEW SUBSTATION
- INDICATIVE CONSTRUCTION COMPOUND
- INDICATIVE NEW LATTICE PYLON
- INDICATIVE NEW GANTRY
- EXISTING LATTICE PYLON - NOT AFFECTED
- EXISTING LATTICE PYLON - TO BE MODIFIED
- EXISTING LATTICE PYLON - TO BE DISMANTLED
- INDICATIVE TEMPORARY STRUCTURE
- INDICATIVE NEW OVERHEAD LINE
- EXISTING OVERHEAD LINE - NOT AFFECTED
- EXISTING OVERHEAD LINE - TO BE RECONDUCTORED
- EXISTING OVERHEAD LINE - TO BE DISMANTLED
- INDICATIVE TEMPORARY OVERHEAD LINE

Notes

1. This drawing is scaled at paper size A0, therefore any prints taken at smaller sizes will affect accuracy of the measurement units and should not be scaled against.

2. For additional detail on the plan suites, please refer to the 'Guide to the Plans' located in Volume 2 of the DCO Application.

3. These plans are indicative only and the Project will be located within the Order Limits. Due to the need for flexibility, National Grid will be applying for Limits of Deviation within the Order Limits and the Development Consent Order, within which any final alignment would be located.

4. The Birkhill Wood and High Marnham Substations, and associated Gantry structures do not form part of this Project. They have been shown for reference only, and are included in the Order Limits for access and to enable the overhead line connections to be constructed.

Coordinate System: British National Grid

Sheet X Centroid Coordinate: 429389 Sheet Y Centroid Coordinate: 492885

0 50 100 150 200 250 Metres

BACKGROUND MAPPING INFORMATION HAS BEEN REPRODUCED FROM THE ORDNANCE SURVEY BY PERMISSION OF ORDNANCE SURVEY OF THE CONTROLLER OF HIS MAJESTY'S STATIONERY OFFICE. © CROWN COPYRIGHT AND DATABASE RIGHTS [2026] ORDNANCE SURVEY AC0000808122.

Issue	Date	Remarks	Drawn	Checked	Approved
A	OCT 2026	FOR DCO SUBMISSION	JSt	TF	CJ

Title

THE NATIONAL GRID
(NORTH HUMBER TO HIGH MARNHAM) ORDER
WORKS PLAN SERIES
REGULATION 5(2)(j)
SECTION A (SHEET 8 OF 16)

nationalgrid


Application Number
EN020034


National Grid Drawing Reference
NHHM-LSTC-ENG-PLN-0017

Scale	Sheet Size	Sheet	Issue
1:2,500	A0	SHEET 8 of 16	A

COPYRIGHT: NOT TO BE REPRODUCED WITHOUT THE WRITTEN PERMISSION OF NATIONAL GRID ELECTRICITY TRANSMISSION PLC

THE NATIONAL GRID (NORTH HUMBER TO HIGH MARNHAM) ORDER
WORKS PLAN SERIES
REGULATION 5(2)(j)
SECTION A (SHEET 9 OF 16)

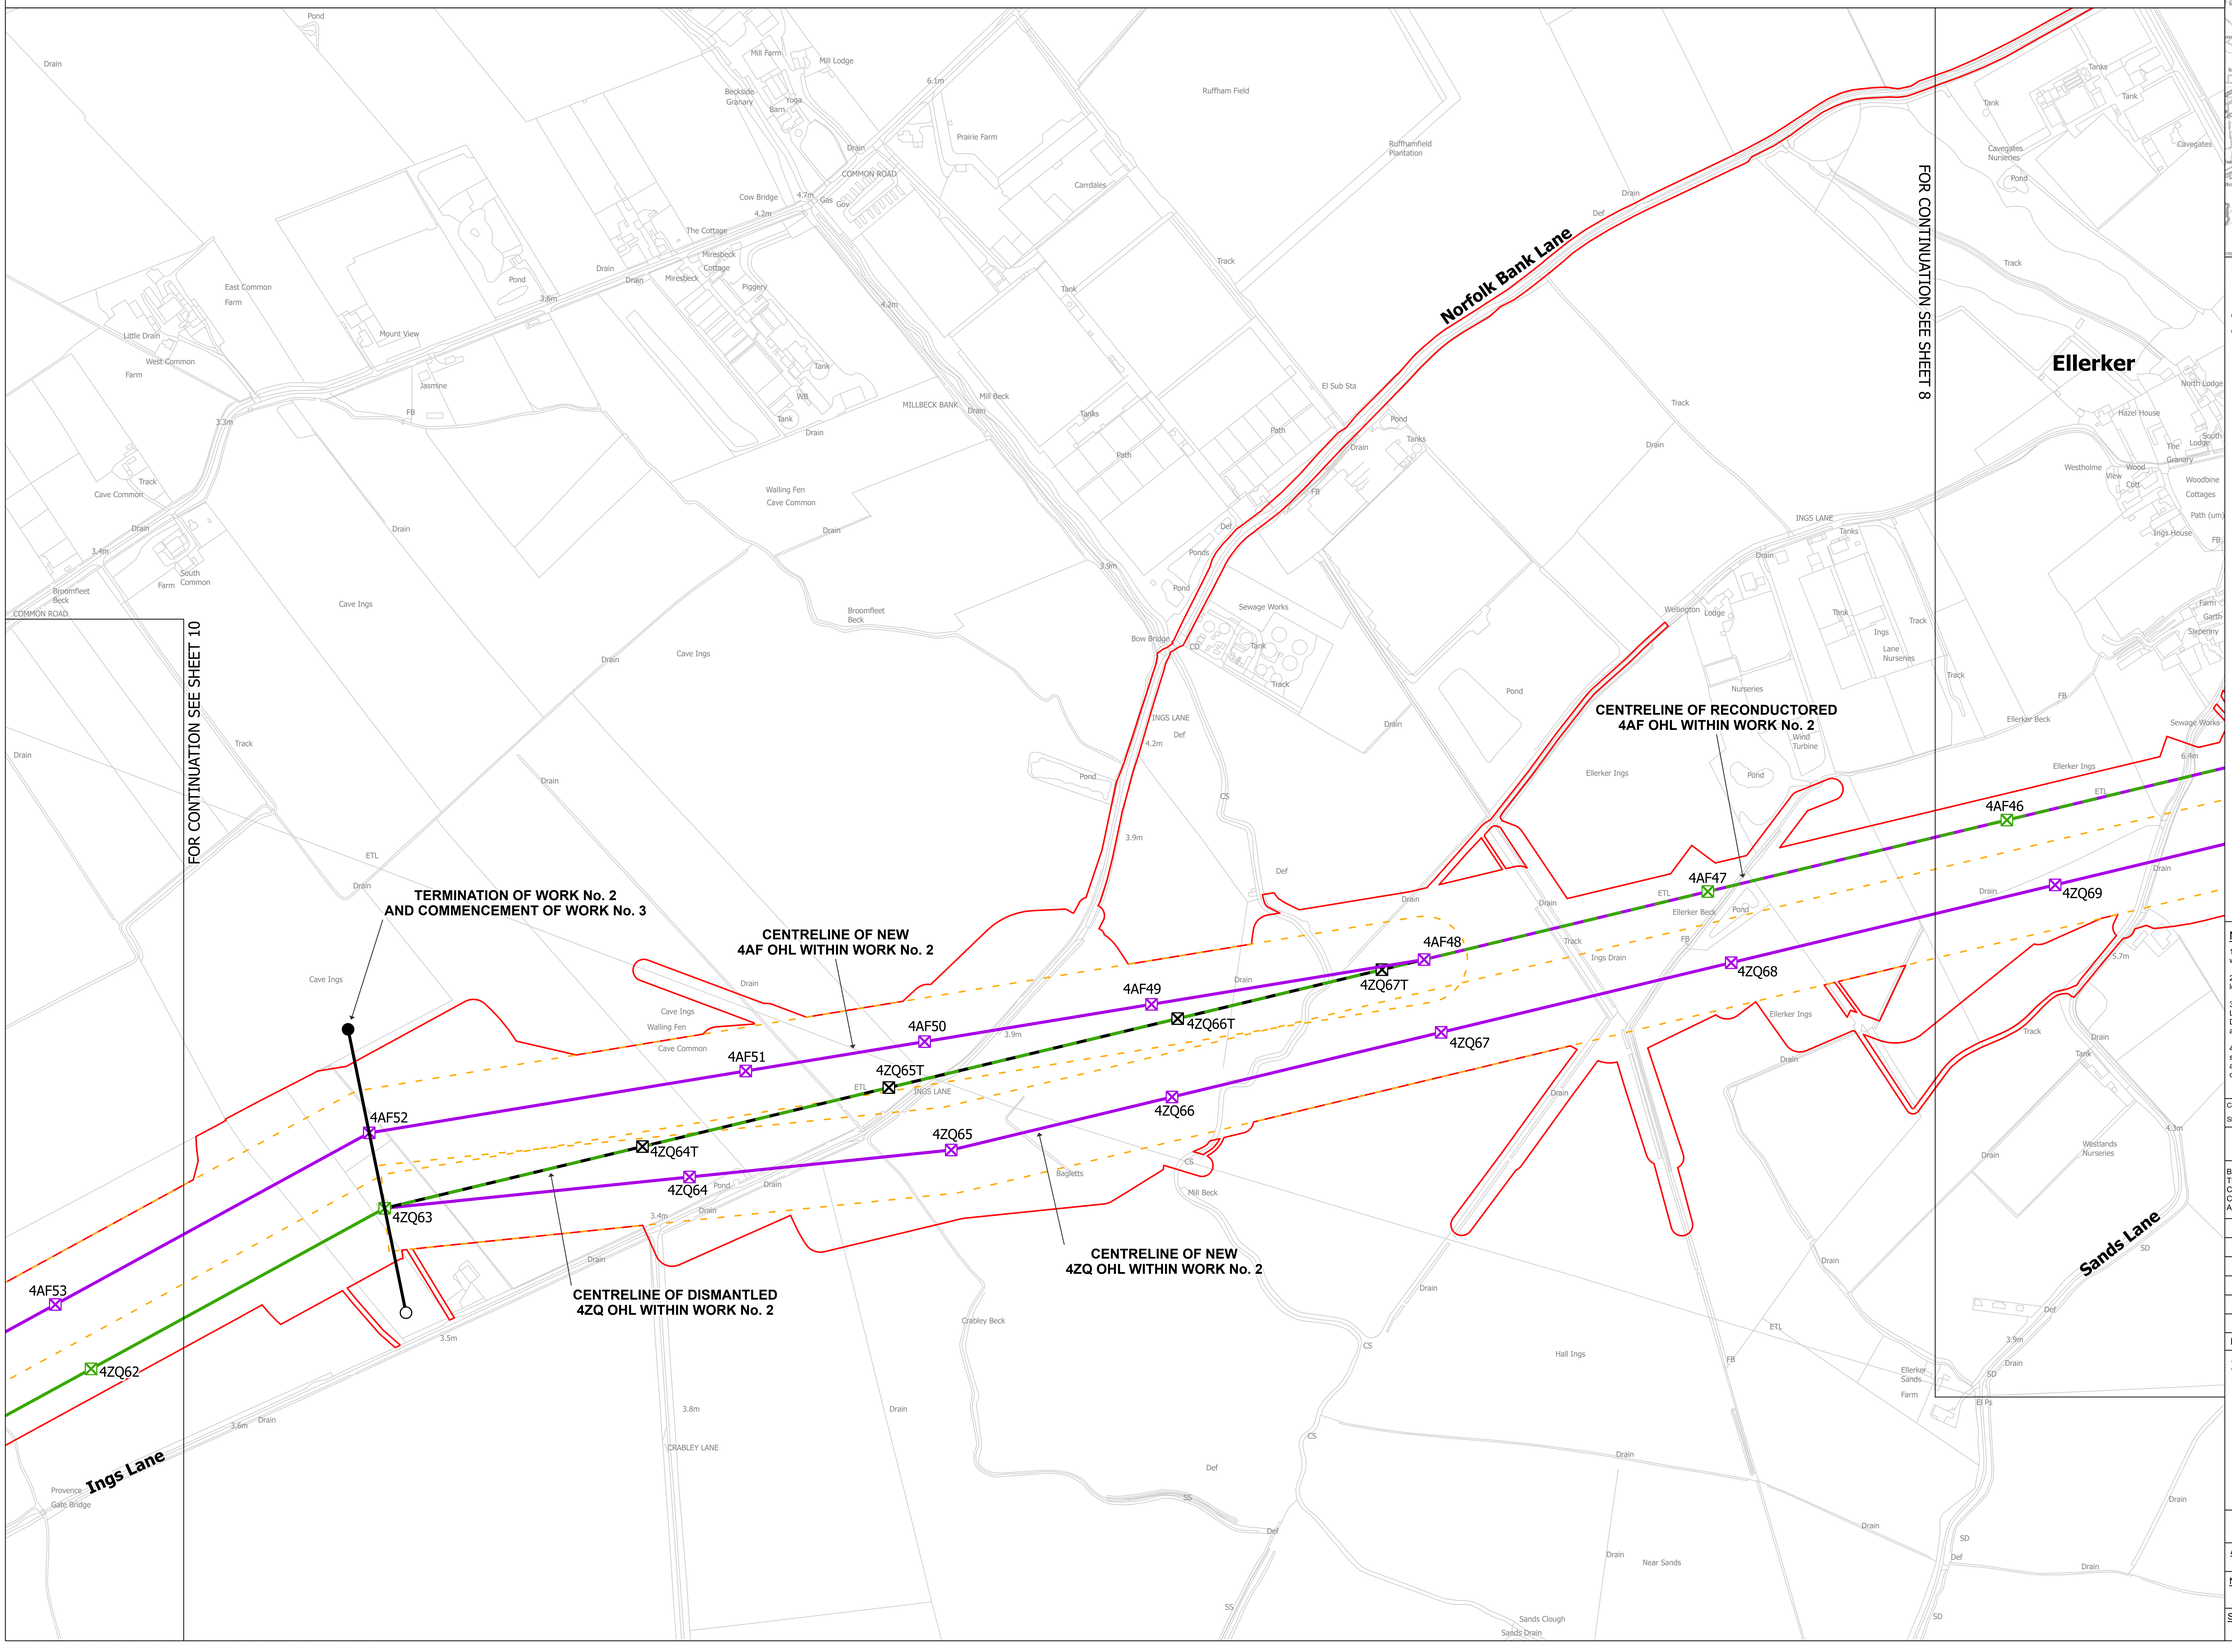

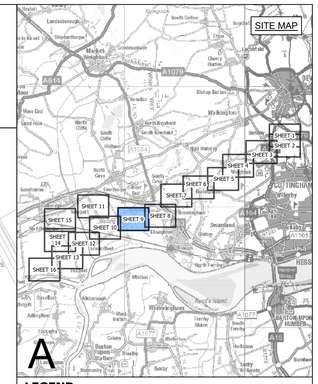

LEGEND

- SHEET INDEX CUTLINES
- ROUTE SECTION BOUNDARY
- COMMENCEMENT OF WORKS
- TERMINATION AND COMMENCEMENT OF WORKS
- ORDER LIMITS
- ORDER LIMITS & LIMITS OF DEVIATION
- LIMITS OF DEVIATION
- INDICATIVE NEW SUBSTATION
- INDICATIVE CONSTRUCTION COMPOUND
- INDICATIVE NEW LATTICE PYLON
- INDICATIVE NEW GANTRY
- EXISTING LATTICE PYLON - NOT AFFECTED
- EXISTING LATTICE PYLON - TO BE MODIFIED
- EXISTING LATTICE PYLON - TO BE DISMANTLED
- INDICATIVE TEMPORARY STRUCTURE
- INDICATIVE NEW OVERHEAD LINE
- EXISTING OVERHEAD LINE - NOT AFFECTED
- EXISTING OVERHEAD LINE - TO BE RECONDUCTORED
- EXISTING OVERHEAD LINE - TO BE DISMANTLED
- INDICATIVE TEMPORARY OVERHEAD LINE

Notes

1. This drawing is scaled at paper size A0, therefore any prints taken at smaller sizes will affect accuracy of the measurement units and should not be scaled against.

2. For additional detail on the plan suites, please refer to the 'Guide to the Plans' located in Volume 2 of the DCO Application.

3. These plans are indicative only and the Project will be located within the Order Limits. Due to the need for flexibility, National Grid will be applying for Limits of Deviation within the Order Limits and the Development Consent Order, within which any final alignment would be located.

4. The Birkhill Wood and High Marnham Substations, and associated Gantry structures do not form part of this Project. They have been shown for reference only, and are included in the Order Limits for access and to enable the overhead line connections to be constructed.

Coordinate System: British National Grid

Sheet X Centroid Coordinate: 429000 Sheet Y Centroid Coordinate: 490752

0 50 100 150 200 250 Metres

BACKGROUND MAPPING INFORMATION HAS BEEN REPRODUCED FROM THE ORDNANCE SURVEY BY PERMISSION OF ORDNANCE SURVEY OF THE CONTROLLER OF HIS MAJESTY'S STATIONERY OFFICE. © CROWN COPYRIGHT AND DATABASE RIGHTS [2026] ORDNANCE SURVEY AC0000808122.

Issue	Date	Remarks	Drawn	Checked	Approved
A	OCT 2026	FOR DCO SUBMISSION	JSt	TF	CJ

Title

THE NATIONAL GRID
(NORTH HUMBER TO HIGH MARNHAM) ORDER
WORKS PLAN SERIES
REGULATION 5(2)(j)
SECTION A (SHEET 9 OF 16)

nationalgrid


Application Number
EN020034

National Grid Drawing Reference
NHHM-LSTC-ENG-PLN-0017

Scale	Sheet Size	Sheet	Issue
1:2,500	A0	SHEET 9 of 16	A

COPYRIGHT: NOT TO BE REPRODUCED WITHOUT THE WRITTEN PERMISSION OF NATIONAL GRID ELECTRICITY TRANSMISSION PLC

THE NATIONAL GRID (NORTH HUMBER TO HIGH MARNHAM) ORDER
WORKS PLAN SERIES
REGULATION 5(2)(j)
SECTION A (SHEET 10 OF 16)

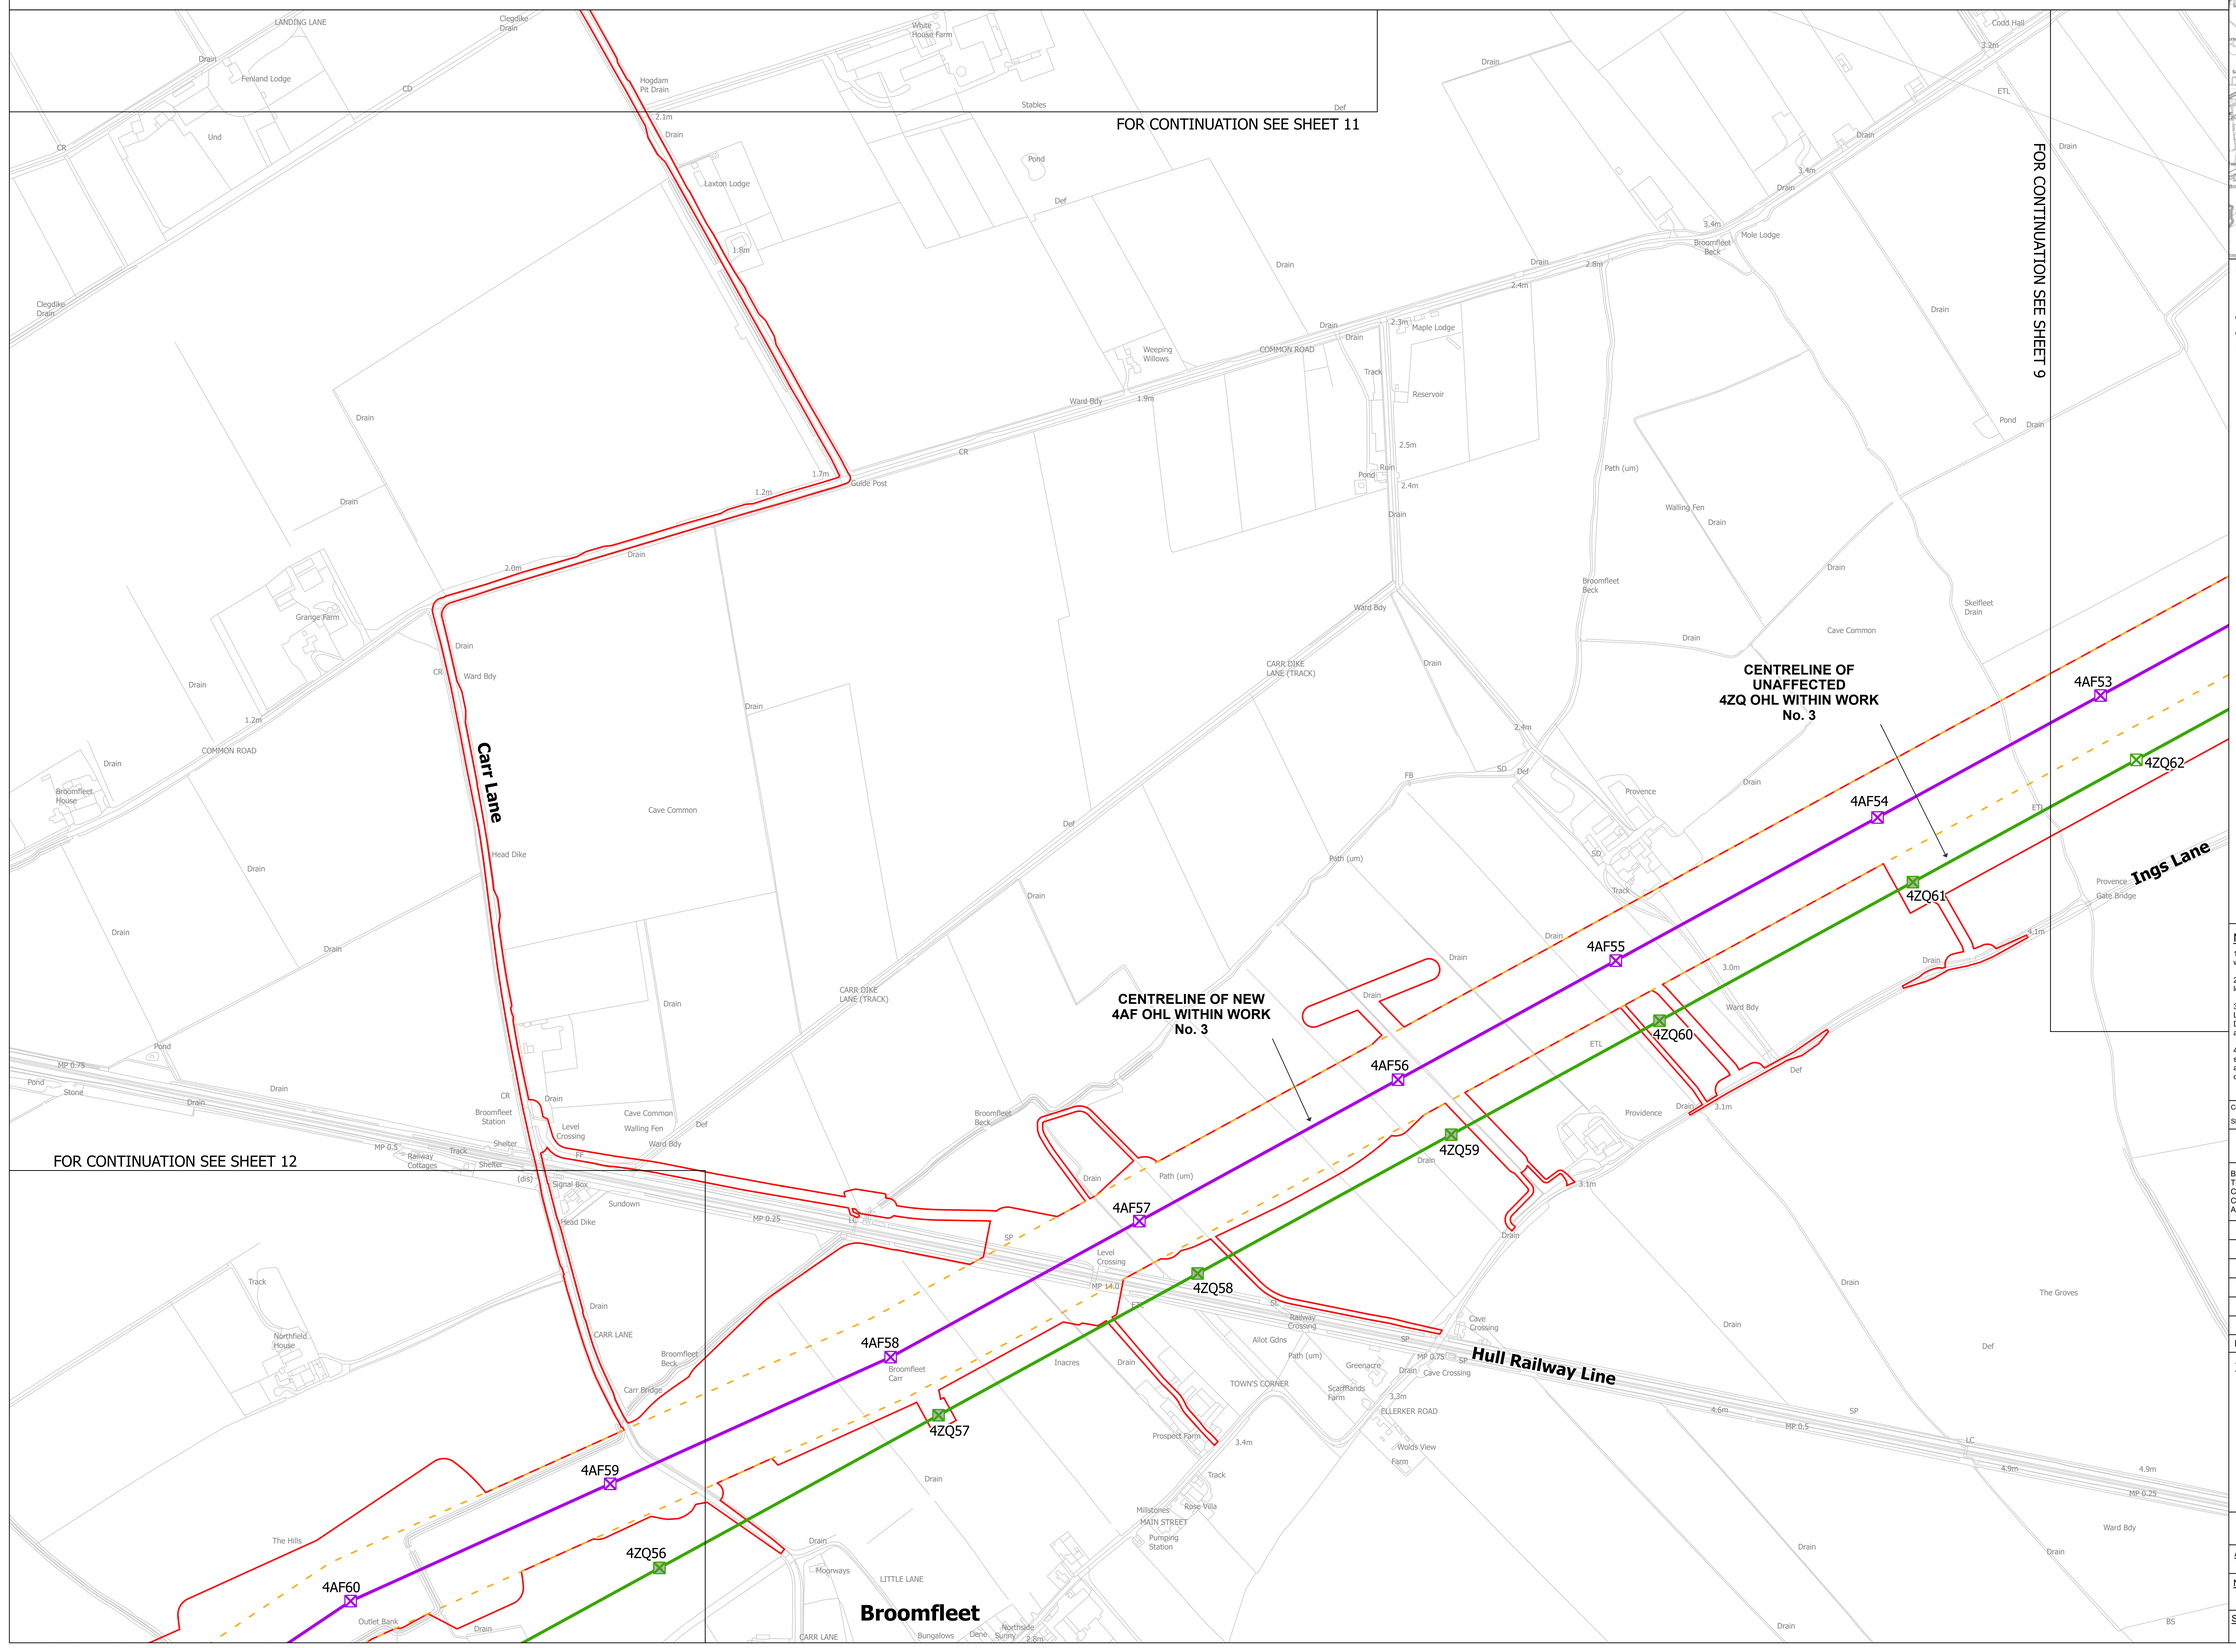

LEGEND

- SHEET INDEX CUTLINES
- ROUTE SECTION BOUNDARY
- COMMENCEMENT OF WORKS
- TERMINATION AND COMMENCEMENT OF WORKS
- ORDER LIMITS
- ORDER LIMITS & LIMITS OF DEVIATION
- LIMITS OF DEVIATION
- INDICATIVE NEW SUBSTATION
- INDICATIVE CONSTRUCTION COMPOUND
- INDICATIVE NEW LATTICE PYLON
- INDICATIVE NEW GANTRY
- EXISTING LATTICE PYLON - NOT AFFECTED
- EXISTING LATTICE PYLON - TO BE MODIFIED
- EXISTING LATTICE PYLON - TO BE DISMANTLED
- INDICATIVE TEMPORARY STRUCTURE
- INDICATIVE NEW OVERHEAD LINE
- EXISTING OVERHEAD LINE - NOT AFFECTED
- EXISTING OVERHEAD LINE - TO BE RECONDUCTORED
- EXISTING OVERHEAD LINE - TO BE DISMANTLED
- INDICATIVE TEMPORARY OVERHEAD LINE

Notes

1. This drawing is scaled at paper size A0, therefore any prints taken at smaller sizes will affect accuracy of the measurement units and should not be scaled against.

2. For additional detail on the plan suites, please refer to the 'Guide to the Plans' located in Volume 2 of the DCO Application.

3. These plans are indicative only and the Project will be located within the Order Limits. Due to the need for flexibility, National Grid will be applying for Limits of Deviation within the Order Limits and the Development Consent Order, within which any final alignment would be located.

4. The Birkhill Wood and High Marnham Substations, and associated Gantry structures do not form part of this Project. They have been shown for reference only, and are included in the Order Limits for access and to enable the overhead line connections to be constructed.

Coordinate System: British National Grid

Sheet X Centroid Coordinate: 428295 Sheet Y Centroid Coordinate: 488396

0 50 100 150 200 250 Metres

BACKGROUND MAPPING INFORMATION HAS BEEN REPRODUCED FROM THE ORDNANCE SURVEY BY PERMISSION OF ORDNANCE SURVEY OF THE CONTROLLER OF HIS MAJESTY'S STATIONERY OFFICE. © CROWN COPYRIGHT AND DATABASE RIGHTS [2026] ORDNANCE SURVEY AC0000808122.

Issue	Date	Remarks	Drawn	Checked	Approved
A	OCT 2026	FOR DCO SUBMISSION	JSt	TF	CJ

Title

THE NATIONAL GRID
(NORTH HUMBER TO HIGH MARNHAM) ORDER
WORKS PLAN SERIES
REGULATION 5(2)(j)
SECTION A (SHEET 10 OF 16)

nationalgrid


Application Number
EN020034


National Grid Drawing Reference
NHHM-LSTC-ENG-PLN-0017

Scale	Sheet Size	Sheet	Issue
1:2,500	A0	SHEET 10 of 16	A

COPYRIGHT: NOT TO BE REPRODUCED WITHOUT THE WRITTEN PERMISSION OF NATIONAL GRID ELECTRICITY TRANSMISSION PLC

THE NATIONAL GRID (NORTH HUMBER TO HIGH MARNHAM) ORDER
WORKS PLAN SERIES
REGULATION 5(2)(j)
SECTION A (SHEET 11 OF 16)

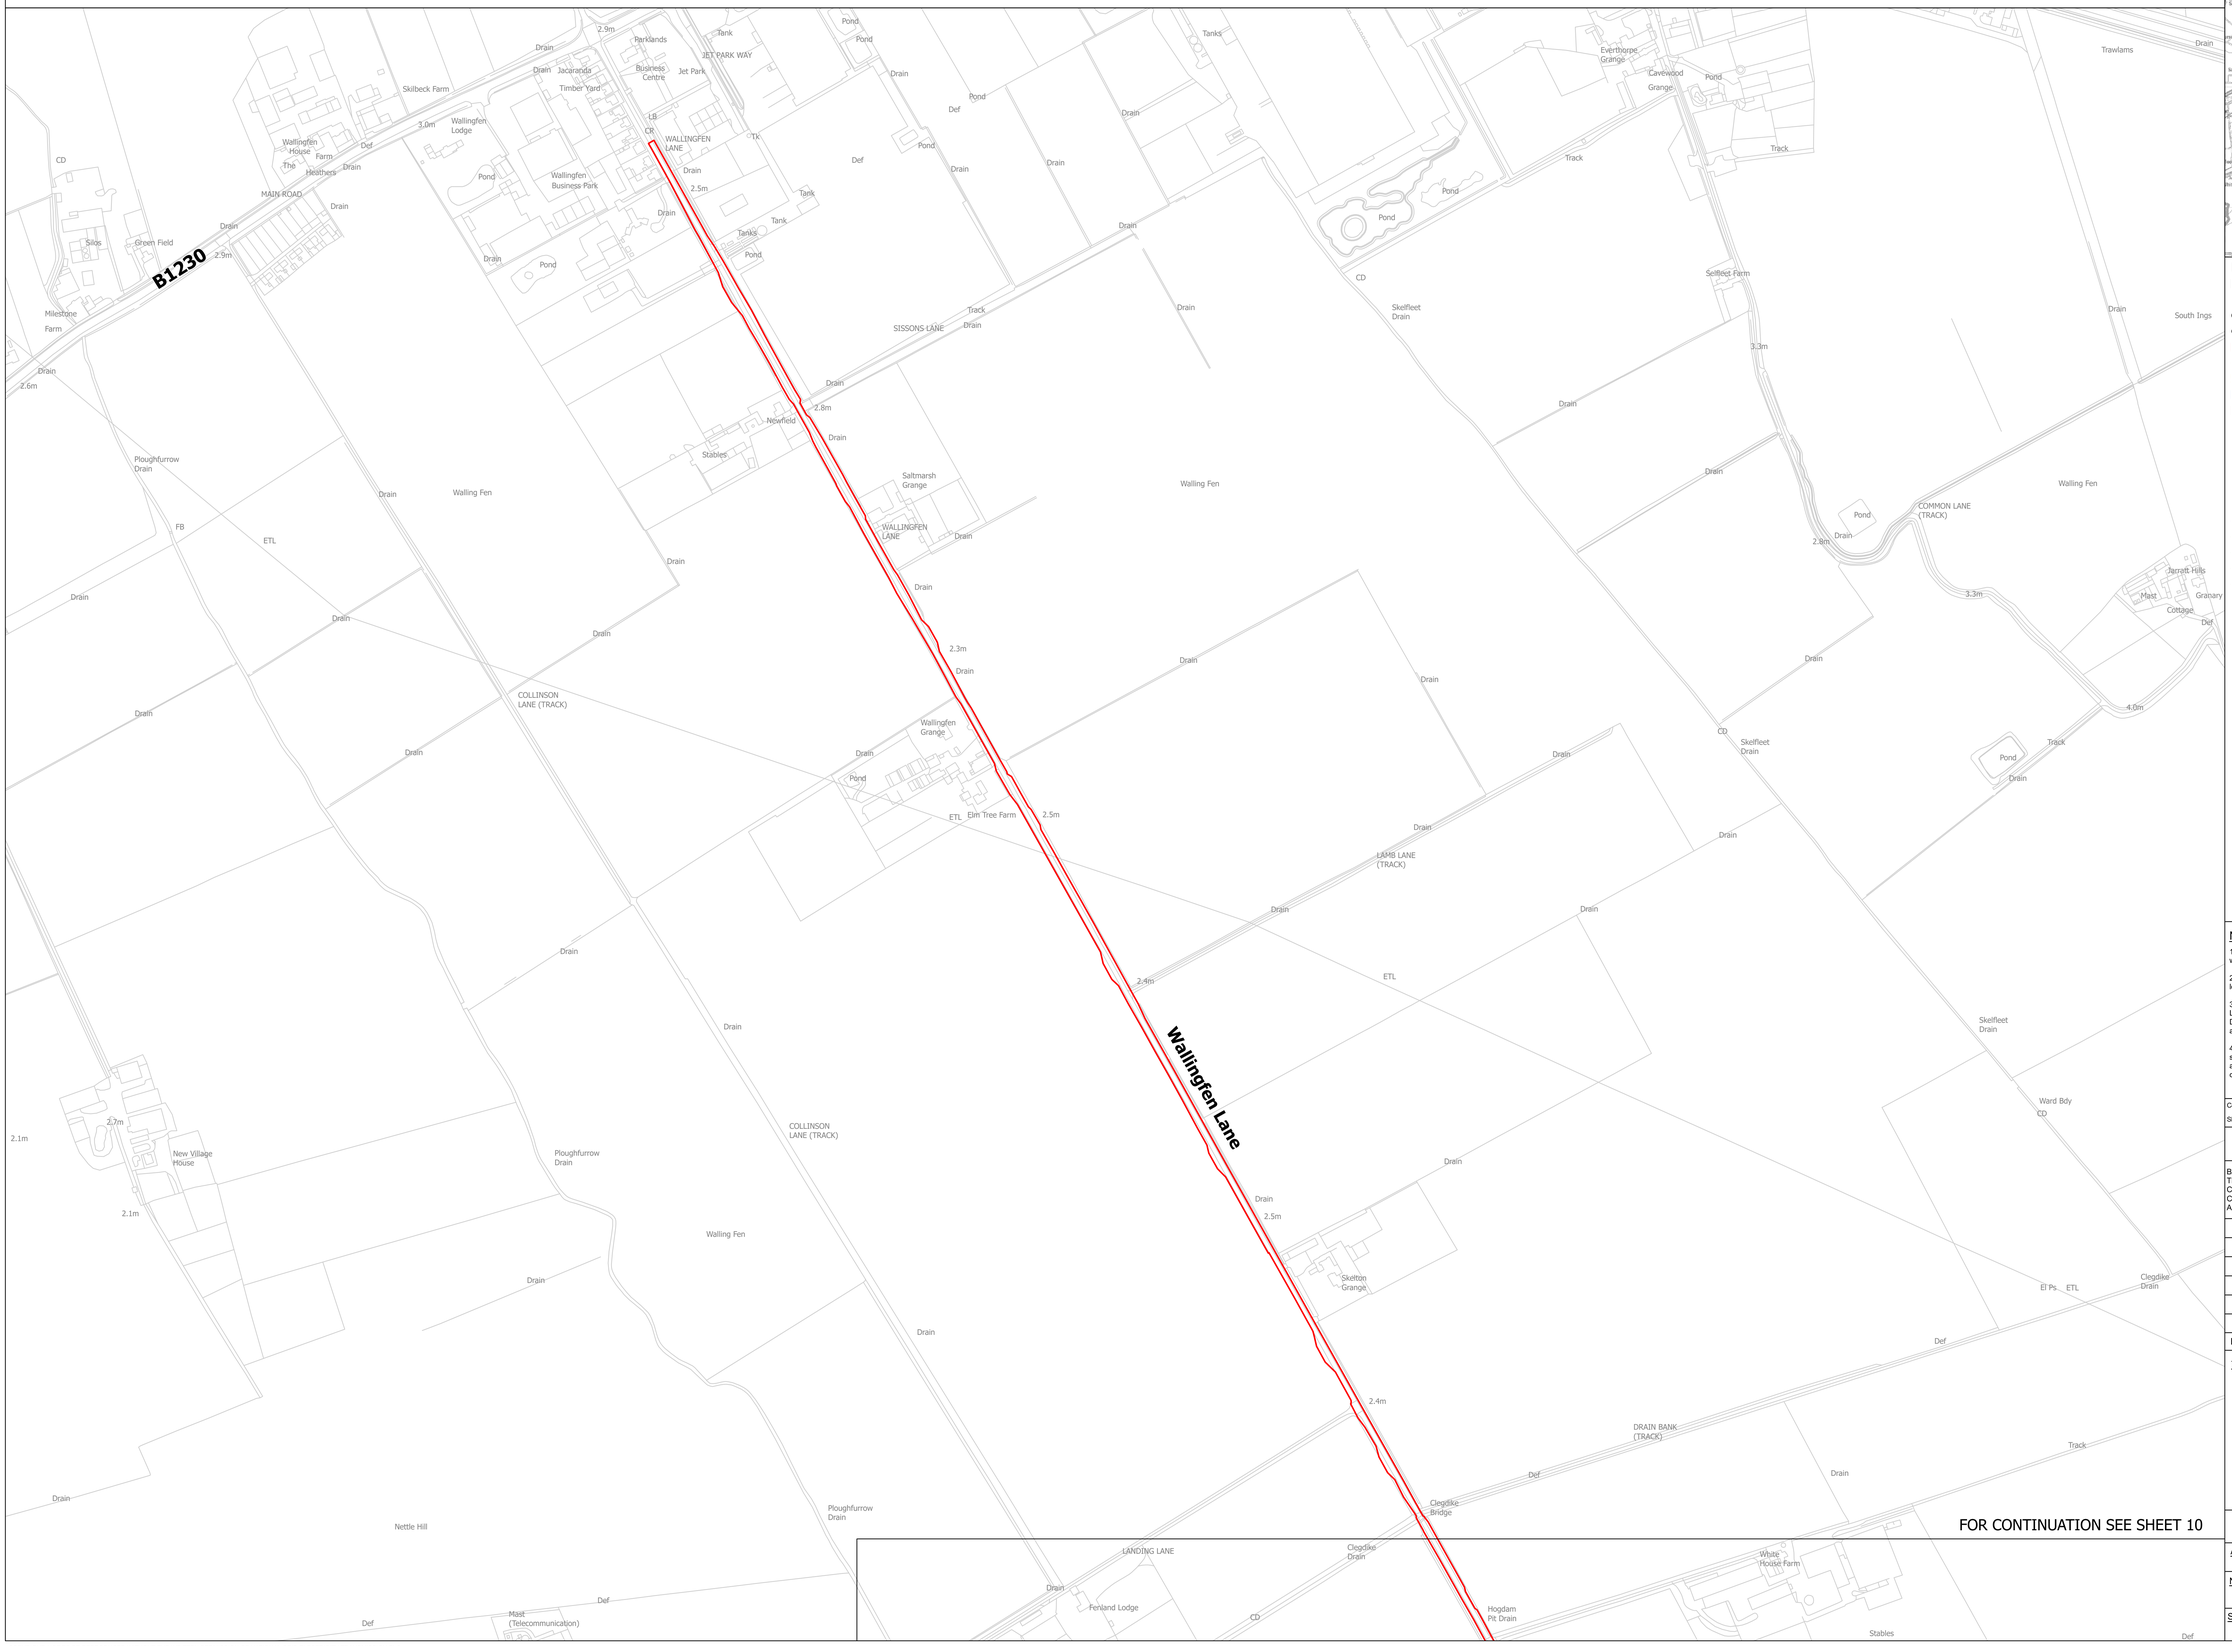

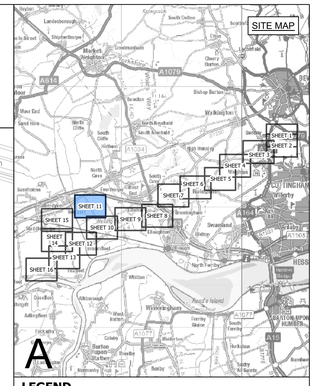

LEGEND

- SHEET INDEX CUTLINES
- ROUTE SECTION BOUNDARY
- COMMENCEMENT OF WORKS
- TERMINATION AND COMMENCEMENT OF WORKS
- ORDER LIMITS
- ORDER LIMITS & LIMITS OF DEVIATION
- LIMITS OF DEVIATION
- INDICATIVE NEW SUBSTATION
- INDICATIVE CONSTRUCTION COMPOUND
- INDICATIVE NEW LATTICE PYLON
- INDICATIVE NEW GANTRY
- EXISTING LATTICE PYLON - NOT AFFECTED
- EXISTING LATTICE PYLON - TO BE MODIFIED
- EXISTING LATTICE PYLON - TO BE DISMANTLED
- INDICATIVE TEMPORARY STRUCTURE
- INDICATIVE NEW OVERHEAD LINE
- EXISTING OVERHEAD LINE - NOT AFFECTED
- EXISTING OVERHEAD LINE - TO BE RECONDUCTORED
- EXISTING OVERHEAD LINE - TO BE DISMANTLED
- INDICATIVE TEMPORARY OVERHEAD LINE

Notes

1. This drawing is scaled at paper size A0, therefore any prints taken at smaller sizes will affect accuracy of the measurement units and should not be scaled against.

2. For additional detail on the plan suites, please refer to the 'Guide to the Plans' located in Volume 2 of the DCO Application.

3. These plans are indicative only and the Project will be located within the Order Limits. Due to the need for flexibility, National Grid will be applying for Limits of Deviation within the Order Limits and the Development Consent Order, within which any final alignment would be located.

4. The Birkhill Wood and High Marnham Substations, and associated Gantry structures do not form part of this Project. They have been shown for reference only, and are included in the Order Limits for access and to enable the overhead line connections to be constructed.

Coordinate System: British National Grid

Sheet X Centroid Coordinate: 430061 Sheet Y Centroid Coordinate: 487413

0 50 100 150 200 250 Metres

BACKGROUND MAPPING INFORMATION HAS BEEN REPRODUCED FROM THE ORDNANCE SURVEY BY PERMISSION OF ORDNANCE SURVEY OF THE CONTROLLER OF HIS MAJESTY'S STATIONERY OFFICE © CROWN COPYRIGHT AND DATABASE RIGHTS [2026] ORDNANCE SURVEY AC0000808122.

Issue	Date	Remarks	Drawn	Checked	Approved
A	OCT 2026	FOR DCO SUBMISSION	JSt	TF	CJ

Title

THE NATIONAL GRID
(NORTH HUMBER TO HIGH MARNHAM) ORDER
WORKS PLAN SERIES
REGULATION 5(2)(j)
SECTION A (SHEET 11 OF 16)

nationalgrid


Application Number
EN020034


National Grid Drawing Reference
NHHM-LSTC-ENG-PLN-0017

Scale	Sheet Size	Sheet	Issue
1:2,500	A0	SHEET 11 of 16	A

COPYRIGHT: NOT TO BE REPRODUCED WITHOUT THE WRITTEN PERMISSION OF NATIONAL GRID ELECTRICITY TRANSMISSION PLC

THE NATIONAL GRID (NORTH HUMBER TO HIGH MARNHAM) ORDER
WORKS PLAN SERIES
REGULATION 5(2)(j)
SECTION A (SHEET 12 OF 16)

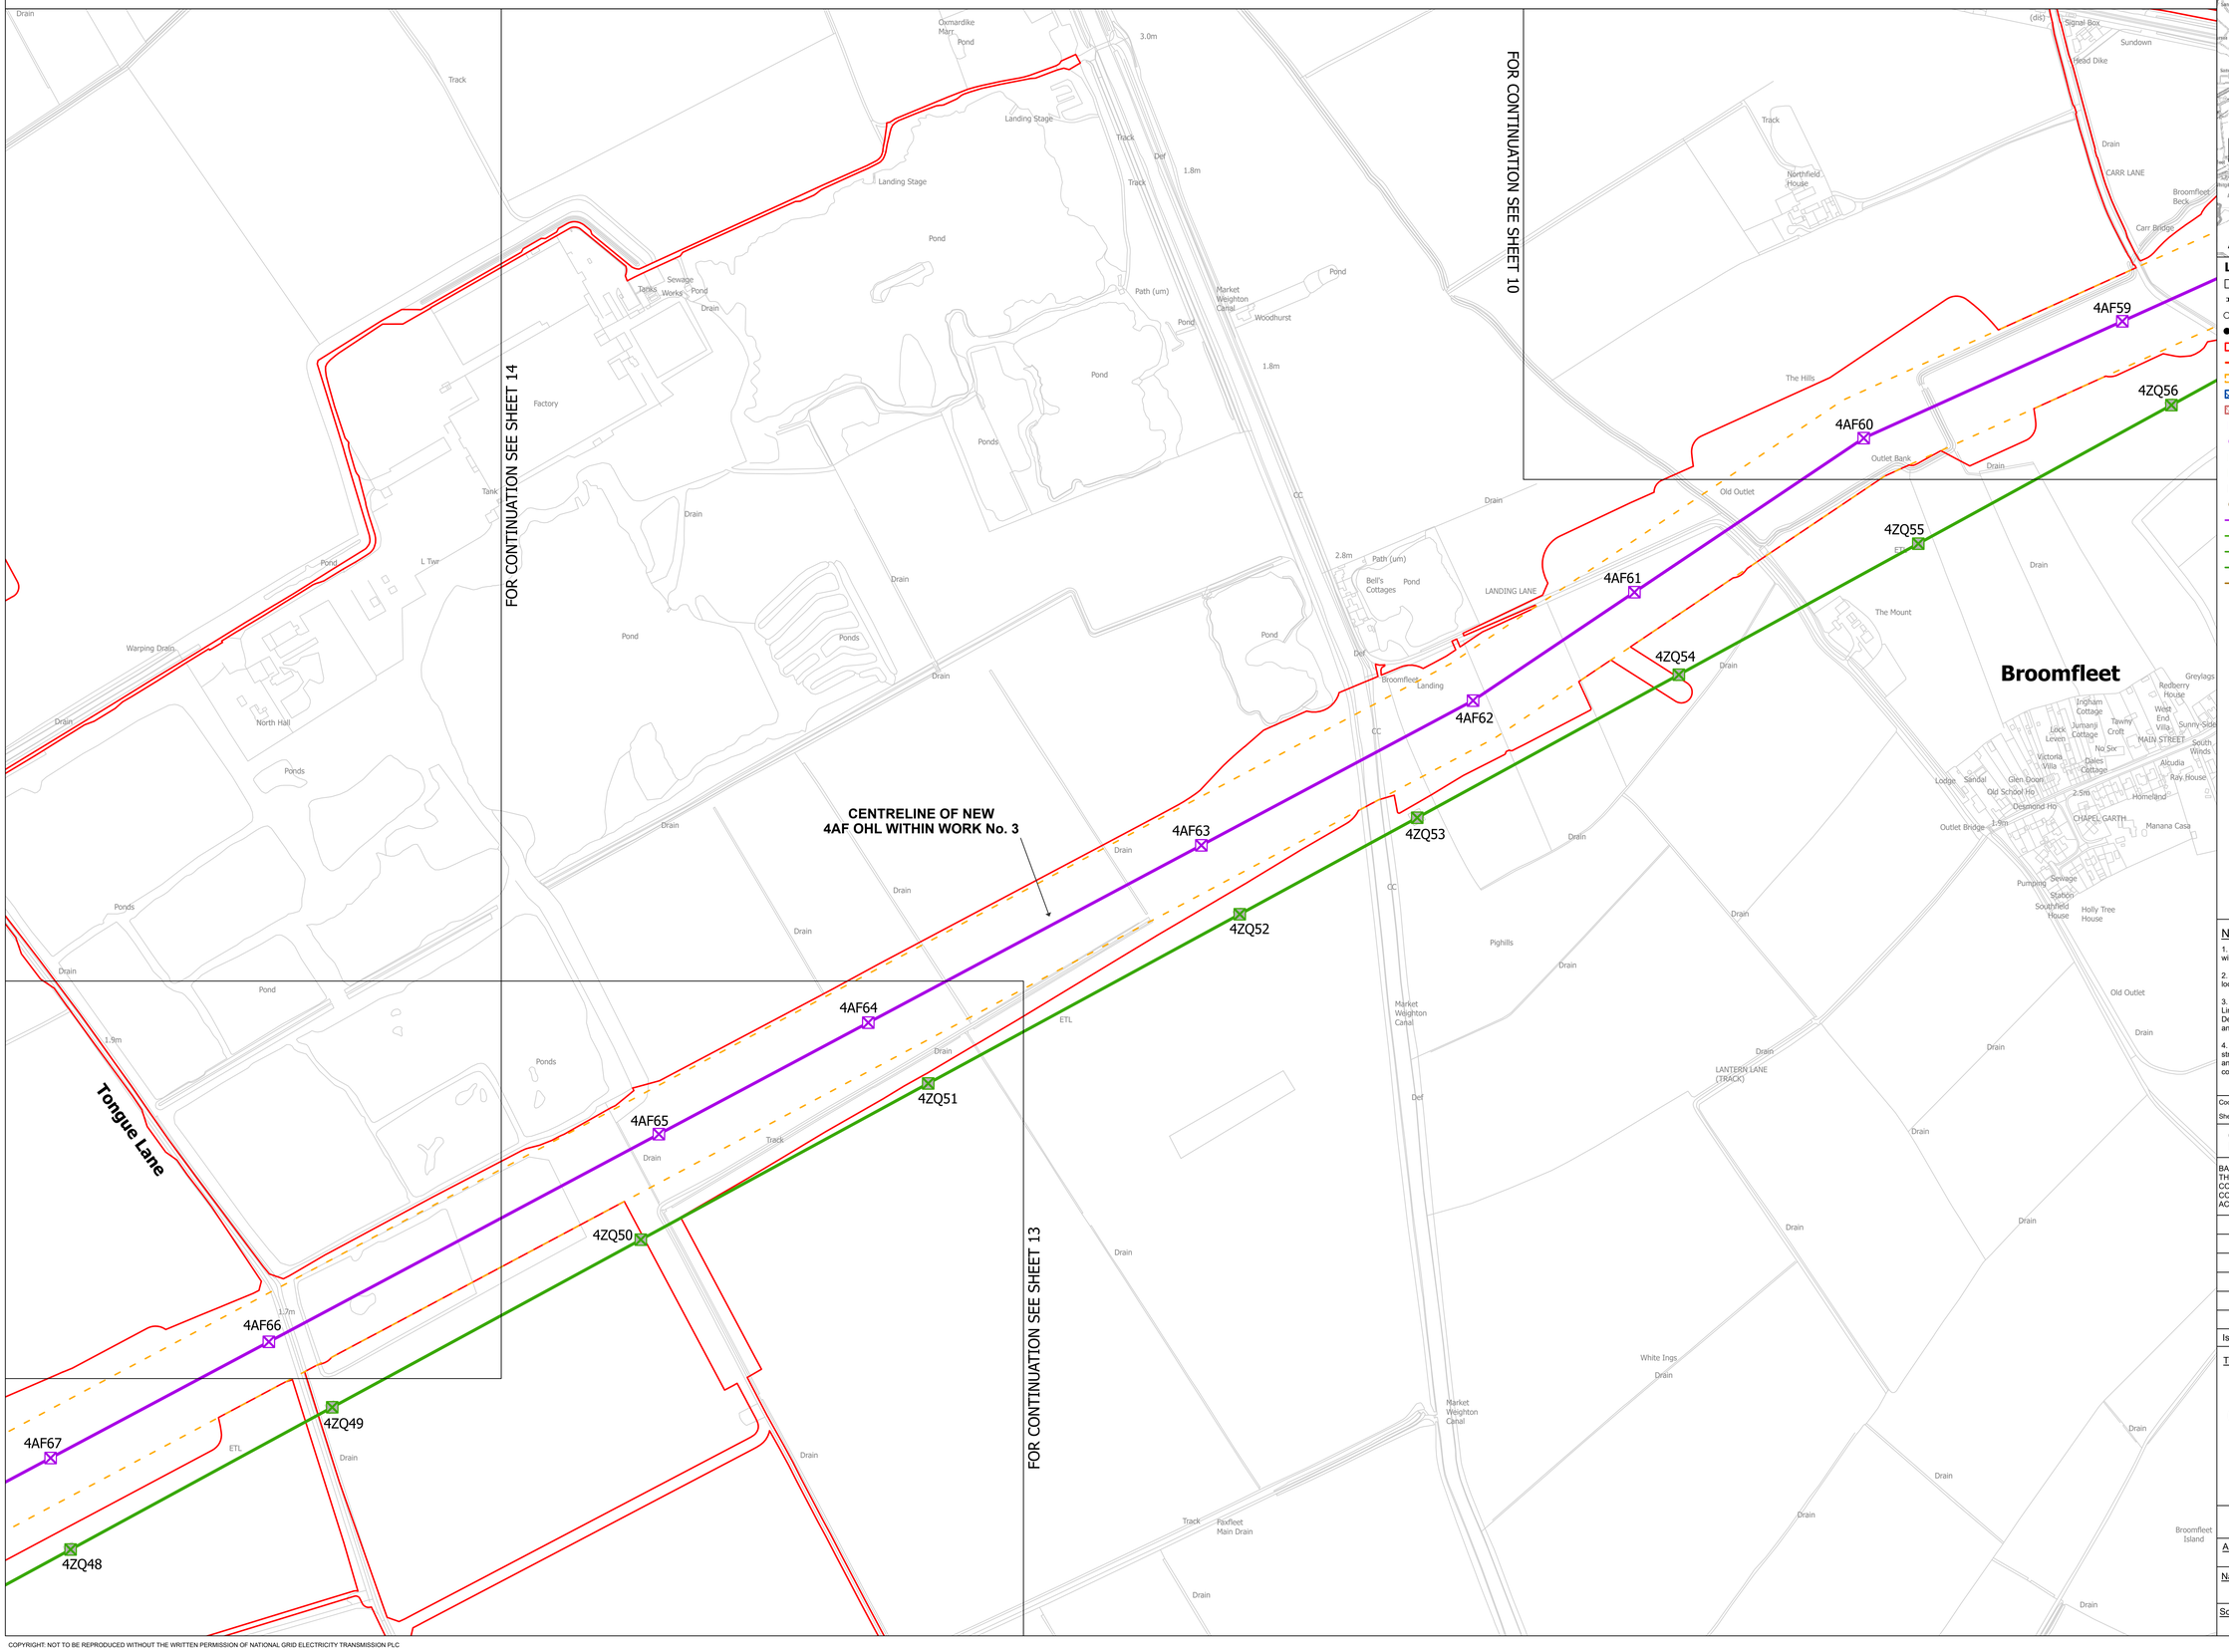

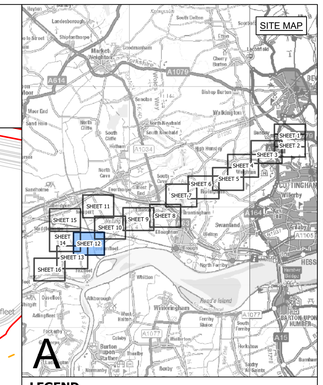

LEGEND

- SHEET INDEX CUTLINES
- ROUTE SECTION BOUNDARY
- COMMENCEMENT OF WORKS
- TERMINATION AND COMMENCEMENT OF WORKS
- ORDER LIMITS
- ORDER LIMITS & LIMITS OF DEVIATION
- LIMITS OF DEVIATION
- INDICATIVE NEW SUBSTATION
- INDICATIVE CONSTRUCTION COMPOUND
- INDICATIVE NEW LATTICE PYLON
- INDICATIVE NEW GANTRY
- EXISTING LATTICE PYLON - NOT AFFECTED
- EXISTING LATTICE PYLON - TO BE MODIFIED
- EXISTING LATTICE PYLON - TO BE DISMANTLED
- INDICATIVE TEMPORARY STRUCTURE
- INDICATIVE NEW OVERHEAD LINE
- EXISTING OVERHEAD LINE - NOT AFFECTED
- EXISTING OVERHEAD LINE - TO BE RECONDUCTORED
- EXISTING OVERHEAD LINE - TO BE DISMANTLED
- INDICATIVE TEMPORARY OVERHEAD LINE

Notes

1. This drawing is scaled at paper size A0, therefore any prints taken at smaller sizes will affect accuracy of the measurement units and should not be scaled against.

2. For additional detail on the plan suites, please refer to the 'Guide to the Plans' located in Volume 2 of the DCO Application.

3. These plans are indicative only and the Project will be located within the Order Limits. Due to the need for flexibility, National Grid will be applying for Limits of Deviation within the Order Limits and the Development Consent Order, within which any final alignment would be located.

4. The Birkhill Wood and High Marnham Substations, and associated Gantry structures do not form part of this Project. They have been shown for reference only, and are included in the Order Limits for access and to enable the overhead line connections to be constructed.

Coordinate System: British National Grid

Sheet X Centroid Coordinate: 426956 Sheet Y Centroid Coordinate: 486638

0 50 100 150 200 250 Metres

BACKGROUND MAPPING INFORMATION HAS BEEN REPRODUCED FROM THE ORDNANCE SURVEY BY PERMISSION OF ORDNANCE SURVEY OF THE CONTROLLER OF HIS MAJESTY'S STATIONERY OFFICE. © CROWN COPYRIGHT AND DATABASE RIGHTS [2026] ORDNANCE SURVEY AC0000808122.

Issue	Date	Remarks	Drawn	Checked	Approved
A	OCT 2026	FOR DCO SUBMISSION	JSt	TF	CJ

Title

THE NATIONAL GRID
(NORTH HUMBER TO HIGH MARNHAM) ORDER
WORKS PLAN SERIES
REGULATION 5(2)(j)
SECTION A (SHEET 12 OF 16)

nationalgrid


Application Number
EN020034

National Grid Drawing Reference
NHHM-LSTC-ENG-PLN-0017


Scale	Sheet Size	Sheet	Issue
1:2,500	A0	SHEET 12 of 16	A

COPYRIGHT: NOT TO BE REPRODUCED WITHOUT THE WRITTEN PERMISSION OF NATIONAL GRID ELECTRICITY TRANSMISSION PLC

THE NATIONAL GRID (NORTH HUMBER TO HIGH MARNHAM) ORDER
WORKS PLAN SERIES
REGULATION 5(2)(j)
SECTION A (SHEET 13 OF 16)

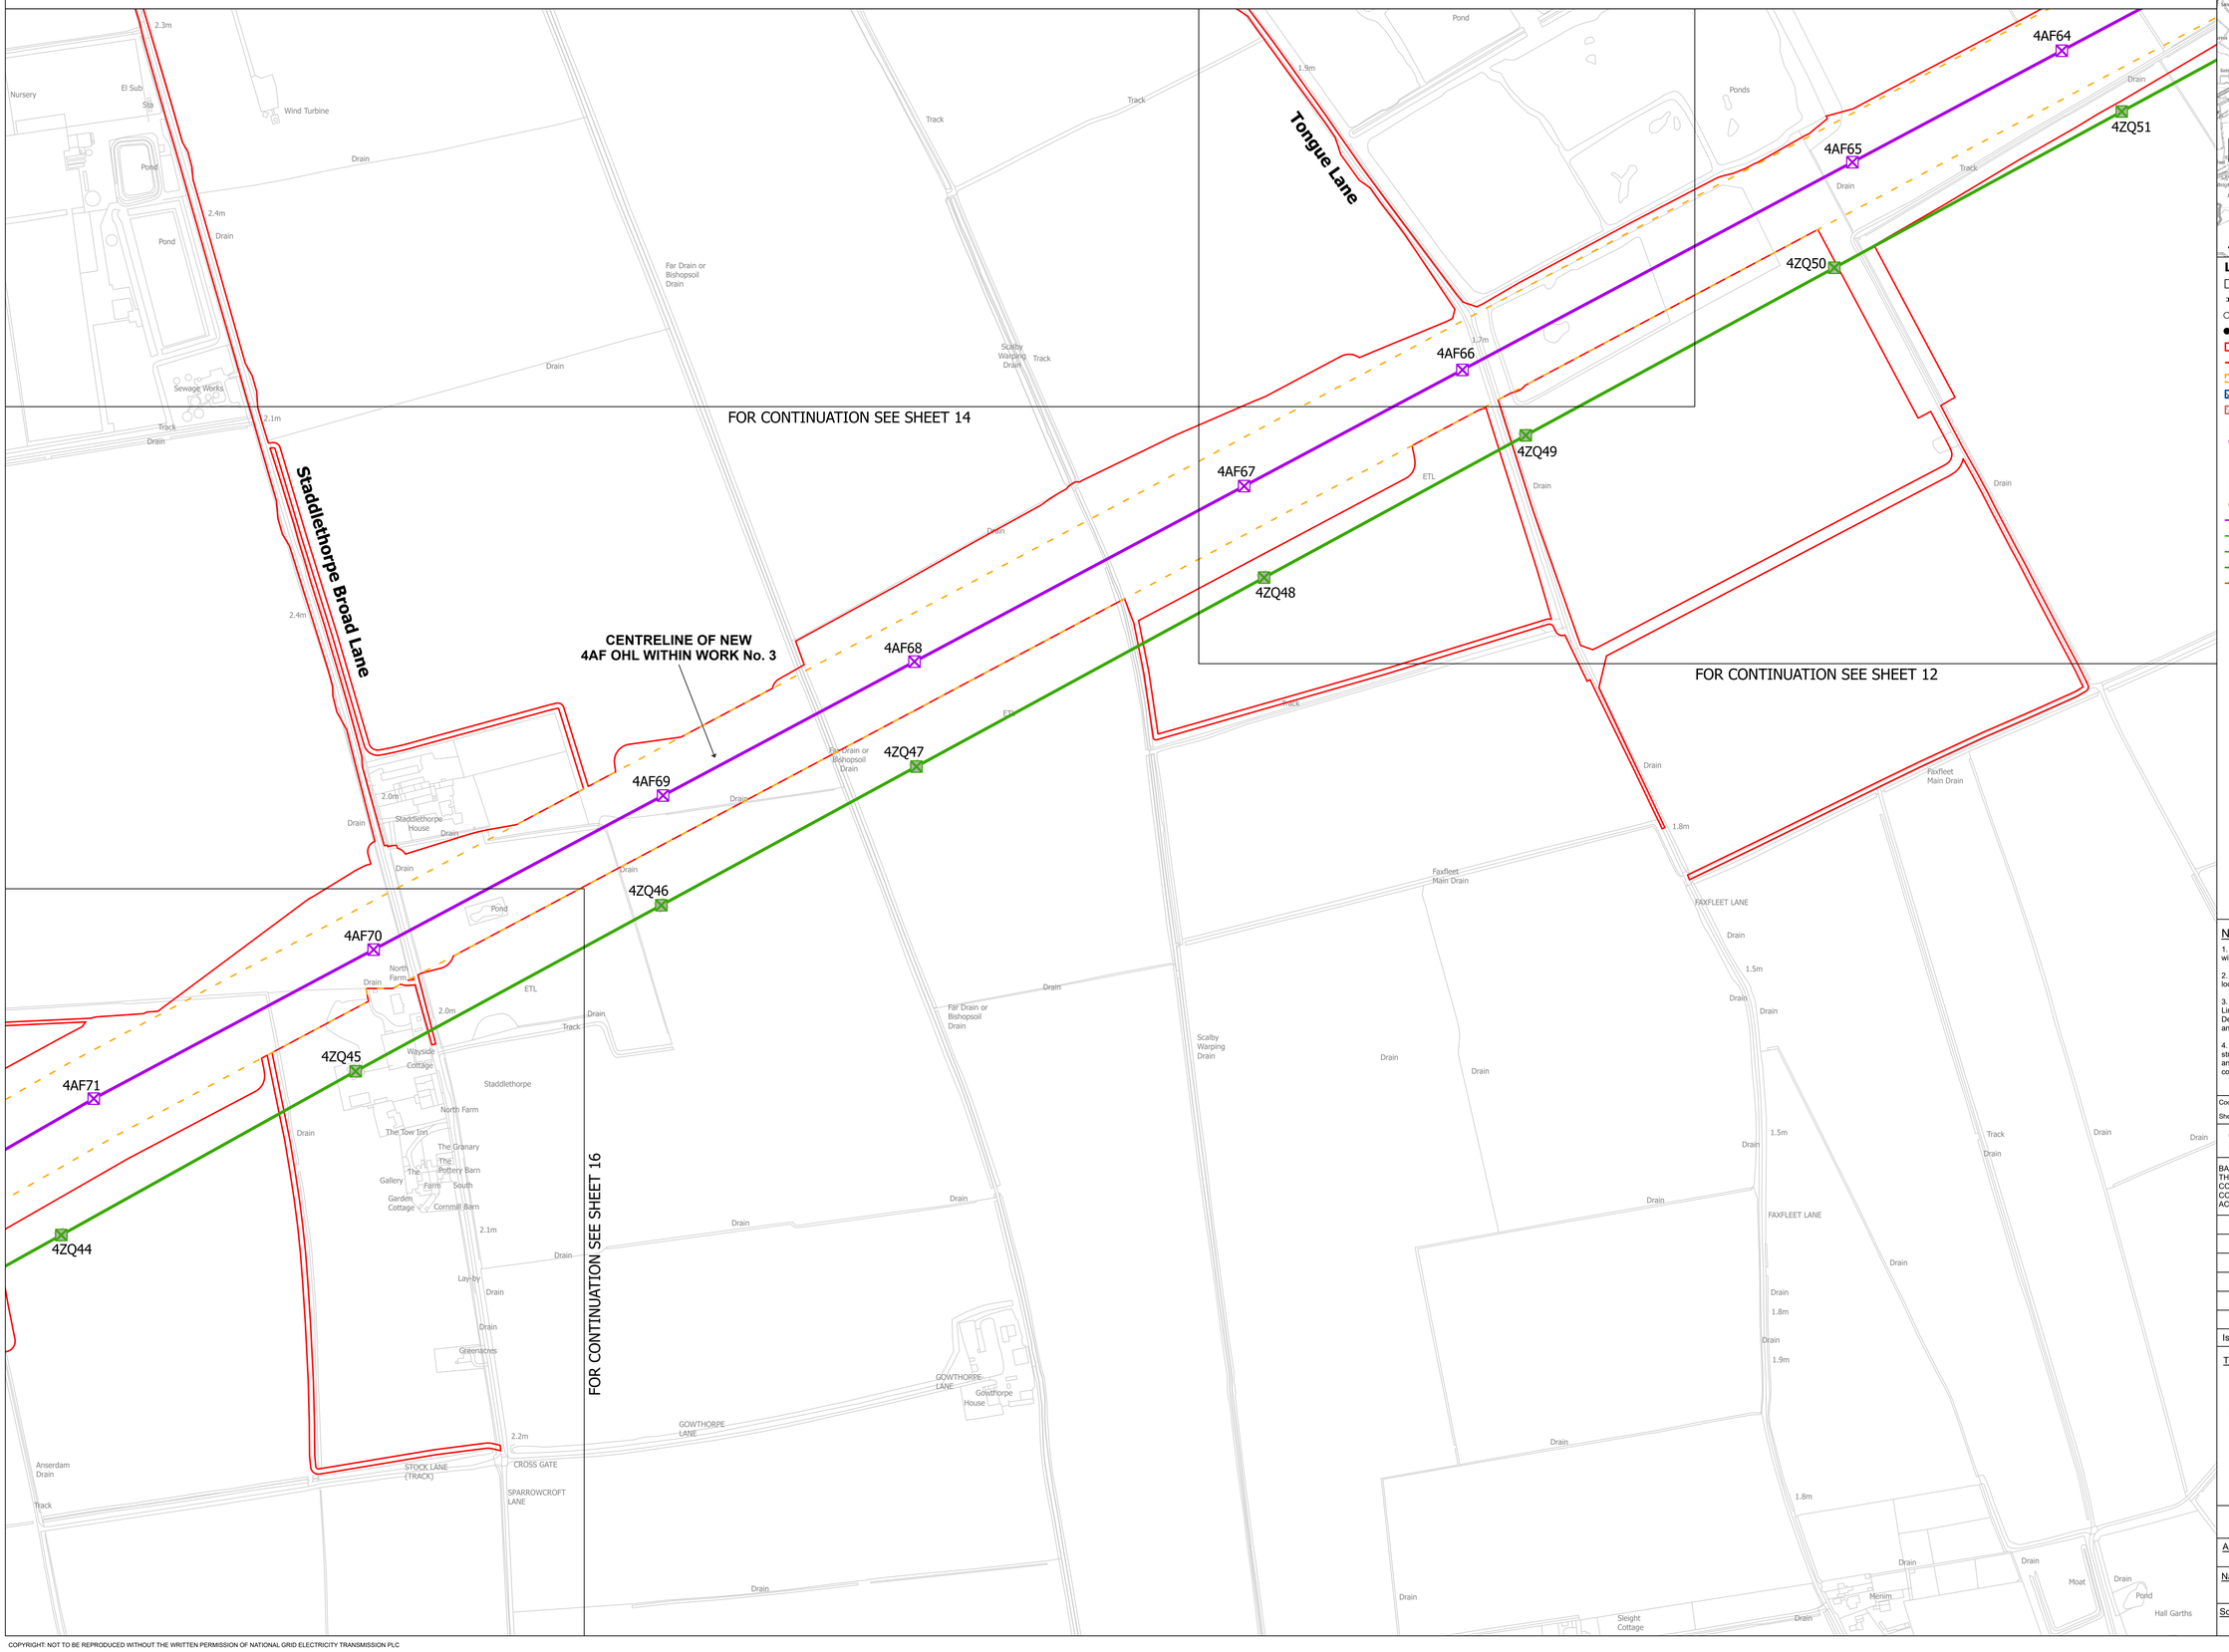

SITE MAP

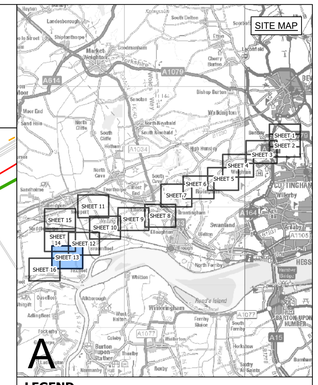

LEGEND

- SHEET INDEX CUTLINES
- ROUTE SECTION BOUNDARY
- COMMENCEMENT OF WORKS
- TERMINATION AND COMMENCEMENT OF WORKS
- ORDER LIMITS
- ORDER LIMITS & LIMITS OF DEVIATION
- LIMITS OF DEVIATION
- INDICATIVE NEW SUBSTATION
- INDICATIVE CONSTRUCTION COMPOUND
- INDICATIVE NEW LATTICE PYLON
- INDICATIVE NEW GANTRY
- EXISTING LATTICE PYLON - NOT AFFECTED
- EXISTING LATTICE PYLON - TO BE MODIFIED
- EXISTING LATTICE PYLON - TO BE DISMANTLED
- INDICATIVE TEMPORARY STRUCTURE
- INDICATIVE NEW OVERHEAD LINE
- EXISTING OVERHEAD LINE - NOT AFFECTED
- EXISTING OVERHEAD LINE - TO BE RECONDUCTORED
- EXISTING OVERHEAD LINE - TO BE DISMANTLED
- INDICATIVE TEMPORARY OVERHEAD LINE

Notes

1. This drawing is scaled at paper size A0, therefore any prints taken at smaller sizes will affect accuracy of the measurement units and should not be scaled against.

2. For additional detail on the plan suites, please refer to the 'Guide to the Plans' located in Volume 2 of the DCO Application.

3. These plans are indicative only and the Project will be located within the Order Limits. Due to the need for flexibility, National Grid will be applying for Limits of Deviation within the Order Limits and the Development Consent Order, within which any final alignment would be located.

4. The Birkhill Wood and High Marnham Substations, and associated Gantry structures do not form part of this Project. They have been shown for reference only, and are included in the Order Limits for access and to enable the overhead line connections to be constructed.

Coordinate System: British National Grid

Sheet X Centroid Coordinate: 425830 Sheet Y Centroid Coordinate: 485256

0 50 100 150 200 250 Metres

BACKGROUND MAPPING INFORMATION HAS BEEN REPRODUCED FROM THE ORDNANCE SURVEY BY PERMISSION OF ORDNANCE SURVEY OF THE CONTROLLER OF HIS MAJESTY'S STATIONERY OFFICE. © CROWN COPYRIGHT AND DATABASE RIGHTS [2026] ORDNANCE SURVEY AC0000808122.

Issue	Date	Remarks	Drawn	Checked	Approved
A	OCT 2026	FOR DCO SUBMISSION	JSt	TF	CJ

Title

THE NATIONAL GRID
(NORTH HUMBER TO HIGH MARNHAM) ORDER
WORKS PLAN SERIES
REGULATION 5(2)(j)
SECTION A (SHEET 13 OF 16)

nationalgrid

Application Number
EN020034


National Grid Drawing Reference
NHHM-LSTC-ENG-PLN-0017

Scale	Sheet Size	Sheet	Issue
1:2,500	A0	SHEET 13 of 16	A

COPYRIGHT: NOT TO BE REPRODUCED WITHOUT THE WRITTEN PERMISSION OF NATIONAL GRID ELECTRICITY TRANSMISSION PLC

THE NATIONAL GRID (NORTH HUMBER TO HIGH MARNHAM) ORDER
WORKS PLAN SERIES
REGULATION 5(2)(j)
SECTION A (SHEET 14 OF 16)



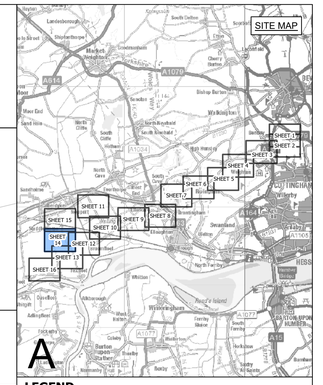

LEGEND

- SHEET INDEX CUTLINES
- ROUTE SECTION BOUNDARY
- COMMENCEMENT OF WORKS
- TERMINATION AND COMMENCEMENT OF WORKS
- ORDER LIMITS
- ORDER LIMITS & LIMITS OF DEVIATION
- LIMITS OF DEVIATION
- INDICATIVE NEW SUBSTATION
- INDICATIVE CONSTRUCTION COMPOUND
- INDICATIVE NEW LATTICE PYLON
- INDICATIVE NEW GANTRY
- EXISTING LATTICE PYLON - NOT AFFECTED
- EXISTING LATTICE PYLON - TO BE MODIFIED
- EXISTING LATTICE PYLON - TO BE DISMANTLED
- INDICATIVE TEMPORARY STRUCTURE
- INDICATIVE NEW OVERHEAD LINE
- EXISTING OVERHEAD LINE - NOT AFFECTED
- EXISTING OVERHEAD LINE - TO BE RECONDUCTORED
- EXISTING OVERHEAD LINE - TO BE DISMANTLED
- INDICATIVE TEMPORARY OVERHEAD LINE

Notes

1. This drawing is scaled at paper size A0, therefore any prints taken at smaller sizes will affect accuracy of the measurement units and should not be scaled against.

2. For additional detail on the plan suites, please refer to the 'Guide to the Plans' located in Volume 2 of the DCO Application.

3. These plans are indicative only and the Project will be located within the Order Limits. Due to the need for flexibility, National Grid will be applying for Limits of Deviation within the Order Limits and the Development Consent Order, within which any final alignment would be located.

4. The Birkhill Wood and High Marnham Substations, and associated Gantry structures do not form part of this Project. They have been shown for reference only, and are included in the Order Limits for access and to enable the overhead line connections to be constructed.

Coordinate System: British National Grid

Sheet X Centroid Coordinate: 427254 Sheet Y Centroid Coordinate: 484651

0 50 100 150 200 250 Metres

BACKGROUND MAPPING INFORMATION HAS BEEN REPRODUCED FROM THE ORDNANCE SURVEY BY PERMISSION OF ORDNANCE SURVEY OF THE CONTROLLER OF HIS MAJESTY'S STATIONERY OFFICE. © CROWN COPYRIGHT AND DATABASE RIGHTS [2026] ORDNANCE SURVEY AC0000808122.

Issue	Date	Remarks	Drawn	Checked	Approved
A	OCT 2026	FOR DCO SUBMISSION	JSt	TF	CJ

Title

THE NATIONAL GRID
(NORTH HUMBER TO HIGH MARNHAM) ORDER
WORKS PLAN SERIES
REGULATION 5(2)(j)
SECTION A (SHEET 14 OF 16)

nationalgrid


Application Number
EN020034


National Grid Drawing Reference
NHHM-LSTC-ENG-PLN-0017

Scale	Sheet Size	Sheet	Issue
1:2,500	A0	SHEET 14 of 16	A

COPYRIGHT: NOT TO BE REPRODUCED WITHOUT THE WRITTEN PERMISSION OF NATIONAL GRID ELECTRICITY TRANSMISSION PLC

THE NATIONAL GRID (NORTH HUMBER TO HIGH MARNHAM) ORDER
WORKS PLAN SERIES
REGULATION 5(2)(j)
SECTION A (SHEET 15 OF 16)

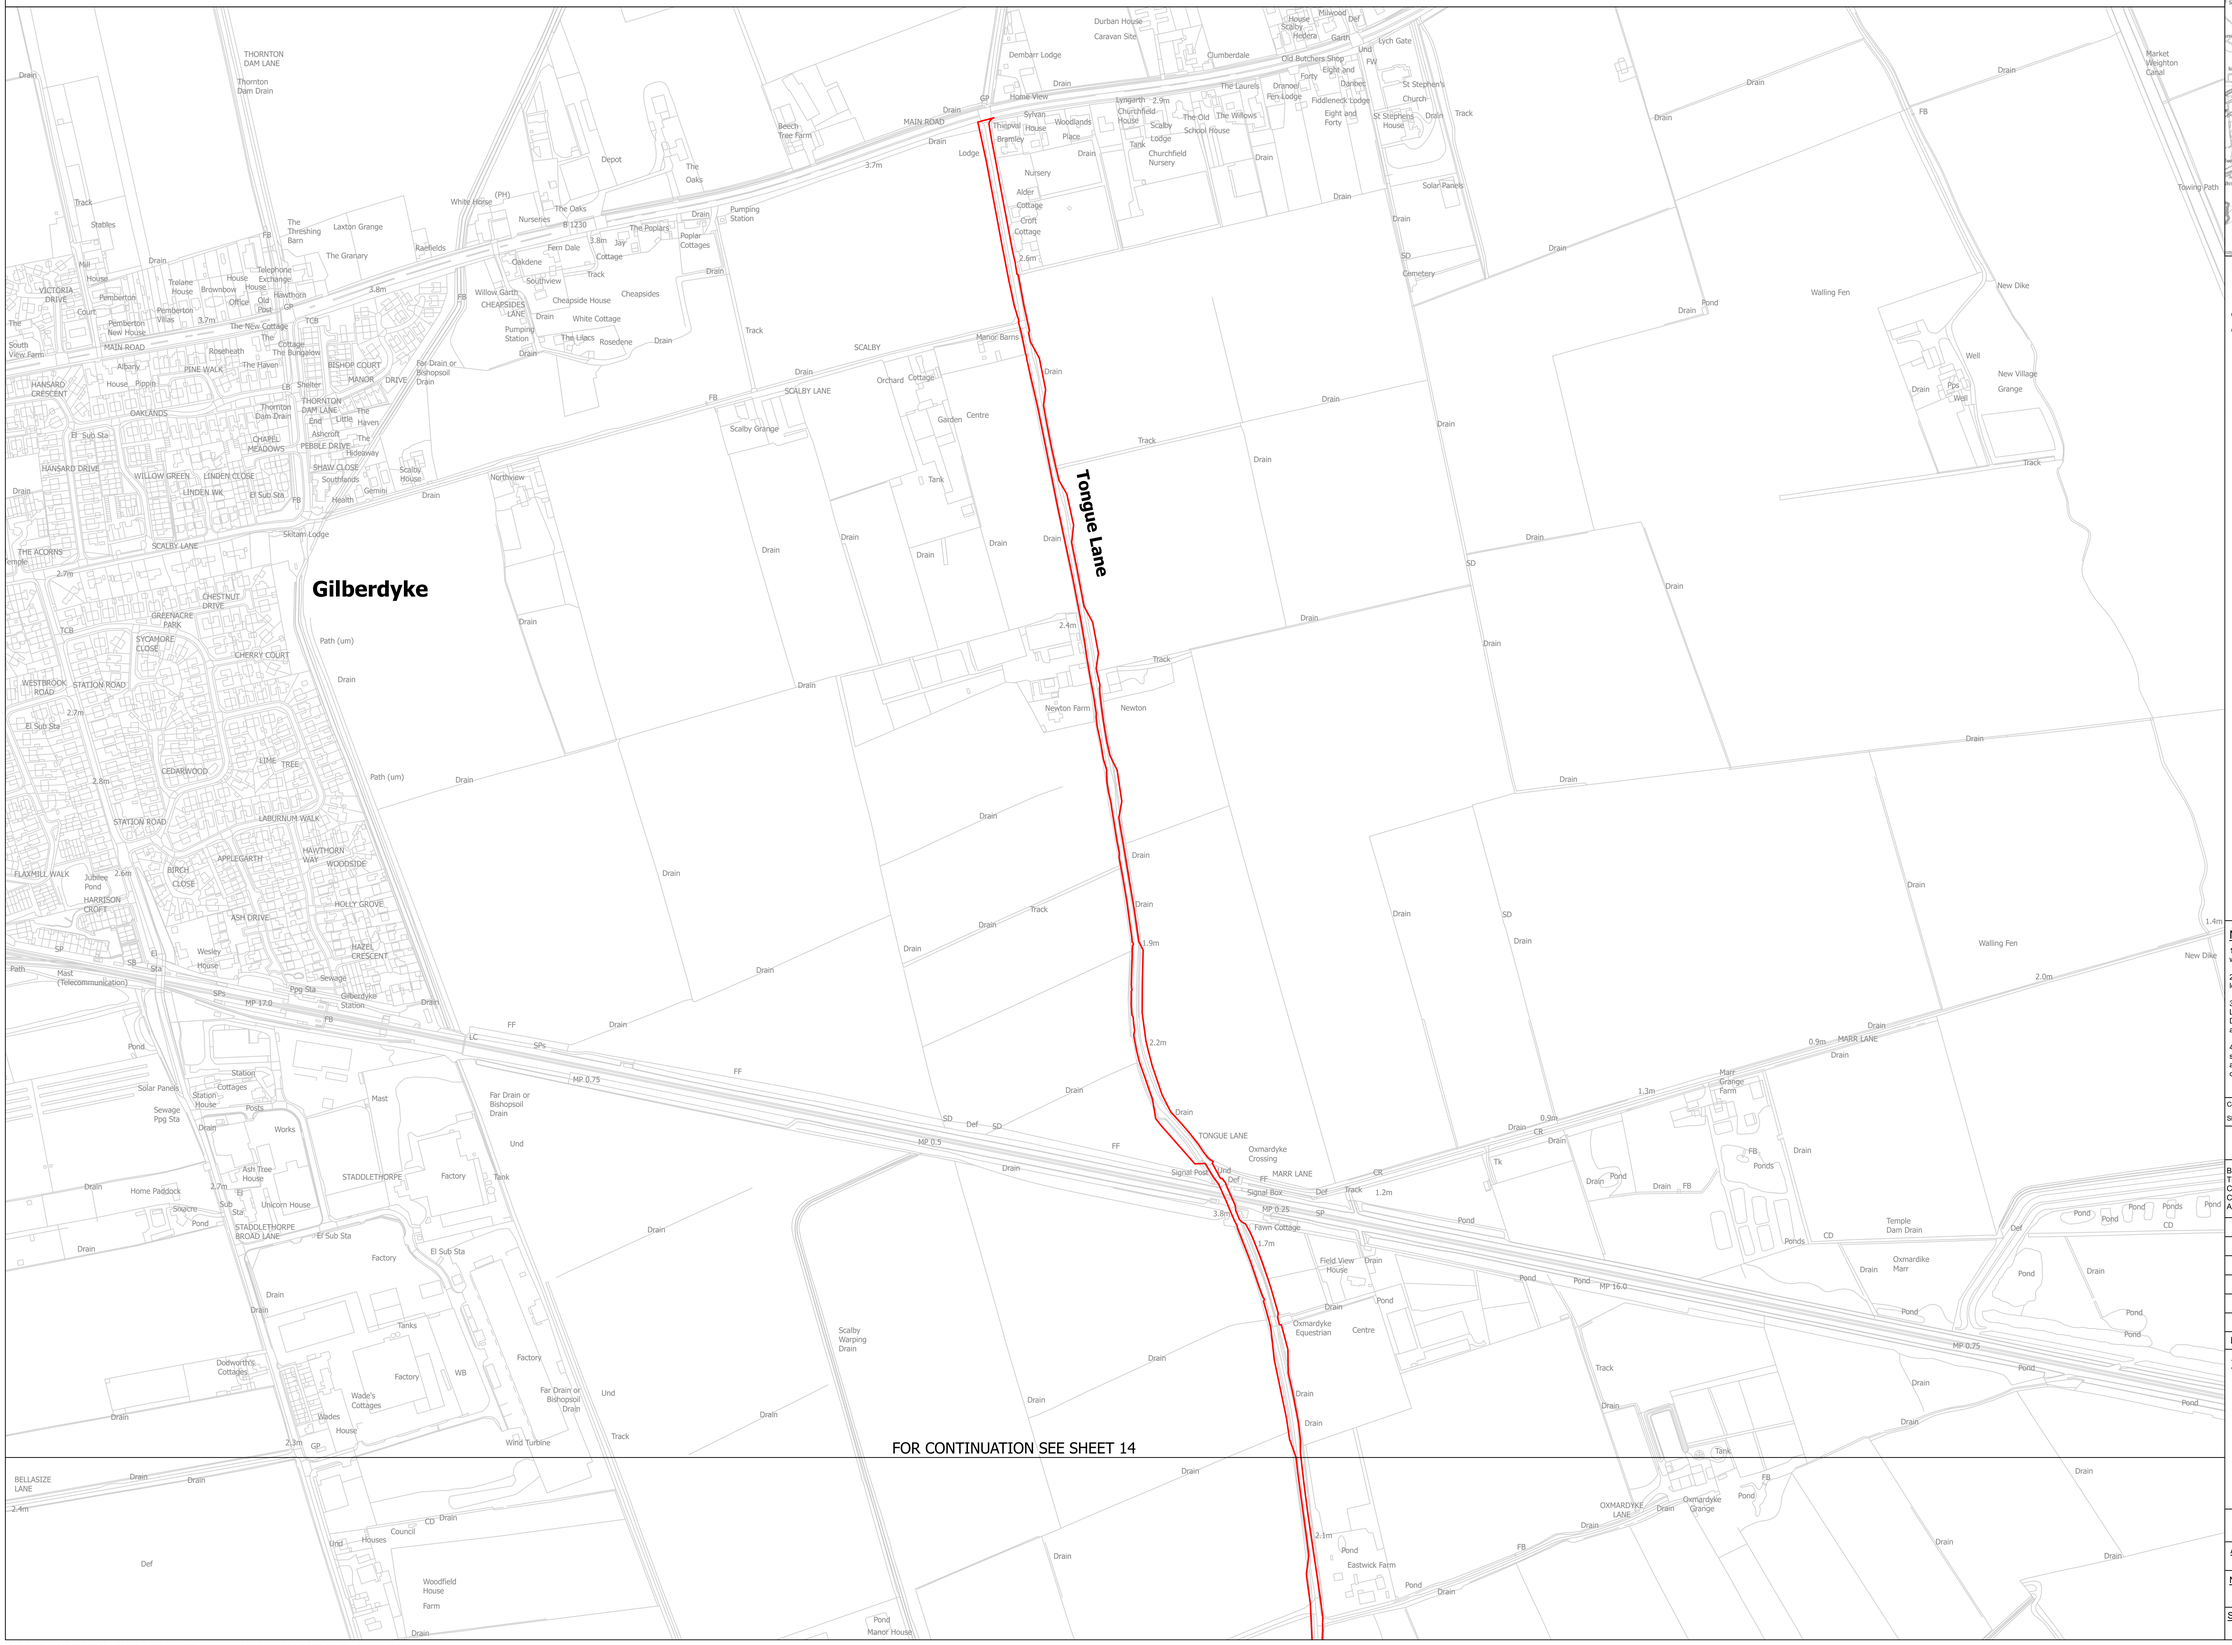

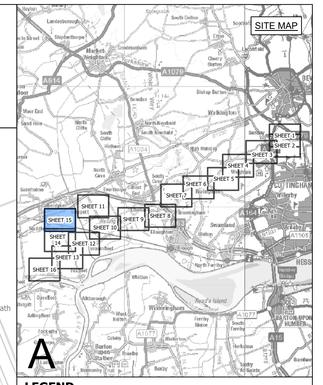

LEGEND

- SHEET INDEX CUTLINES
- ROUTE SECTION BOUNDARY
- COMMENCEMENT OF WORKS
- TERMINATION AND COMMENCEMENT OF WORKS
- ORDER LIMITS
- ORDER LIMITS & LIMITS OF DEVIATION
- LIMITS OF DEVIATION
- INDICATIVE NEW SUBSTATION
- INDICATIVE CONSTRUCTION COMPOUND
- INDICATIVE NEW LATTICE PYLON
- INDICATIVE NEW GANTRY
- EXISTING LATTICE PYLON - NOT AFFECTED
- EXISTING LATTICE PYLON - TO BE MODIFIED
- EXISTING LATTICE PYLON - TO BE DISMANTLED
- INDICATIVE TEMPORARY STRUCTURE
- INDICATIVE NEW OVERHEAD LINE
- EXISTING OVERHEAD LINE - NOT AFFECTED
- EXISTING OVERHEAD LINE - TO BE RECONDUCTORED
- EXISTING OVERHEAD LINE - TO BE DISMANTLED
- INDICATIVE TEMPORARY OVERHEAD LINE

Notes

1. This drawing is scaled at paper size A0, therefore any prints taken at smaller sizes will affect accuracy of the measurement units and should not be scaled against.

2. For additional detail on the plan suites, please refer to the 'Guide to the Plans' located in Volume 2 of the DCO Application.

3. These plans are indicative only and the Project will be located within the Order Limits. Due to the need for flexibility, National Grid will be applying for Limits of Deviation within the Order Limits and the Development Consent Order, within which any final alignment would be located.

4. The Birkhill Wood and High Marnham Substations, and associated Gantry structures do not form part of this Project. They have been shown for reference only, and are included in the Order Limits for access and to enable the overhead line connections to be constructed.

Coordinate System: British National Grid

Sheet X Centroid Coordinate: 428927 Sheet Y Centroid Coordinate: 484651

0 50 100 150 200 250 Metres

BACKGROUND MAPPING INFORMATION HAS BEEN REPRODUCED FROM THE ORDNANCE SURVEY BY PERMISSION OF ORDNANCE SURVEY OF THE CONTROLLER OF HIS MAJESTY'S STATIONERY OFFICE. © CROWN COPYRIGHT AND DATABASE RIGHTS [2026] ORDNANCE SURVEY AC0000808122.

Issue	Date	Remarks	Drawn	Checked	Approved
A	OCT 2026	FOR DCO SUBMISSION	JSt	TF	CJ

Title

THE NATIONAL GRID
(NORTH HUMBER TO HIGH MARNHAM) ORDER
WORKS PLAN SERIES
REGULATION 5(2)(j)
SECTION A (SHEET 15 OF 16)

nationalgrid

Application Number
EN020034


National Grid Drawing Reference
NHHM-LSTC-ENG-PLN-0017

Scale	Sheet Size	Sheet	Issue
1:2,500	A0	SHEET 15 of 16	A

COPYRIGHT: NOT TO BE REPRODUCED WITHOUT THE WRITTEN PERMISSION OF NATIONAL GRID ELECTRICITY TRANSMISSION PLC

THE NATIONAL GRID (NORTH HUMBER TO HIGH MARNHAM) ORDER
WORKS PLAN SERIES
REGULATION 5(2)(j)
SECTION A (SHEET 16 OF 16)

SITE MAP

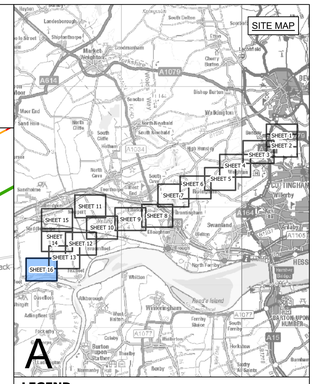

LEGEND

- SHEET INDEX CUTLINES
- ROUTE SECTION BOUNDARY
- COMMENCEMENT OF WORKS
- TERMINATION AND COMMENCEMENT OF WORKS
- ORDER LIMITS
- ORDER LIMITS & LIMITS OF DEVIATION
- LIMITS OF DEVIATION
- INDICATIVE NEW SUBSTATION
- INDICATIVE CONSTRUCTION COMPOUND
- INDICATIVE NEW LATTICE PYLON
- INDICATIVE NEW GANTRY
- EXISTING LATTICE PYLON - NOT AFFECTED
- EXISTING LATTICE PYLON - TO BE MODIFIED
- EXISTING LATTICE PYLON - TO BE DISMANTLED
- INDICATIVE TEMPORARY STRUCTURE
- INDICATIVE NEW OVERHEAD LINE
- EXISTING OVERHEAD LINE - NOT AFFECTED
- EXISTING OVERHEAD LINE - TO BE RECONDUCTORED
- EXISTING OVERHEAD LINE - TO BE DISMANTLED
- INDICATIVE TEMPORARY OVERHEAD LINE

4AF70
4AF71
4AF72
4AF73
4AF74
4AF75
4AF76
4AF77
4ZQ38
4ZQ39
4ZQ40
4ZQ41
4ZQ42
4ZQ43
4ZQ44
4ZQ45

CENTRELINE OF NEW 4AF OHL WITHIN WORK No. 3

TERMINATION OF WORK No. 3 AND COMMENCEMENT OF WORK No. 4

CENTRELINE OF NEW 4AF OHL WITHIN WORK No. 4

SECTION A

SECTION B

FOR CONTINUATION SEE SHEET 13

Yokefleet

Blacktoft

River Ouse

Notes

1. This drawing is scaled at paper size A0, therefore any prints taken at smaller sizes will affect accuracy of the measurement units and should not be scaled against.

2. For additional detail on the plan suites, please refer to the 'Guide to the Plans' located in Volume 2 of the DCO Application.

3. These plans are indicative only and the Project will be located within the Order Limits. Due to the need for flexibility, National Grid will be applying for Limits of Deviation within the Order Limits and the Development Consent Order, within which any final alignment would be located.

4. The Birkhill Wood and High Marnham Substations, and associated Gantry structures do not form part of this Project. They have been shown for reference only, and are included in the Order Limits for access and to enable the overhead line connections to be constructed.

Coordinate System: British National Grid

Sheet X Centroid Coordinate: 424812 Sheet Y Centroid Coordinate: 483365

0 50 100 150 200 250 Metres

BACKGROUND MAPPING INFORMATION HAS BEEN REPRODUCED FROM THE ORDNANCE SURVEY BY PERMISSION OF ORDNANCE SURVEY OF THE CONTROLLER OF HIS MAJESTY'S STATIONERY OFFICE. © CROWN COPYRIGHT AND DATABASE RIGHTS [2026] ORDNANCE SURVEY AC0000808122.

Issue	Date	Remarks	Drawn	Checked	Approved
A	OCT 2026	FOR DCO SUBMISSION	JSt	TF	CJ

Title

THE NATIONAL GRID
(NORTH HUMBER TO HIGH MARNHAM) ORDER
WORKS PLAN SERIES
REGULATION 5(2)(j)
SECTION A (SHEET 16 OF 16)

nationalgrid

Application Number
EN020034

National Grid Drawing Reference
NHHM-LSTC-ENG-PLN-0017

Scale	Sheet Size	Sheet	Issue
1:2,500	A0	SHEET 16 of 16	A

COPYRIGHT: NOT TO BE REPRODUCED WITHOUT THE WRITTEN PERMISSION OF NATIONAL GRID ELECTRICITY TRANSMISSION PLC