


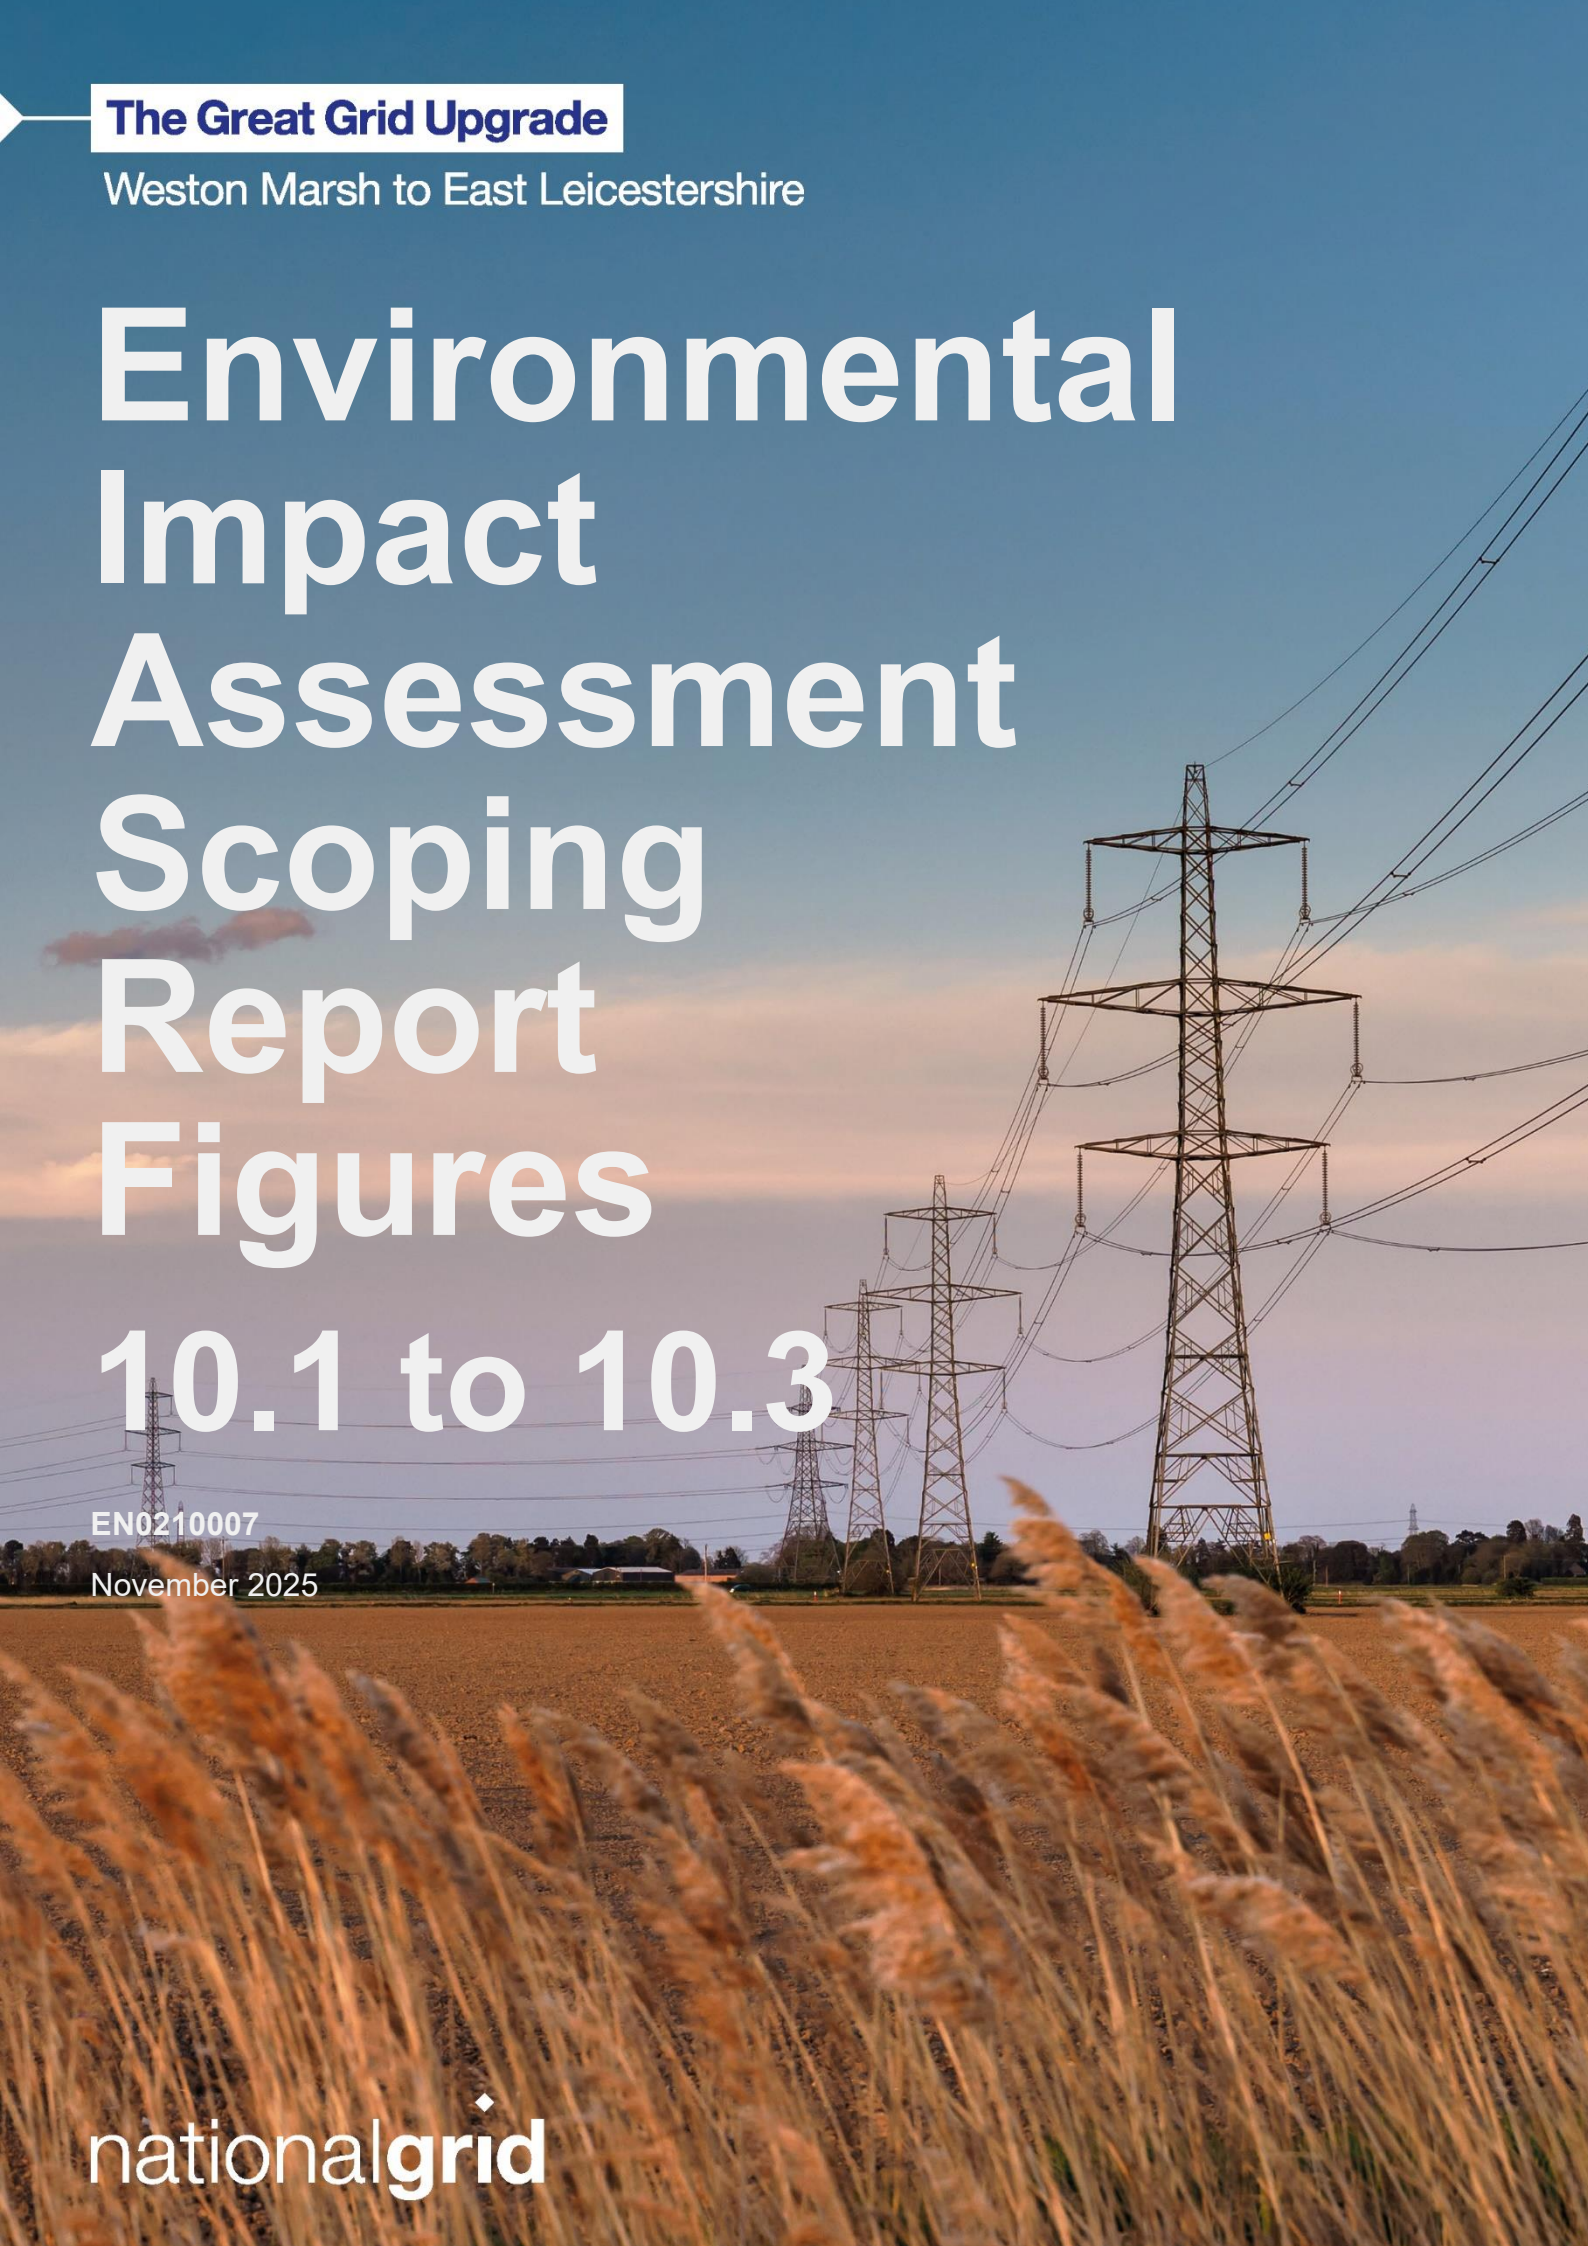

The Great Grid Upgrade

Weston Marsh to East Leicestershire

Environmental Impact Assessment Scoping Report Figures 10.1 to 10.3

EN0210007

November 2025


nationalgrid

Contents


Figure 10.1 Surface Water Receptors and their Attributes

Figure 10.2 Fluvial Flood Risk

Figure 10.3 Surface Water Flood Risk

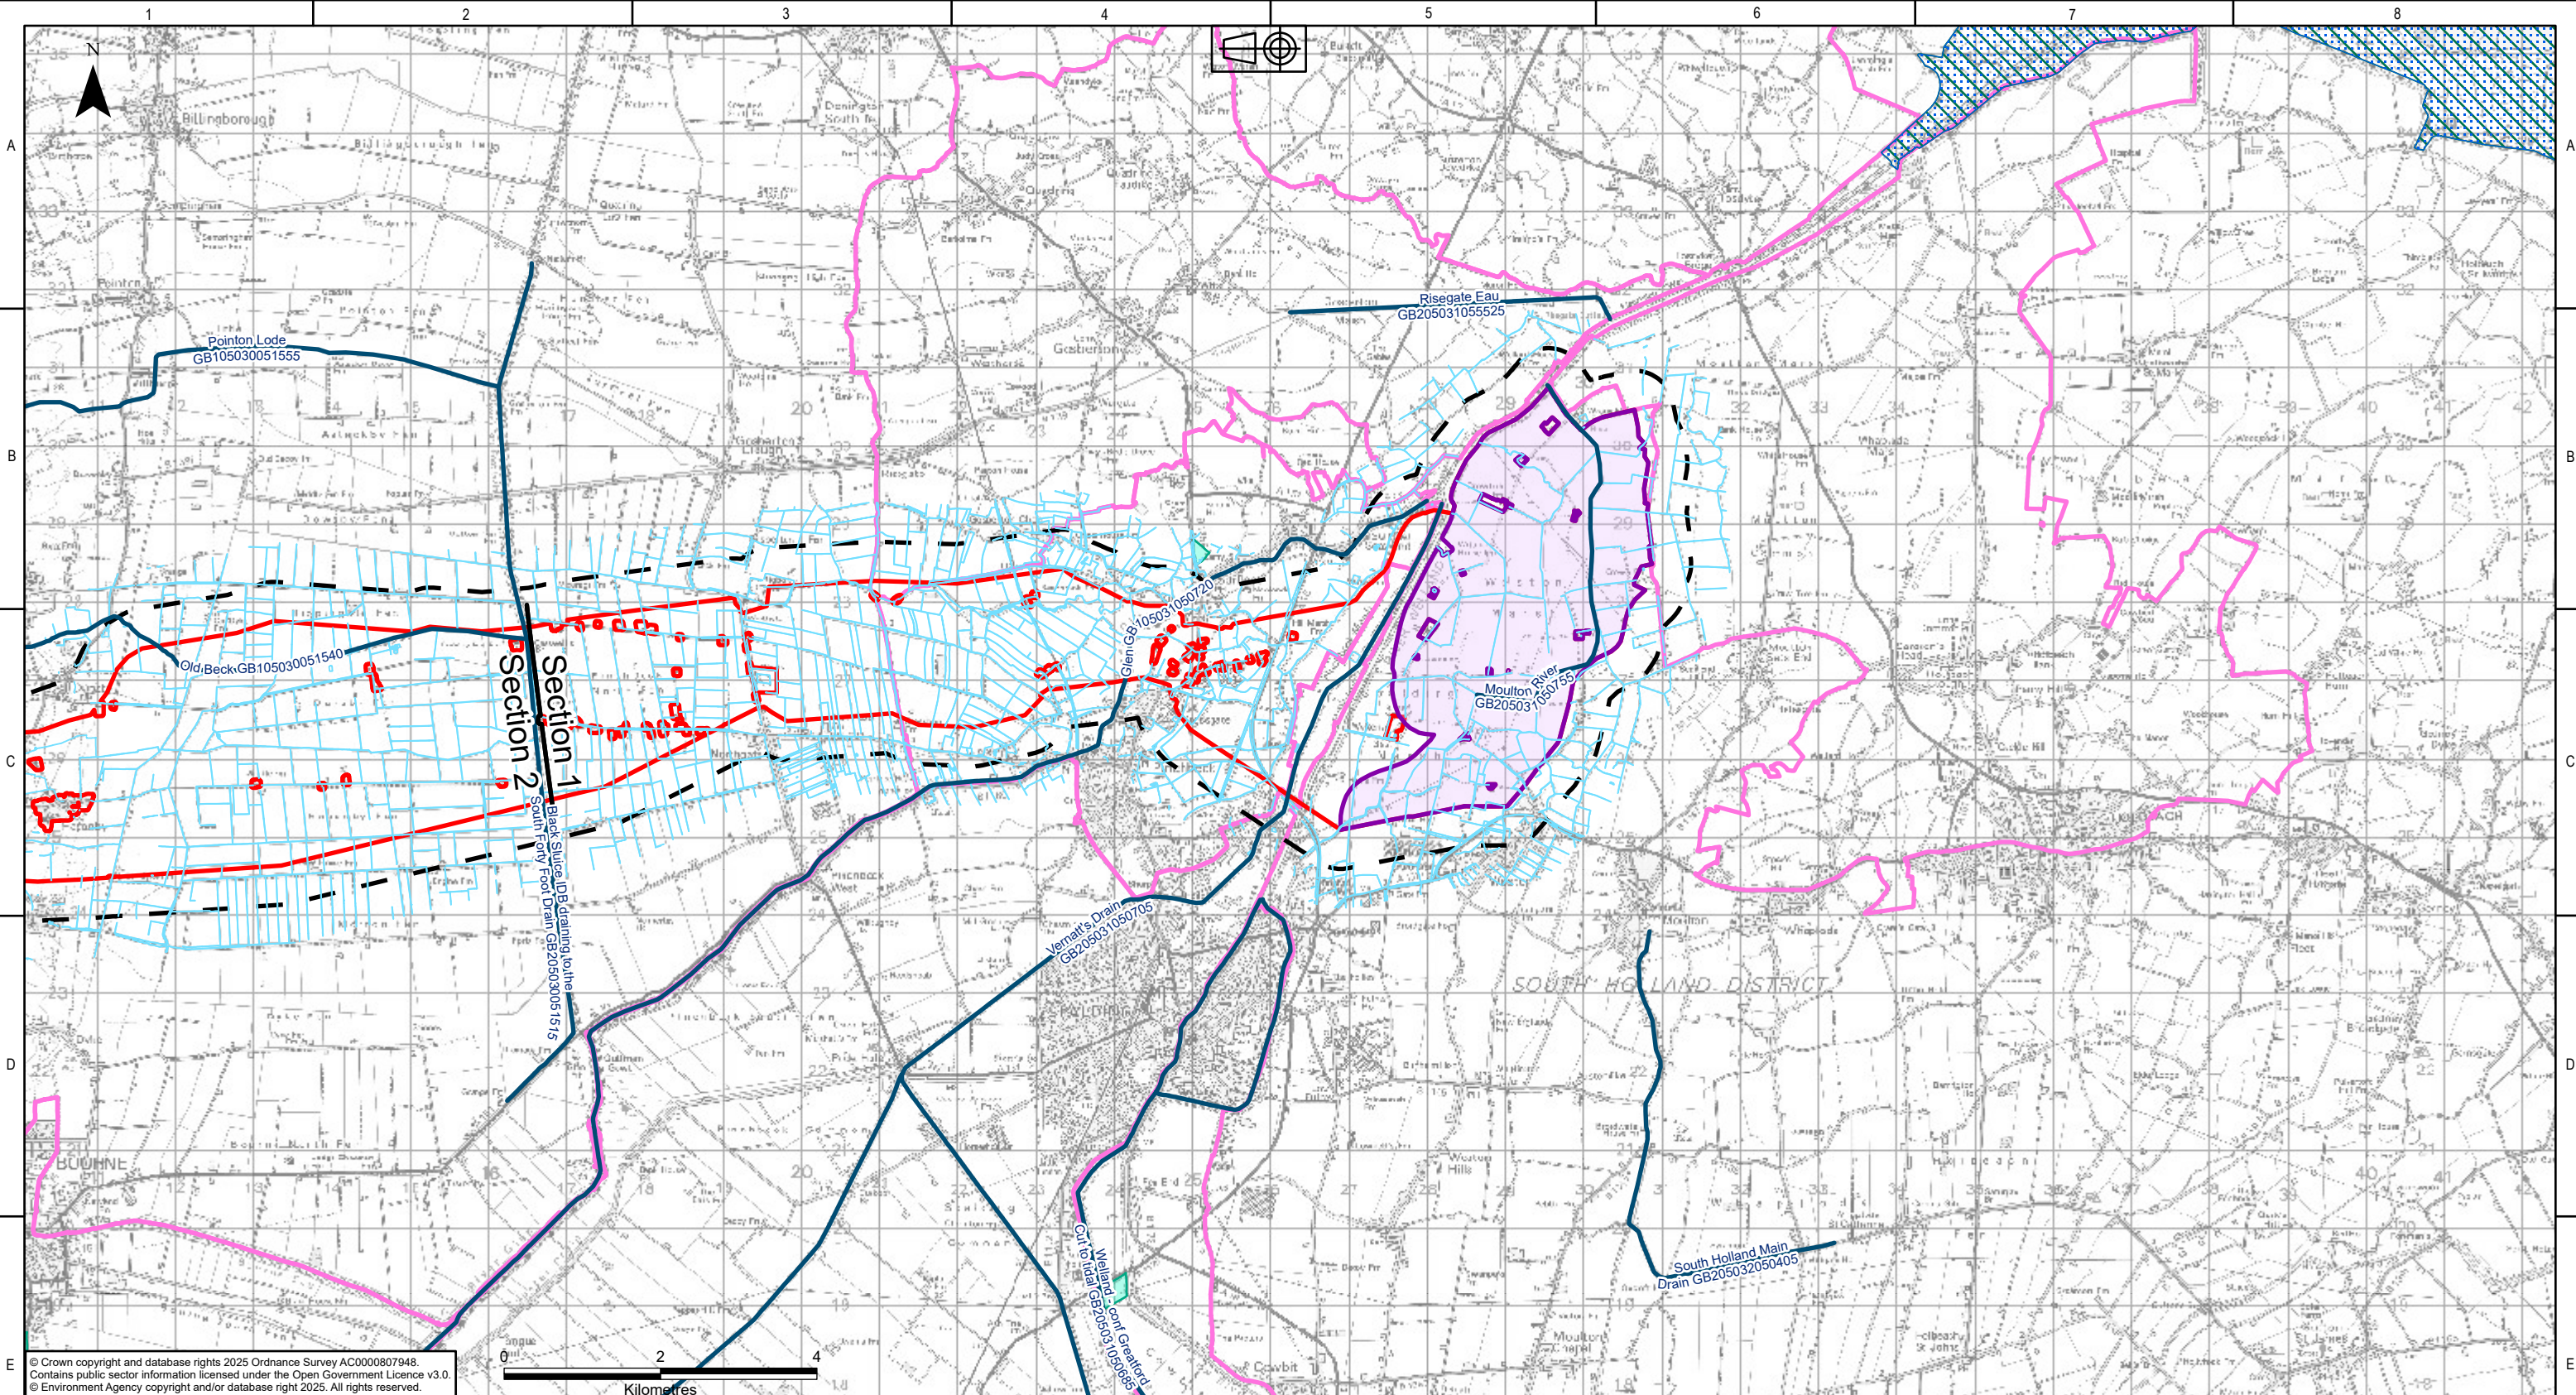

© Crown copyright and database rights 2025 Ordnance Survey AC0000807948.
Contains public sector information licensed under the Open Government Licence v3.0.
© Environment Agency copyright and/or database right 2025. All rights reserved.

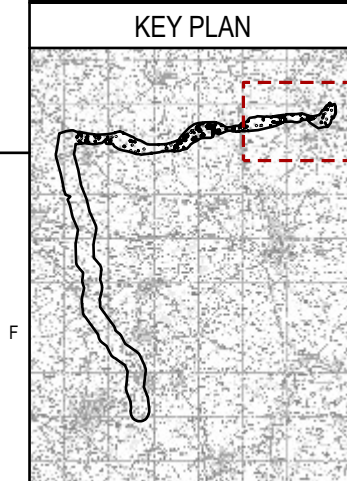

- Legend**
- Scoping Boundary
 - Sections
 - 500m Study Area
 - Refined Weston Marsh Substation Siting Zone
 - WFD River Water Bodies
 - Ordinary Watercourses
 - Nitrate Vulnerable Zones
 - Ecological Designations
 - Special Protection Areas
 - Ramsar
 - Site of Special Scientific Interest

P01.01	29/10/2025	First issue		OT	DM	HJ	CS
Rev.	Date	Comment		Des	Drw by	Check	Appr.


nationalgrid
National Grid plc, Warwick Technology Park,
Gallows Hill, Warwick, CV34 6DA

Contractor
AECOM
ARUP


Designed
O.TUCKER

Drawn
D.MOSNEANU

Site Weston Marsh to East Leicestershire	
Title Scoping Report: Figure 10.1 Surface Water Receptors and their Attributes	
Purpose of issue For Information	Status S2
Drawing No. WMEL-AAJ-ENVS-ZZZZZZ-DRW-ES-000031	
NGET Drawing No. N/A	Sheet 1 of 5
Size A3	
Checked H.JENNER	Approved C.STOCKS
Date 29/10/2025	Scale 1:80,000
Revision P01	

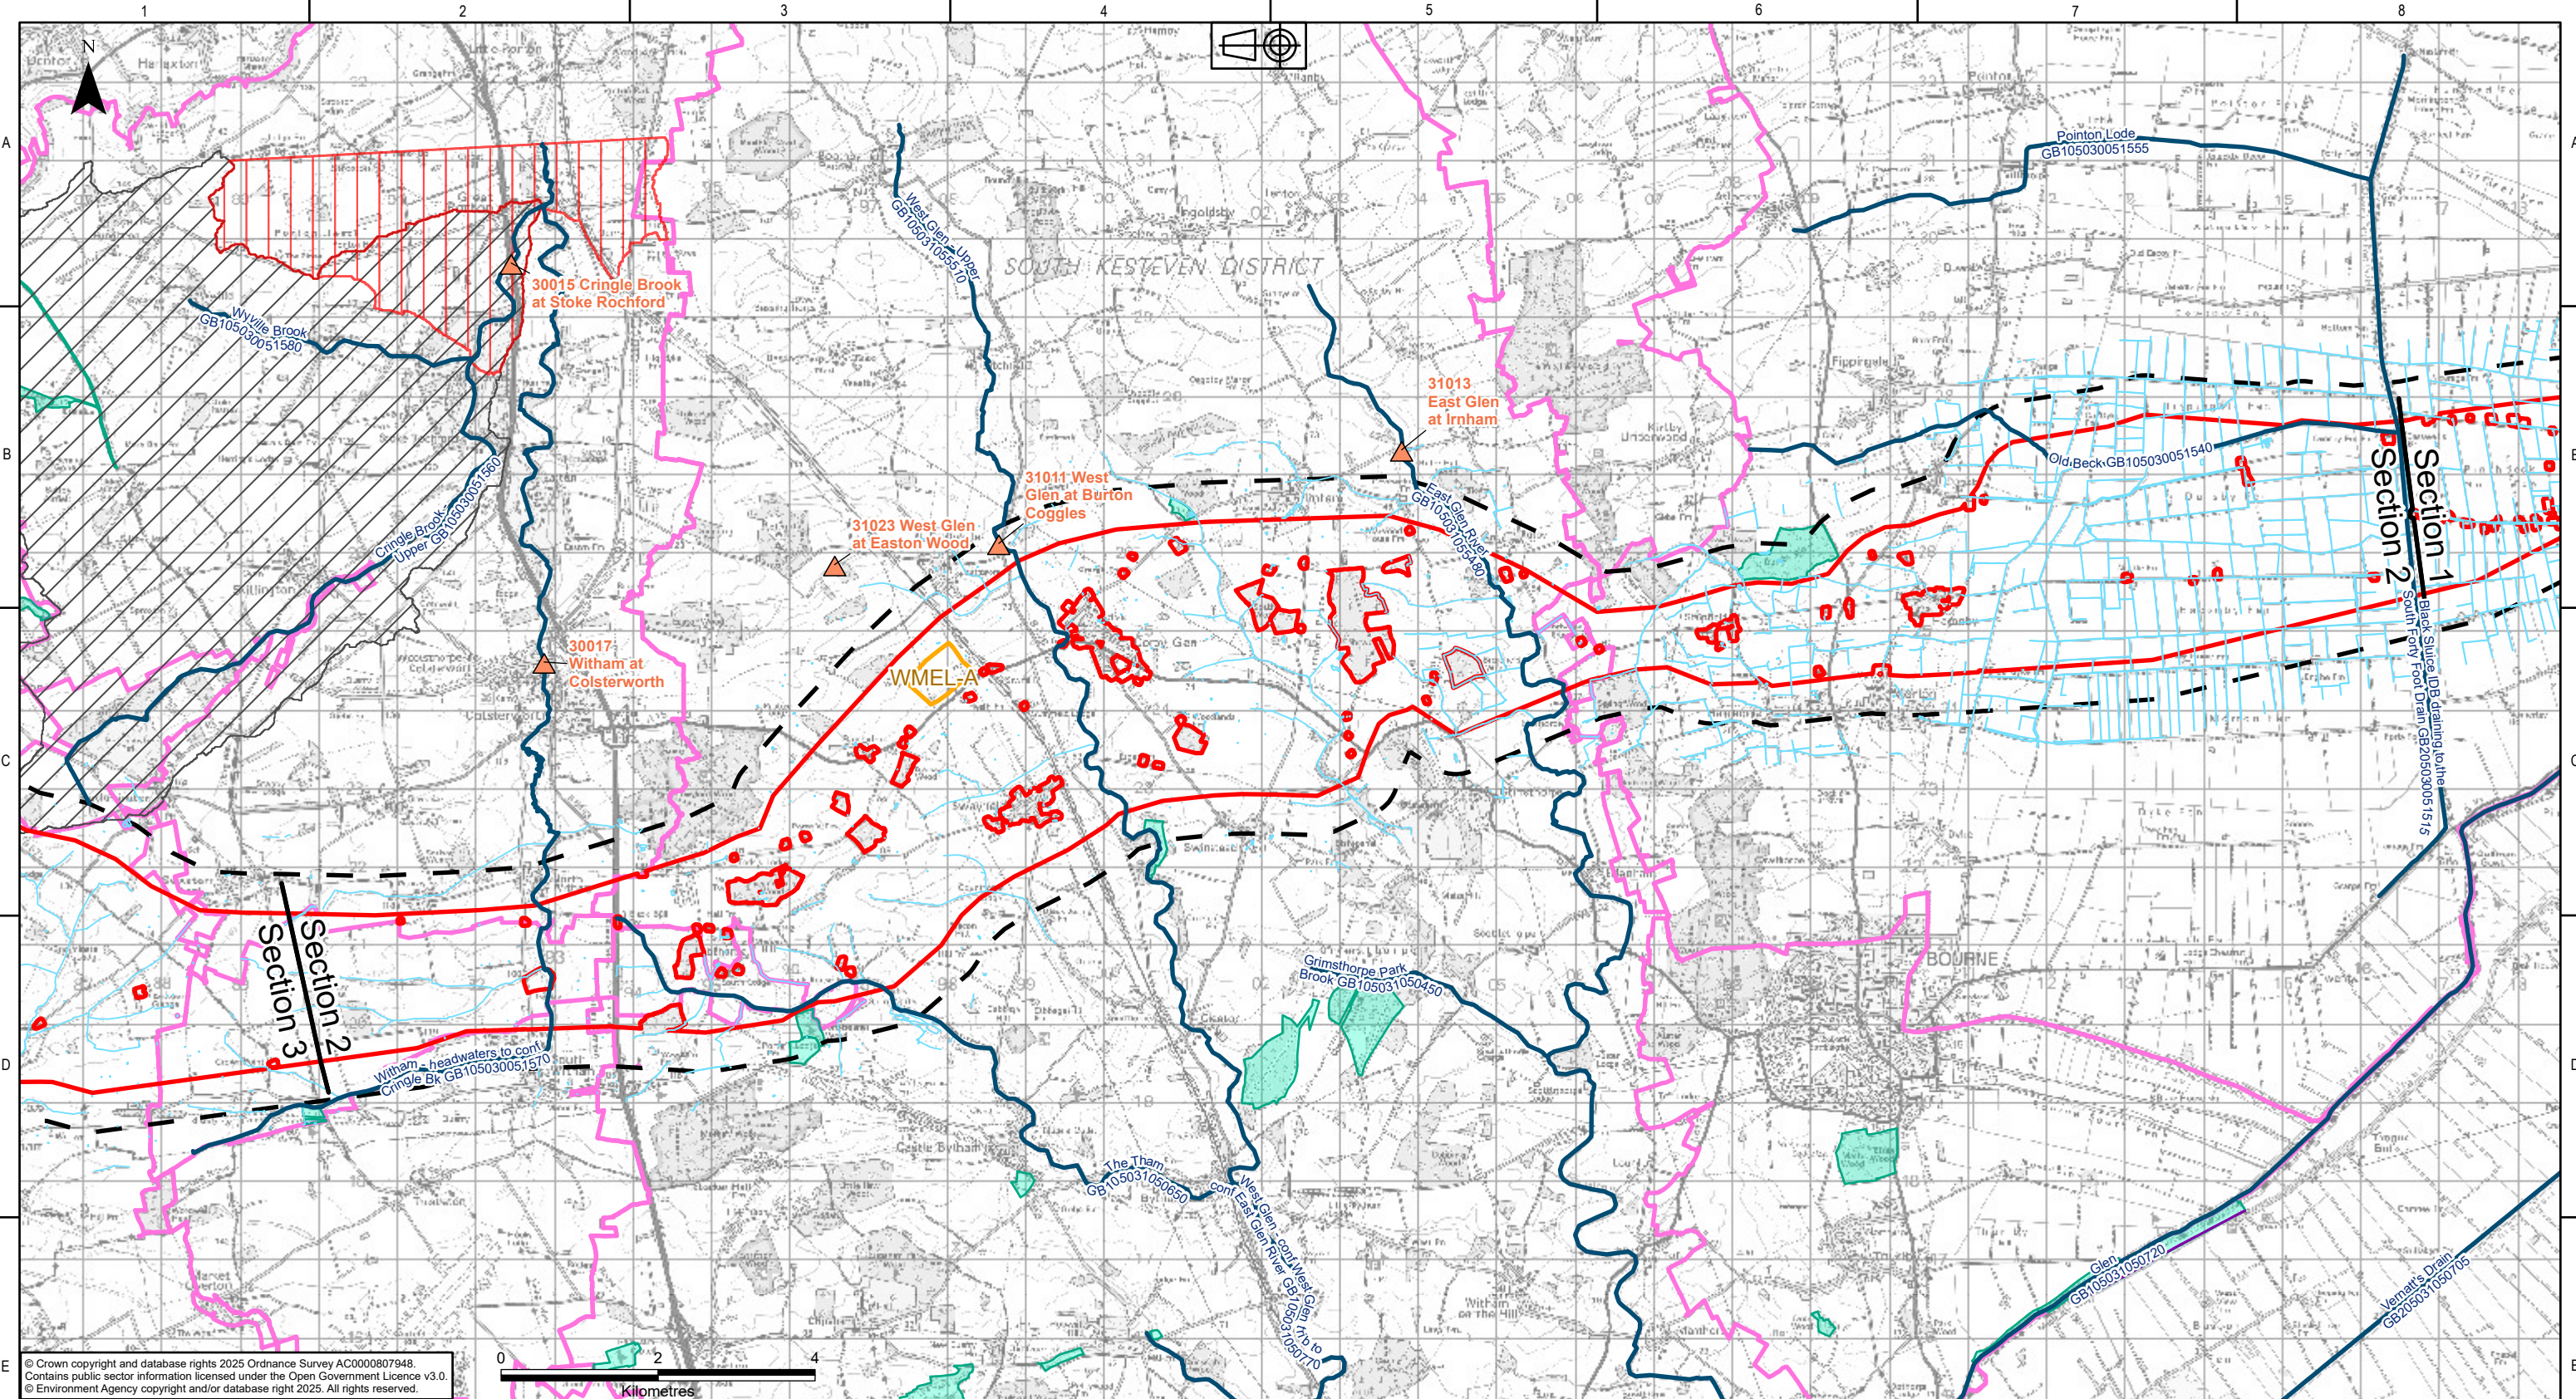

© Crown copyright and database rights 2025 Ordnance Survey AC0000807948.
Contains public sector information licensed under the Open Government Licence v3.0.
© Environment Agency copyright and/or database right 2025. All rights reserved.

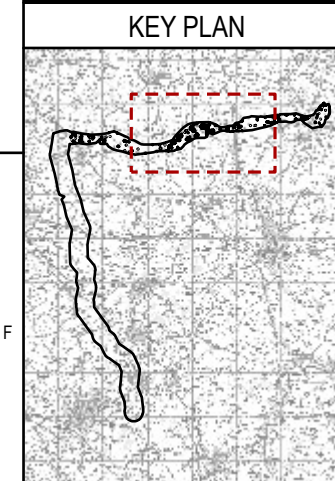


- Legend**
-  Scoping Boundary
 -  Sections
 -  500m Study Area
 -  Substations Siting Area
 -  Flow Gauging Stations
 -  WFD River Water Bodies
 -  Ordinary Watercourses
 -  Drinking Water Safeguard Zones (Surface Water)
 -  Drinking Water Protected Areas (Surface Water)
 -  Nitrate Vulnerable Zones
 - Ecological Designations**
 -  Special Areas of Conservation
 -  Site of Special Scientific Interest


P01.01	29/10/2025	First issue	OT	DM	HJ	CS
Rev.	Date	Comment	Des	Drw by	Check	Appr.

nationalgrid National Grid plc, Warwick Technology Park, Gallows Hill, Warwick, CV34 6DA	
Contractor AECOM ARUP	
Designed O.TUCKER	Drawn D.MOSNEANU

Site Weston Marsh to East Leicestershire				
Title Scoping Report: Figure 10.1 Surface Water Receptors and their Attributes				
Purpose of issue For Information				Status S2
Drawing No. WMEL-AAJ-ENVS-ZZZZZZ-DRW-ES-000031				
NGET Drawing No. N/A			Sheet 2 of 5	Size A3
Checked H.JENNER	Approved C.STOCKS	Date 29/10/2025	Scale 1:80,000	Revision P01

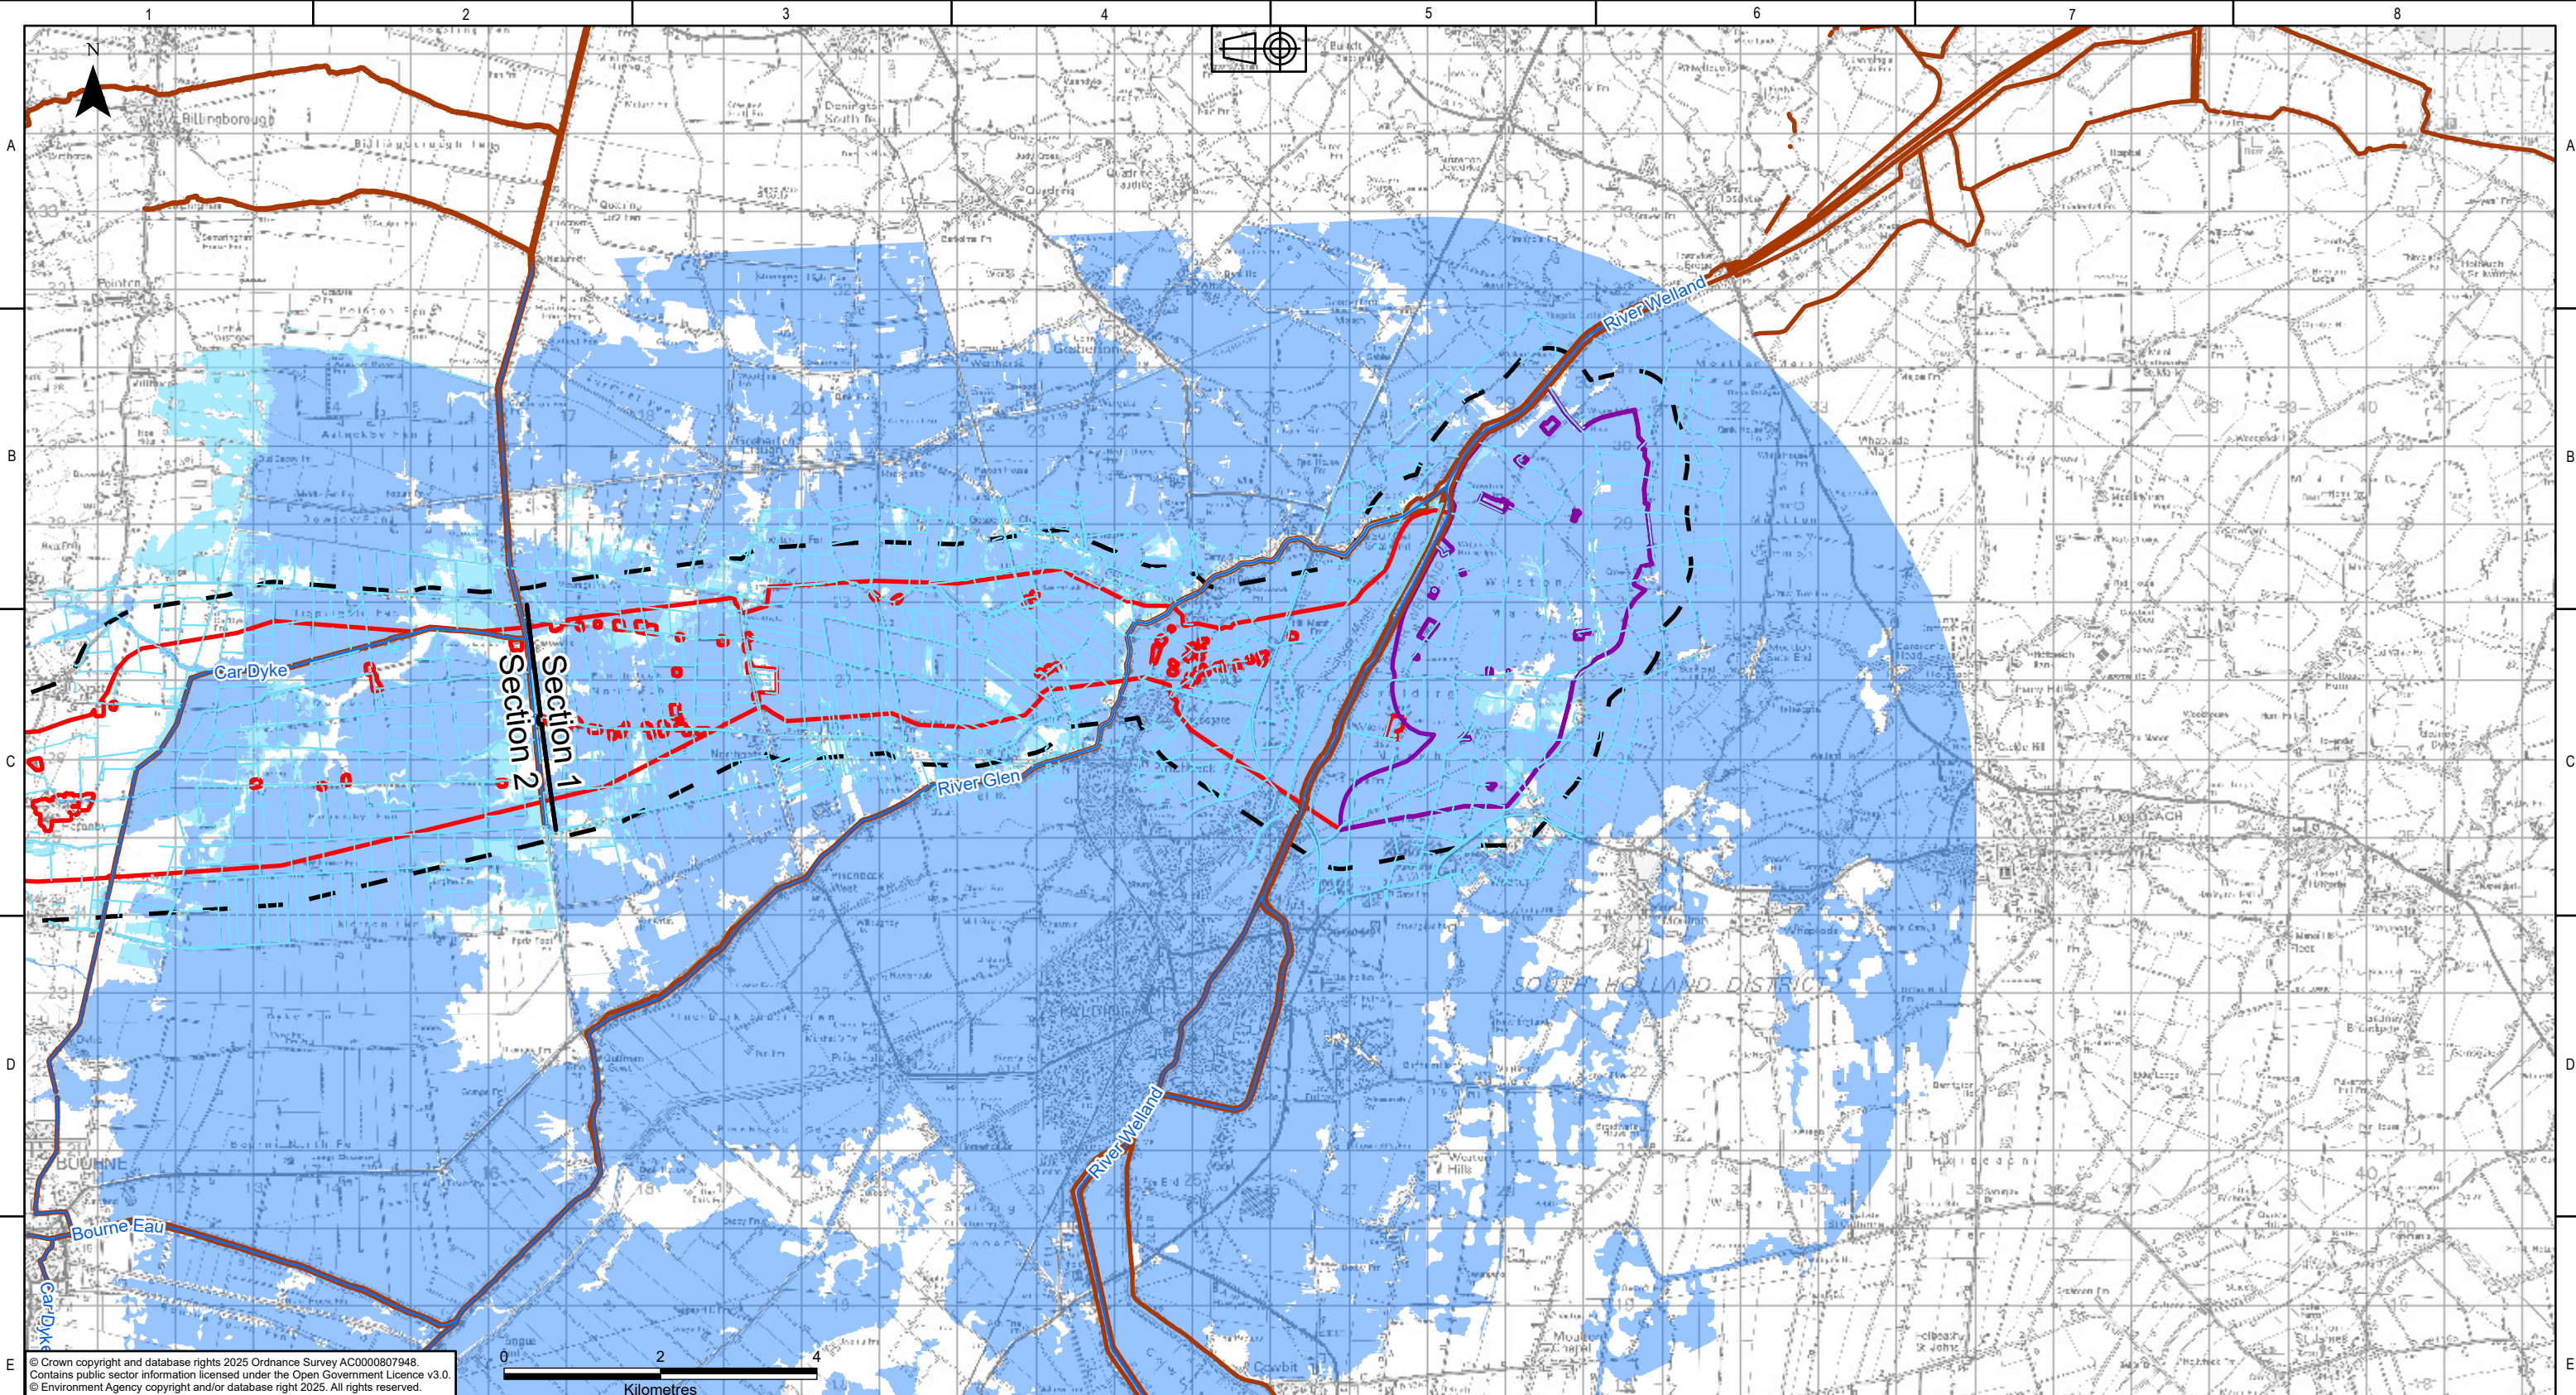

© Crown copyright and database rights 2025 Ordnance Survey AC0000807948.
Contains public sector information licensed under the Open Government Licence v3.0.
© Environment Agency copyright and/or database right 2025. All rights reserved.

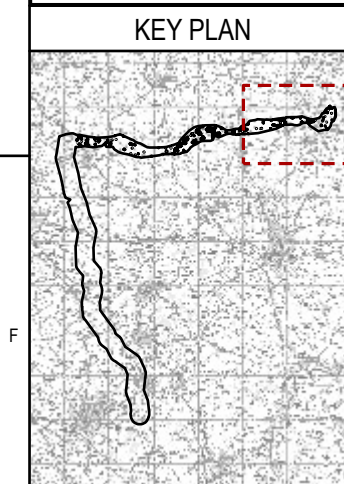

- Legend**
- Scoping Boundary
 - Sections
 - 500m Study Area
 - Refined Weston Marsh Substation Siting Zone
 - Statutory Main Rivers
 - Ordinary Watercourses
 - Spatial Flood Defences
 - Flood Zone 2
 - Flood Zone 3

Note: Environment Agency Flood Storage Areas not currently shown.

P01.01	29/10/2025	First issue		OT	DM	HJ	CS
Rev.	Date	Comment		Des	Drw by	Check	Appr.

nationalgrid
National Grid plc, Warwick Technology Park,
Gallows Hill, Warwick, CV34 6DA

Contractor



AECOM

ARUP

Designed
O.TUCKER

Drawn
D.MOSNEANU

Site Weston Marsh to East Leicestershire	
Title Scoping Report: Figure 10.2 Fluvial Flood Risk	
Purpose of issue For Information	Status S2
Drawing No. WMEL-AAJ-ENVS-ZZZZZZ-DRW-ES-000032	
NGET Drawing No. N/A	Sheet 1 of 5
Size A3	
Checked H.JENNER	Approved C.STOCKS
Date 29/10/2025	Scale 1:80,000
Revision P01	

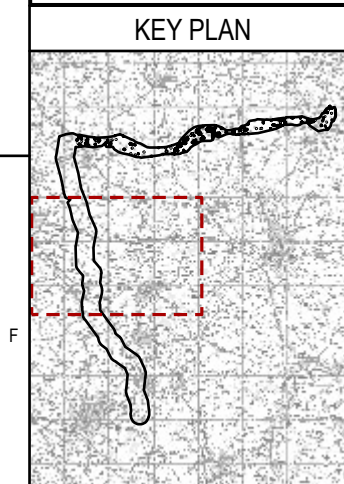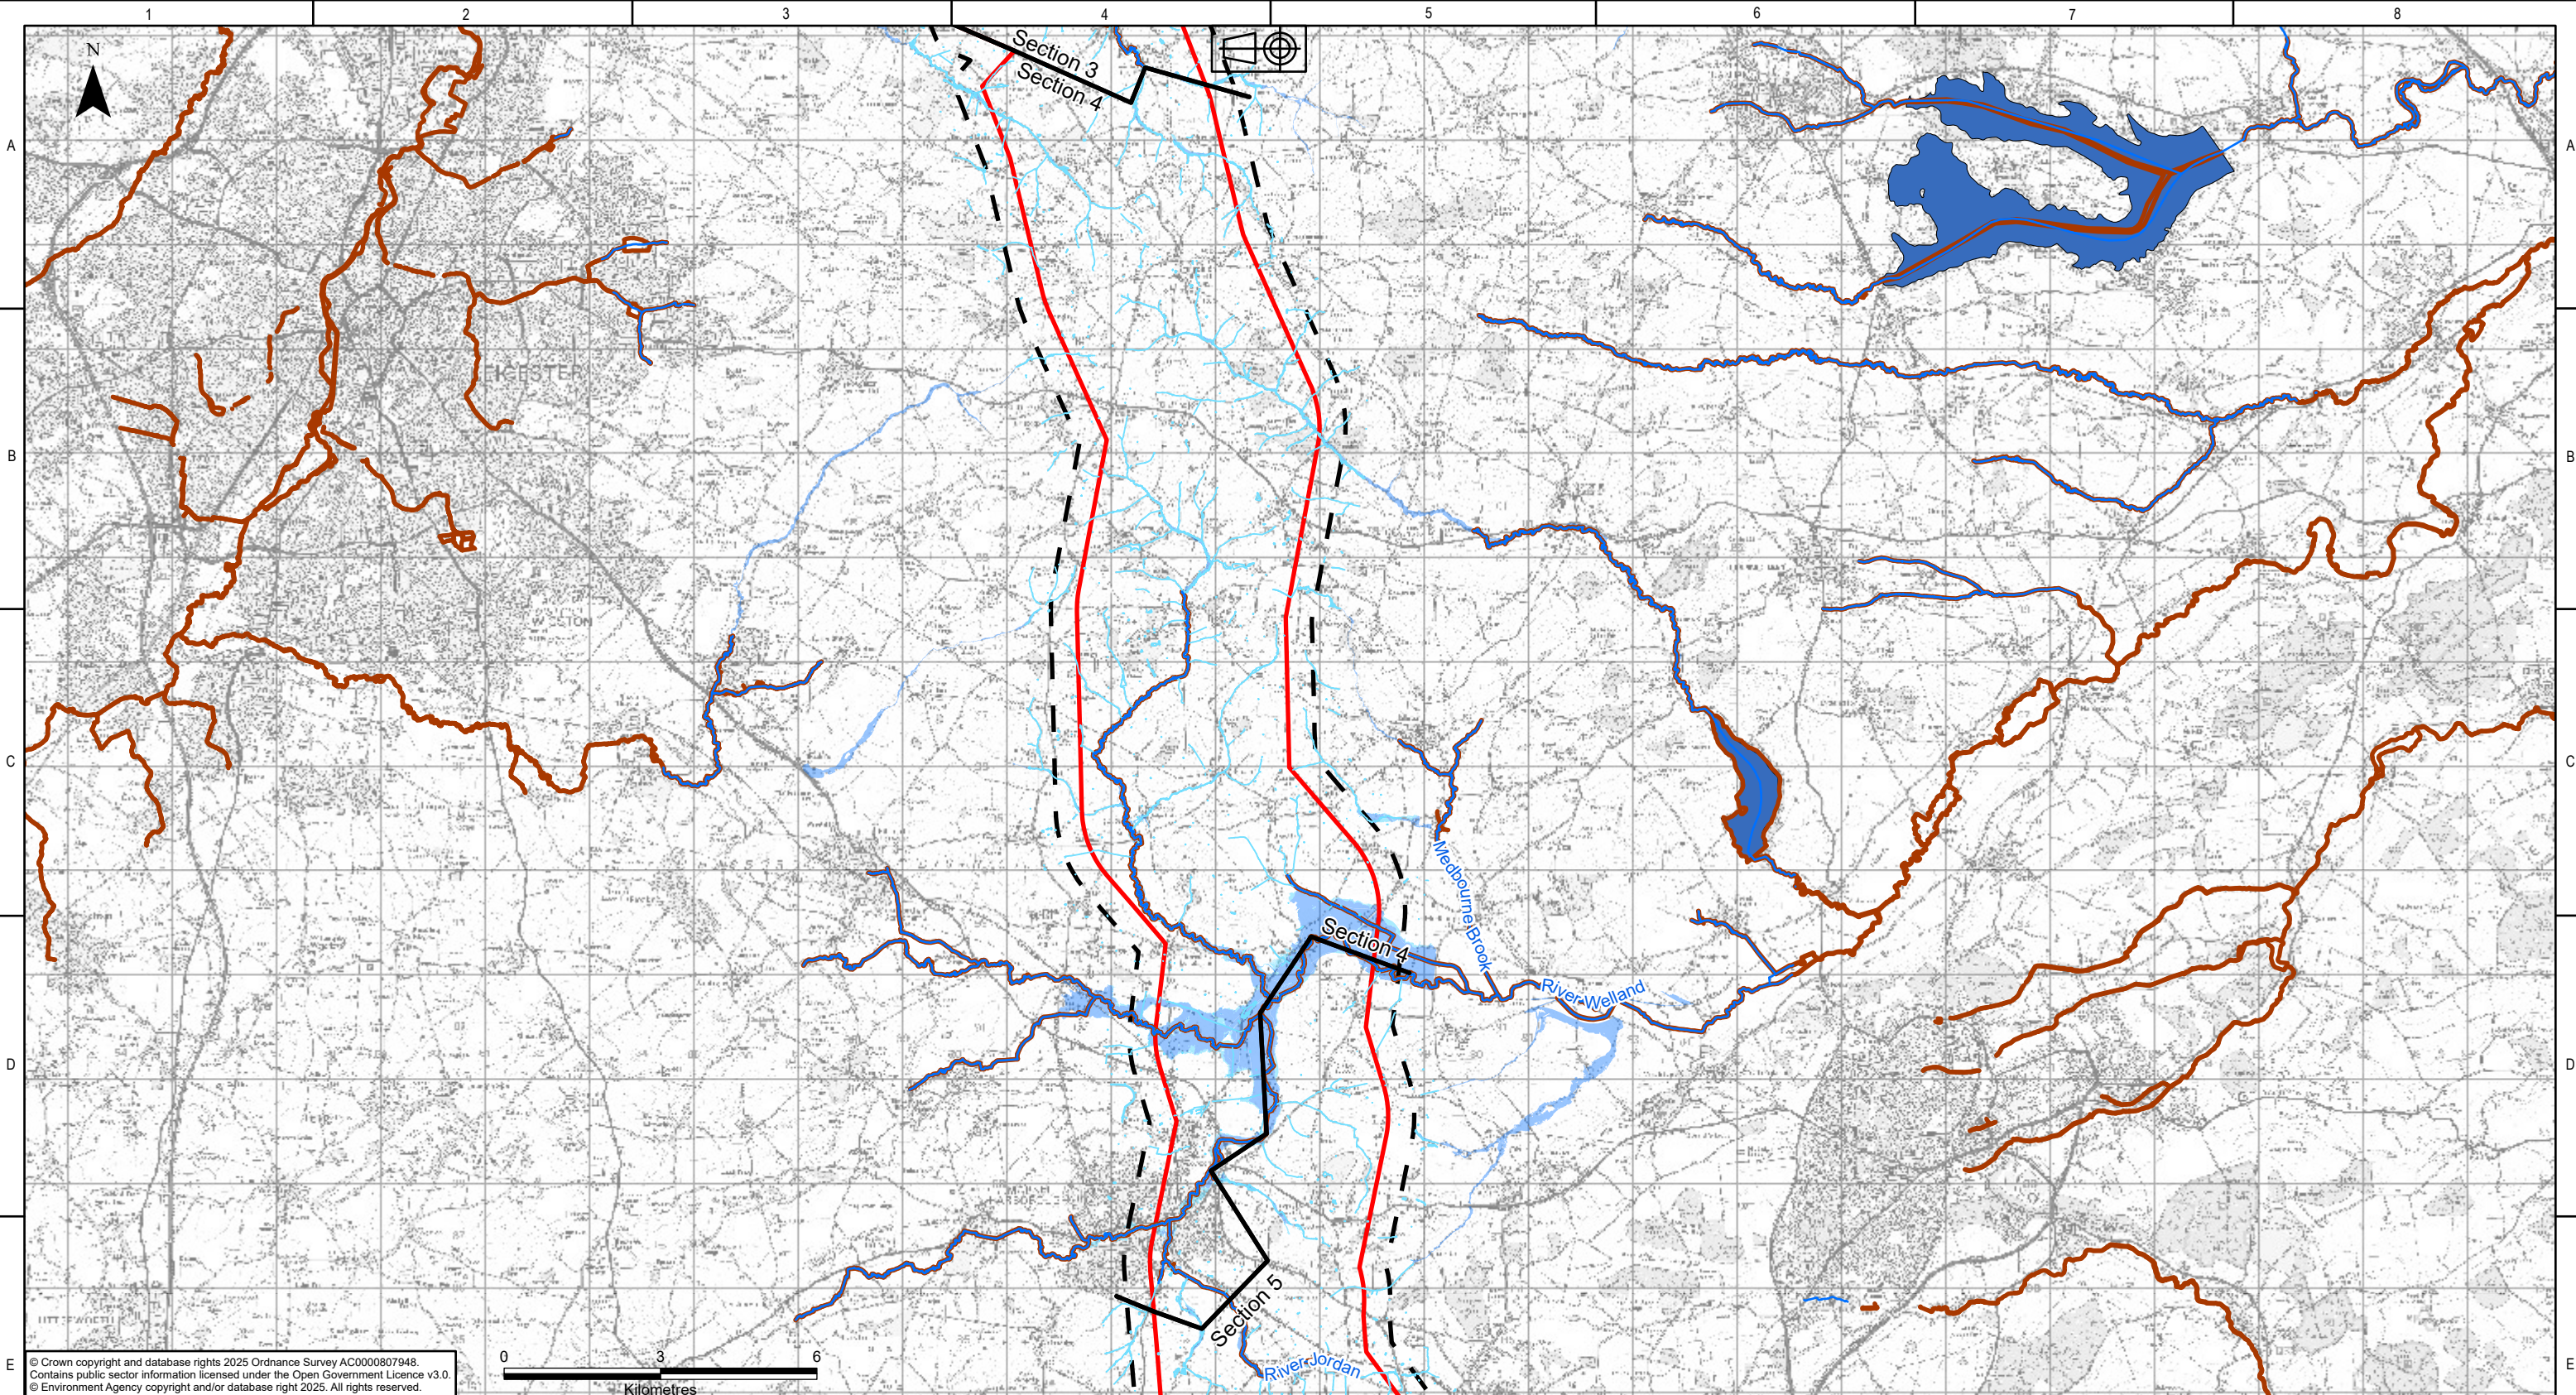

Legend

- Scoping Boundary
- Sections
- 500m Study Area
- Statutory Main Rivers
- Ordinary Watercourses
- Spatial Flood Defences
- Flood Zone 2
- Flood Zone 3
- Lakes

Note: Environment Agency Flood Storage Areas not currently shown.

P01.01	29/10/2025	First issue		OT	DM	HJ	CS
Rev.	Date	Comment		Des	Drw by	Check	Appr.

nationalgrid
National Grid plc, Warwick Technology Park,
Gallows Hill, Warwick, CV34 6DA

Contractor

AECOM

ARUP

Designed
O.TUCKER

Drawn
D.MOSNEANU

Site
Weston Marsh to East Leicestershire

Title
Scoping Report:
Figure 10.2
Fluvial Flood Risk

Purpose of issue
For Information

Status
S2

Drawing No.
WMEL-AAJ-ENVS-ZZZZZZ-DRW-ES-000032

NGET Drawing No.
N/A

Sheet 4 of 5

Size
A3



Checked
H.JENNER

Approved
C.STOCKS

Date
29/10/2025

Scale
1:120,000

Revision
P01

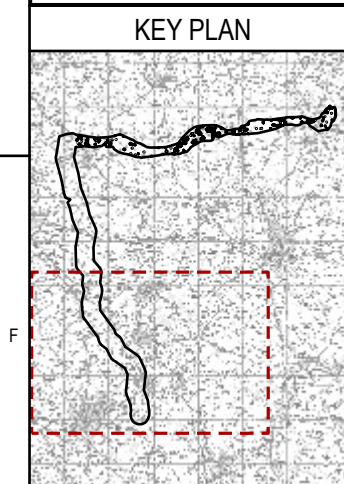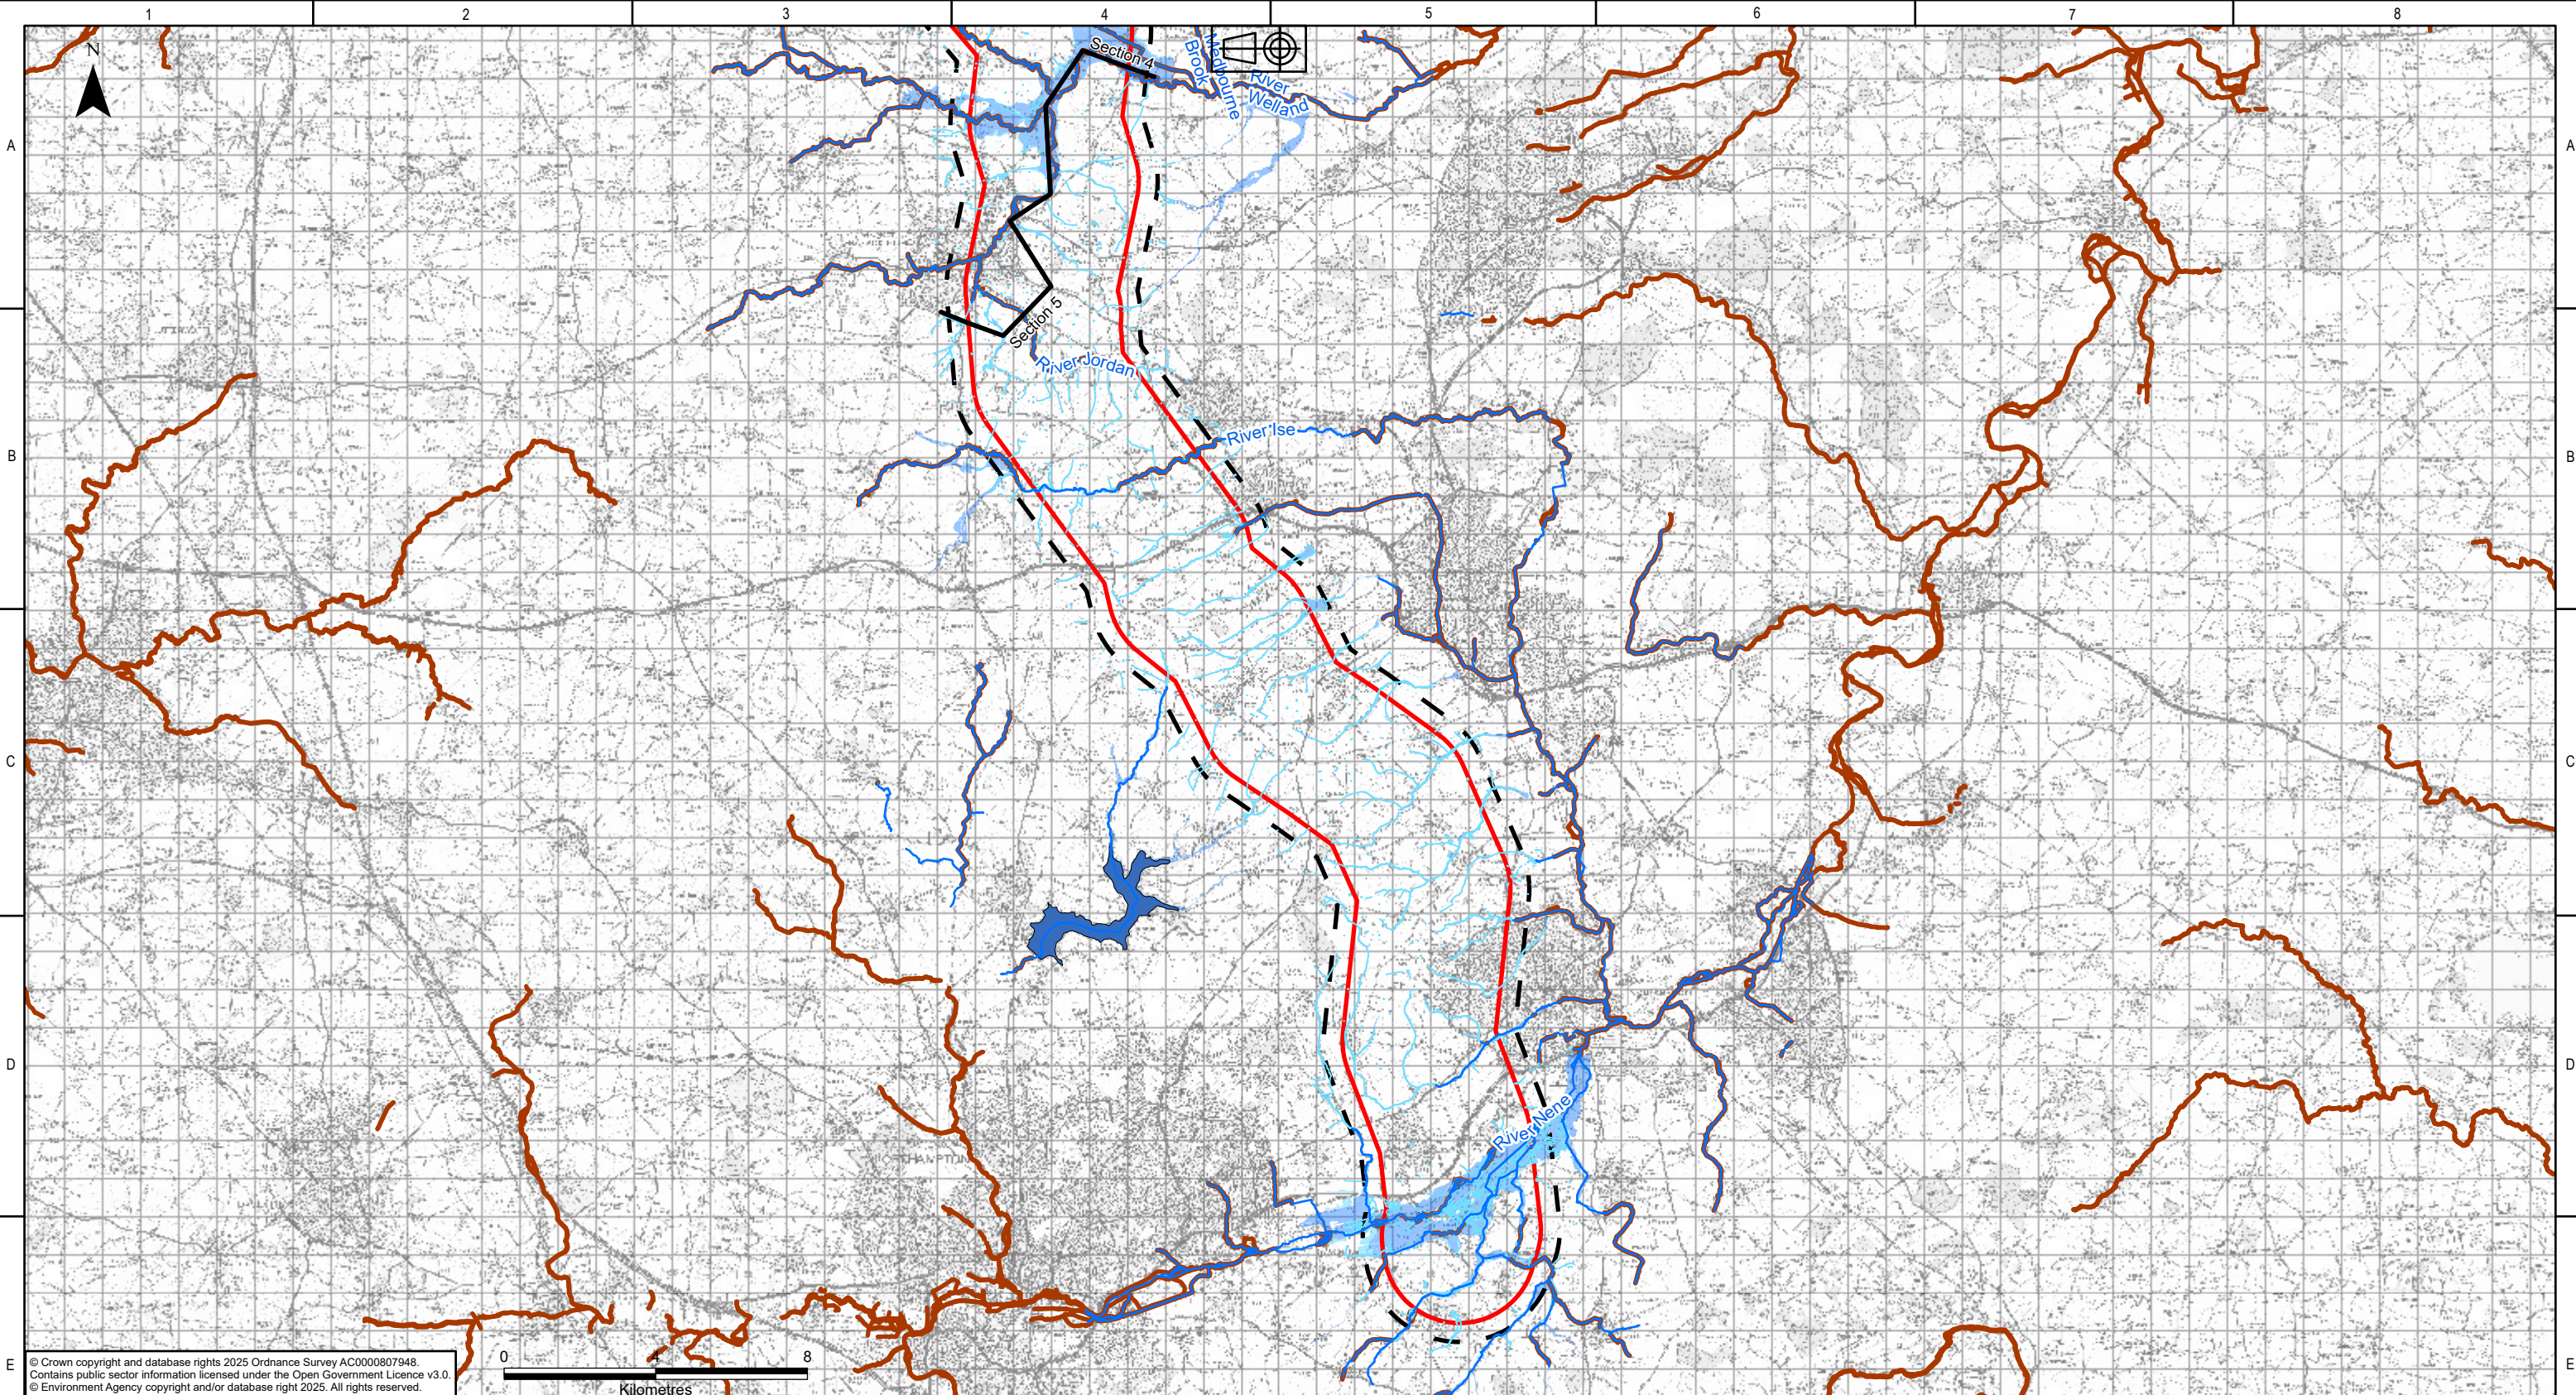

Legend	
	Scoping Boundary
	Sections
	500m Study Area
	Statutory Main Rivers
	Ordinary Watercourses
	Spatial Flood Defences
	Flood Zone 2
	Flood Zone 3
	Lakes

Note: Environment Agency Flood Storage Areas not currently shown.

P01.01	29/10/2025	First issue		OT	DM	HJ	CS
Rev.	Date	Comment		Des	Drw by	Check	Appr.

nationalgrid
National Grid plc, Warwick Technology Park,
Gallows Hill, Warwick, CV34 6DA

Contractor


AECOM

ARUP


Designed
O.TUCKER

Drawn
D.MOSNEANU

Site Weston Marsh to East Leicestershire	
Title Scoping Report: Figure 10.2 Fluvial Flood Risk	
Purpose of issue For Information	Status S2
Drawing No. WMEL-AAJ-ENVS-ZZZZZZ-DRW-ES-000032	
NGET Drawing No. N/A	Sheet 5 of 5
Size A3	
Checked H.JENNER	Approved C.STOCKS
Date 29/10/2025	Scale 1:165,000
Revision P01	

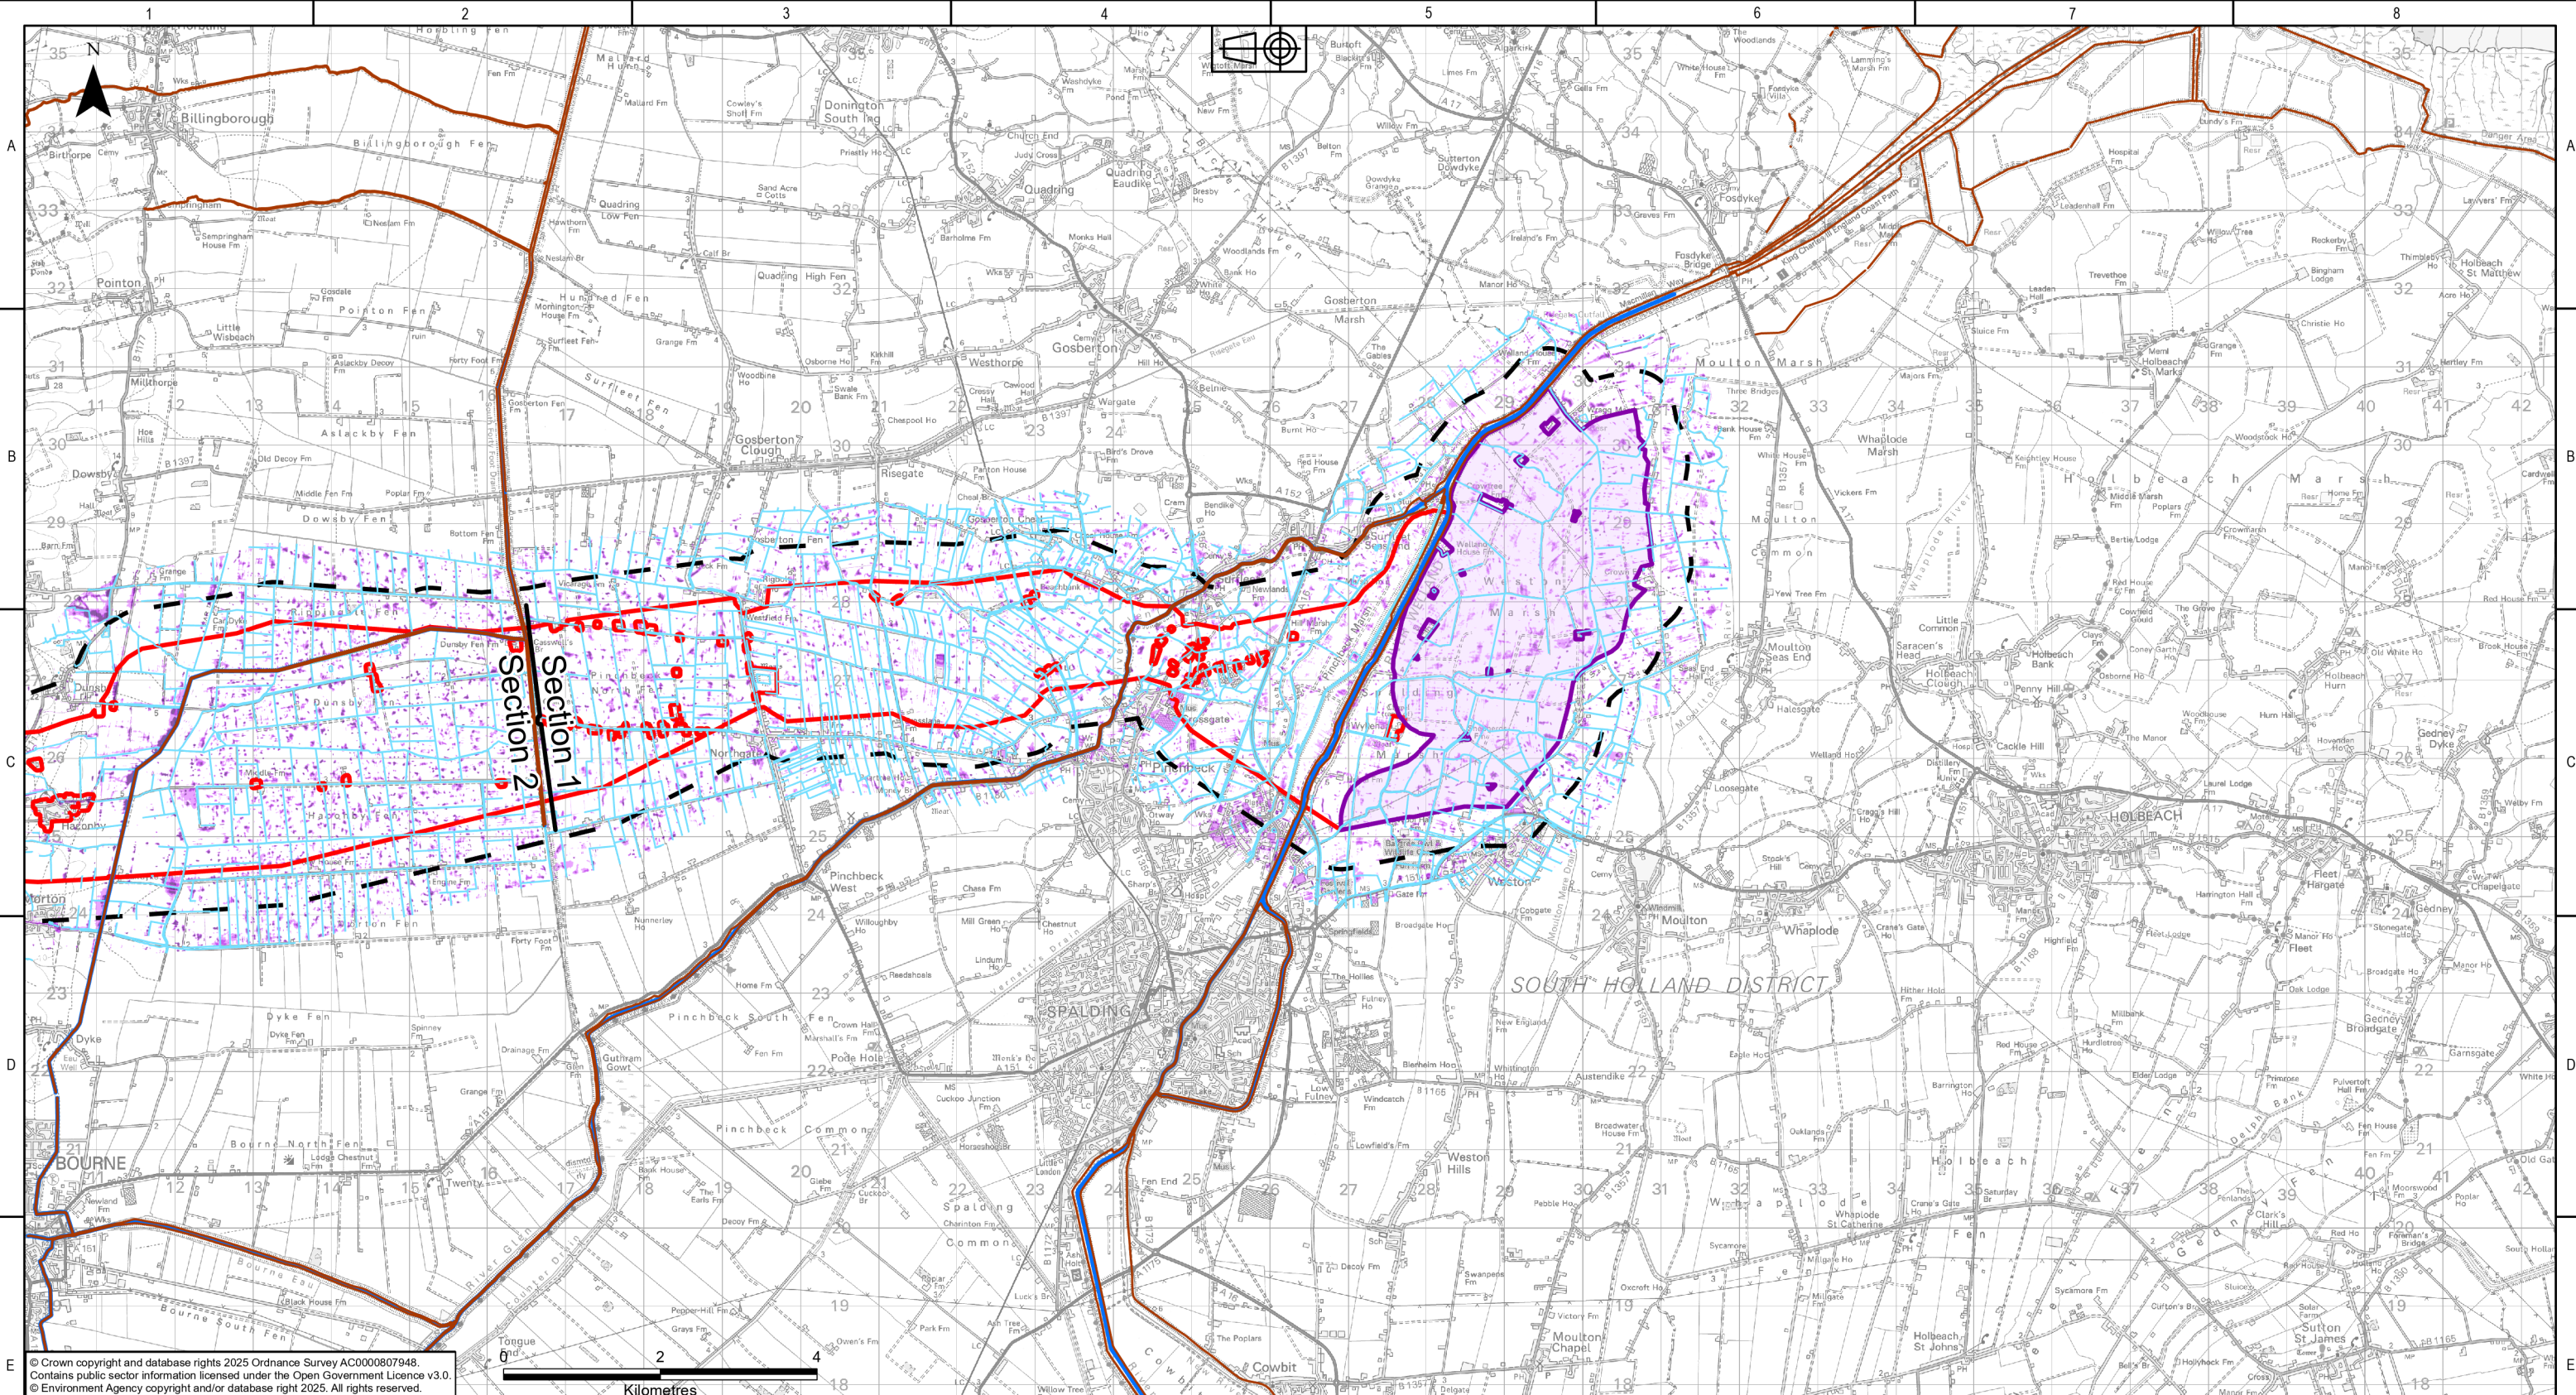

© Crown copyright and database rights 2025 Ordnance Survey AC0000807948.
Contains public sector information licensed under the Open Government Licence v3.0.
© Environment Agency copyright and/or database right 2025. All rights reserved.

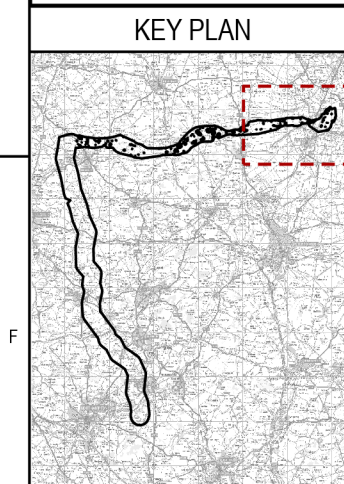

- Legend**
- Scoping Boundary
 - Sections
 - 500m Study Area
 - Refined Weston Marsh Substation Siting Zone
 - Statutory Main Rivers
 - Ordinary Watercourses
 - Spatial Flood Defences
 - Risk of Flooding from Surface Water
 - High
 - Medium
 - Low

Note: Environment Agency Flood Storage Areas not currently shown.

P01.01	29/10/2025	First issue		OT	DM	HJ	CS
Rev.	Date	Comment		Des	Drw by	Check	Appr.

nationalgrid
National Grid plc, Warwick Technology Park,
Gallows Hill, Warwick, CV34 6DA

Contractor



AECOM

ARUP

Designed
O.TUCKER

Drawn
D.MOSNEANU

Site Weston Marsh to East Leicestershire	
Title Scoping Report: Figure 10.3 Surface Water Flood Risk	
Purpose of issue For Information	Status S2
Drawing No. WMEL-AAJ-ENVS-ZZZZZZ-DRW-ES-000033	
NGET Drawing No. N/A	Sheet 1 of 5
Checked H.JENNER	Approved C.STOCKS
Date 29/10/2025	Scale 1:80,000
Size A3	Revision P01

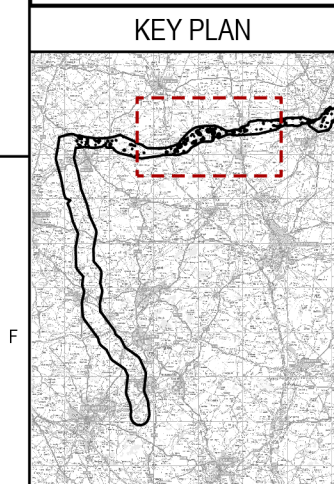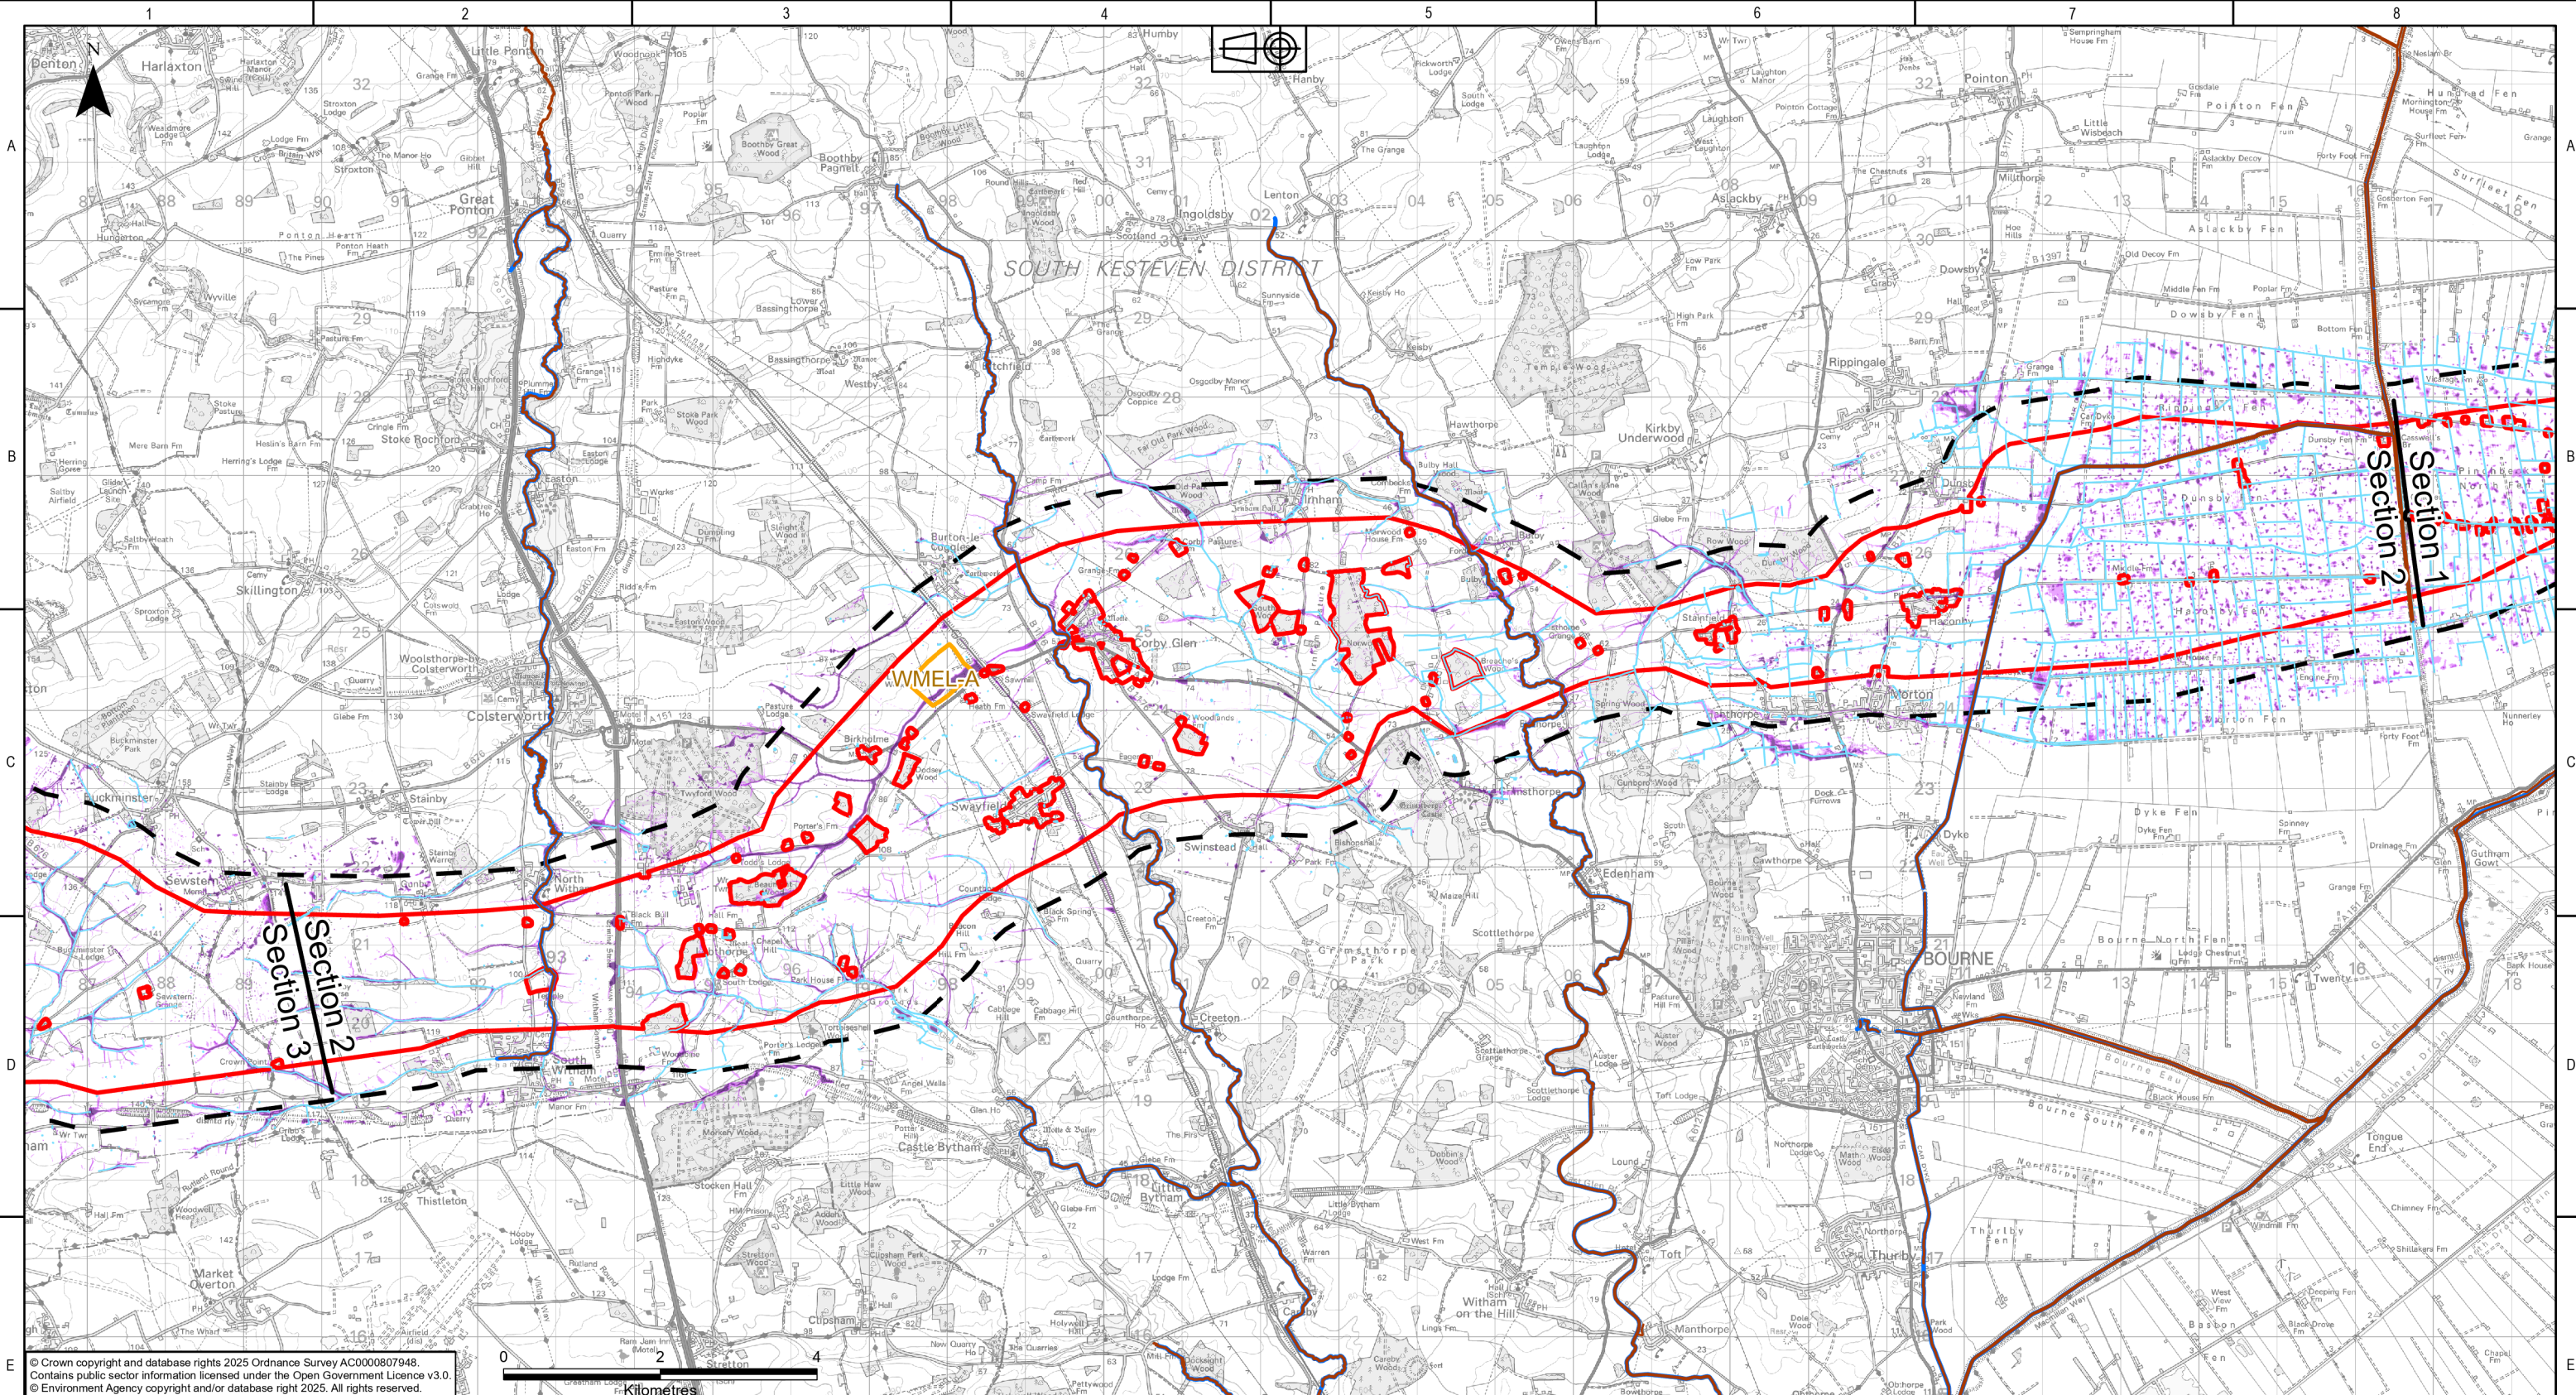

- Legend**
- Scoping Boundary
 - Sections
 - 500m Study Area
 - Substations Siting Area
 - Statutory Main Rivers
 - Ordinary Watercourses
 - Spatial Flood Defences
 - Risk of Flooding from Surface Water
 - High
 - Medium
 - Low

Note: Environment Agency Flood Storage Areas not currently shown.

P01.01	29/10/2025	First issue		OT	DM	HJ	CS
Rev.	Date	Comment		Des	Drw by	Check	Appr.

nationalgrid
National Grid plc, Warwick Technology Park,
Gallows Hill, Warwick, CV34 6DA



Contractor

AECOM
ARUP

Designed
O.TUCKER

Drawn
D.MOSNEANU

Site Weston Marsh to East Leicestershire	
Title Scoping Report: Figure 10.3 Surface Water Flood Risk	
Purpose of issue For Information	Status S2
Drawing No. WMEL-AAJ-ENVS-ZZZZZZ-DRW-ES-000033	
NGET Drawing No. N/A	Sheet 2 of 5
Checked H.JENNER	Approved C.STOCKS
Date 29/10/2025	Scale 1:80,000
Size A3	Revision P01

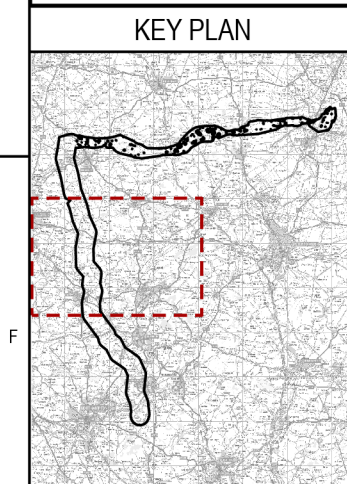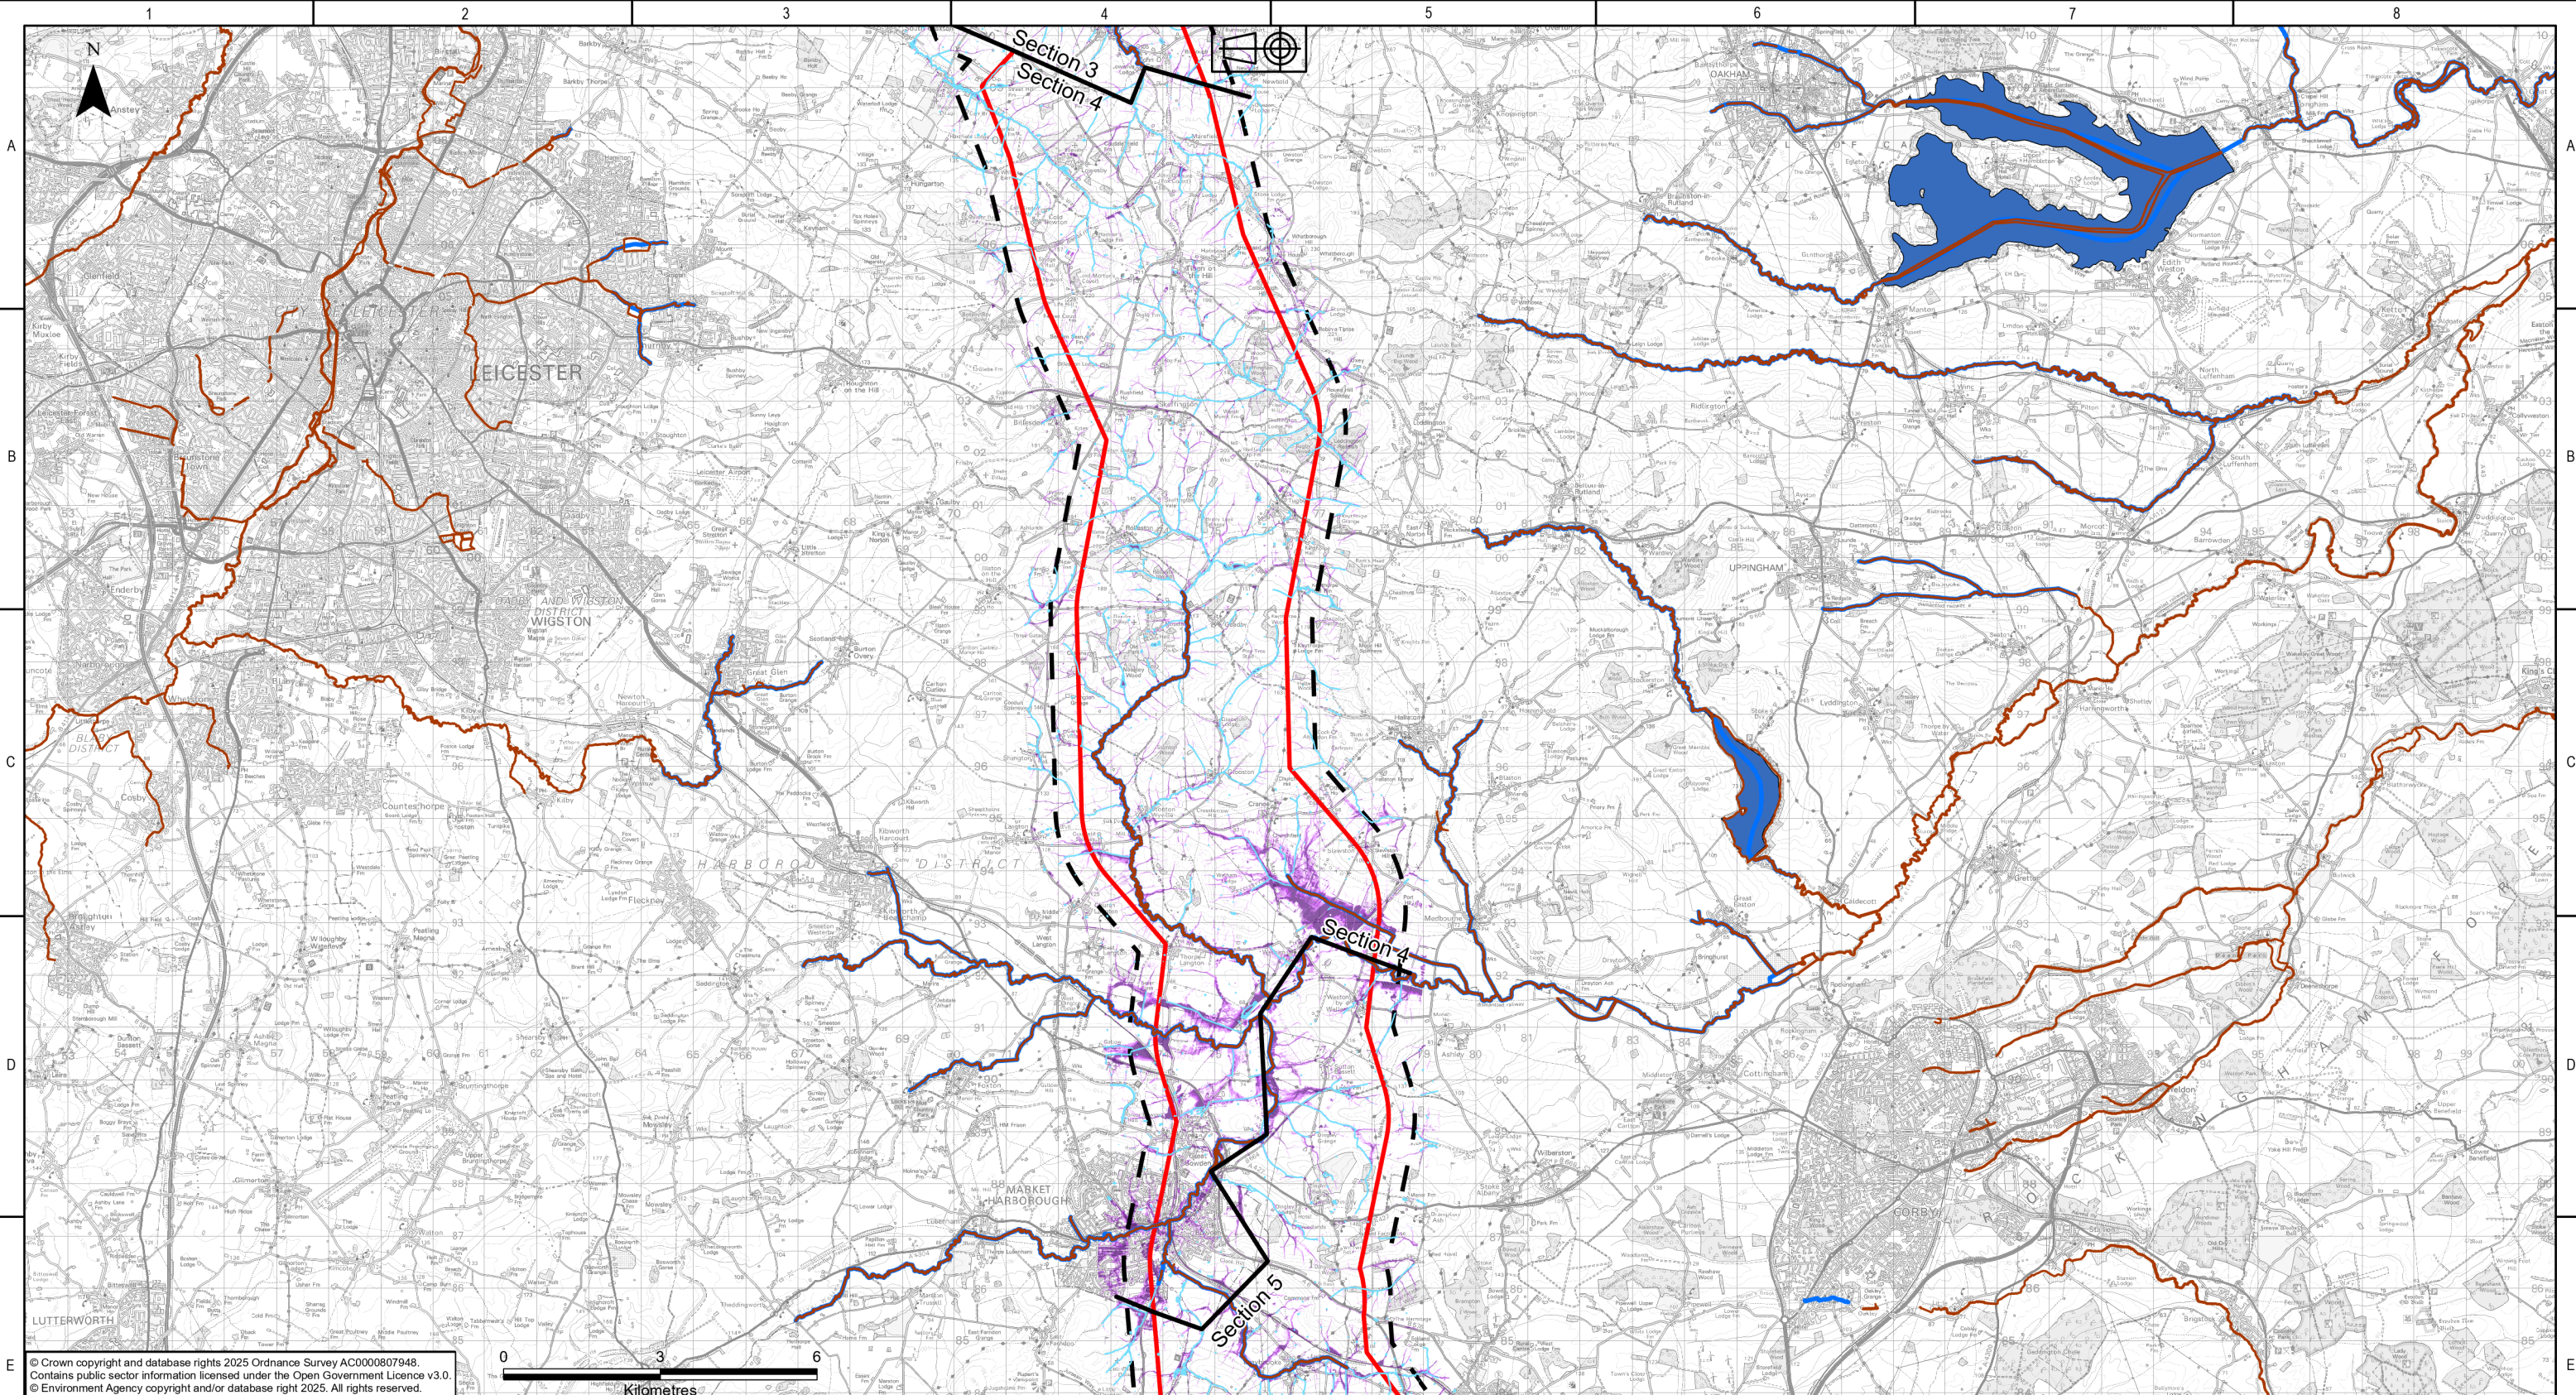

Legend

- Scoping Boundary
- Sections
- 500m Study Area
- Statutory Main Rivers
- Ordinary Watercourses
- Spatial Flood Defences
- Lakes
- Risk of Flooding from Surface Water
 - High
 - Medium
 - Low

Note: Environment Agency Flood Storage Areas not currently shown.

P01.01	29/10/2025	First issue		OT	DM	HJ	CS
Rev.	Date	Comment		Des	Drw by	Check	Appr.

nationalgrid

National Grid plc, Warwick Technology Park,
Gallows Hill, Warwick, CV34 6DA

Contractor


AECOM

ARUP


Designed
O.TUCKER

Drawn
D.MOSNEANU

Site Weston Marsh to East Leicestershire	
Title Scoping Report: Figure 10.3 Surface Water Flood Risk	
Purpose of issue For Information	Status S2
Drawing No. WMEL-AAJ-ENVS-ZZZZZZ-DRW-ES-000033	
NGET Drawing No. N/A	Sheet 4 of 5
Size A3	Revision P01
Checked H.JENNER	Approved C.STOCKS
Date 29/10/2025	Scale 1:120,000

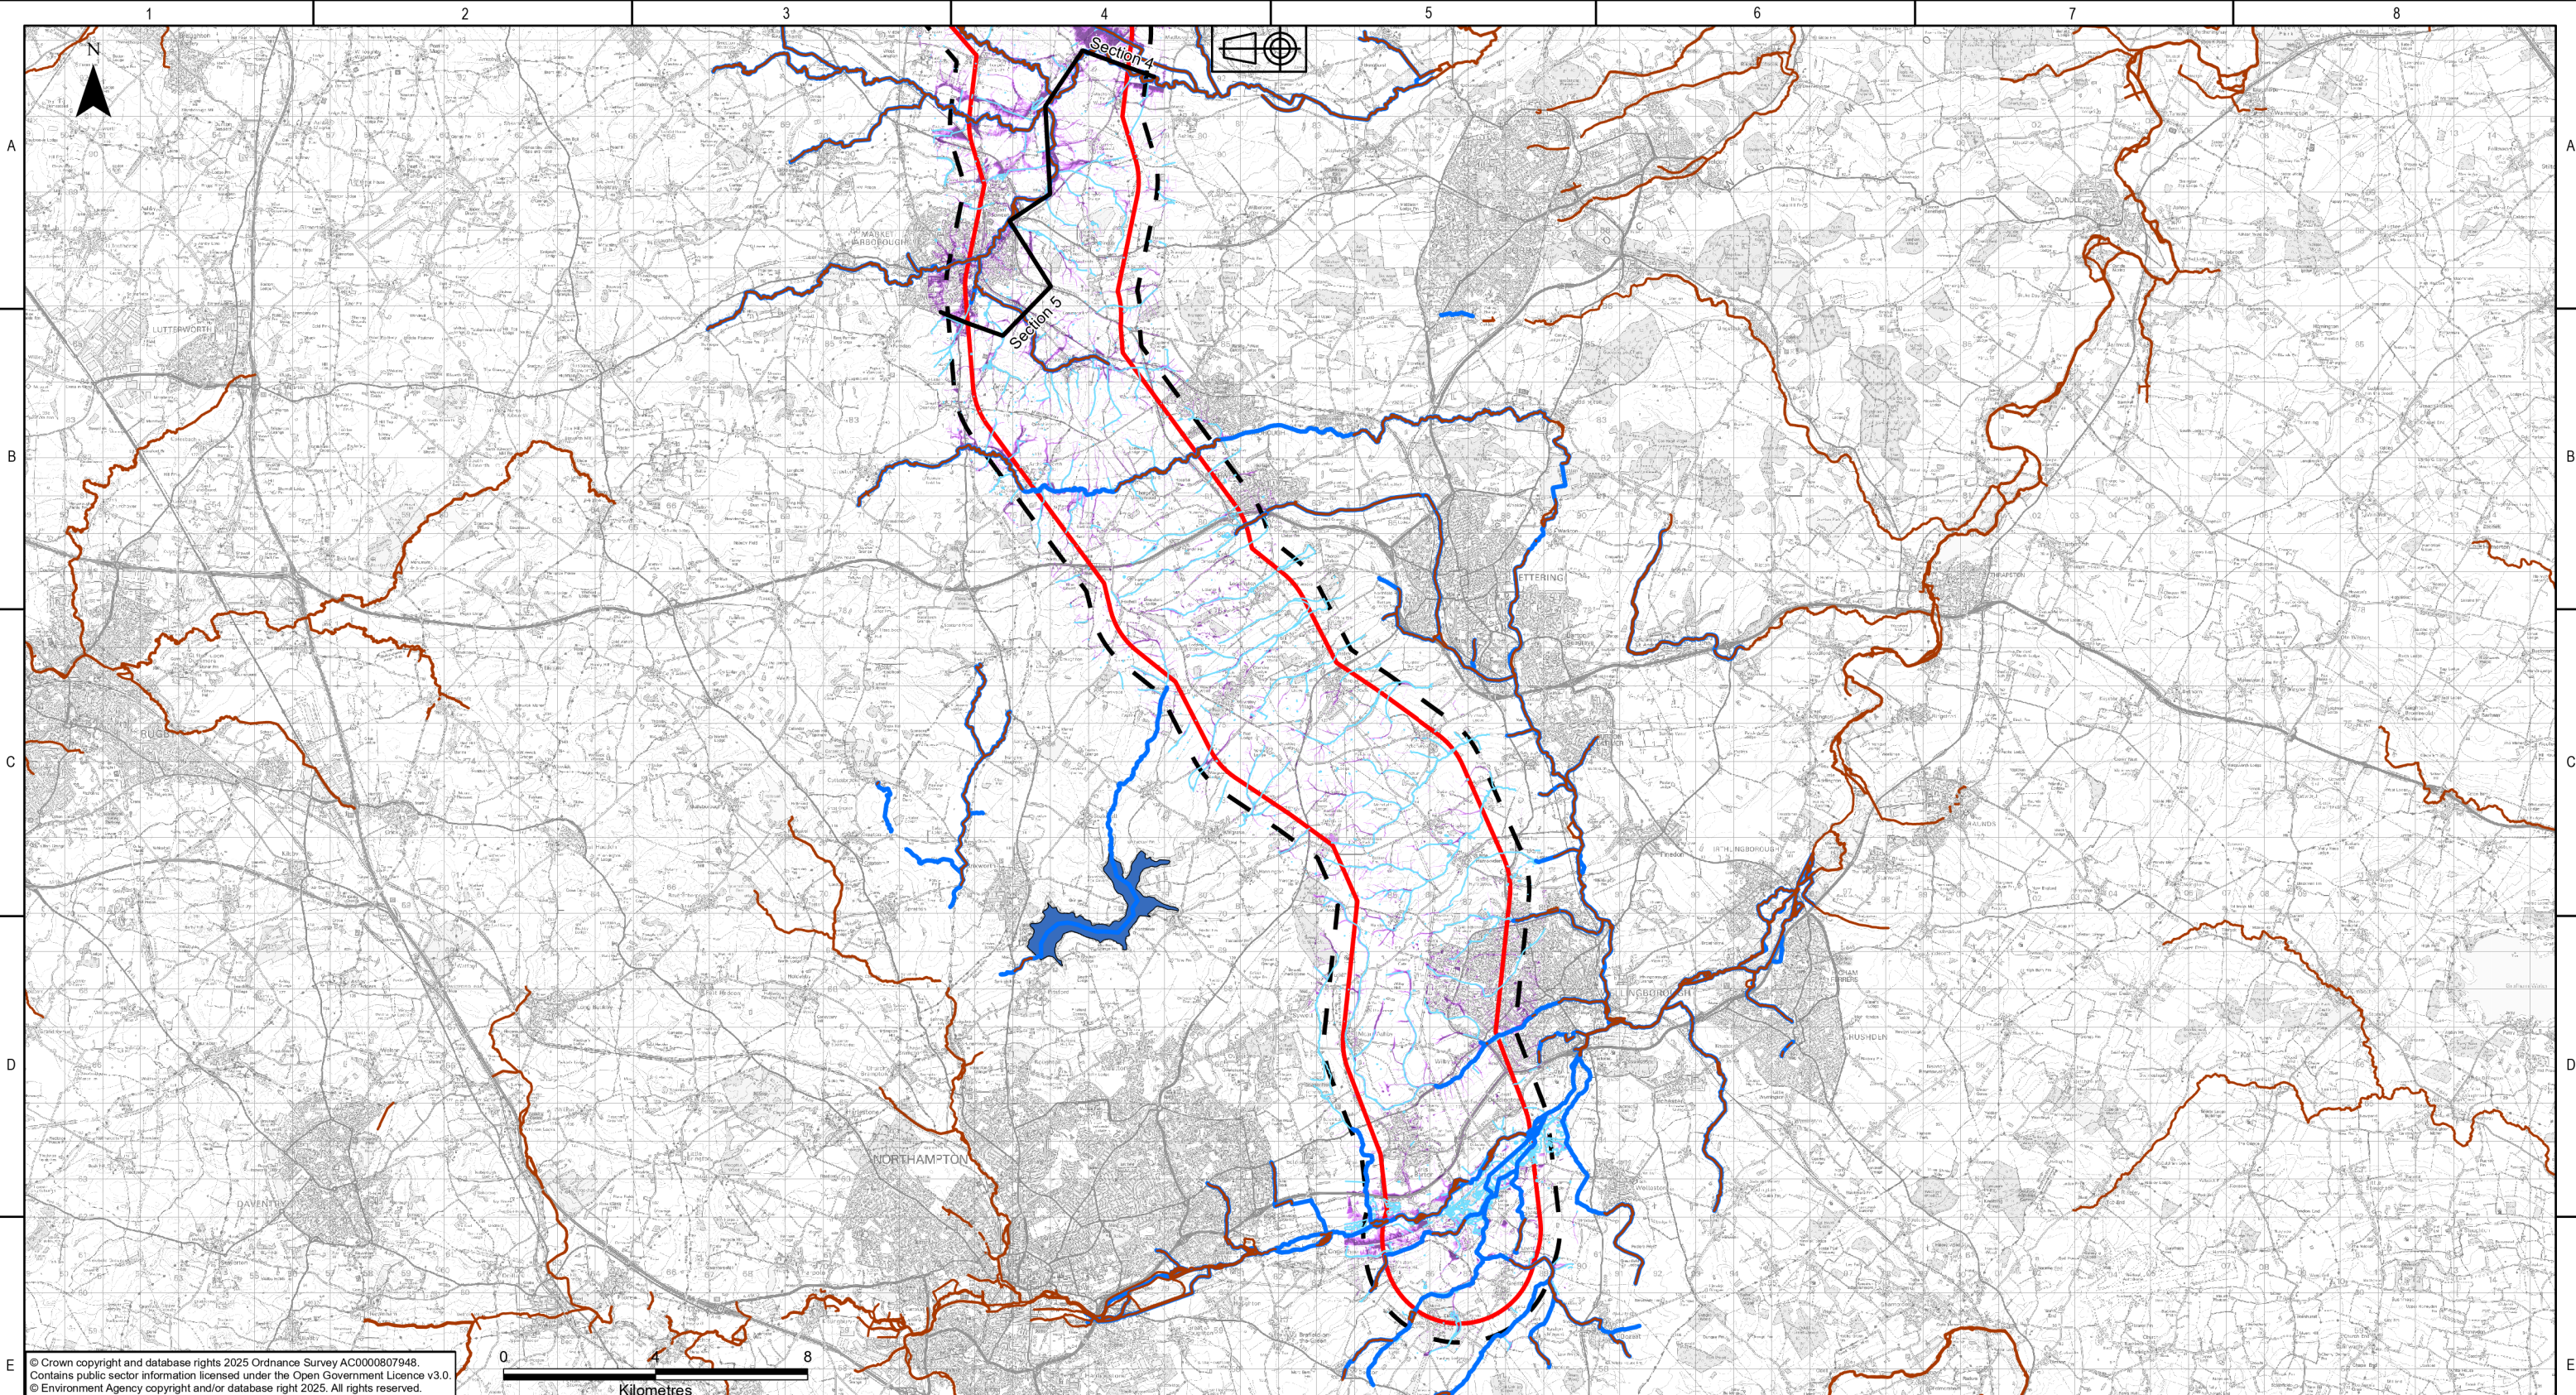

© Crown copyright and database rights 2025 Ordnance Survey AC0000807948.
Contains public sector information licensed under the Open Government Licence v3.0.
© Environment Agency copyright and/or database right 2025. All rights reserved.

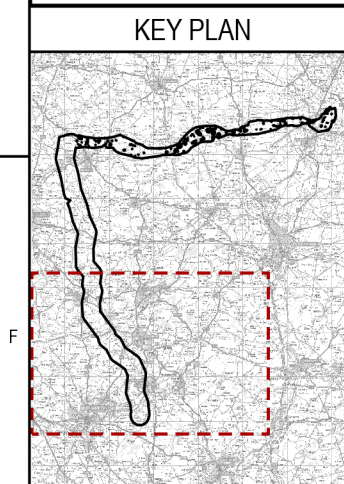

Legend

- Scoping Boundary
- Sections
- 500m Study Area
- Statutory Main Rivers
- Ordinary Watercourses
- Spatial Flood Defences
- Lakes
- Risk of Flooding from Surface Water
 - High
 - Medium
 - Low

Note: Environment Agency Flood Storage Areas not currently shown.

P01.01	29/10/2025	First issue		OT	DM	HJ	CS
Rev.	Date	Comment		Des	Drw by	Check	Appr.

nationalgrid
National Grid plc, Warwick Technology Park,
Gallows Hill, Warwick, CV34 6DA

Contractor

AECOM

ARUP

Designed
O.TUCKER

Drawn
D.MOSNEANU

Site
Weston Marsh to East Leicestershire

Title
Scoping Report:
Figure 10.3
Surface Water Flood Risk

Purpose of issue
For Information

Status
S2

Drawing No.
WMEL-AAJ-ENVS-ZZZZZZ-DRW-ES-000033

NGET Drawing No.
N/A

Sheet 5 of 5

Size
A3

Checked
H.JENNER

Approved
C.STOCKS

Date
29/10/2025

Scale
1:165,000

Revision
P01