


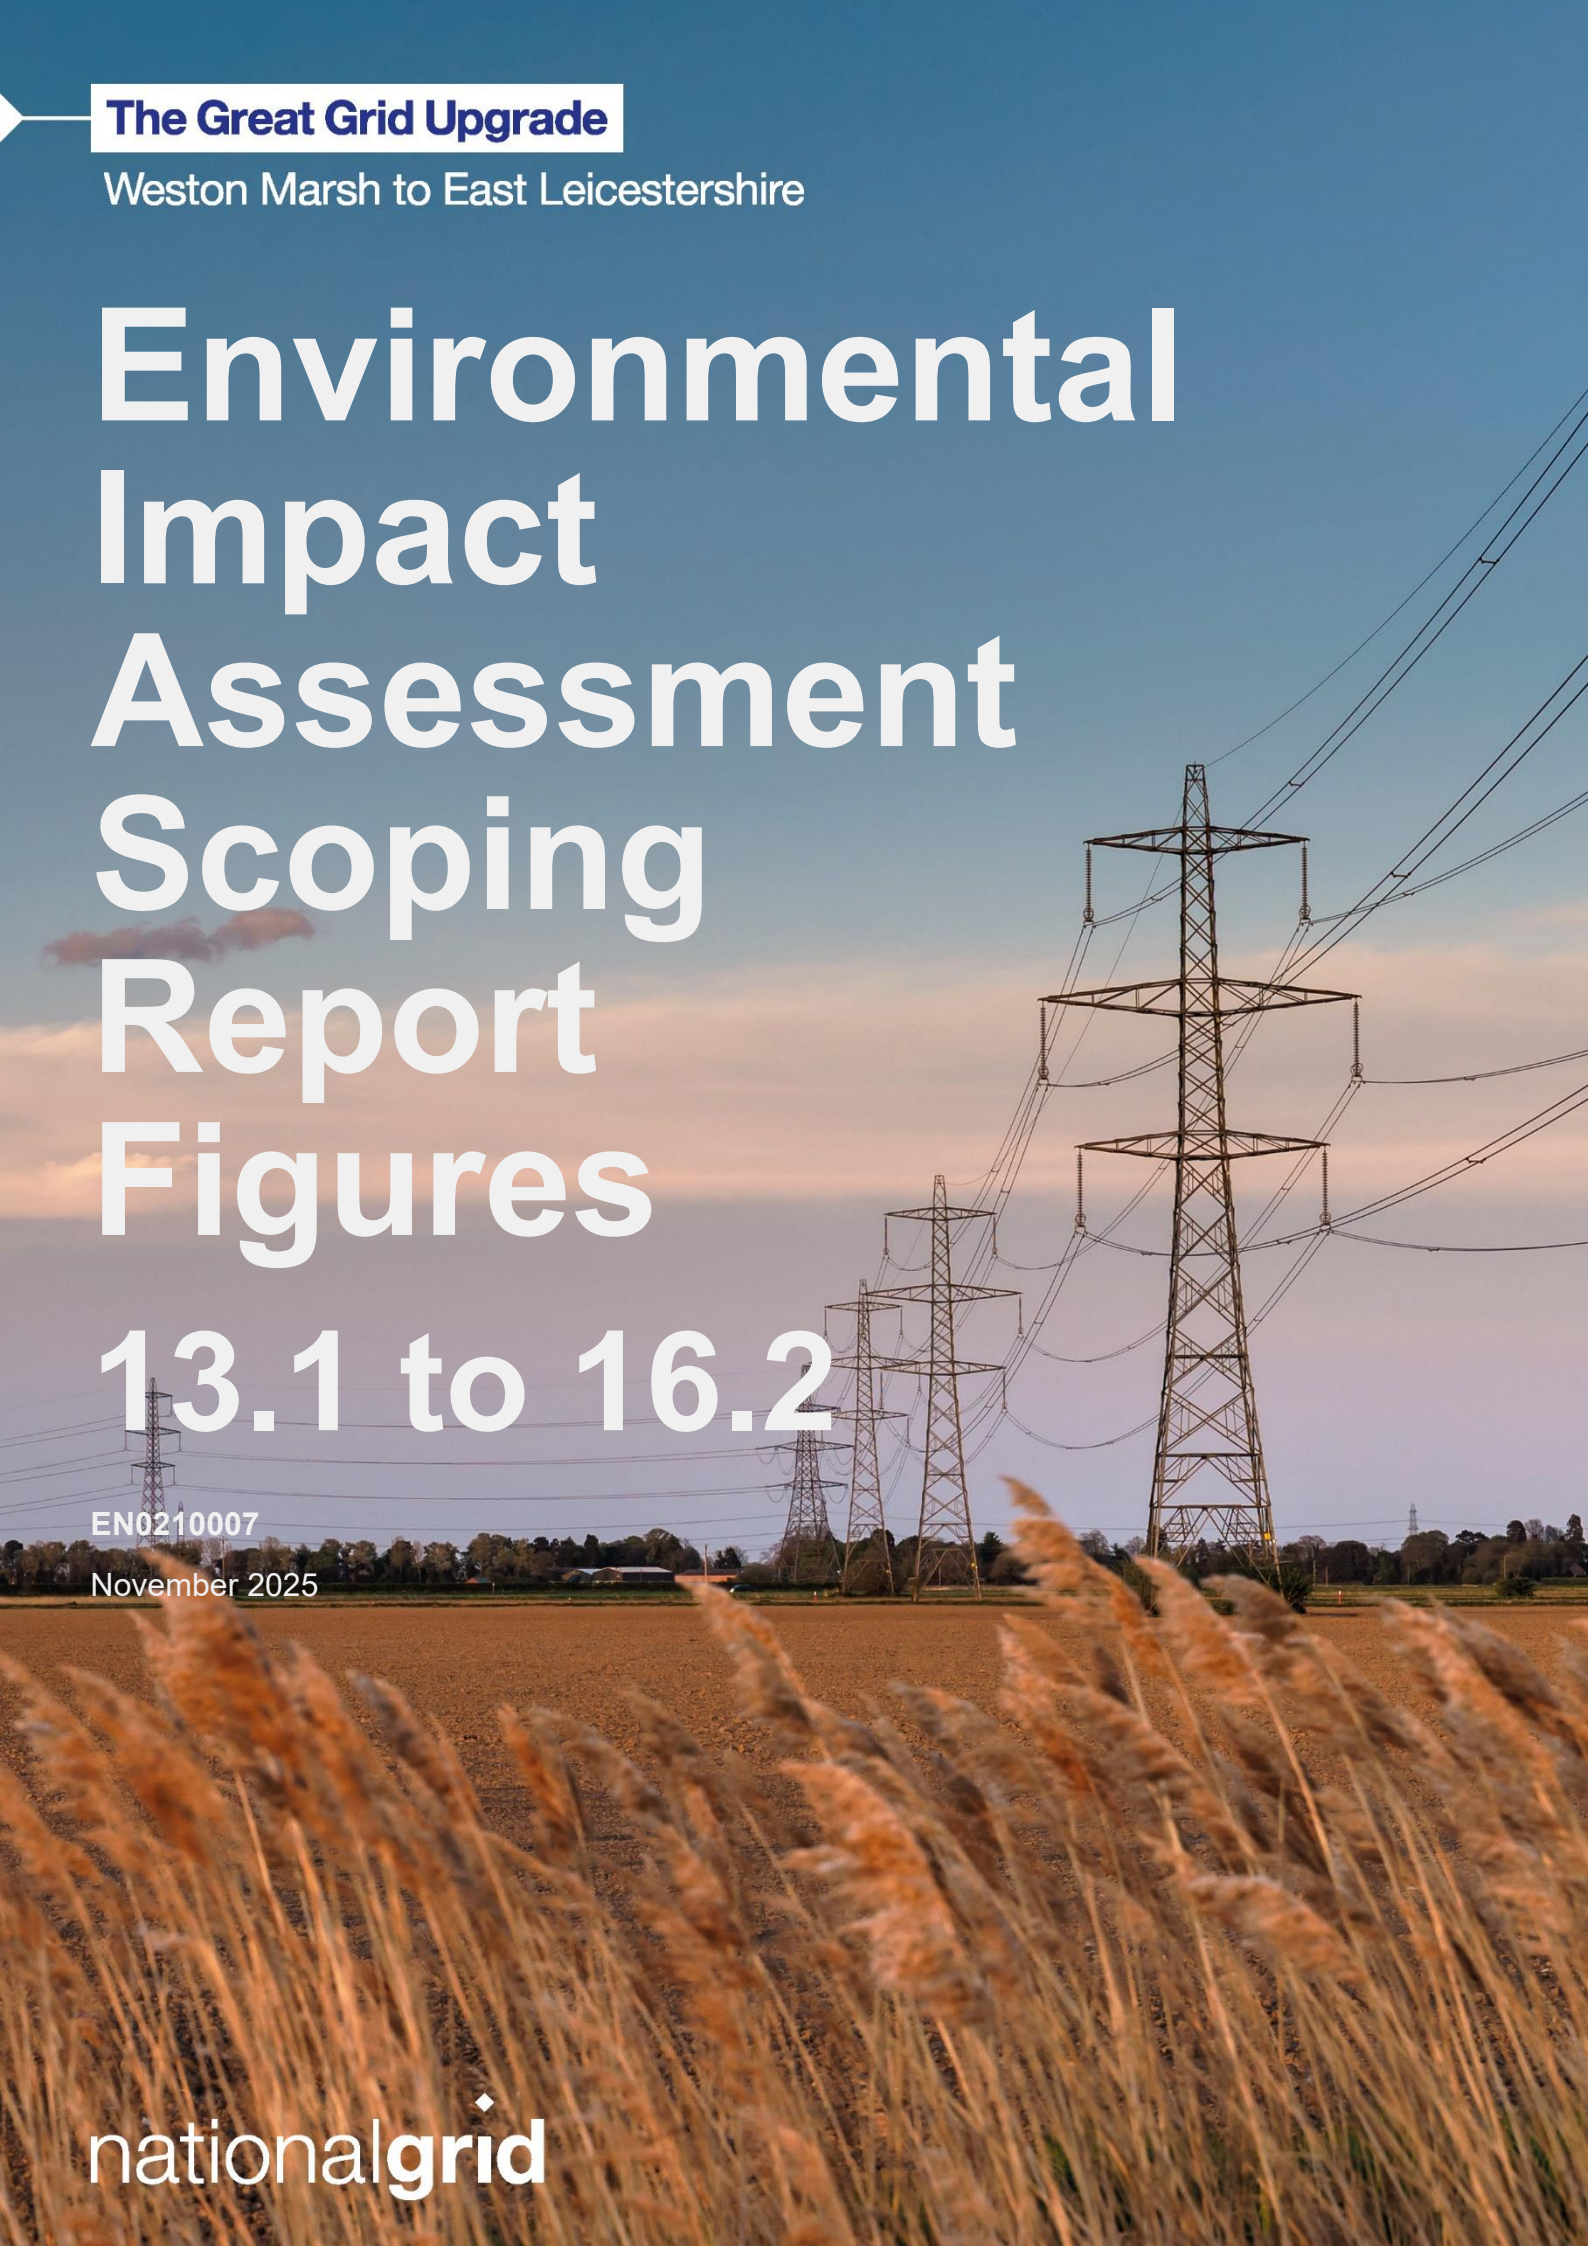

The Great Grid Upgrade

Weston Marsh to East Leicestershire

Environmental Impact Assessment Scoping Report Figures 13.1 to 16.2

EN0210007

November 2025

nationalgrid

Contents

Figure 13.1 Baseline Transport Network

Figure 13.2 Strategic Road Network


Figure 14.1 Air Quality Monitoring Locations

Figure 15.1 Noise and Vibration Study Areas

Figure 15.2 Noise and Vibration Baseline

Figure 16.1 Indices of Multiple Deprivation

Figure 16.2 Socio-economic, Tourism and Recreation Receptors

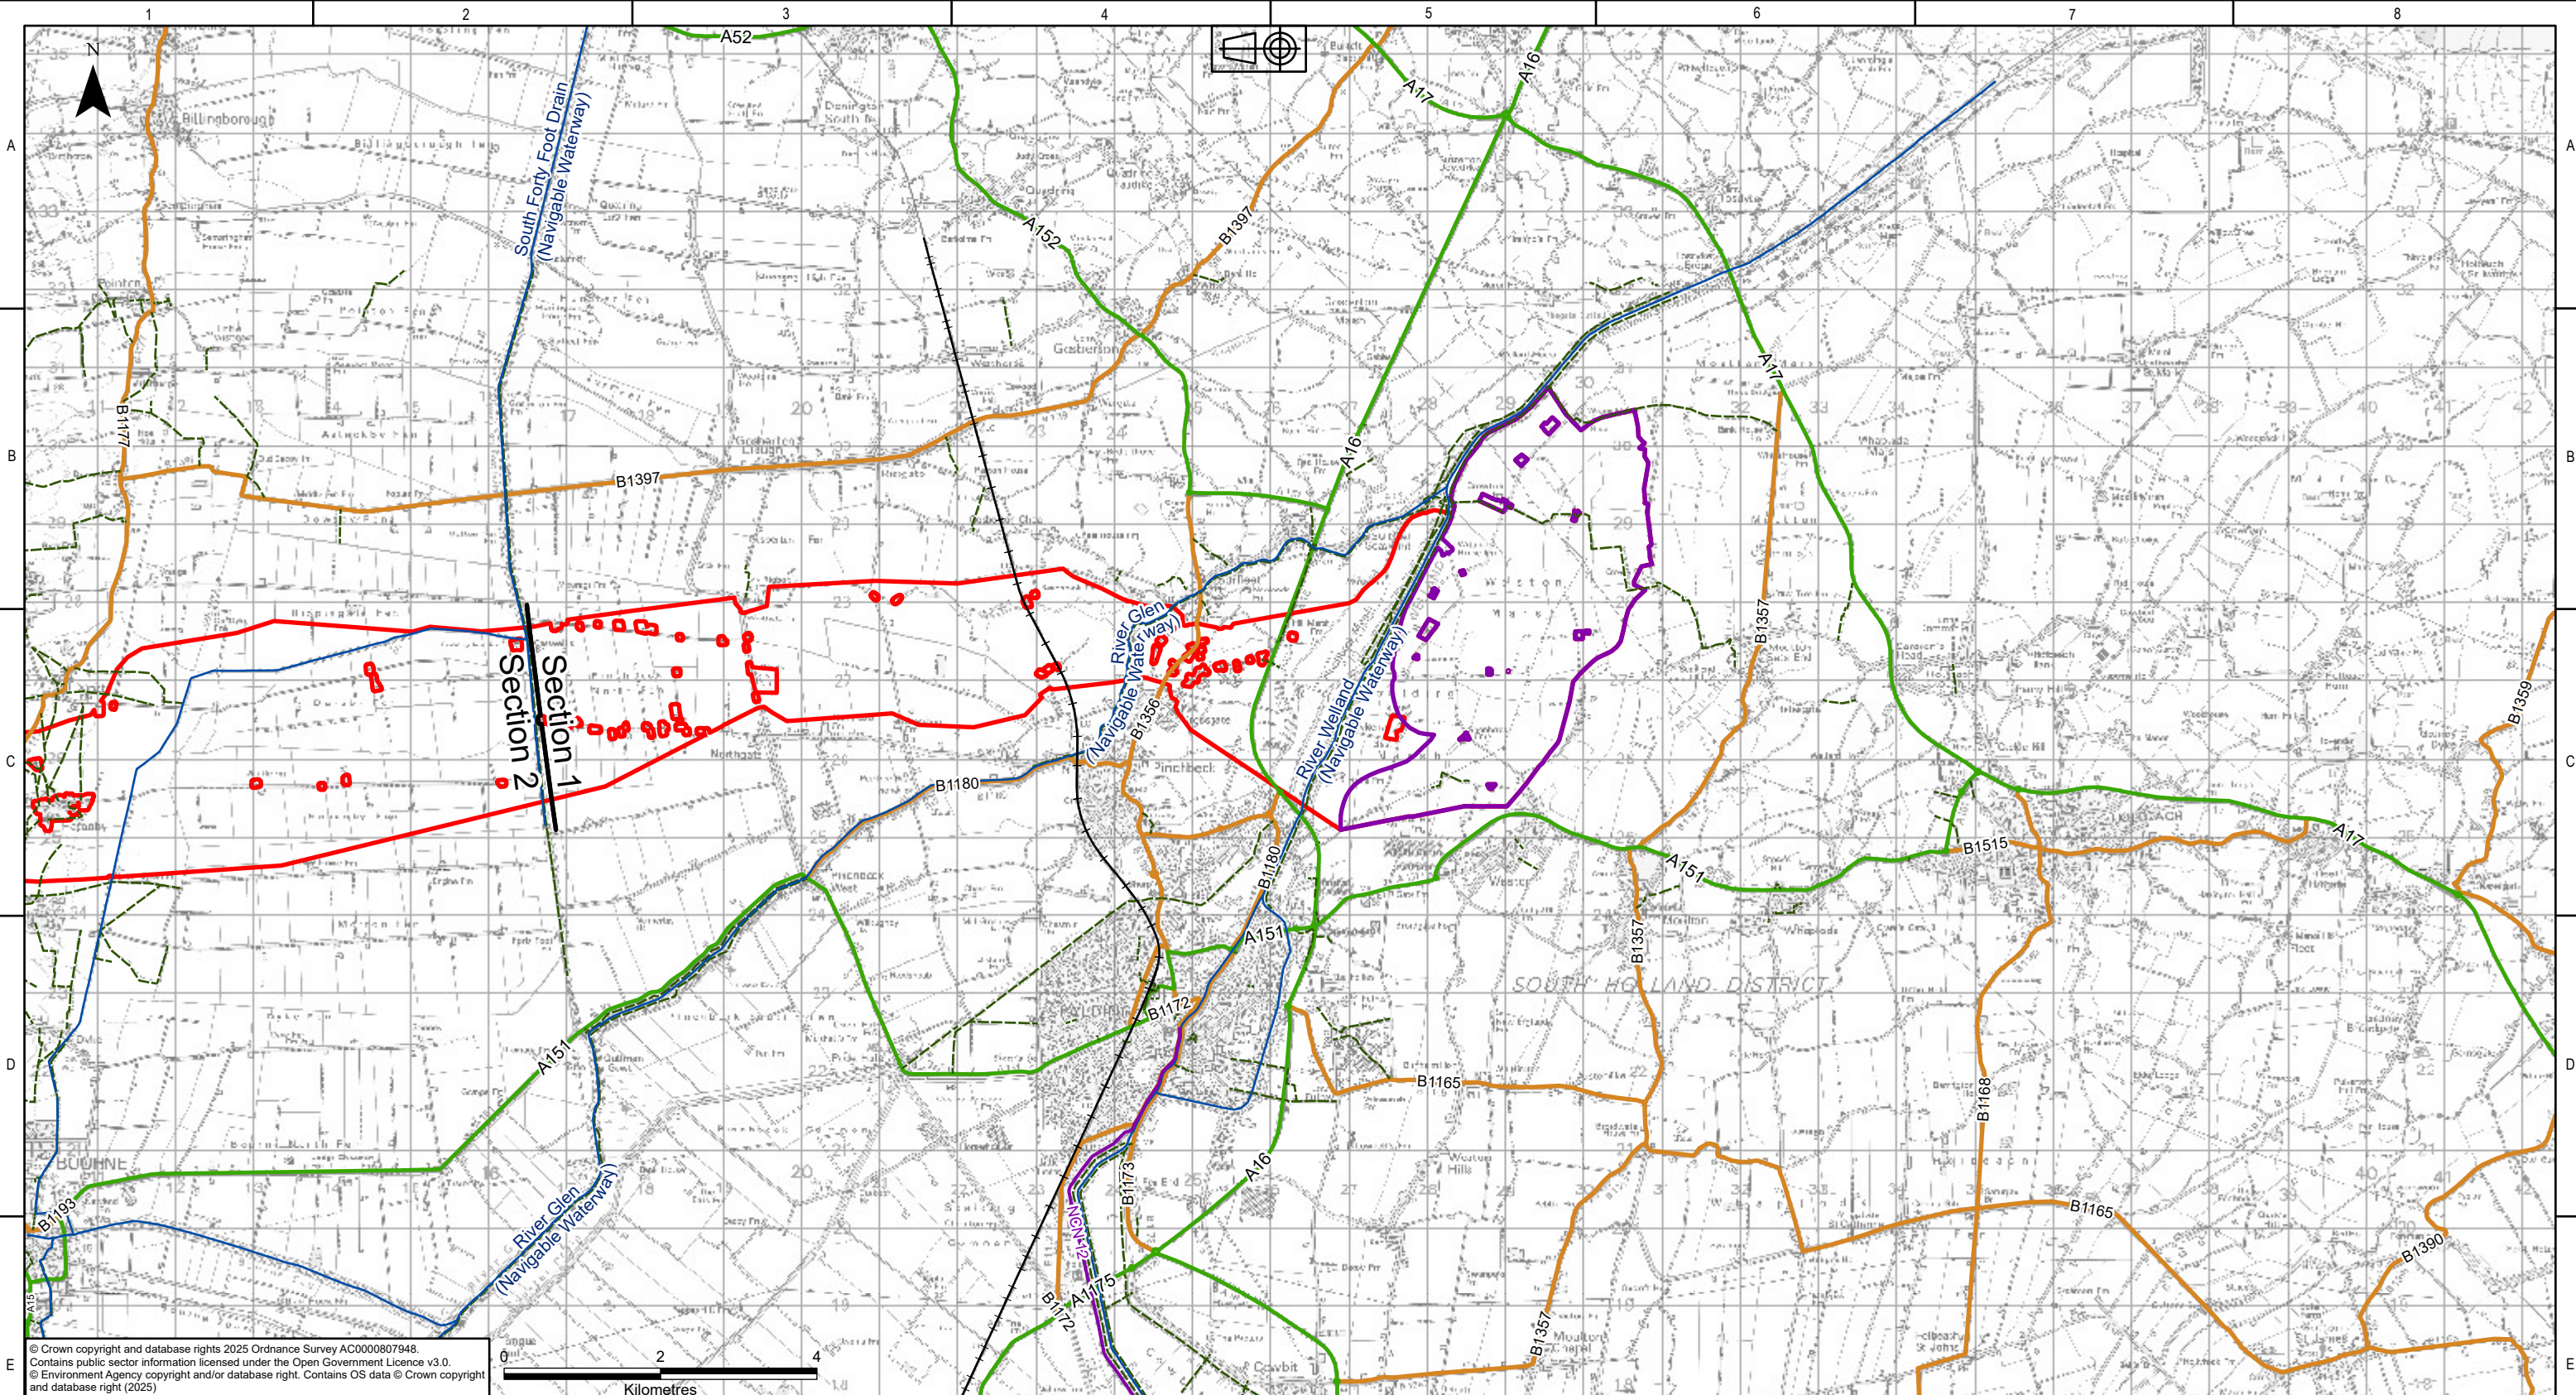

KEY PLAN

Legend

- Scoping Boundary
- Sections
- Refined Weston Marsh Substation Siting Zone
- Public Rights of Way
- Statutory Main Rivers
- Railway Track
- National Cycle Network
- Highways Links
 - A Road
 - B Road

P01.01	28/10/2025	First issue	RB	DM	HJ	CS
Rev.	Date	Comment	Des	Drw by	Check	Appr.

Note: Bus routes not shown for clarity.

nationalgrid

National Grid plc, Warwick Technology Park,
Gallows Hill, Warwick, CV34 6DA

Contractor

AECOM

ARUP



Designed
R.BLAIR

Drawn
D.MOSNEANU

Site
Weston Marsh to East Leicestershire

Title
Scoping Report:
Figure 13.1
Baseline Transport Network

Purpose of issue For Information	Status S2			
Drawing No. WMEL-AAJ-ENVS-ZZZZZZ-DRW-ES-000041				
NGET Drawing No. N/A	Sheet 1 of 5	Size A3		
Checked H.JENNER	Approved C.STOCKS	Date 28/10/2025	Scale 1:80,000	Revision P01

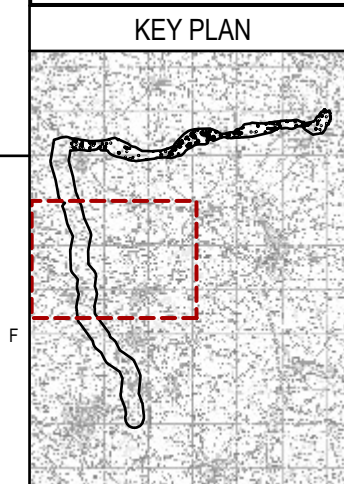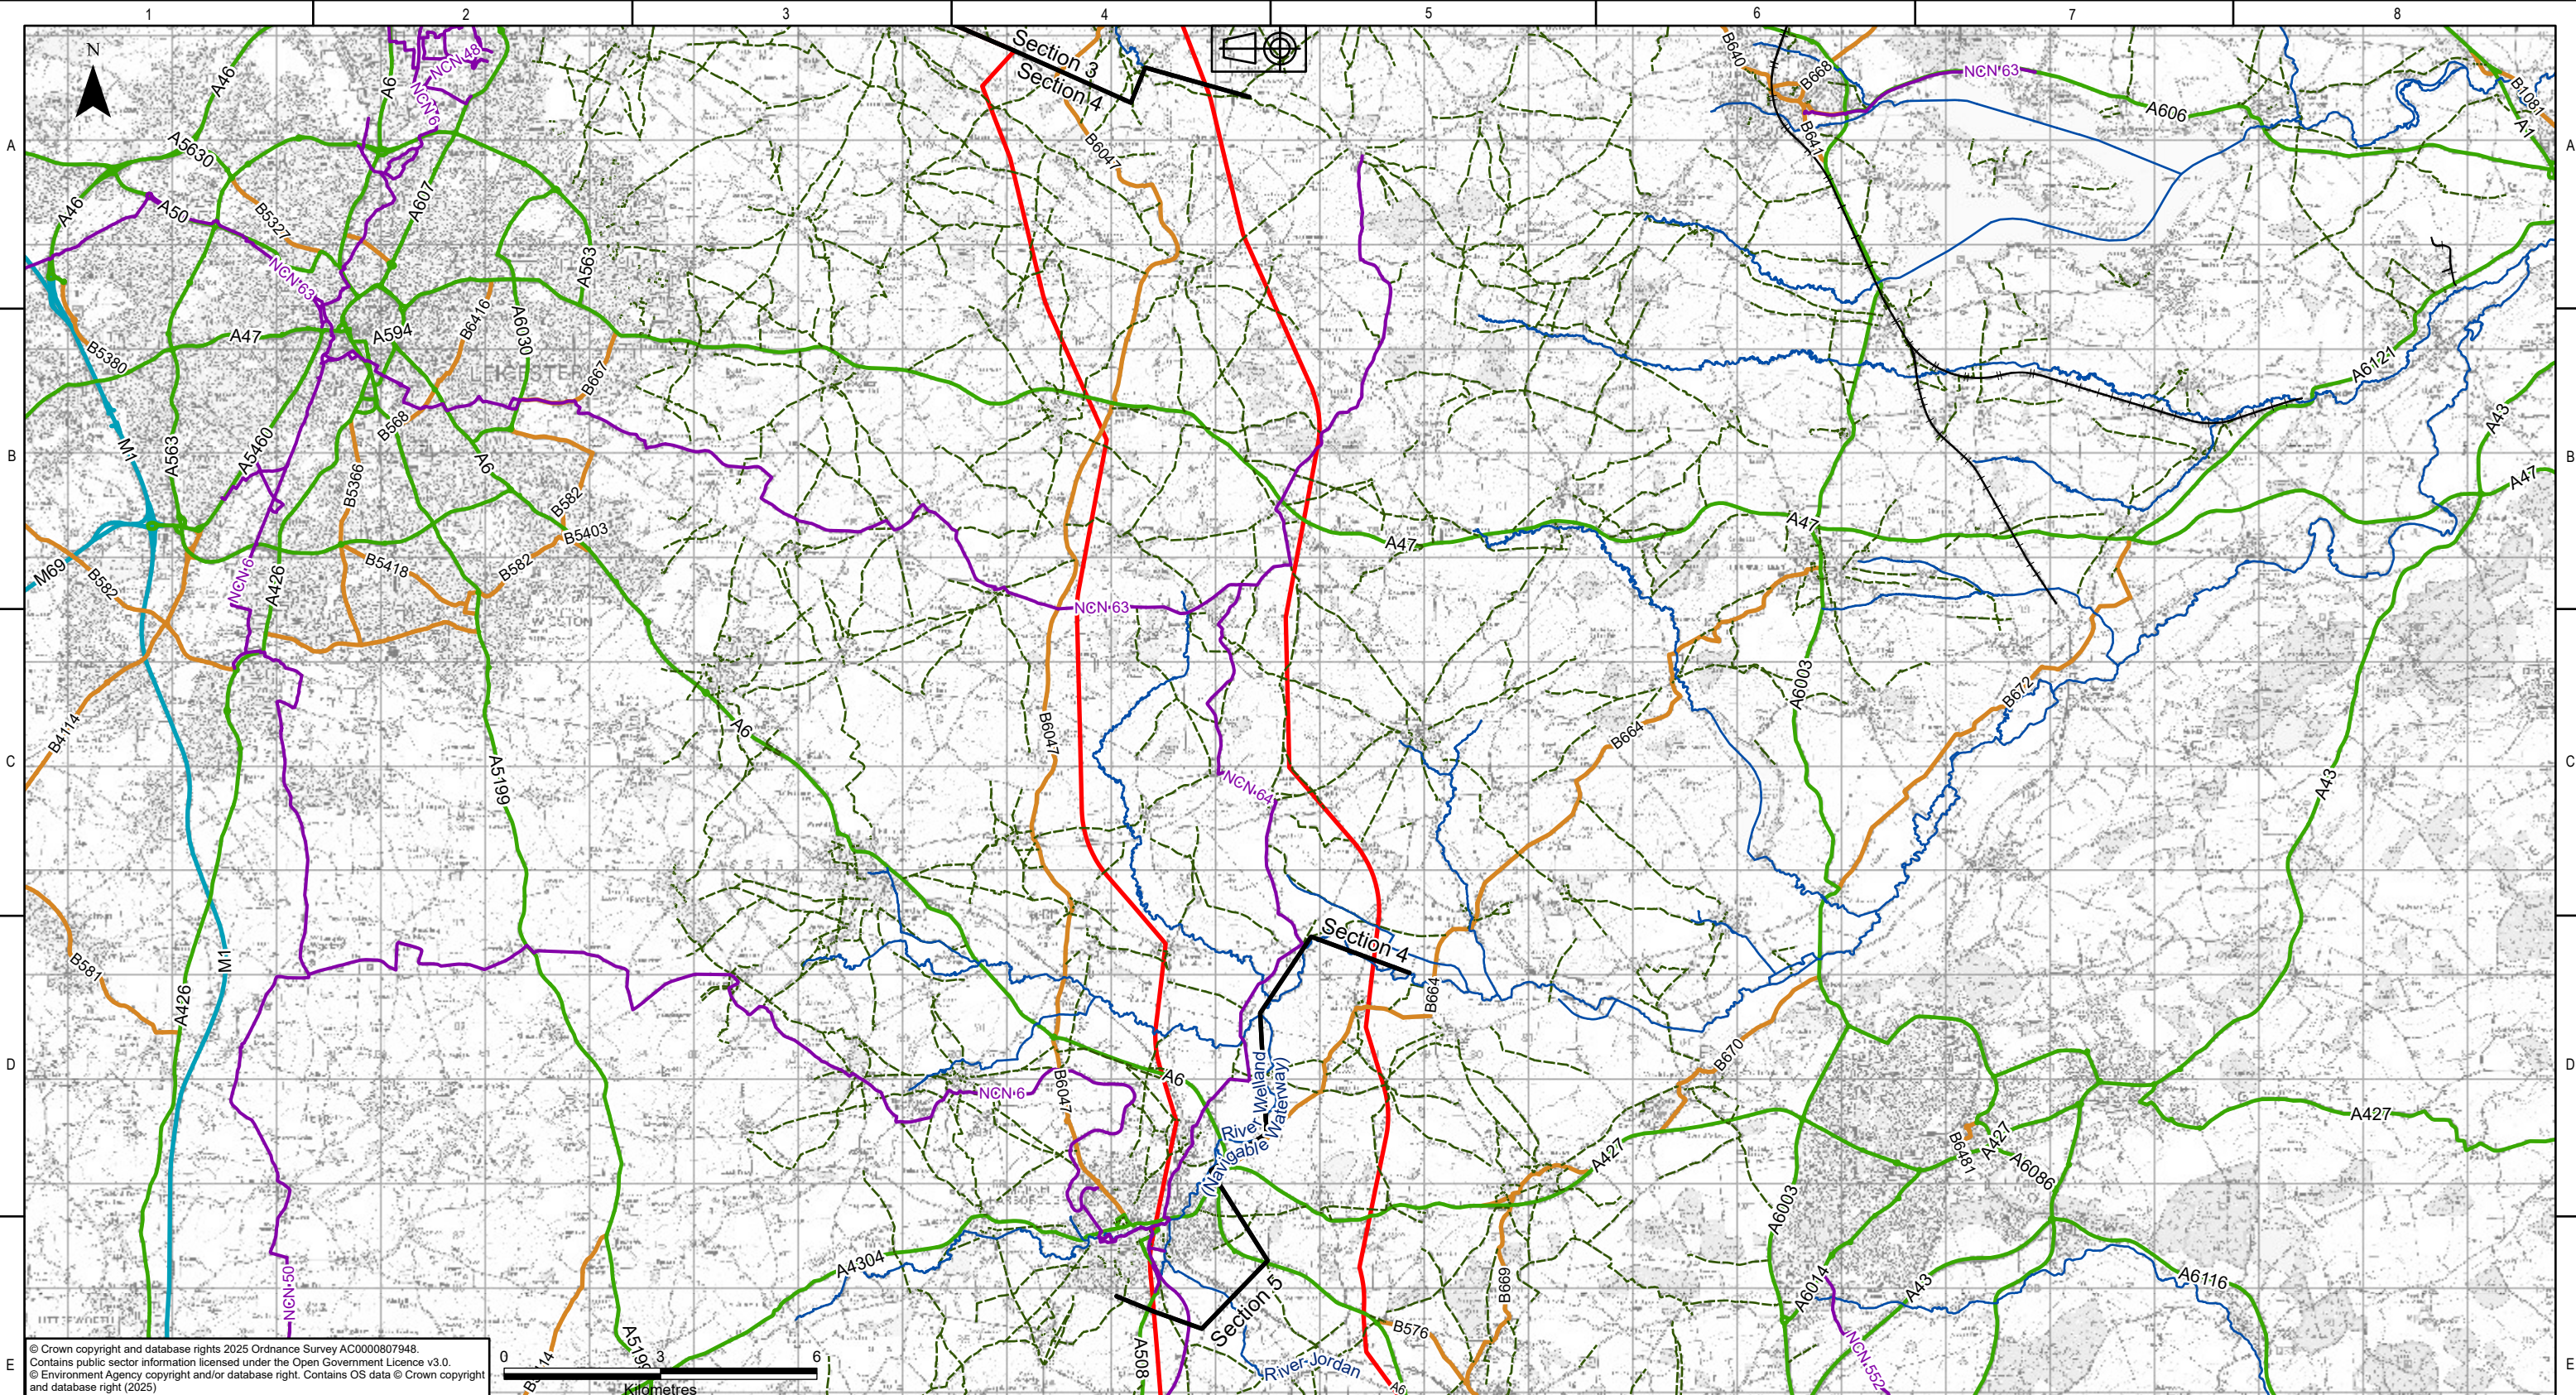

Legend	
	Scoping Boundary
	Sections
	Public Rights of Way
	Statutory Main Rivers
	Railway Track
	National Cycle Network
Highways Links	
	Motorway
	A Road
	B Road

P01.01	28/10/2025	First issue		RB	DM	HJ	CS
Rev.	Date	Comment	Des	Drw by	Check	Appr.	

nationalgrid
National Grid plc, Warwick Technology Park,
Gallows Hill, Warwick, CV34 6DA

AECOM


ARUP

Designed
R.BLAIR

Drawn
D.MOSNEANU

Site Weston Marsh to East Leicestershire	
Title Scoping Report: Figure 13.1 Baseline Transport Network	
Purpose of issue For Information	Status S2
Drawing No. WMEL-AAJ-ENVS-ZZZZZZ-DRW-ES-000041	
NGET Drawing No. N/A	Sheet 4 of 5
Checked H.JENNER	Approved C.STOCKS
Date 28/10/2025	Scale 1:120,000
Size A3	Revision P01

Note: Bus routes not shown for clarity.

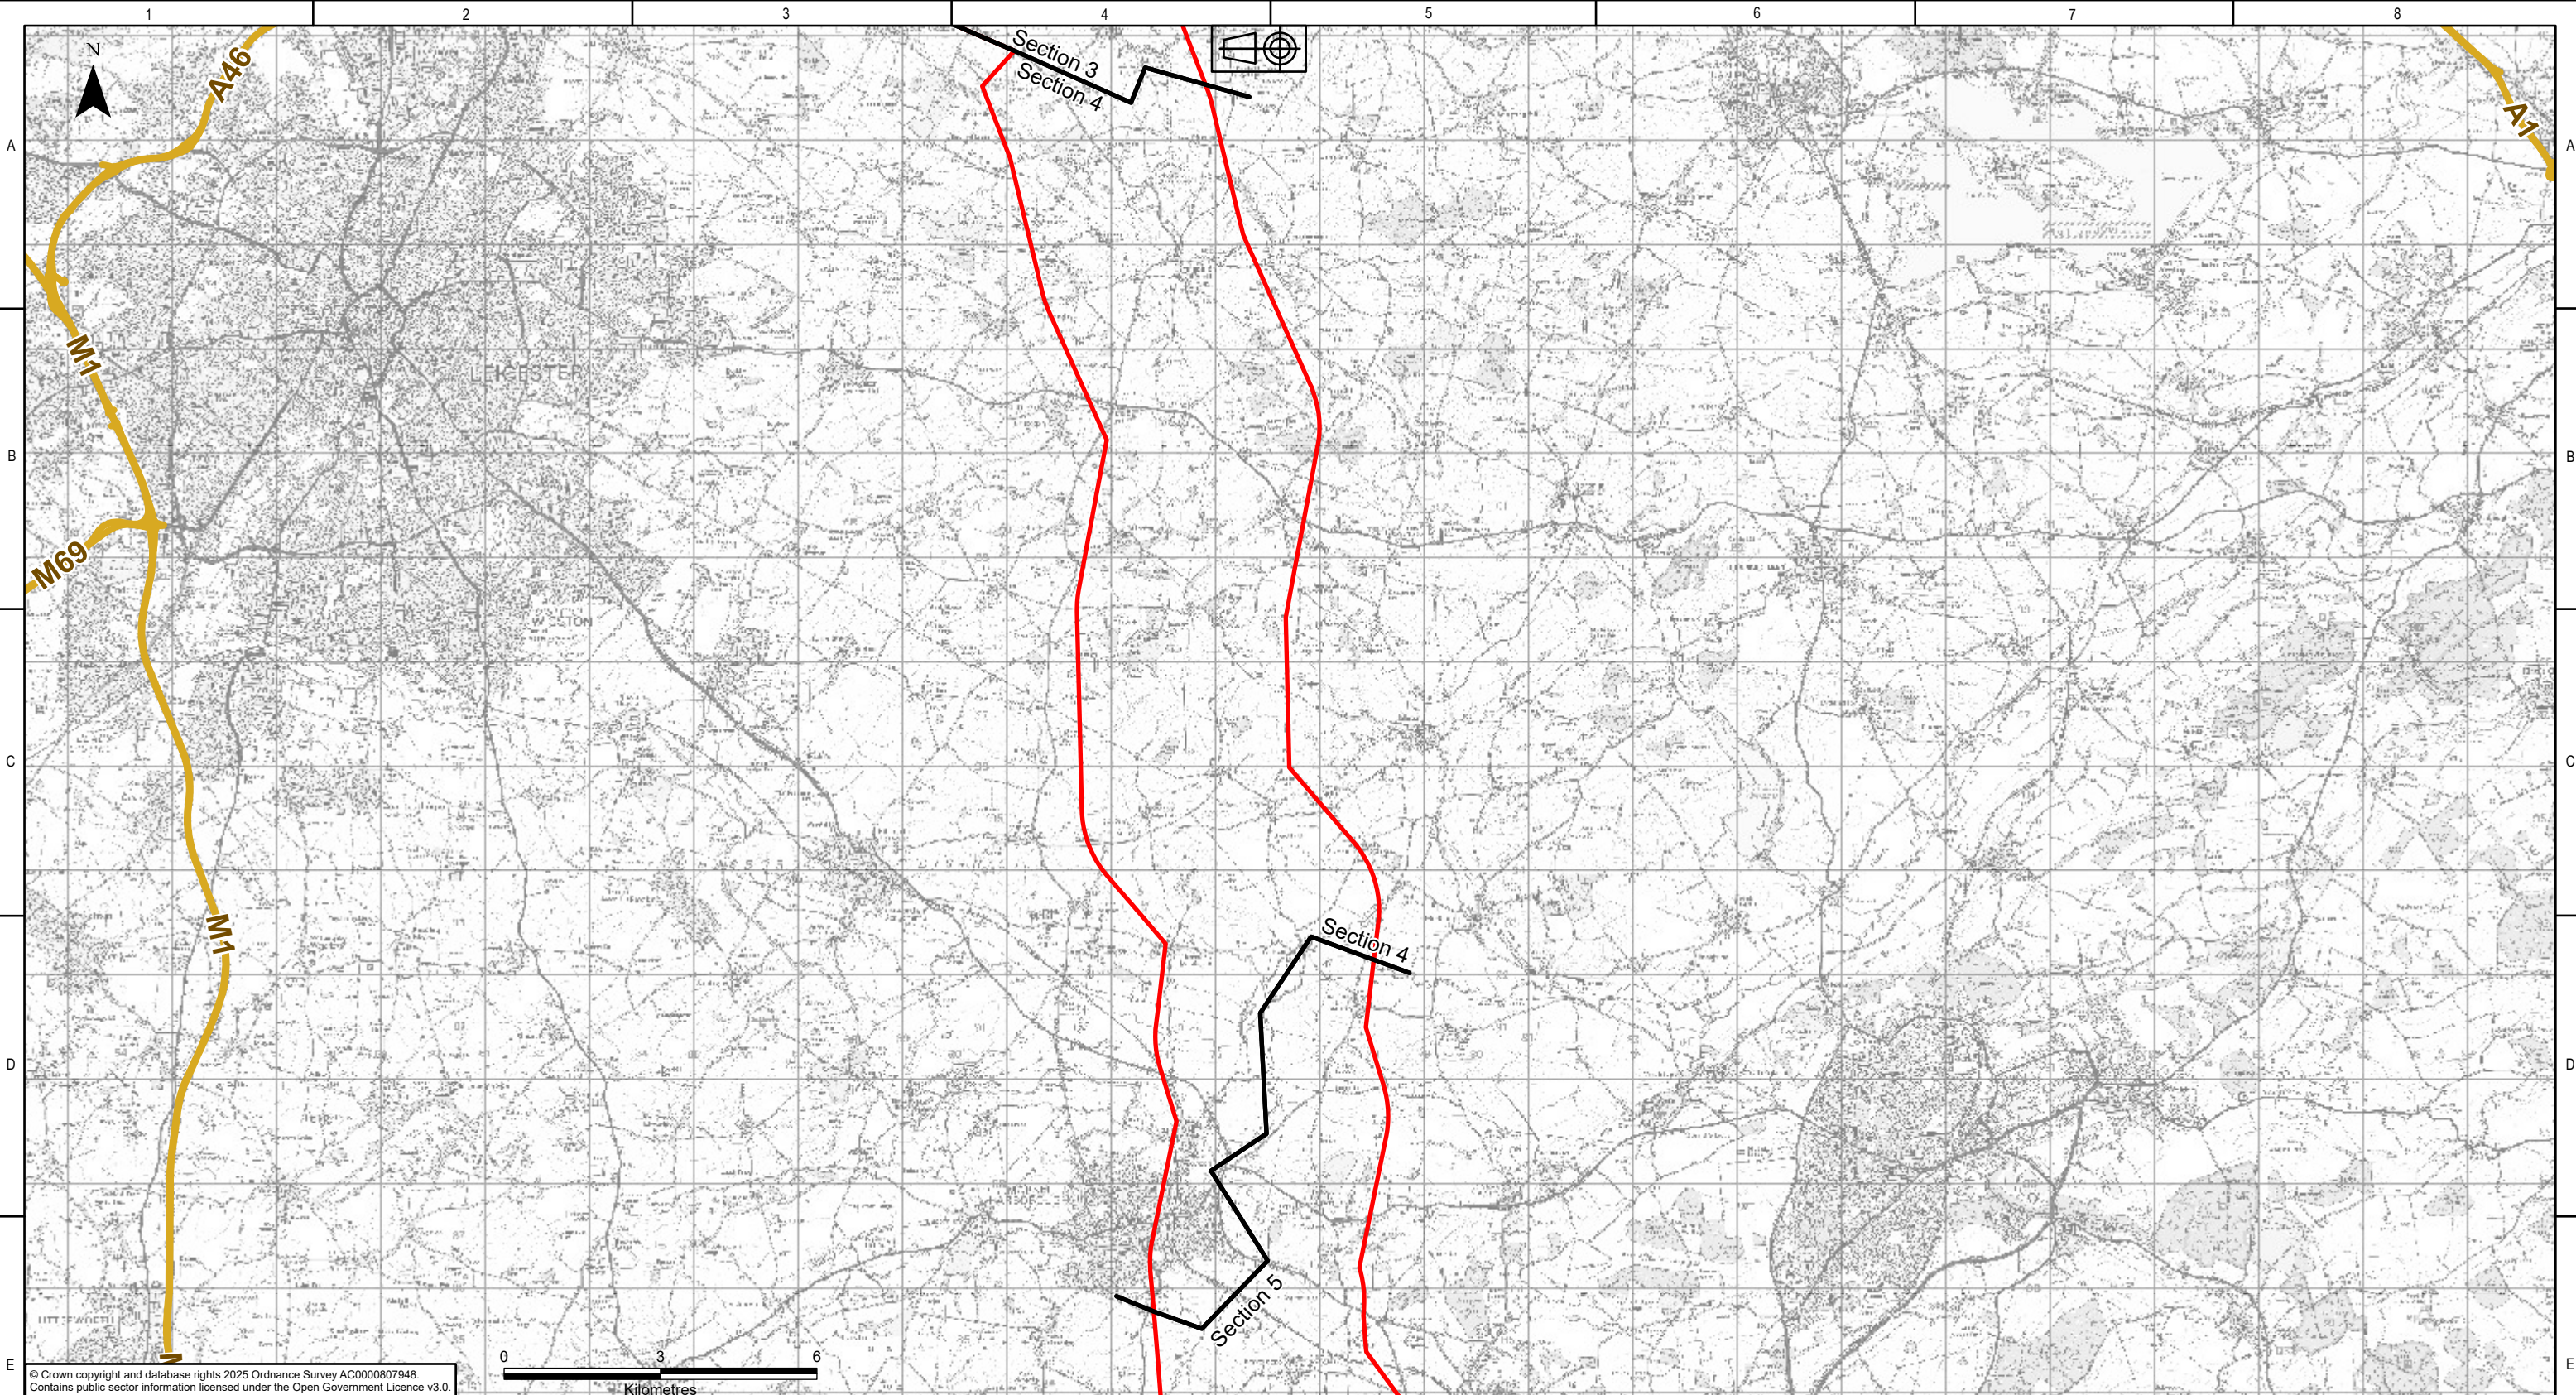

KEY PLAN

Legend

Scoping Boundary

Sections

P01.01	28/10/2025	First issue	RB	DM	HJ	CS	
Rev.	Date	Comment	Des	Drw by	Check	Appr.	

nationalgrid

National Grid plc, Warwick Technology Park,
Gallows Hill, Warwick, CV34 6DA

Contractor

AECOM

ARUP

Designed

R.BLAIR

Drawn

D.MOSNEANU

Site

Weston Marsh to East Leicestershire

Title

Scoping Report:
Figure 13.2
Strategic Road Network

Purpose of issue

For Information

Status

S2

Drawing No.

WMEL-AAJ-ENVS-ZZZZZZ-DRW-ES-000042

NGET Drawing No.

N/A

Sheet 4 of 5

Size

A3

Checked

H.JENNER

Approved

C.STOCKS

Date


28/10/2025

Scale

1:120,000

Revision

P01

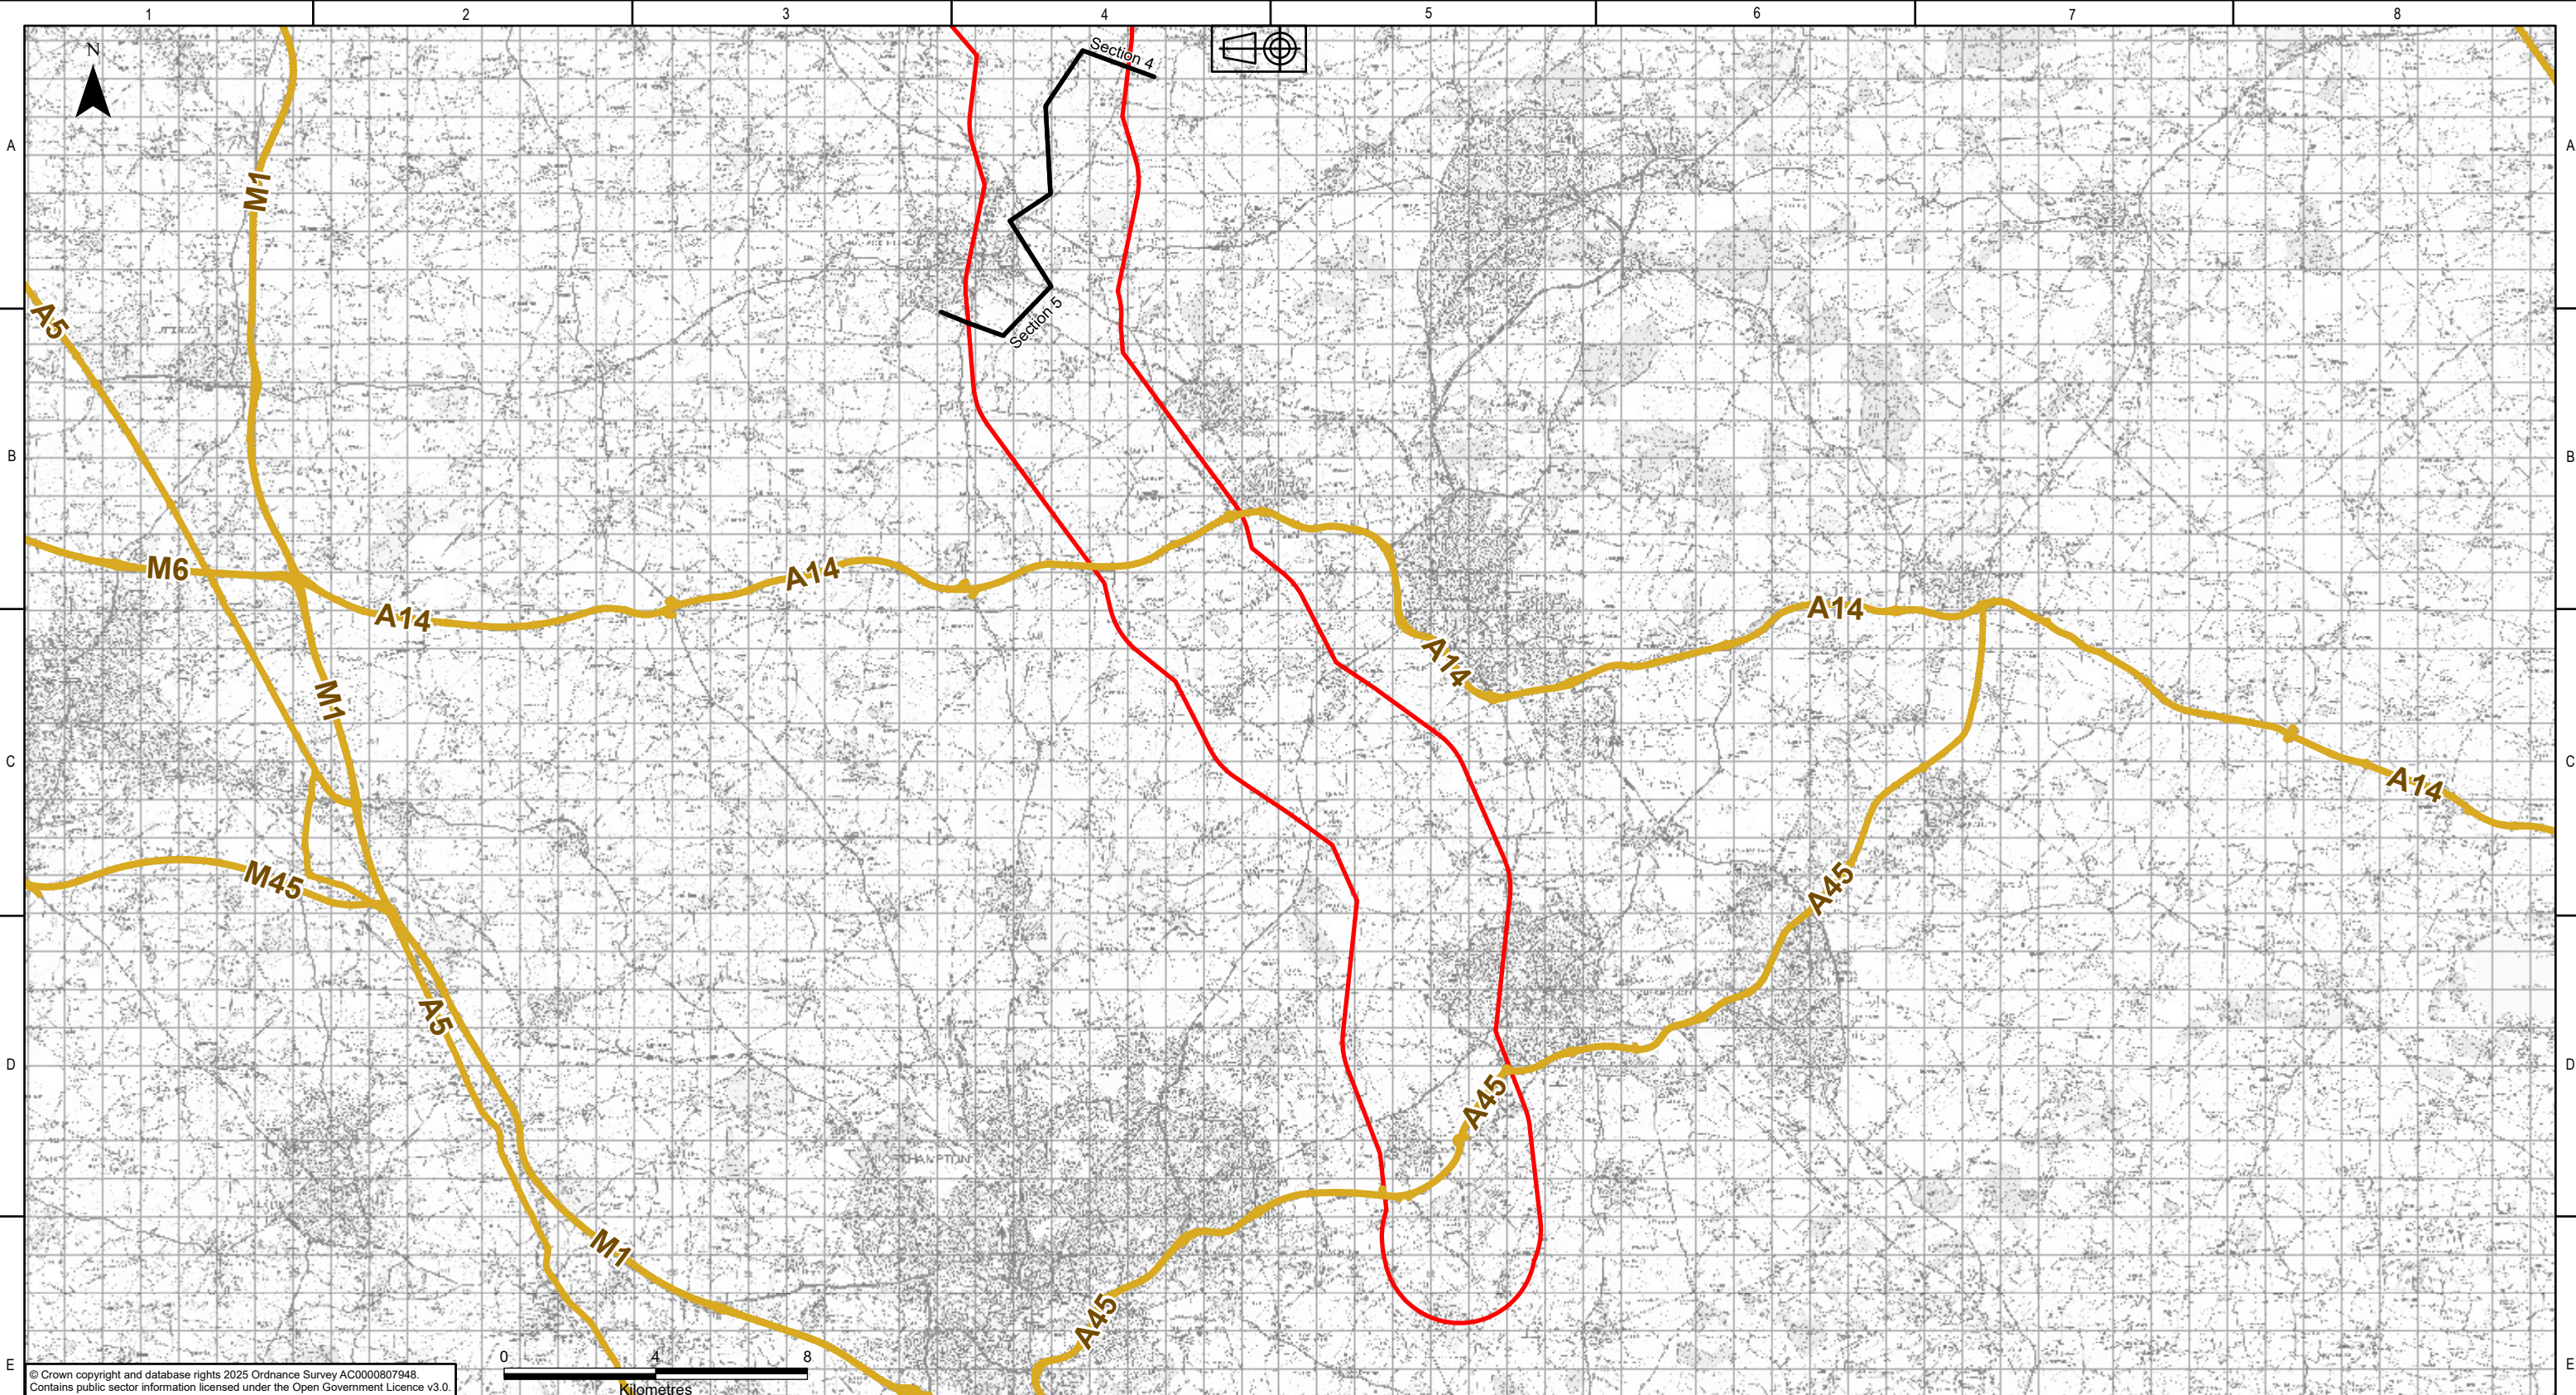

© Crown copyright and database rights 2025 Ordnance Survey AC0000807948.
Contains public sector information licensed under the Open Government Licence v3.0.

KEY PLAN

Legend

Scoping Boundary

Sections

Strategic Road Network

P01.01	28/10/2025	First issue	RB	DM	HJ	CS	
Rev.	Date	Comment	Des	Drw by	Check	Appr.	

nationalgrid

National Grid plc, Warwick Technology Park,
Gallows Hill, Warwick, CV34 6DA

Contractor

AECOM

ARUP

Designed

R.BLAIR

Drawn

D.MOSNEANU

Site

Weston Marsh to East Leicestershire

Title

Scoping Report:
Figure 13.2
Strategic Road Network

Purpose of issue

For Information

Status

S2

Drawing No.

WMEL-AAJ-ENVS-ZZZZZZ-DRW-ES-000042

NGET Drawing No.

N/A

Sheet 5 of 5

Size

A3

Checked

H.JENNER

Approved

C.STOCKS

Date


28/10/2025

Scale

1:165,000

Revision

P01

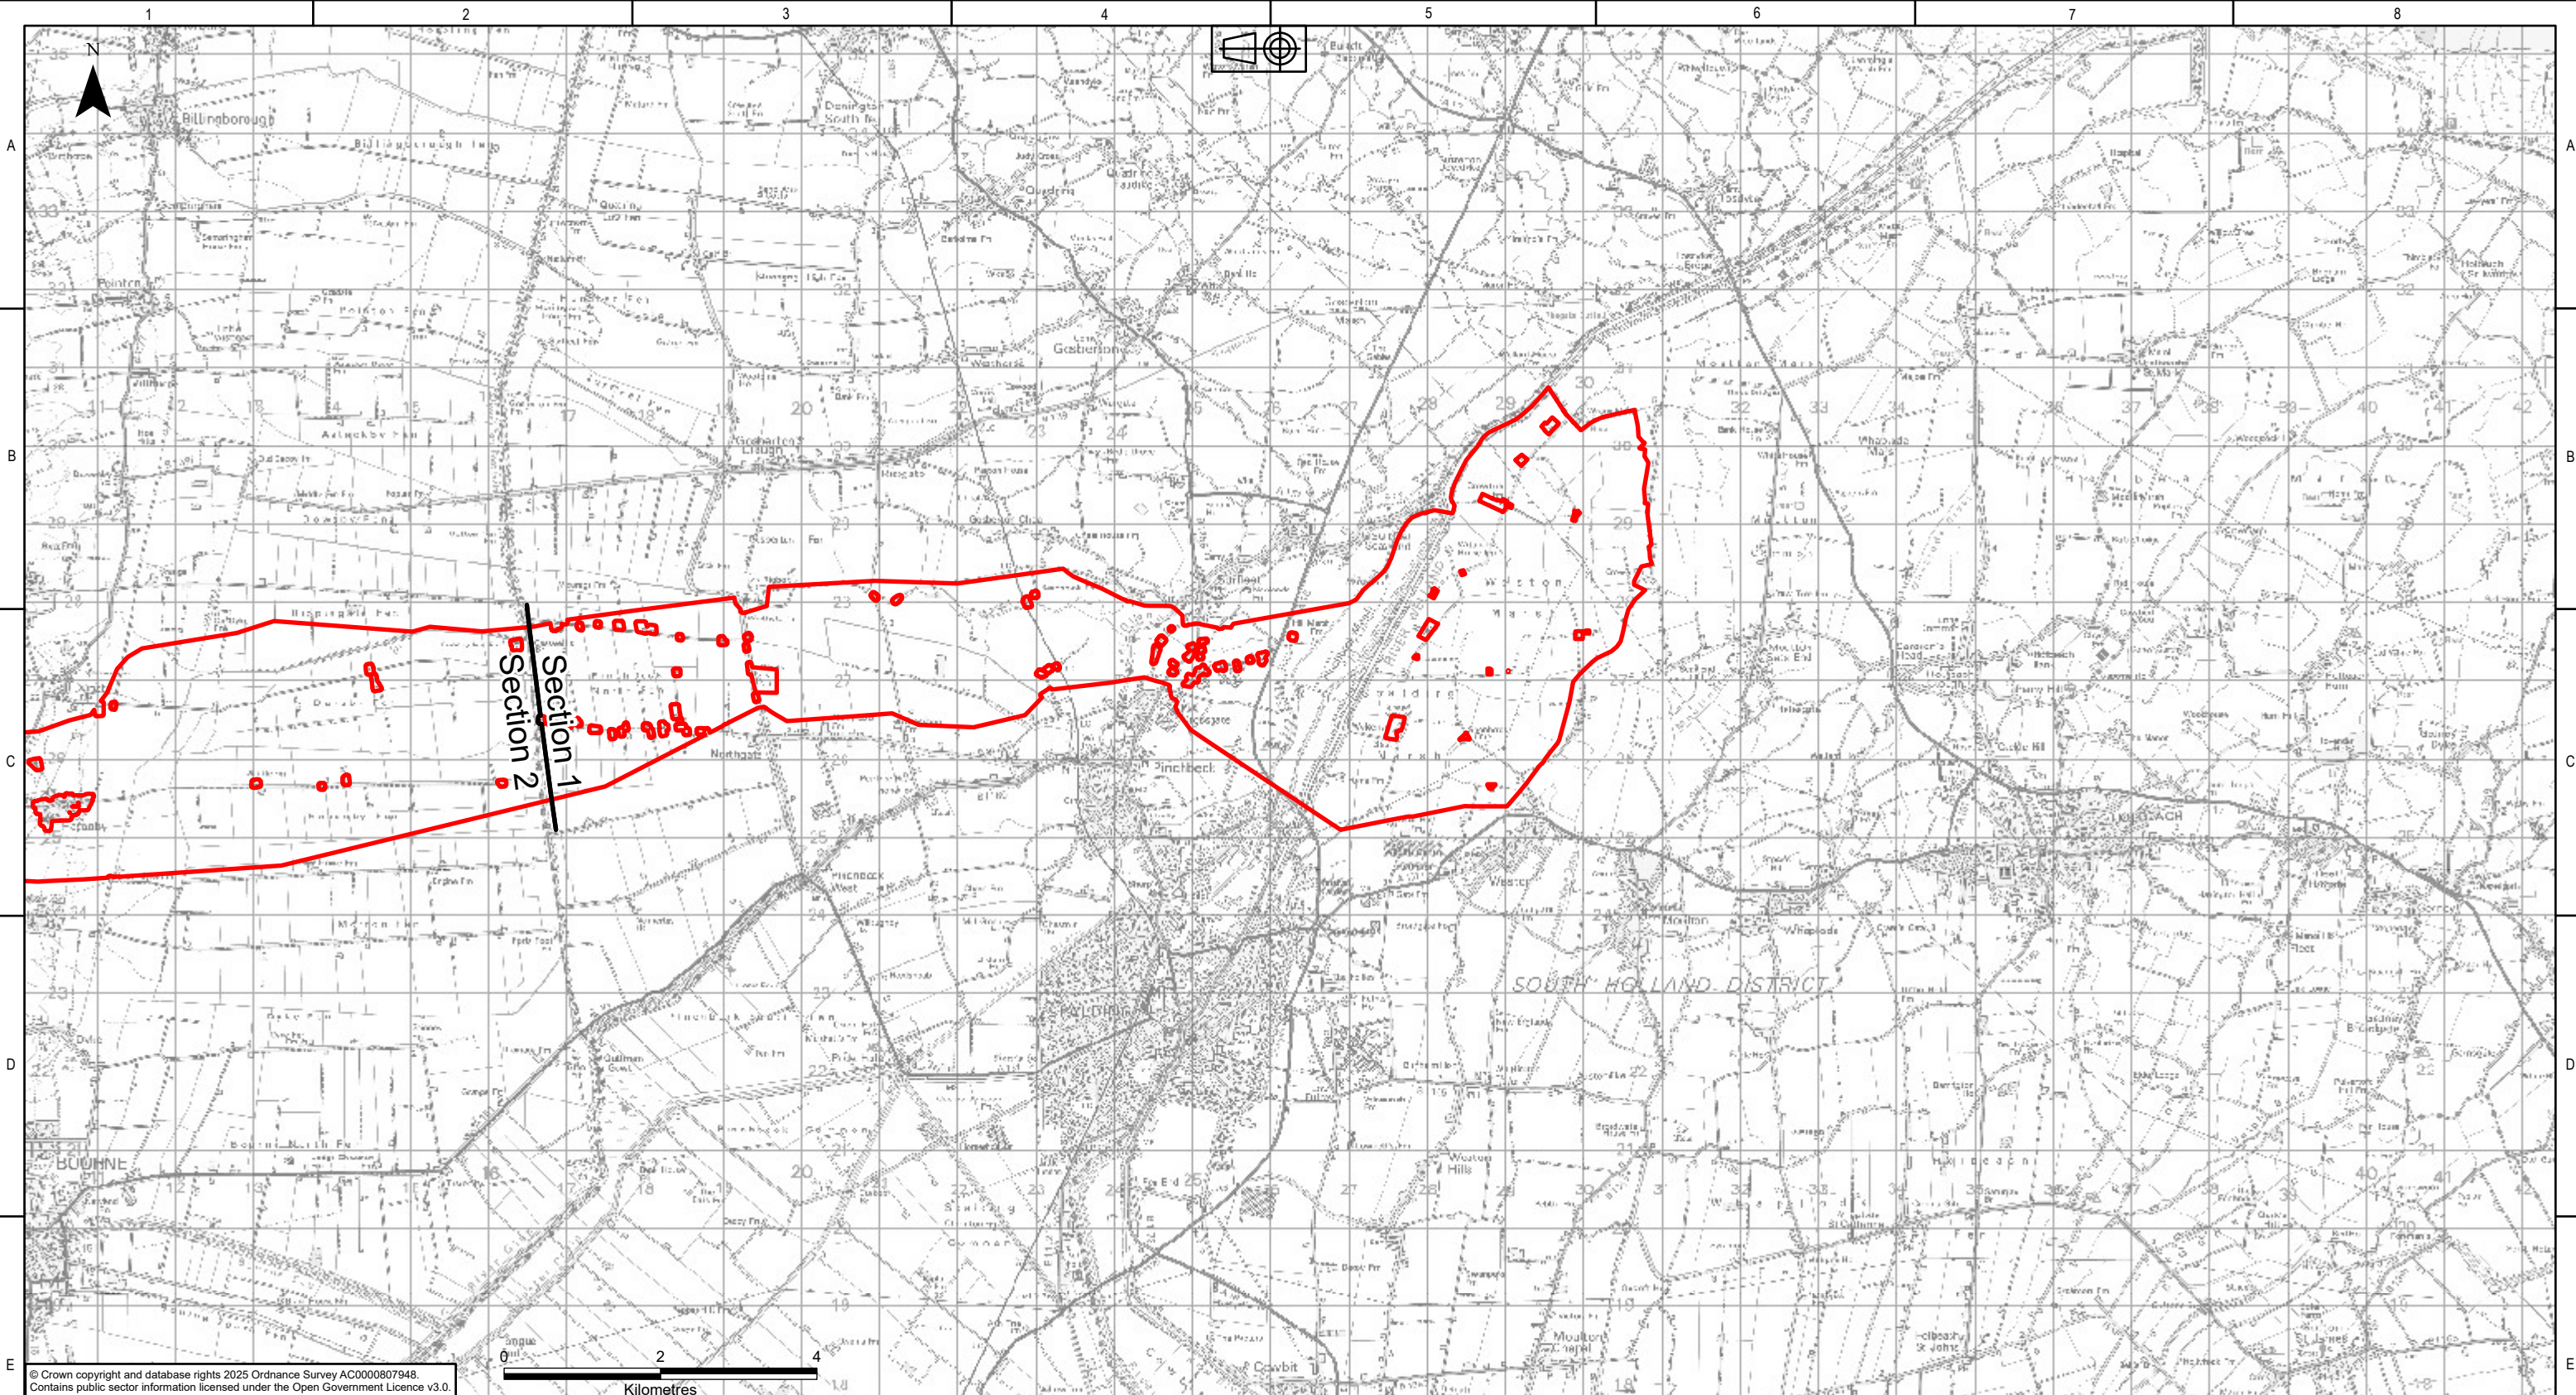


© Crown copyright and database rights 2025 Ordnance Survey AC0000807948.
Contains public sector information licensed under the Open Government Licence v3.0.

KEY PLAN


Legend

- Scoping Boundary
- Sections

								nationalgrid National Grid plc, Warwick Technology Park, Gallows Hill, Warwick, CV34 6DA		Site Weston Marsh to East Leicestershire				
								Contractor AECOM ARUP		Title Scoping Report: Figure 14.1 Air Quality Monitoring Locations				
								Purpose of issue For Information		Status S2				
								Drawing No. WMEL-AAJ-ENVS-ZZZZZZ-DRW-ES-000043						
								NGET Drawing No. N/A		Sheet 1 of 5	Size A3			
P01.01	27/10/2025	First issue		SG	DM	HJ	CS	Designed S.GKINO	Drawn D.MOSNEANU	Checked H.JENNER	Approved C.STOCKS	Date 27/10/2025	Scale 1:80,000	Revision P01
Rev.	Date	Comment		Des	Drw by	Check	Appr.							

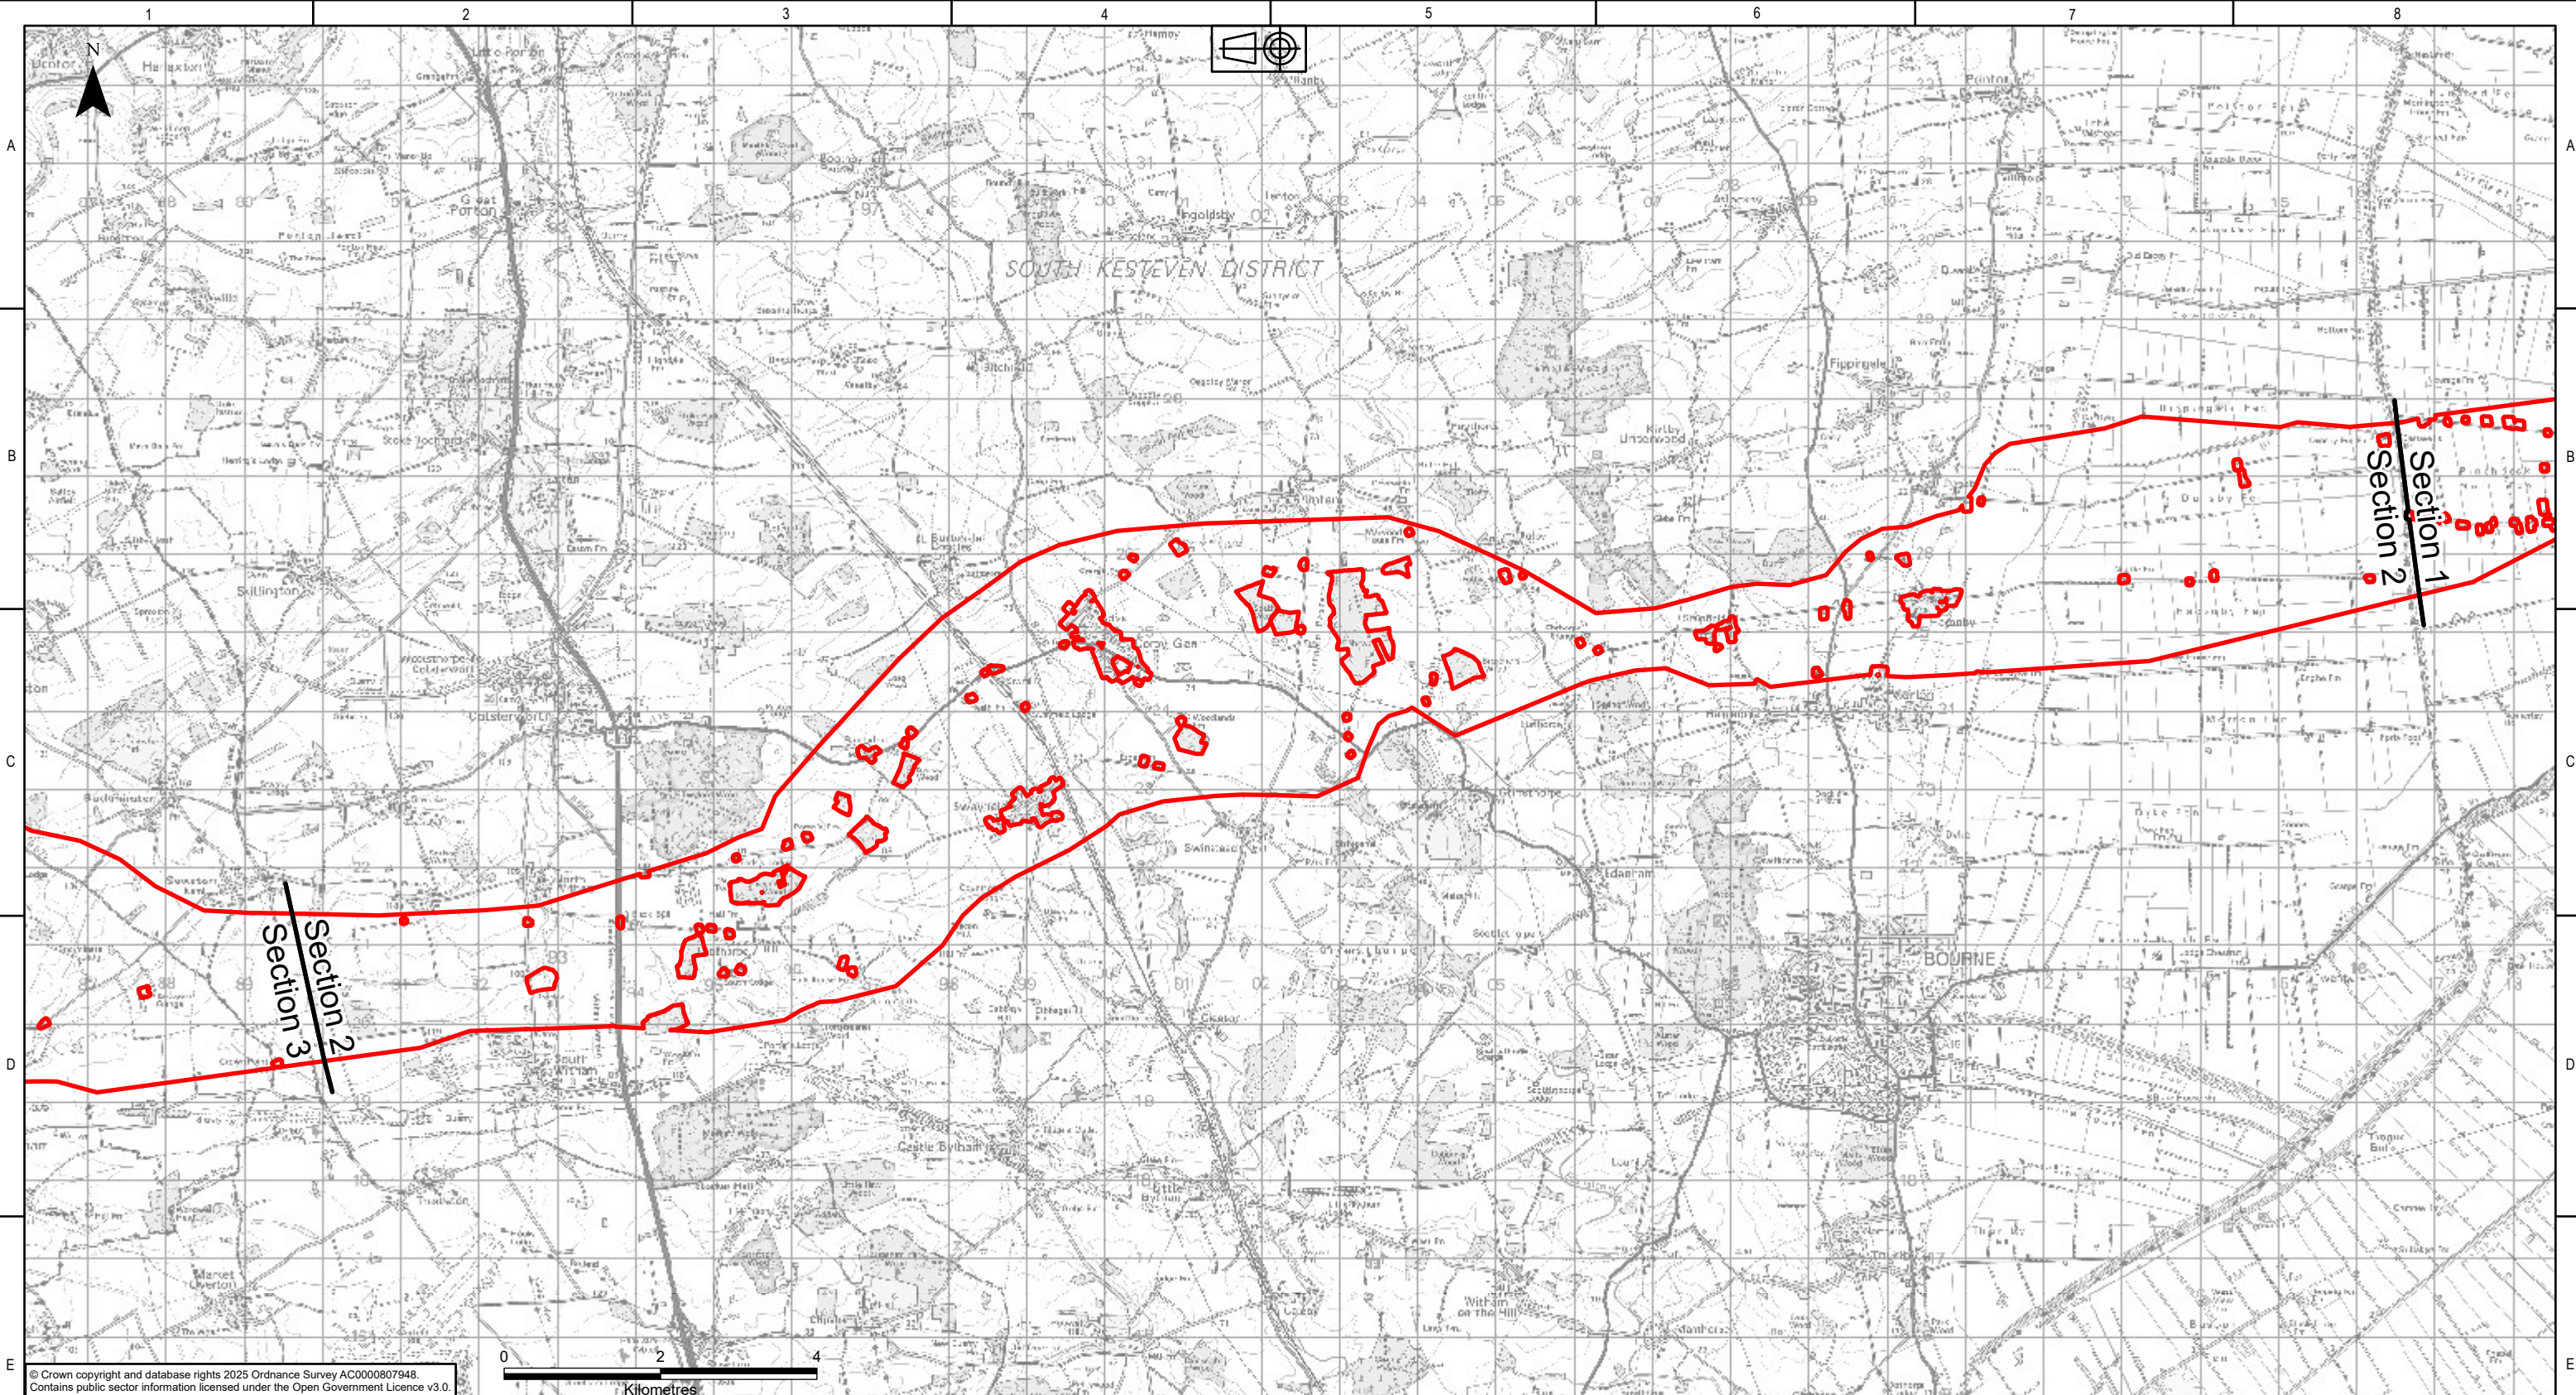

© Crown copyright and database rights 2025 Ordnance Survey AC0000807948.
Contains public sector information licensed under the Open Government Licence v3.0.

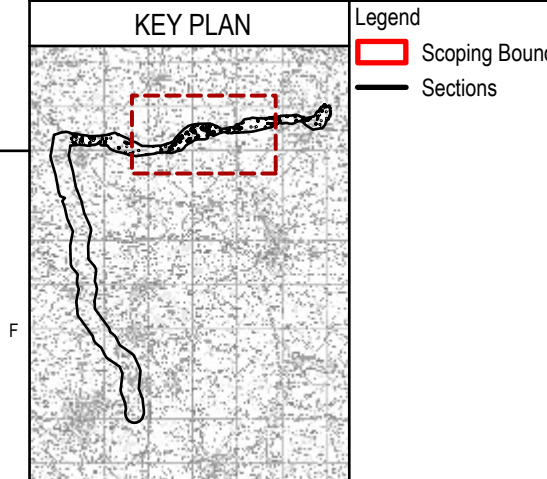

- Legend**
- Scoping Boundary
 - Sections

P01.01	27/10/2025	First issue	SG	DM	HJ	CS	
Rev.	Date	Comment	Des	Drw by	Check	Appr.	

nationalgrid
National Grid plc, Warwick Technology Park,
Gallows Hill, Warwick, CV34 6DA

Contractor



AECOM

ARUP

Designed
S.GKINO

Drawn
D.MOSNEANU

Site Weston Marsh to East Leicestershire	
Title Scoping Report: Figure 14.1 Air Quality Monitoring Locations	
Purpose of issue For Information	Status S2
Drawing No. WMEL-AAJ-ENVS-ZZZZZZ-DRW-ES-000043	
NGET Drawing No. N/A	Sheet 2 of 5
Checked H.JENNER	Approved C.STOCKS
Date 27/10/2025	Scale 1:80,000
Size A3	Revision P01

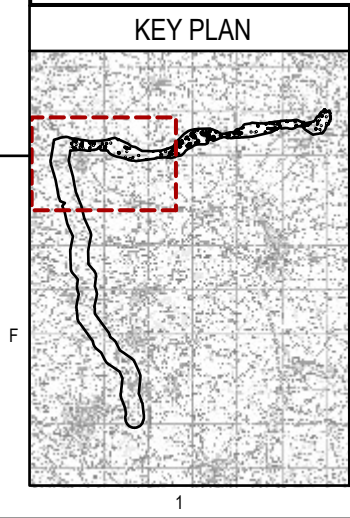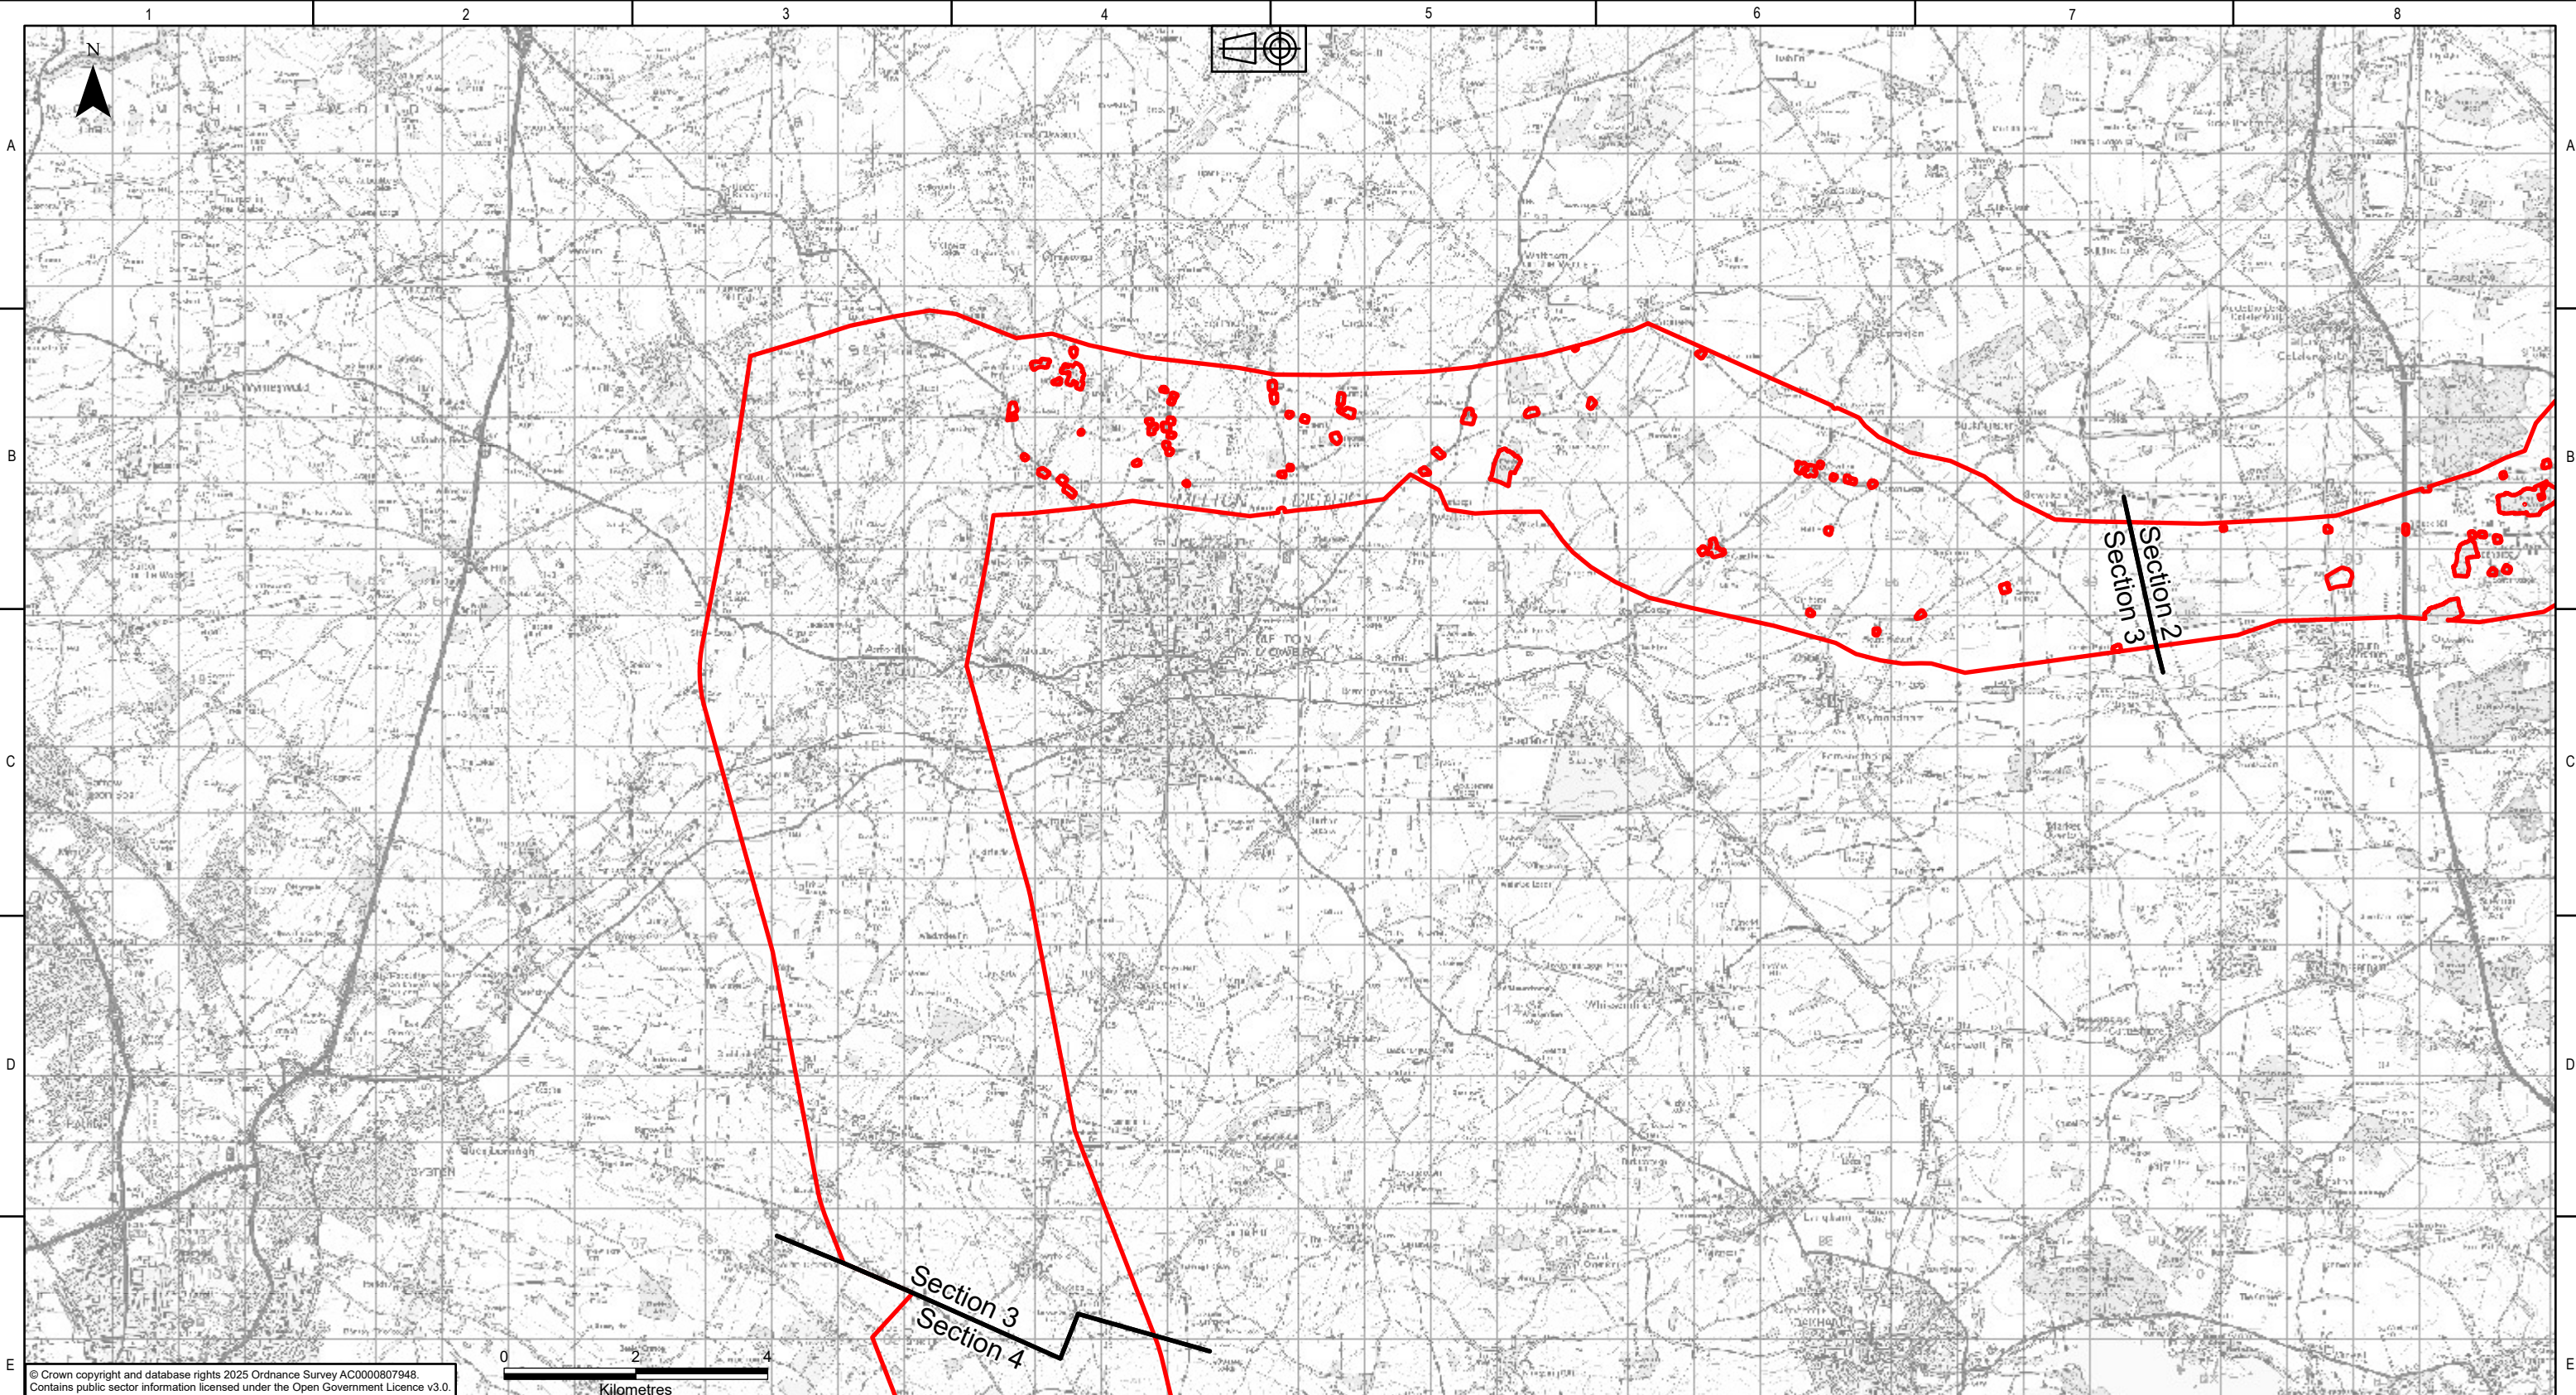

Legend
 Scoping Boundary
— Sections

P01.01	27/10/2025	First issue	SG	DM	HJ	CS	
Rev.	Date	Comment	Des	Drw by	Check	Appr.	

nationalgrid
National Grid plc, Warwick Technology Park,
Gallows Hill, Warwick, CV34 6DA

Contractor


AECOM

ARUP

Designed
S.GKINO

Drawn
D.MOSNEANU

Site Weston Marsh to East Leicestershire	
Title Scoping Report: Figure 14.1 Air Quality Monitoring Locations	
Purpose of issue For Information	Status S2
Drawing No. WMEL-AAJ-ENVS-ZZZZZZ-DRW-ES-000043	
NGET Drawing No. N/A	Sheet 3 of 5
Size A3	
Checked H.JENNER	Approved C.STOCKS
Date 27/10/2025	Scale 1:95,000
Revision P01	

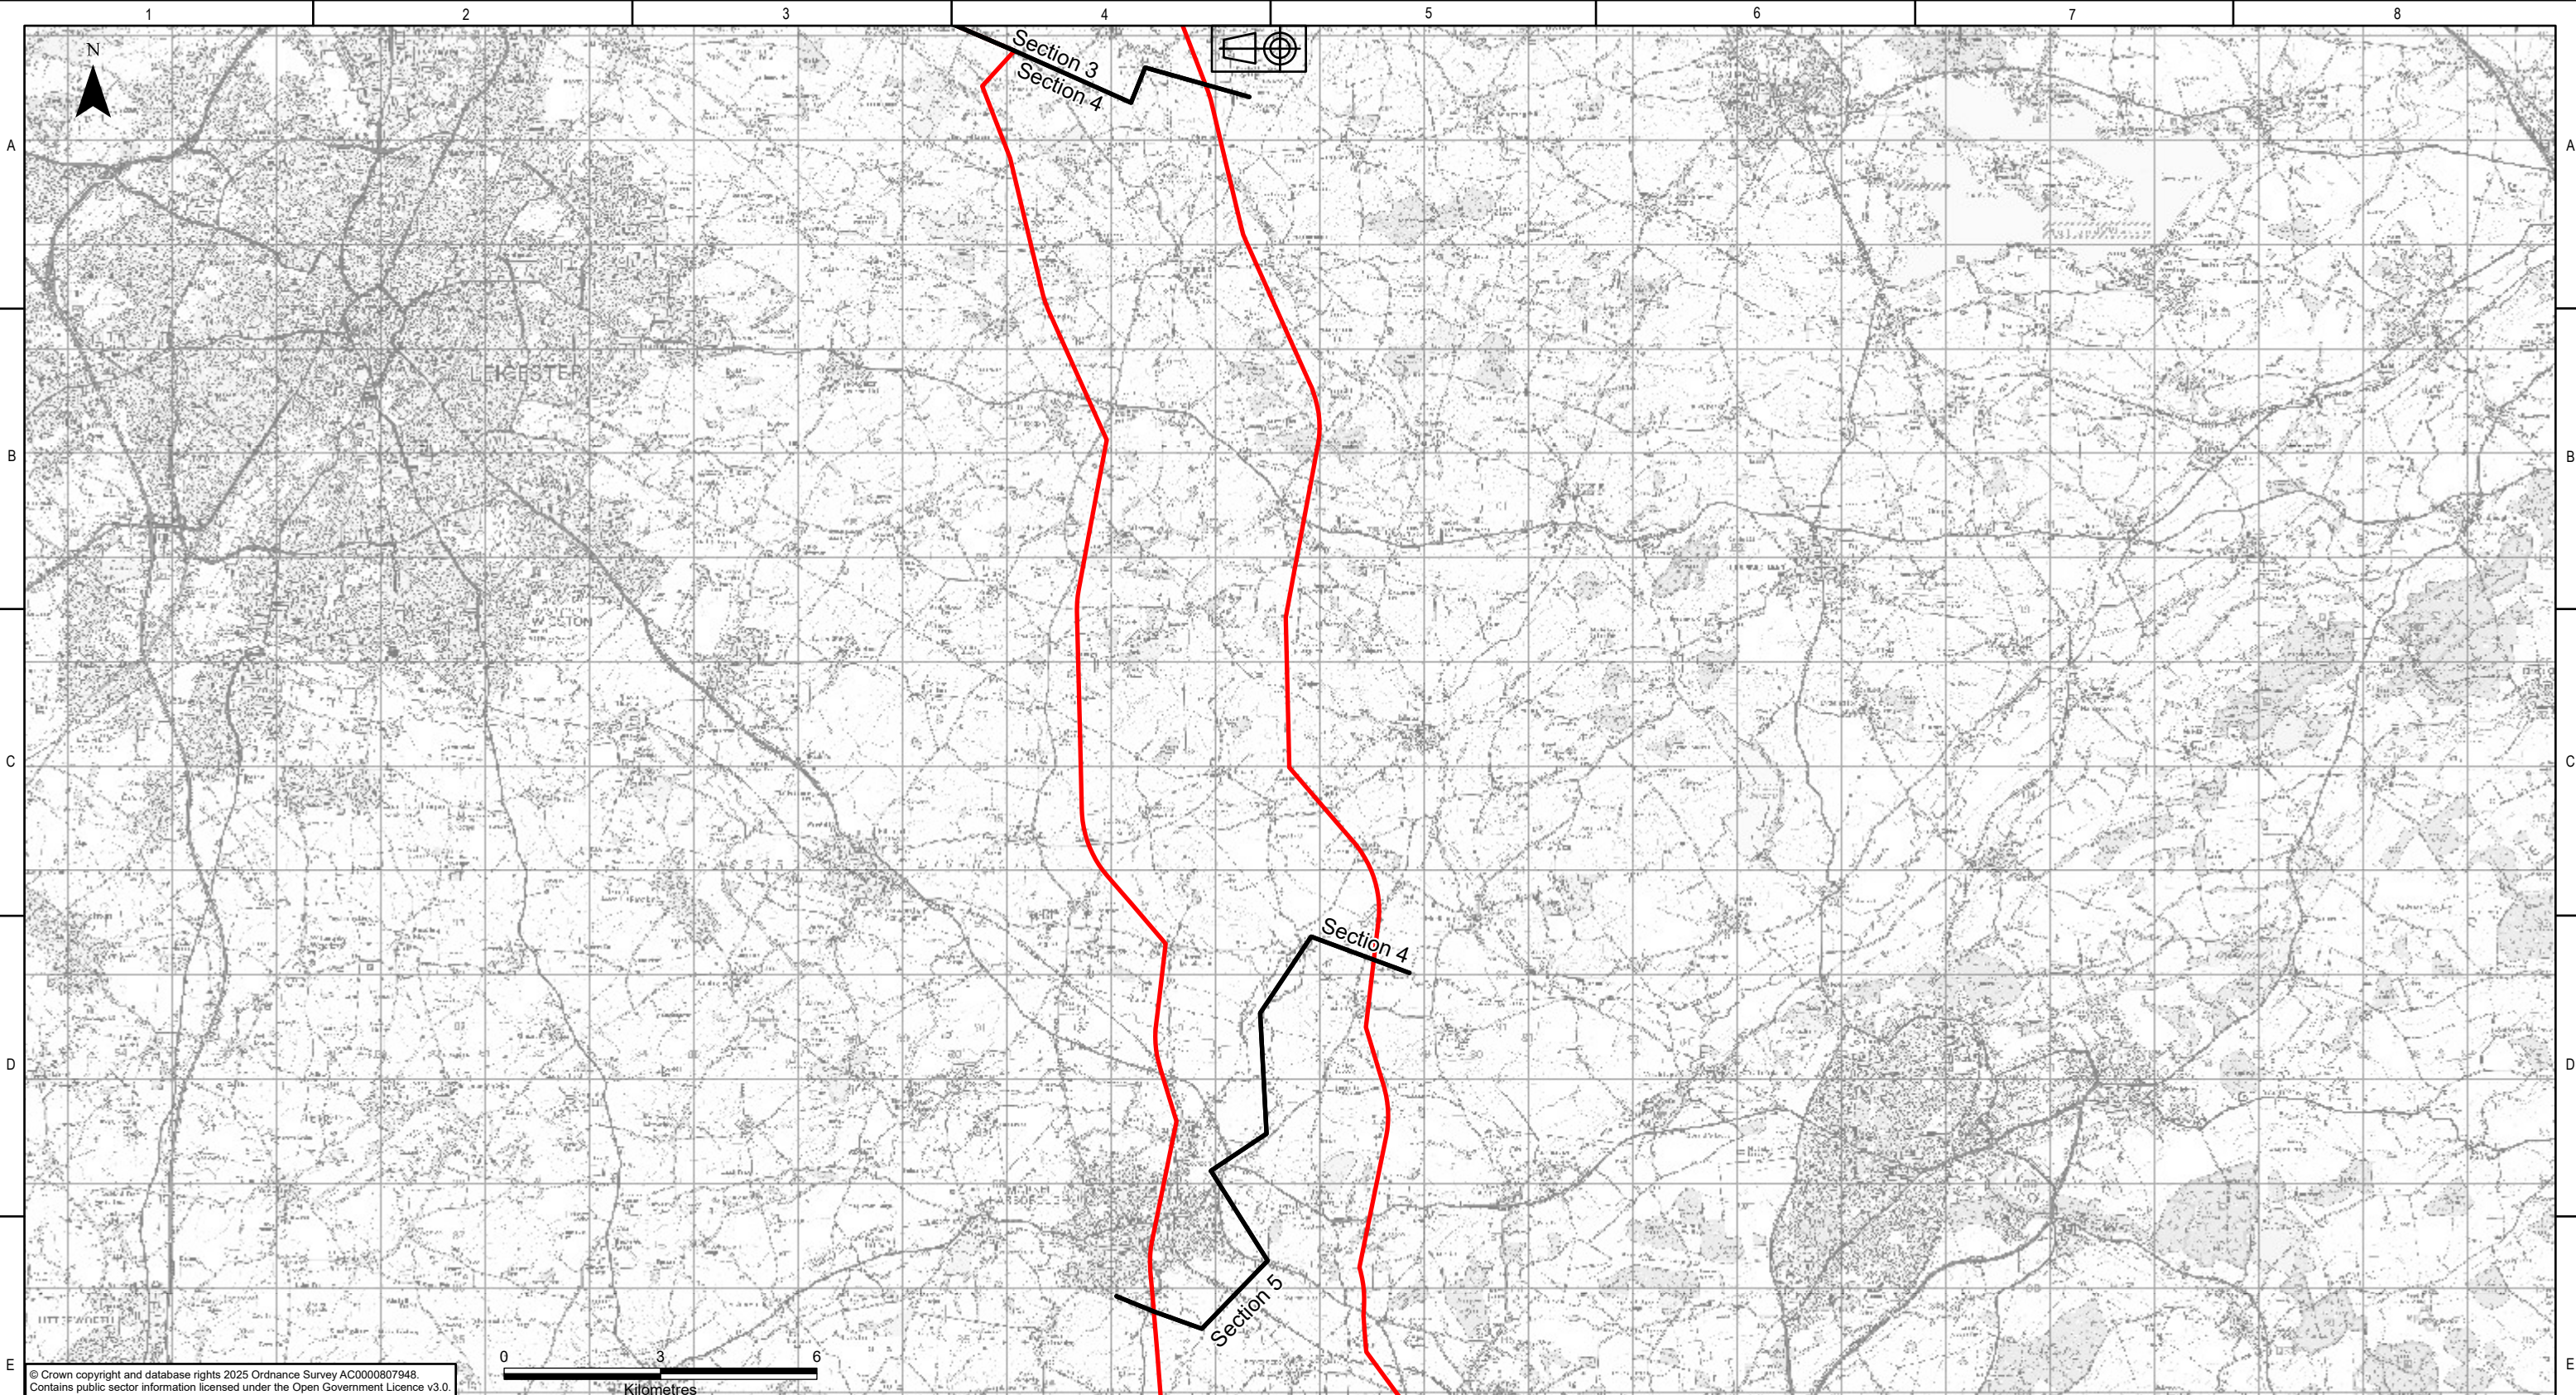

© Crown copyright and database rights 2025 Ordnance Survey AC0000807948.
Contains public sector information licensed under the Open Government Licence v3.0.


KEY PLAN

Legend


Scoping Boundary

Sections

							nationalgrid National Grid plc, Warwick Technology Park, Gallows Hill, Warwick, CV34 6DA		Site Weston Marsh to East Leicestershire					
							Contractor AECOM ARUP		Title Scoping Report: Figure 14.1 Air Quality Monitoring Locations					
							Purpose of issue For Information		Status S2					
							Drawing No. WMEL-AAJ-ENVS-ZZZZZZ-DRW-ES-000043							
							NGET Drawing No. N/A		Sheet 4 of 5 A3					
P01.01		27/10/2025	First issue	SG	DM	HJ	CS	Designed S.GKINO	Drawn D.MOSNEANU	Checked H.JENNER	Approved C.STOCKS	Date 27/10/2025	Scale 1:120,000	Revision P01
Rev.	Date	Comment	Des	Drw by	Check	Appr.								

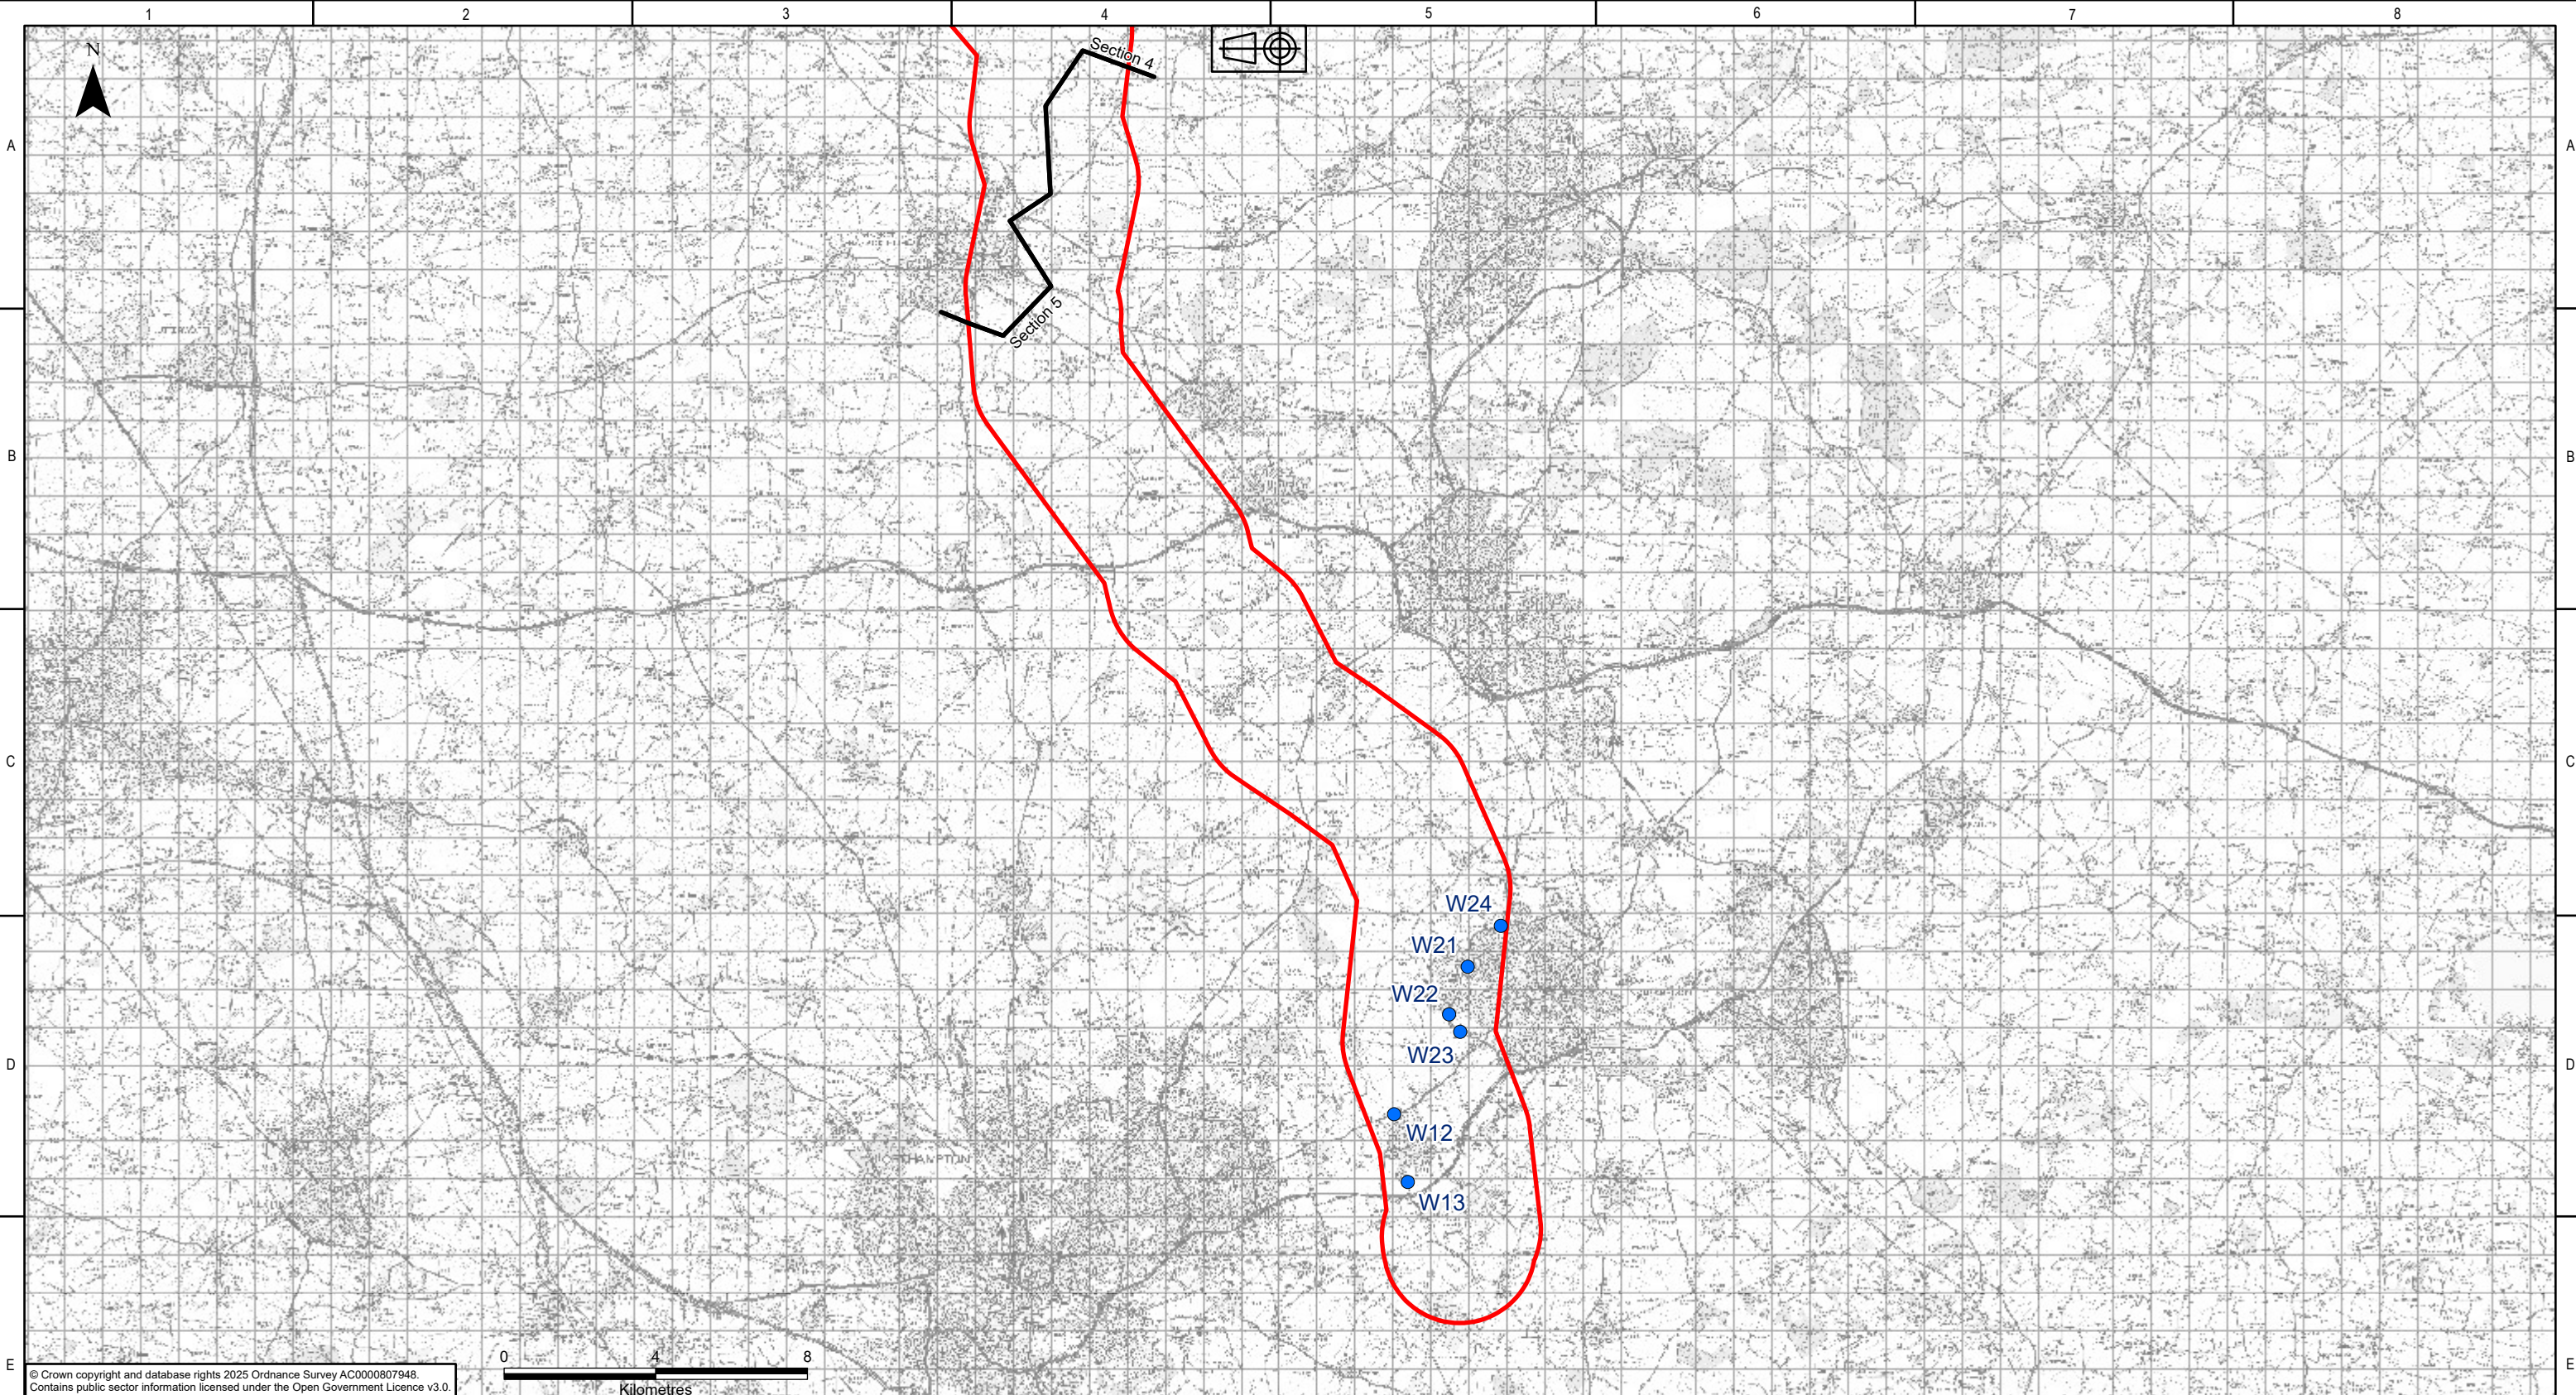

© Crown copyright and database rights 2025 Ordnance Survey AC0000807948.
Contains public sector information licensed under the Open Government Licence v3.0.

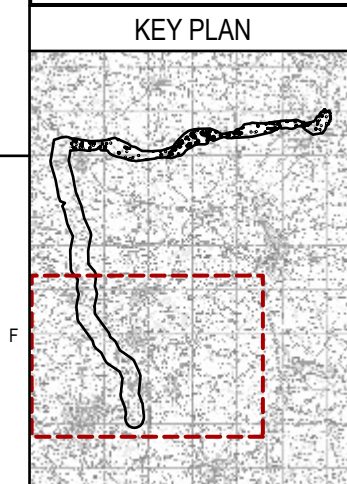

- Legend
- Scoping Boundary
 - Sections
 - Monitoring Sites

P01.01	27/10/2025	First issue	SG	DM	HJ	CS	
Rev.	Date	Comment	Des	Drw by	Check	Appr.	

nationalgrid
National Grid plc, Warwick Technology Park,
Gallows Hill, Warwick, CV34 6DA

Contractor



AECOM

ARUP

Designed
S.GKINO

Drawn
D.MOSNEANU

Site Weston Marsh to East Leicestershire	
Title Scoping Report: Figure 14.1 Air Quality Monitoring Locations	
Purpose of issue For Information	Status S2
Drawing No. WMEL-AAJ-ENVS-ZZZZZZ-DRW-ES-000043	
NGET Drawing No. N/A	Sheet 5 of 5 Size A3
Checked H.JENNER	Approved C.STOCKS
Date 27/10/2025	Scale 1:165,000 Revision P01

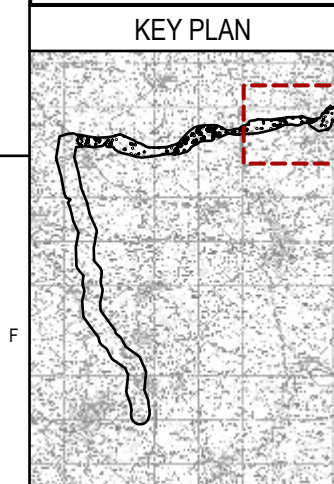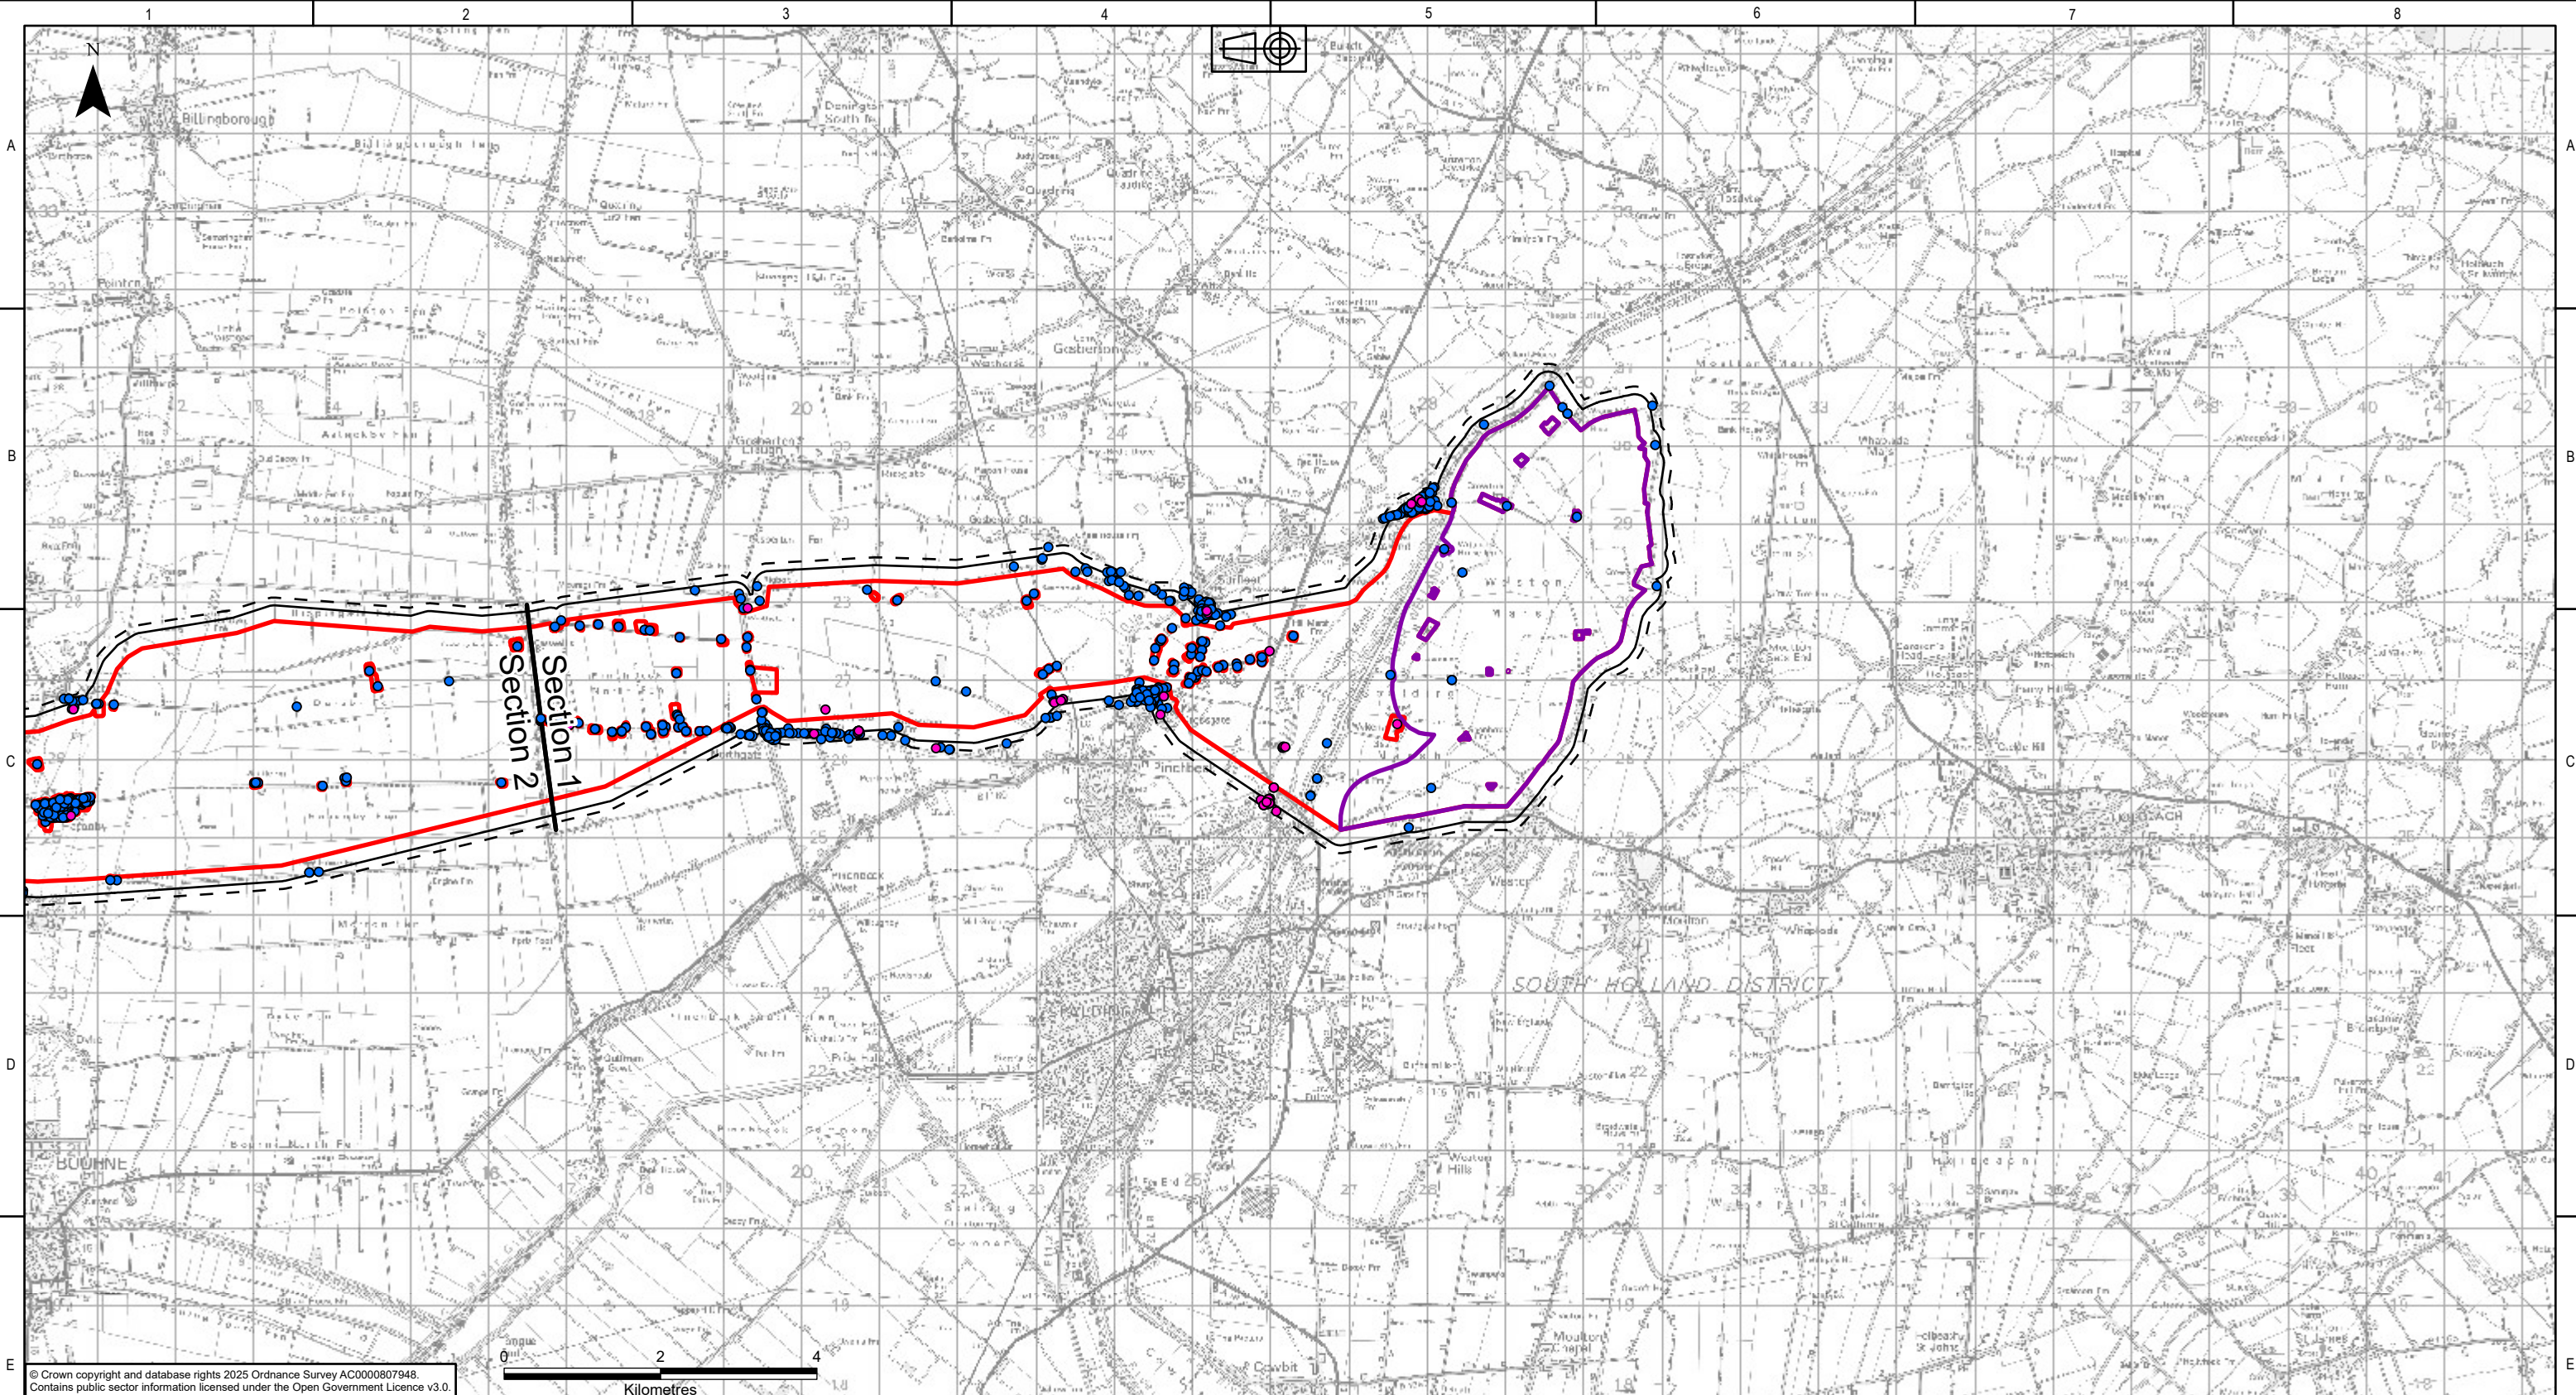

KEY PLAN	
Legend	
	Scoping Boundary
	Sections
	Refined Weston Marsh Substation Siting Zone
	200m study area for operational noise from overhead lines
	300m study area for construction noise
Address Data	
	Potentially noise sensitive non-residential
	Residential

P01.01	28/10/2025	First issue	FG	DM	HJ	CS	
Rev.	Date	Comment	Des	Drw by	Check	Appr.	

nationalgrid
National Grid plc, Warwick Technology Park,
Gallows Hill, Warwick, CV34 6DA

Contractor



AECOM

ARUP

Designed
F.ROGERSON

Drawn
D.MOSNEANU

Site Weston Marsh to East Leicestershire	
Title Scoping Report: Figure 15.1 Noise and Vibration Study Areas	
Purpose of issue For Information	Status S2
Drawing No. WMEL-AAJ-ENVS-ZZZZZZ-DRW-ES-000044	
NGET Drawing No. N/A	Sheet 1 of 5 Size A3
Checked H.JENNER	Approved C.STOCKS
Date 28/10/2025	Scale 1:80,000
Revision P01	

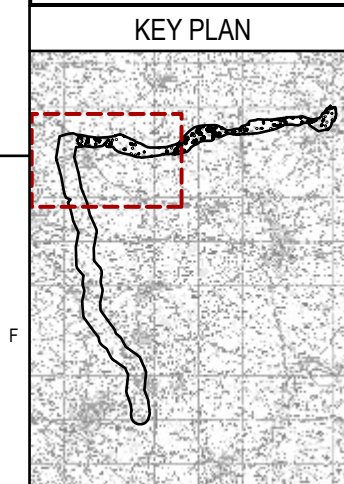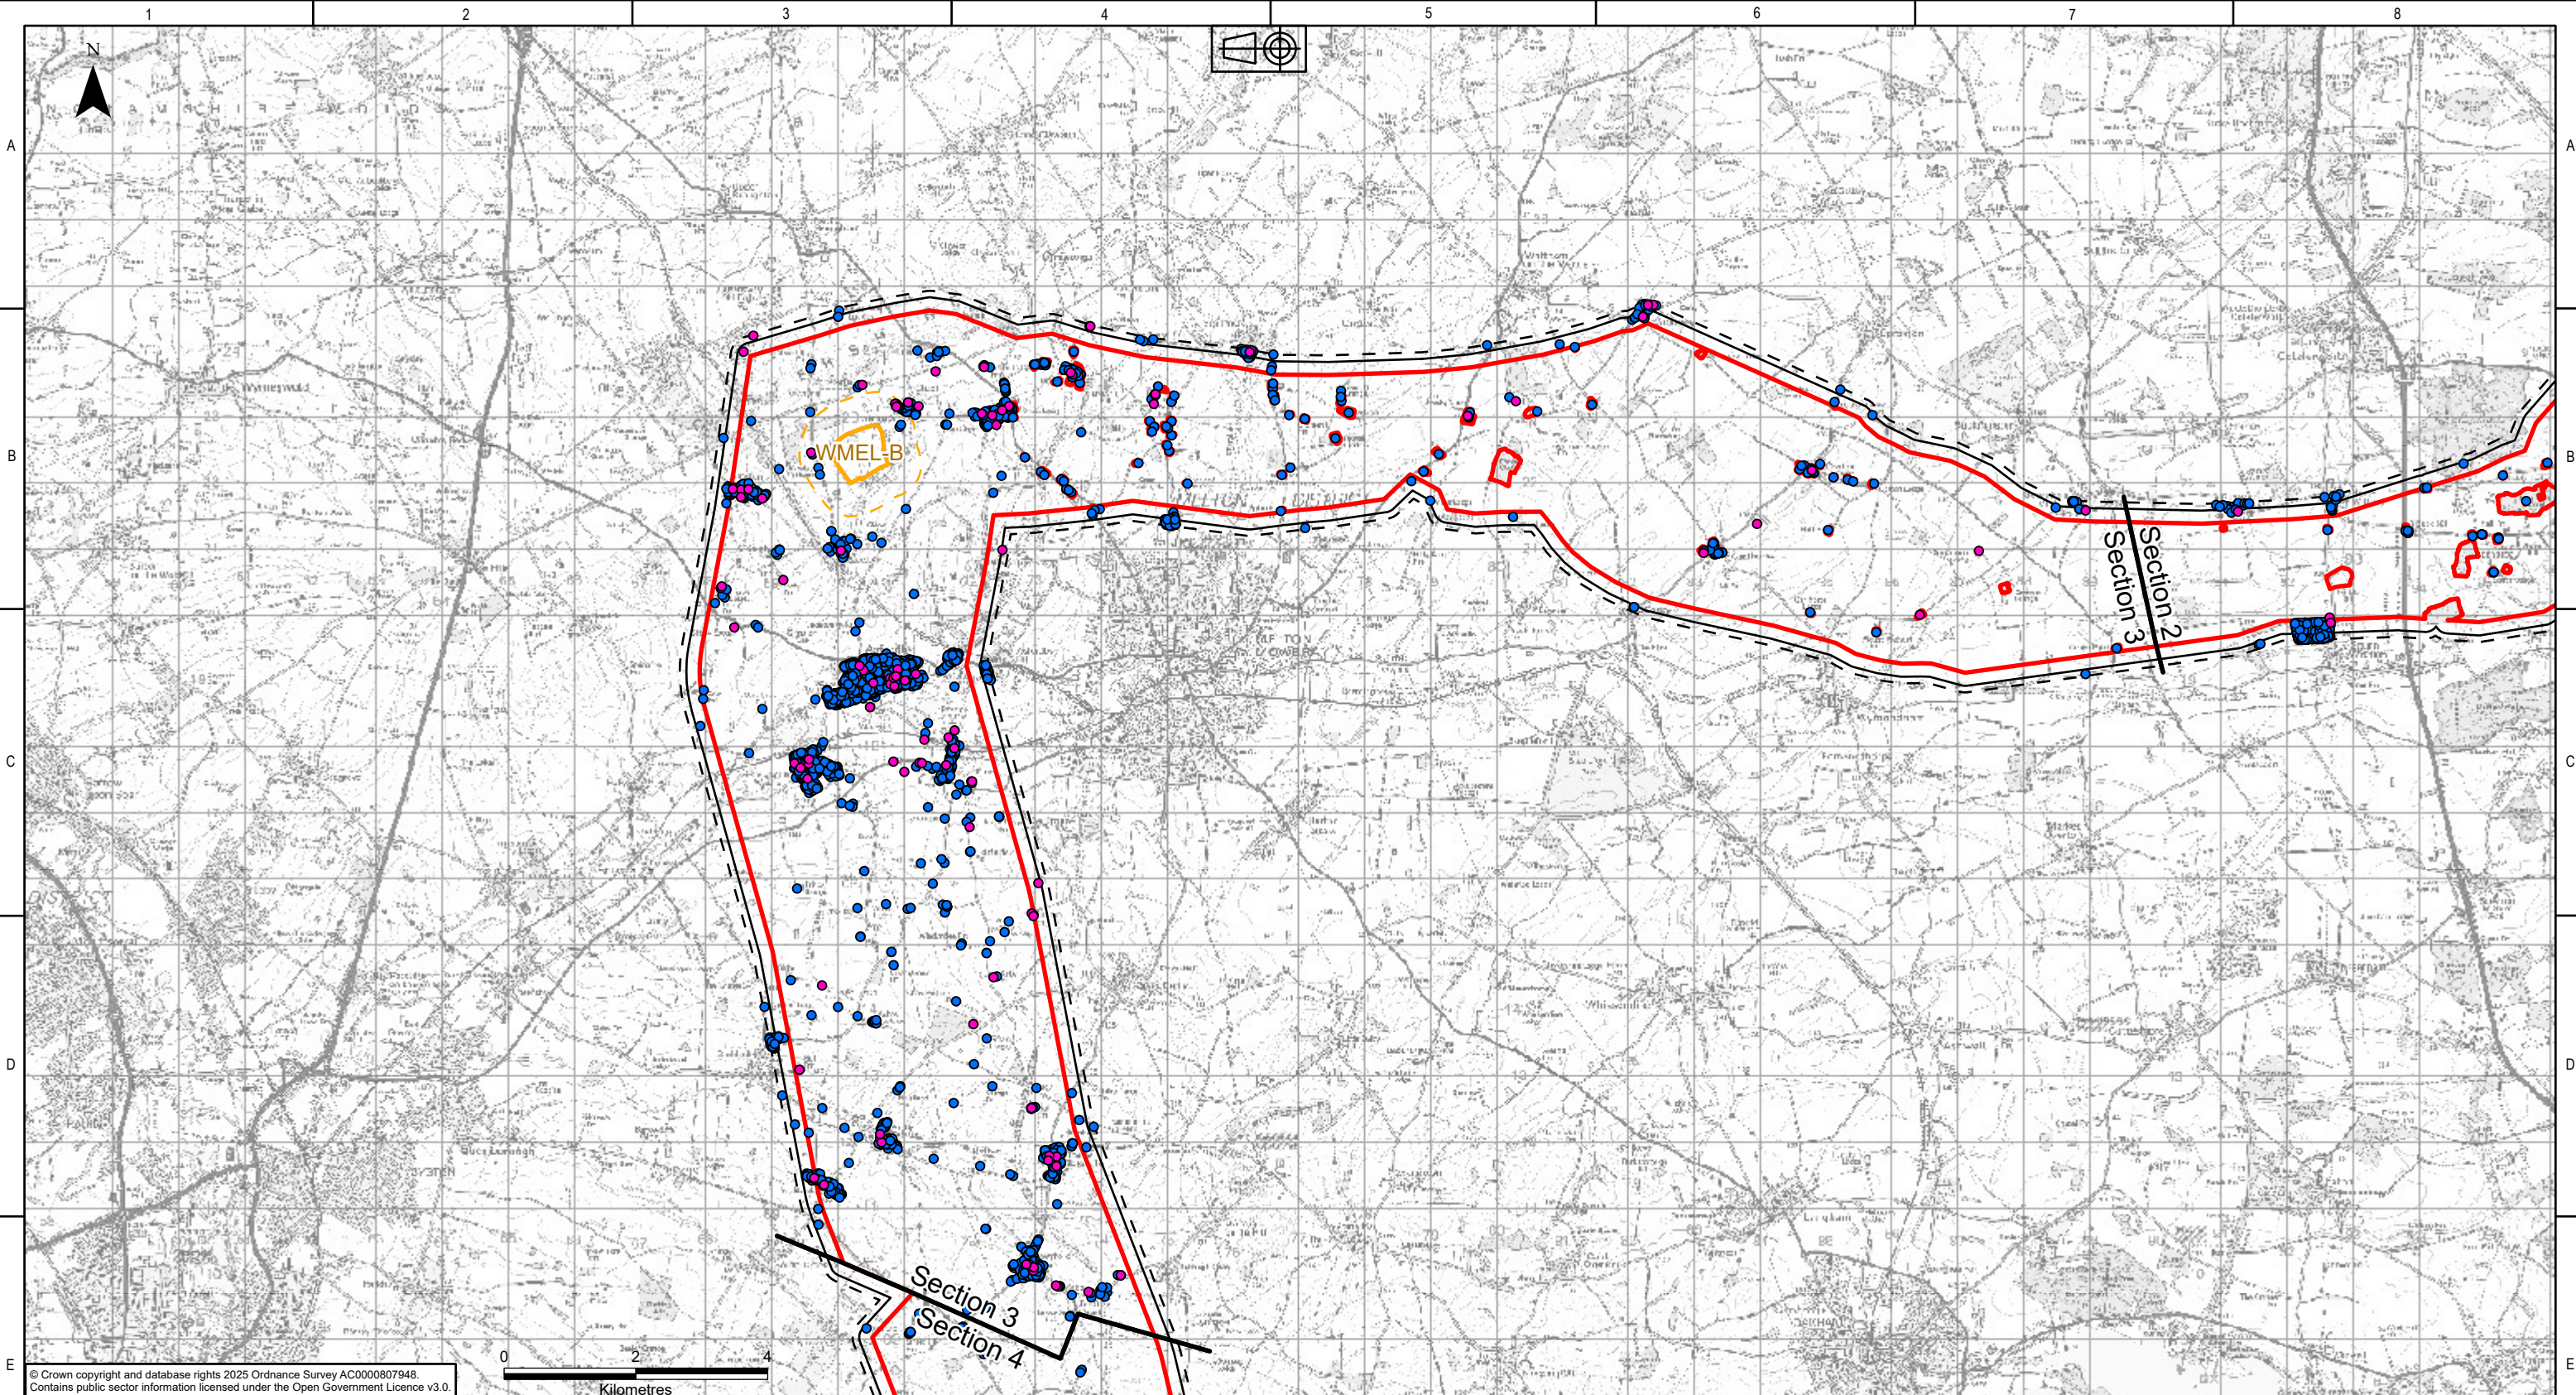

- Legend**
- Scoping Boundary
 - Sections
 - Substations Siting Area
 - 200m study area for operational noise from overhead lines
 - 300m study area for construction noise
 - 500m study area for operational noise from substations
- Address Data**
- Potentially noise sensitive non-residential
 - Residential

P01.01	28/10/2025	First issue	FG	DM	HJ	CS	
Rev.	Date	Comment	Des	Drw by	Check	Appr.	

nationalgrid
National Grid plc, Warwick Technology Park,
Gallows Hill, Warwick, CV34 6DA

Contractor


AECOM

ARUP

Designed
F.ROGERSON

Drawn
D.MOSNEANU

Site Weston Marsh to East Leicestershire			
Title Scoping Report: Figure 15.1 Noise and Vibration Study Areas			
Purpose of issue For Information			Status S2
Drawing No. WMEL-AAJ-ENVS-ZZZZZZ-DRW-ES-000044			
NGET Drawing No. N/A			Sheet 3 of 5 Size A3
Checked H.JENNER	Approved C.STOCKS	Date 28/10/2025	Scale 1:95,000 Revision P01

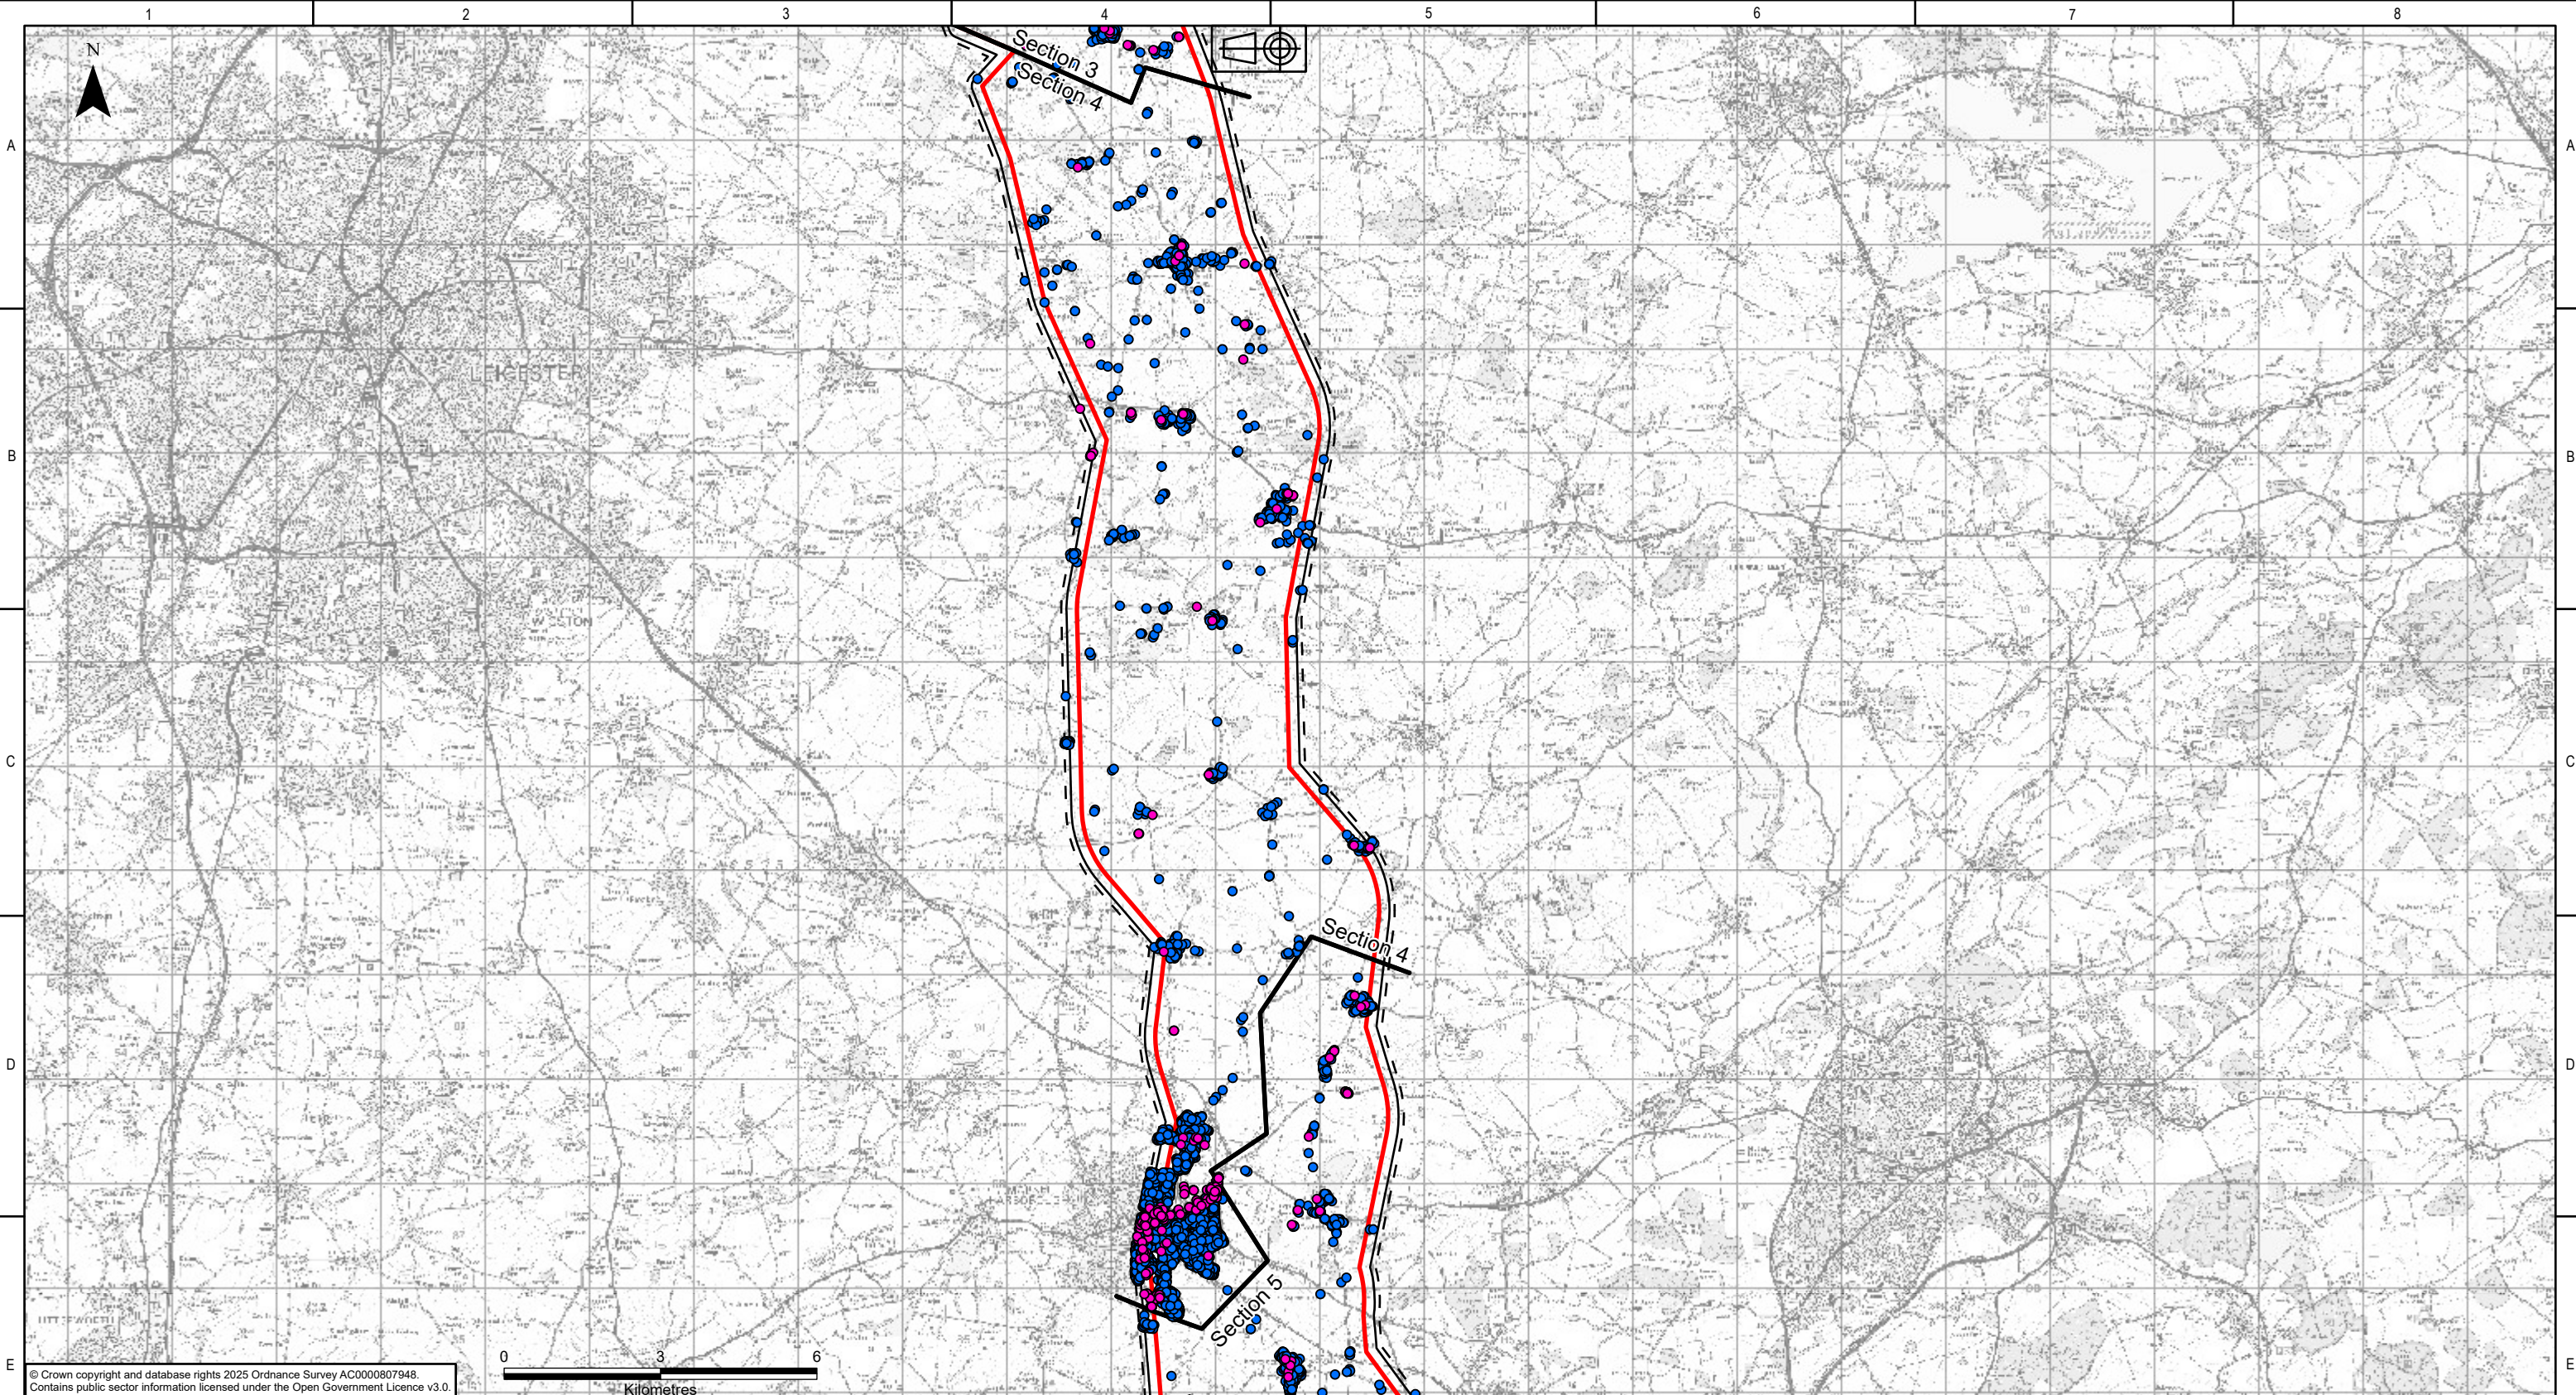

© Crown copyright and database rights 2025 Ordnance Survey AC0000807948.
Contains public sector information licensed under the Open Government Licence v3.0.

KEY PLAN

Legend

Scoping Boundary

Sections

200m study area for operational noise from overhead lines


300m study area for construction noise

Address Data

Potentially noise sensitive non-residential

Residential

								nationalgrid National Grid plc, Warwick Technology Park, Gallows Hill, Warwick, CV34 6DA Contractor AECOM ARUP Designed F.ROGERSON Drawn D.MOSNEANU				Site Weston Marsh to East Leicestershire			
								Title Scoping Report: Figure 15.1 Noise and Vibration Study Areas							
								Purpose of issue For Information		Status S2					
								Drawing No. WMEL-AAJ-ENVS-ZZZZZZ-DRW-ES-000044							
								NGET Drawing No. N/A		Sheet 4 of 5	Size A3				
Rev. P01.01		Date 28/10/2025	Comment First issue			Des FG	Drw by DM	Check HJ	Appr. CS	Checked H.JENNER	Approved C.STOCKS	Date 28/10/2025	Scale 1:120,000	Revision P01	

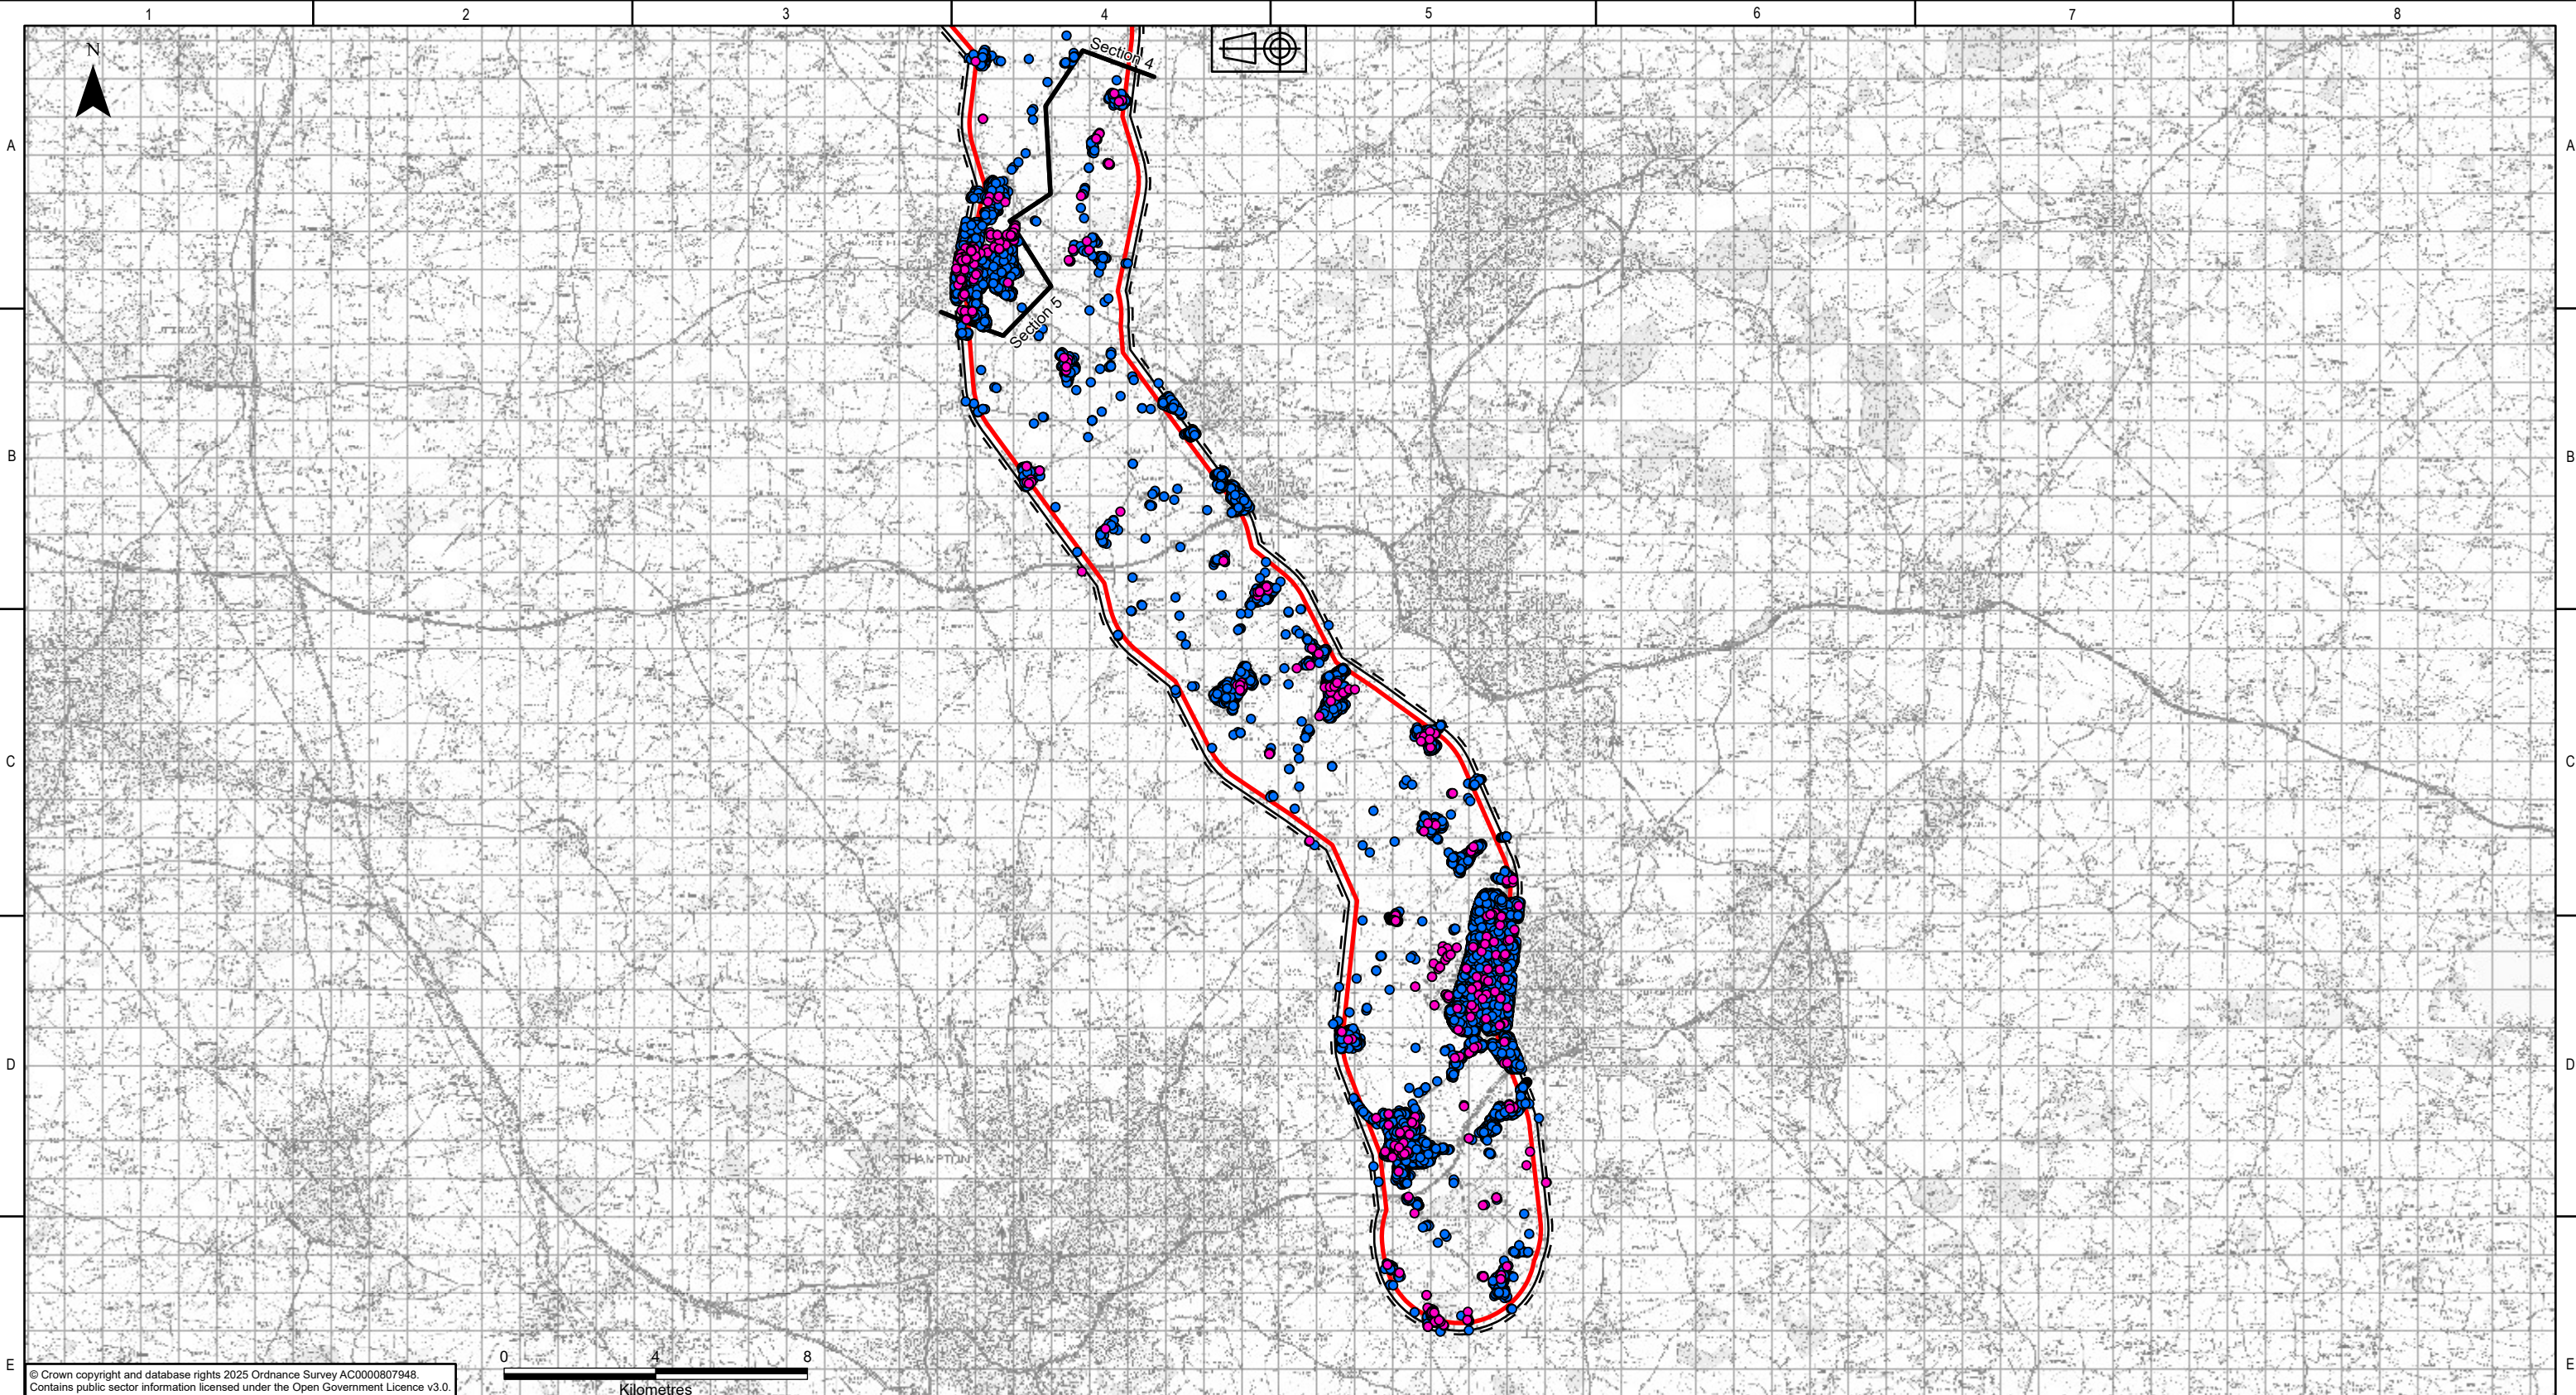

KEY PLAN

Legend

- Scoping Boundary
- Sections
- 200m study area for operational noise from overhead lines
- 300m study area for construction noise
- Address Data
 - Potentially noise sensitive non-residential
 - Residential

P01.01	28/10/2025	First issue	FG	DM	HJ	CS
Rev.	Date	Comment	Des	Drw by	Check	Appr.

nationalgrid
National Grid plc, Warwick Technology Park,
Gallows Hill, Warwick, CV34 6DA

AECOM



ARUP

Designed
F.ROGERSON

Drawn
D.MOSNEANU

Site Weston Marsh to East Leicestershire	
Title Scoping Report: Figure 15.1 Noise and Vibration Study Areas	
Purpose of issue For Information	Status S2
Drawing No. WMEL-AAJ-ENVS-ZZZZZZ-DRW-ES-000044	
NGET Drawing No. N/A	Sheet 5 of 5
Checked H.JENNER	Approved C.STOCKS
Date 28/10/2025	Scale 1:165,000
Revision P01	

Size
A3

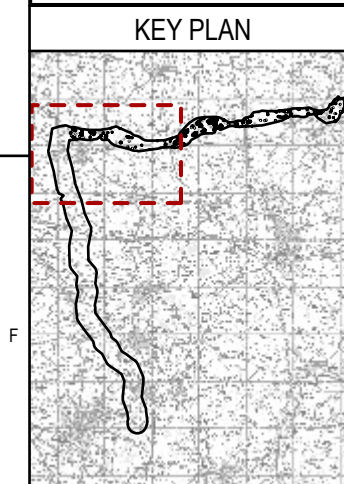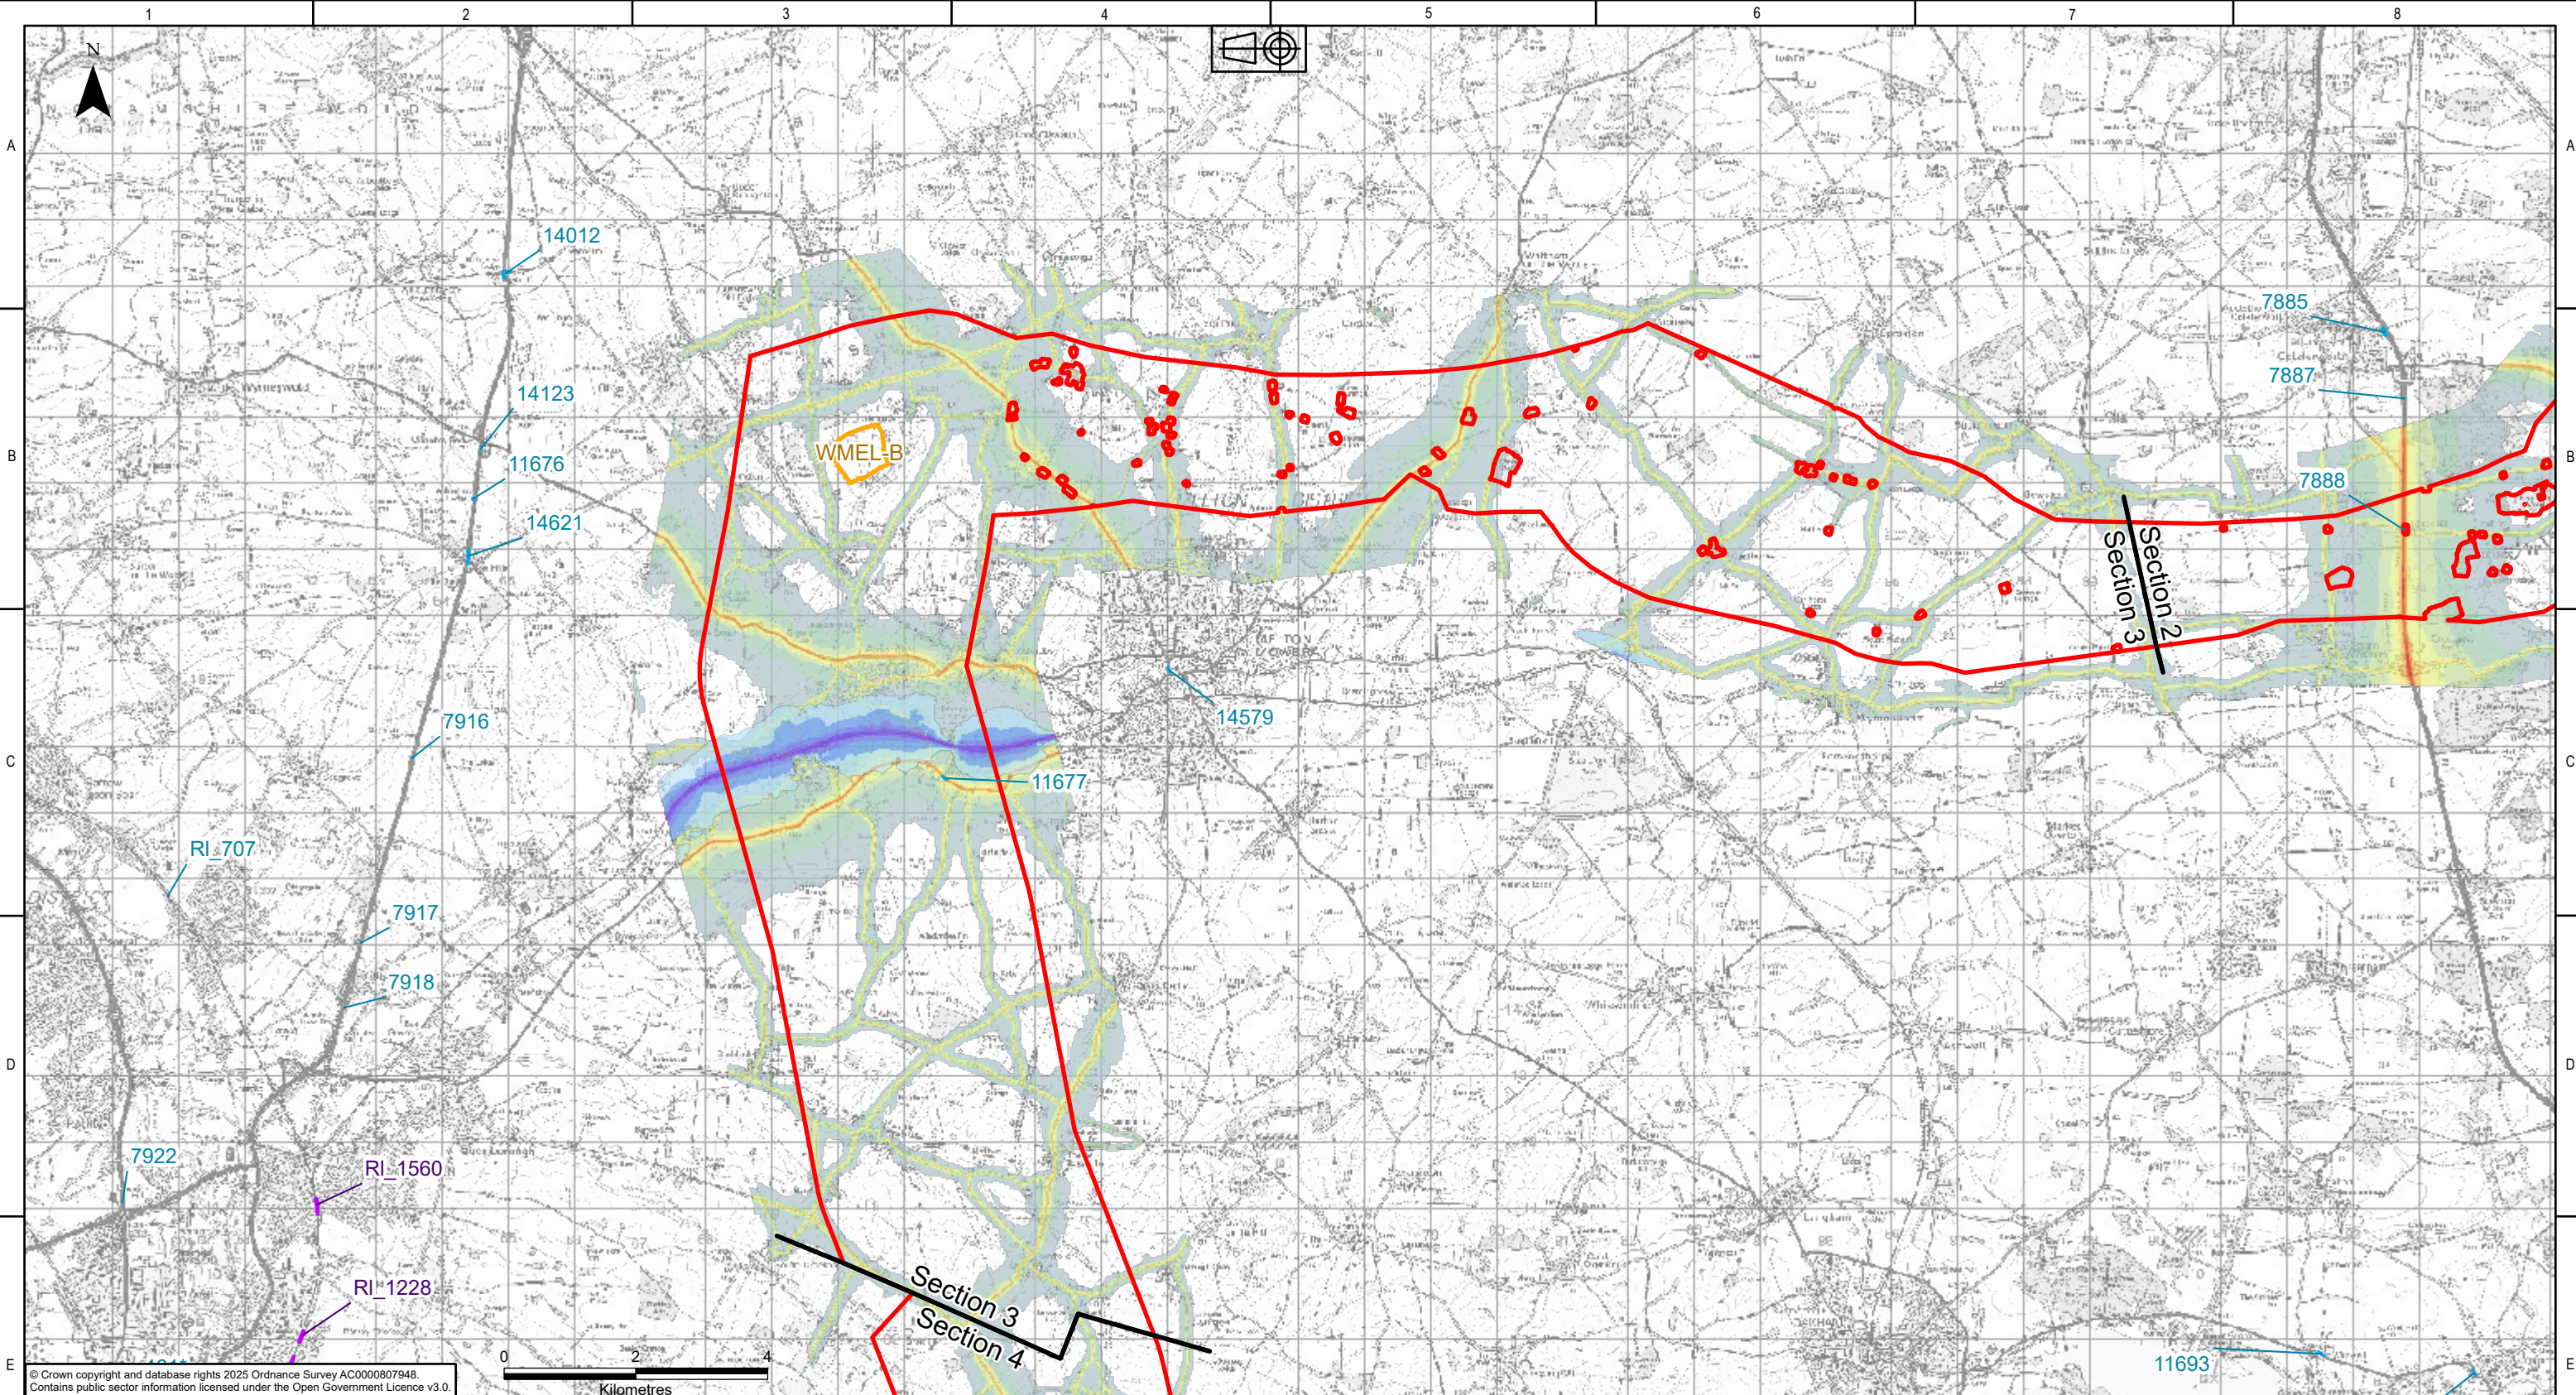

Legend

- Scoping Boundary
- Sections
- Substations Siting Area
- Noise Action Planning Important Areas Round 3
- Rail
- Road

Defra Round 4 Strategic Noise Mapping Data (Rail) dB Lden

- < 40
- 40 - 45
- 45 - 50
- 50 - 55
- 55 - 60
- 60 - 65
- 65 - 70
- 70 - 75
- 75 - 80
- ≥ 80

Defra Round 4 Strategic Noise Mapping Data (Road) dB Lden

- < 40
- 40 - 45
- 45 - 50
- 50 - 55
- 55 - 60
- 60 - 65
- 65 - 70
- 70 - 75
- 75 - 80
- ≥ 80

Note: Round 4 Noise Action Planning Important Areas are not yet available.

P01.01	28/10/2025	First issue	FG	DM	HJ	CS	
Rev.	Date	Comment	Des	Drw by	Check	Appr.	

nationalgrid
National Grid plc, Warwick Technology Park,
Gallows Hill, Warwick, CV34 6DA

Contractor


AECOM

ARUP

Designed
F.ROGERSON

Drawn
D.MOSNEANU

Site Weston Marsh to East Leicestershire	
Title Scoping Report: Figure 15.2 Noise and Vibration Baseline	
Purpose of issue For Information	Status S2
Drawing No. WMEL-AAJ-ENVS-ZZZZZ-DRW-ES-000045	
NGET Drawing No. N/A	Sheet 3 of 5
Checked H.JENNER	Approved C.STOCKS
Date 28/10/2025	Scale 1:95,000
Size A3	Revision P01

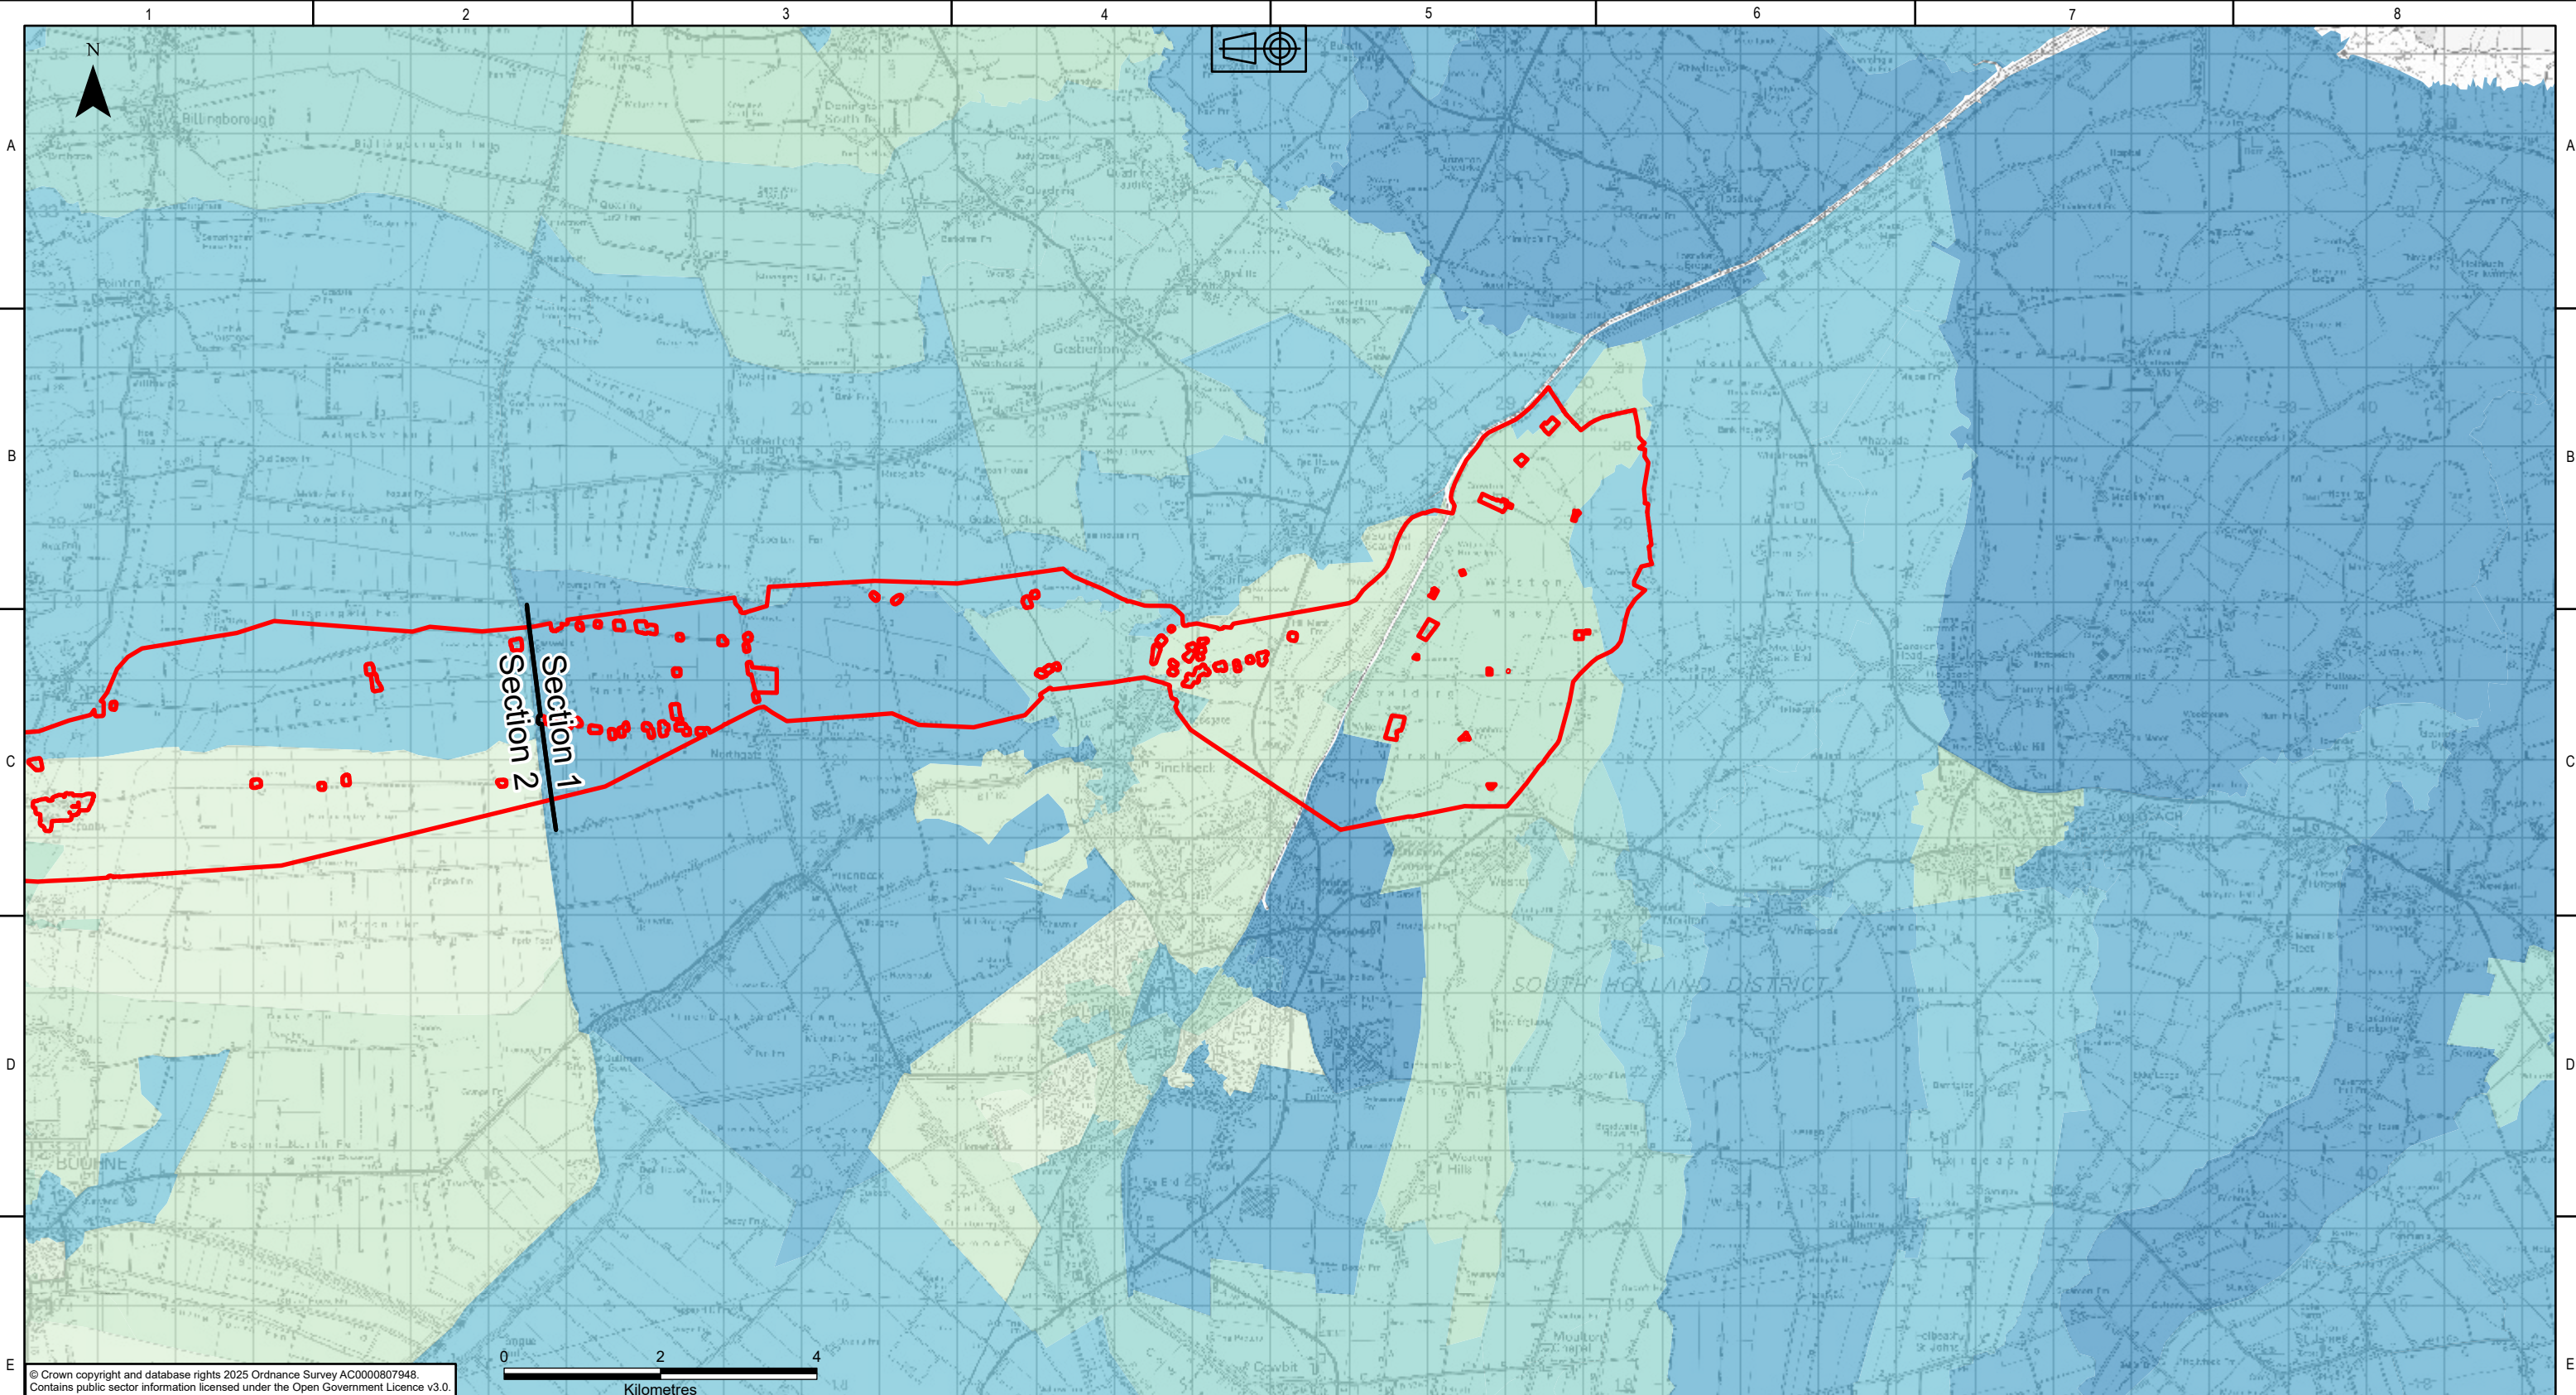

KEY PLAN

Legend

Scoping Boundary

Sections

Indices of Multiple Deprivation (2019)

IMD Decile (1=most deprived, 10=least deprived)

3

4

5


6

7

8

9

								nationalgrid National Grid plc, Warwick Technology Park, Gallows Hill, Warwick, CV34 6DA				Site Weston Marsh to East Leicestershire															
								Contractor AECOM ARUP				Title Scoping Report: Figure 16.1 Indices of Multiple Deprivation															
								Purpose of issue For Information				Status S2															
								Drawing No. WMEL-AAJ-ENVS-ZZZZZZ-DRW-ES-000046																			
								NGET Drawing No. N/A				Sheet 1 of 5		Size A3													
Rev. P01.01		Date 27/10/2025		Comment First issue		Des BP		Drw by DM		Check HJ		Appr. CS		Designed B.PERKINS		Drawn D.MOSNEAU		Checked H.JENNER		Approved C.STOCKS		Date 27/10/2025		Scale 1:80,000		Revision P01	

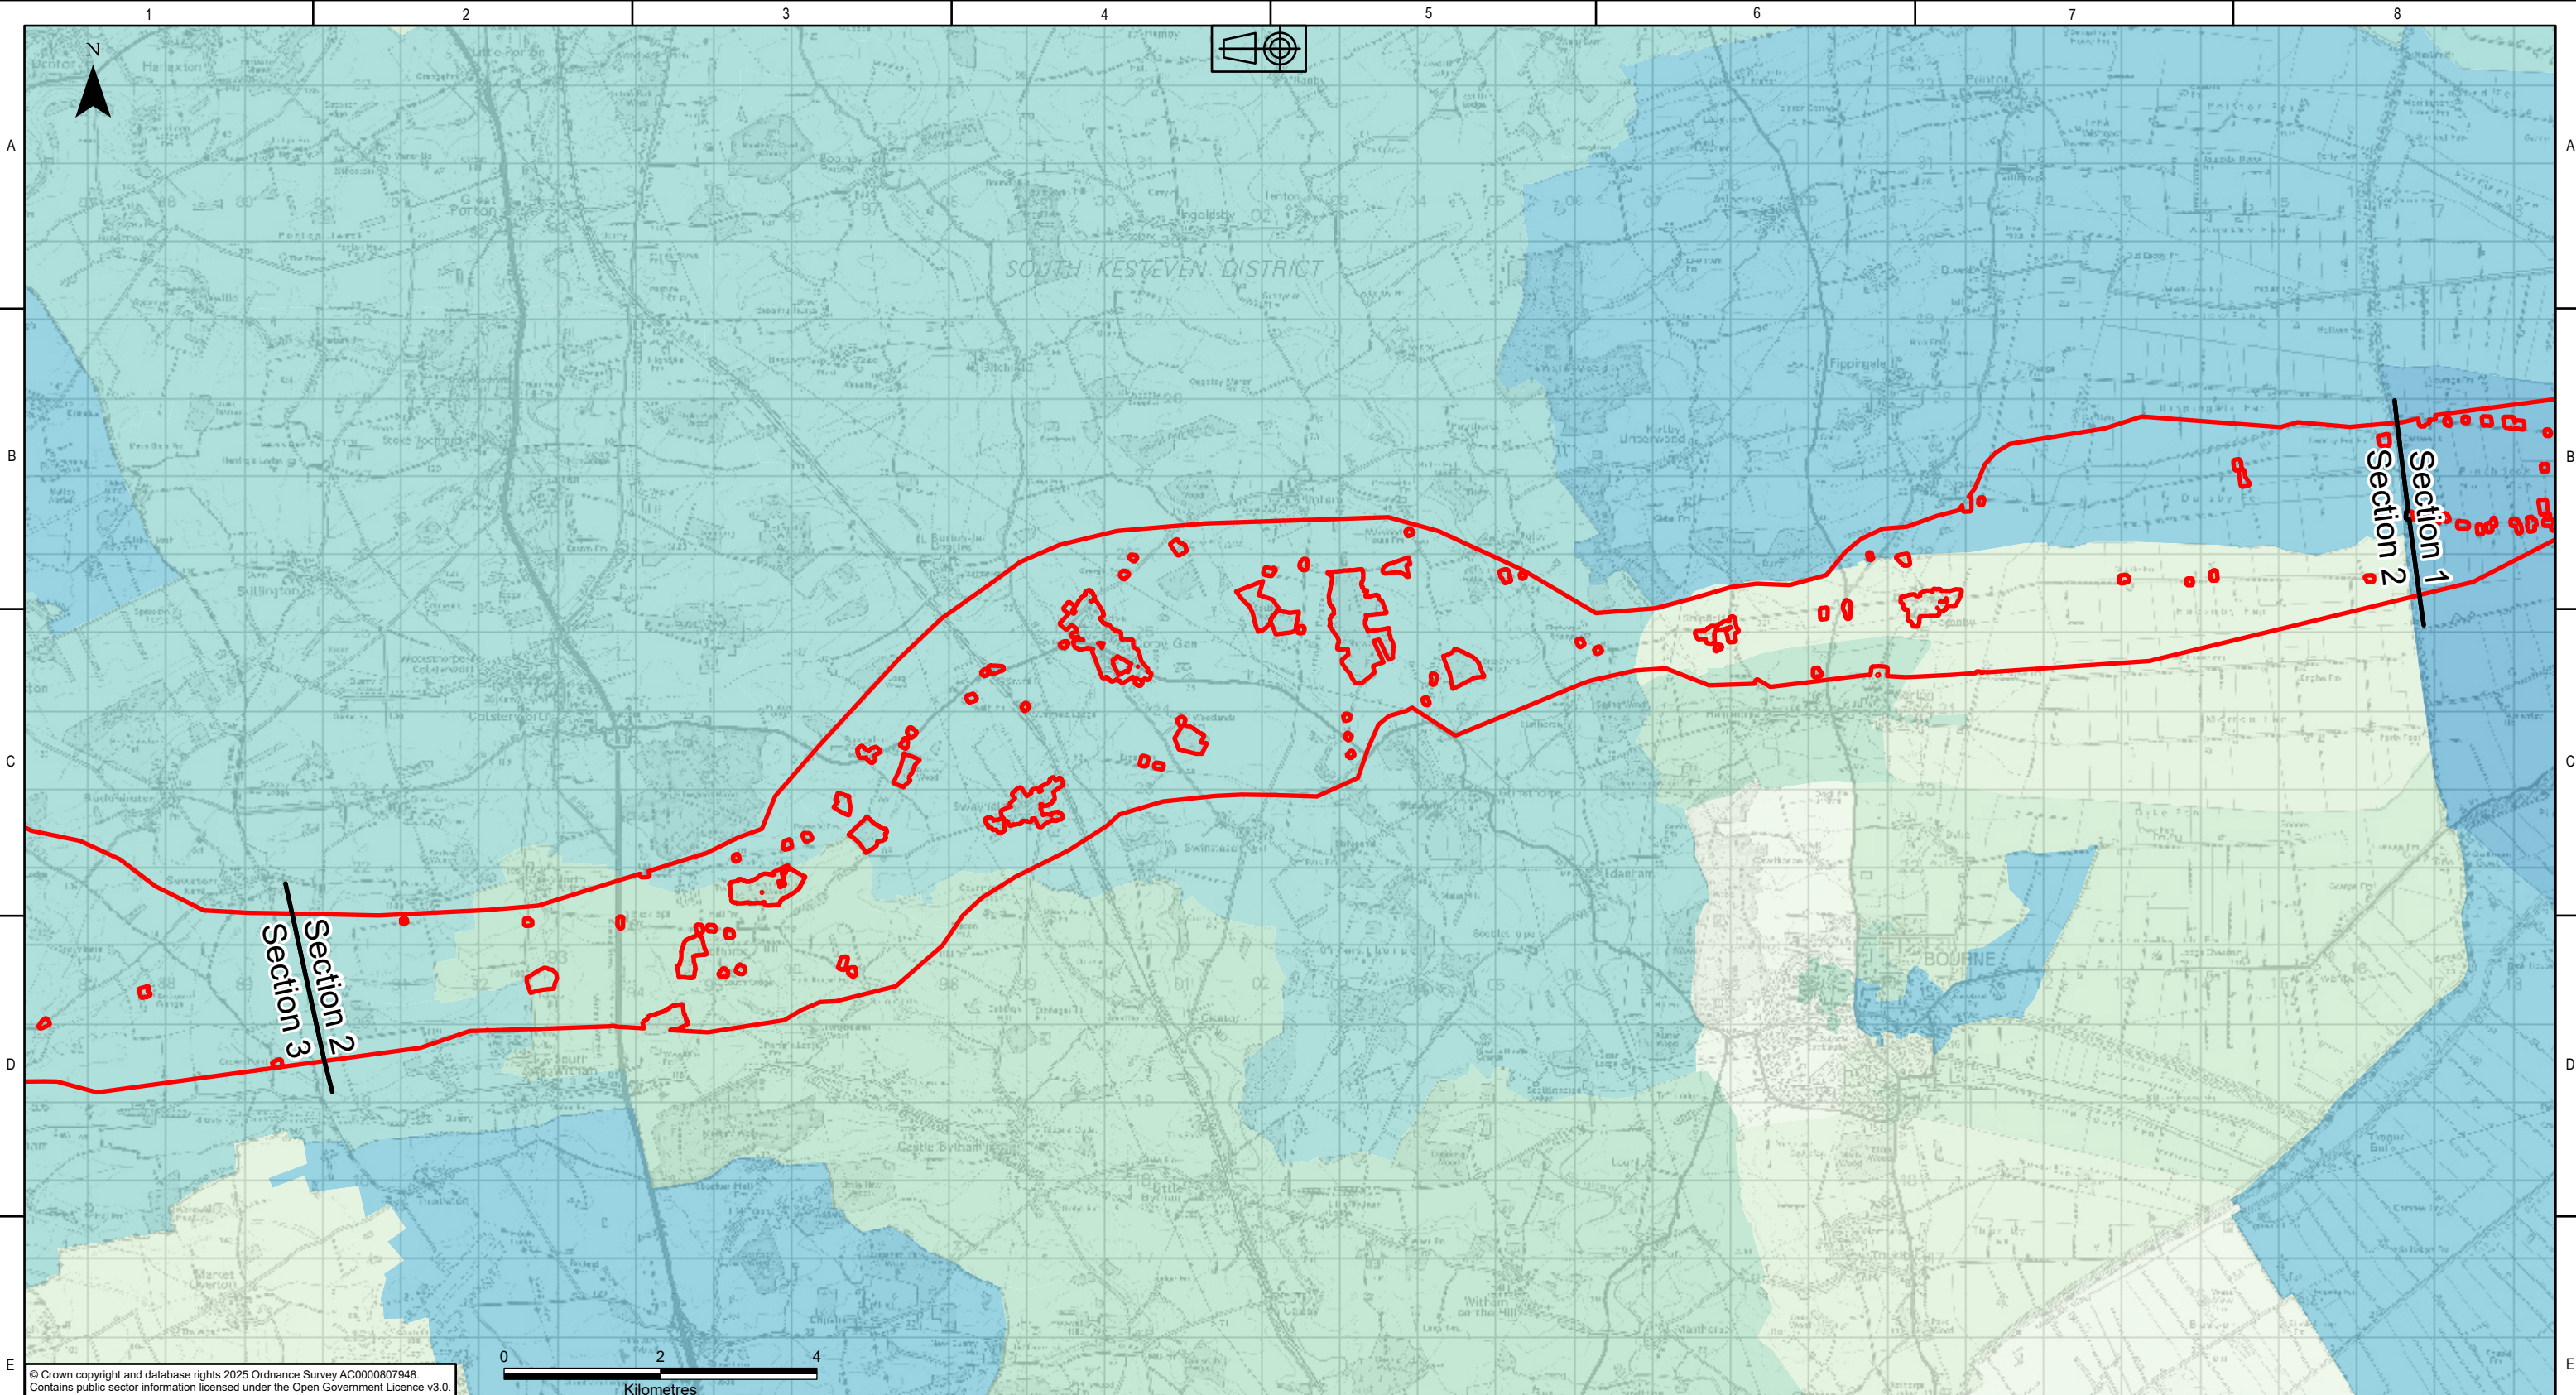

© Crown copyright and database rights 2025 Ordnance Survey AC0000807948.
Contains public sector information licensed under the Open Government Licence v3.0.

KEY PLAN

Legend

Scoping Boundary

Sections

Indices of Multiple Deprivation (2019)

IMD Decile (1=most deprived, 10=least deprived)

4

5

6

7

8

9

10

P01.01	27/10/2025	First issue	BP	DM	HJ	CS
Rev.	Date	Comment	Des	Drw by	Check	Appr.

nationalgrid

National Grid plc, Warwick Technology Park,
Gallows Hill, Warwick, CV34 6DA

Contractor

AECOM

ARUP

Designed

B.PERKINS

Drawn

D.MOSNEAU

Site

Weston Marsh to East Leicestershire

Title

Scoping Report:
Figure 16.1
Indices of Multiple Deprivation

Purpose of issue

For Information

Status

S2

Drawing No.

WMEL-AAJ-ENVS-ZZZZZZ-DRW-ES-000046

NGET Drawing No.

N/A

Sheet 2 of 5

Size

A3

Checked

H.JENNER

Approved

C.STOCKS

Date


27/10/2025


Scale

1:80,000

Revision

P01

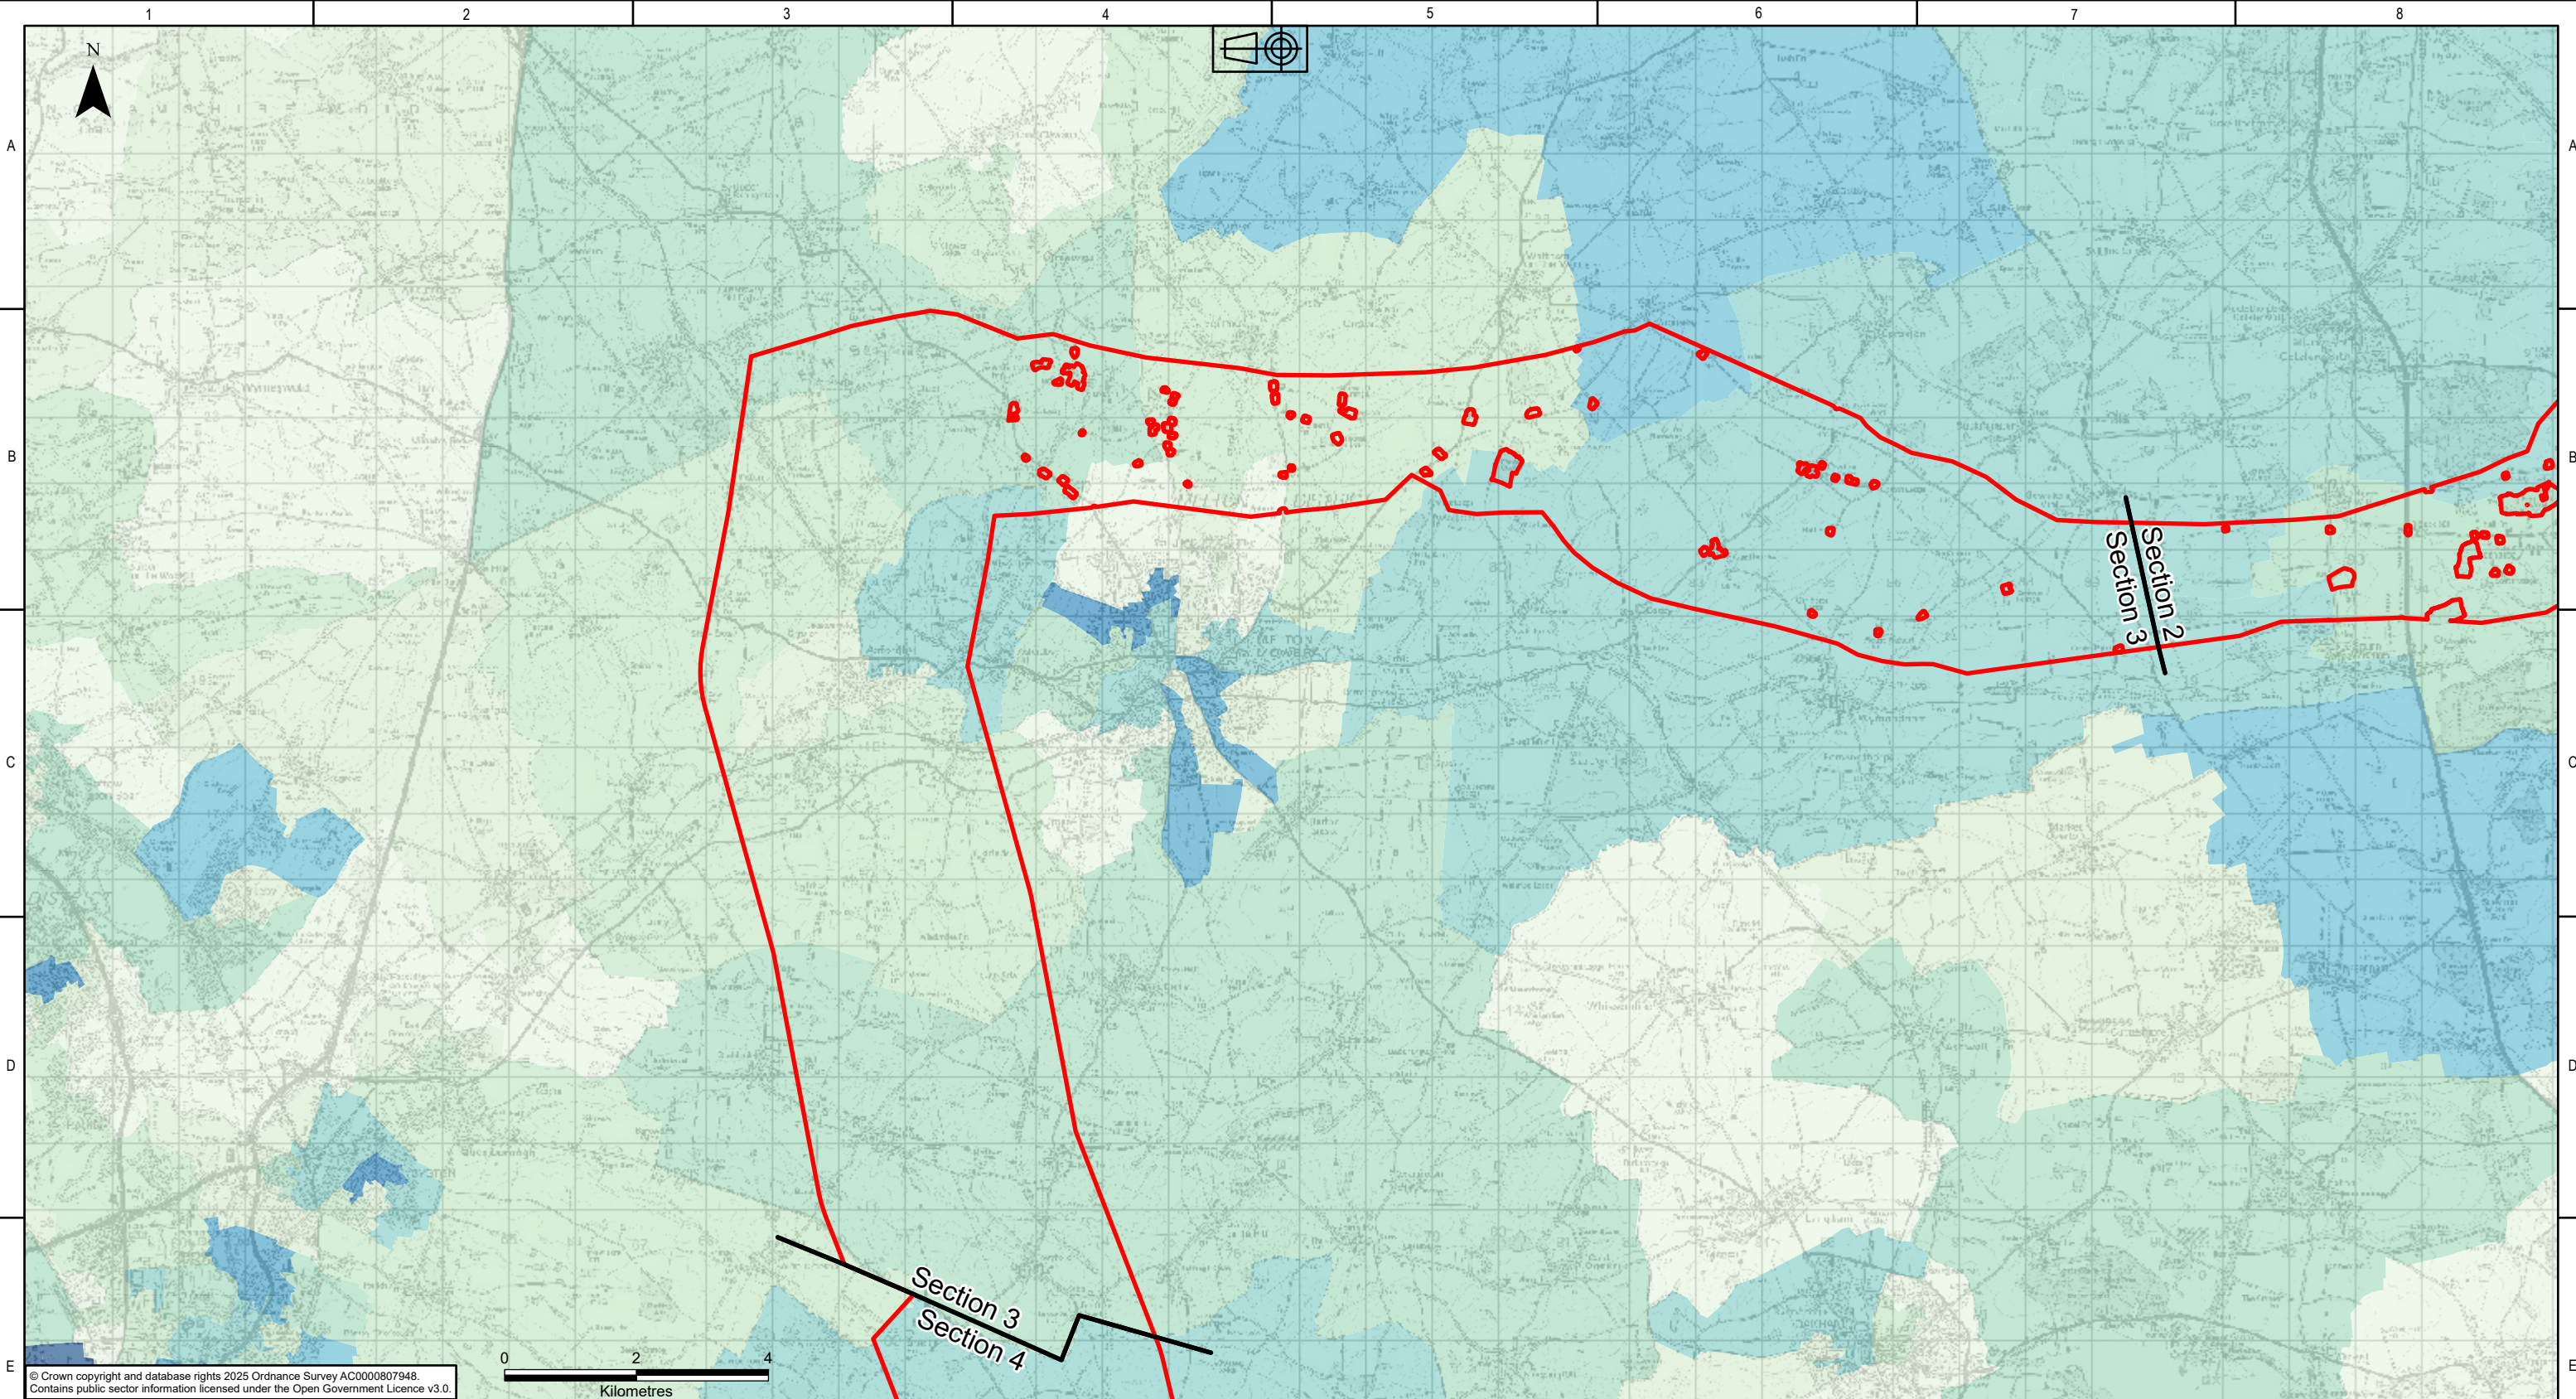[illegible]

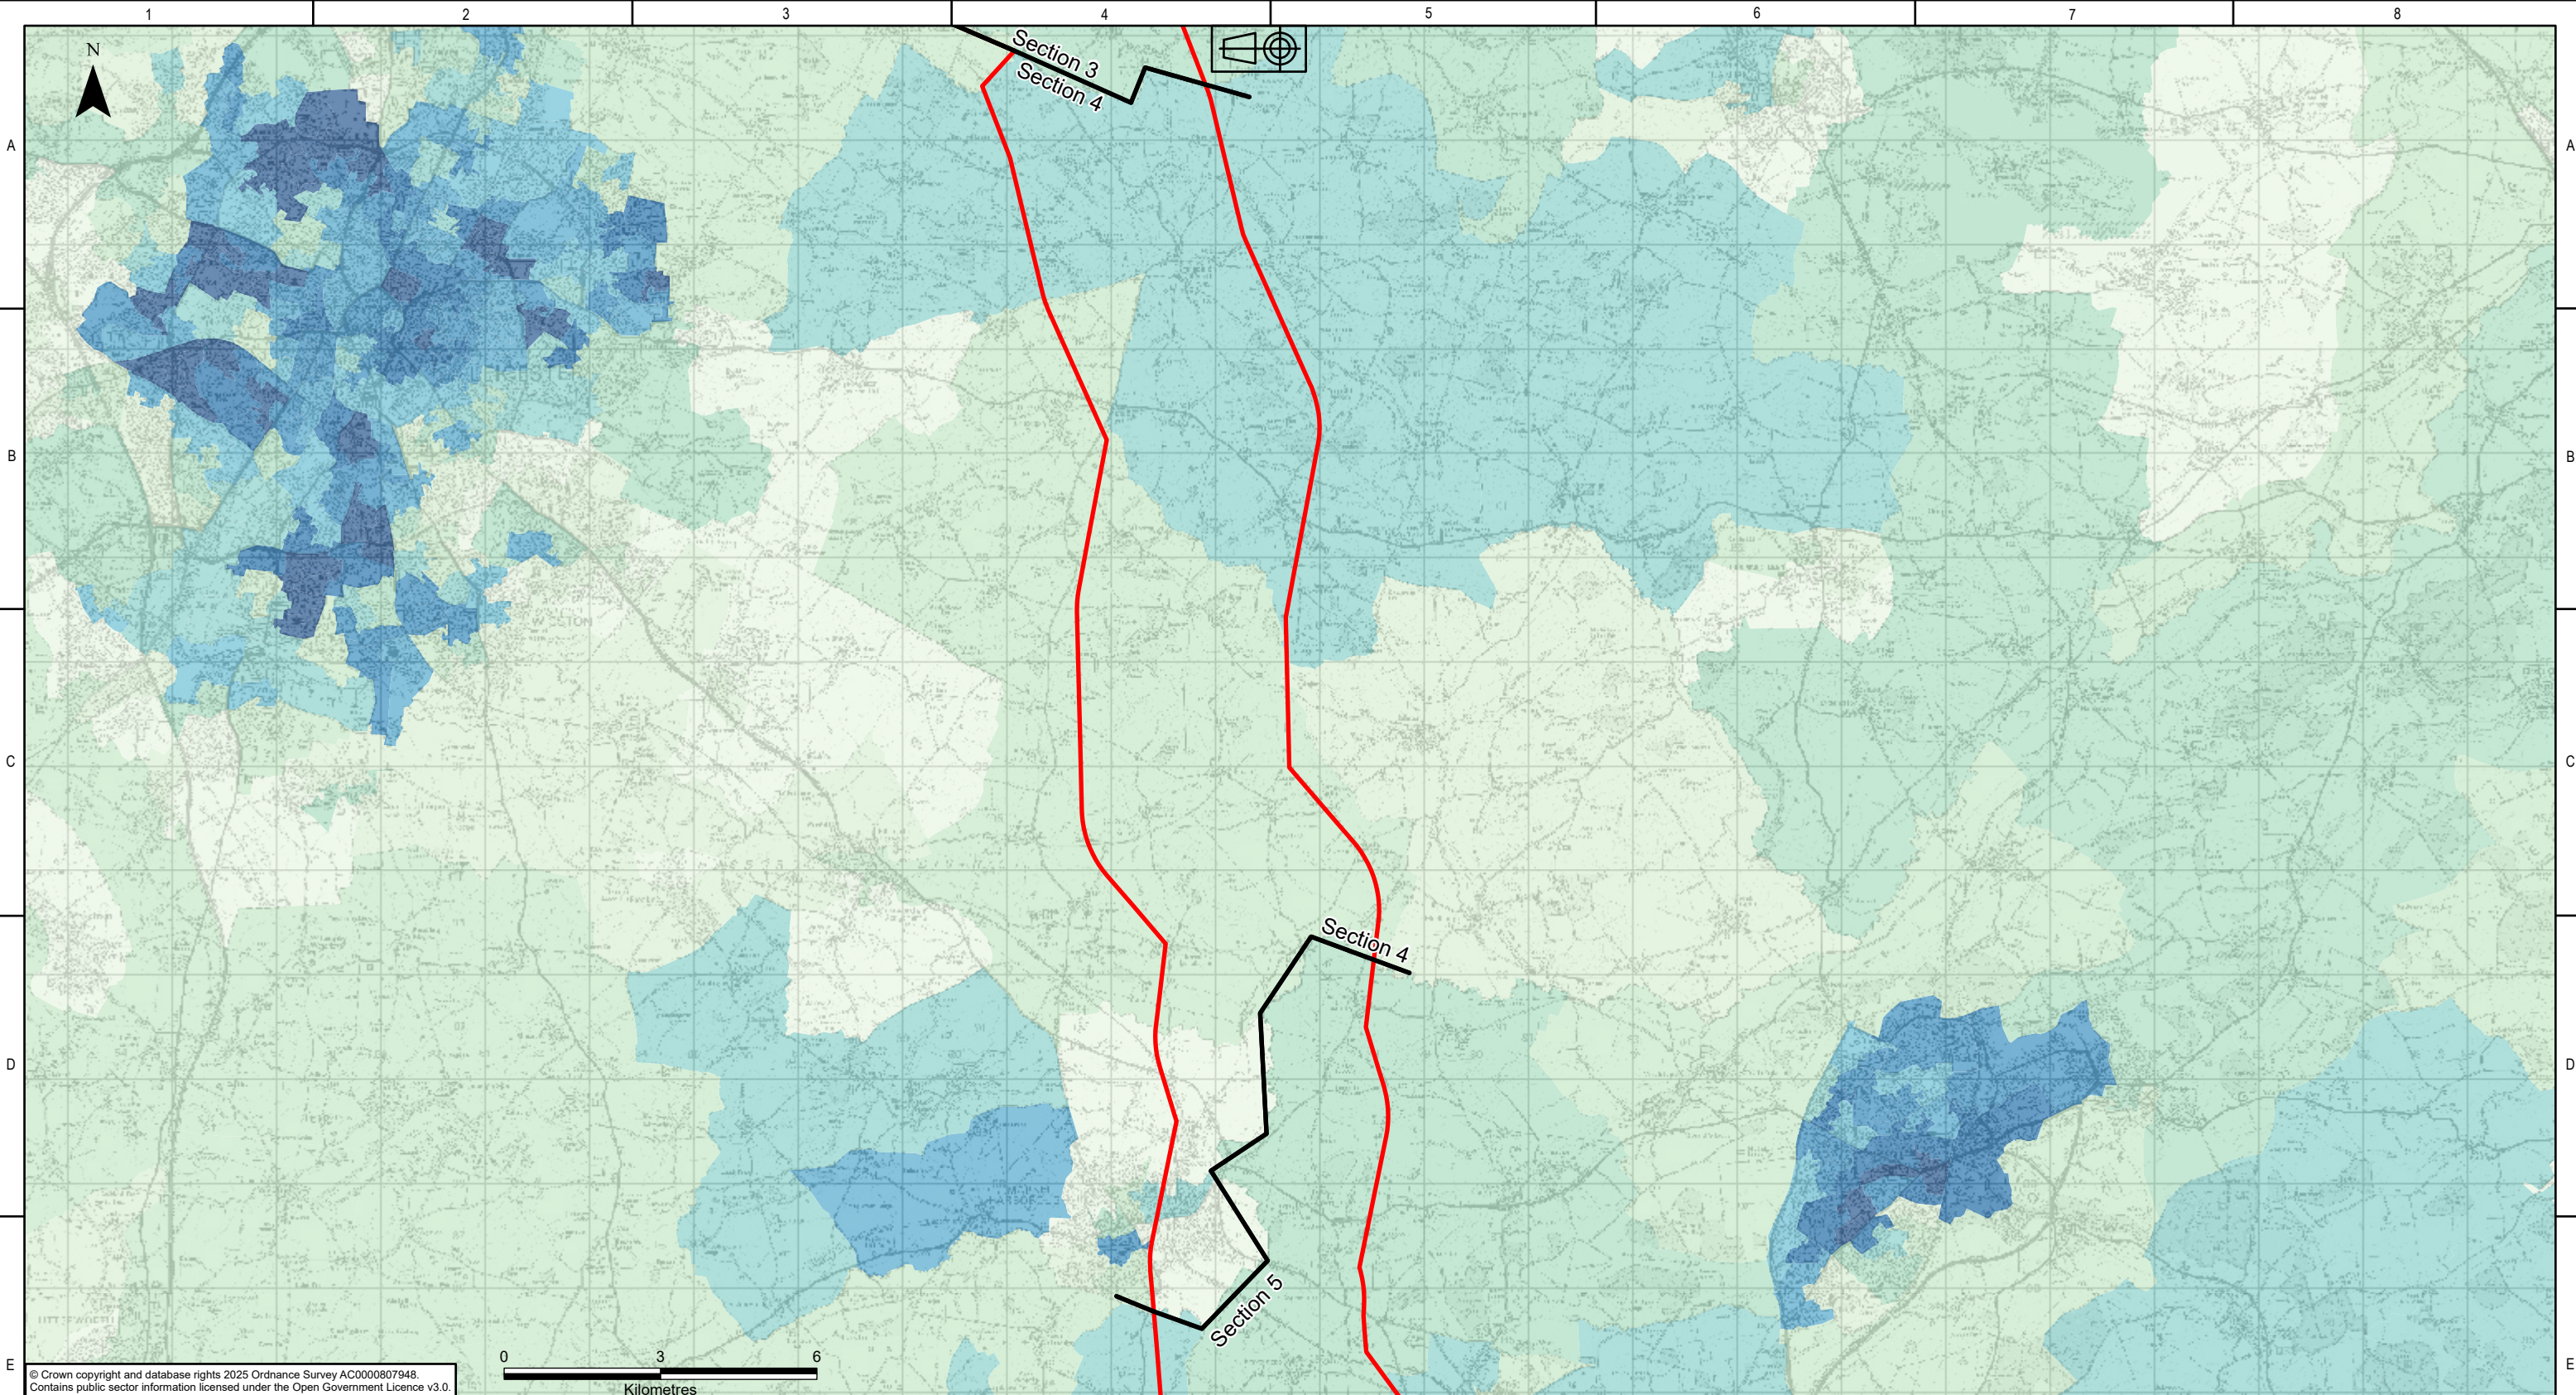

© Crown copyright and database rights 2025 Ordnance Survey AC0000807948.
Contains public sector information licensed under the Open Government Licence v3.0.

KEY PLAN

Legend

Scoping Boundary

Sections

Indices of Multiple Deprivation (2019)

IMD Decile (1=most deprived, 10=least deprived)

1

2

3

4

5

6

7

8

9

10

P01.01	27/10/2025	First issue	BP	DM	HJ	CS
Rev.	Date	Comment	Des	Drw by	Check	Appr.

nationalgrid

National Grid plc, Warwick Technology Park,
Gallows Hill, Warwick, CV34 6DA

Contractor

AECOM

ARUP

Designed
B.PERKINS

Drawn
D.MOSNEANU

Site

Weston Marsh to East Leicestershire

Title

Scoping Report:
Figure 16.1
Indices of Multiple Deprivation

Purpose of issue

For Information

Status

S2

Drawing No.

WMEL-AAJ-ENVS-ZZZZZZ-DRW-ES-000046

NGET Drawing No.

N/A

Sheet 4 of 5

Size

A3

Checked

H.JENNER

Approved

C.STOCKS

Date


27/10/2025

Scale

1:120,000

Revision

P01

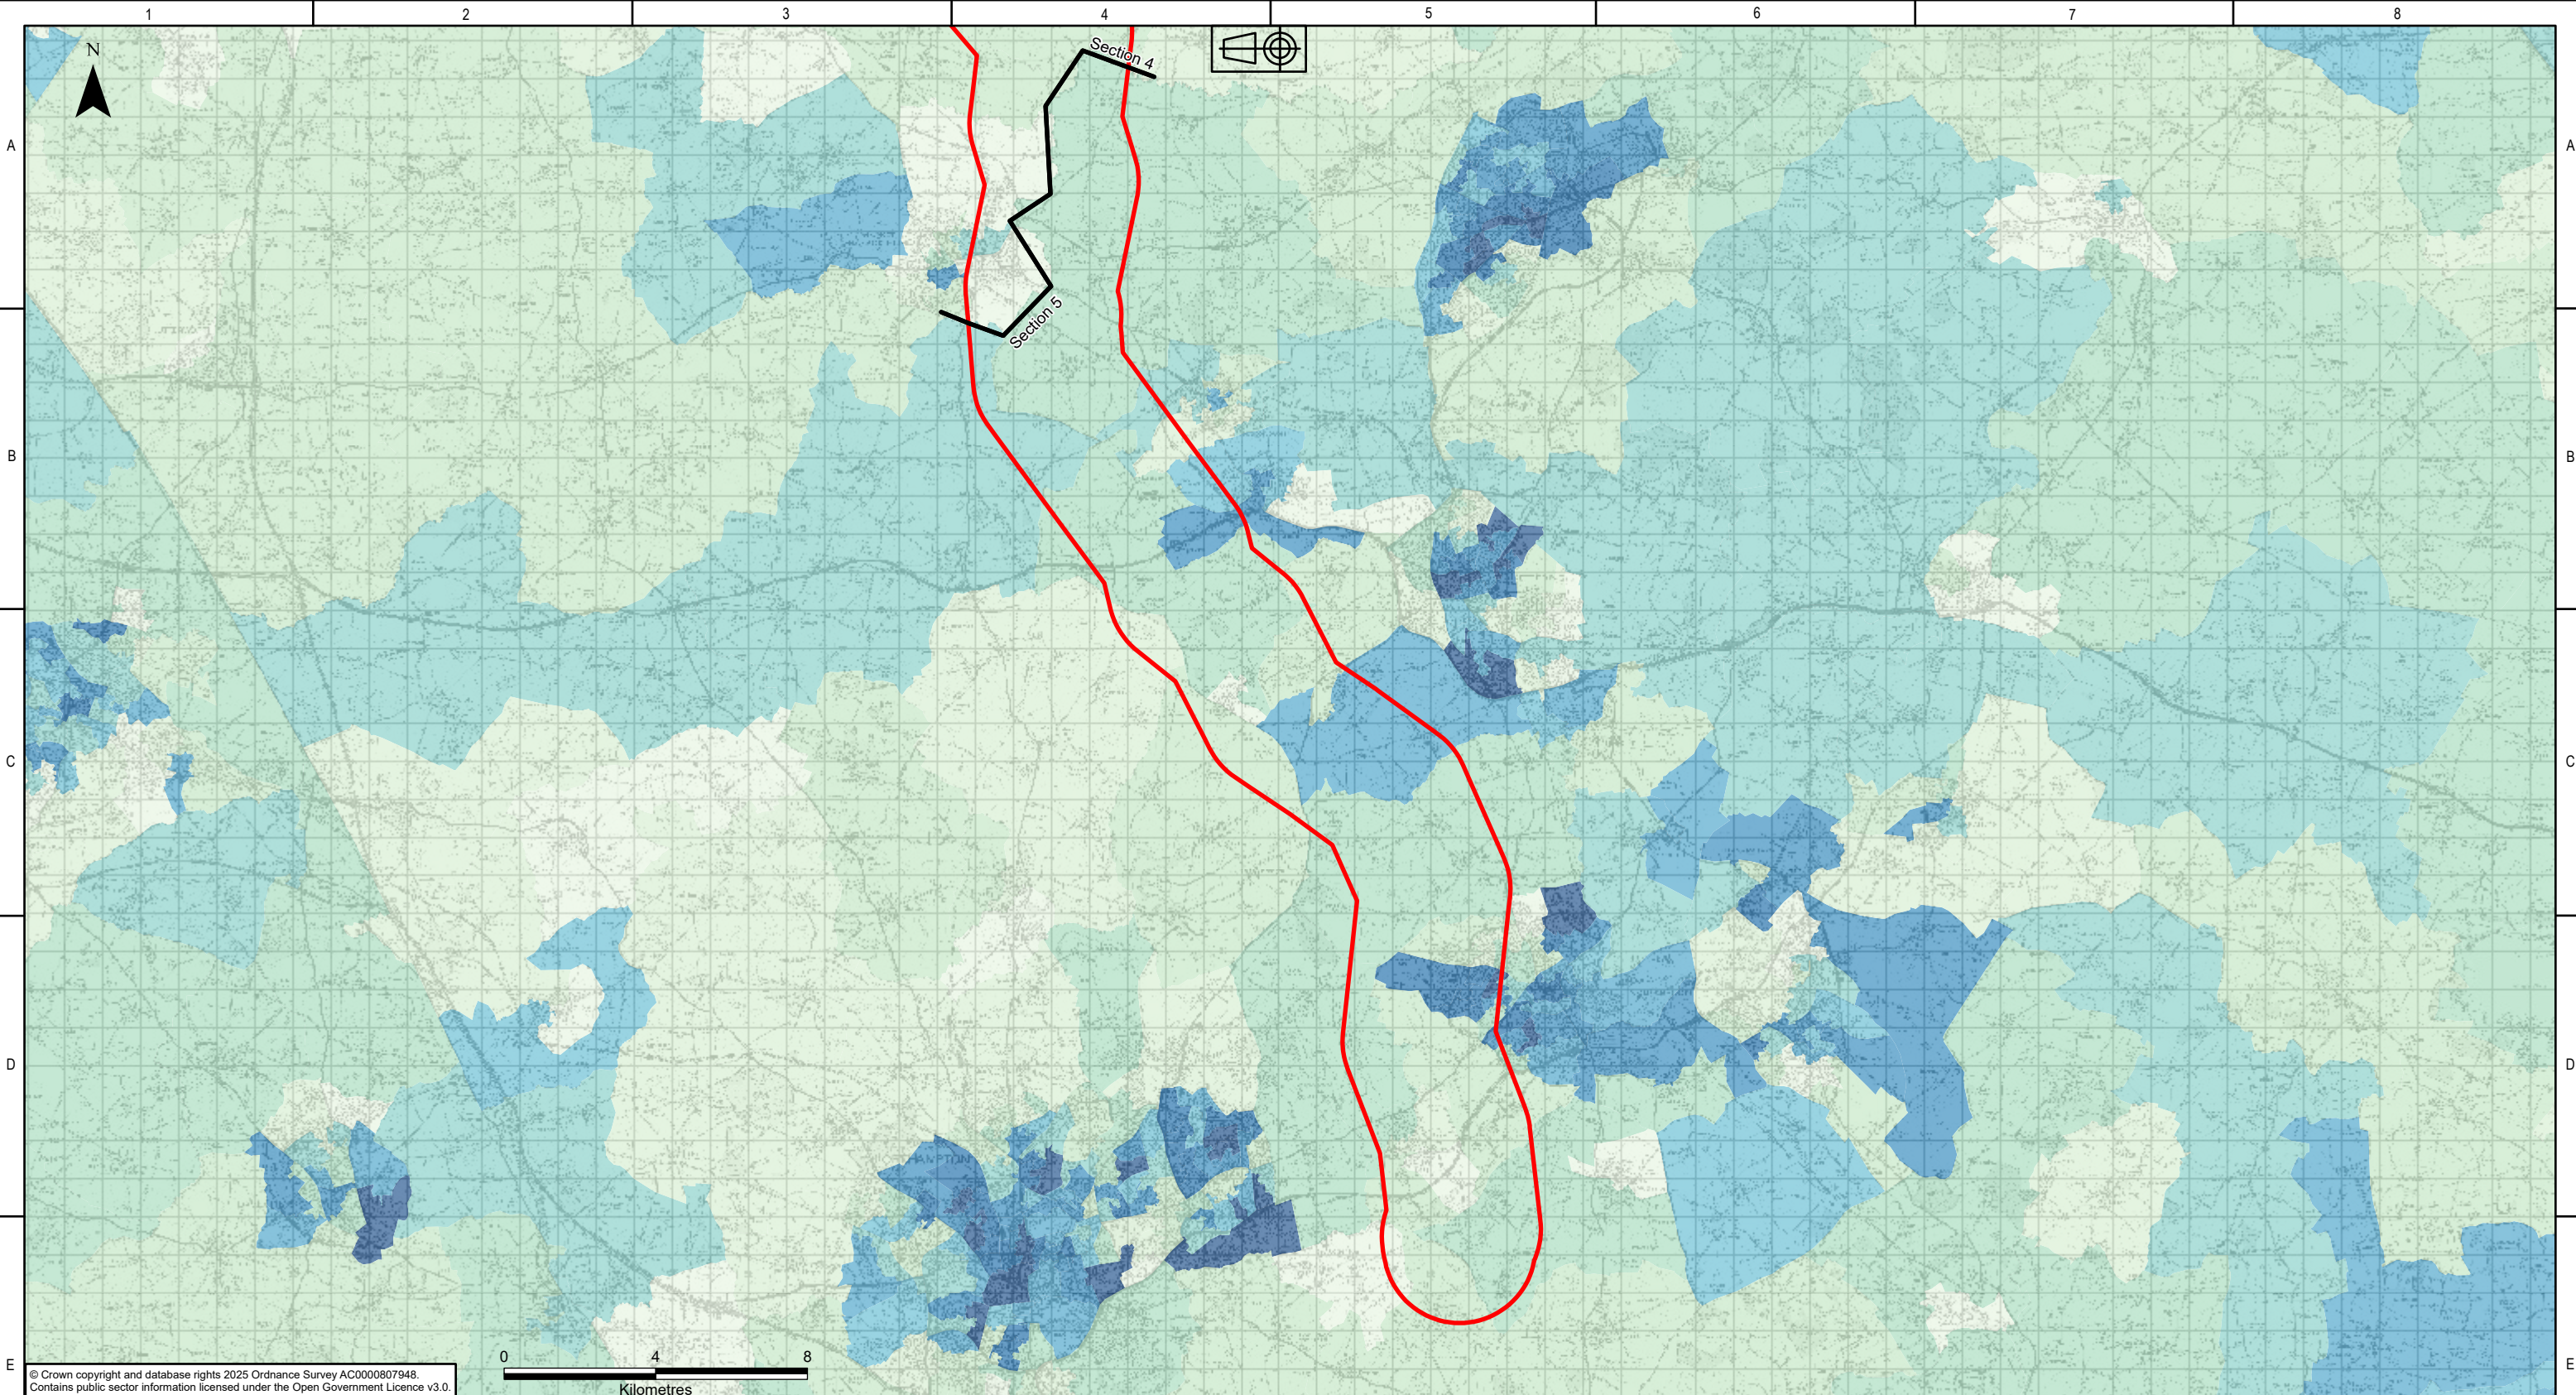

© Crown copyright and database rights 2025 Ordnance Survey AC0000807948.
Contains public sector information licensed under the Open Government Licence v3.0.

KEY PLAN

Legend

Scoping Boundary

Sections

Indices of Multiple Deprivation (2019)

IMD Decile (1=most deprived, 10=least deprived)

1

2

3

4

5

6

7

8

9

10

P01.01	27/10/2025	First issue	BP	DM	HJ	CS
Rev.	Date	Comment	Des	Drw by	Check	Appr.

nationalgrid

National Grid plc, Warwick Technology Park,
Gallows Hill, Warwick, CV34 6DA

Contractor

AECOM

ARUP

Designed

B.PERKINS

Drawn

D.MOSNEANU

Site

Weston Marsh to East Leicestershire

Title

Scoping Report:
Figure 16.1
Indices of Multiple Deprivation

Purpose of issue

For Information

Status

S2

Drawing No.

WMEL-AAJ-ENVS-ZZZZZZ-DRW-ES-000046

NGET Drawing No.

N/A

Sheet 5 of 5

Size

A3

Checked

H.JENNER

Approved

C.STOCKS

Date


27/10/2025

Scale

1:165,000

Revision

P01

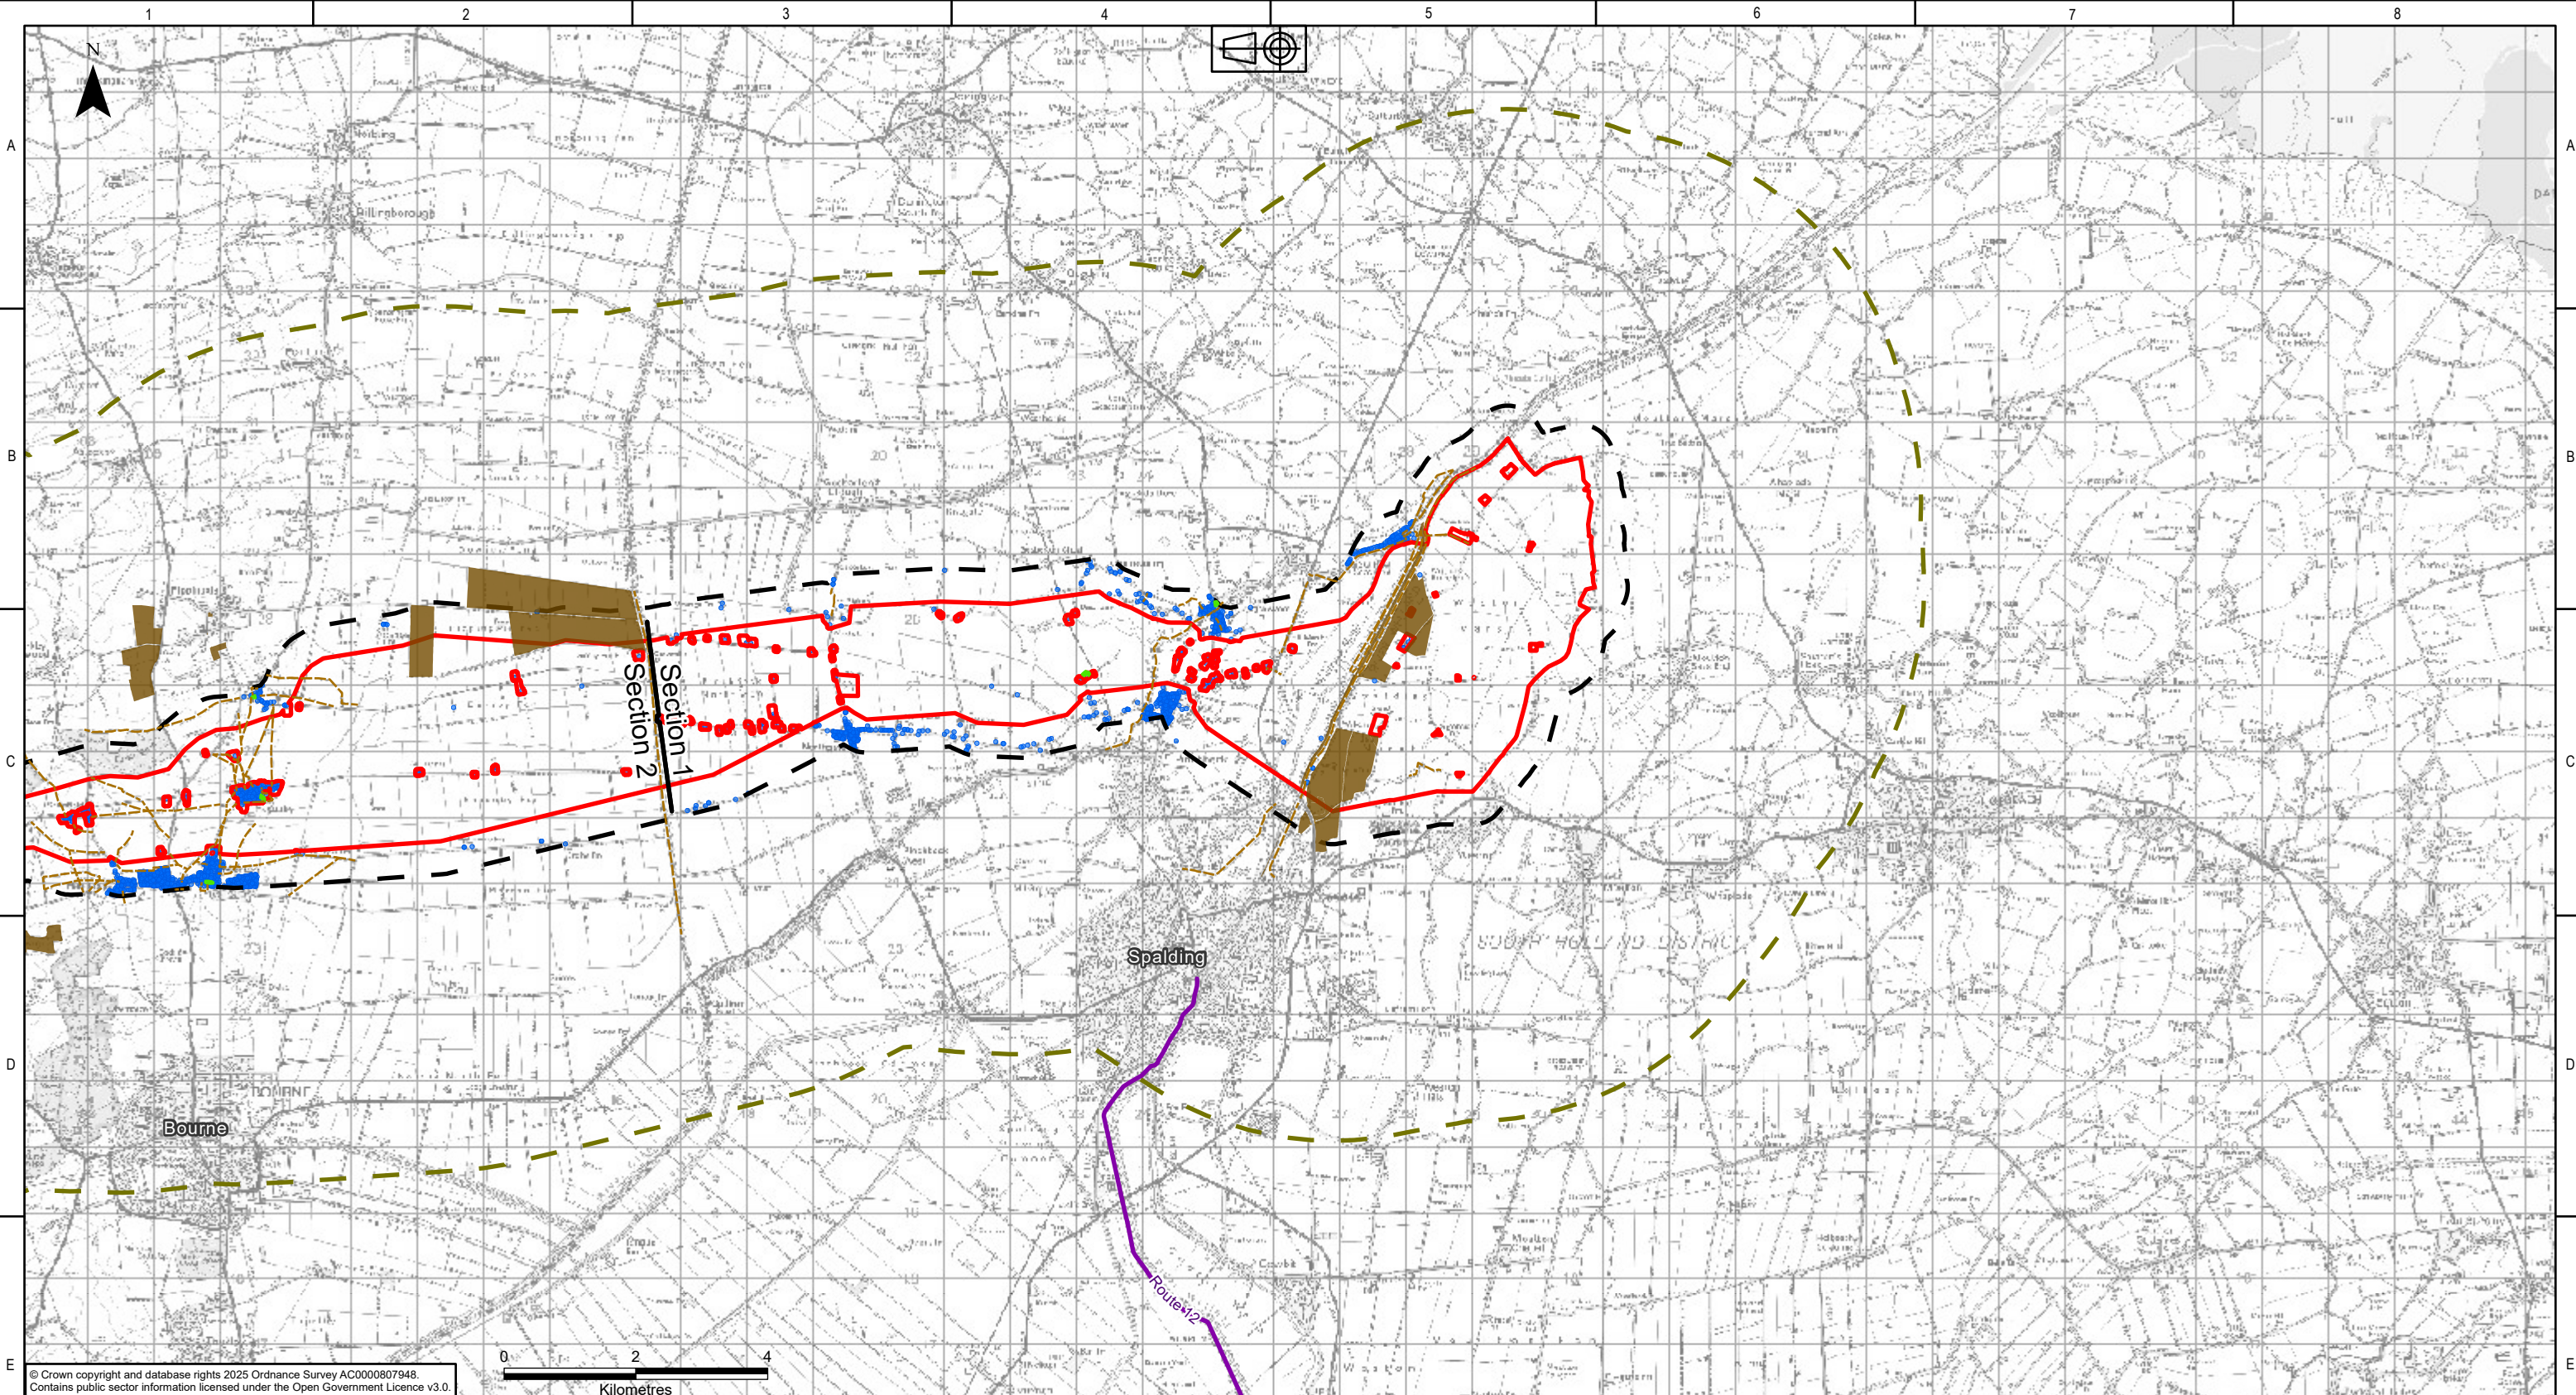

© Crown copyright and database rights 2025 Ordnance Survey AC0000807948.
Contains public sector information licensed under the Open Government Licence v3.0.

KEY PLAN

Legend

- Scoping Boundary
- Sections
- 500m Study Area
- 5km Study Area
- Residential Properties
- Public Rights of Way
- National Cycle Network
- Open Greenspace Sites
- Special Category Land

P01.01	30/10/2025	First issue	BP	DM	HJ	CS
Rev.	Date	Comment	Des	Drw by	Check	Appr.

nationalgrid

National Grid plc, Warwick Technology Park,
Gallows Hill, Warwick, CV34 6DA

Contractor

AECOM

ARUP

Designed

B.PERKINS

Drawn

D.MOSNEANU

Site

Weston Marsh to East Leicestershire

Title

Scoping Report:
Figure 16.2
Socio-economic, Tourism and Recreation Receptors

Purpose of issue

For Information

Status

S2

Drawing No.

WMEL-AAJ-ENVS-ZZZZZZ-DRW-ES-000047

NGET Drawing No.

N/A

Sheet 1 of 5

Size

A3

Checked

H.JENNER

Approved

C.STOCKS

Date


30/10/2025

Scale


1:95,000

Revision

P01

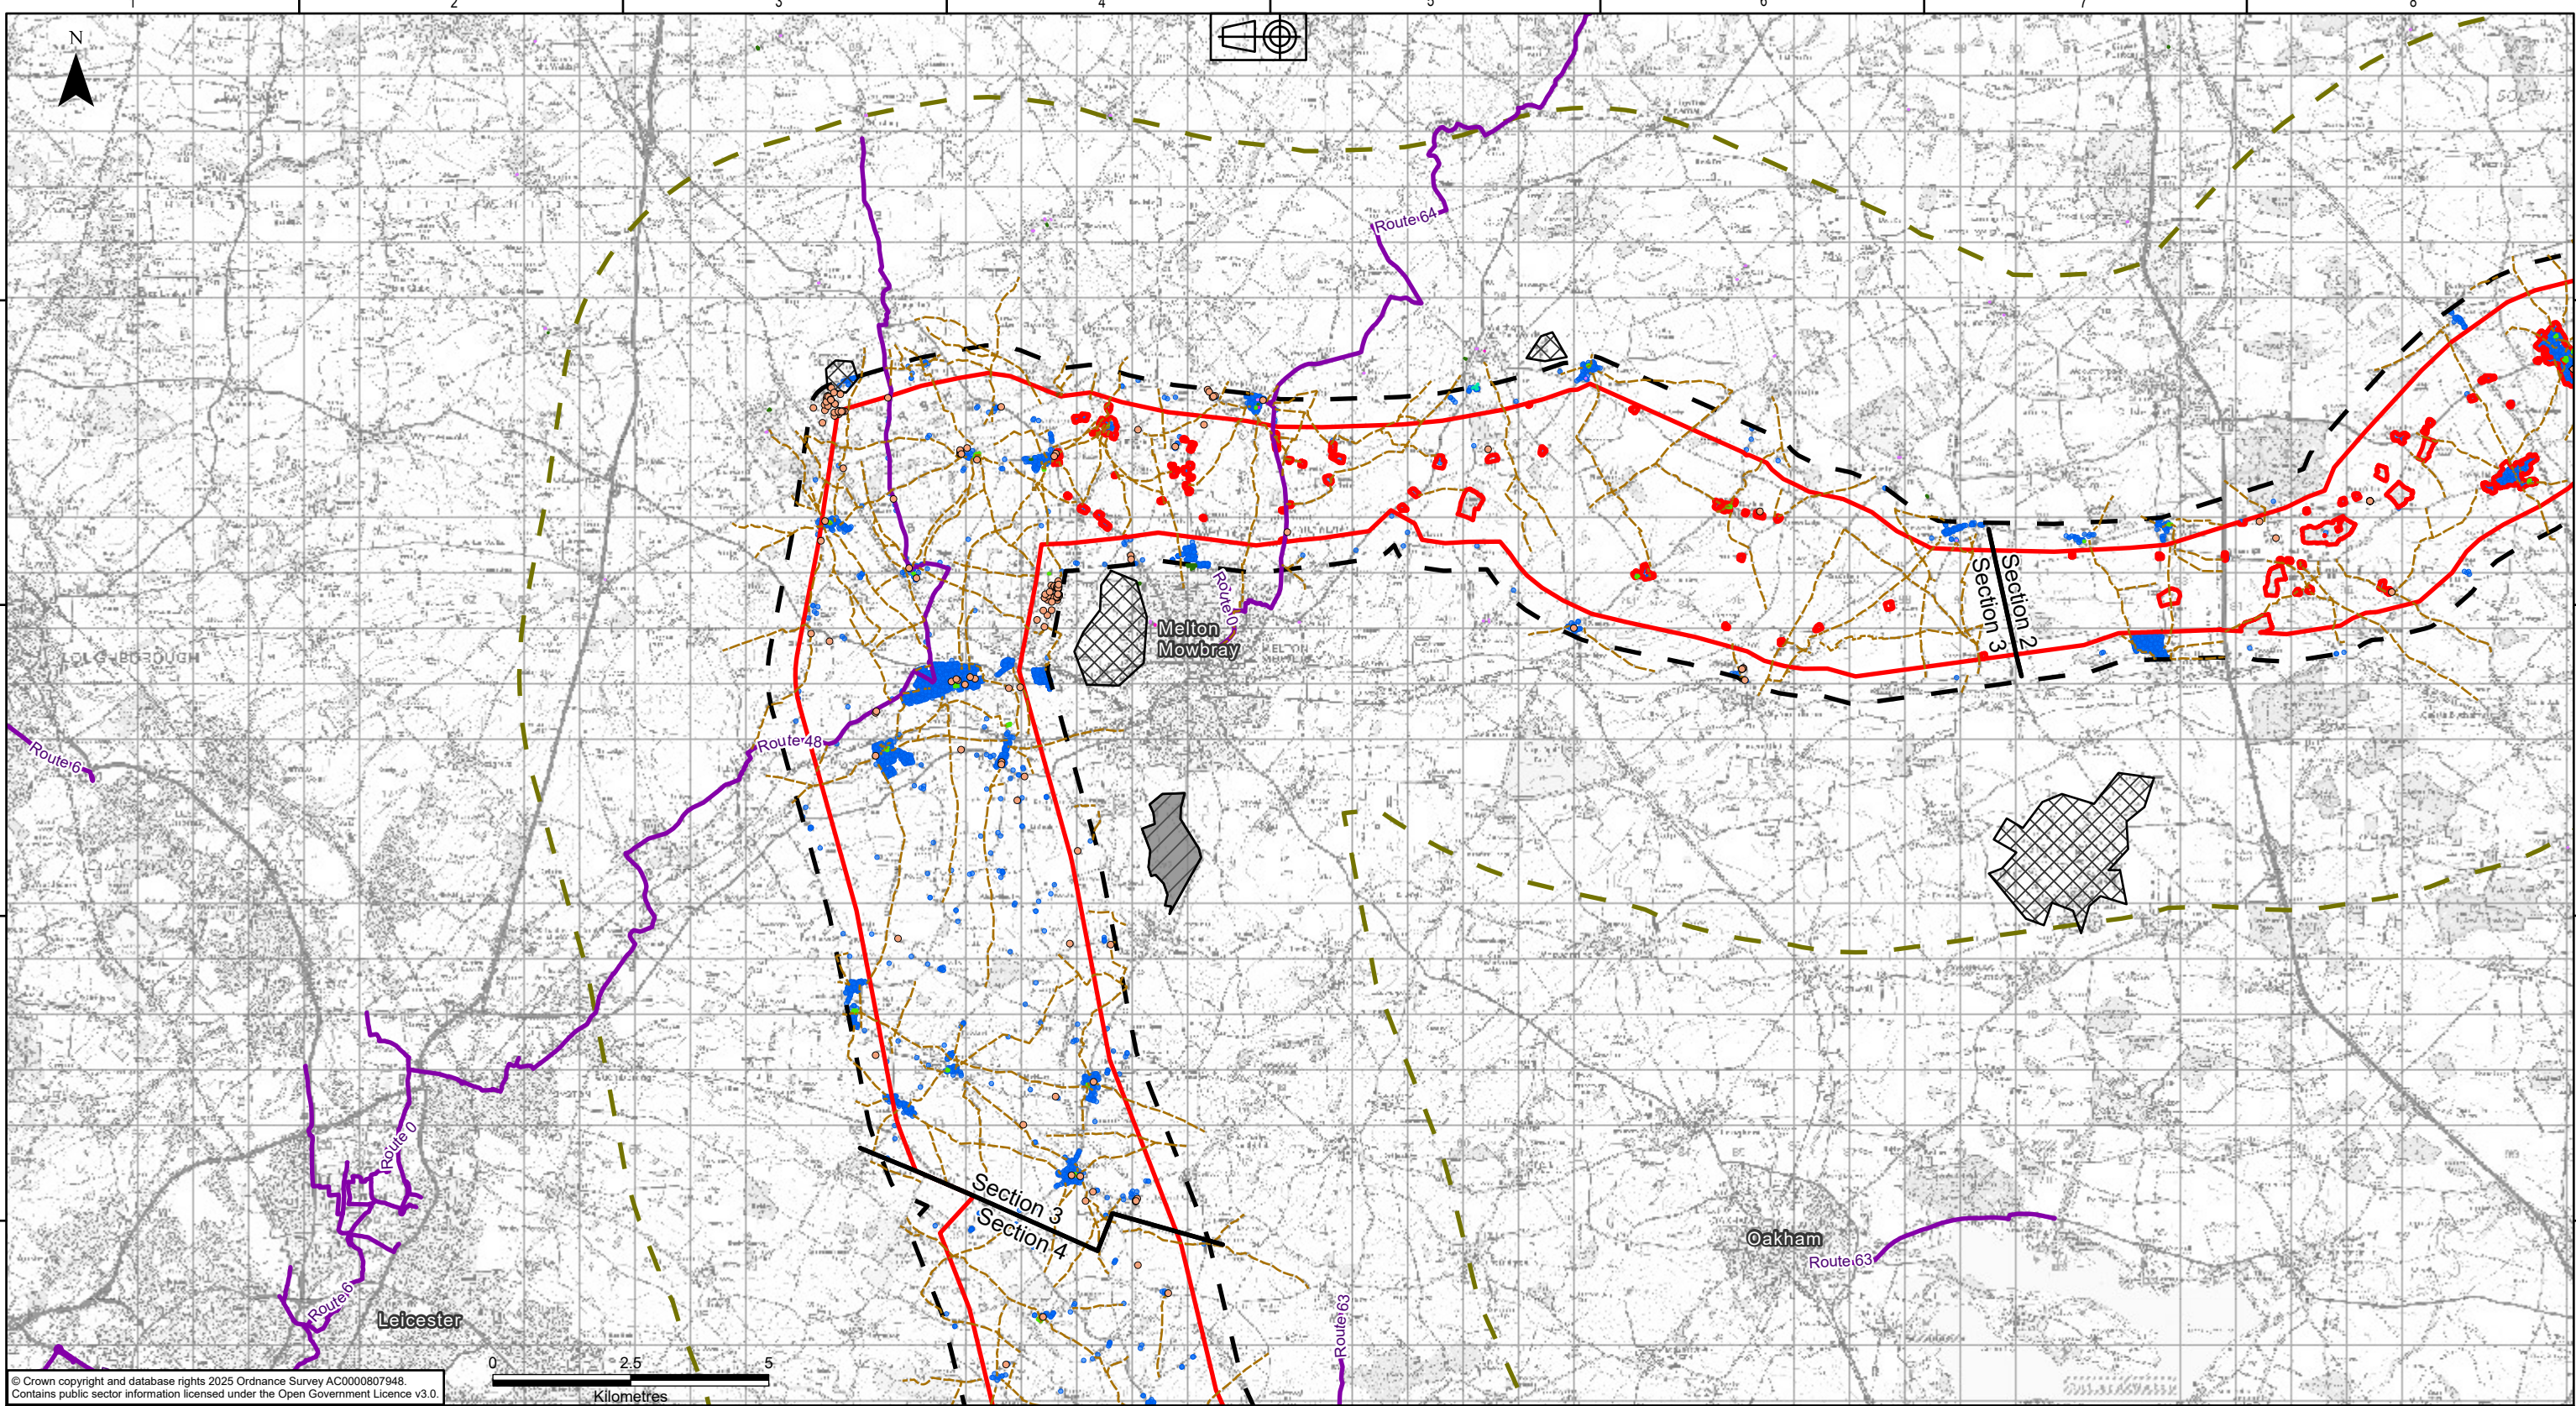

© Crown copyright and database rights 2025 Ordnance Survey AC0000807948.
Contains public sector information licensed under the Open Government Licence v3.0.

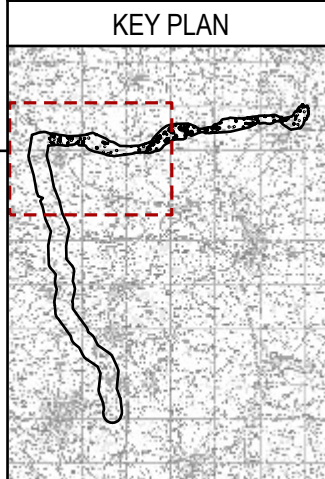

Legend	
	Scoping Boundary
	Sections
	500m Study Area
	5km Study Area
	Commercial Buildings
	Residential Properties
	Public Rights of Way
	National Cycle Network
	Open Greenspace Sites
	Education Facility
	Medical Care Facility
	Religious Buildings
	Retail Facility
	Special Category Land
	Ministry of Defence Properties
	Airport
	Aerodrome

P01.01	30/10/2025	First issue	BP	DM	HJ	CS	
Rev.	Date	Comment	Des	Drw by	Check	Appr.	

nationalgrid
National Grid plc, Warwick Technology Park,
Gallows Hill, Warwick, CV34 6DA

Contractor



AECOM

ARUP

Designed
B.PERKINS

Drawn
D.MOSNEANU

Site Weston Marsh to East Leicestershire	
Title Scoping Report: Figure 16.2 Socio-economic, Tourism and Recreation Receptors	
Purpose of issue For Information	Status S2
Drawing No. WMEL-AAJ-ENVS-ZZZZZZ-DRW-ES-000047	
NGET Drawing No. N/A	Sheet 3 of 5
Size A3	
Checked H.JENNER	Approved C.STOCKS
Date 30/10/2025	Scale 1:115,000
Revision P01	

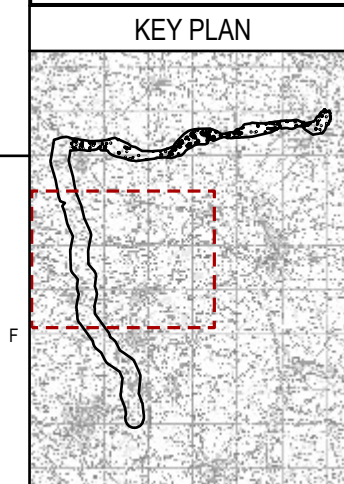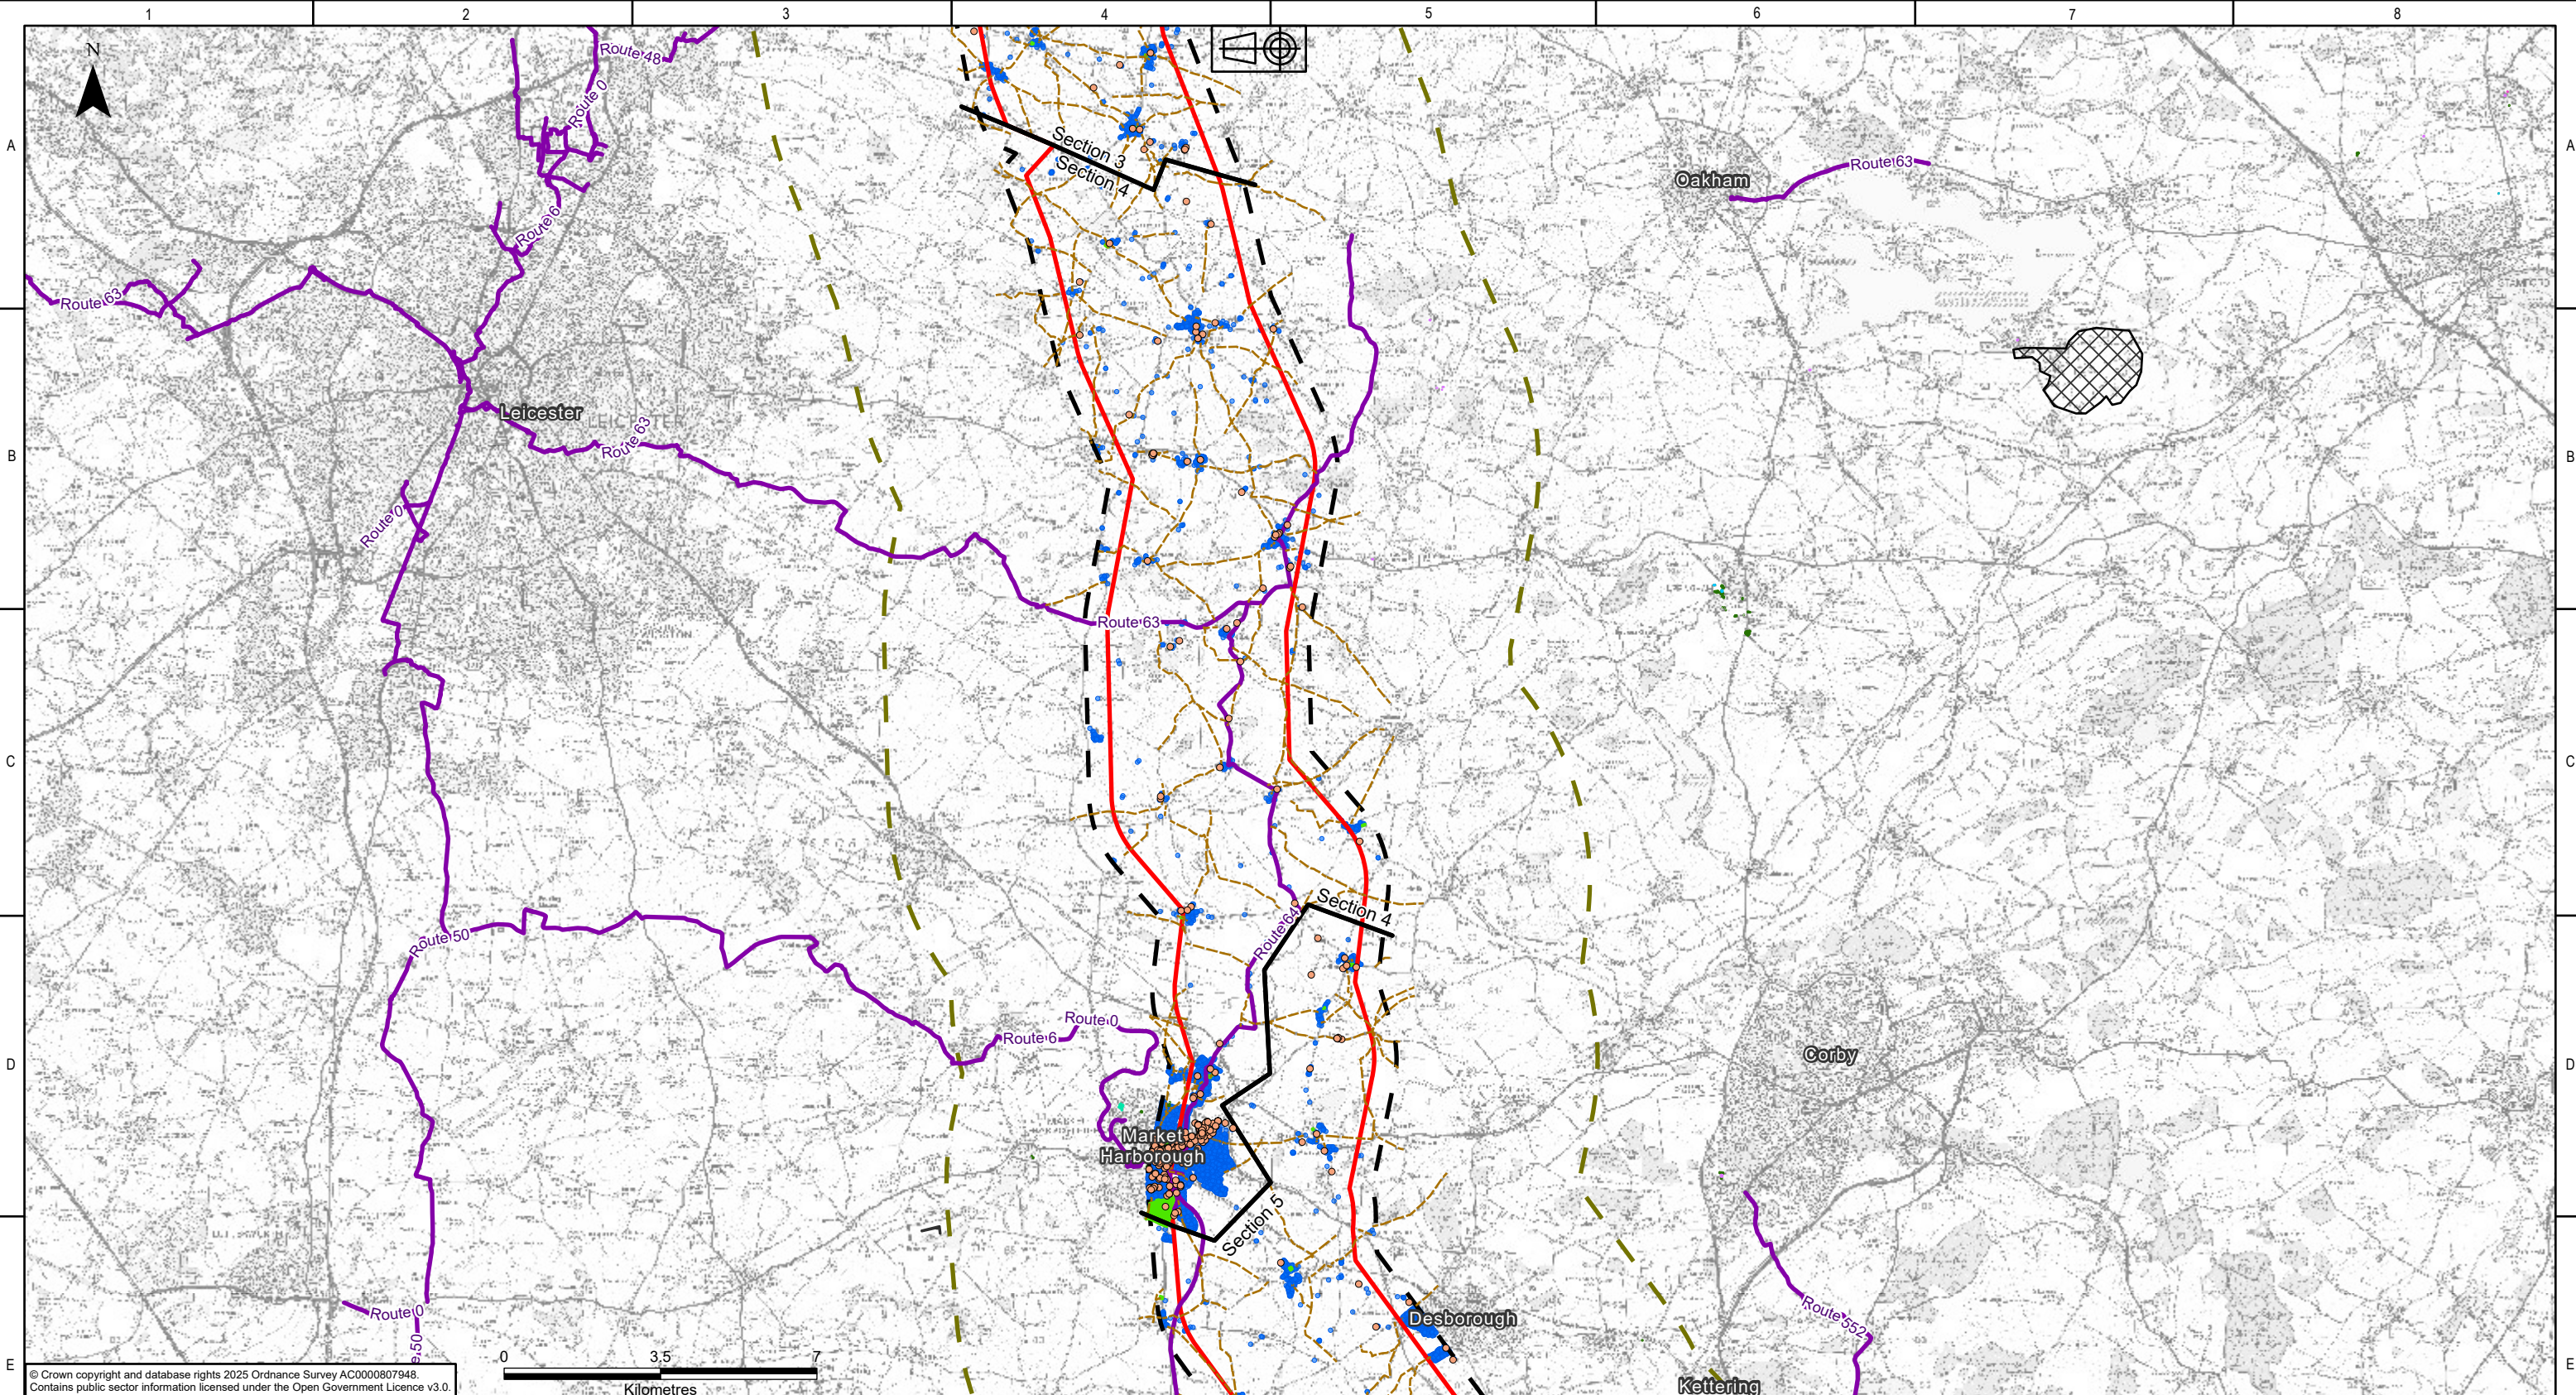

Legend	
	Scoping Boundary
	Sections
	500m Study Area
	5km Study Area
	Commercial Buildings
	Residential Properties
	Public Rights of Way
	National Cycle Network
	Open Greenspace Sites
	Education Facility
	Medical Care Facility
	Religious Buildings
	Retail Facility
	Sports or Exercise Facility
	Ministry of Defence Properties
	Airport

P01.01	30/10/2025	First issue	BP	DM	HJ	CS	
Rev.	Date	Comment	Des	Drw by	Check	Appr.	

nationalgrid
National Grid plc, Warwick Technology Park,
Gallows Hill, Warwick, CV34 6DA

Contractor


AECOM

ARUP

Designed
B.PERKINS

Drawn
D.MOSNEANU

Site Weston Marsh to East Leicestershire	
Title Scoping Report: Figure 16.2 Socio-economic, Tourism and Recreation Receptors	
Purpose of issue For Information	Status S2
Drawing No. WMEL-AAJ-ENVS-ZZZZZZ-DRW-ES-000047	
NGET Drawing No. N/A	Sheet 4 of 5 Size A3
Checked H.JENNER	Approved C.STOCKS
Date 30/10/2025	Scale 1:140,000
Revision P01	

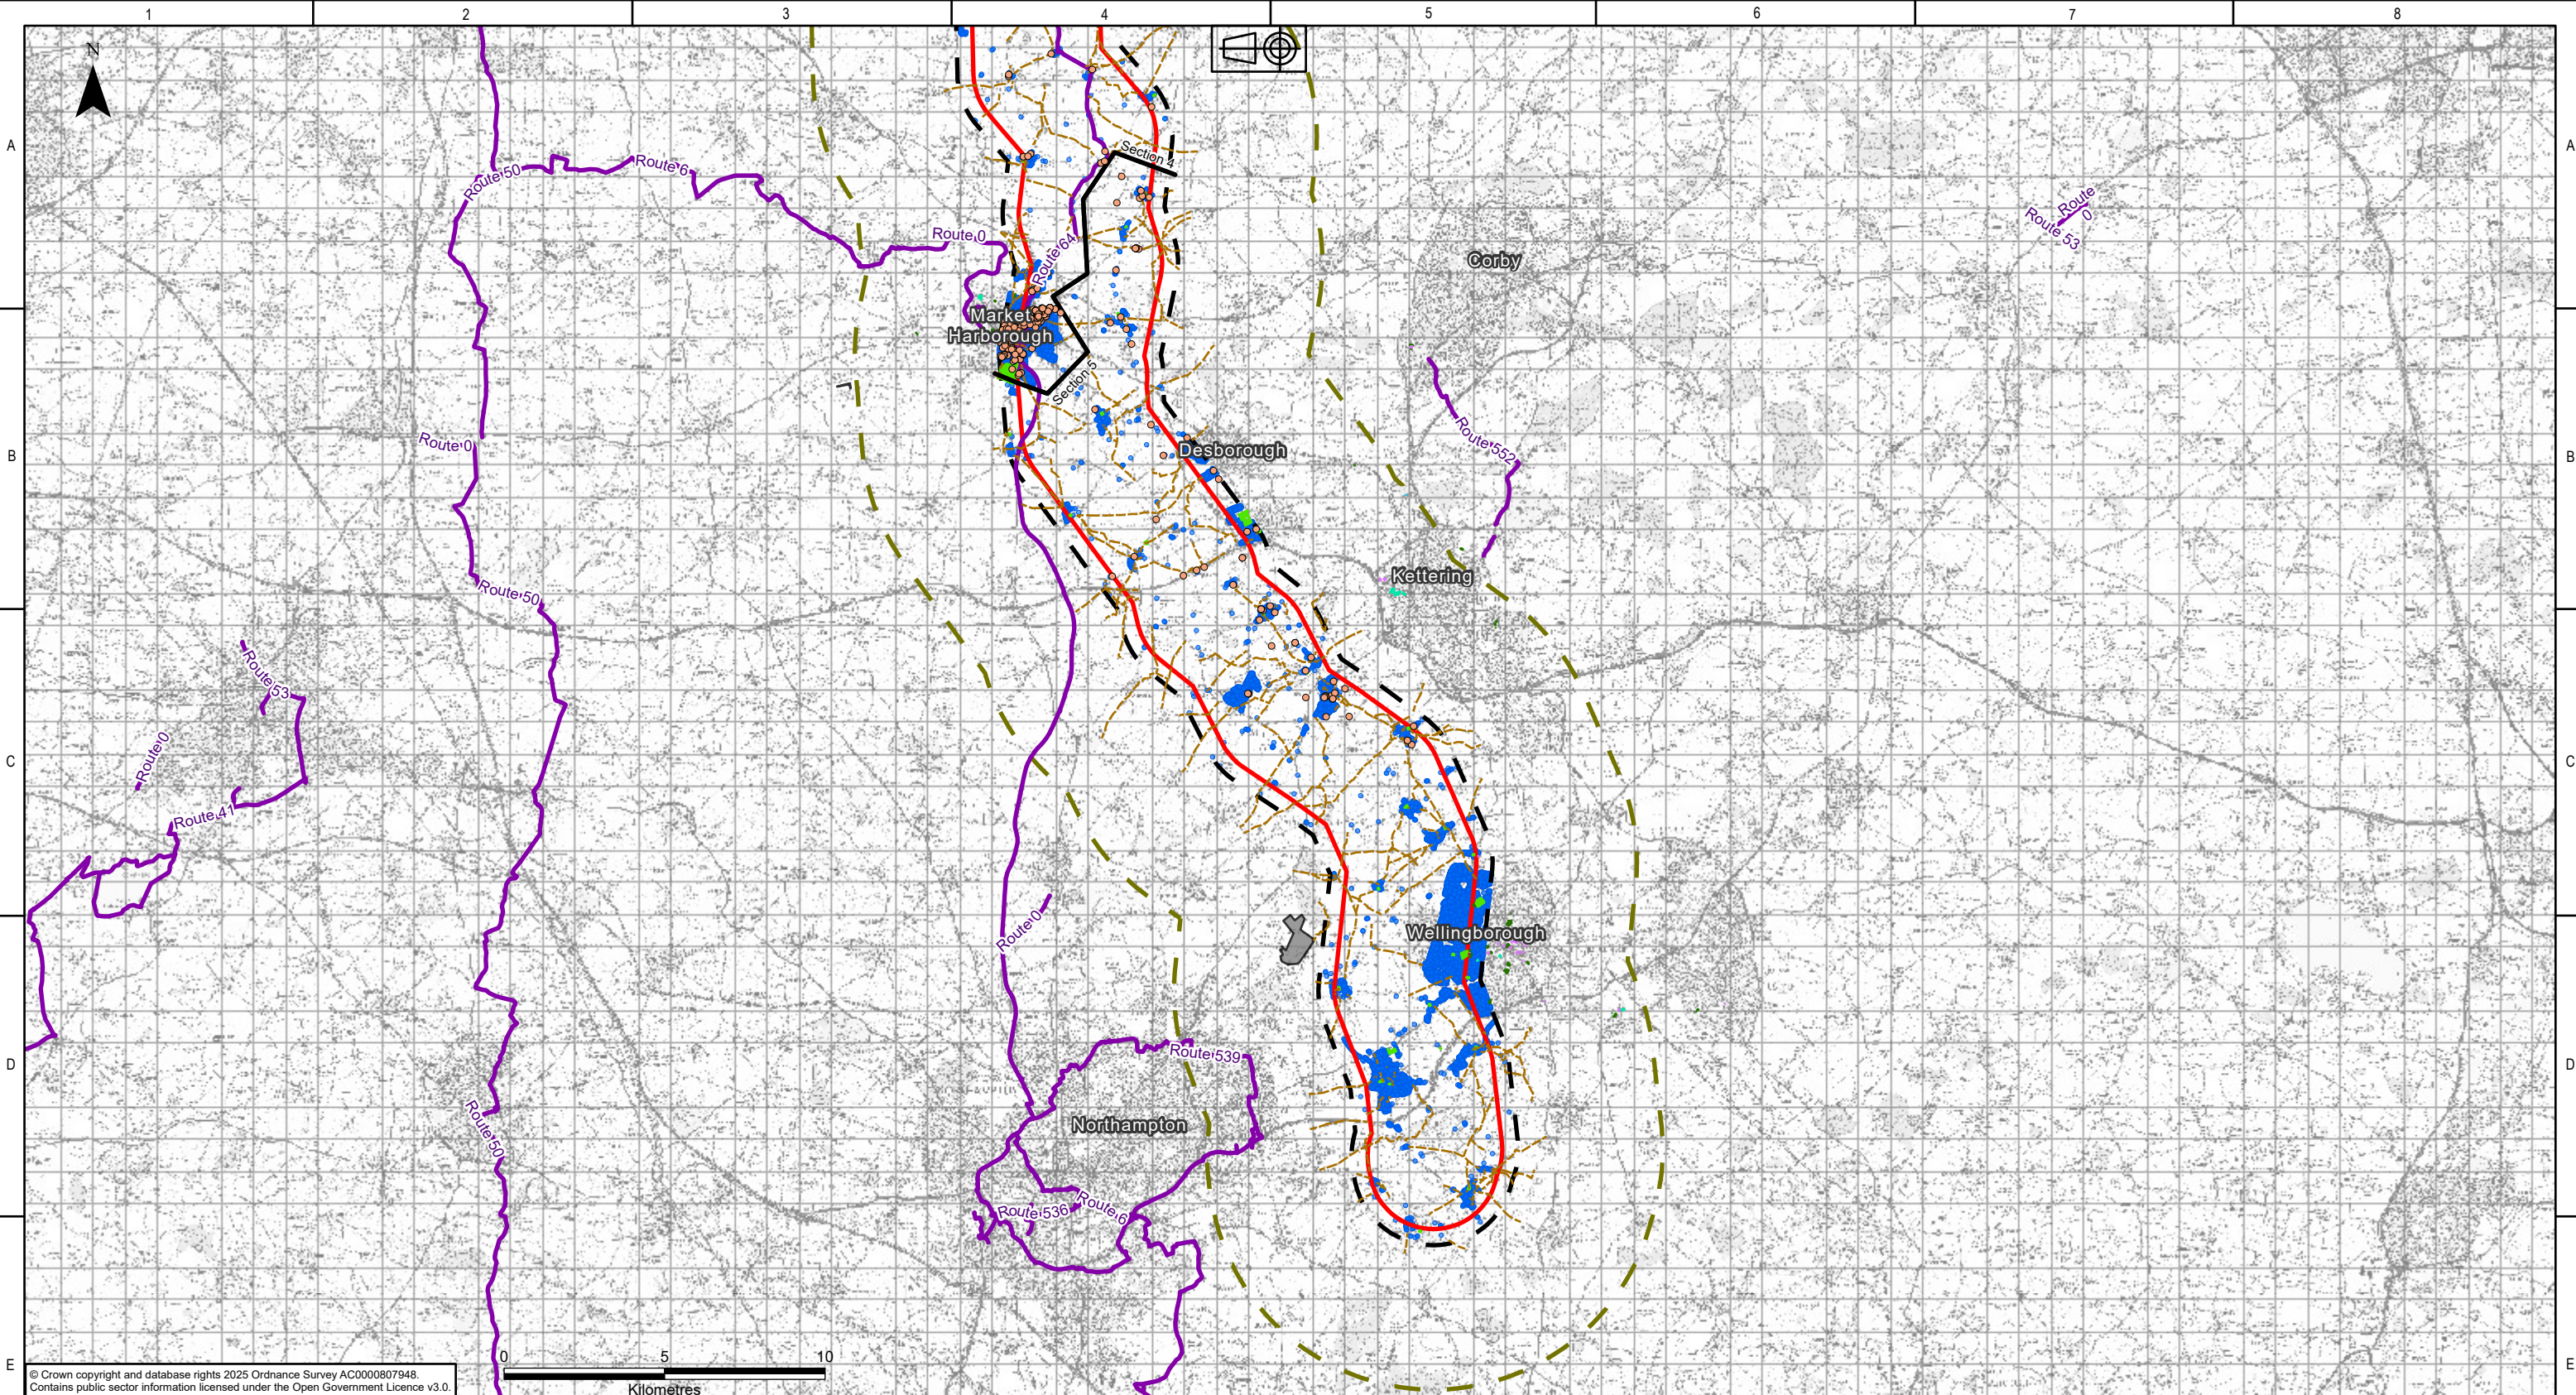

© Crown copyright and database rights 2025 Ordnance Survey AC0000807948.
Contains public sector information licensed under the Open Government Licence v3.0.

KEY PLAN

Legend

Scoping Boundary

Sections

500m Study Area

5km Study Area

Commercial Buildings

Residential Properties

Public Rights of Way

National Cycle Network

Open Greenspace Sites

Cultural Facility

Education Facility

Medical Care Facility

Religious Buildings

Retail Facility

Sports or Exercise Facility

Airport

P01.01	30/10/2025	First issue	BP	DM	HJ	CS
Rev.	Date	Comment	Des	Drw by	Check	Appr.

nationalgrid

National Grid plc, Warwick Technology Park,
Gallows Hill, Warwick, CV34 6DA

Contractor

AECOM

ARUP

Designed
B.PERKINS

Drawn
D.MOSNEANU

Site

Weston Marsh to East Leicestershire

Title

Scoping Report:
Figure 16.2
Socio-economic, Tourism and Recreation Receptors

Purpose of issue
For Information

Status
S2

Drawing No.
WMEL-AAJ-ENVS-ZZZZZ-DRW-ES-000047

NGET Drawing No.
N/A

Sheet 5 of 5

Size
A3

Checked
H.JENNER

Approved
C.STOCKS

Date
30/10/2025

Scale
1:195,000

Revision
P01