

Southampton to London Pipeline Project

Volume 2

Crown Land Plans

Application Document: 2.4

Planning Inspectorate Reference Number: EN070005

APFP Regulation No. 5(2)(n)

Revision No. 1.0

May 2019



(This page has been left intentionally blank)

Contents

Crown Land Plan - Key Plan Sheet 1 of 2

Crown Land Plan - Key Plan Sheet 2 of 2

Crown Land Plan Sheet 29

Crown Land Plan Sheet 30

Crown Land Plan Sheet 31

Crown Land Plan Sheet 32

Crown Land Plan Sheet 34

Crown Land Plan Sheet 35

Crown Land Plan Sheet 36

Crown Land Plan Sheet 37

Crown Land Plan Sheet 38

Crown Land Plan Sheet 39

Crown Land Plan Sheet 40

Crown Land Plan Sheet 52

Crown Land Plan Sheet 101

Crown Land Plan Sheet 102

Crown Land Plan Sheet 104

Crown Land Plan Sheet 105

Crown Land Plan Sheet 108


Crown Land Plan Sheet 112

Crown Land Plan Sheet 113

Crown Land Plan Sheet 120

Crown Land Plan Sheet 121

(This page has been left intentionally blank)

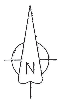

NOTES
1. THIS DRAWING IS IN METRES UNLESS STATED OTHERWISE.
2. THIS DRAWING IS TO BE READ IN CONJUNCTION WITH DRAWING
CROWN LAND PLAN - KEY PLAN SHEET 2 OF 2 -
BOOKLEY GREEN TO ALTON

CROWN LAND PLAN
CROWN LAND PLAN - SHEET 29
CROWN LAND PLAN - SHEET 30

Legend

- Order Limits
- Crown Land Plan Sheet
- Sheet not in use

© Crown copyright and database rights 2015.
Ordnance Survey. Licence Number AL100055237



THIS DRAWING IS PROTECTED BY COPYRIGHT. IT MAY NOT BE REPRODUCED
IN ANY FORM OR BY ANY MEANS FOR ANY PURPOSE WITHOUT THE
PERMISSION OF FISHER GERMAN LLP CHARTERED SURVEYORS



CD	10/05/19	ISSUED	1:50,000	REV	1	1	1	1
Rev	Rev Date	Proposed revision	Scale	Drawn	Check	Rev	Rev	Rev




Client
Esso Petroleum Company, Limited
Emlyn House,
Emlyn Way,
Leatherhead,
Surrey
KT22 8UX



Drawing title CROWN LAND PLAN - KEY PLAN SHEET 1 OF 2 REGULATION 62(n)	
APPLICATION NUMBER: EN070005	
Drawing status - FINAL FOR ISSUE	Rev
Scale 1:50,000 (BA2)	
FIG No. SLP-2019-03-MFF-BOR	
Client No. 105124-001	
Drawing Number	
CROWN LAND PLAN - KEY PLAN SHEET 1	



Drawing title	
CROWN LAND PLAN - KEY PLAN SHEET 2 OF 2 REGULATION 5(2)(n) APPLICATION NUMBER: EN075005	
Drawing status - FINAL FOR ISSUE	Rev
Scale 1:50,000 @A0	C01
FG No. SLP-2019-03-MT-BOR	
Client No. 105124-001	
Drawing Number	
CROWN LAND PLAN - KEY PLAN SHEET 2	

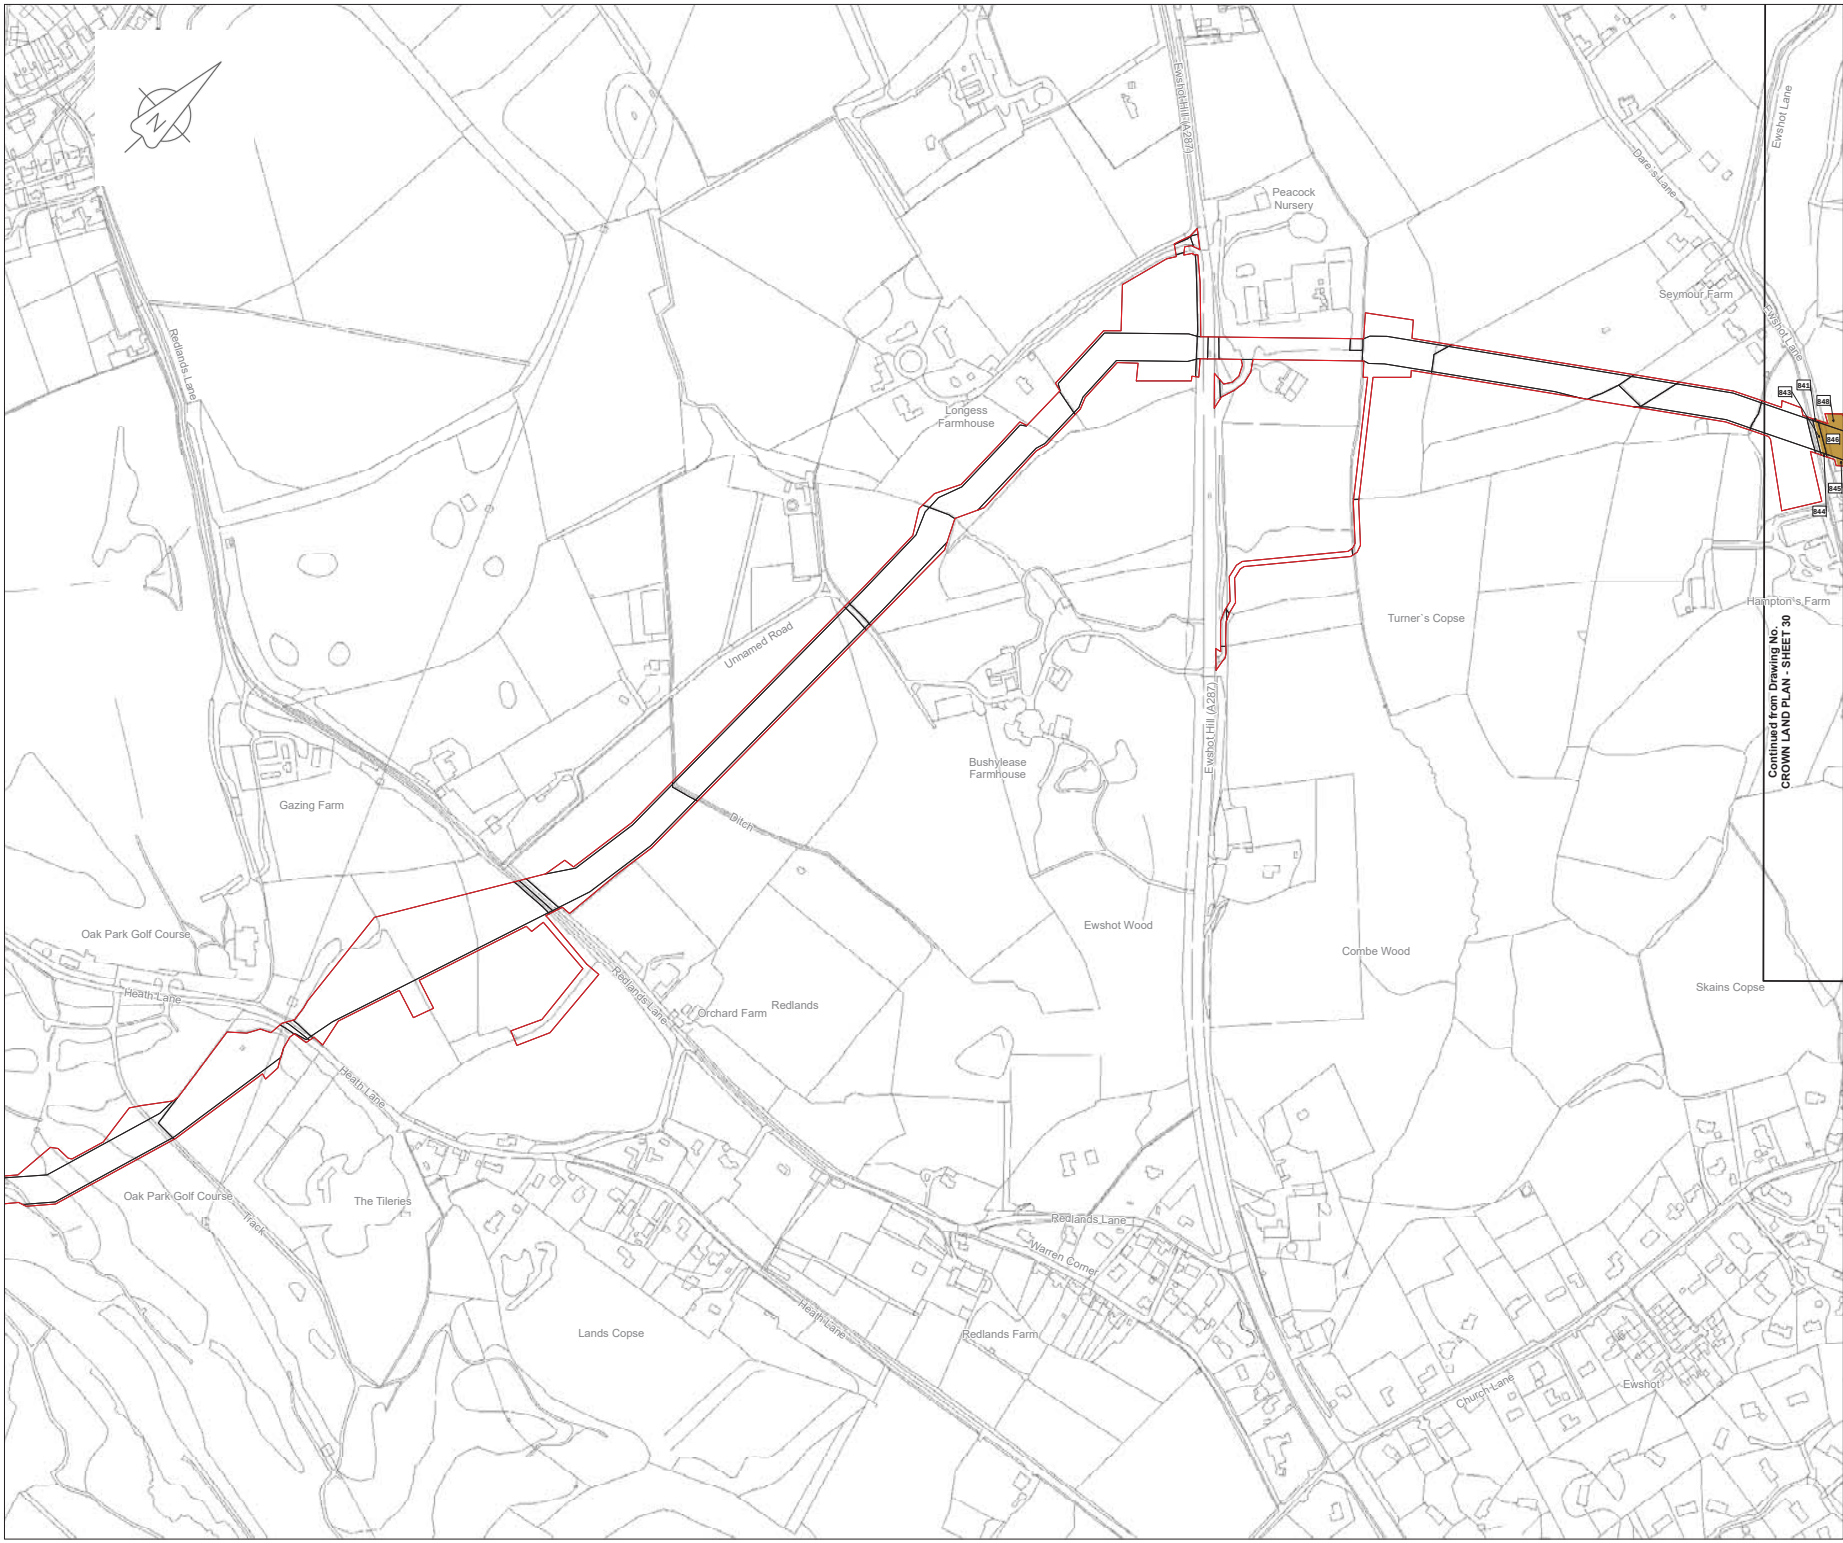

LOCATION PLAN
SCALE 1:500,000

- Legend**
- Order Limits
 - Crown Land
 - Book of Reference plot label

© Crown copyright and database rights 2019
Ordnance Survey License Number AL10005237

THIS DRAWING IS PROTECTED BY COPYRIGHT. IT MAY NOT BE REPRODUCED IN ANY FORM OR BY ANY MEANS FOR ANY PURPOSE WITHOUT WRITTEN PERMISSION OF FISHER GERMAN LLP CHARTERED SURVEYORS

0 25 50 100 150 200

C01	10-05-19	ISSUED	EP	RW	IL	AW
Rev	Rev. Date	Purpose of revision	Drawn	Check	Rev'd	Appr'd

The Estates Office, Norman Court
Ashby de la Zouch, Leicestershire, LE65 2UZ
0945 437 0353
slproject@fishergerman.co.uk

Client
Esso Petroleum Company, Limited
Emryn House,
Emryn Way,
Leatherhead,
Surrey,
KT22 8UX


Southampton to London
Pipeline Project

Drawing title
CROWN LAND PLAN
SHEET 29
REGULATION 5(2)(n)

APPLICATION NUMBER: EN070005

Drawing status - FINAL FOR ISSUE	Rev
Scale 1:2,500 @A1	C01
FG No. SLP-2019-03-MT-BOR	
Client No. 105124-001	
Drawing Number	

CROWN LAND PLAN - SHEET 29

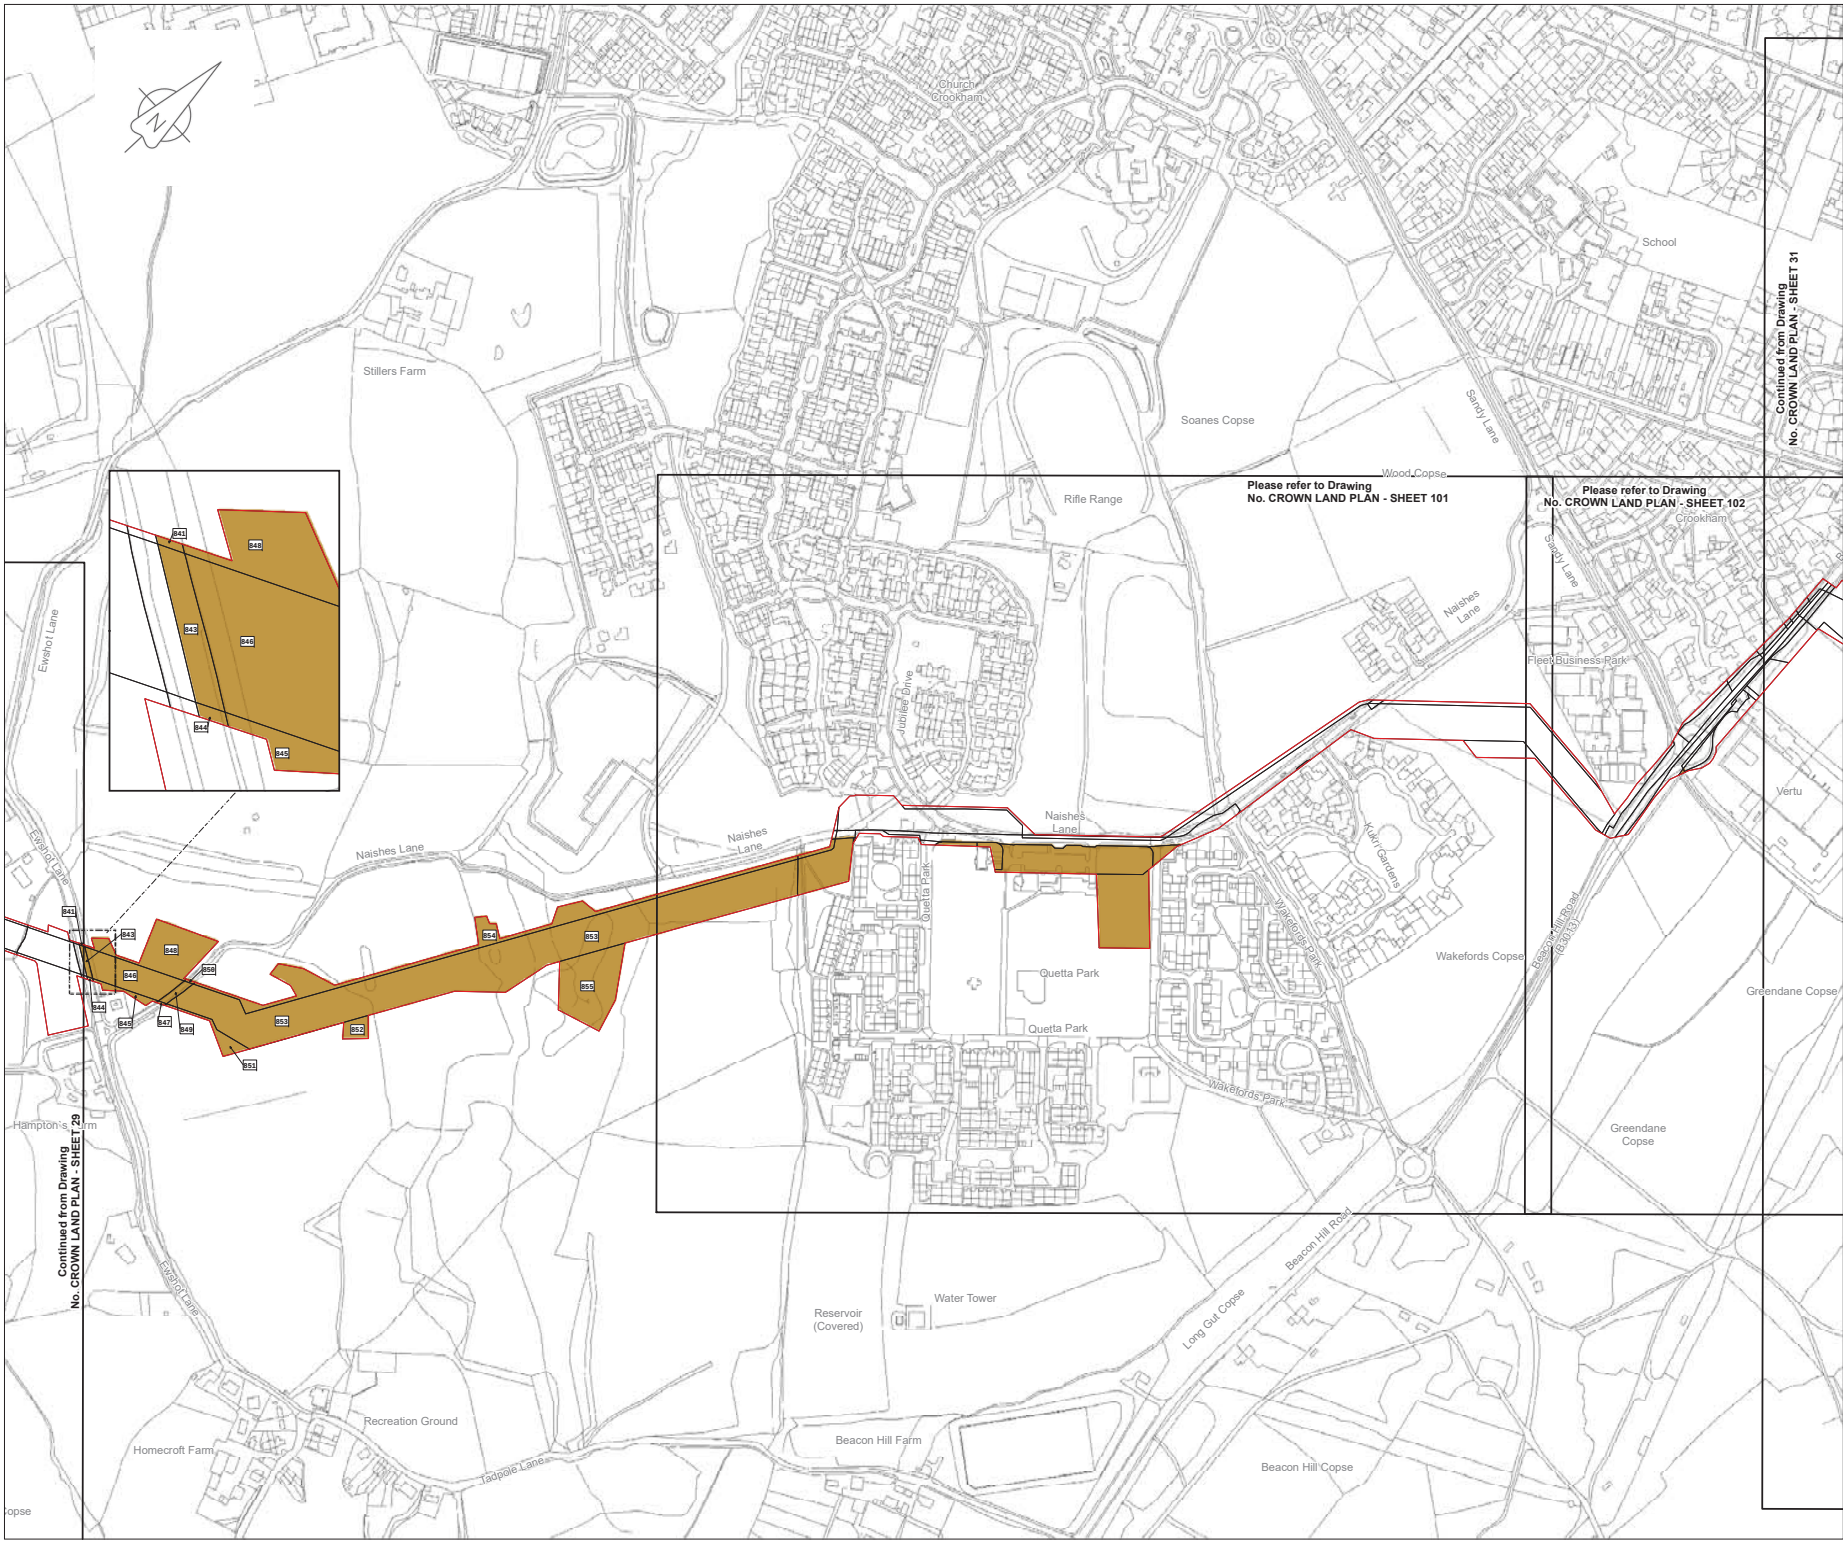


LOCATION PLAN
SCALE 1:500,000

- Legend**
- Order Limits
 - Crown Land
 - Book of Reference plot label

© Crown copyright and database rights 2019
Ordnance Survey License Number AL10005237



THIS DRAWING IS PROTECTED BY COPYRIGHT. IT MAY NOT BE REPRODUCED IN ANY FORM OR BY ANY MEANS FOR ANY PURPOSE WITHOUT WRITTEN PERMISSION OF FISHER GERMAN LLP CHARTERED SURVEYORS

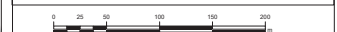


C01	10-05-19	ISSUED	KB	RW	IL	AW
Rev	Rev	Purpose of revision	Drawn	Check	Rev'd	Appr'd

The Estates Office, Norman Court
Ashby de la Zouch, Leicestershire, LE65 2UZ
0945 431 0363
slproject@fishergerman.co.uk

Client
Esso Petroleum Company, Limited
Emryn House,
Emryn Way,
Leatherhead,
Surrey,
KT22 8UX

Project
 Southampton to London Pipeline Project

Drawing title CROWN LAND PLAN SHEET 30 REGULATION 5(2)(n) APPLICATION NUMBER: EN070005		C01
Drawing status - FINAL FOR ISSUE		
Scale 1:2,500 @A1		
FG No. SLP-2019-03-MT-BOR		
Client No. 105124-001		
Drawing Number CROWN LAND PLAN - SHEET 30		

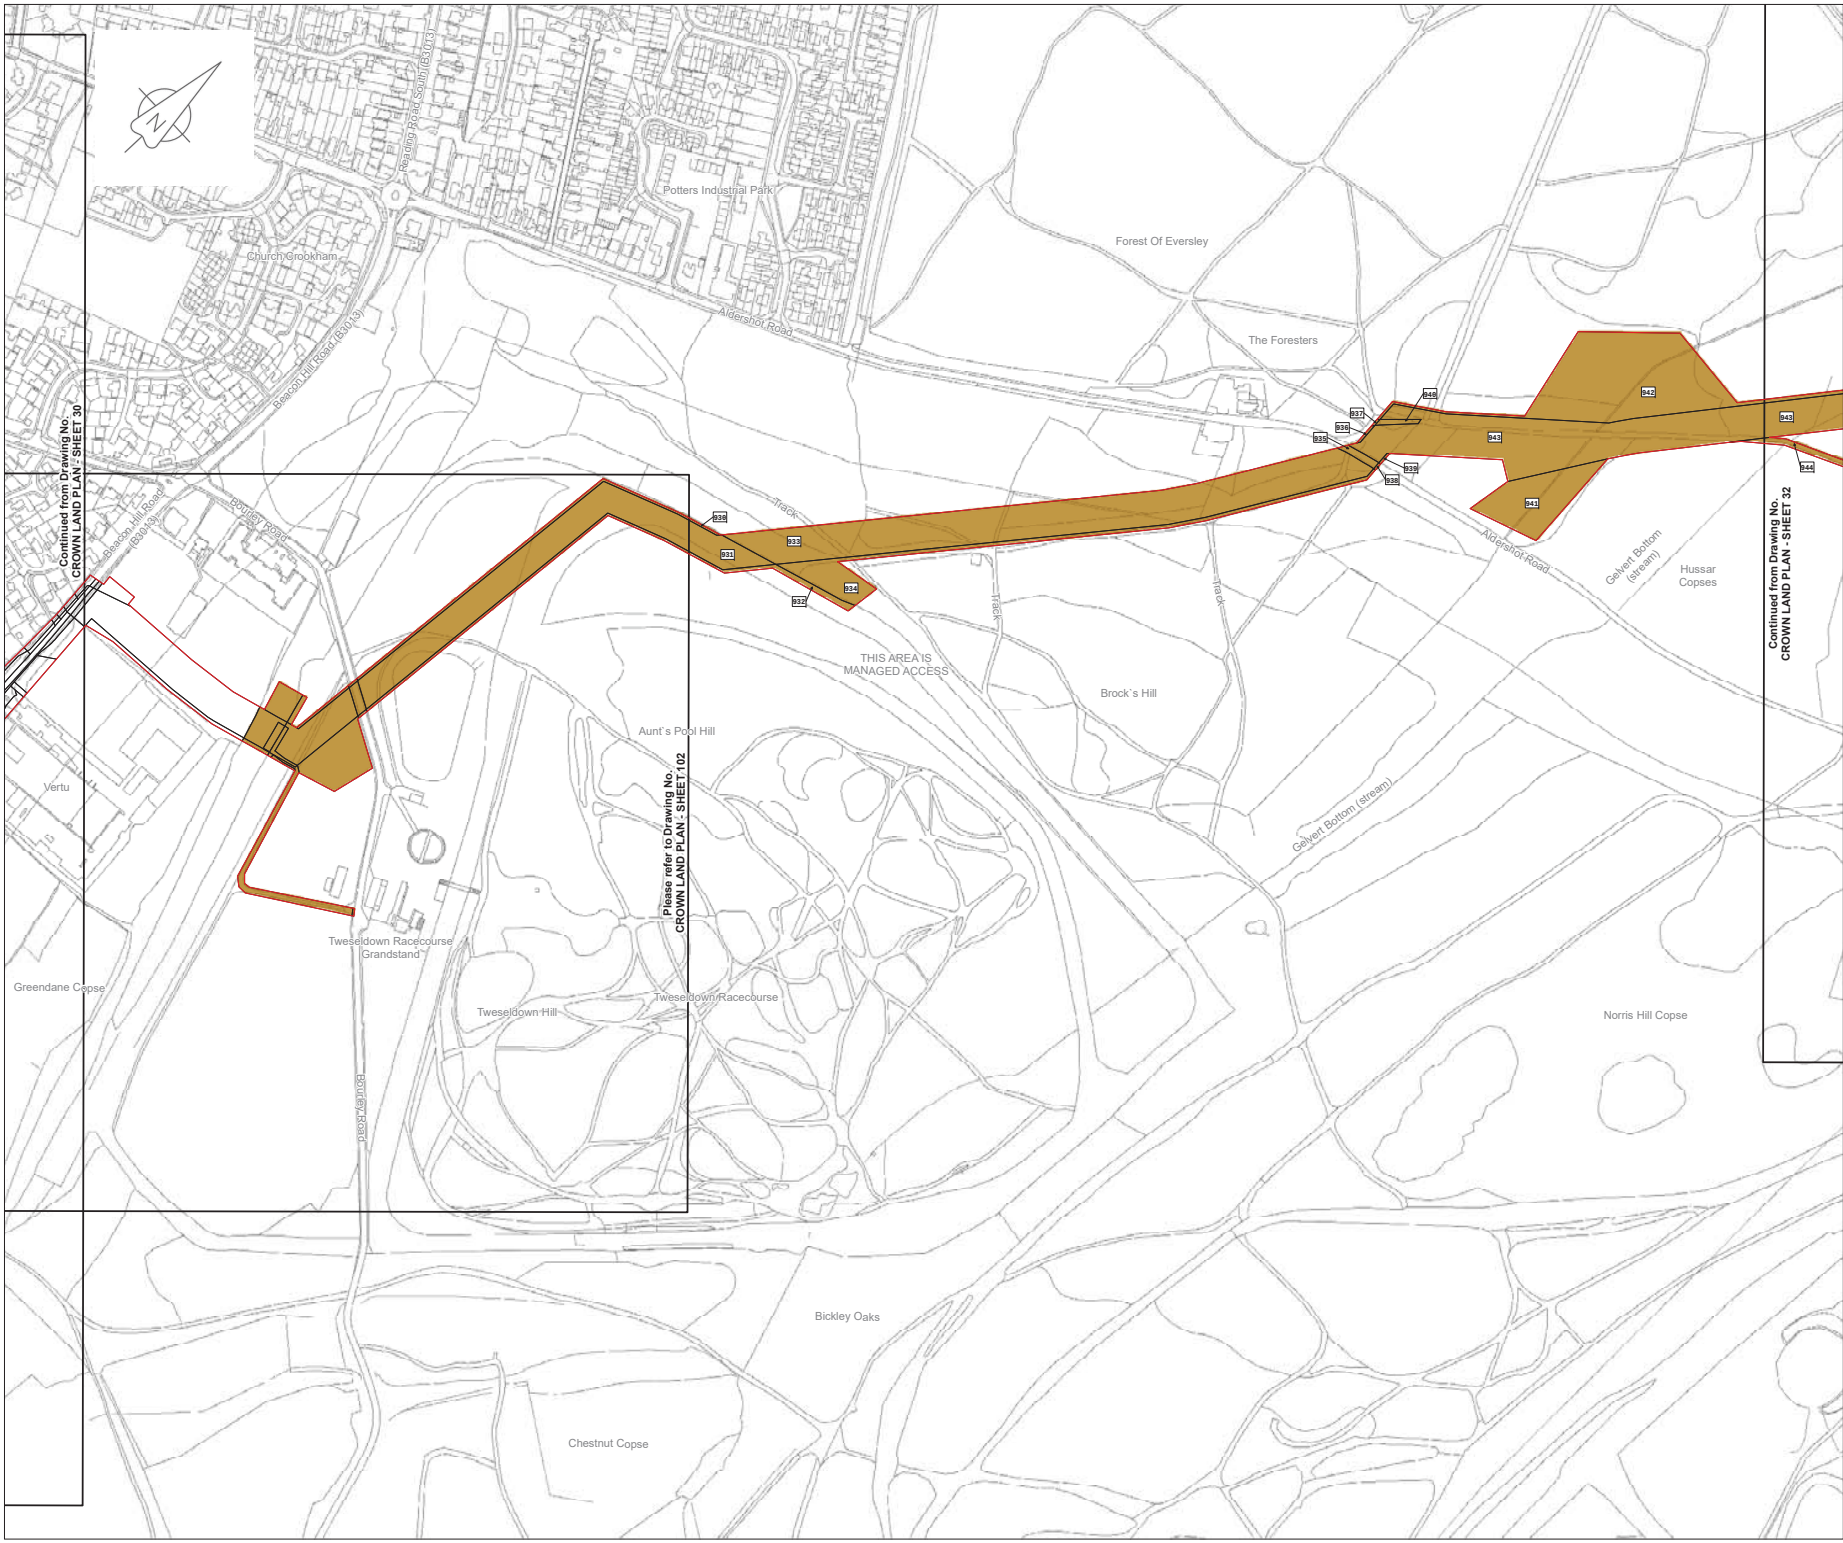

LOCATION PLAN
SCALE 1:500,000

- Legend**
- Order Limits
 - Crown Land
 - Book of Reference plot label

© Crown copyright and database rights 2019
Ordnance Survey License Number AL100005237



THIS DRAWING IS PROTECTED BY COPYRIGHT. IT MAY NOT BE REPRODUCED IN ANY FORM OR BY ANY MEANS FOR ANY PURPOSE WITHOUT WRITTEN PERMISSION OF FISHER GERMAN LLP CHARTERED SURVEYORS

0 25 50 100 150 200

Rev	Rev. Date	Purpose of revision	Drawn	Check	Rev'd	App'd
C01	10-05-19	ISSUED				



The Estates Office, Norman Court
Ashby de la Zouch, Leicestershire, LE65 2UZ
0845 437 0383
slpproject@fishergerman.co.uk

Client
Esso Petroleum Company, Limited
Emryn House,
Emryn Way,
Leatherhead,
Surrey,
KT22 8UX

Project
 Southampton to London Pipeline Project

Drawing title
CROWN LAND PLAN
SHEET 31
REGULATION 5(2)(n)

APPLICATION NUMBER: EN070005

Drawing status - FINAL FOR ISSUE	Rev
Scale 1:2,500 @A1	
FG No. SLP-2019-03-MT-BOR	
Client No. 105124-001	
Drawing Number	
CROWN LAND PLAN - SHEET 31	C01



LOCATION PLAN
SCALE 1:500,000

- Legend**
- Order Limits
 - Crown Land
 - Book of Reference plot label

© Crown copyright and database rights 2019
Ordnance Survey License Number AL100005237



THIS DRAWING IS PROTECTED BY COPYRIGHT. IT MAY NOT BE REPRODUCED IN ANY FORM OR BY ANY MEANS FOR ANY PURPOSE WITHOUT WRITTEN PERMISSION OF FISHER GERMAN LLP CHARTERED SURVEYORS

0 25 50 100 150 200

C01	10-05-19	ISSUED	MT	RW	IL	AW
Rev	Date	Purpose of revision	Drawn	Check	Revised	Approved



The Estates Office, Norman Court
Ashby de la Zouch, Leicestershire, LE65 2UZ
0845 437 0383
slpproject@fishergerman.co.uk


Client
Esso Petroleum Company, Limited
Emryn House,
Emryn Way,
Leatherhead,
Surrey,
KT22 8UX

Project
 Southampton to London Pipeline Project

Drawing title
CROWN LAND PLAN
SHEET 32
REGULATION 5(2)(n)
APPLICATION NUMBER: EN070005

Drawing status - FINAL FOR ISSUE	Rev
Scale 1:2,500 @A1	C01
FG No. SLP-2019-03-MT-BOR	
Client No. 105124-001	
Drawing Number	

CROWN LAND PLAN - SHEET 32

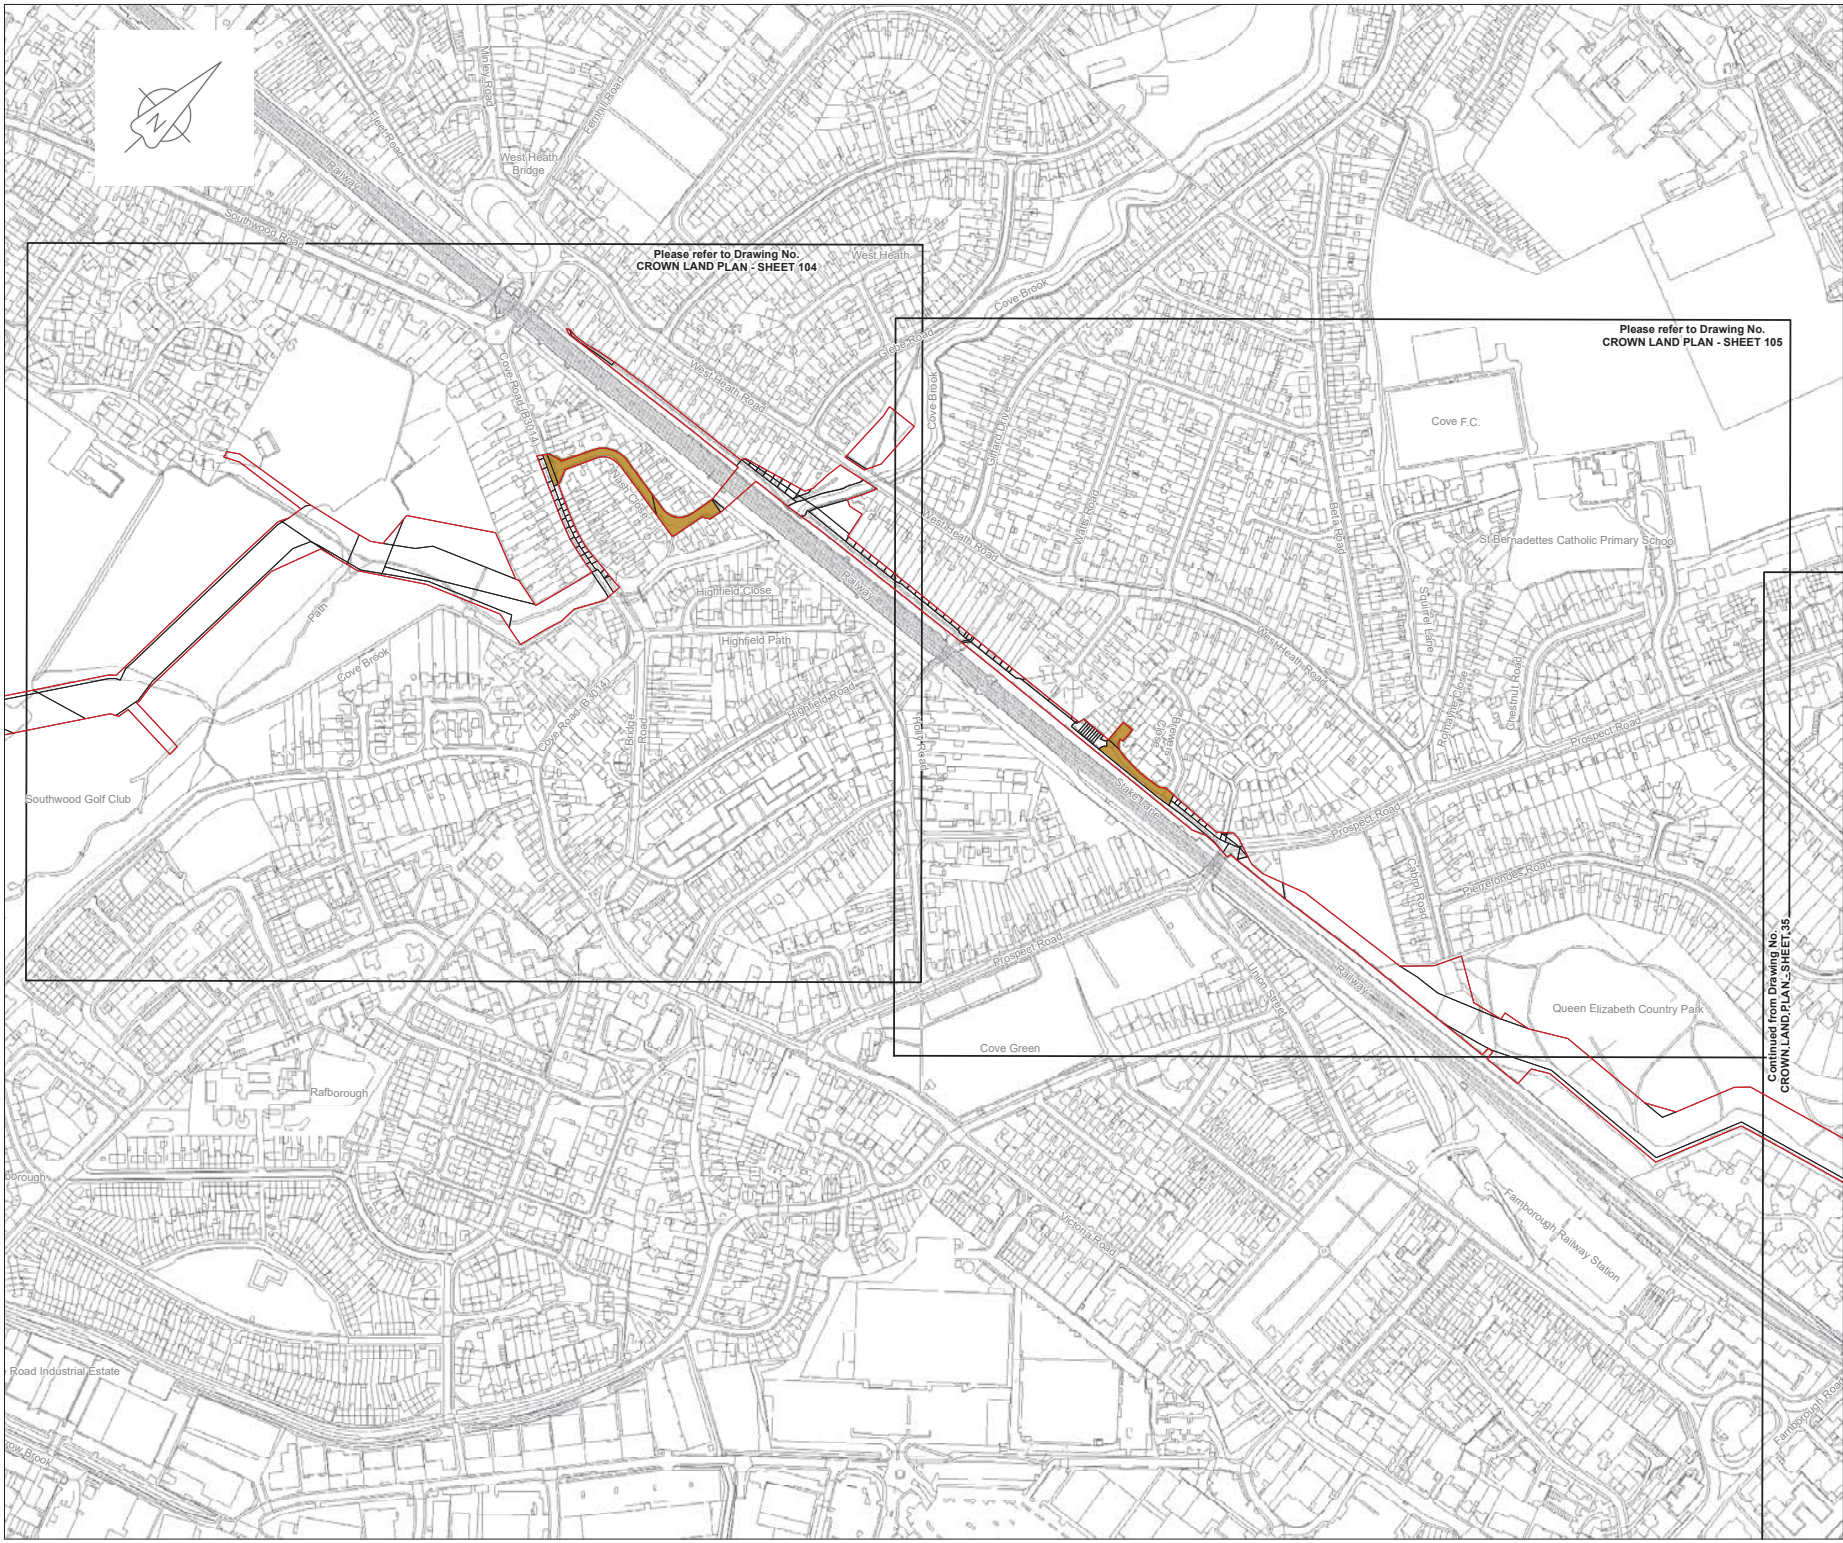

LOCATION PLAN
SCALE 1:500,000

- Legend**
- Order Limits
 - Crown Land
 - Book of Reference plot label

© Crown copyright and database rights 2019
Ordnance Survey License Number AL100005237



THIS DRAWING IS PROTECTED BY COPYRIGHT. IT MAY NOT BE REPRODUCED IN ANY FORM OR BY ANY MEANS FOR ANY PURPOSE WITHOUT WRITTEN PERMISSION OF FISHER GERMAN LLP CHARTERED SURVEYORS

0 25 50 100 150 200		MT RW IL AW	
Rev	Rev Date	Purpose of revision	Drawn Check Revisd Appr'd



The Estates Office, Norman Court
Ashby de la Zouch, Leicestershire, LE65 2UZ
0845 437 0383
slpproject@fishergerman.co.uk


Client
Esso Petroleum Company, Limited
Emryn House,
Emryn Way,
Leatherhead,
Surrey,
KT22 8UX

Project
 Southamton to London Pipeline Project

Drawing title
CROWN LAND PLAN
SHEET 34
REGULATION 5(2)(n)

APPLICATION NUMBER: EN070005

Drawing status - FINAL FOR ISSUE	Rev
Scale 1:2,500 @A1	
FG No. SLP-2019-03-MT-BOR	
Client No. 105124-001	
Drawing Number	
CROWN LAND PLAN - SHEET 34	C01

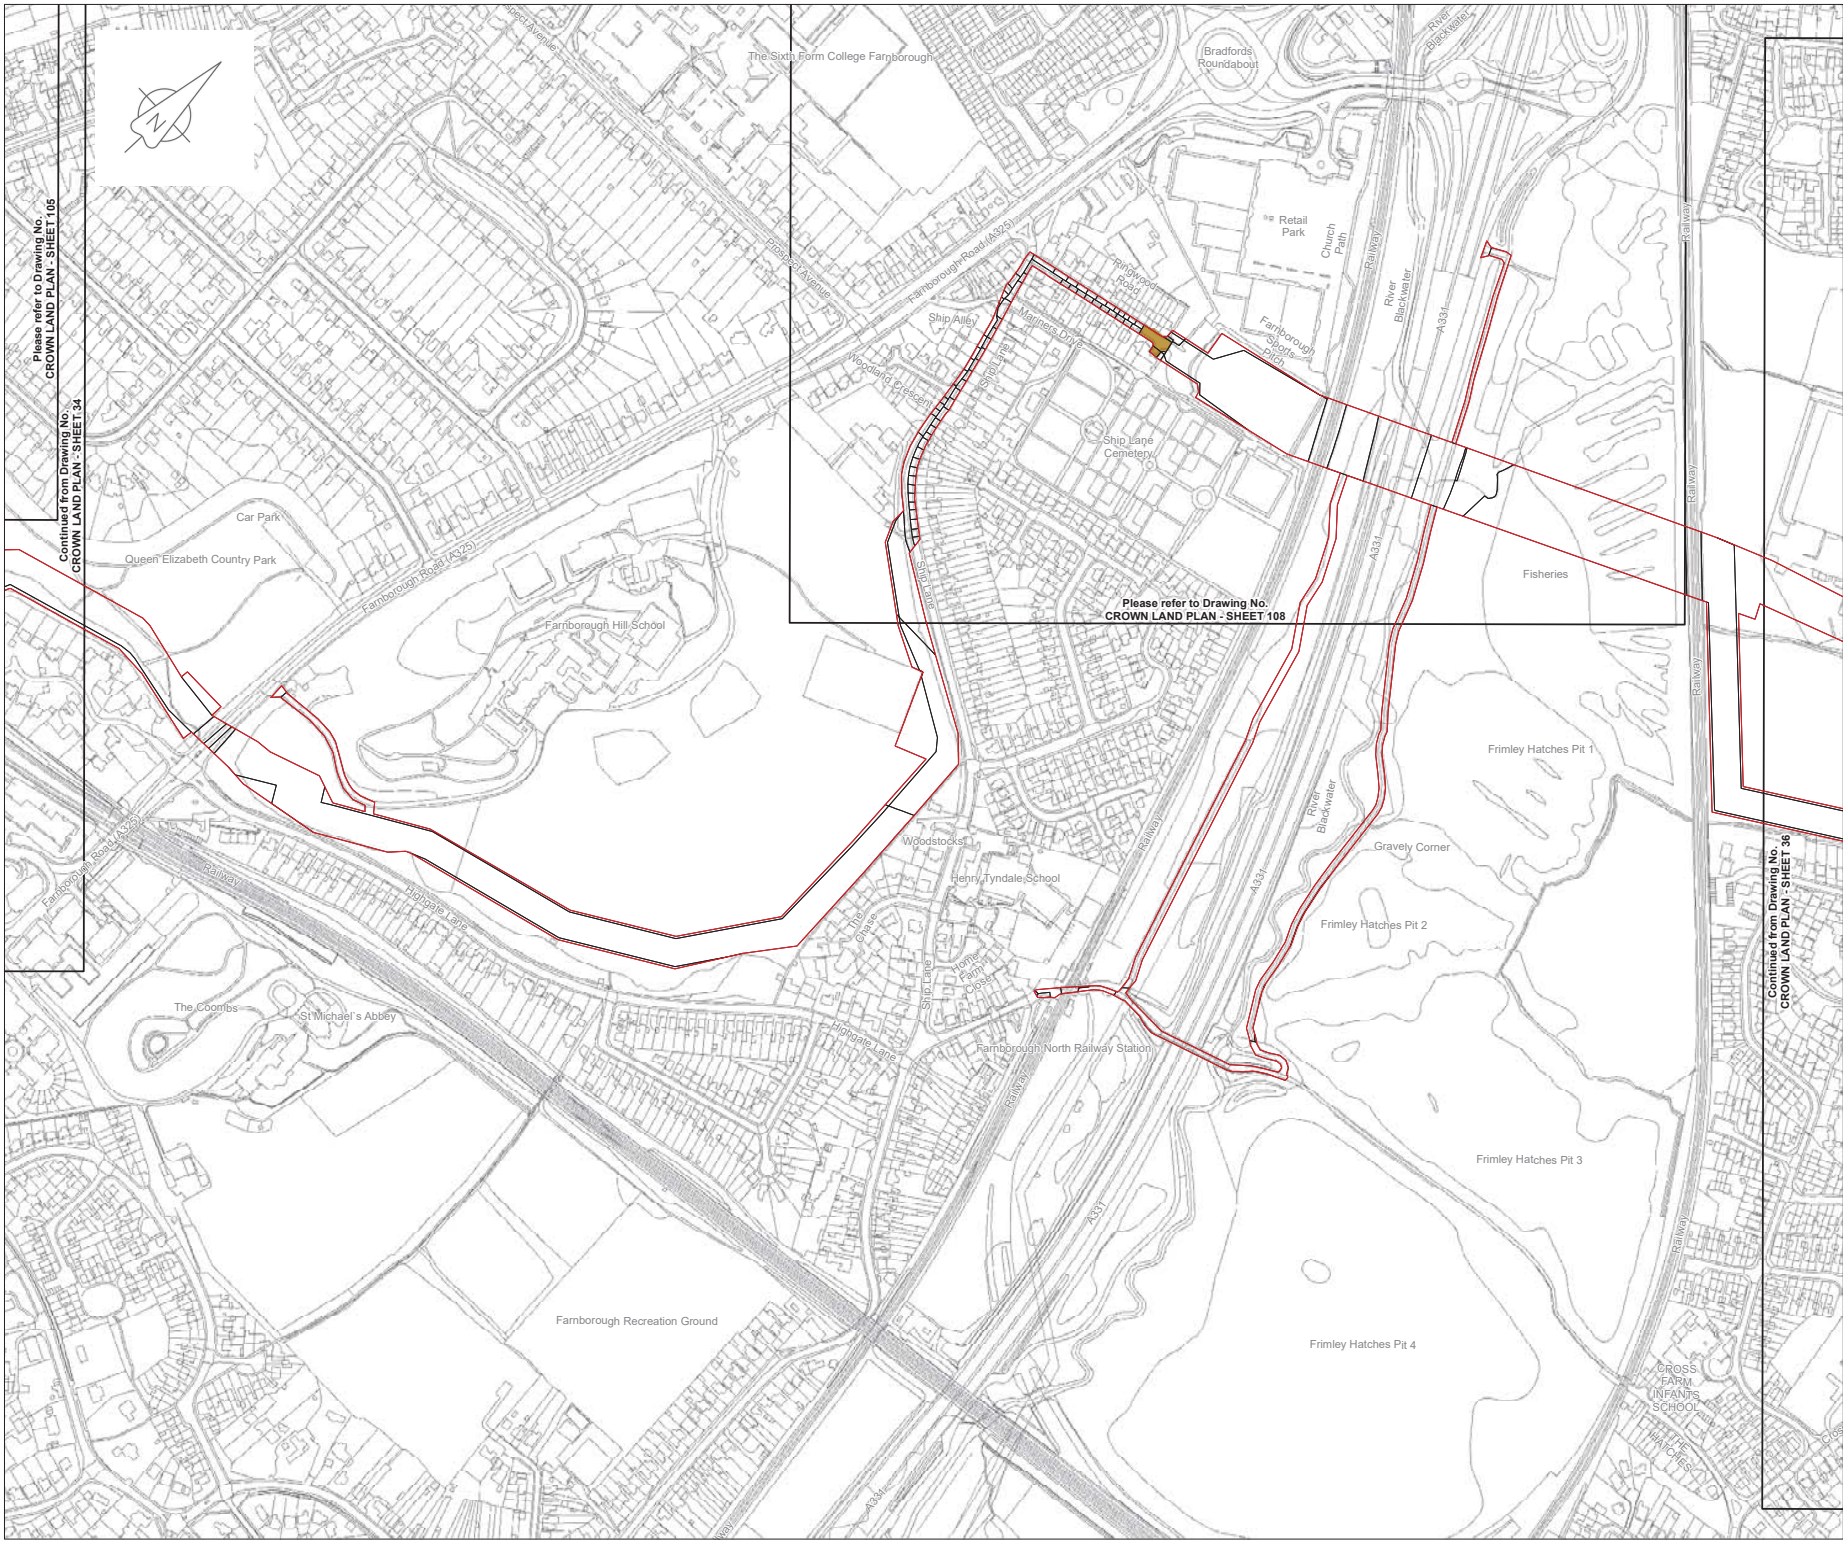

LOCATION PLAN

SCALE 1:500,000

Legend

- Order Limits
- Crown Land

144 Book of Reference plot label

© Crown copyright and database rights 2019
Ordnance Survey License Number AL100005237



THIS DRAWING IS PROTECTED BY COPYRIGHT. IT MAY NOT BE REPRODUCED IN ANY FORM OR BY ANY MEANS FOR ANY PURPOSE WITHOUT WRITTEN PERMISSION OF FISHER GERMAN LLP CHARTERED SURVEYORS



Rev	Date	Issue	Rev	Date	Issue	Rev	Date	Issue
C01	10-05-19	ISSUED	EP	RW	IL	AW		
Rev	Date	Purpose of revision	Drawn	Check	Rev'd	App'd		



The Estates Office, Norman Court
Ashby de la Zouch, Leicestershire, LE65 2UZ
0845 437 0383
slpproject@fishergerman.co.uk

Client
Esso Petroleum Company, Limited
Emryn House,
Emryn Way,
Leatherhead,
Surrey,
KT22 8UX

Project
 Southampton to London Pipeline Project

Drawing title CROWN LAND PLAN SHEET 35 REGULATION S(2)(n)		C01
APPLICATION NUMBER: EN070005		
Drawing status - FINAL FOR ISSUE	Rev	
Scale 1:2,500 @A1		
FG No. SLP-2019-03-MT-BOR		
Client No. 105124-001		
Drawing Number		
CROWN LAND PLAN - SHEET 35		




LOCATION PLAN
SCALE 1:500,000

- Legend**
- Order Limits
 - Crown Land
 - Book of Reference plot label

© Crown copyright and database rights 2019
Ordnance Survey License Number AL100005237

THIS DRAWING IS PROTECTED BY COPYRIGHT. IT MAY NOT BE REPRODUCED IN ANY FORM OR BY ANY MEANS FOR ANY PURPOSE WITHOUT WRITTEN PERMISSION OF FISHER GERMAN LLP CHARTERED SURVEYORS

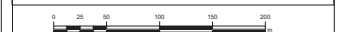


Rev	Date	Purpose of revision	EP	MT	IL	AW
C01	10-05-19	ISSUED				

The Estates Office, Norman Court
Ashby de la Zouch, Leicestershire, LE65 2UZ
0845 437 0383
slsproject@fishergerman.co.uk

Client
Esso Petroleum Company, Limited
Emryn House,
Emryn Way,
Leatherhead,
Surrey,
KT22 8UX

Project
 Southampton to London
Pipeline Project

Drawing title CROWN LAND PLAN SHEET 36 REGULATION 5(2)(n) APPLICATION NUMBER: EN070005		C01
Drawing status - FINAL FOR ISSUE		
Scale 1:2,500 @A1		
FG No. SLP-2019-03-MT-BOR		
Client No. 105124-001		
Drawing Number CROWN LAND PLAN - SHEET 36		

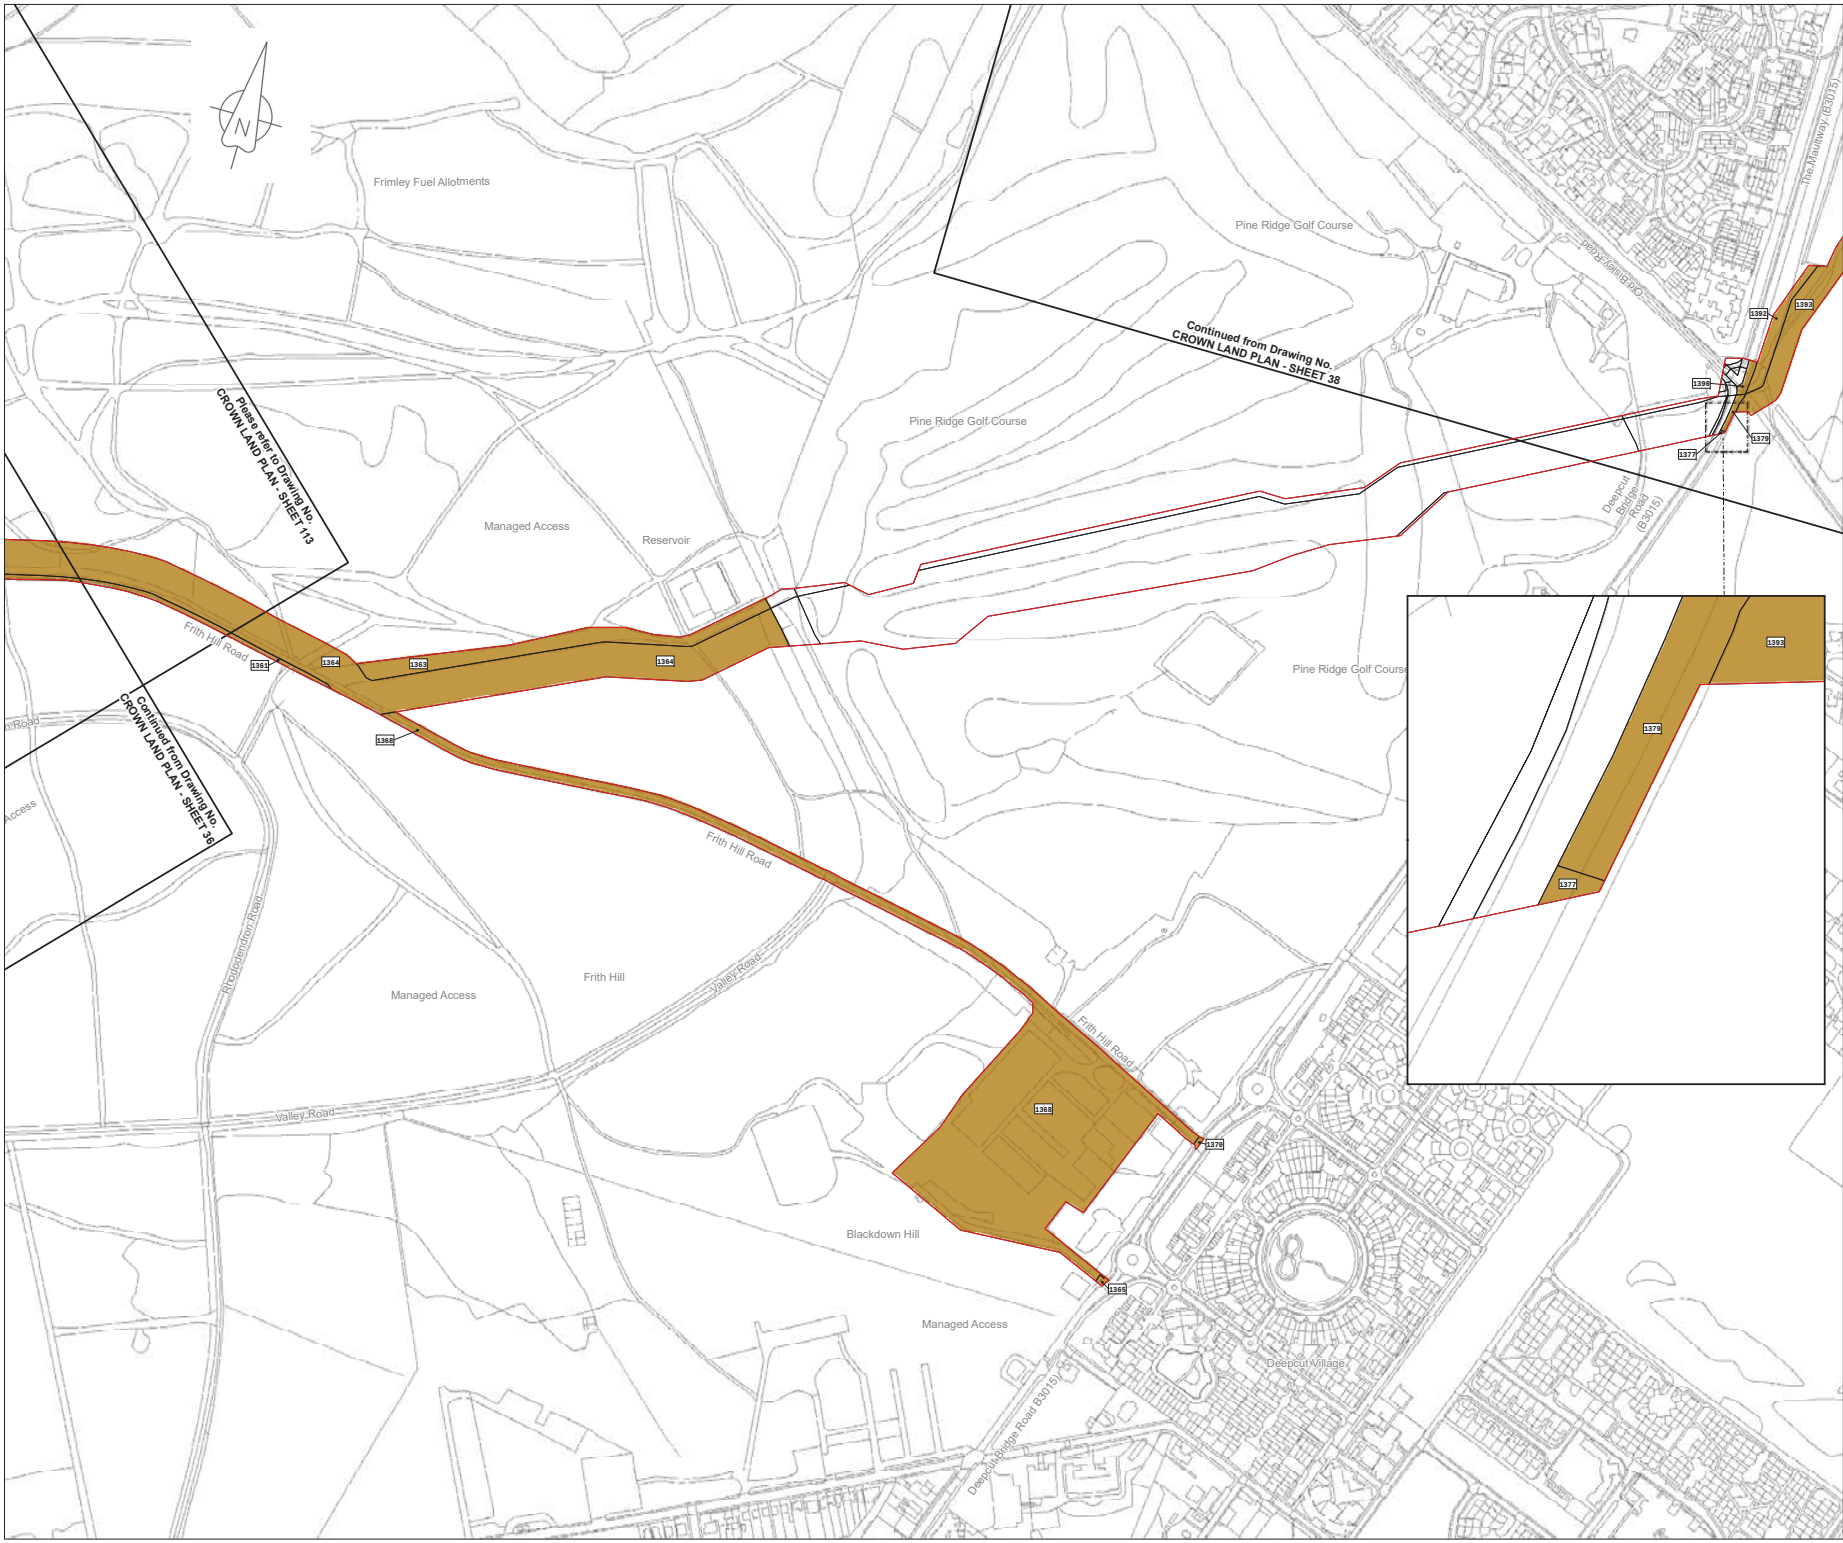

LOCATION PLAN
SCALE 1:500,000

- Legend**
- Order Limits
 - Crown Land
 - Book of Reference plot label

© Crown copyright and database rights 2019
Ordnance Survey License Number AL100005237



THIS DRAWING IS PROTECTED BY COPYRIGHT. IT MAY NOT BE REPRODUCED IN ANY FORM OR BY ANY MEANS FOR ANY PURPOSE WITHOUT WRITTEN PERMISSION OF FISHER GERMAN LLP CHARTERED SURVEYORS

0 25 50 100 150 200

CD1	10-05-19	ISSUED	RW	EP	IL	AW
Rev	Rev. Date	Purpose of revision	Drawn	Check	Rev'd	Appr'd



The Estates Office, Norman Court
Ashby de la Zouch, Leicestershire, LE19 2UZ
0845 437 0383
slpproject@fishergerman.co.uk

Client

Esso Petroleum Company, Limited
Emryn House,
Emryn Way,
Leatherhead,
Surrey,
KT22 8UX

Project

 Southampton to London Pipeline Project

Drawing title	
CROWN LAND PLAN SHEET 37 REGULATION 5(2)(n)	
APPLICATION NUMBER: EN070005	
Drawing status - FINAL FOR ISSUE	Rev
Scale 1:2,500 @A1	C01
FG No. SLP-2019-03-MT-BOR	
Client No. 105124-001	
Drawing Number	
CROWN LAND PLAN - SHEET 37	




LOCATION PLAN
SCALE 1:500,000

- Legend**
- Order Limits
 - Crown Land
 - Book of Reference plot label

© Crown copyright and database rights 2019
Ordnance Survey License Number AL100005237

THIS DRAWING IS PROTECTED BY COPYRIGHT. IT MAY NOT BE REPRODUCED IN ANY FORM OR BY ANY MEANS FOR ANY PURPOSE WITHOUT WRITTEN PERMISSION OF FISHER GERMAN LLP CHARTERED SURVEYORS

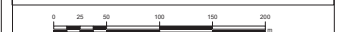


Rev	Date	Issued	Drawn	Check	Rev'd	App'd
C01	10-05-19	ISSUED				

The Estates Office, Norman Court
Ashby de la Zouch, Leicestershire, LE65 2UZ
0845 437 0383
slpproject@fishergerman.co.uk

Client
Esso Petroleum Company, Limited
Emryn House,
Emryn Way,
Leatherhead,
Surrey,
KT22 8UX

Project
 Southampton to London Pipeline Project

Drawing title CROWN LAND PLAN SHEET 39 REGULATION 5(2)(n)		C01
APPLICATION NUMBER: EN070005		
Drawing status - FINAL FOR ISSUE		
Scale 1:2,500 @A1		
FG No. SLP-2019-03-MT-BOR		
Client No. 105124-001		
Drawing Number CROWN LAND PLAN - SHEET 39		

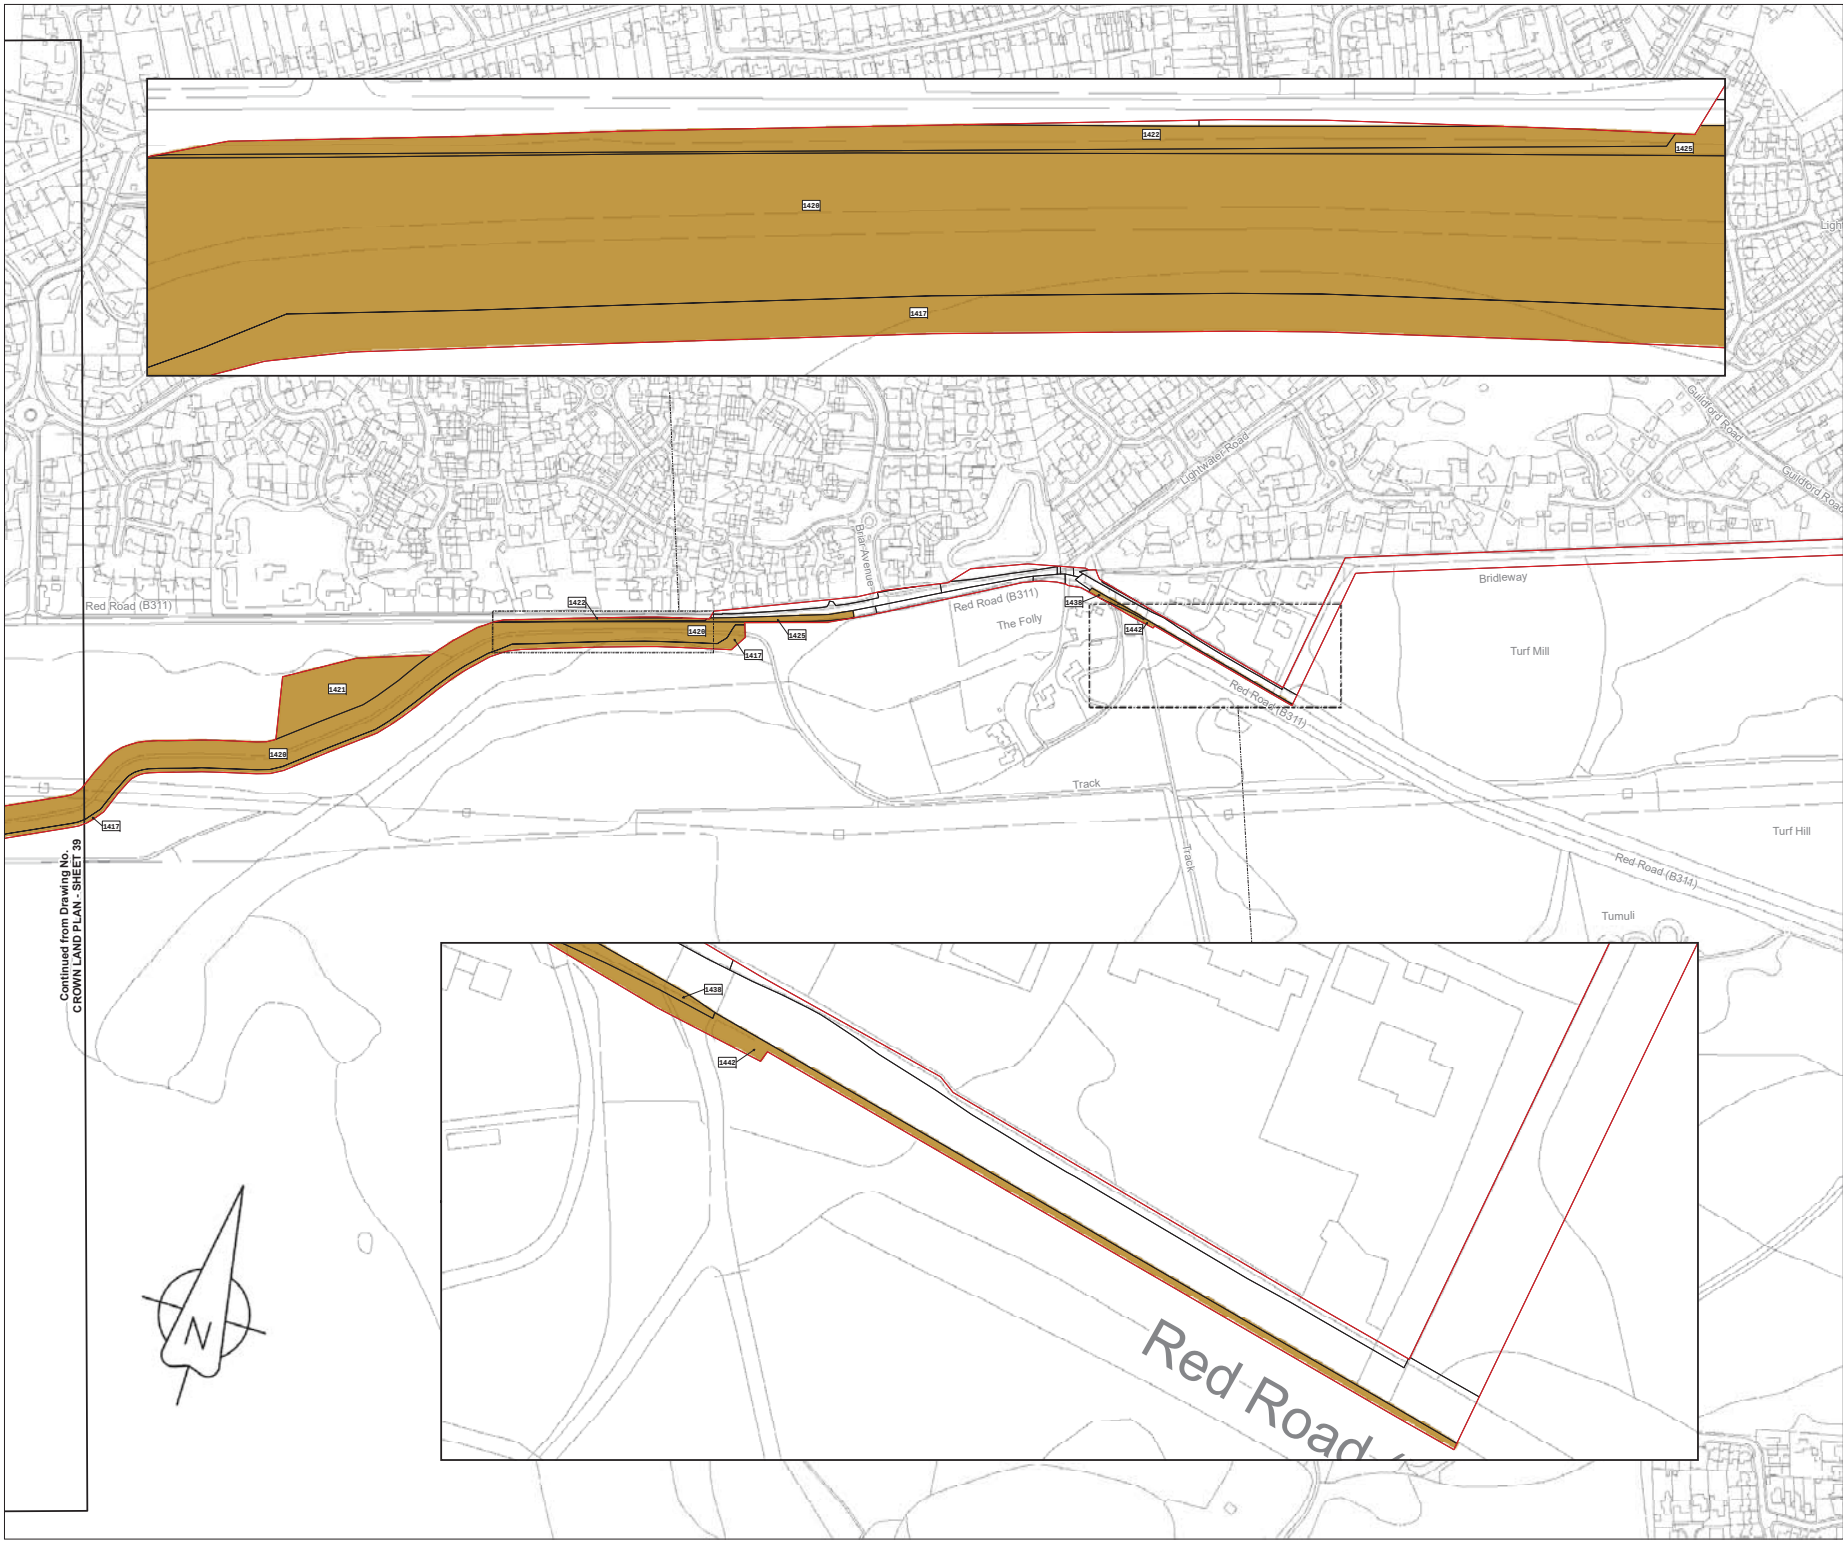

LOCATION PLAN
SCALE 1:500,000

- Legend**
- Order Limits
 - Crown Land
 - Book of Reference plot label

© Crown copyright and database rights 2019
Ordnance Survey License Number AL100005237

Data

THIS DRAWING IS PROTECTED BY COPYRIGHT. IT MAY NOT BE REPRODUCED IN ANY FORM OR BY ANY MEANS FOR ANY PURPOSE WITHOUT WRITTEN PERMISSION OF FISHER GERMAN LLP CHARTERED SURVEYORS

0 25 50 100 150 200

Rev	Date	Purpose of revision	MT	RW	IL	AW
C01	10-05-19	ISSUED				

FISHER GERMAN

The Estates Office, Norman Court
Ashby de la Zouch, Leicestershire, LE65 2UZ
0845 437 0353
slpproject@fishergerman.co.uk


Client

Esso Petroleum Company, Limited
Emmyn House,
Emmyn Way,
Leatherhead,
Surrey,
KT22 8UX

Project

Esso Southampton to London Pipeline Project

Drawing title		C01
CROWN LAND PLAN SHEET 40 REGULATION 5(2)(n)		
APPLICATION NUMBER: EN070005		
Drawing status - FINAL FOR ISSUE		
Scale	1:2,500 @A1	
FG No.	SLP-2019-03-MT-BOR	
Client No.	105124-001	
Drawing Number		
CROWN LAND PLAN - SHEET 40		

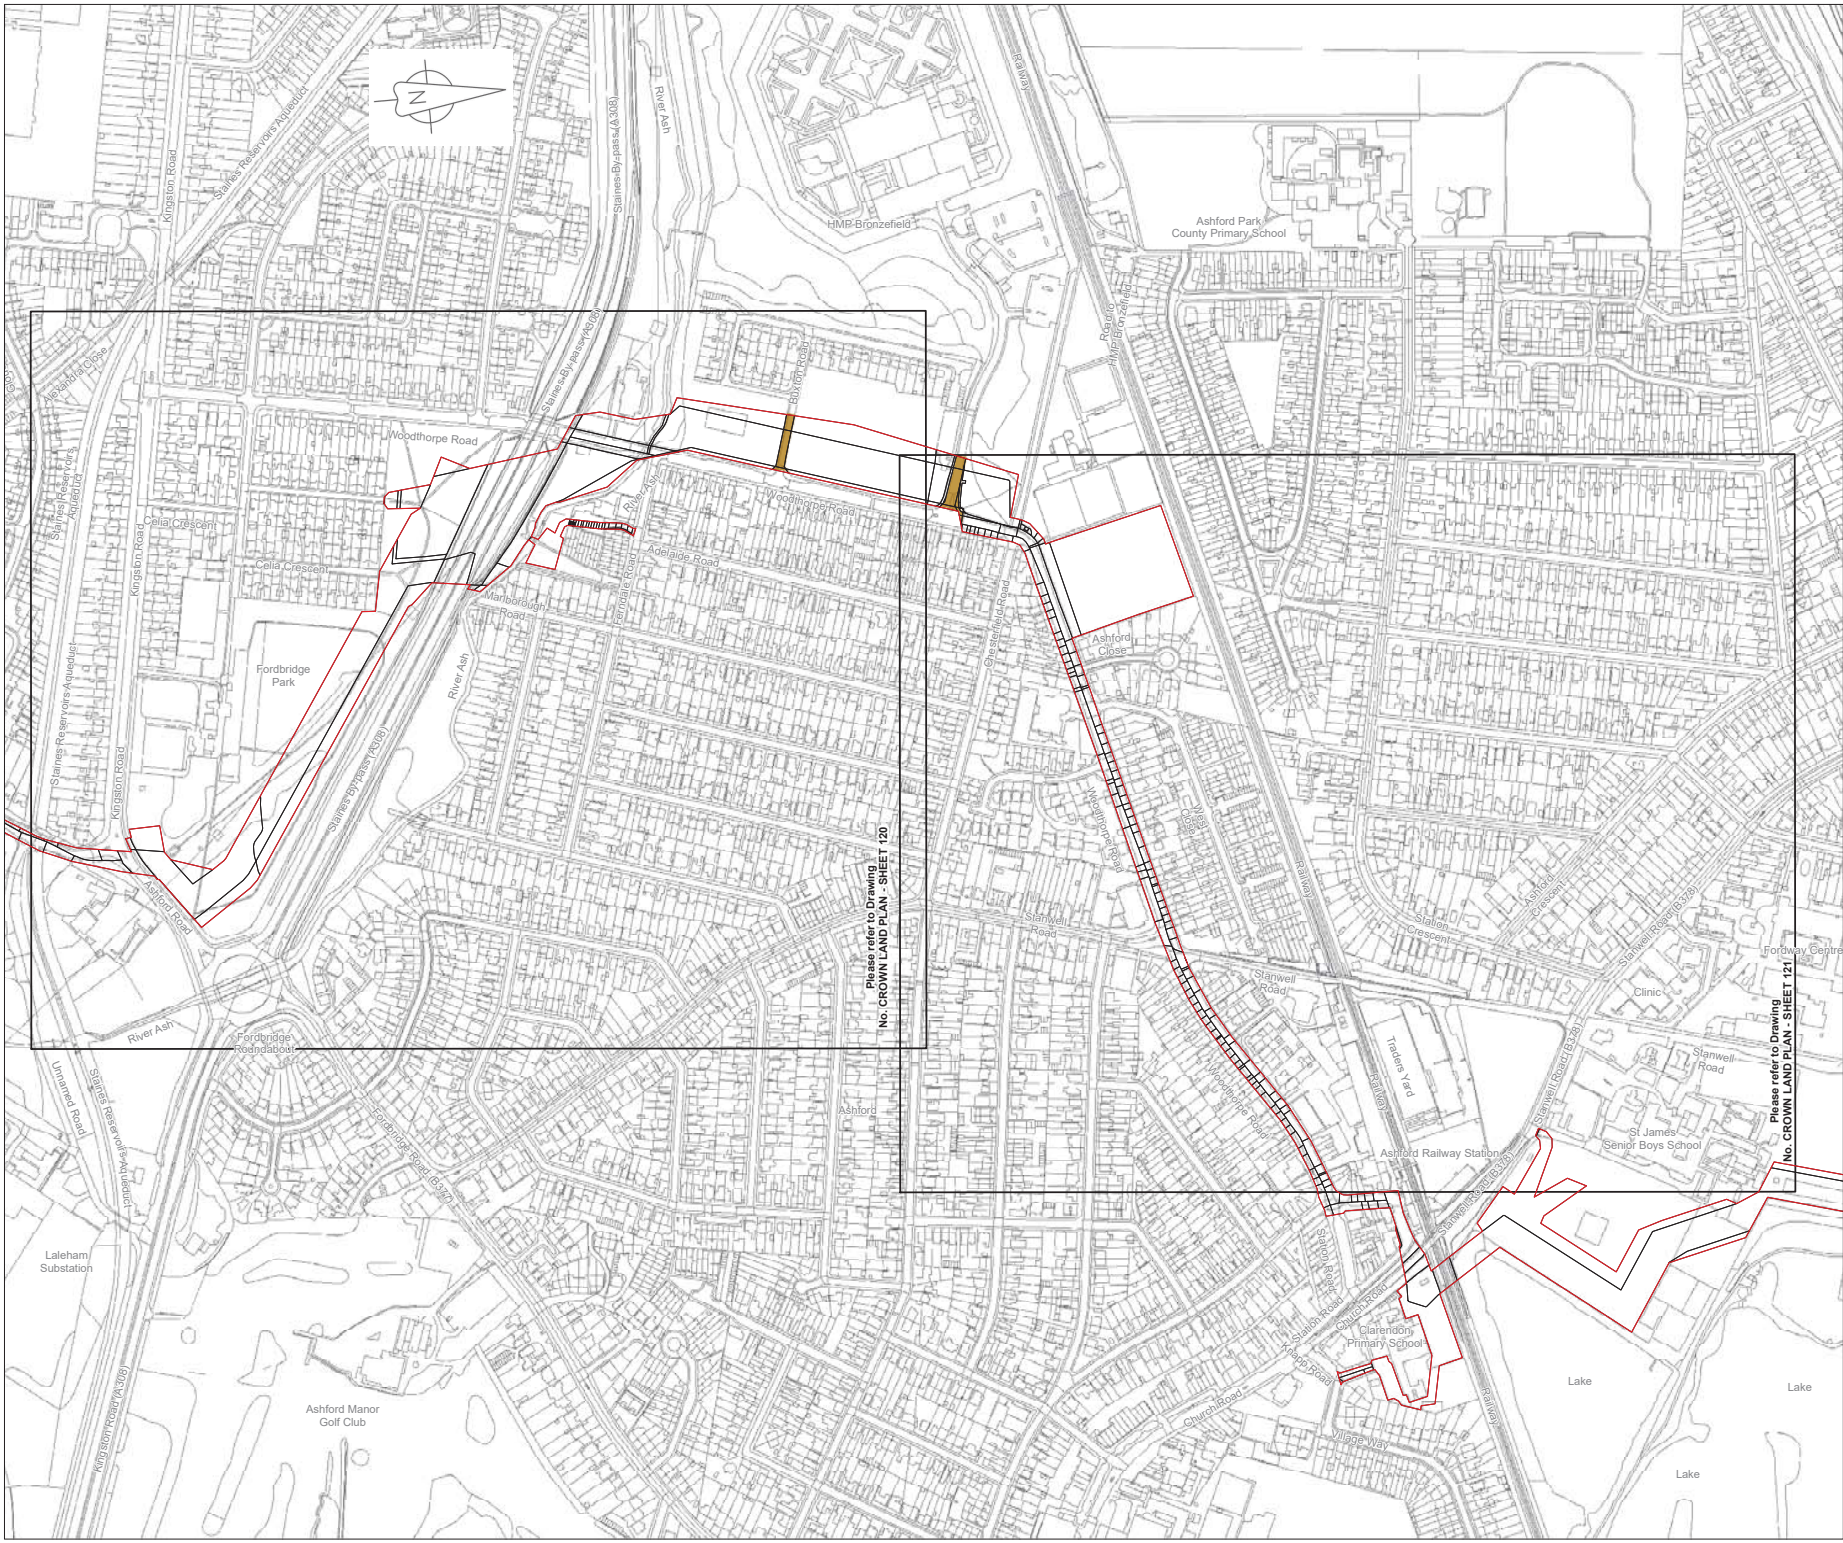


LOCATION PLAN
SCALE 1:500,000

- Legend**
- Order Limits
 - Crown Land
 - Book of Reference plot label

© Crown copyright and database rights 2019
Ordnance Survey License Number AL100055237



THIS DRAWING IS PROTECTED BY COPYRIGHT. IT MAY NOT BE REPRODUCED IN ANY FORM OR BY ANY MEANS FOR ANY PURPOSE WITHOUT WRITTEN PERMISSION OF FISHER GERMAN LLP CHARTERED SURVEYORS

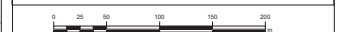


Rev	Date	Purpose of revision	EP	MT	IL	AW
C01	10-05-19	ISSUED				



Client
Esso Petroleum Company, Limited
Emryn House,
Emryn Way,
Leatherhead,
Surrey,
KT22 8UX



Drawing title CROWN LAND PLAN SHEET 52 REGULATION 5(2)(n)		Rev C01
APPLICATION NUMBER: EN070005		
Drawing status - FINAL FOR ISSUE		
Scale 1:2,500 @A1 FG No. SLP-2019-03-MT-BOR Client No. 105124-001		
Drawing Number CROWN LAND PLAN - SHEET 52		

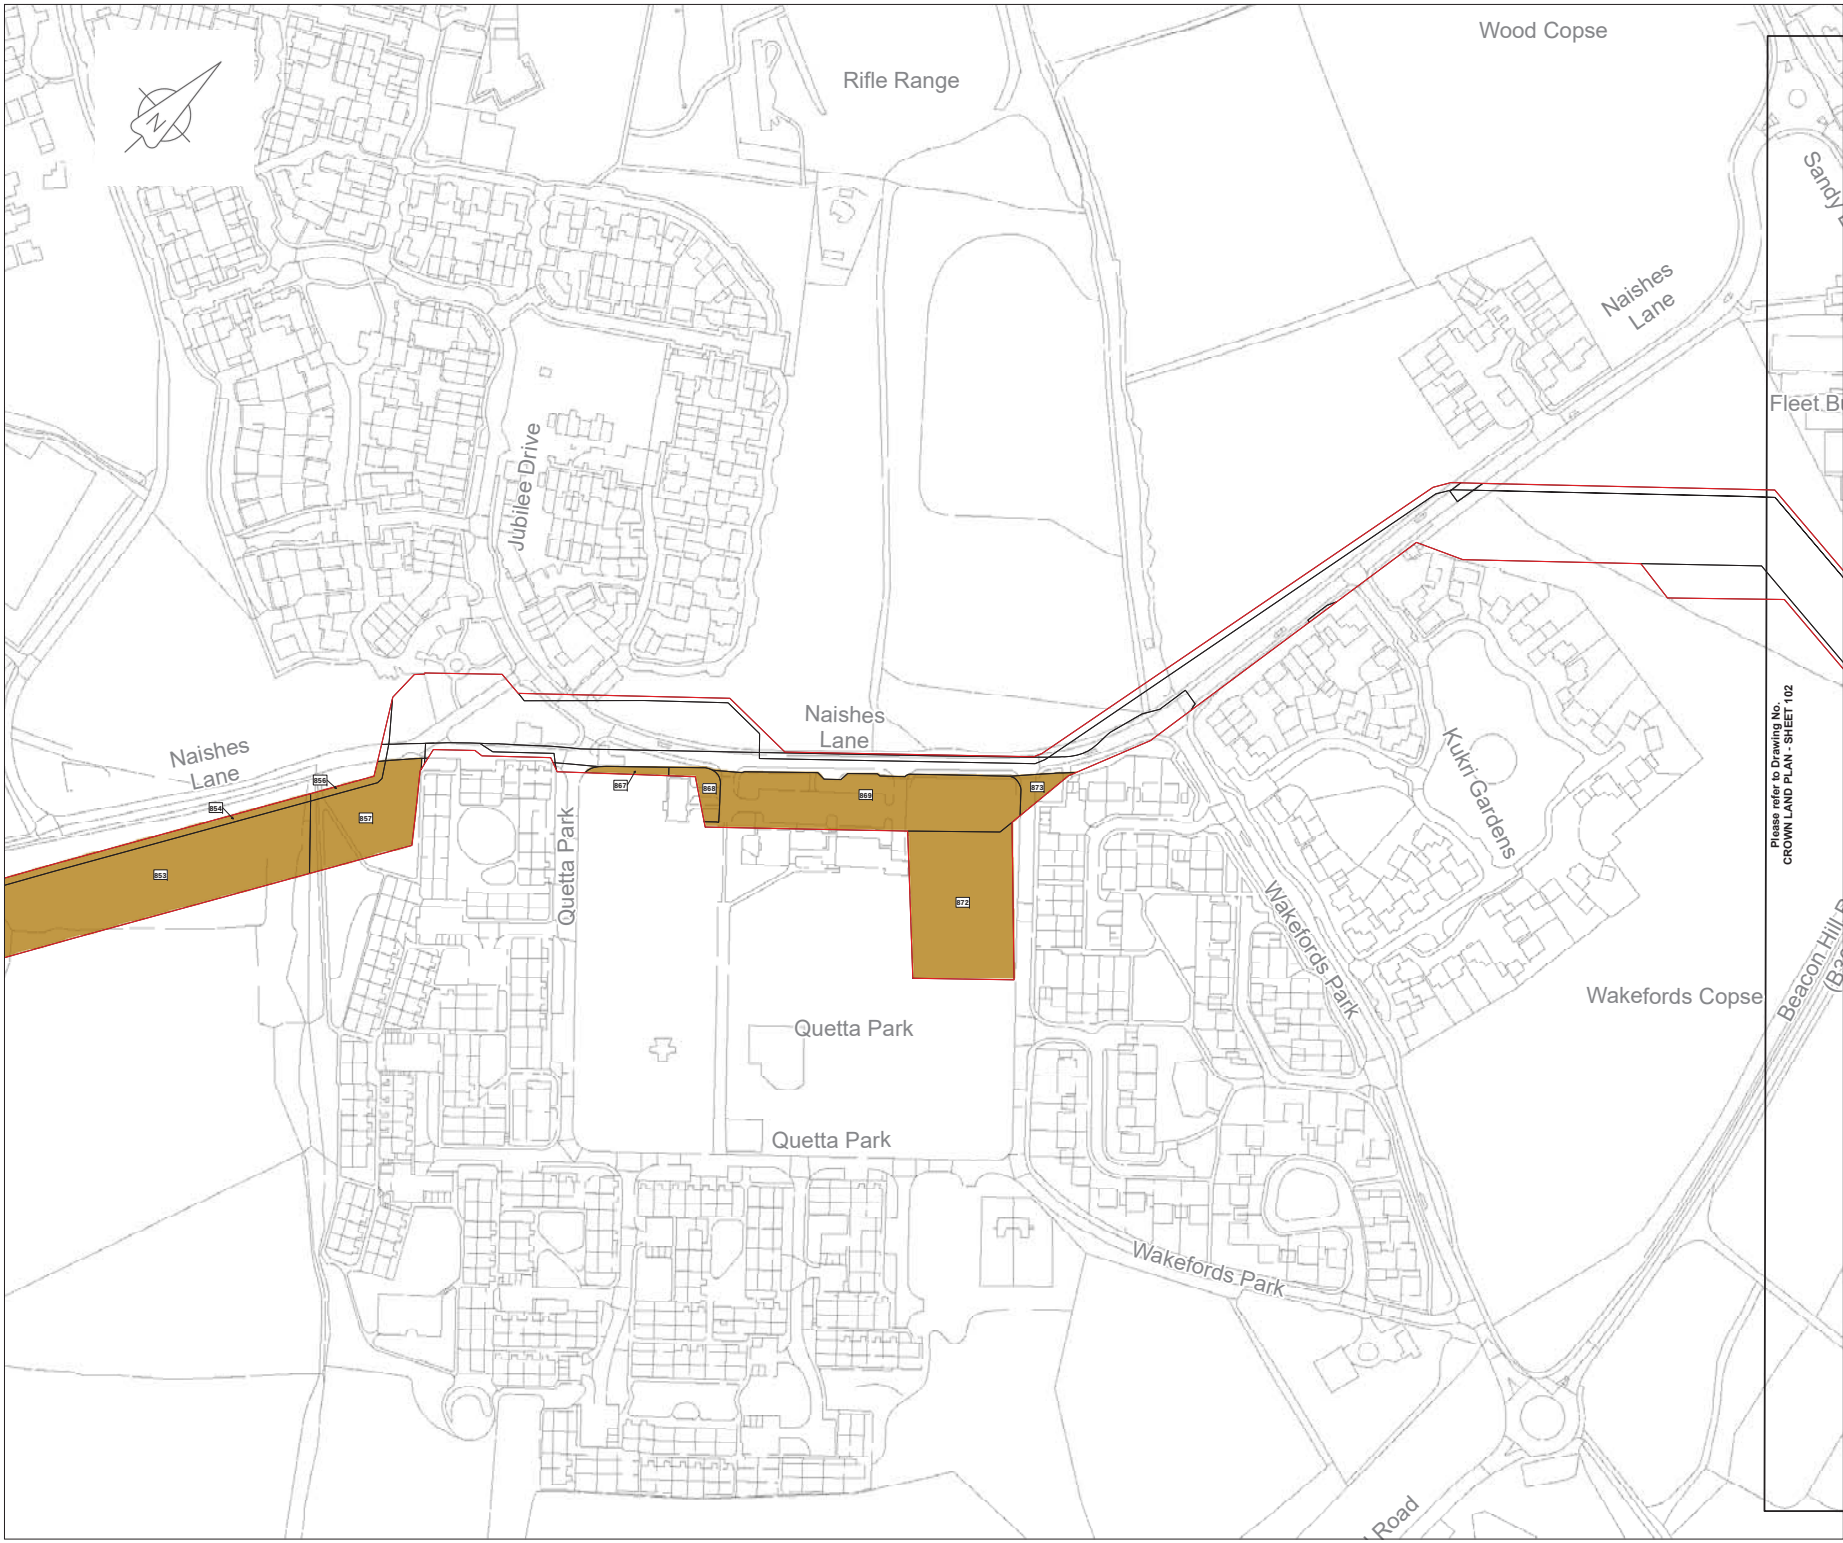

LOCATION PLAN
SCALE 1:500,000

- Legend**
- Order Limits
 - Crown Land
 - Book of Reference plot label

© Crown copyright and database rights 2019
Ordnance Survey License Number AL10005237

THIS DRAWING IS PROTECTED BY COPYRIGHT. IT MAY NOT BE REPRODUCED IN ANY FORM OR BY ANY MEANS FOR ANY PURPOSE WITHOUT WRITTEN PERMISSION OF FISHER GERMAN LLP CHARTERED SURVEYORS

0 12.5 25 50 75 100

C01	10-05-19	ISSUED	MT	RW	IL	AW
Rev	Rev. Date	Purpose of revision	Drawn	Check	Revised	Approved

The Estates Office, Norman Court
Ashby de la Zouch, Leicestershire, LE65 2UZ
0845 437 0383
slpproject@fishergerman.co.uk

Client
Esso Petroleum Company, Limited
Emryn House,
Emryn Way,
Leatherhead,
Surrey,
KT22 8UX

Project
 Southampton to London Pipeline Project


Drawing title
CROWN LAND PLAN
SHEET 101
REGULATION 5(2)(n)

APPLICATION NUMBER: EN070005

Drawing status - FINAL FOR ISSUE	Rev
Scale 1:1,250 @A1	
FG No. SLP-2019-03-MT-BOR	
Client No. 105124-001	
Drawing Number	

CROWN LAND PLAN - SHEET 101

C01

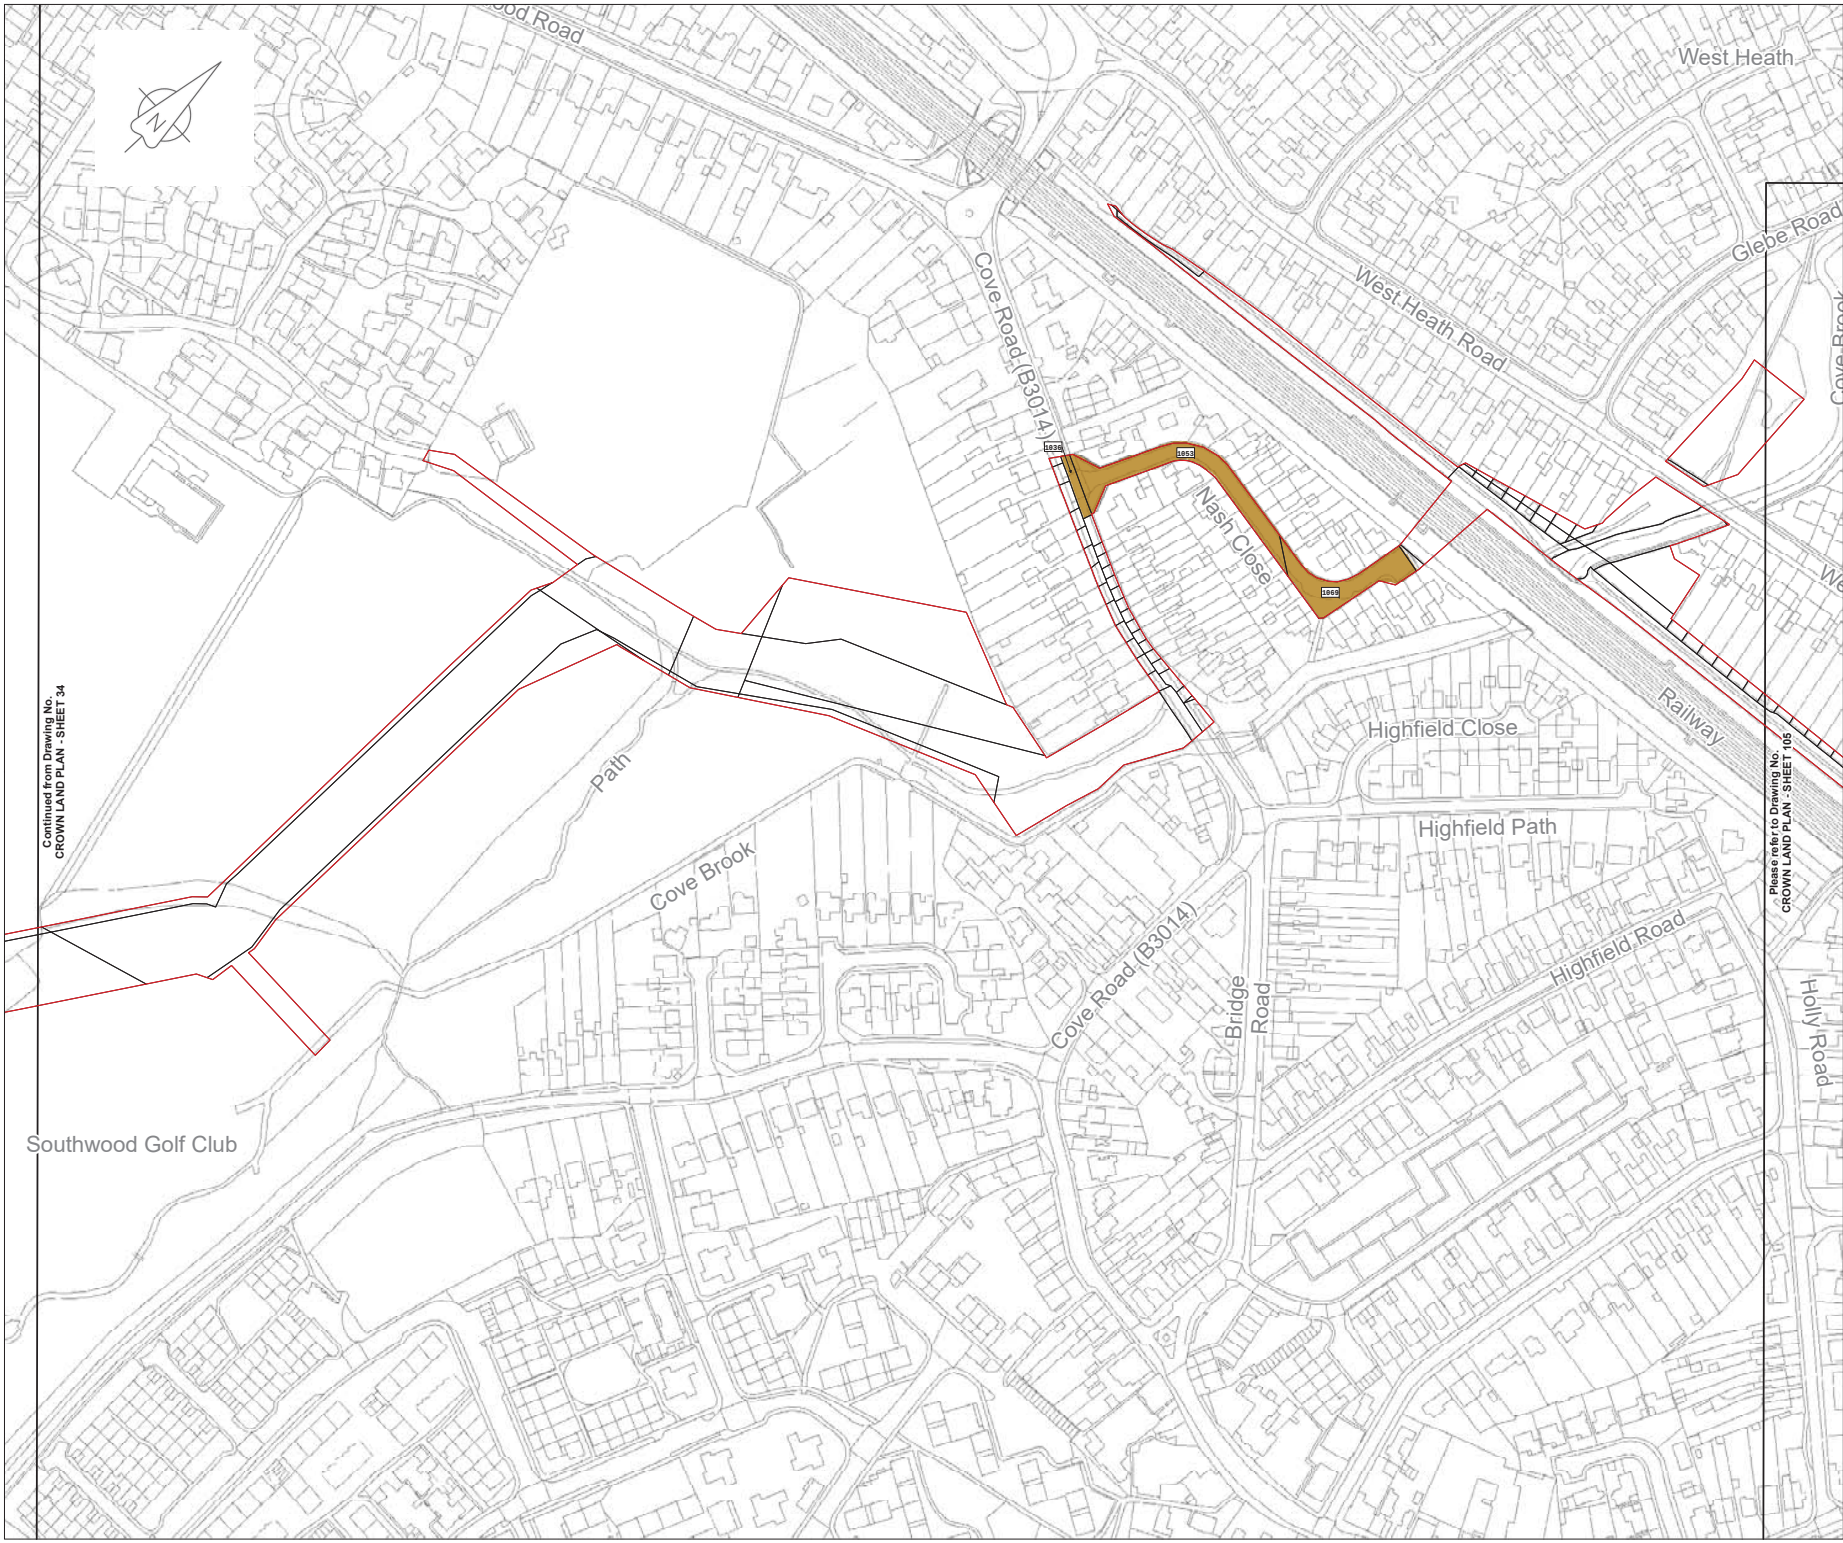

LOCATION PLAN
SCALE 1:500,000

Legend

- Order Limits
- Crown Land
- Book of Reference plot label

© Crown copyright and database rights 2019
Ordnance Survey License Number AL100005237

THIS DRAWING IS PROTECTED BY COPYRIGHT. IT MAY NOT BE REPRODUCED IN ANY FORM OR BY ANY MEANS FOR ANY PURPOSE WITHOUT WRITTEN PERMISSION OF FISHER GERMAN LLP CHARTERED SURVEYORS

0 12.5 25 50 75 100

C01	10-05-19	ISSUED	KB	RW	IL	AW
Rev	Rev. Date	Purpose of revision	Drawn	Check	Revd	Appr'd

The Estates Office, Norman Court
Ashby de la Zouch, Leicestershire, LE65 2UZ
0845 437 0383
slpproject@fishergerman.co.uk

Client
Esso Petroleum Company, Limited
Emryn House,
Emryn Way,
Leatherhead,
Surrey,
KT22 8UX

Project

Southampton to London Pipeline Project

Drawing title
CROWN LAND PLAN
SHEET 104
REGULATION 5(2)(n)

APPLICATION NUMBER: EN070005

Drawing status - FINAL FOR ISSUE	Rev
Scale 1:1,250 @A1	
FG No. SLP-2019-03-MT-BOR	
Client No. 105124-001	
Drawing Number	

CROWN LAND PLAN - SHEET 104

C01



LOCATION PLAN
SCALE 1:500,000

- Legend**
- Order Limits
 - Crown Land
 - Book of Reference plot label

© Crown copyright and database rights 2019
Ordnance Survey License Number AL10005237


THIS DRAWING IS PROTECTED BY COPYRIGHT. IT MAY NOT BE REPRODUCED IN ANY FORM OR BY ANY MEANS FOR ANY PURPOSE WITHOUT WRITTEN PERMISSION OF FISHER GERMAN LLP CHARTERED SURVEYORS

0	12.5	25	50	75	100
---	------	----	----	----	-----


C01	10-05-19	ISSUED	KB	RW	IL	AW
Rev	Rev. Date	Purpose of revision	Drawn	Check	Revised	Approved


The Estates Office, Norman Court
Ashby de la Zouch, Leicestershire, LE65 2UZ
0845 437 0383
slpproject@fishergerman.co.uk

Client
Esso Petroleum Company, Limited
Emryn House,
Emryn Way,
Leatherhead,
Surrey,
KT22 8UX

Project
 Southampton to London Pipeline Project

Drawing title CROWN LAND PLAN SHEET 105 REGULATION 5(2)(n)		Rev C01
APPLICATION NUMBER: EN070005		
Drawing status - FINAL FOR ISSUE		
Scale 1:1,250 @A1		
FG No. SLP-2019-03-MT-BOR		
Client No. 105124-001		
Drawing Number CROWN LAND PLAN - SHEET 105		

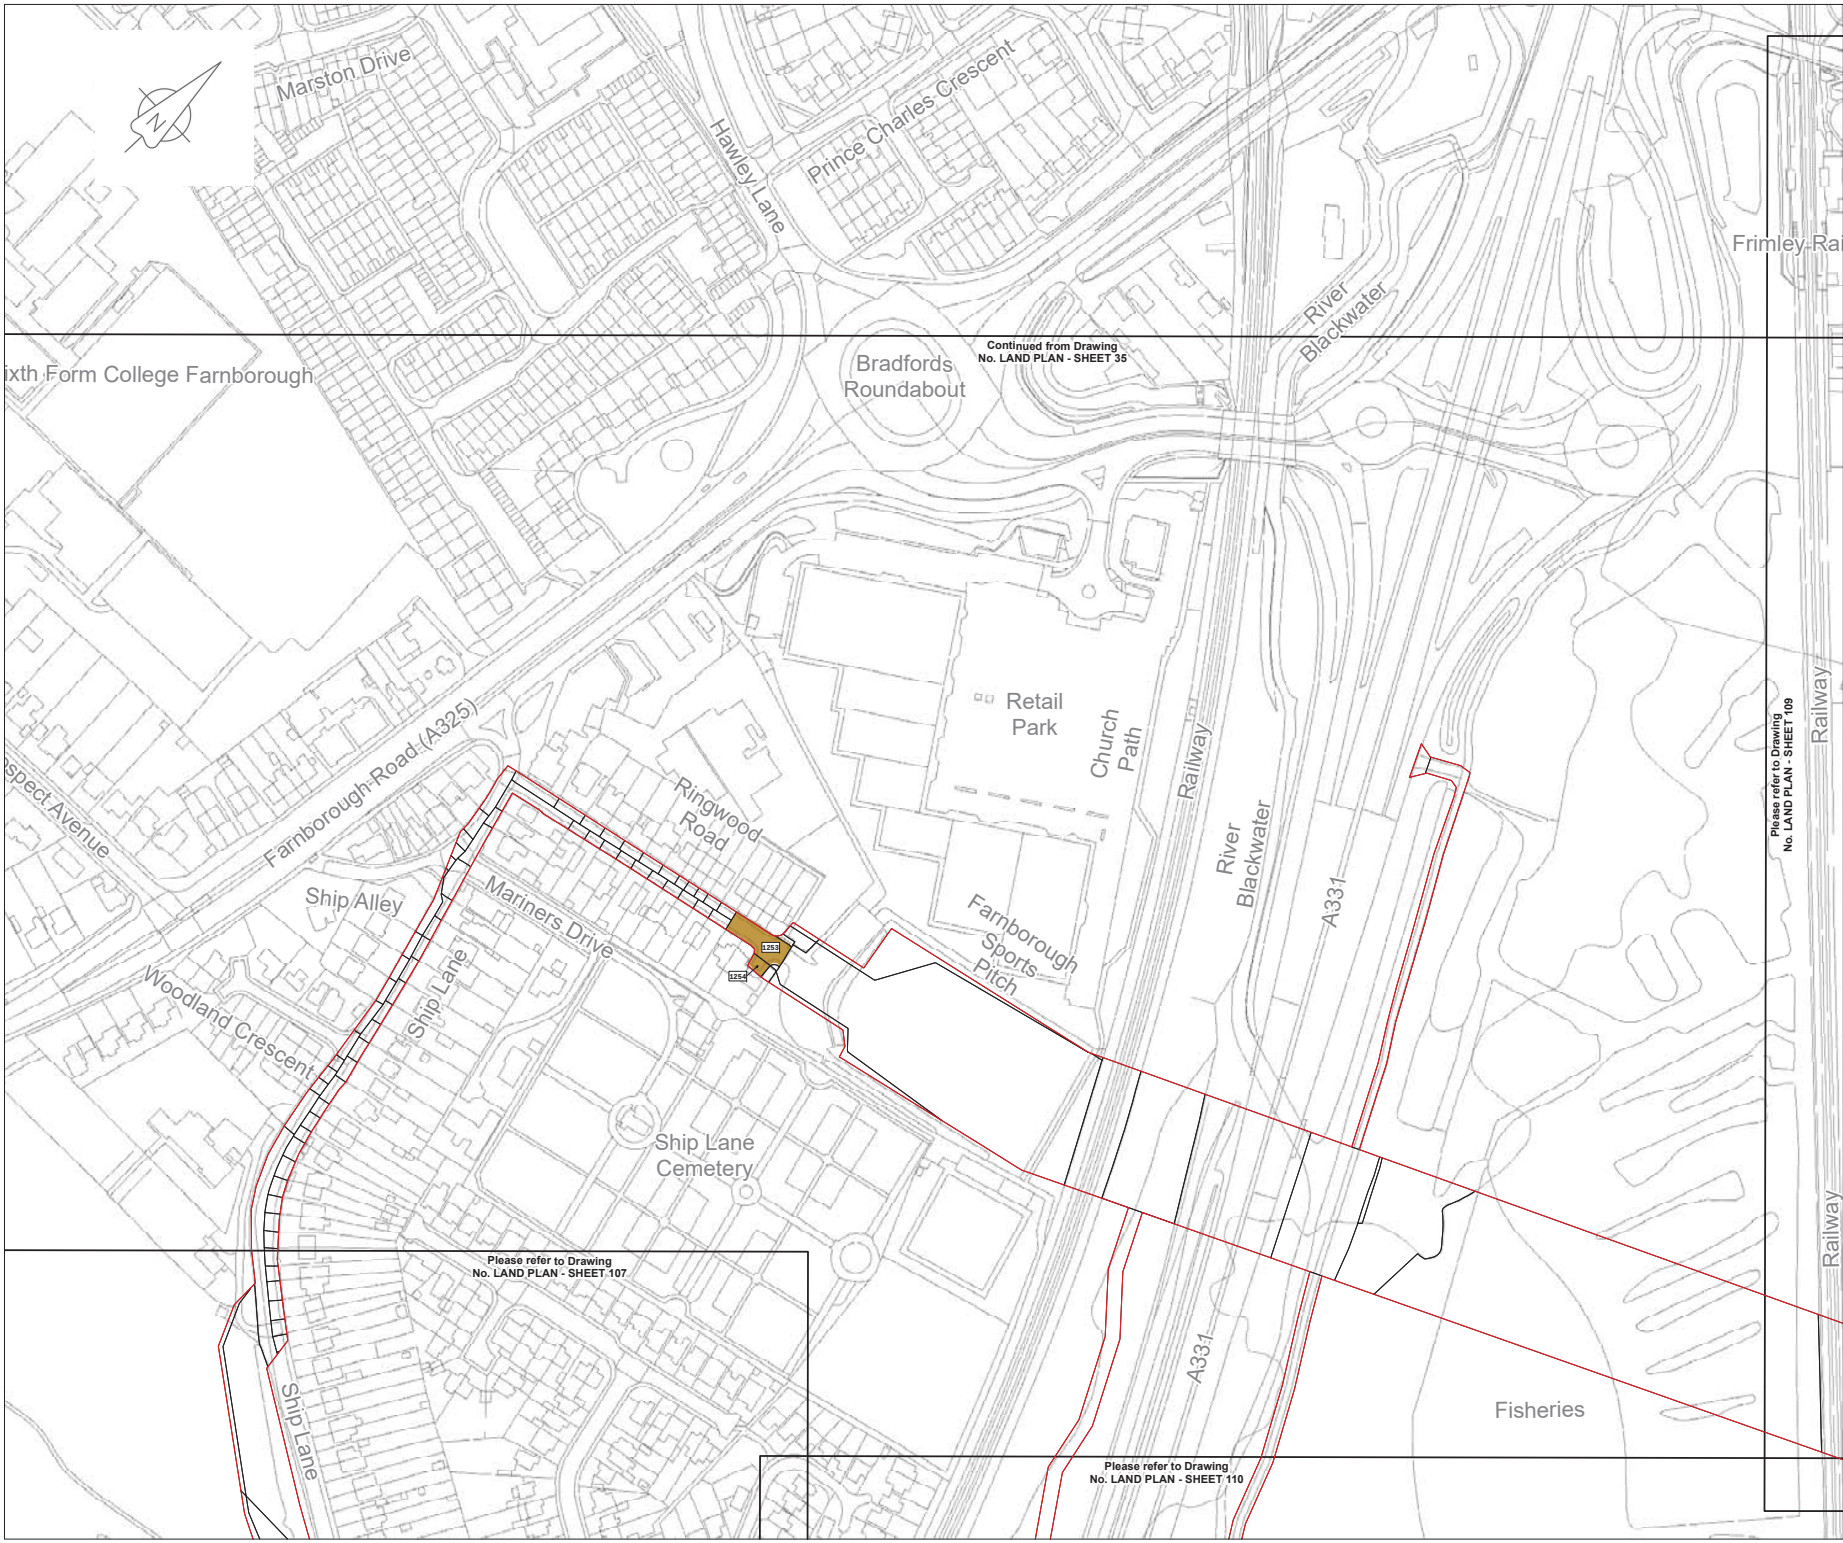

ixth Form College Farnborough

Continued from Drawing
No. LAND PLAN - SHEET 35

Please refer to Drawing
No. LAND PLAN - SHEET 107

Please refer to Drawing
No. LAND PLAN - SHEET 110

Please refer to Drawing
No. LAND PLAN - SHEET 109



LOCATION PLAN
SCALE 1:500,000

- Legend**
- Order Limits
 - Crown Land
 - 1494 Book of Reference plot label

© Crown copyright and database rights 2019
Ordnance Survey License Number AL100055237

Data

THIS DRAWING IS PROTECTED BY COPYRIGHT. IT MAY NOT BE REPRODUCED IN ANY FORM OR BY ANY MEANS FOR ANY PURPOSE WITHOUT WRITTEN PERMISSION OF FISHER GERMAN LLP CHARTERED SURVEYORS

P01	10-05-19	ISSUED		RW	EP	IL	MT
Rev	Rev. Date	Purpose of revision		Drawn	Check	Rev'd	Appr'd


FISHER GERMAN

The Estates Office, Norman Court
Ashby de la Zouch, Leicestershire, LE65 2UZ
0845 437 0383
slp@project@fishergerman.co.uk

Client
Esso Petroleum Company, Limited
Emryn House,
Emryn Way,
Leatherhead,
Surrey,
KT22 8UX

Project
Esso Southampton to London Pipeline Project

Drawing title CROWN LAND PLAN SHEET 108 REGULATION 5(2)(n)		Rev C01
Drawing status - FINAL FOR ISSUE		
Scale 1:1,250 @A1		
FG No. SLP-2019-03-MT-BOR		
Client No. 105124-001		
Drawing Number CROWN LAND PLAN - SHEET 108		

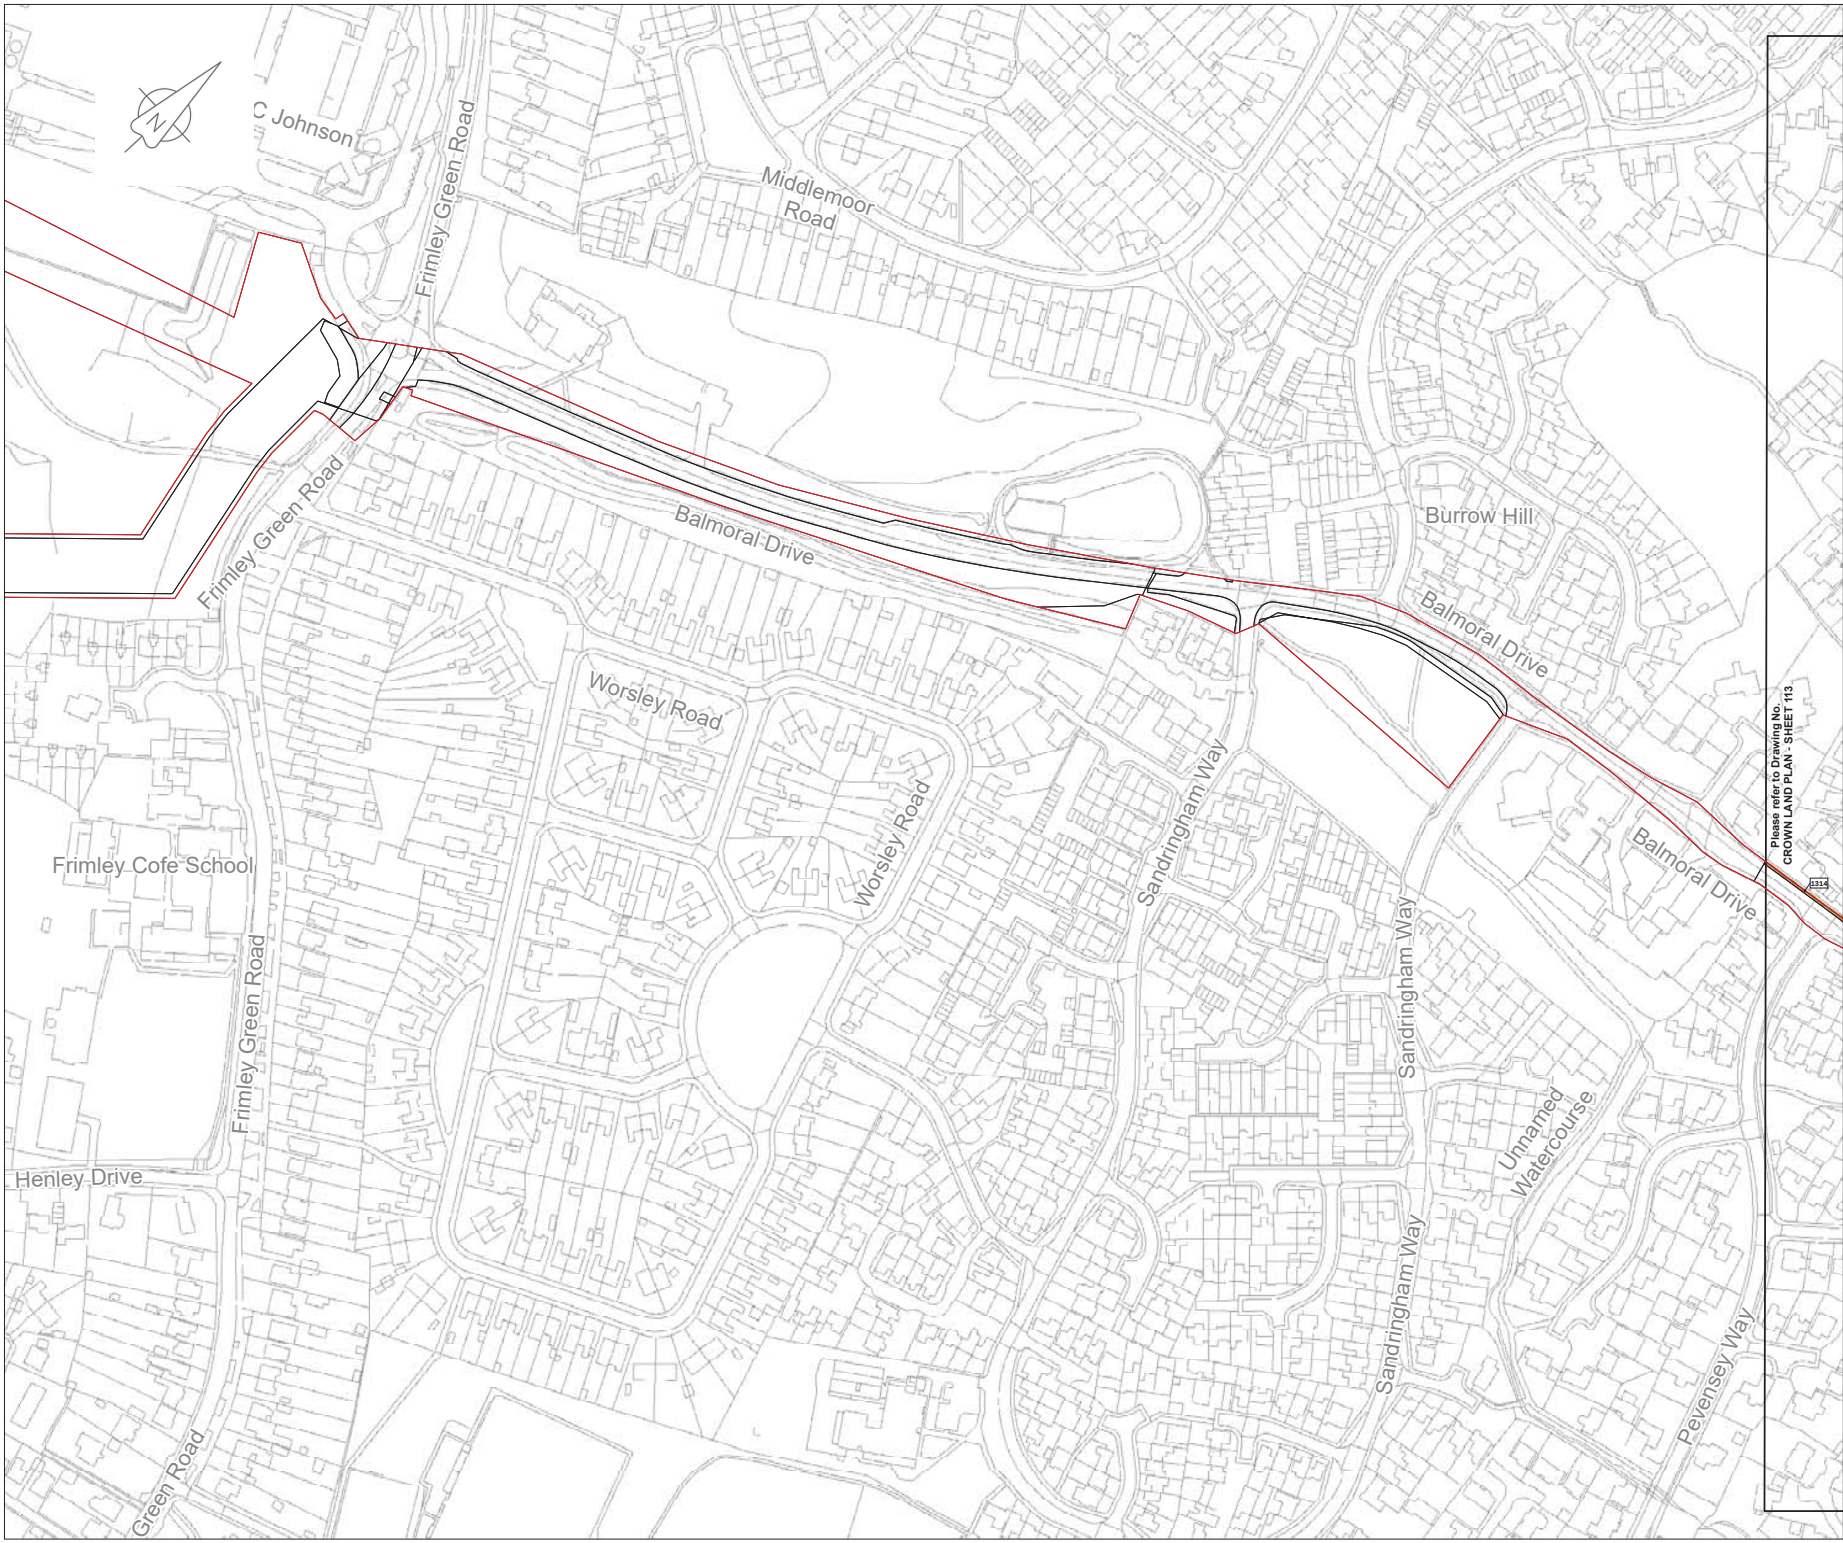

LOCATION PLAN

SCALE 1:500,000

Legend

- Order Limits
- Crown Land
- Book of Reference plot label

© Crown copyright and database rights 2019
Ordnance Survey License Number AL10005237



THIS DRAWING IS PROTECTED BY COPYRIGHT. IT MAY NOT BE REPRODUCED IN ANY FORM OR BY ANY MEANS FOR ANY PURPOSE WITHOUT WRITTEN PERMISSION OF FISHER GERMAN LLP CHARTERED SURVEYORS



Rev	Rev. Date	Purpose of revision	Drawn	Check	Rev'd	App'd
C01	10-05-19	ISSUED				



The Estates Office, Norman Court
Ashley de la Zouche, Leicestershire, LE15 2UZ
0845 437 0383
slpproject@fishergerman.co.uk

Client
Esso Petroleum Company, Limited
Emryn House,
Emryn Way
Leatherhead,
Surrey,
KT22 8UX

Project
 Southampton to London Pipeline Project

Drawing title CROWN LAND PLAN SHEET 112 REGULATION 5(2)(n)		C01
APPLICATION NUMBER: EN070005		
Drawing status - FINAL FOR ISSUE		
Scale 1:1,250 @A1		
FG No. SLP-2019-03-MT-BOR		C01
Client No. 105124-001		
Drawing Number		
CROWN LAND PLAN - SHEET 112		



LOCATION PLAN

SCALE 1:500,000

Legend

- Order Limits
- Crown Land
- Book of Reference plot label

© Crown copyright and database rights 2019
Ordnance Survey License Number AL10005237

THIS DRAWING IS PROTECTED BY COPYRIGHT. IT MAY NOT BE REPRODUCED IN ANY FORM OR BY ANY MEANS FOR ANY PURPOSE WITHOUT WRITTEN PERMISSION OF FISHER GERMAN LLP CHARTERED SURVEYORS

0 12.5 25 50 75 100

C01	10-05-19	ISSUED		RW	EP	IL	AW
Rev	Rev. Date	Purpose of revision	Drawn	Check	Rev'd	Appr'd	

The Estates Office, Norman Court
Ashby de la Zouch, Leicestershire, LE65 2UZ
0845 437 0383
slpproject@fishergerman.co.uk

Client

Esso Petroleum Company, Limited
Emryn House,
Emryn Way,
Leatherhead,
Surrey,
KT22 8UX

Project

Southampton to London
Pipeline Project

Drawing title

CROWN LAND PLAN
SHEET 113
REGULATION 5(2)(n)

APPLICATION NUMBER: EN070005

Drawing status - FINAL FOR ISSUE	Rev
Scale 1:1,250 @A1	
FG No. SLP-2019-03-MT-BOR	
Client No. 105124-001	
Drawing Number	
CROWN LAND PLAN - SHEET 113	C01



LOCATION PLAN
SCALE 1:500,000

- Legend**
- Order Limits
 - Crown Land
 - Book of Reference plot label

© Crown copyright and database rights 2019
Ordnance Survey License Number AL10005237

THIS DRAWING IS PROTECTED BY COPYRIGHT. IT MAY NOT BE REPRODUCED IN ANY FORM OR BY ANY MEANS FOR ANY PURPOSE WITHOUT WRITTEN PERMISSION OF FISHER GERMAN LLP CHARTERED SURVEYORS



Rev	Date	Purpose of revision	MT	EP	IL	AW
C01	10-05-19	ISSUED				

The Estates Office, Norman Court
Ashby de la Zouch, Leicestershire, LE65 2UZ
0845 437 0383
slpproject@fishergerman.co.uk

Client
Esso Petroleum Company, Limited
Emryn House,
Emryn Way,
Leatherhead,
Surrey,
KT22 8UX

Project
 Southampton to London Pipeline Project

Drawing title
**CROWN LAND PLAN
SHEET 120
REGULATION 5(2)(n)**

APPLICATION NUMBER: EN070005

Drawing status - FINAL FOR ISSUE	Rev
Scale 1:1,250 @A1	
FG No. SLP-2019-03-MT-BOR	
Client No. 105124-001	
Drawing Number	

CROWN LAND PLAN - SHEET 120

C01

(This page has been left intentionally blank)