Southampton to London Pipeline Project

Deadline 3

General Arrangement Plans (3 of 3)

Application Document: 2.6

Planning Inspectorate Reference Number: EN070005
APFP Regulation No. 5(2)(o)
Revision No. 3.0

December 2019

Contents

General Arrangement - Key Plan Sheet 1 of 2 Burley Green to Alton

General Arrangement - Key Plan Sheet 2 of 2 - Alton To West London Terminal

General Arrangement Sheet 1

General Arrangement Sheet 2

General Arrangement Sheet 3

General Arrangement Sheet 4

General Arrangement Sheet 5

General Arrangement Sheet 6

General Arrangement Sheet 7

General Arrangement Sheet 8

General Arrangement Sheet 9

General Arrangement Sheet 10

General Arrangement Sheet 11

General Arrangement Sheet 12

General Arrangement Sheet 13

General Arrangement Sheet 14

General Arrangement Sheet 15

General Arrangement Sheet 16

General Arrangement Sheet 17

General Arrangement Sheet 18

General Arrangement Sheet 19

General Arrangement Sheet 20

General Arrangement Sheet 21

General Arrangement Sheet 22

General Arrangement Sheet 23

General Arrangement Sheet 24

General Arrangement Sheet 25

General Arrangement Sheet 26

General Arrangement Sheet 27

General Arrangement Sheet 28

General Arrangement Sheet 29

General Arrangement Sheet 30

General Arrangement Sheet 31

General Arrangement Sheet 32

General Arrangement Sheet 33

General Arrangement Sheet 34

General Arrangement Sheet 35

General Arrangement Sheet 36

General Arrangement Sheet 37

General Arrangement Sheet 38

General Arrangement Sheet 39

General Arrangement Sheet 40

General Arrangement Sheet 41

General Arrangement Sheet 42

General Arrangement Sheet 43

General Arrangement Sheet 44

General Arrangement Sheet 45

General Arrangement Sheet 46

General Arrangement Sheet 47

General Arrangement Sheet 48

General Arrangement Sheet 49

General Arrangement Sheet 50

General Arrangement Sheet 51

General Arrangement Sheet 52

General Arrangement Sheet 53

General Arrangement Sheet 54

General Arrangement Sheet 55

General Arrangement Sheet 56

General Arrangement Sheet 57

General Arrangement Sheet 58

General Arrangement Sheet 59

General Arrangement Sheet 101

General Arrangement Sheet 102

General Arrangement Sheet 103

General Arrangement Sheet 104

General Arrangement Sheet 105

General Arrangement Sheet 106

General Arrangement Sheet 107

General Arrangement Sheet 108

General Arrangement Sheet 109

General Arrangement Sheet 110

General Arrangement Sheet 111

General Arrangement Sheet 112

General Arrangement Sheet 113

General Arrangement Sheet 114

General Arrangement Sheet 115

General Arrangement Sheet 116

General Arrangement Sheet 117

General Arrangement Sheet 118

General Arrangement Sheet 119

General Arrangement Sheet 120

General Arrangement Sheet 121

General Arrangement Sheet 122

General Arrangement Sheet 123

General Arrangement Sheet 124

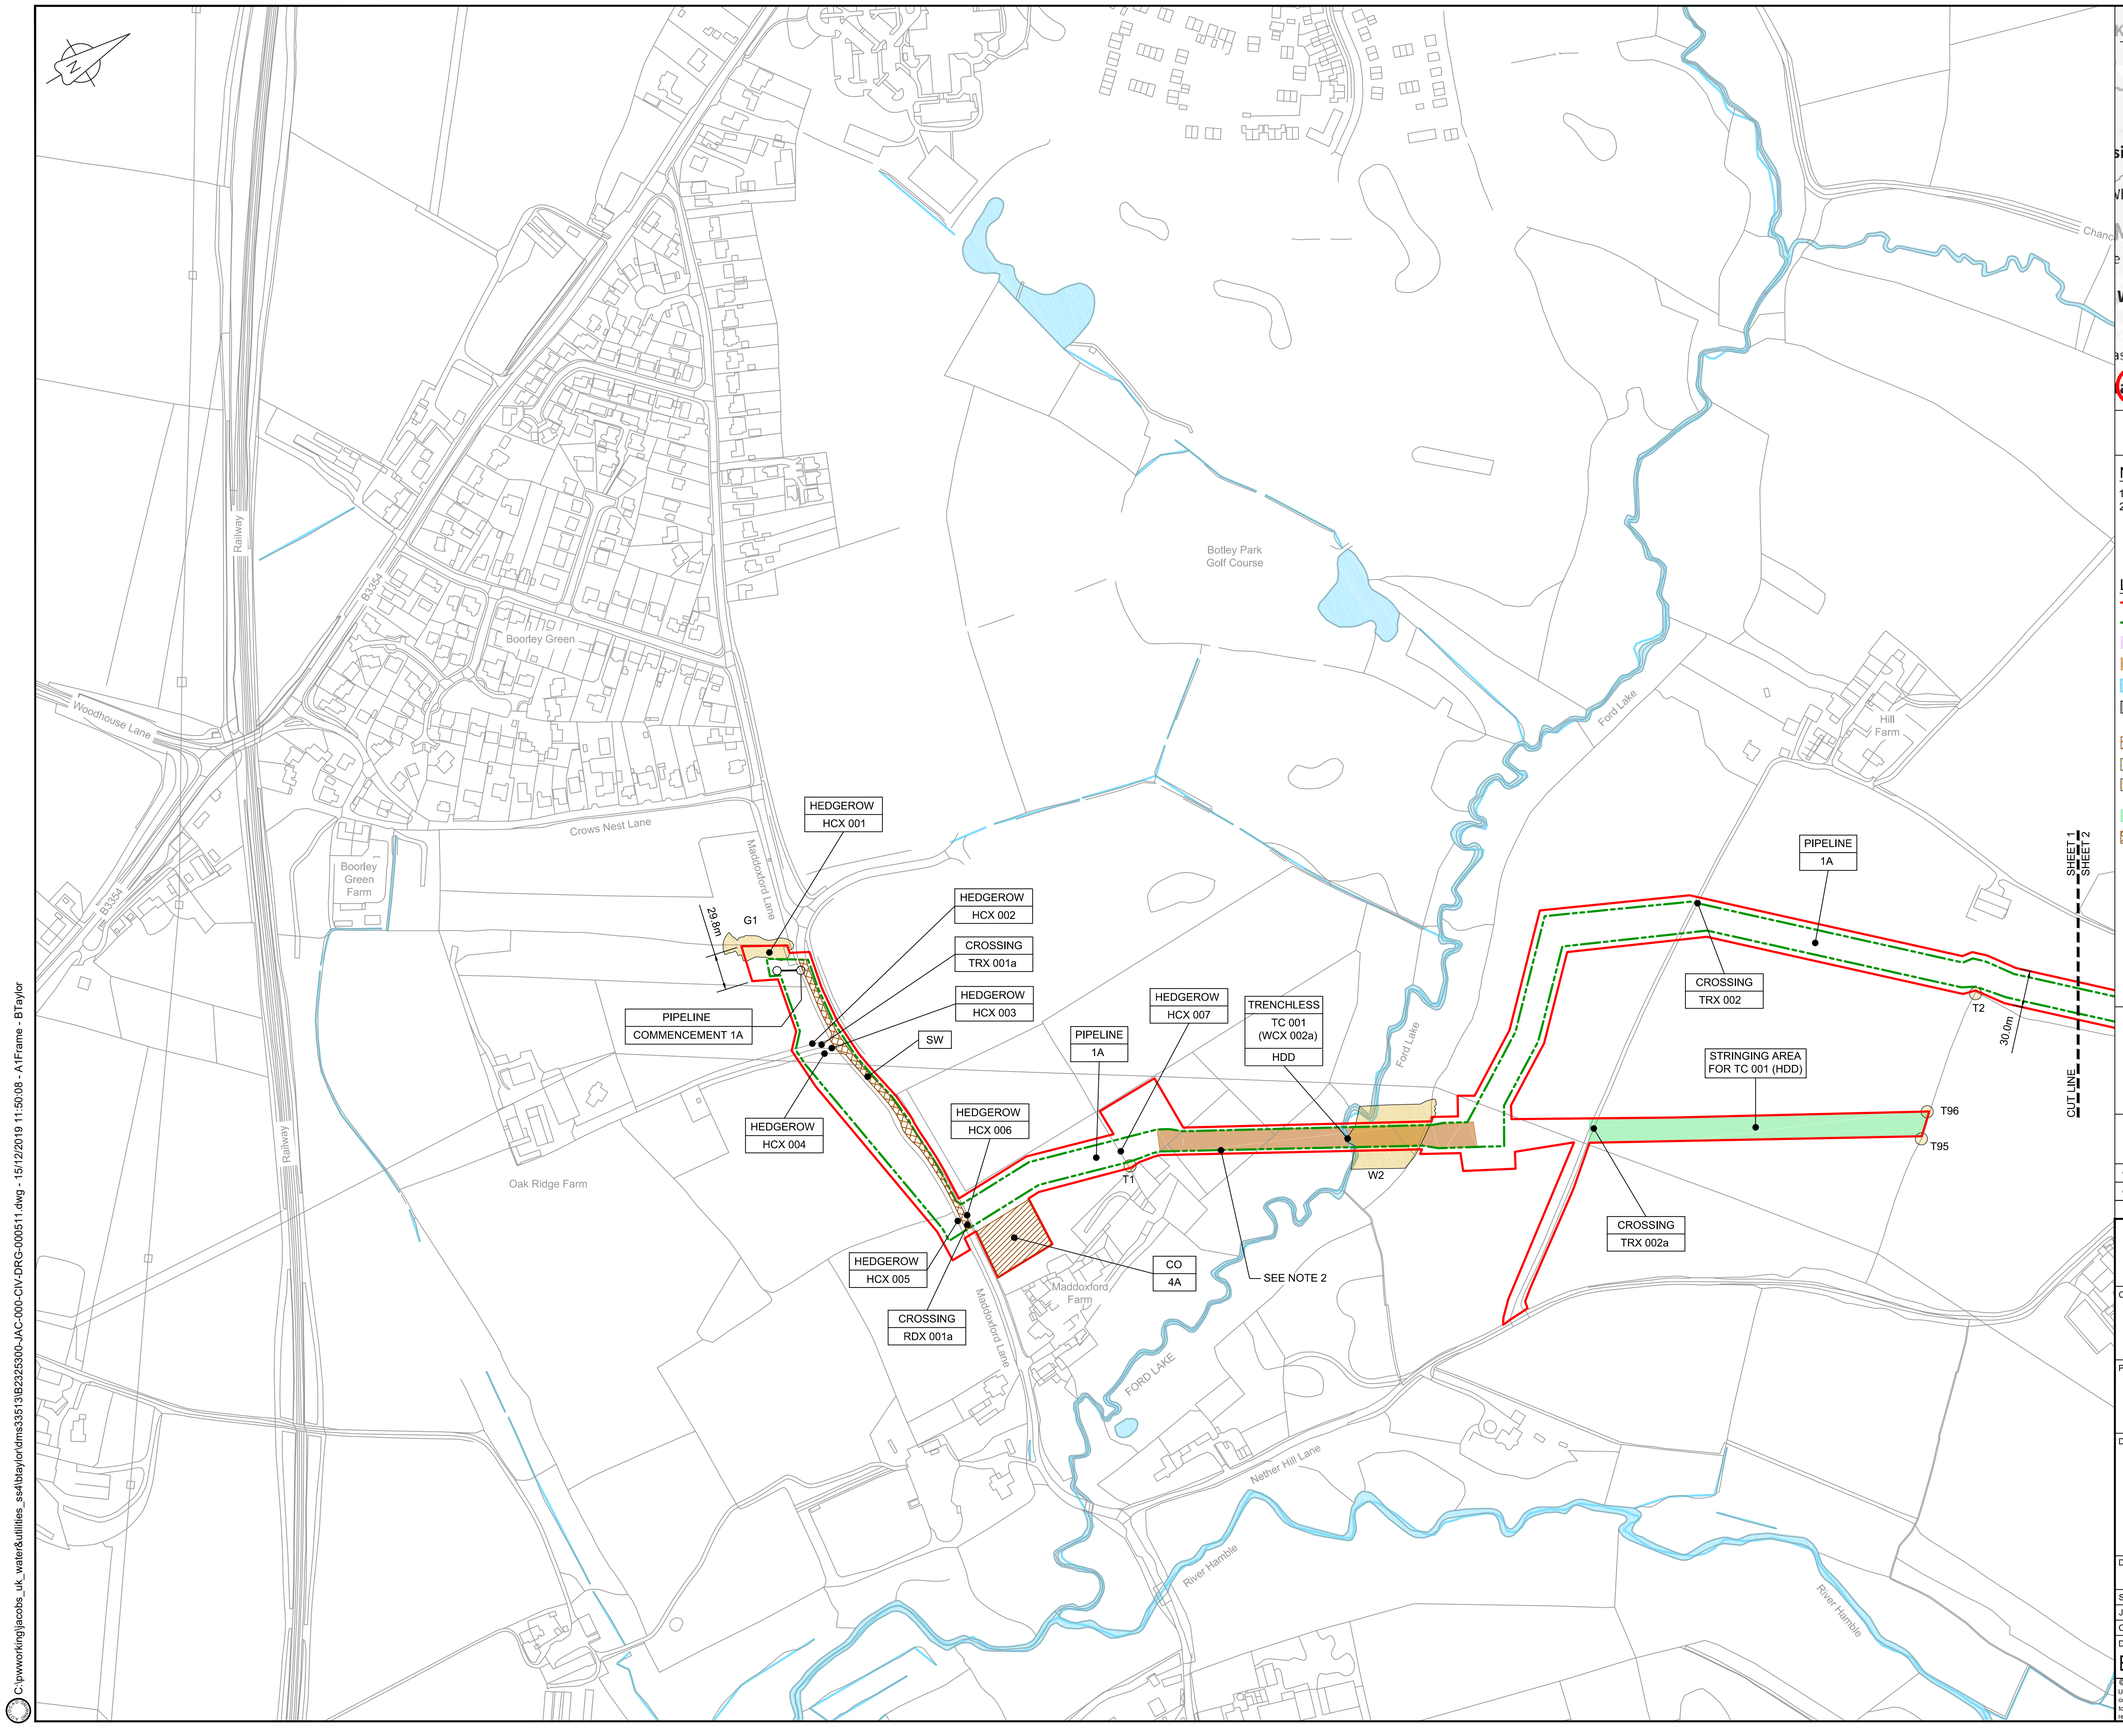

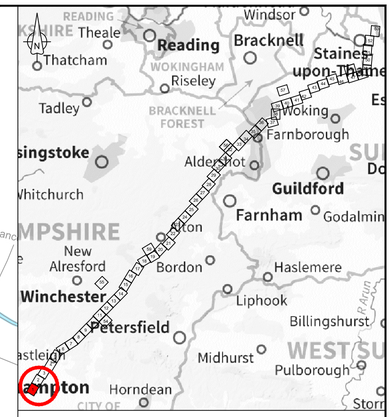

LOCATION PLAN
SCALE 1:500,000

NOTES

1. THIS DRAWING IS IN METRES UNLESS STATED OTHERWISE.
2. TRENCHLESS CROSSINGS ARE INDICATIVE ONLY.

LEGEND

- ORDER LIMITS
- LIMITS OF DEVIATION
- NARROW WORKING AREA (NW)
- TRENCHLESS CROSSING (TC)
- WATER BODIES
- ABOVE GROUND INSTALLATION (AGI) / VALVE (VA) / PRESSURE TRANSDUCER (PT)
- COMPOUND (CO)
- TREE PRESERVATION ORDER (TPO)
- NOTABLE TREES (G = GROUP / T = TREE / W = WOODLAND): JACOBS LIST
- HDD STRINGING AREA
- STREET WORKS (SW)
- DESCRIPTION
- ID or WORK NUMBER (if applicable)
- NARROW WORKING WIDTH / TRENCHLESS TECHNIQUE
- COMMENCEMENT / TERMINATION OF WORKS (COMMENCEMENT = OPEN, TERMINATION = CLOSED)

Contains Ordnance Survey data © Crown copyright and database rights 2019.

© Crown copyright and database rights 2019 OS Licence Number AL100005237.

0 50 100 150 200 250 m
SCALE 1 : 2500 @ A1

C02	09/09/19	SHEETS 10, 11 AND 54 REVISED TO WITHDRAW A2b SUB-OPTION	BT	JA	ND	NJ
C03	13/12/19	UPDATED FOR DEADLINE 3	BT	JA	ND	AD
Rev	Rev. Date	Purpose of revision	Drawn	Checkd	Rev'd	Apprv'd

JACOBS
1180 Eskdale Road, Winnersh, Wokingham, RG41 5TU
Tel:+44(0)118 946 7000 · Fax:+44(0)118 946 7001
www.jacobs.com

Client: Esso Petroleum Company, Limited
Ermyn House,
Ermyn Way,
Leatherhead,
Surrey.
KT22 8UX

Project: Southampton to London Pipeline Project

Drawing title
GENERAL ARRANGEMENT SHEET 1 REGULATION 5 (2)(O)

Drawing status: Fit for Stage Approval

Scale	1:2500	DO NOT SCALE
Jacobs No.	B2325300	Rev C03
Client no.		

Drawing number: B2325300-JAC-000-CIV-DRG-000511

© Copyright 2019 Jacobs U.K. Limited. The concepts and information contained in this document are the property of Jacobs. Use or copying of this document in whole or in part without the written permission of Jacobs constitutes an infringement of copyright. Limitation: This drawing has been prepared on behalf of, and for the exclusive use of Jacobs' Client, and is subject to, and issued in accordance with, the provisions of the contract between Jacobs and the Client. Jacobs accepts no liability or responsibility whatsoever for, or in respect of, any use of, or reliance upon, this drawing by any third party.

C:\pwworking\jacobs_uk_water&utilities_ss4\btaylor\dms335513\B2325300-JAC-000-CIV-DRG-000511.dwg - 15/12/2019 11:50:08 - A1Frame - BTaylor

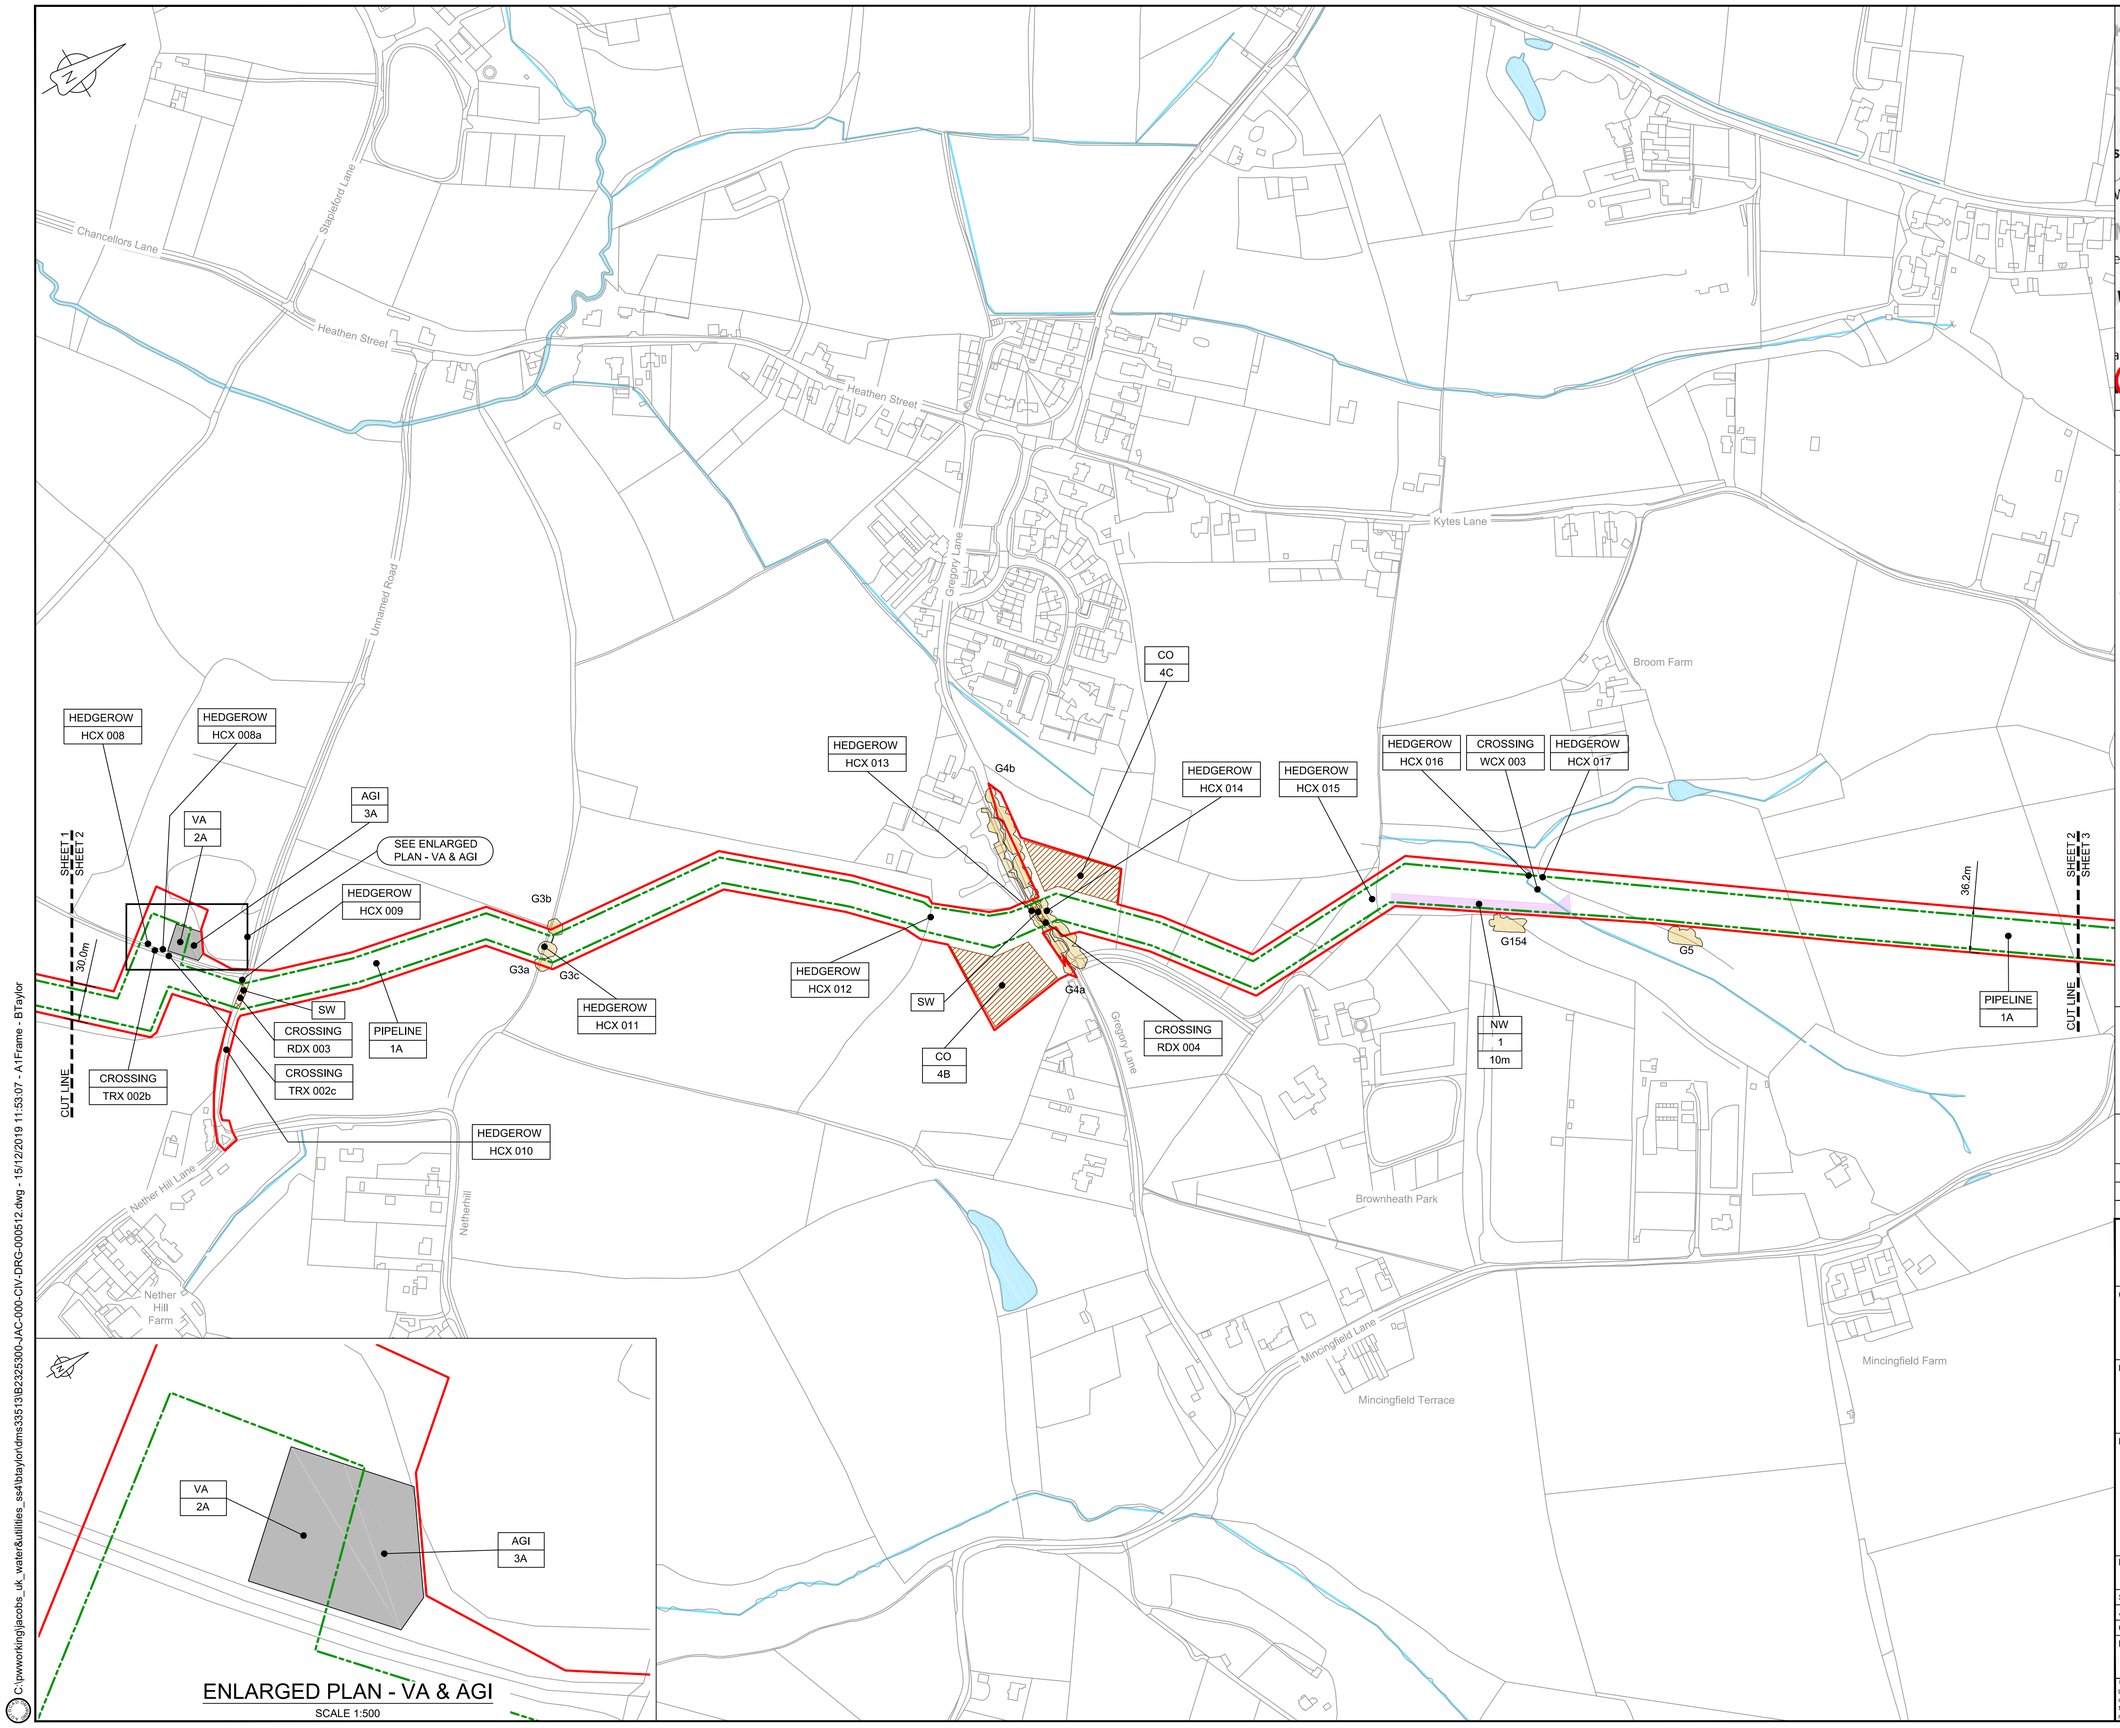

ENLARGED PLAN - VA & AGI

SCALE 1:500

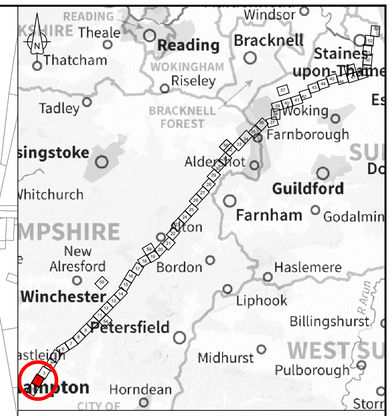

LOCATION PLAN

SCALE 1:500,000

NOTES

1. THIS DRAWING IS IN METRES UNLESS STATED OTHERWISE.
2. TRENCHLESS CROSSINGS ARE INDICATIVE ONLY.

LEGEND

- ORDER LIMITS
- LIMITS OF DEVIATION
- NARROW WORKING AREA (NW)
- TRENCHLESS CROSSING (TC)
- WATER BODIES
- ABOVE GROUND INSTALLATION (AGI) / VALVE (VA) / PRESSURE TRANSDUCER (PT)
- COMPOUND (CO)
- TREE PRESERVATION ORDER (TPO)
- NOTABLE TREES (G = GROUP / T = TREE / W = WOODLAND): JACOBS LIST
- HDD STRINGING AREA
- STREET WORKS (SW)
- DESCRIPTION
- ID or WORK NUMBER (if applicable)
- NARROW WORKING WIDTH / TRENCHLESS TECHNIQUE
- COMMENCEMENT / TERMINATION OF WORKS (COMMENCEMENT = OPEN, TERMINATION = CLOSED)

Contains Ordnance Survey data © Crown copyright and database rights 2019.

© Crown copyright and database rights 2019 OS Licence Number AL100005237.

0 50 100 150 200 250 m

SCALE 1 : 2500 @ A1

C02	09/09/19	SHEETS 10, 11 AND 54 REVISED TO WITHDRAW A2b SUB-OPTION	BT	JA	ND	NJ
C03	13/12/19	UPDATED FOR DEADLINE 3	BT	JA	ND	AD
Rev	Rev. Date	Purpose of revision	Drawn	Checkd	Rev'd	Apprv'd

JACOBS
1180 Eskdale Road, Winnersh, Wokingham, RG41 5TU
Tel:+44(0)118 946 7000 Fax:+44(0)118 946 7001
www.jacobs.com

Client: Esso Petroleum Company, Limited
Ermyn House,
Ermyn Way,
Leatherhead,
Surrey,
KT22 8UX

Project: Southampton to London Pipeline Project

Drawing title

GENERAL ARRANGEMENT SHEET 2 REGULATION 5 (2)(O)

Drawing status: Fit for Stage Approval

Scale	1:2500	DO NOT SCALE
Jacobs No.	B2325300	Rev C03
Client no.		

Drawing number: B2325300-JAC-000-CIV-DRG-000512

© Copyright 2019 Jacobs U.K. Limited. The concepts and information contained in this document are the property of Jacobs. Use or copying of this document in whole or in part without the written permission of Jacobs constitutes an infringement of copyright. Limitation: This drawing has been prepared on behalf of, and for the exclusive use of Jacobs' Client, and is subject to, and issued in accordance with, the provisions of the contract between Jacobs and the Client. Jacobs accepts no liability or responsibility whatsoever for, or in respect of, any use of, or reliance upon, this drawing by any third party.

C:\pwworking\jacobs_uk_water&utilities_ss4\btaylor\dms33513\B2325300-JAC-000-CIV-DRG-000512.dwg - 15/12/2019 11:53:07 - A1Frame - BTaylor

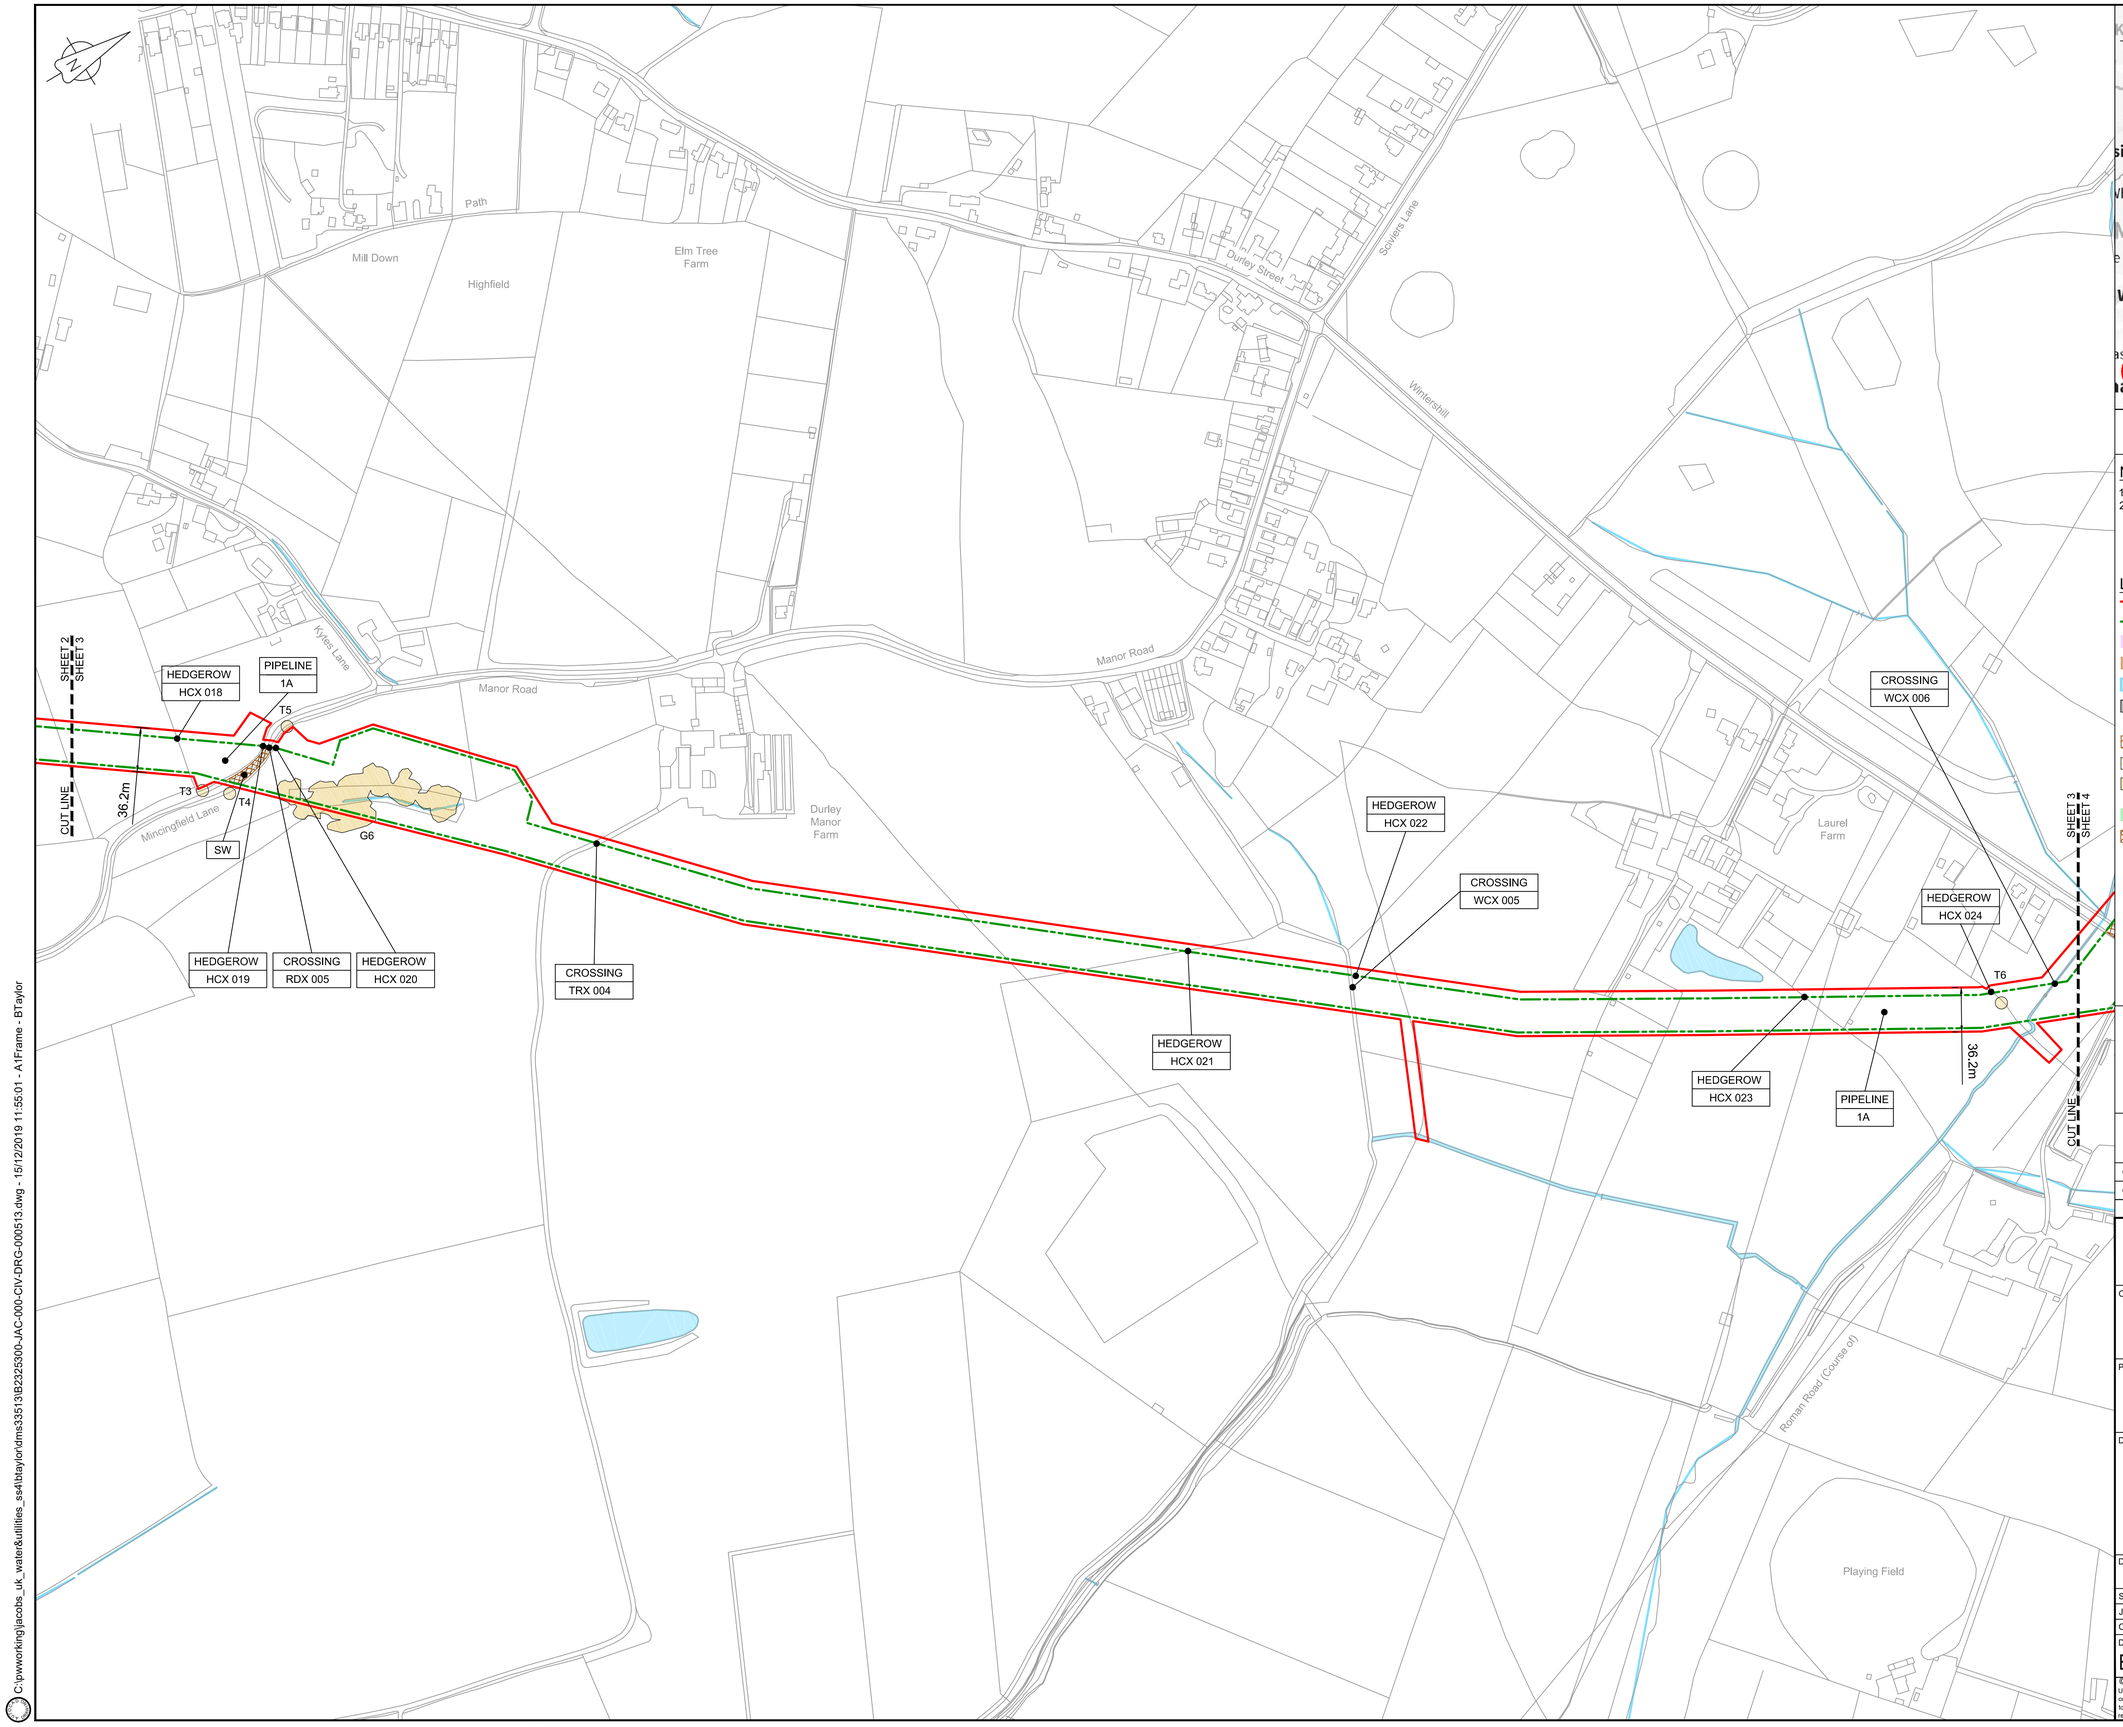

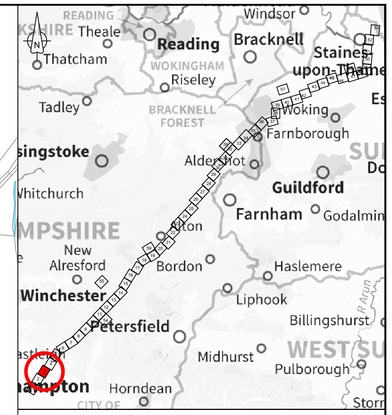

LOCATION PLAN
SCALE 1:500,000

NOTES

1. THIS DRAWING IS IN METRES UNLESS STATED OTHERWISE.
2. TRENCHLESS CROSSINGS ARE INDICATIVE ONLY.

LEGEND

- ORDER LIMITS
- LIMITS OF DEVIATION
- NARROW WORKING AREA (NW)
- TRENCHLESS CROSSING (TC)
- WATER BODIES
- ABOVE GROUND INSTALLATION (AGI) / VALVE (VA) / PRESSURE TRANSDUCER (PT)
- COMPOUND (CO)
- TREE PRESERVATION ORDER (TPO)
- NOTABLE TREES (G = GROUP / T = TREE / W = WOODLAND): JACOBS LIST
- HDD STRINGING AREA
- STREET WORKS (SW)
- DESCRIPTION
- ID or WORK NUMBER (if applicable)
- NARROW WORKING WIDTH / TRENCHLESS TECHNIQUE
- COMMENCEMENT / TERMINATION OF WORKS (COMMENCEMENT = OPEN, TERMINATION = CLOSED)

Contains Ordnance Survey data © Crown copyright and database rights 2019.

© Crown copyright and database rights 2019 OS Licence Number AL100005237.

0 50 100 150 200 250 m

SCALE 1 : 2500 @ A1

C02	09/09/19	SHEETS 10, 11 AND 54 REVISED TO WITHDRAW A2b SUB-OPTION	BT	JA	ND	NJ
C03	13/12/19	UPDATED FOR DEADLINE 3	BT	JA	ND	AD
Rev	Rev. Date	Purpose of revision	Drawn	Checkd	Rev'd	Apprv'd

JACOBS
1180 Eskdale Road, Winnersh, Wokingham, RG41 5TU
Tel:+44(0)118 946 7000 Fax:+44(0)118 946 7001
www.jacobs.com

Client: Esso Petroleum Company, Limited
Ermyn House,
Ermyn Way,
Leatherhead,
Surrey.
KT22 8UX

Project: Esso | Southampton to London Pipeline Project

Drawing title

GENERAL ARRANGEMENT SHEET 3 REGULATION 5 (2)(O)

Drawing status: Fit for Stage Approval

Scale	1:2500	DO NOT SCALE
Jacobs No.	B2325300	Rev C03
Client no.		

Drawing number: B2325300-JAC-000-CIV-DRG-000513

© Copyright 2019 Jacobs U.K. Limited. The concepts and information contained in this document are the property of Jacobs. Use or copying of this document in whole or in part without the written permission of Jacobs constitutes an infringement of copyright. Limitation: This drawing has been prepared on behalf of, and for the exclusive use of Jacobs' Client, and is subject to, and issued in accordance with, the provisions of the contract between Jacobs and the Client. Jacobs accepts no liability or responsibility whatsoever for, or in respect of, any use of, or reliance upon, this drawing by any third party.

C:\pwworking\jacobs_uk_water&utilities_ss4\btaylor\dms33513\B2325300-JAC-000-CIV-DRG-000513.dwg - 15/12/2019 11:55:01 - A1Frame - BTaylor

CROSSING
RDX 006

SHEET 3
SHEET 4

SW

HEDGEROW
HCX 026

T7

CO
4D

Wintershill

CROSSING
WCX 007

SW

36.7m

CO
4E

PIPELINE
1A

HEDGEROW
HCX 029

HEDGEROW
HCX 027

HEDGEROW
HCX 025

CUT LINE

HEDGEROW
HCX 028

HEDGEROW
HCX 030

CROSSING
RDX 007

HEDGEROW
HCX 031

Winchester Road (B2177)

Wintershill

Nursery

Ashton Lane

Park Farm

Cross
Lanes
Farm

Cross Lane

Ashton Lane

Ashton Lane

Winchester Road (B2177)

Newtown

SEE ENLARGED
PLAN - VA

SW

T8

VA
2B

HEDGEROW
HCX 032

CROSSING
RDX 008

HEDGEROW
HCX 033

HEDGEROW
HCX 034

G7

Pits
(disused)

HEDGEROW
HCX 035

G8

36.2m

HEDGEROW
HCX 036

PIPELINE
1A

SHEET 4
SHEET 5

CUT LINE

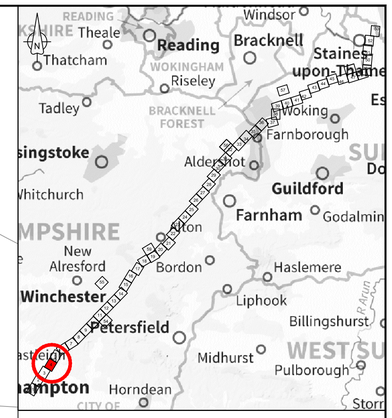

LOCATION PLAN
SCALE 1:500,000

NOTES

1. THIS DRAWING IS IN METRES UNLESS STATED OTHERWISE.
2. TRENCHLESS CROSSINGS ARE INDICATIVE ONLY.

LEGEND

- ORDER LIMITS
- LIMITS OF DEVIATION
- NARROW WORKING AREA (NW)
- TRENCHLESS CROSSING (TC)
- WATER BODIES
- ABOVE GROUND INSTALLATION (AGI) / VALVE (VA) / PRESSURE TRANSDUCER (PT)
- COMPOUND (CO)
- TREE PRESERVATION ORDER (TPO)
- NOTABLE TREES (G = GROUP / T = TREE / W = WOODLAND): JACOBS LIST
- HDD STRINGING AREA
- STREET WORKS (SW)
- DESCRIPTION
- ID or WORK NUMBER (if applicable)
- NARROW WORKING WIDTH / TRENCHLESS TECHNIQUE
- COMMENCEMENT / TERMINATION OF WORKS (COMMENCEMENT = OPEN, TERMINATION = CLOSED)

Contains Ordnance Survey data © Crown copyright and database rights 2019.

© Crown copyright and database rights 2019 OS Licence Number AL100005237.

0 50 100 150 200 250 m
SCALE 1 : 2500 @ A1

C02	09/09/19	SHEETS 10, 11 AND 54 REVISED TO WITHDRAW A2b SUB-OPTION	BT	JA	ND	NJ
C03	13/12/19	UPDATED FOR DEADLINE 3	BT	JA	ND	AD
Rev	Rev. Date	Purpose of revision	Drawn	Checkd	Rev'd	Apprv'd

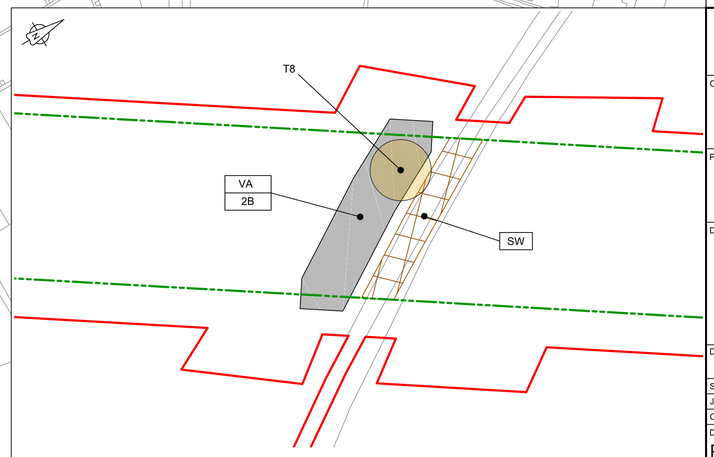

ENLARGED PLAN - VA
SCALE 1:500

JACOBS
1180 Eskdale Road, Winnersh, Wokingham, RG41 5TU
Tel:+44(0)118 946 7000 · Fax:+44(0)118 946 7001
www.jacobs.com

Client: Esso Petroleum Company, Limited
Ermyn House,
Ermyn Way,
Leatherhead,
Surrey,
KT22 8UX

Project: Southampton to London Pipeline Project

Drawing title
GENERAL ARRANGEMENT
SHEET 4
REGULATION 5 (2)(O)

Drawing status: Fit for Stage Approval

Scale	1:2500	DO NOT SCALE
Jacobs No.	B2325300	Rev C03
Client no.		

Drawing number
B2325300-JAC-000-CIV-DRG-000514

© Copyright 2019 Jacobs U.K. Limited. The concepts and information contained in this document are the property of Jacobs. Use or copying of this document in whole or in part without the written permission of Jacobs constitutes an infringement of copyright. Limitation: This drawing has been prepared on behalf of, and for the exclusive use of Jacobs' Client, and is subject to, and issued in accordance with, the provisions of the contract between Jacobs and the Client. Jacobs accepts no liability or responsibility whatsoever for, or in respect of, any use of, or reliance upon, this drawing by any third party.

C:\pwworking\jacobs_uk_water&utilities_ss4\btaylor\dms335131B2325300-JAC-000-CIV-DRG-000514.dwg - 15/12/2019 11:57:49 - A1Frame - BTaylor

Peak Copse
Blackmans Copse
Peak Lane
Blagdon Farm
Ashton Farm
Ashton Lane
STREET END
Belmore
Beeches Hill
Buryfield Farm

SHEET 4
SHEET 5
CUT LINE
PIPELINE 1A
HEDGEROW HCX 037
36.2m
SW
HEDGEROW HCX 038
CROSSING RDX 009
HEDGEROW HCX 039
HEDGEROW HCX 040
HEDGEROW HCX 041
PIPELINE 1A
36.2m
CROSSING TRX 006
SHEET 5
SHEET 6
CUT LINE

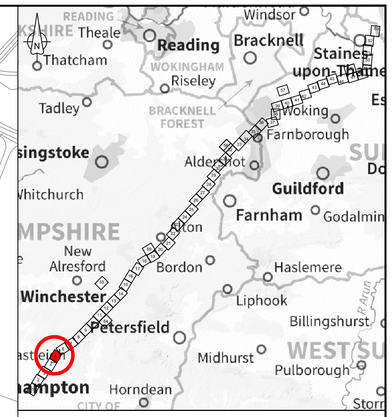

LOCATION PLAN
SCALE 1:500,000

NOTES

1. THIS DRAWING IS IN METRES UNLESS STATED OTHERWISE.
2. TRENCHLESS CROSSINGS ARE INDICATIVE ONLY.

LEGEND

- ORDER LIMITS
- LIMITS OF DEVIATION
- NARROW WORKING AREA (NW)
- TRENCHLESS CROSSING (TC)
- WATER BODIES
- ABOVE GROUND INSTALLATION (AGI) / VALVE (VA) / PRESSURE TRANSDUCER (PT)
- COMPOUND (CO)
- TREE PRESERVATION ORDER (TPO)
- NOTABLE TREES (G = GROUP / T = TREE / W = WOODLAND): JACOBS LIST
- HDD STRINGING AREA
- STREET WORKS (SW)
- DESCRIPTION
  ID or WORK NUMBER (if applicable)
  NARROW WORKING WIDTH / TRENCHLESS TECHNIQUE
- COMMENCEMENT / TERMINATION OF WORKS (COMMENCEMENT = OPEN, TERMINATION = CLOSED)

Contains Ordnance Survey data © Crown copyright and database rights 2019.

© Crown copyright and database rights 2019 OS Licence Number AL100005237.

0 50 100 150 200 250 m
SCALE 1 : 2500 @ A1

Rev	Rev. Date	Purpose of revision	Drawn	Checkd	Rev'd	Apprv'd
C02	09/09/19	SHEETS 10, 11 AND 54 REVISED TO WITHDRAW A2b SUB-OPTION	BT	JA	ND	NJ
C03	13/12/19	UPDATED FOR DEADLINE 3	BT	JA	ND	AD

JACOBS
1180 Eskdale Road, Winnersh, Wokingham, RG41 5TU
Tel:+44(0)118 946 7000 . Fax:+44(0)118 946 7001
www.jacobs.com

Client: Esso Petroleum Company, Limited
Ermyn House,
Ermyn Way,
Leatherhead,
Surrey,
KT22 8UX

Project: Esso | Southampton to London Pipeline Project

Drawing title
GENERAL ARRANGEMENT SHEET 5 REGULATION 5 (2)(O)

Drawing status: Fit for Stage Approval

Scale	1:2500	DO NOT SCALE
Jacobs No.	B2325300	Rev C03
Client no.		

Drawing number
B2325300-JAC-000-CIV-DRG-000515

© Copyright 2019 Jacobs U.K. Limited. The concepts and information contained in this document are the property of Jacobs. Use or copying of this document in whole or in part without the written permission of Jacobs constitutes an infringement of copyright. Limitation: This drawing has been prepared on behalf of, and for the exclusive use of Jacobs' Client, and is subject to, and issued in accordance with, the provisions of the contract between Jacobs and the Client. Jacobs accepts no liability or responsibility whatsoever for, or in respect of, any use of, or reliance upon, this drawing by any third party.

C:\pwworking\jacobs_uk_water&utilities_ss4\btaylor\dms33513\B2325300-JAC-000-CIV-DRG-000515.dwg - 15/12/2019 11:58:59 - A1Frame - BTaylor

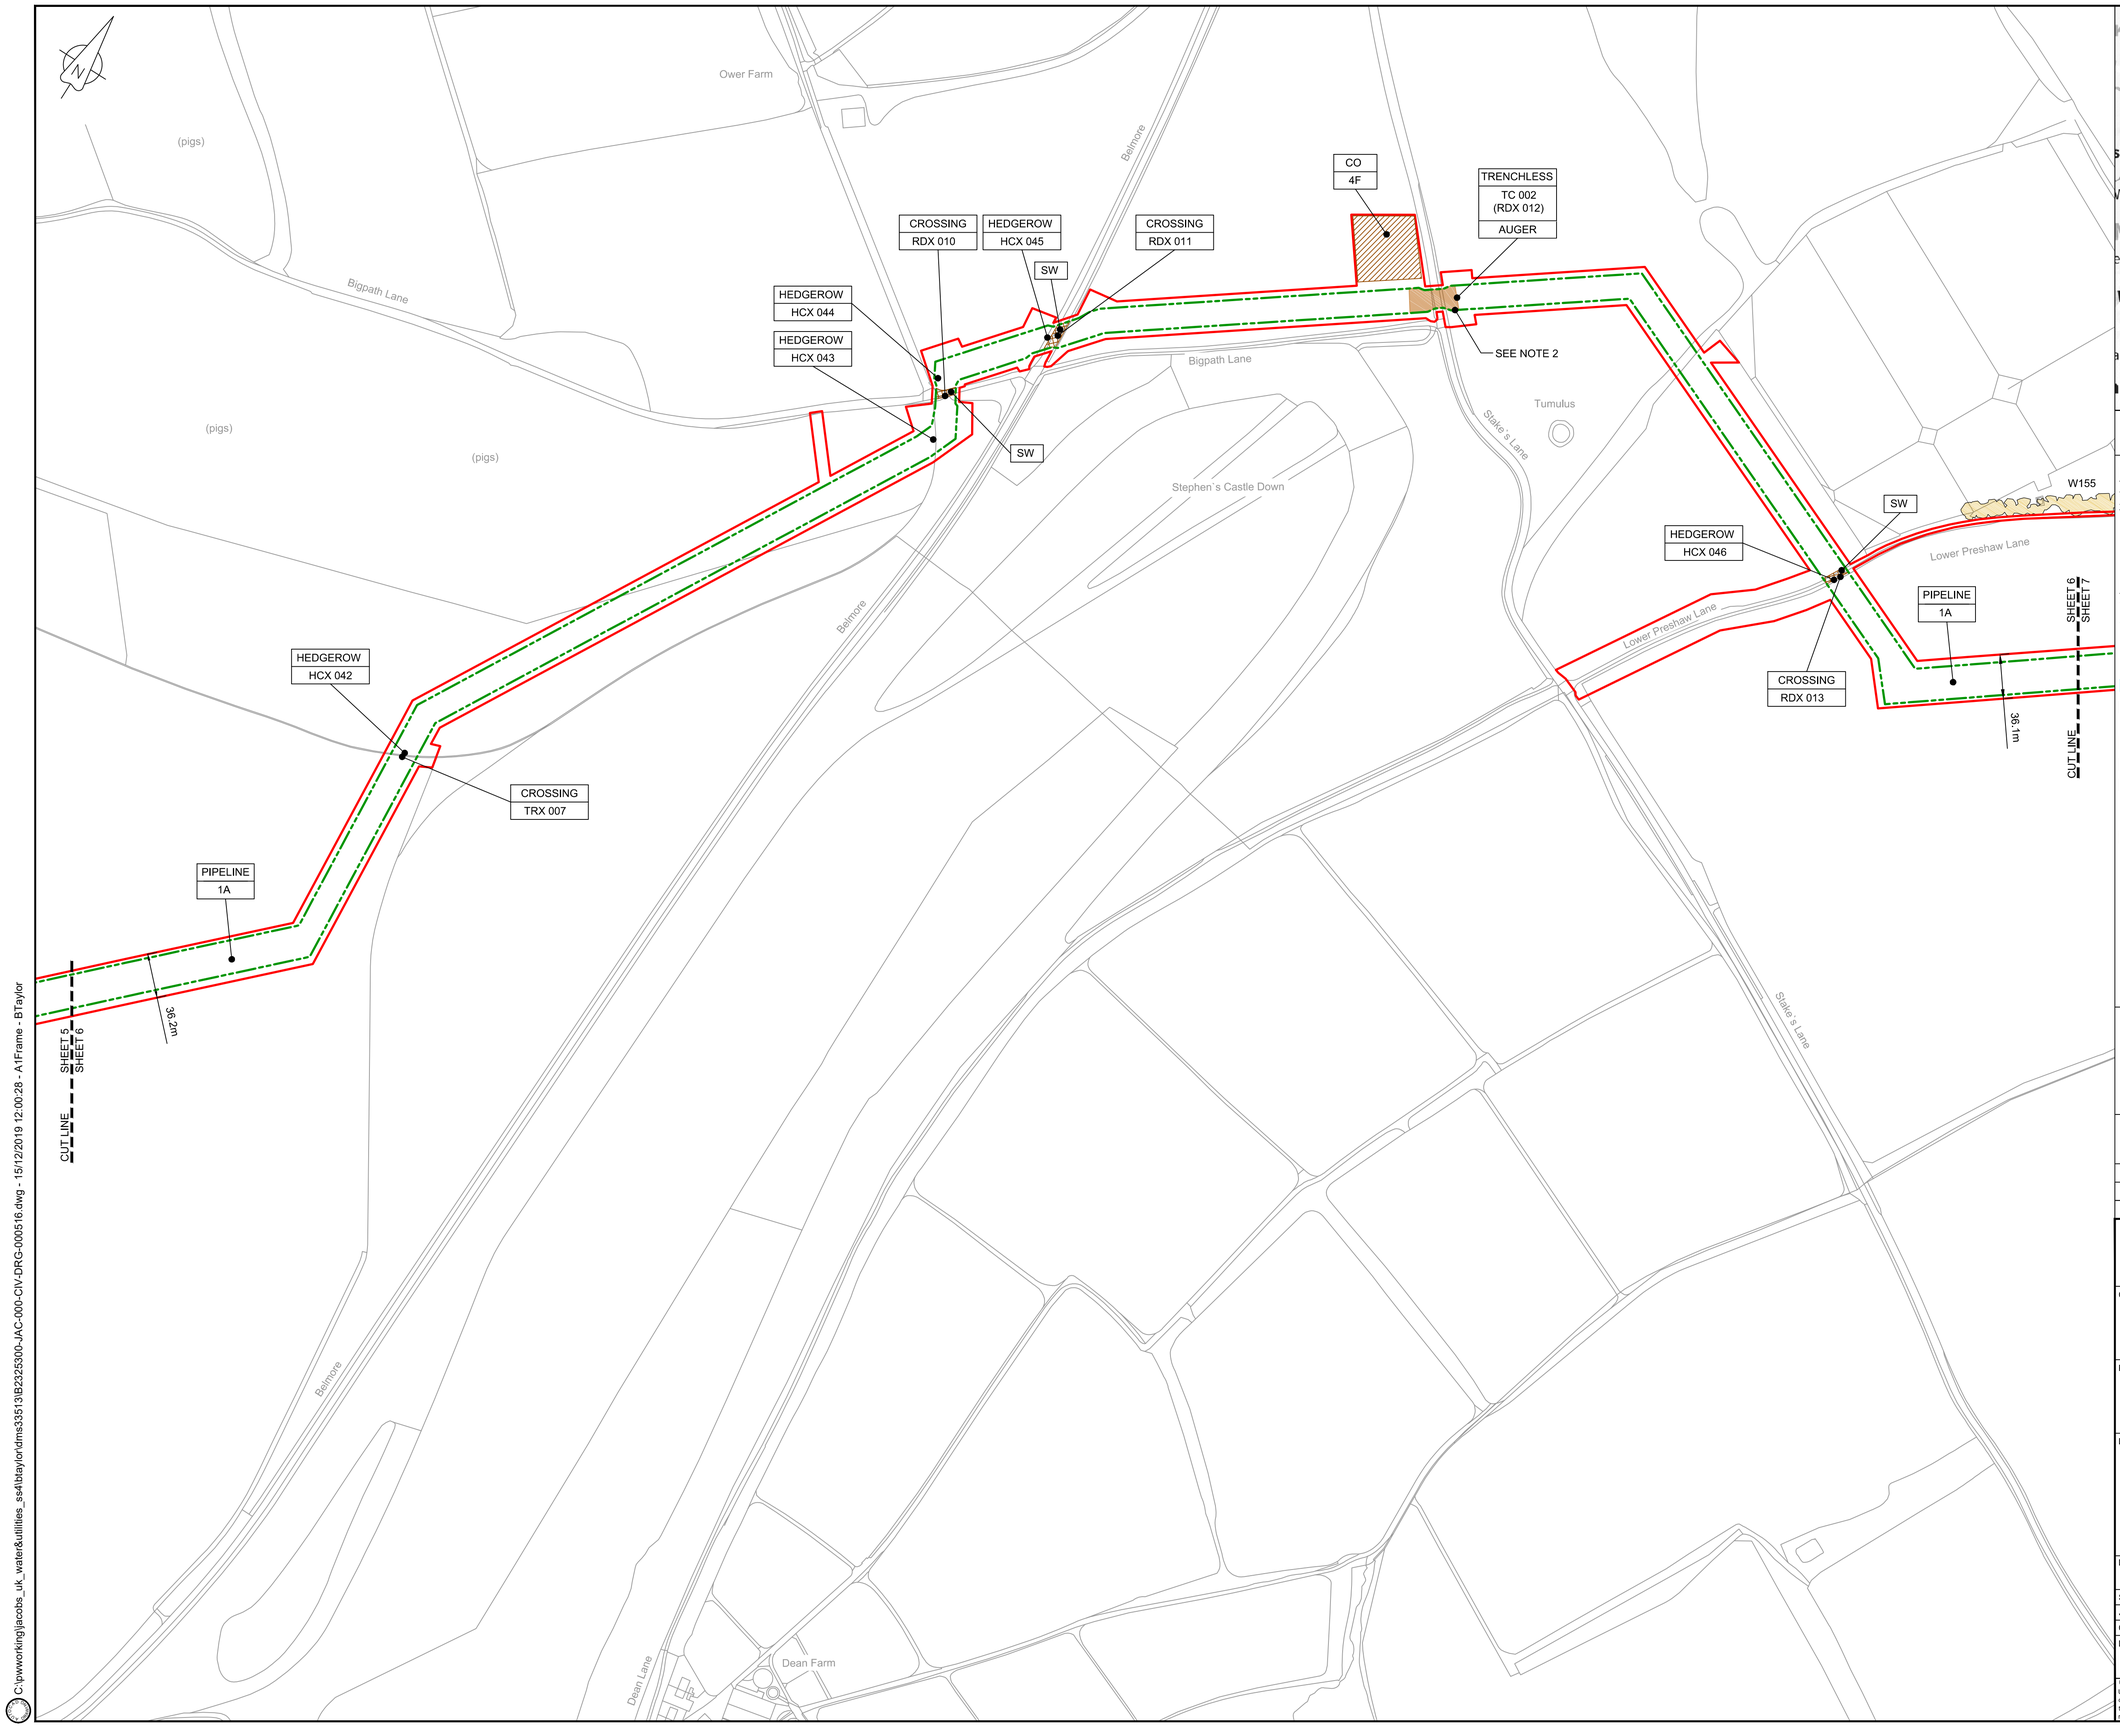

LOCATION PLAN
SCALE 1:500,000

NOTES

1. THIS DRAWING IS IN METRES UNLESS STATED OTHERWISE.
2. TRENCHLESS CROSSINGS ARE INDICATIVE ONLY.

LEGEND

- ORDER LIMITS
- LIMITS OF DEVIATION
- NARROW WORKING AREA (NW)
- TRENCHLESS CROSSING (TC)
- WATER BODIES
- ABOVE GROUND INSTALLATION (AGI) / VALVE (VA) / PRESSURE TRANSDUCER (PT)
- COMPOUND (CO)
- TREE PRESERVATION ORDER (TPO)
- NOTABLE TREES (G = GROUP / T = TREE / W = WOODLAND): JACOBS LIST
- HDD STRINGING AREA
- STREET WORKS (SW)
- DESCRIPTION
- ID or WORK NUMBER (if applicable)
- NARROW WORKING WIDTH / TRENCHLESS TECHNIQUE
- COMMENCEMENT / TERMINATION OF WORKS (COMMENCEMENT = OPEN, TERMINATION = CLOSED)

Contains Ordnance Survey data © Crown copyright and database rights 2019.

© Crown copyright and database rights 2019 OS Licence Number AL100005237.

0 50 100 150 200 250 m
SCALE 1 : 2500 @ A1

Rev	Rev. Date	Purpose of revision	Drawn	Checkd	Rev'd	Apprv'd
C02	09/09/19	SHEETS 10, 11 AND 54 REVISED TO WITHDRAW A2b SUB-OPTION	BT	JA	ND	NJ
C03	13/12/19	UPDATED FOR DEADLINE 3	BT	JA	ND	AD

JACOBS
1180 Eskdale Road, Winnersh, Wokingham, RG41 5TU
Tel:+44(0)118 946 7000 · Fax:+44(0)118 946 7001
www.jacobs.com

Client: Esso Petroleum Company, Limited
Ermyn House,
Ermyn Way,
Leatherhead,
Surrey.
KT22 8UX

Project: Esso | Southampton to London Pipeline Project

Drawing title
GENERAL ARRANGEMENT SHEET 6 REGULATION 5 (2)(O)

Drawing status: Fit for Stage Approval

Scale	1:2500	DO NOT SCALE
Jacobs No.	B2325300	Rev C03
Client no.		

Drawing number: B2325300-JAC-000-CIV-DRG-000516

© Copyright 2019 Jacobs U.K. Limited. The concepts and information contained in this document are the property of Jacobs. Use or copying of this document in whole or in part without the written permission of Jacobs constitutes an infringement of copyright. Limitation: This drawing has been prepared on behalf of, and for the exclusive use of Jacobs' Client, and is subject to, and issued in accordance with, the provisions of the contract between Jacobs and the Client. Jacobs accepts no liability or responsibility whatsoever for, or in respect of, any use of, or reliance upon, this drawing by any third party.

C:\pwworking\jacobs_uk_water&utilities_ss4\btaylor\dms335131\B2325300-JAC-000-CIV-DRG-000516.dwg - 15/12/2019 12:00:28 - A1Frame - BTaylor

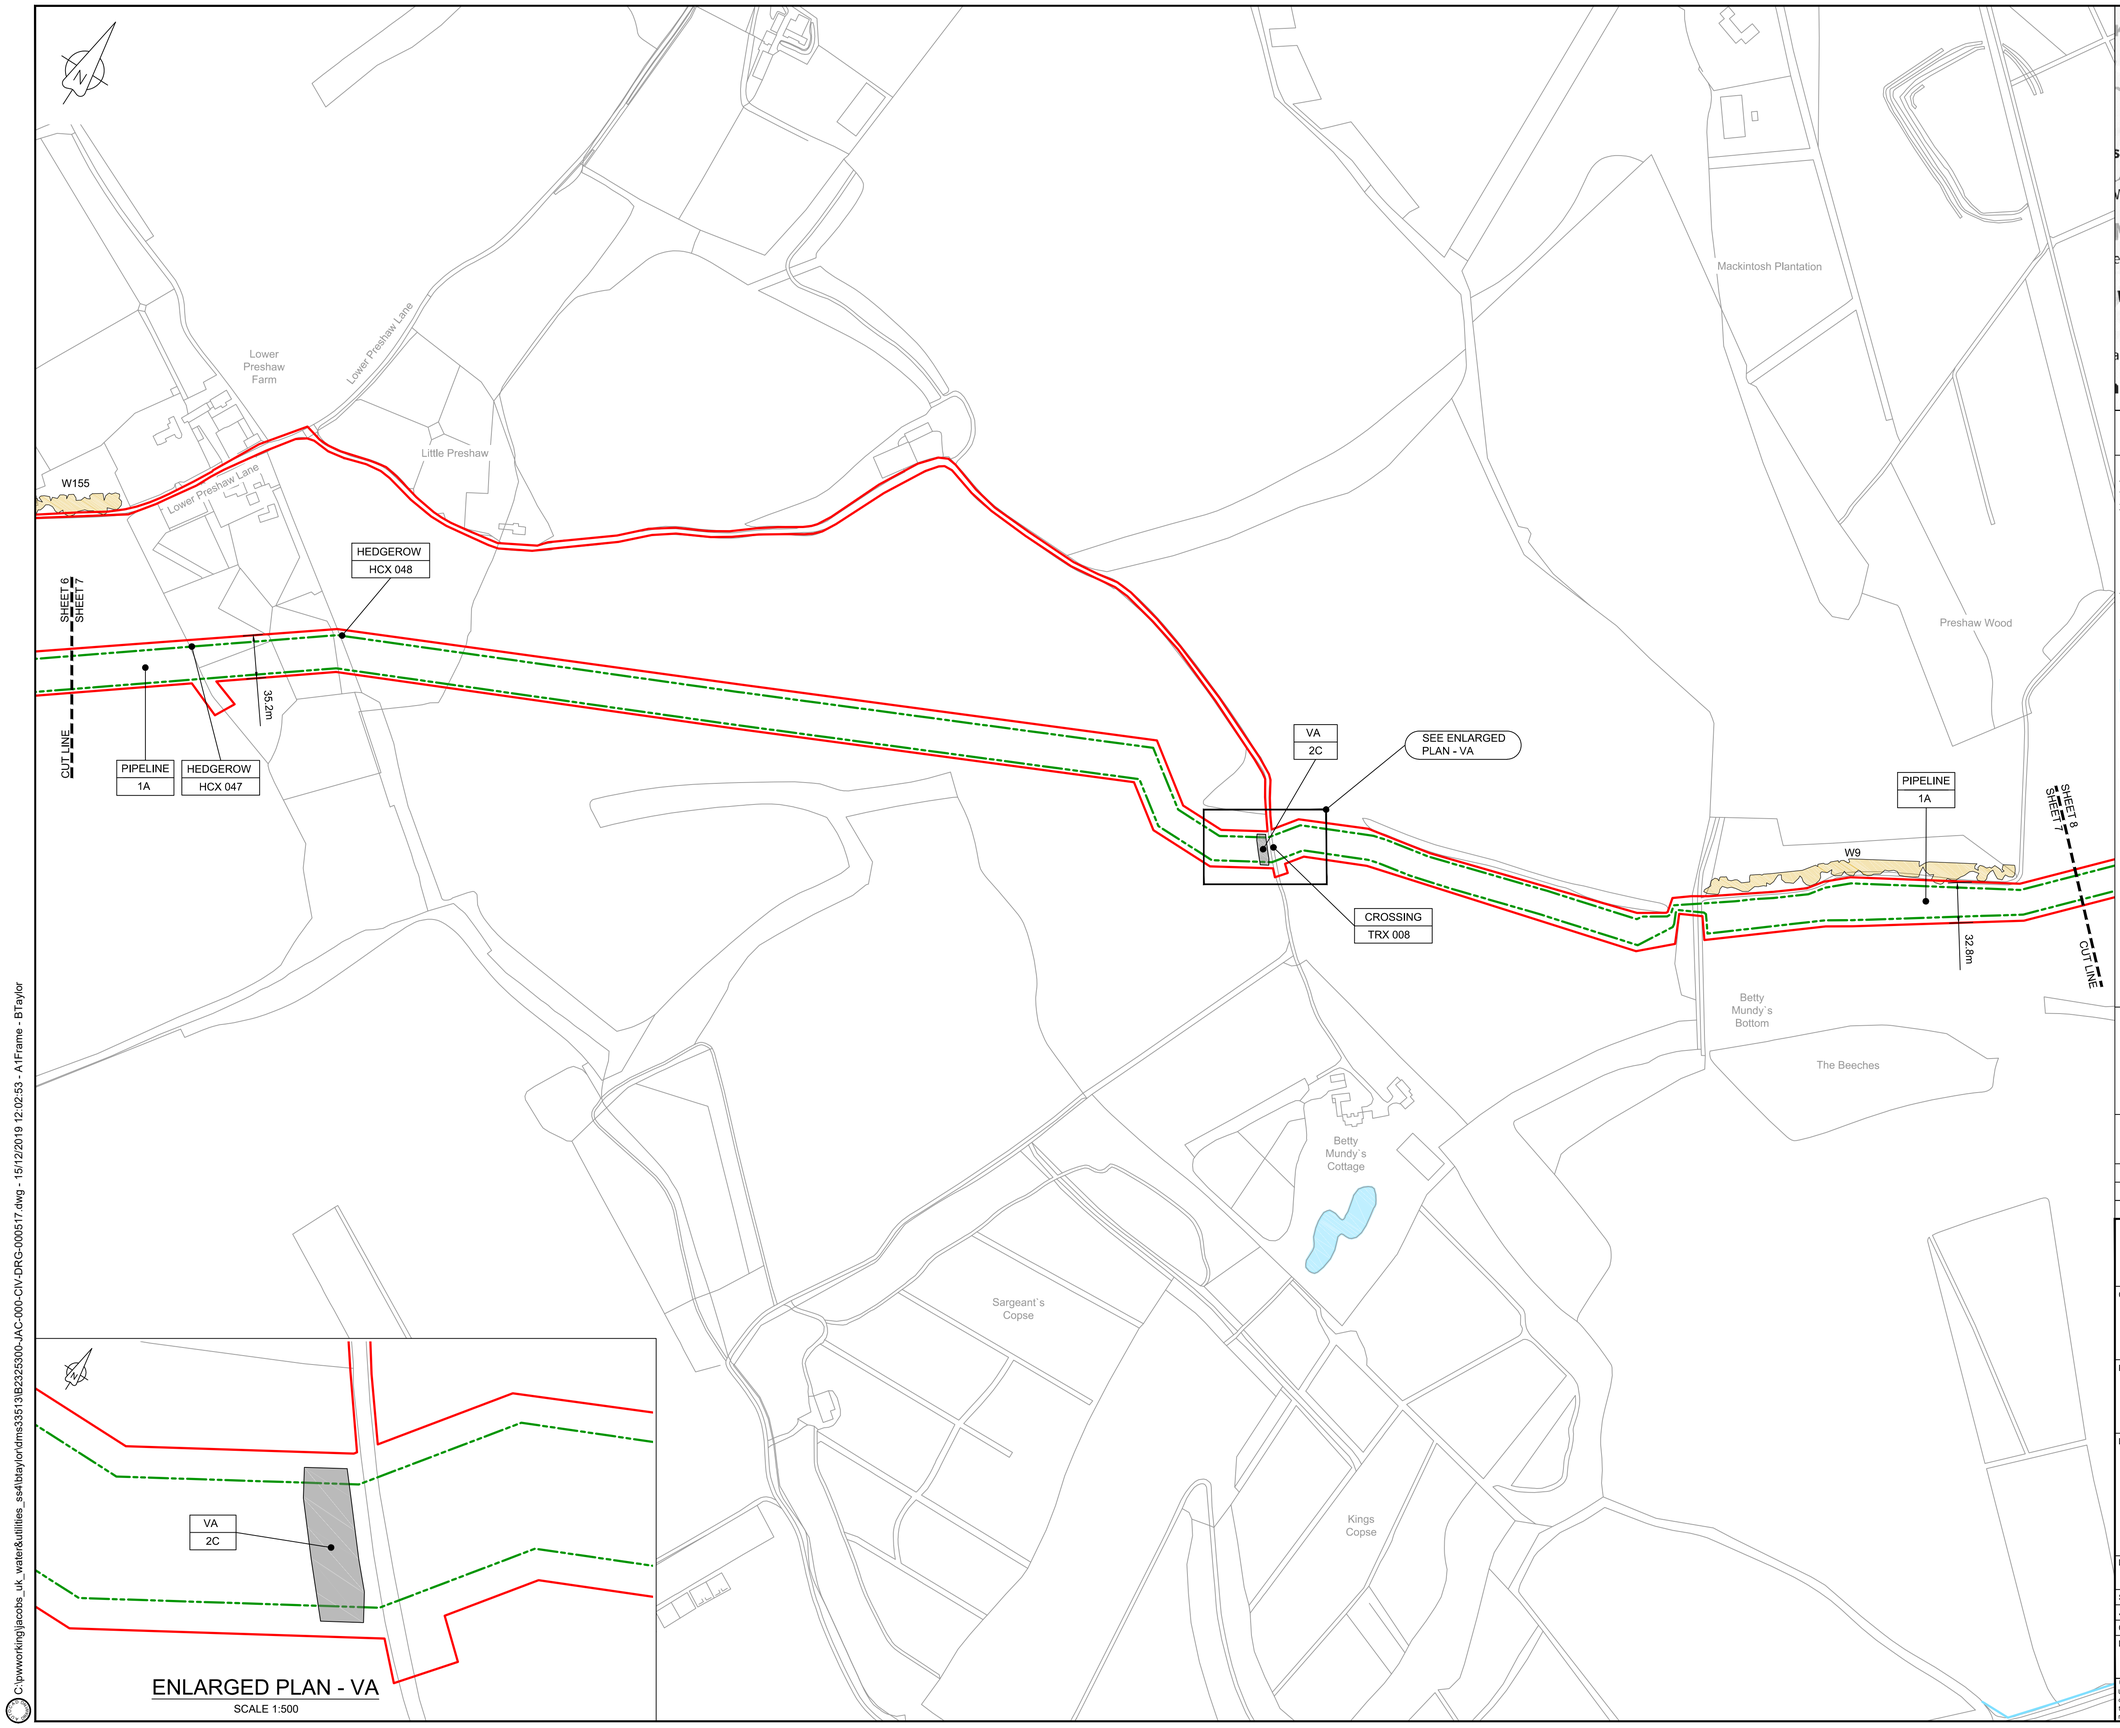

ENLARGED PLAN - VA

SCALE 1:500

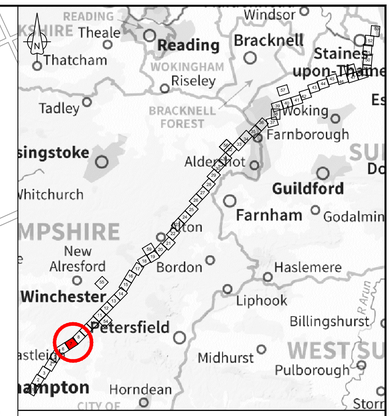

LOCATION PLAN

SCALE 1:500,000

NOTES

1. THIS DRAWING IS IN METRES UNLESS STATED OTHERWISE.
2. TRENCHLESS CROSSINGS ARE INDICATIVE ONLY.

LEGEND

- ORDER LIMITS
- LIMITS OF DEVIATION
- NARROW WORKING AREA (NW)
- TRENCHLESS CROSSING (TC)
- WATER BODIES
- ABOVE GROUND INSTALLATION (AGI) / VALVE (VA) / PRESSURE TRANSDUCER (PT)
- COMPOUND (CO)
- TREE PRESERVATION ORDER (TPO)
- NOTABLE TREES (G = GROUP / T = TREE / W = WOODLAND): JACOBS LIST
- HDD STRINGING AREA
- STREET WORKS (SW)
- DESCRIPTION
- ID or WORK NUMBER (if applicable)
- NARROW WORKING WIDTH / TRENCHLESS TECHNIQUE
- COMMENCEMENT / TERMINATION OF WORKS (COMMENCEMENT = OPEN, TERMINATION = CLOSED)

Contains Ordnance Survey data © Crown copyright and database rights 2019.

© Crown copyright and database rights 2019 OS Licence Number AL100005237.

0 50 100 150 200 250 m

SCALE 1 : 2500 @ A1

C02	09/09/19	SHEETS 10, 11 AND 54 REVISED TO WITHDRAW A2b SUB-OPTION	BT	JA	ND	NJ
C03	13/12/19	UPDATED FOR DEADLINE 3	BT	JA	ND	AD
Rev	Rev. Date	Purpose of revision	Drawn	Checkd	Rev'd	Apprv'd

JACOBS
1180 Eskdale Road, Winnersh, Wokingham, RG41 5TU
Tel:+44(0)118 946 7000 · Fax:+44(0)118 946 7001
www.jacobs.com

Client: Esso Petroleum Company, Limited
Ermyn House,
Ermyn Way,
Leatherhead,
Surrey.
KT22 8UX

Project: Southampton to London Pipeline Project

Drawing title

GENERAL ARRANGEMENT SHEET 7 REGULATION 5 (2)(O)

Drawing status: Fit for Stage Approval

Scale	1:2500	DO NOT SCALE
Jacobs No.	B2325300	Rev C03
Client no.		

Drawing number: B2325300-JAC-000-CIV-DRG-000517

© Copyright 2019 Jacobs U.K. Limited. The concepts and information contained in this document are the property of Jacobs. Use or copying of this document in whole or in part without the written permission of Jacobs constitutes an infringement of copyright. Limitation: This drawing has been prepared on behalf of, and for the exclusive use of Jacobs' Client, and is subject to, and issued in accordance with, the provisions of the contract between Jacobs and the Client. Jacobs accepts no liability or responsibility whatsoever for, or in respect of, any use of, or reliance upon, this drawing by any third party.

C:\pwworking\jacobs_uk_water&utilities_ss4\btaylor\dms335131\B2325300-JAC-000-CIV-DRG-000517.dwg - 15/12/2019 12:02:53 - A1Frame - BTaylor

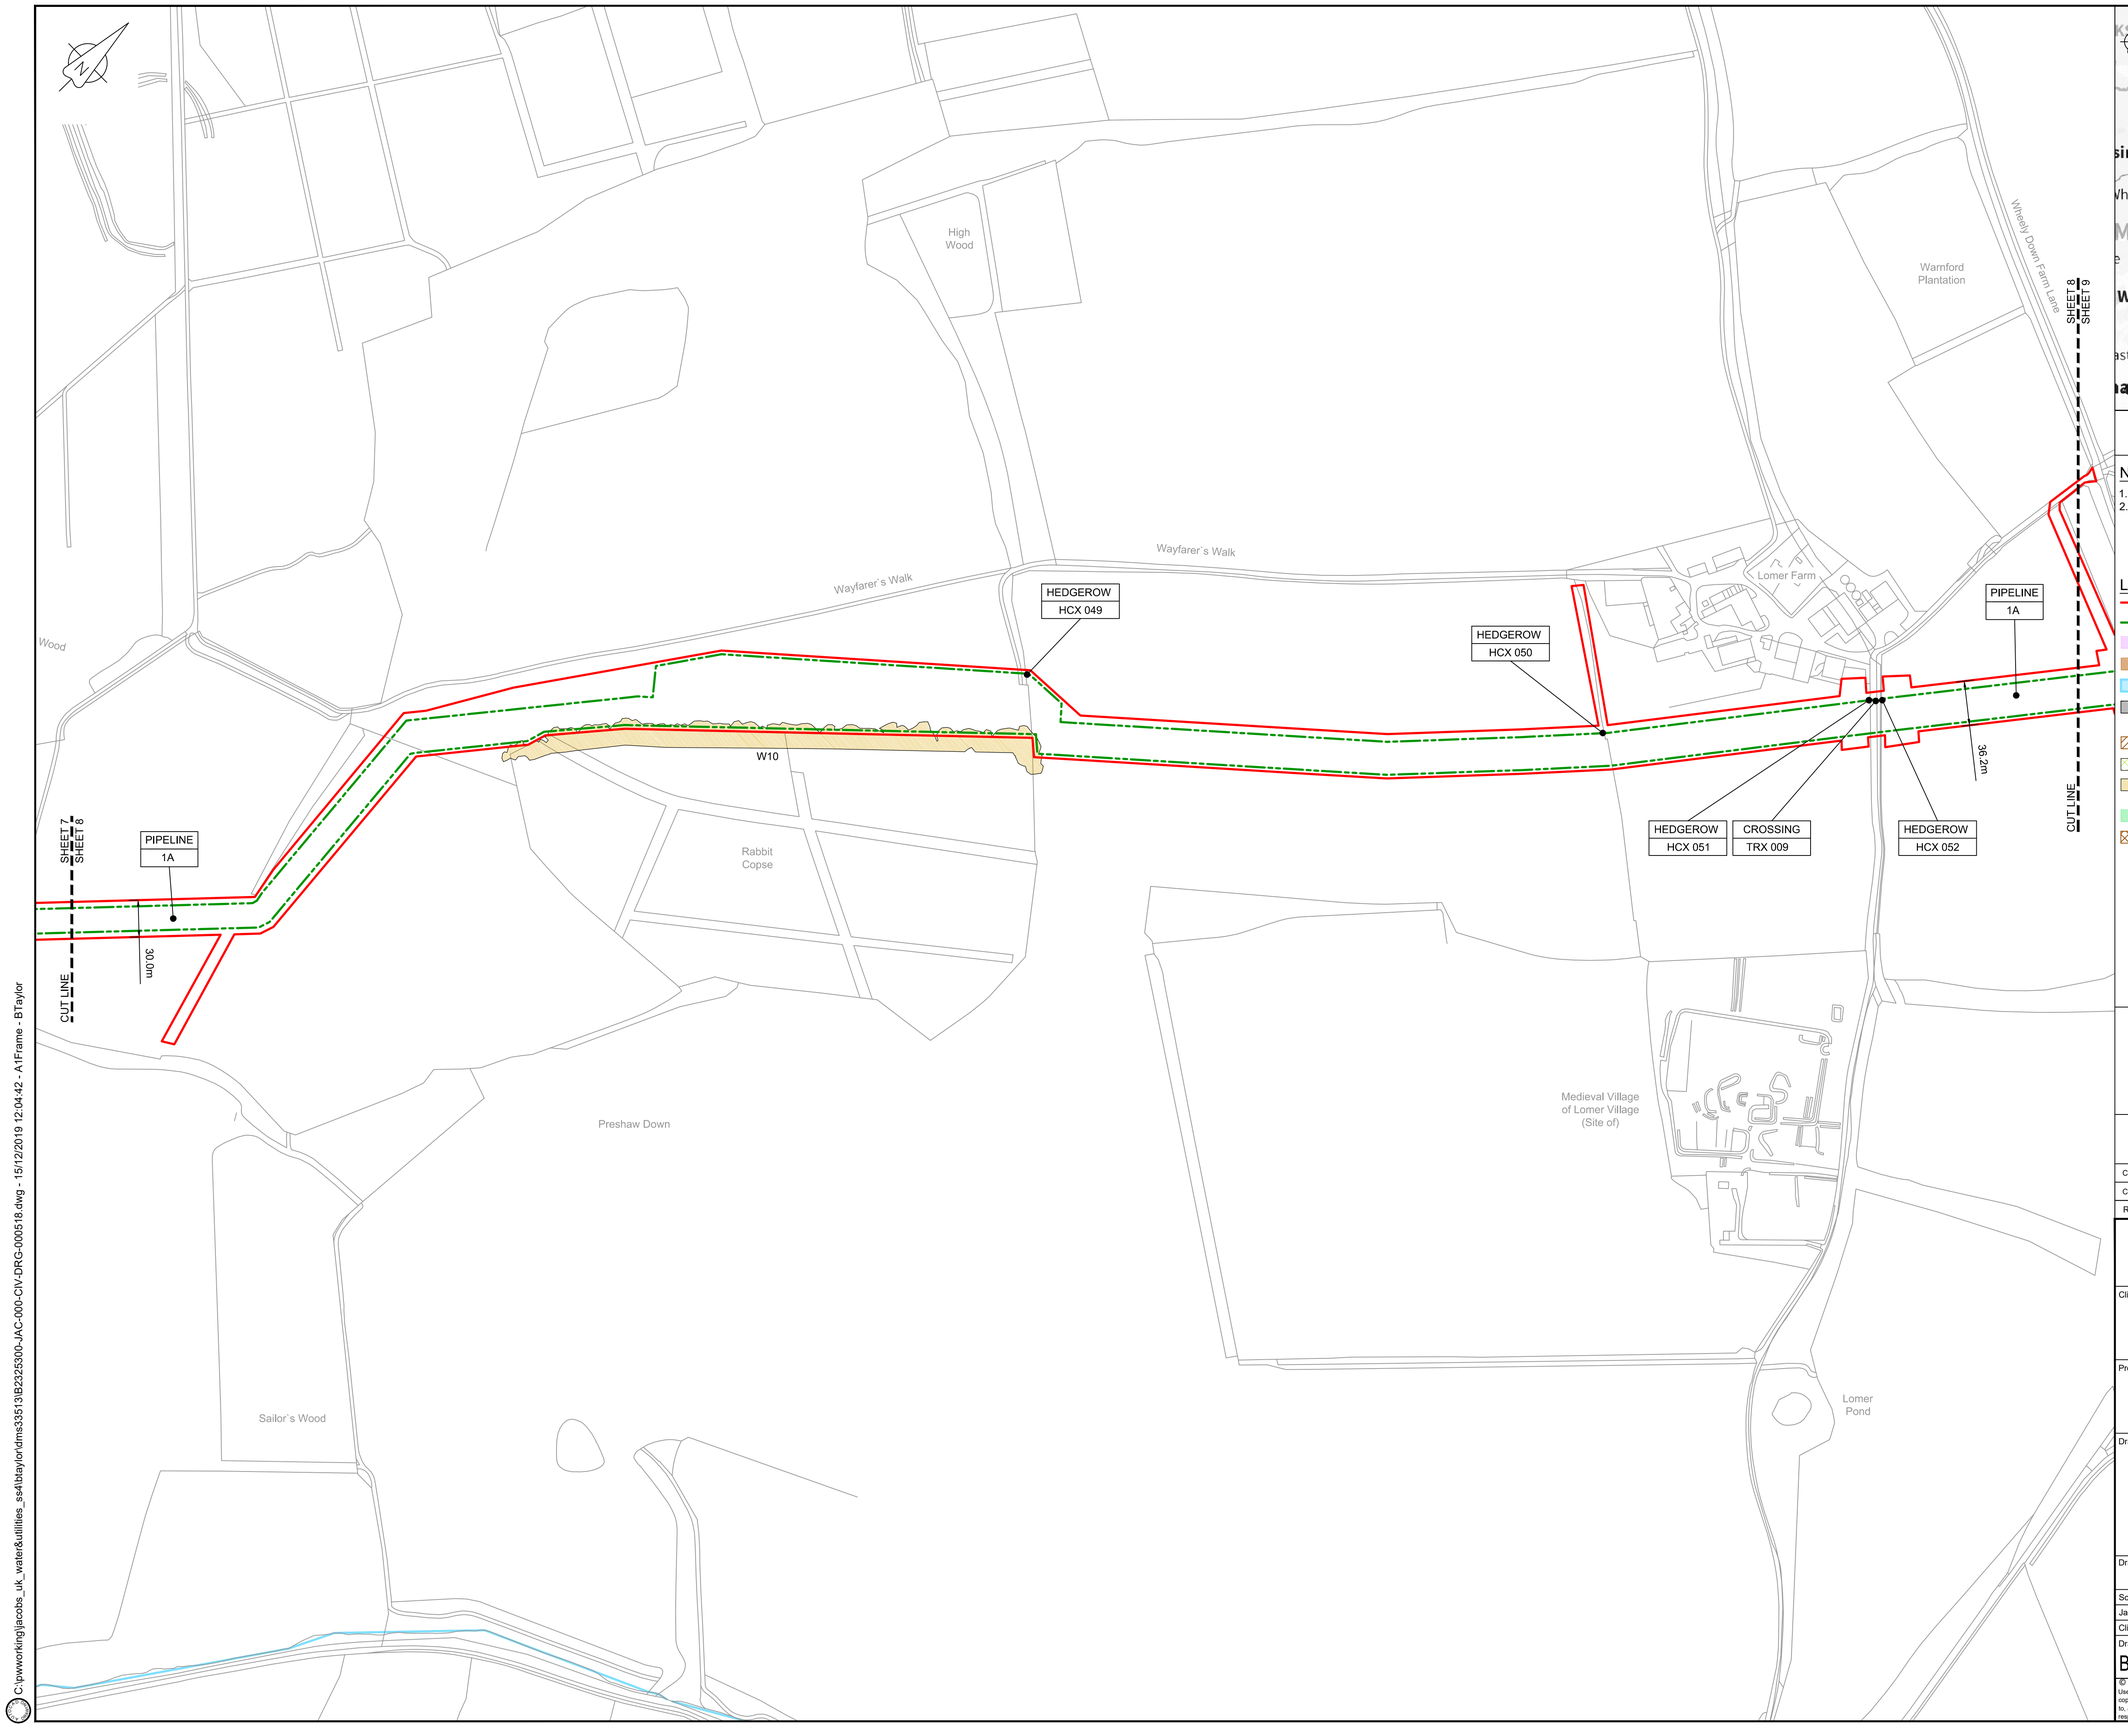

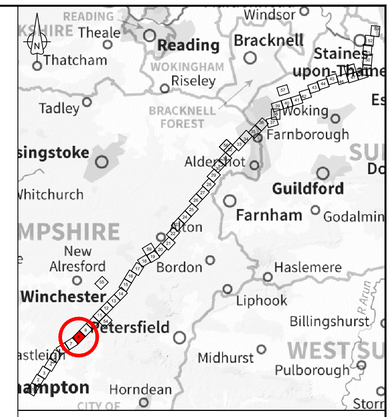

LOCATION PLAN
SCALE 1:500,000

NOTES

1. THIS DRAWING IS IN METRES UNLESS STATED OTHERWISE.
2. TRENCHLESS CROSSINGS ARE INDICATIVE ONLY.

LEGEND

- ORDER LIMITS
- LIMITS OF DEVIATION
- NARROW WORKING AREA (NW)
- TRENCHLESS CROSSING (TC)
- WATER BODIES
- ABOVE GROUND INSTALLATION (AGI) / VALVE (VA) / PRESSURE TRANSDUCER (PT)
- COMPOUND (CO)
- TREE PRESERVATION ORDER (TPO)
- NOTABLE TREES (G = GROUP / T = TREE / W = WOODLAND): JACOBS LIST
- HDD STRINGING AREA
- STREET WORKS (SW)
- DESCRIPTION
- ID or WORK NUMBER (if applicable)
- NARROW WORKING WIDTH / TRENCHLESS TECHNIQUE
- COMMENCEMENT / TERMINATION OF WORKS (COMMENCEMENT = OPEN, TERMINATION = CLOSED)

Contains Ordnance Survey data © Crown copyright and database rights 2019.

© Crown copyright and database rights 2019 OS Licence Number AL100005237.

0 50 100 150 200 250 m
SCALE 1 : 2500 @ A1

Rev	Rev. Date	Purpose of revision	Drawn	Checkd	Rev'd	Apprv'd
C02	09/09/19	SHEETS 10, 11 AND 54 REVISED TO WITHDRAW A2b SUB-OPTION	BT	JA	ND	NJ
C03	13/12/19	UPDATED FOR DEADLINE 3	BT	JA	ND	AD

JACOBS
1180 Eskdale Road, Winnersh, Wokingham, RG41 5TU
Tel:+44(0)118 946 7000 · Fax:+44(0)118 946 7001
www.jacobs.com

Client: Esso Petroleum Company, Limited
Ermyn House,
Ermyn Way,
Leatherhead,
Surrey.
KT22 8UX

Project: Esso | Southampton to London Pipeline Project

Drawing title
GENERAL ARRANGEMENT SHEET 8 REGULATION 5 (2)(O)

Drawing status: Fit for Stage Approval

Scale	1:2500	DO NOT SCALE
Jacobs No.	B2325300	Rev C03
Client no.		

Drawing number: B2325300-JAC-000-CIV-DRG-000518

© Copyright 2019 Jacobs U.K. Limited. The concepts and information contained in this document are the property of Jacobs. Use or copying of this document in whole or in part without the written permission of Jacobs constitutes an infringement of copyright. Limitation: This drawing has been prepared on behalf of, and for the exclusive use of Jacobs' Client, and is subject to, and issued in accordance with, the provisions of the contract between Jacobs and the Client. Jacobs accepts no liability or responsibility whatsoever for, or in respect of, any use of, or reliance upon, this drawing by any third party.

C:\pwworking\jacobs_uk_water&utilities_ss4\btaylor\dms33513\B2325300-JAC-000-CIV-DRG-000518.dwg - 15/12/2019 12:04:42 - A1Frame - BTaylor

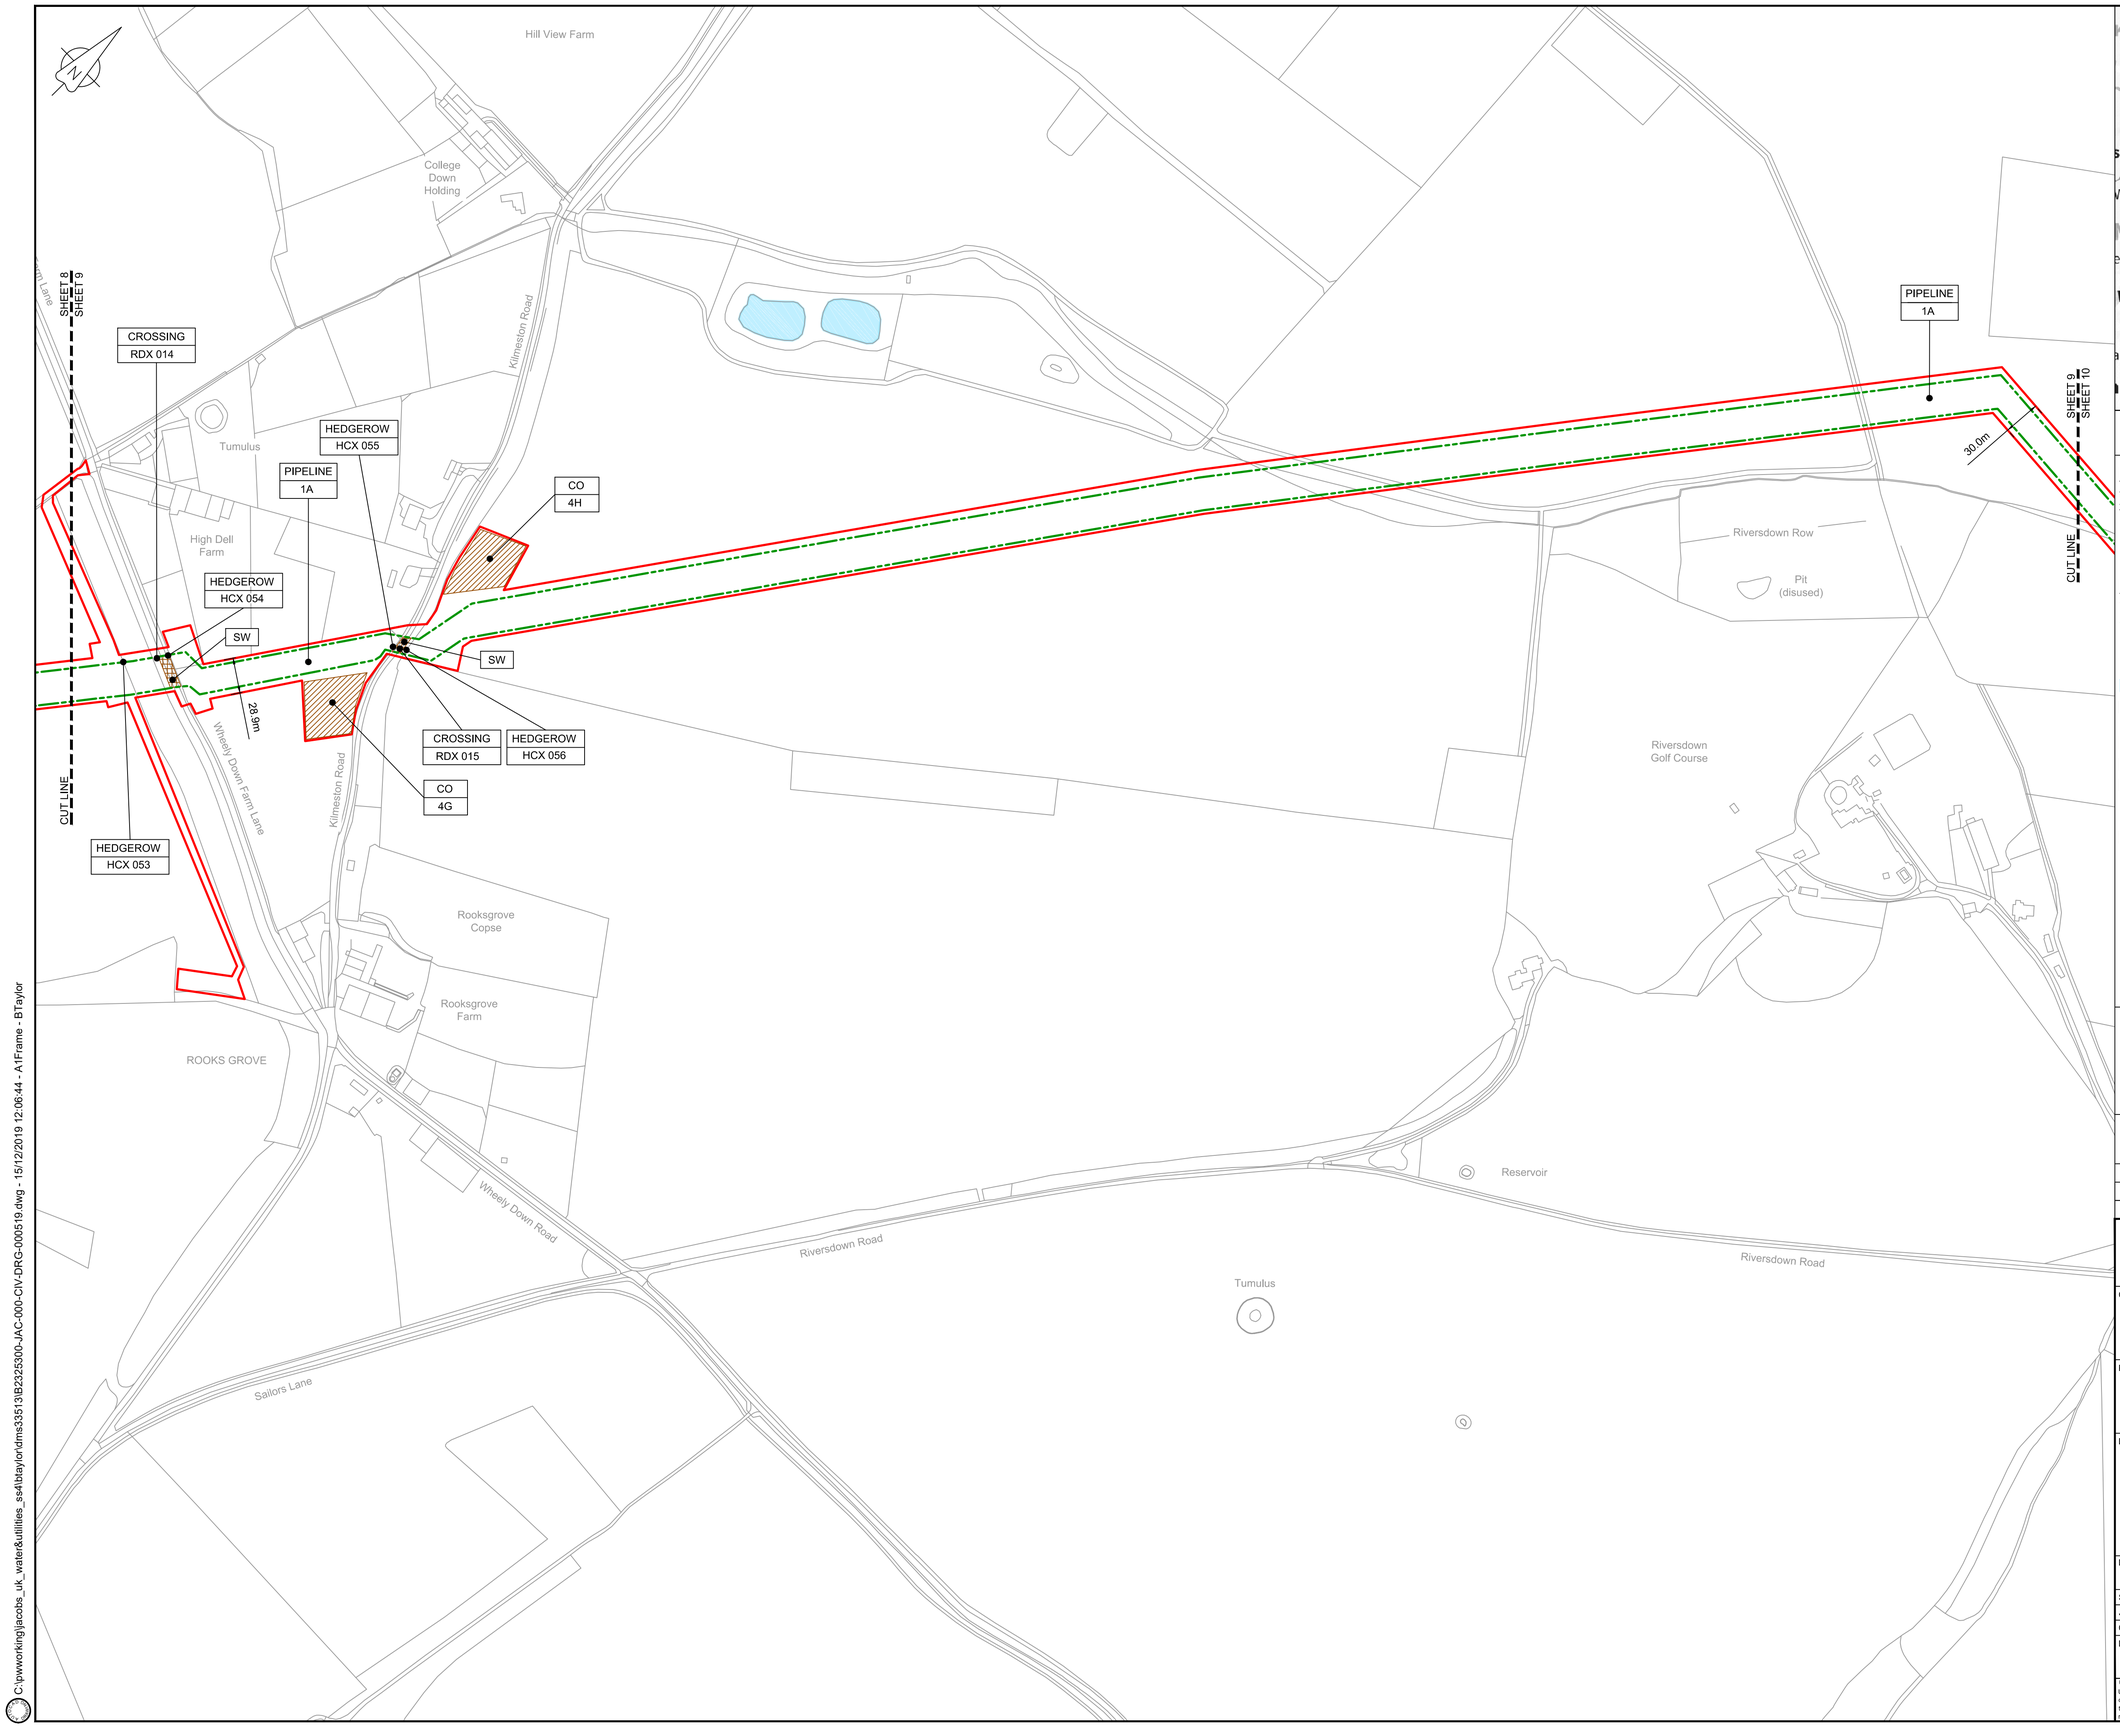

LOCATION PLAN
SCALE 1:500,000

NOTES

1. THIS DRAWING IS IN METRES UNLESS STATED OTHERWISE.
2. TRENCHLESS CROSSINGS ARE INDICATIVE ONLY.

LEGEND

- ORDER LIMITS
- LIMITS OF DEVIATION
- NARROW WORKING AREA (NW)
- TRENCHLESS CROSSING (TC)
- WATER BODIES
- ABOVE GROUND INSTALLATION (AGI) / VALVE (VA) / PRESSURE TRANSDUCER (PT)
- COMPOUND (CO)
- TREE PRESERVATION ORDER (TPO)
- NOTABLE TREES (G = GROUP / T = TREE / W = WOODLAND): JACOBS LIST
- HDD STRINGING AREA
- STREET WORKS (SW)
- DESCRIPTION
- ID or WORK NUMBER (if applicable)
- NARROW WORKING WIDTH / TRENCHLESS TECHNIQUE
- COMMENCEMENT / TERMINATION OF WORKS (COMMENCEMENT = OPEN, TERMINATION = CLOSED)

Contains Ordnance Survey data © Crown copyright and database rights 2019.

© Crown copyright and database rights 2019 OS Licence Number AL100005237.

0 50 100 150 200 250 m
SCALE 1 : 2500 @ A1

Rev	Rev. Date	Purpose of revision	Drawn	Checkd	Rev'd	Apprv'd
C02	09/09/19	SHEETS 10, 11 AND 54 REVISED TO WITHDRAW A2b SUB-OPTION	BT	JA	ND	NJ
C03	13/12/19	UPDATED FOR DEADLINE 3	BT	JA	ND	AD

JACOBS
1180 Eskdale Road, Winnersh, Wokingham, RG41 5TU
Tel:+44(0)118 946 7000 · Fax:+44(0)118 946 7001
www.jacobs.com

Client: Esso Petroleum Company, Limited
Ermyn House,
Ermyn Way,
Leatherhead,
Surrey.
KT22 8UX

Project: Southampton to London Pipeline Project

Drawing title
GENERAL ARRANGEMENT SHEET 9 REGULATION 5 (2)(O)

Drawing status: Fit for Stage Approval

Scale	1:2500	DO NOT SCALE
Jacobs No.	B2325300	Rev C03
Client no.		

Drawing number: B2325300-JAC-000-CIV-DRG-000519

© Copyright 2019 Jacobs U.K. Limited. The concepts and information contained in this document are the property of Jacobs. Use or copying of this document in whole or in part without the written permission of Jacobs constitutes an infringement of copyright. Limitation: This drawing has been prepared on behalf of, and for the exclusive use of Jacobs' Client, and is subject to, and issued in accordance with, the provisions of the contract between Jacobs and the Client. Jacobs accepts no liability or responsibility whatsoever for, or in respect of, any use of, or reliance upon, this drawing by any third party.

C:\pwworking\jacobs_uk_water&utilities_ss4\btaylor\dms33513\B2325300-JAC-000-CIV-DRG-000519.dwg - 15/12/2019 12:06:44 - A1Frame - BTaylor

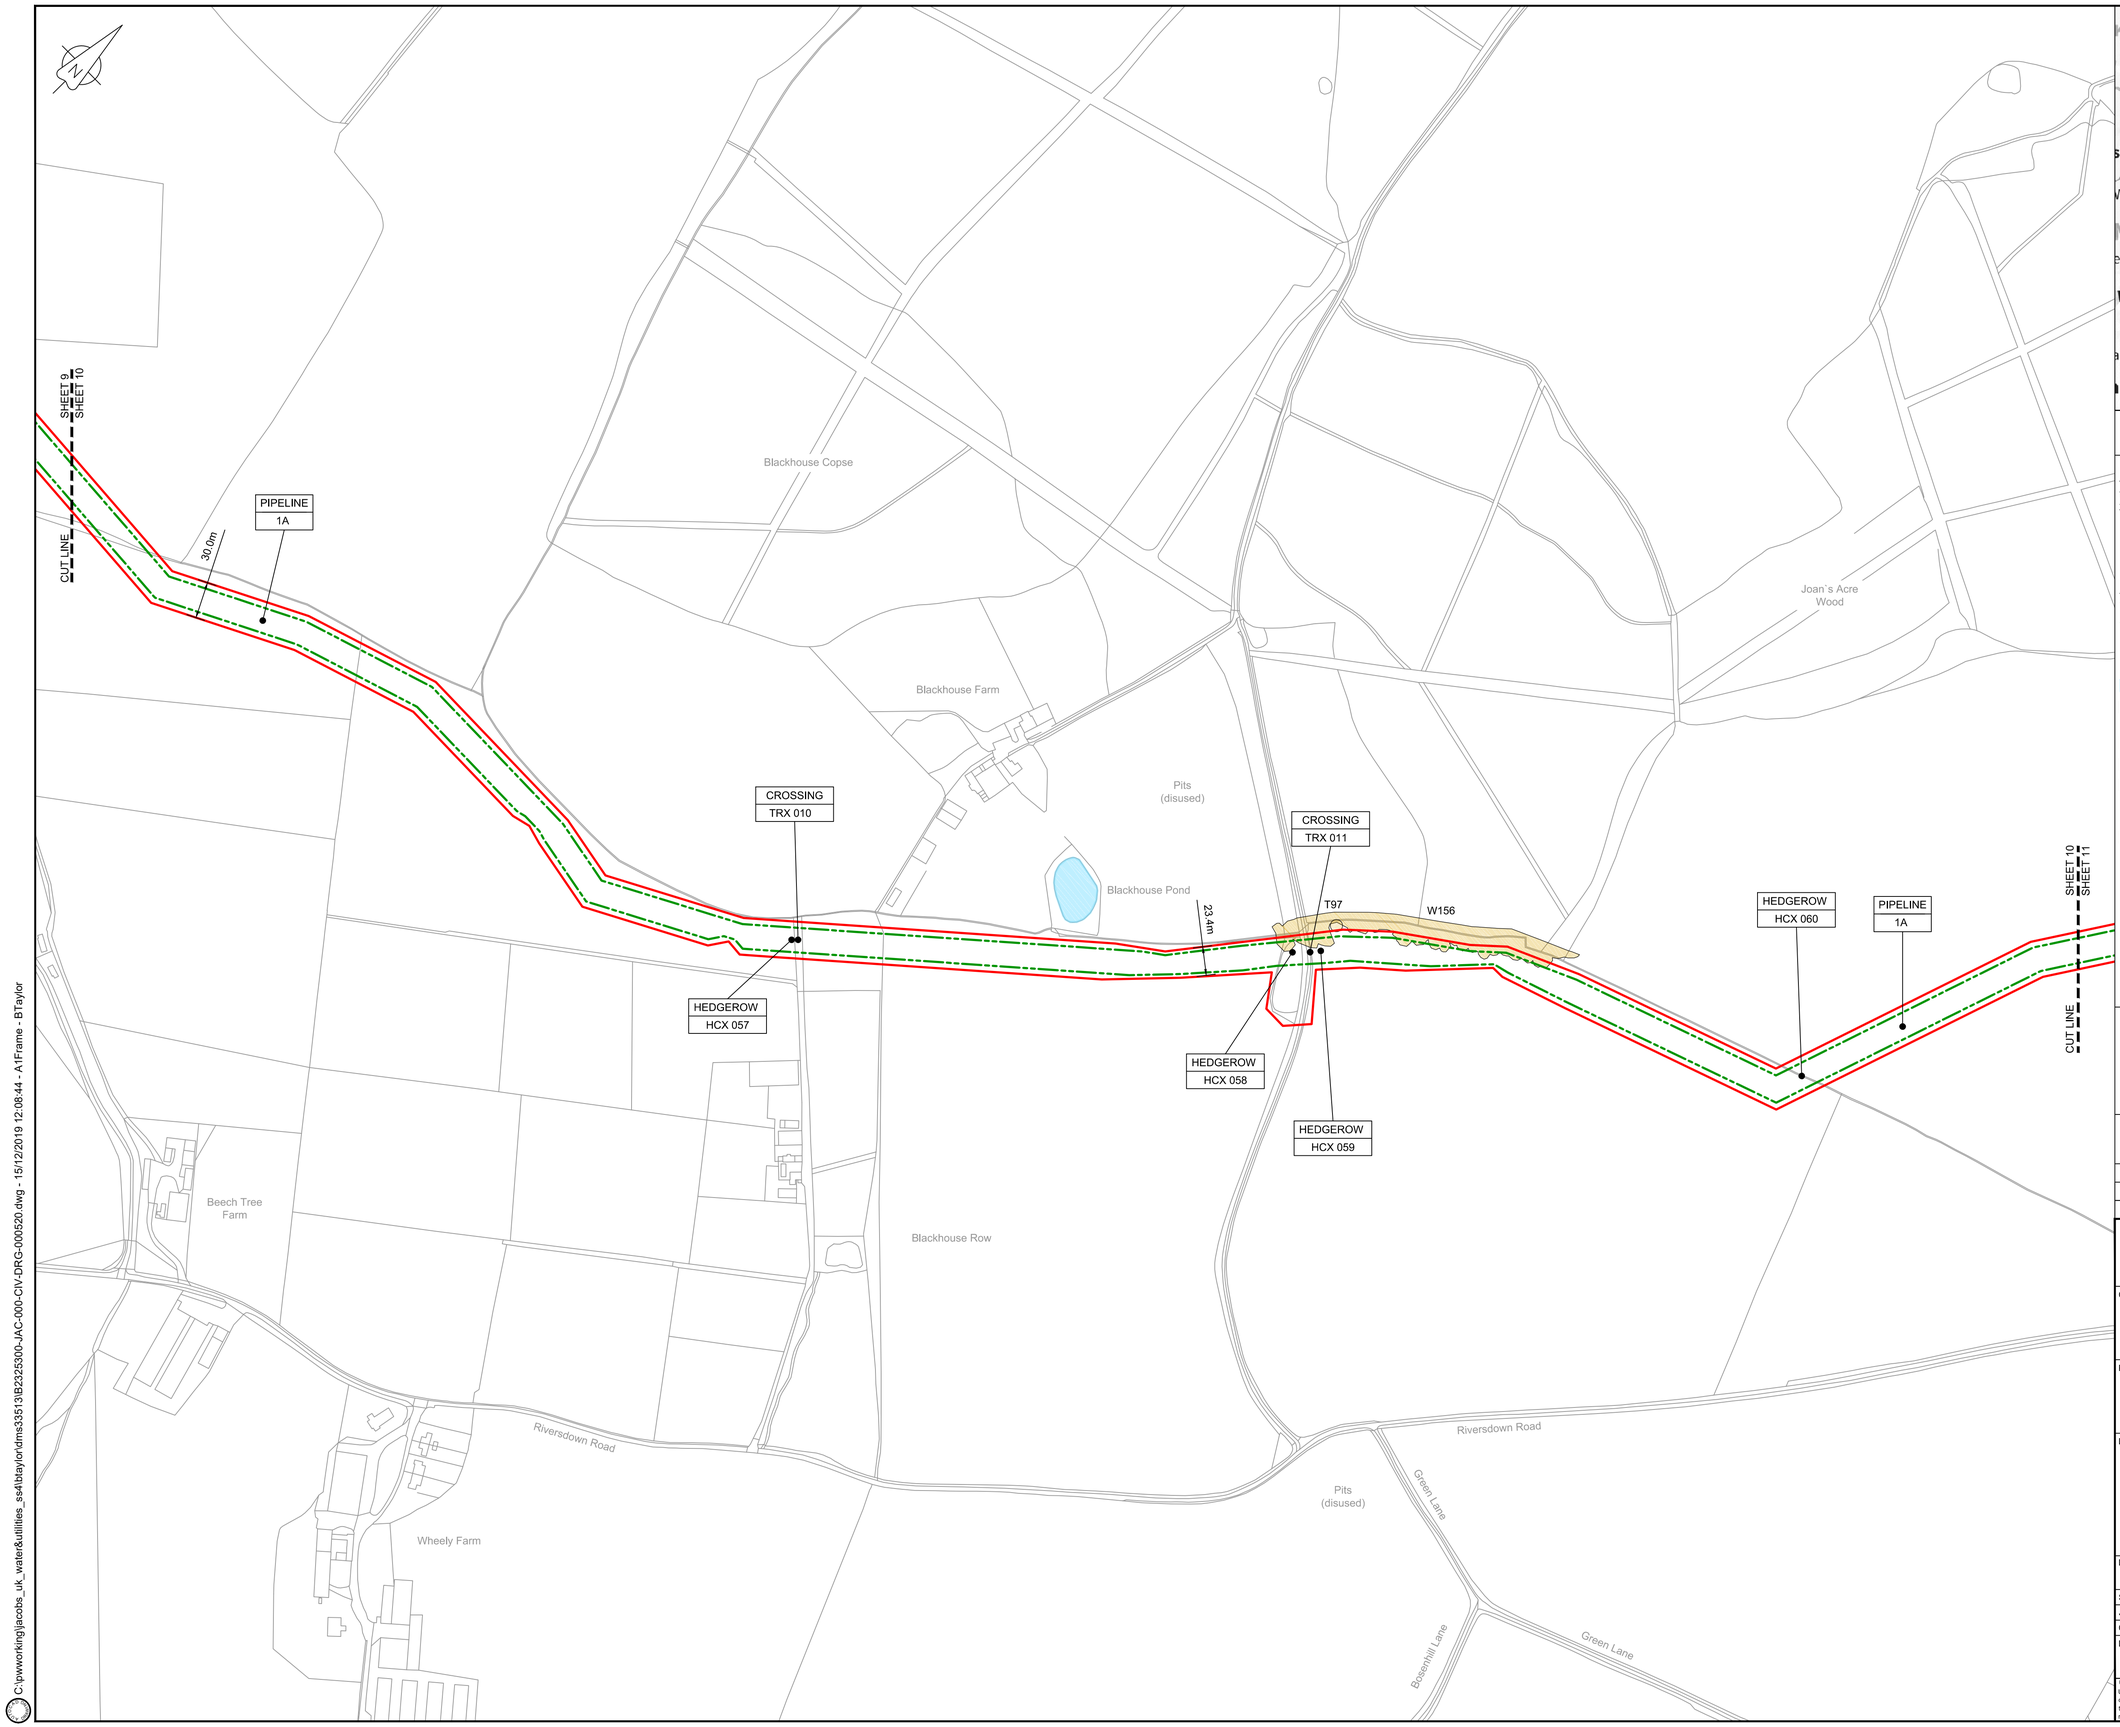

LOCATION PLAN
SCALE 1:500,000

NOTES

1. THIS DRAWING IS IN METRES UNLESS STATED OTHERWISE.
2. TRENCHLESS CROSSINGS ARE INDICATIVE ONLY.

LEGEND

- ORDER LIMITS
- LIMITS OF DEVIATION
- NARROW WORKING AREA (NW)
- TRENCHLESS CROSSING (TC)
- WATER BODIES
- ABOVE GROUND INSTALLATION (AGI) / VALVE (VA) / PRESSURE TRANSDUCER (PT)
- COMPOUND (CO)
- TREE PRESERVATION ORDER (TPO)
- NOTABLE TREES (G = GROUP / T = TREE / W = WOODLAND): JACOBS LIST
- HDD STRINGING AREA
- STREET WORKS (SW)
- DESCRIPTION
- ID or WORK NUMBER (if applicable)
- NARROW WORKING WIDTH / TRENCHLESS TECHNIQUE
- COMMENCEMENT / TERMINATION OF WORKS (COMMENCEMENT = OPEN, TERMINATION = CLOSED)

Contains Ordnance Survey data © Crown copyright and database rights 2019.

© Crown copyright and database rights 2019 OS Licence Number AL100005237.

0 50 100 150 200 250 m
SCALE 1 : 2500 @ A1

Rev	Rev. Date	Purpose of revision	Drawn	Checkd	Rev'd	Apprv'd
C02	09/09/19	SHEETS 10, 11 AND 54 REVISED TO WITHDRAW A2b SUB-OPTION	BT	JA	ND	NJ
C03	13/12/19	UPDATED FOR DEADLINE 3	BT	JA	ND	AD

JACOBS
1180 Eskdale Road, Winnersh, Wokingham, RG41 5TU
Tel:+44(0)118 946 7000 · Fax:+44(0)118 946 7001
www.jacobs.com

Client: Esso Petroleum Company, Limited
Ermyn House,
Ermyn Way,
Leatherhead,
Surrey.
KT22 8UX

Project: Esso — Southampton to London Pipeline Project

Drawing title
GENERAL ARRANGEMENT SHEET 10 REGULATION 5 (2)(O)

Drawing status: Fit for Stage Approval

Scale	1:2500	DO NOT SCALE
Jacobs No.	B2325300	Rev C03
Client no.		

Drawing number: B2325300-JAC-000-CIV-DRG-000520

© Copyright 2019 Jacobs U.K. Limited. The concepts and information contained in this document are the property of Jacobs. Use or copying of this document in whole or in part without the written permission of Jacobs constitutes an infringement of copyright. Limitation: This drawing has been prepared on behalf of, and for the exclusive use of Jacobs' Client, and is subject to, and issued in accordance with, the provisions of the contract between Jacobs and the Client. Jacobs accepts no liability or responsibility whatsoever for, or in respect of, any use of, or reliance upon, this drawing by any third party.

C:\pwworking\jacobs_uk_water&utilities_ss4\btaylor\dms33513\B2325300-JAC-000-CIV-DRG-000520.dwg - 15/12/2019 12:08:44 - A1Frame - BTaylor

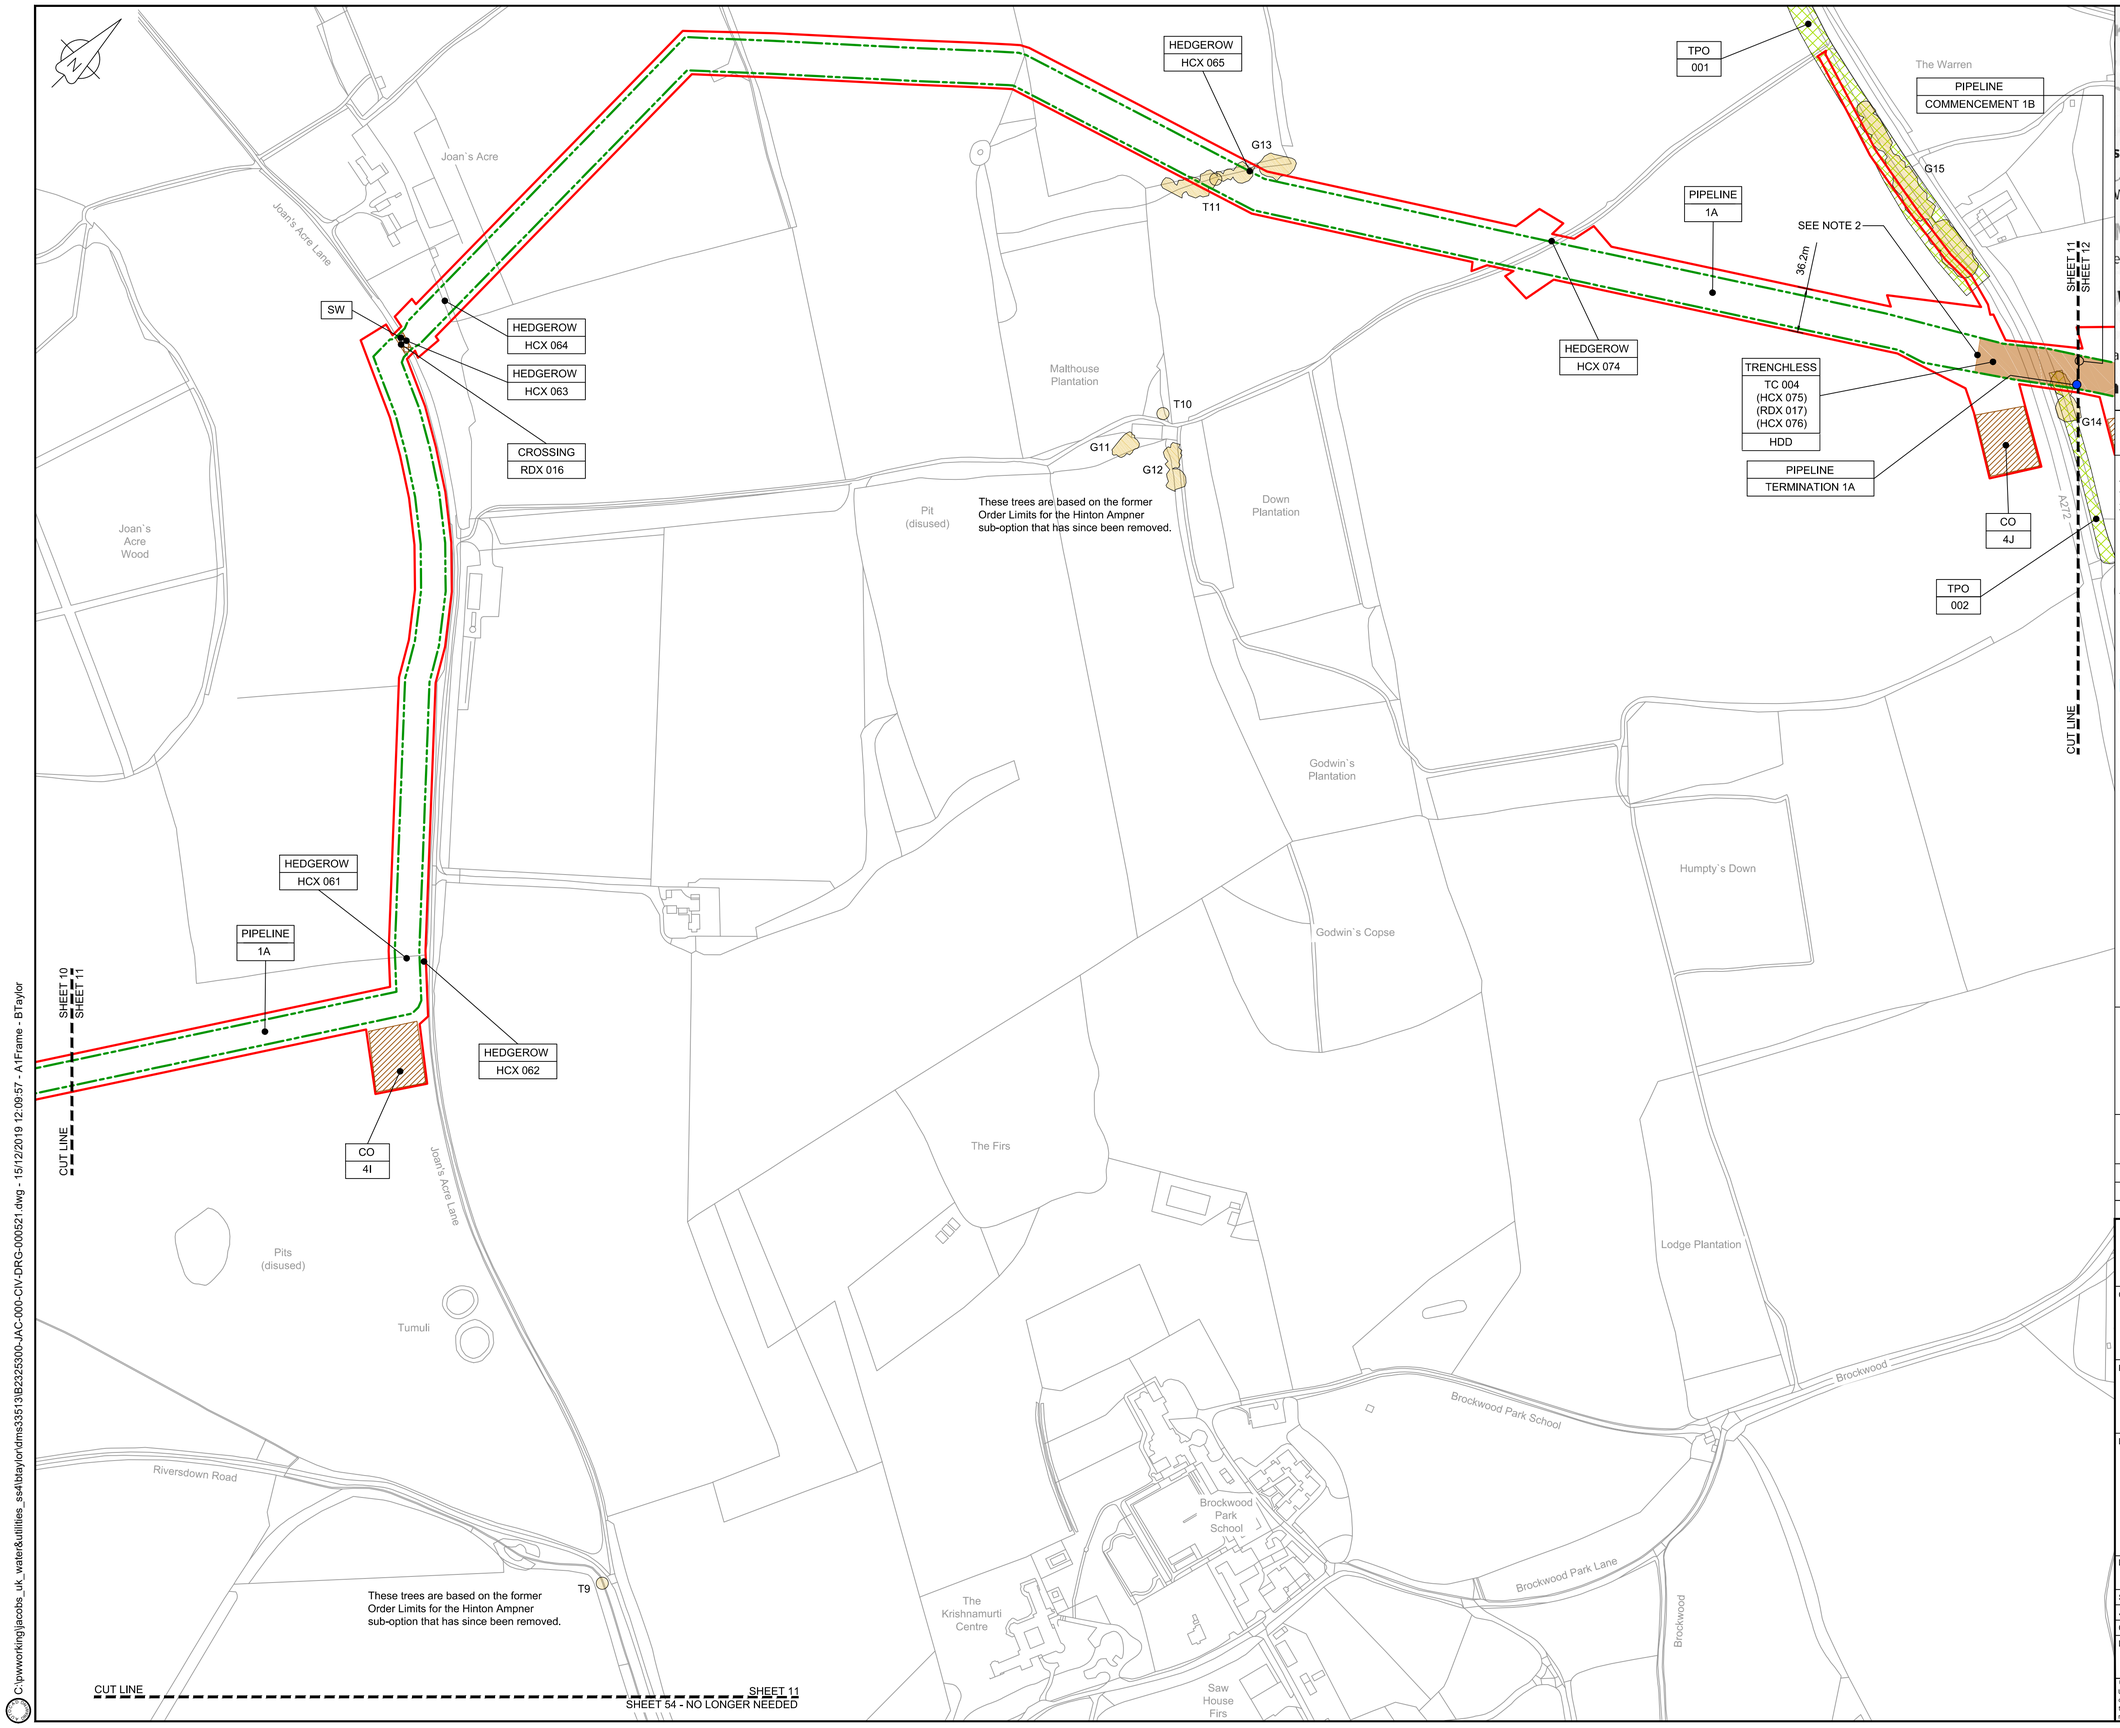

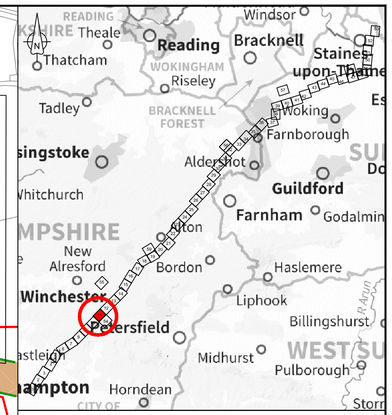

LOCATION PLAN
SCALE 1:500,000

NOTES

1. THIS DRAWING IS IN METRES UNLESS STATED OTHERWISE.
2. TRENCHLESS CROSSINGS ARE INDICATIVE ONLY.

LEGEND

- ORDER LIMITS
- LIMITS OF DEVIATION
- NARROW WORKING AREA (NW)
- TRENCHLESS CROSSING (TC)
- WATER BODIES
- ABOVE GROUND INSTALLATION (AGI) / VALVE (VA) / PRESSURE TRANSDUCER (PT)
- COMPOUND (CO)
- TREE PRESERVATION ORDER (TPO)
- NOTABLE TREES (G = GROUP / T = TREE / W = WOODLAND): JACOBS LIST
- HDD STRINGING AREA
- STREET WORKS (SW)
- DESCRIPTION
- ID or WORK NUMBER (if applicable)
- NARROW WORKING WIDTH / TRENCHLESS TECHNIQUE
- COMMENCEMENT / TERMINATION OF WORKS (COMMENCEMENT = OPEN, TERMINATION = CLOSED)

Contains Ordnance Survey data © Crown copyright and database rights 2019.

© Crown copyright and database rights 2019 OS Licence Number AL100005237.

0 50 100 150 200 250 m
SCALE 1 : 2500 @ A1

Rev	Rev. Date	Purpose of revision	Drawn	Checkd	Rev'd	Apprv'd
C02	09/09/19	SHEETS 10, 11 AND 54 REVISED TO WITHDRAW A2b SUB-OPTION	BT	JA	ND	NJ
C03	13/12/19	UPDATED FOR DEADLINE 3	BT	JA	ND	AD

JACOBS
1180 Eskdale Road, Winnersh, Wokingham, RG41 5TU
Tel:+44(0)118 946 7000 · Fax:+44(0)118 946 7001
www.jacobs.com

Client: Esso Petroleum Company, Limited
Ermyn House,
Ermyn Way,
Leatherhead,
Surrey.
KT22 8UX

Project: Southampton to London Pipeline Project

Drawing title
GENERAL ARRANGEMENT SHEET 11 REGULATION 5 (2)(O)

Drawing status: Fit for Stage Approval

Scale	1:2500	DO NOT SCALE
Jacobs No.	B2325300	Rev C03
Client no.		

Drawing number: B2325300-JAC-000-CIV-DRG-000521

© Copyright 2019 Jacobs U.K. Limited. The concepts and information contained in this document are the property of Jacobs. Use or copying of this document in whole or in part without the written permission of Jacobs constitutes an infringement of copyright. Limitation: This drawing has been prepared on behalf of, and for the exclusive use of Jacobs' Client, and is subject to, and issued in accordance with, the provisions of the contract between Jacobs and the Client. Jacobs accepts no liability or responsibility whatsoever for, or in respect of, any use of, or reliance upon, this drawing by any third party.

C:\pwworking\jacobs_uk_water&utilities_ss4\baylor\dms33513\B2325300-JAC-000-CIV-DRG-000521.dwg - 15/12/2019 12:09:57 - A1Frame - BTaylor

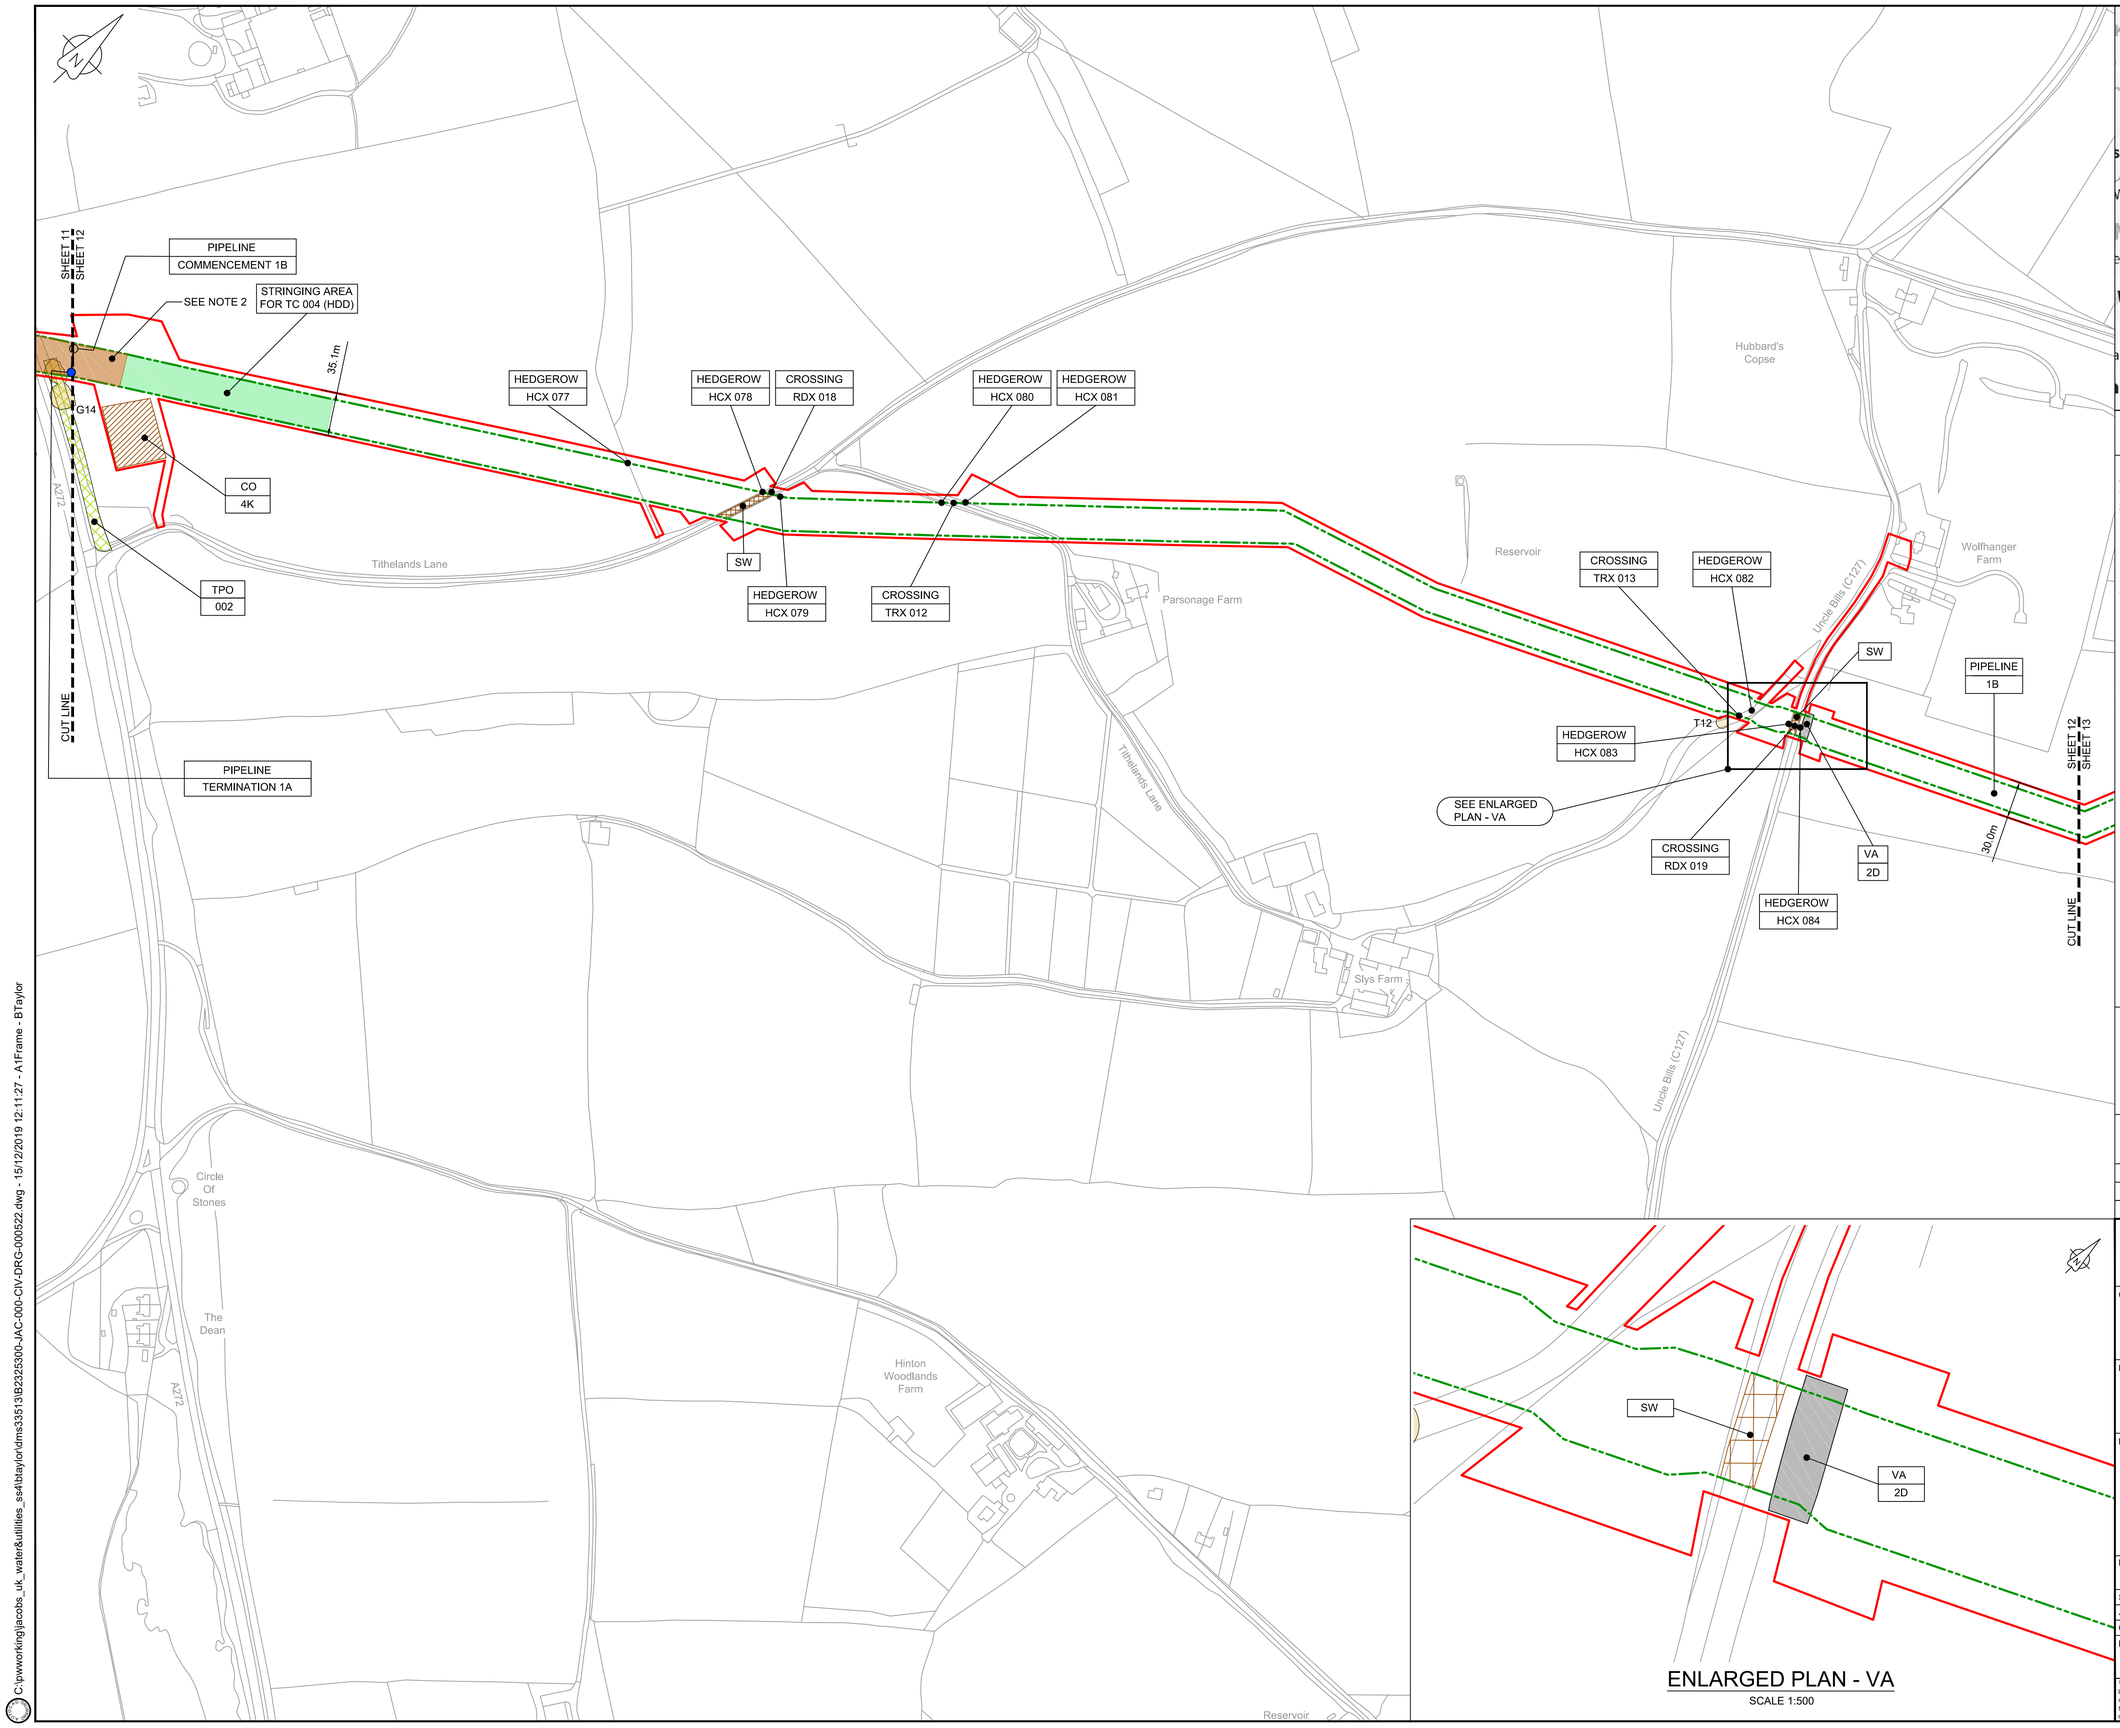

LOCATION PLAN
SCALE 1:500,000

NOTES

1. THIS DRAWING IS IN METRES UNLESS STATED OTHERWISE.
2. TRENCHLESS CROSSINGS ARE INDICATIVE ONLY.

LEGEND

- ORDER LIMITS
- LIMITS OF DEVIATION
- NARROW WORKING AREA (NW)
- TRENCHLESS CROSSING (TC)
- WATER BODIES
- ABOVE GROUND INSTALLATION (AGI) / VALVE (VA) / PRESSURE TRANSDUCER (PT)
- COMPOUND (CO)
- TREE PRESERVATION ORDER (TPO)
- NOTABLE TREES (G = GROUP / T = TREE / W = WOODLAND): JACOBS LIST
- HDD STRINGING AREA
- STREET WORKS (SW)
- DESCRIPTION
- ID or WORK NUMBER (if applicable)
- NARROW WORKING WIDTH / TRENCHLESS TECHNIQUE
- COMMENCEMENT / TERMINATION OF WORKS (COMMENCEMENT = OPEN, TERMINATION = CLOSED)

Contains Ordnance Survey data © Crown copyright and database rights 2019.

© Crown copyright and database rights 2019 OS Licence Number AL100005237.

0 50 100 150 200 250 m

SCALE 1 : 2500 @ A1

Rev	Rev. Date	Purpose of revision	Drawn	Checkd	Rev'd	Apprv'd
C02	09/09/19	SHEETS 10, 11 AND 54 REVISED TO WITHDRAW A2	BT	JA	ND	NJ
C03	13/12/19	UPDATED FOR DEADLINE 3	BT	JA	ND	AD

ENLARGED PLAN - VA
SCALE 1:500

JACOBS
1180 Eskdale Road, Winnersh, Wokingham, RG41 5TU
Tel:+44(0)118 946 7000 · Fax:+44(0)118 946 7001
www.jacobs.com

Client: Esso Petroleum Company, Limited
Ermyn House,
Ermyn Way,
Leatherhead,
Surrey,
KT22 8UX

Project: Southampton to London Pipeline Project

Drawing title
GENERAL ARRANGEMENT SHEET 12 REGULATION 5 (2)(O)

Drawing status: Fit for Stage Approval

Scale	1:2500	DO NOT SCALE
Jacobs No.	B2325300	Rev C03
Client no.		

Drawing number: B2325300-JAC-000-CIV-DRG-000522

© Copyright 2019 Jacobs U.K. Limited. The concepts and information contained in this document are the property of Jacobs. Use or copying of this document in whole or in part without the written permission of Jacobs constitutes an infringement of copyright. Limitation: This drawing has been prepared on behalf of, and for the exclusive use of Jacobs' Client, and is subject to, and issued in accordance with, the provisions of the contract between Jacobs and the Client. Jacobs accepts no liability or responsibility whatsoever for, or in respect of, any use of, or reliance upon, this drawing by any third party.

C:\pwworking\jacobs_uk_water&utilities_ss4\btaylor\dms33513\B2325300-JAC-000-CIV-DRG-000522.dwg - 15/12/2019 12:11:27 - A1Frame - BTaylor

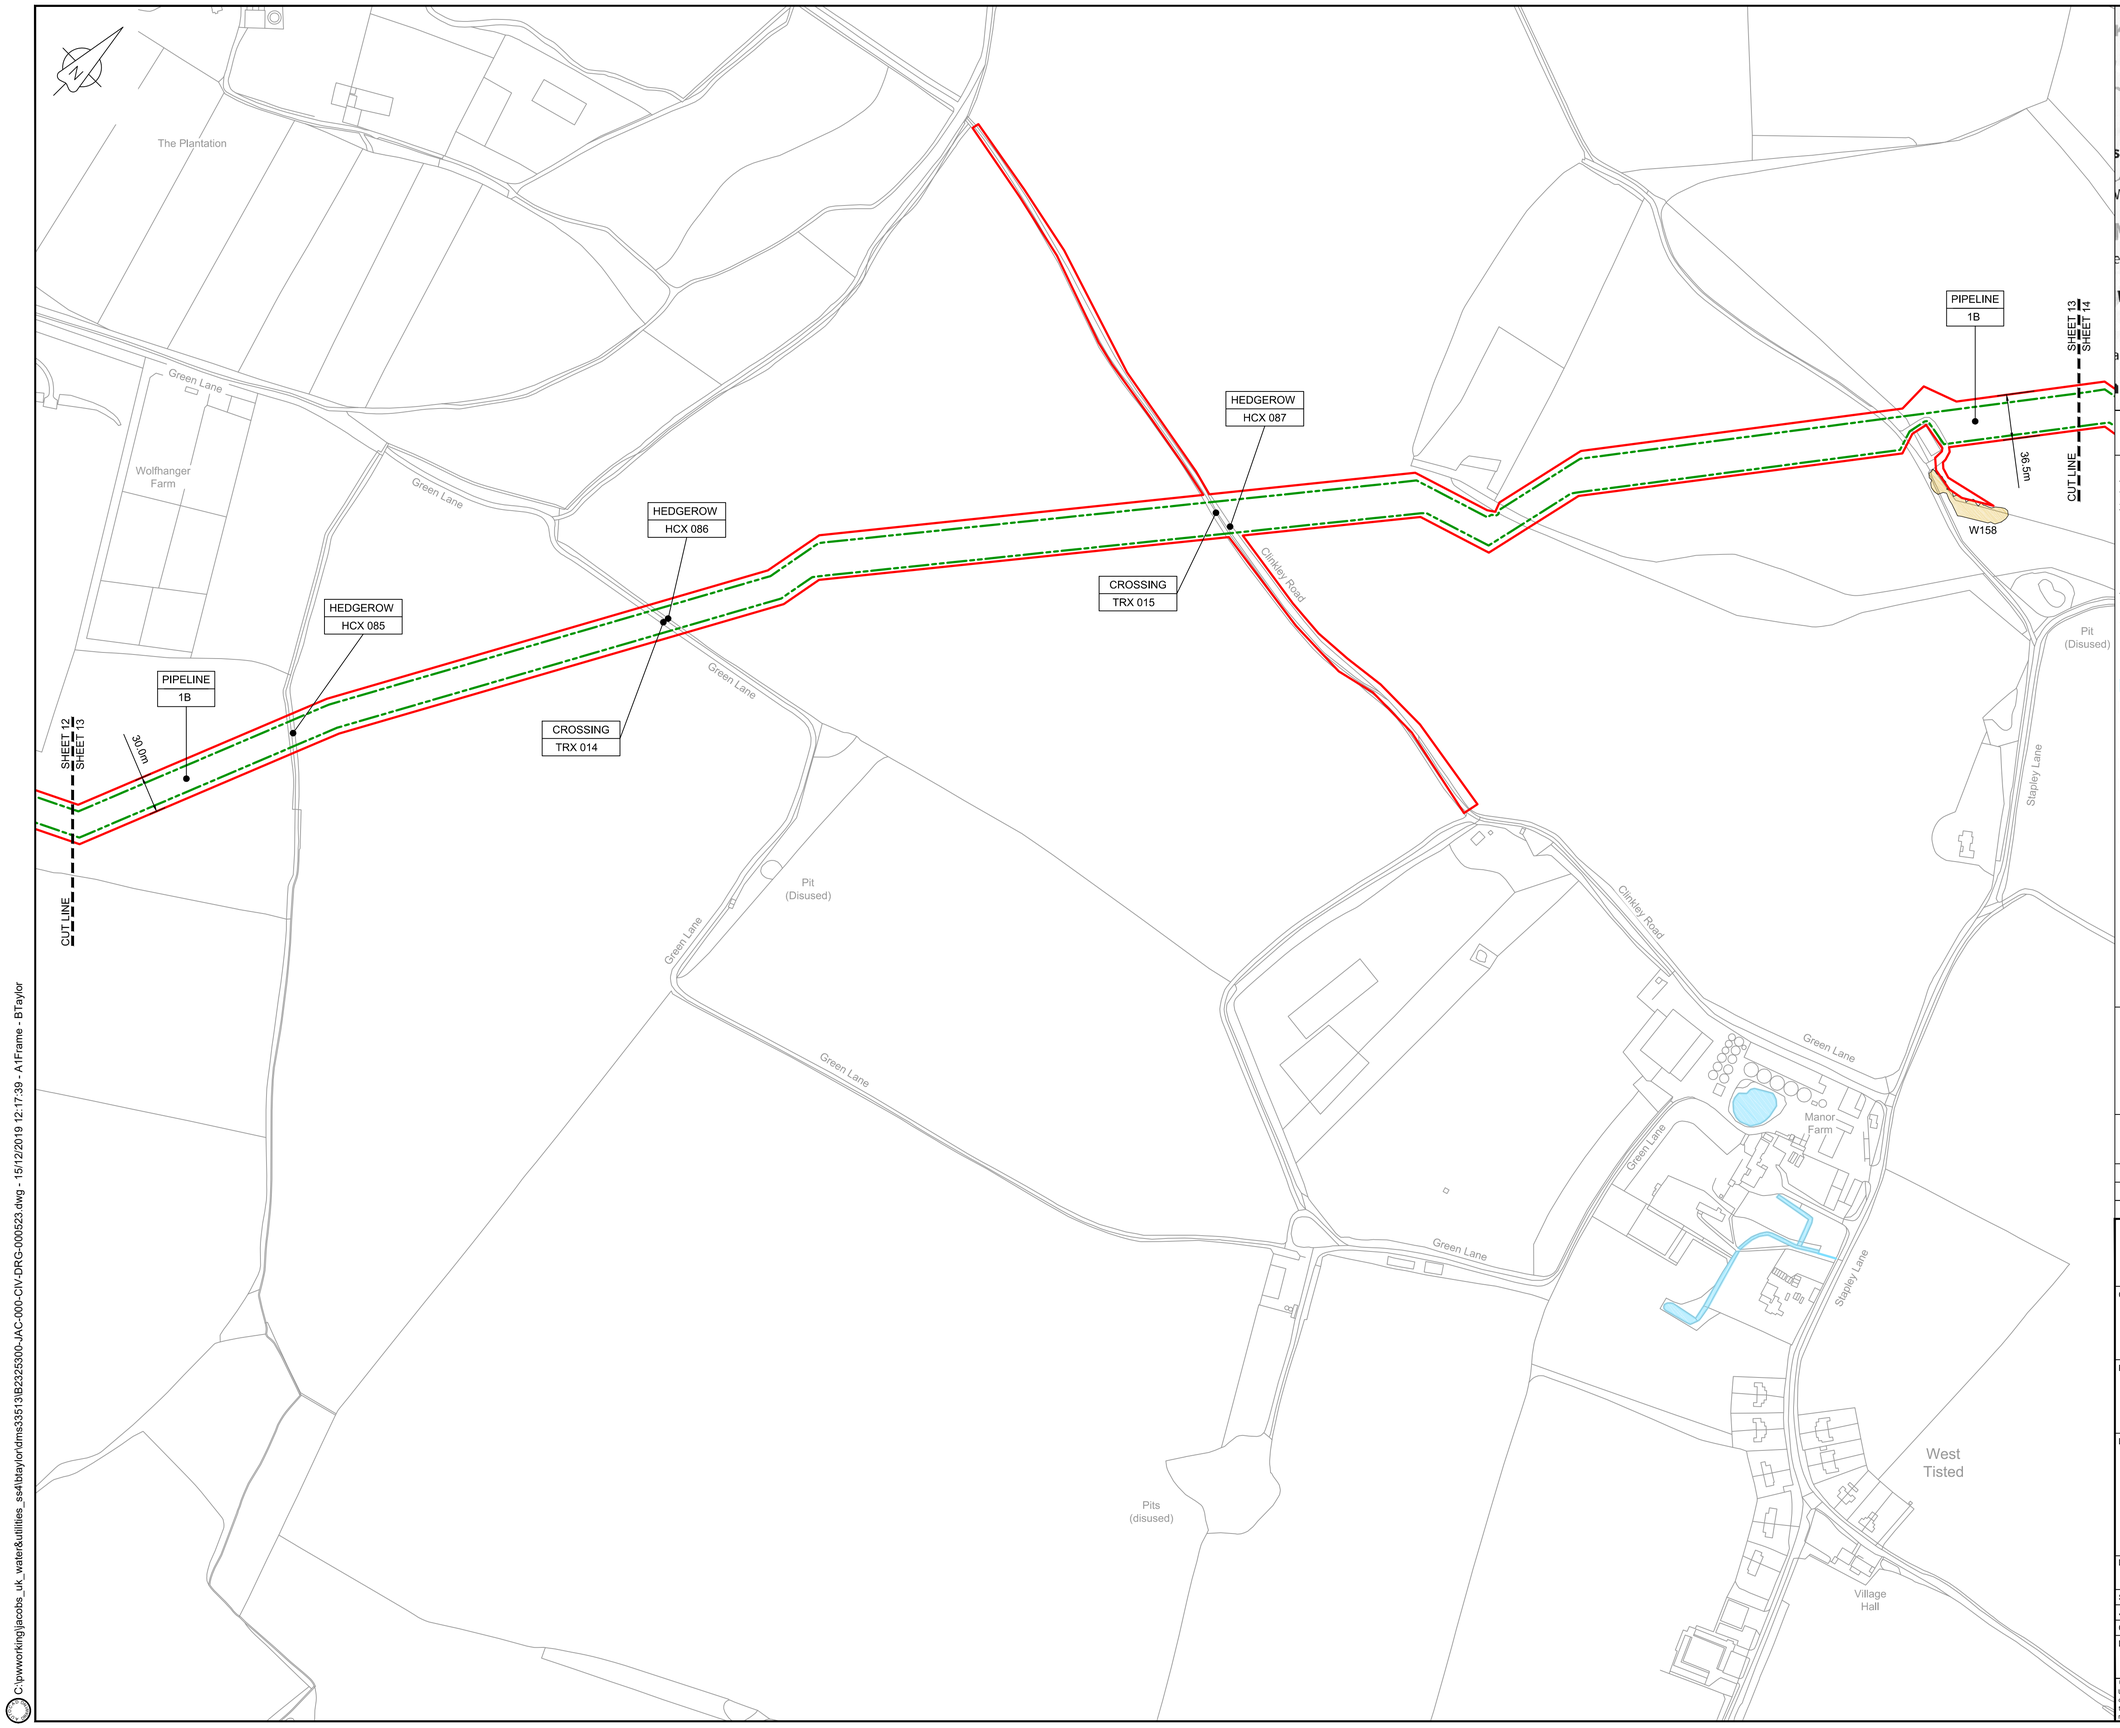

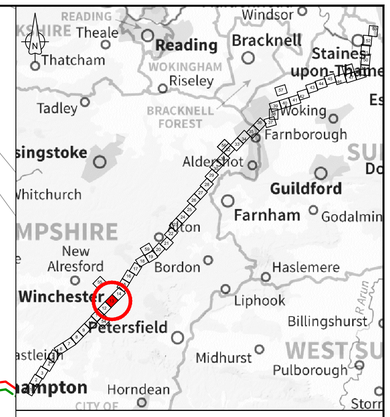

LOCATION PLAN
SCALE 1:500,000

NOTES

1. THIS DRAWING IS IN METRES UNLESS STATED OTHERWISE.
2. TRENCHLESS CROSSINGS ARE INDICATIVE ONLY.

LEGEND

- ORDER LIMITS
- LIMITS OF DEVIATION
- NARROW WORKING AREA (NW)
- TRENCHLESS CROSSING (TC)
- WATER BODIES
- ABOVE GROUND INSTALLATION (AGI) / VALVE (VA) / PRESSURE TRANSDUCER (PT)
- COMPOUND (CO)
- TREE PRESERVATION ORDER (TPO)
- NOTABLE TREES (G = GROUP / T = TREE / W = WOODLAND): JACOBS LIST
- HDD STRINGING AREA
- STREET WORKS (SW)
- DESCRIPTION
- ID or WORK NUMBER (if applicable)
- NARROW WORKING WIDTH / TRENCHLESS TECHNIQUE
- COMMENCEMENT / TERMINATION OF WORKS (COMMENCEMENT = OPEN, TERMINATION = CLOSED)

Contains Ordnance Survey data © Crown copyright and database rights 2019.

© Crown copyright and database rights 2019 OS Licence Number AL100005237.

0 50 100 150 200 250 m
SCALE 1 : 2500 @ A1

Rev	Rev. Date	Purpose of revision	Drawn	Checkd	Rev'd	Apprv'd
C02	09/09/19	SHEETS 10, 11 AND 54 REVISED TO WITHDRAW A2b SUB-OPTION	BT	JA	ND	NJ
C03	13/12/19	UPDATED FOR DEADLINE 3	BT	JA	ND	AD

JACOBS
1180 Eskdale Road, Winnersh, Wokingham, RG41 5TU
Tel:+44(0)118 946 7000 · Fax:+44(0)118 946 7001
www.jacobs.com

Client: Esso Petroleum Company, Limited
Ermyn House,
Ermyn Way,
Leatherhead,
Surrey.
KT22 8UX

Project: Southampton to London Pipeline Project

Drawing title
GENERAL ARRANGEMENT SHEET 13 REGULATION 5 (2)(O)

Drawing status: Fit for Stage Approval

Scale	1:2500	DO NOT SCALE
Jacobs No.	B2325300	Rev C03
Client no.		

Drawing number: B2325300-JAC-000-CIV-DRG-000523

© Copyright 2019 Jacobs U.K. Limited. The concepts and information contained in this document are the property of Jacobs. Use or copying of this document in whole or in part without the written permission of Jacobs constitutes an infringement of copyright. Limitation: This drawing has been prepared on behalf of, and for the exclusive use of Jacobs' Client, and is subject to, and issued in accordance with, the provisions of the contract between Jacobs and the Client. Jacobs accepts no liability or responsibility whatsoever for, or in respect of, any use of, or reliance upon, this drawing by any third party.

C:\pwworking\jacobs_uk_water&utilities_ss4\btaylor\dms33513\B2325300-JAC-000-CIV-DRG-000523.dwg - 15/12/2019 12:17:39 - A1Frame - BTaylor

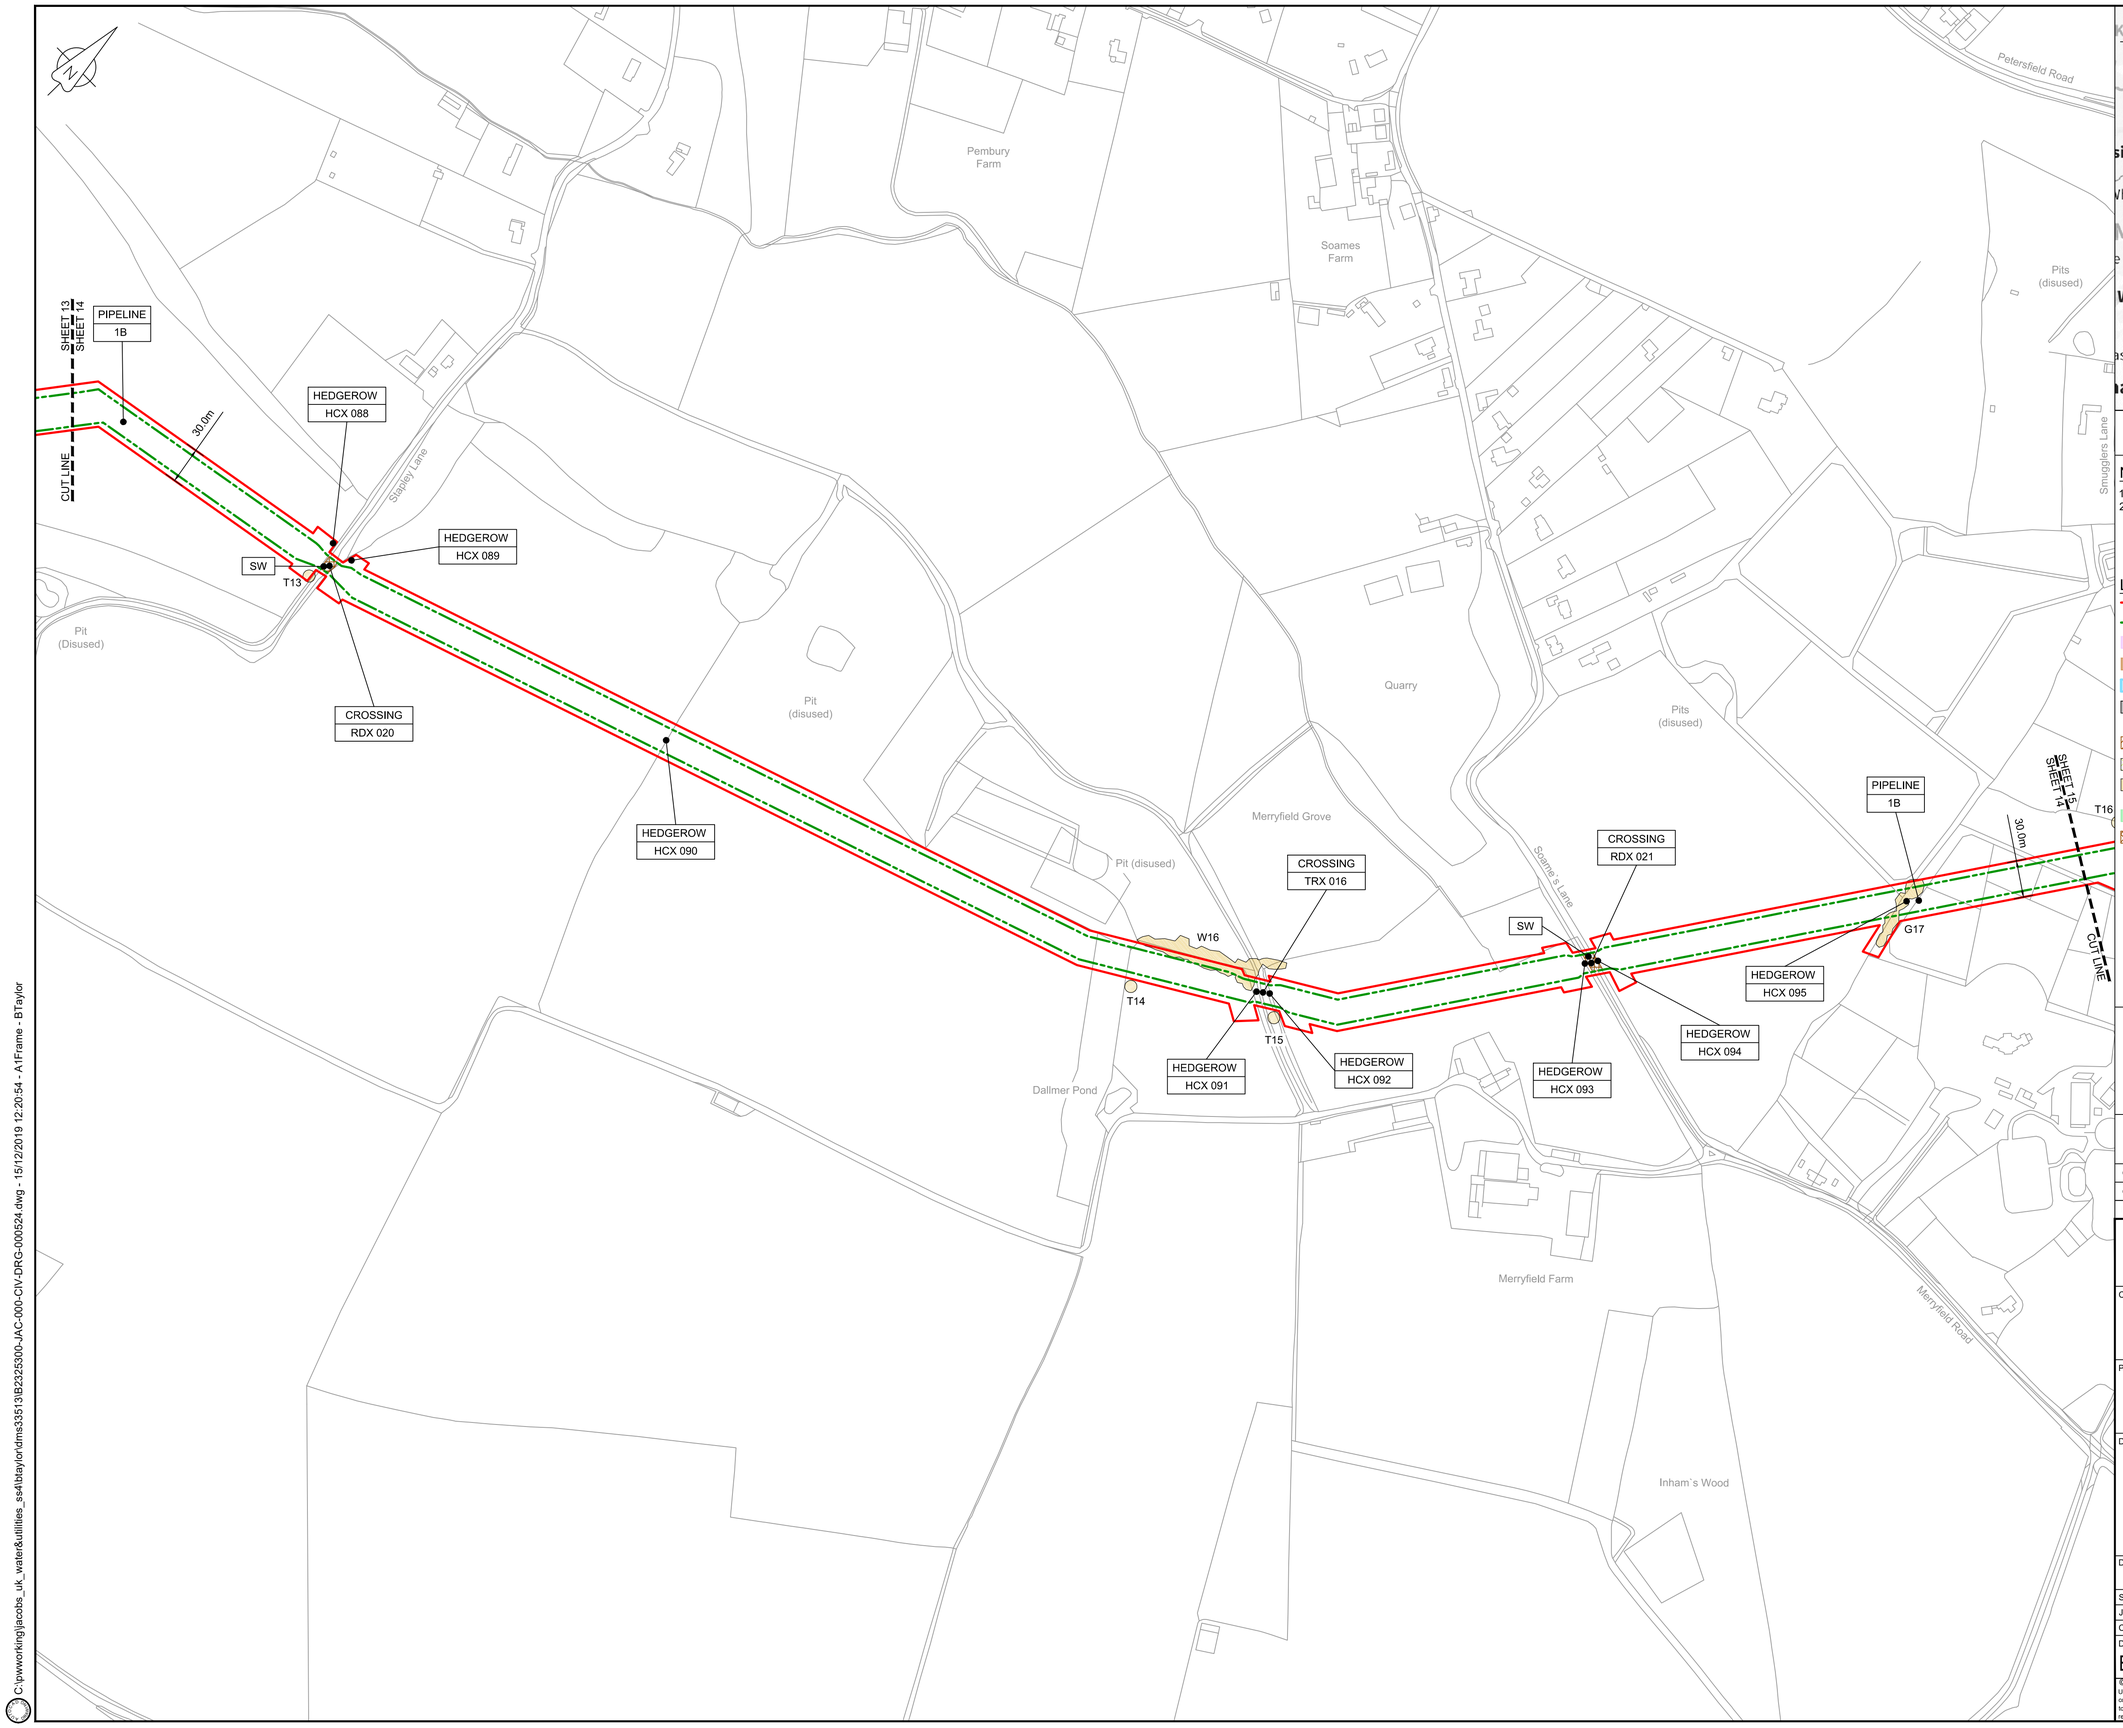

LOCATION PLAN
SCALE 1:500,000

NOTES

1. THIS DRAWING IS IN METRES UNLESS STATED OTHERWISE.
2. TRENCHLESS CROSSINGS ARE INDICATIVE ONLY.

LEGEND

- ORDER LIMITS
- LIMITS OF DEVIATION
- NARROW WORKING AREA (NW)
- TRENCHLESS CROSSING (TC)
- WATER BODIES
- ABOVE GROUND INSTALLATION (AGI) / VALVE (VA) / PRESSURE TRANSDUCER (PT)
- COMPOUND (CO)
- TREE PRESERVATION ORDER (TPO)
- NOTABLE TREES (G = GROUP / T = TREE / W = WOODLAND): JACOBS LIST
- HDD STRINGING AREA
- STREET WORKS (SW)
- DESCRIPTION
- ID or WORK NUMBER (if applicable)
- NARROW WORKING WIDTH / TRENCHLESS TECHNIQUE
- COMMENCEMENT / TERMINATION OF WORKS (COMMENCEMENT = OPEN, TERMINATION = CLOSED)

Contains Ordnance Survey data © Crown copyright and database rights 2019.

© Crown copyright and database rights 2019 OS Licence Number AL100005237.

0 50 100 150 200 250 m

SCALE 1 : 2500 @ A1

C02	09/09/19	SHEETS 10, 11 AND 54 REVISED TO WITHDRAW A2b SUB-OPTION	BT	JA	ND	NJ
C03	13/12/19	UPDATED FOR DEADLINE 3	BT	JA	ND	AD
Rev	Rev. Date	Purpose of revision	Drawn	Checkd	Rev'd	Apprv'd

JACOBS
1180 Eskdale Road, Winnersh, Wokingham, RG41 5TU
Tel:+44(0)118 946 7000 Fax:+44(0)118 946 7001
www.jacobs.com

Client: Esso Petroleum Company, Limited
Ermyn House,
Ermyn Way,
Leatherhead,
Surrey.
KT22 8UX

Project: Southampton to London Pipeline Project

Drawing title

GENERAL ARRANGEMENT SHEET 14 REGULATION 5 (2)(O)

Drawing status: Fit for Stage Approval

Scale	1:2500	DO NOT SCALE
Jacobs No.	B2325300	Rev C03
Client no.		

Drawing number: B2325300-JAC-000-CIV-DRG-000524

© Copyright 2019 Jacobs U.K. Limited. The concepts and information contained in this document are the property of Jacobs. Use or copying of this document in whole or in part without the written permission of Jacobs constitutes an infringement of copyright. Limitation: This drawing has been prepared on behalf of, and for the exclusive use of Jacobs' Client, and is subject to, and issued in accordance with, the provisions of the contract between Jacobs and the Client. Jacobs accepts no liability or responsibility whatsoever for, or in respect of, any use of, or reliance upon, this drawing by any third party.

C:\pwworking\jacobs_uk_water&utilities_ss4btaylor\dms33513\B2325300-JAC-000-CIV-DRG-000524.dwg - 15/12/2019 12:20:54 - A1Frame - BTaylor

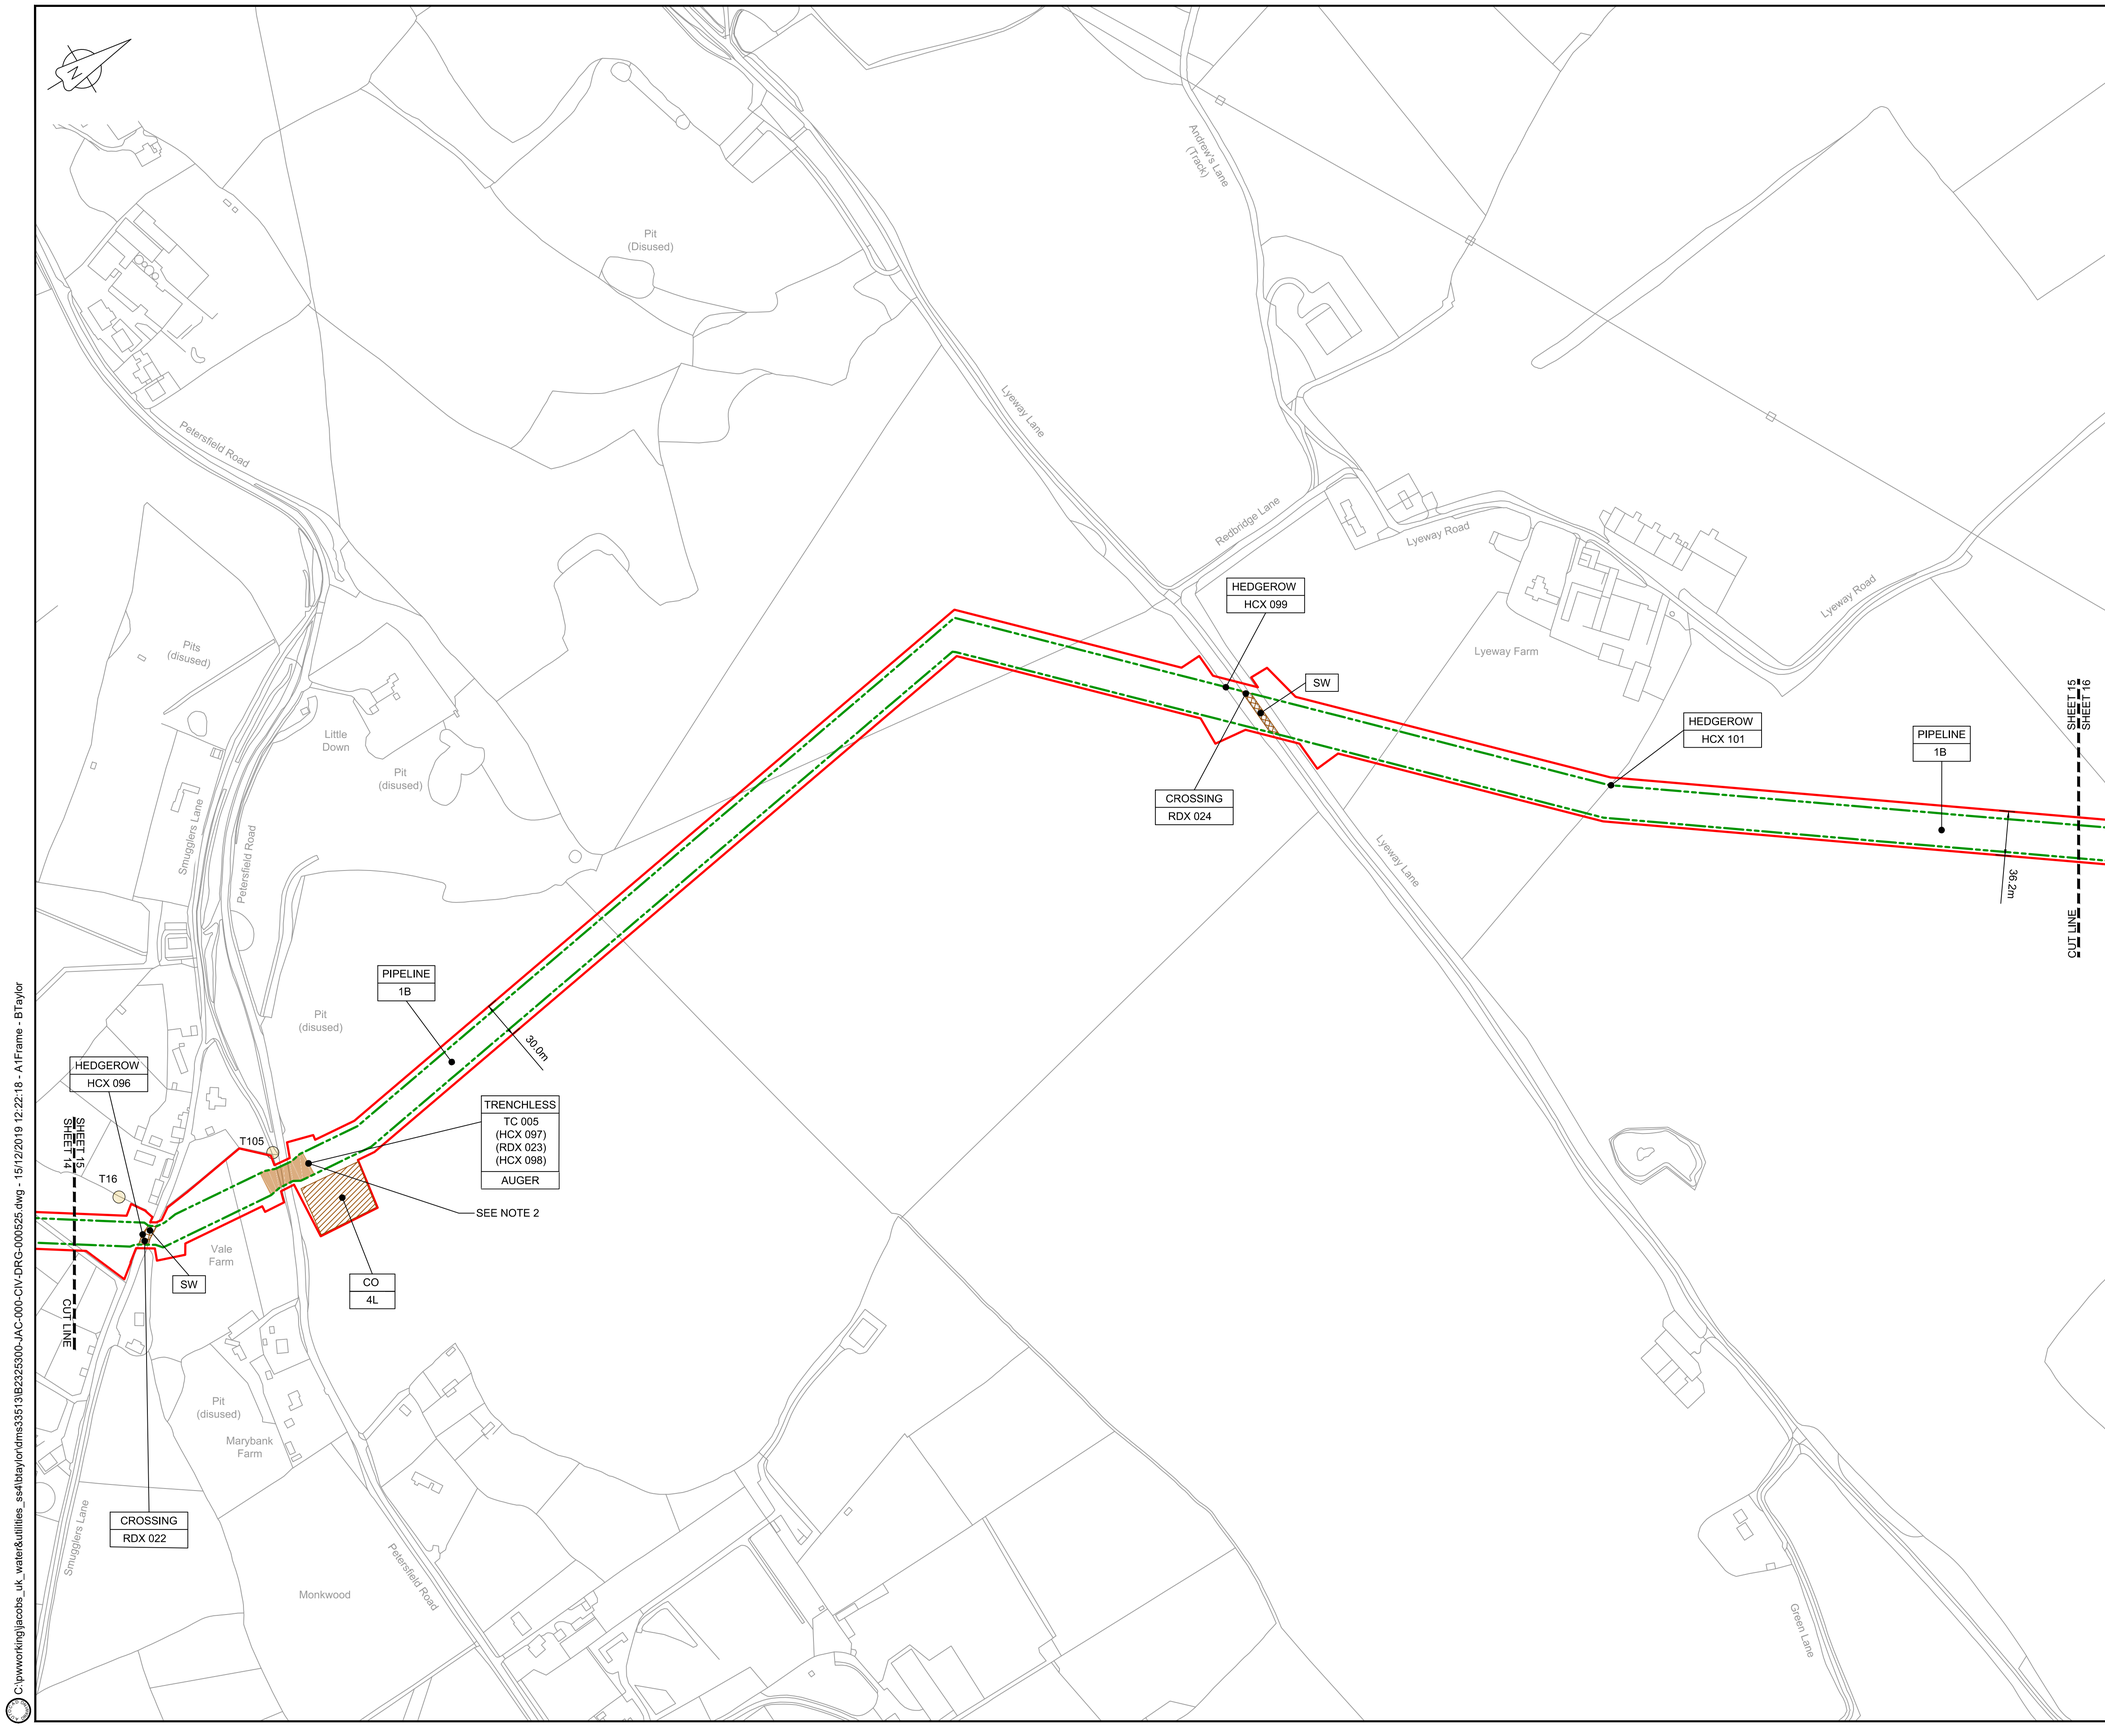

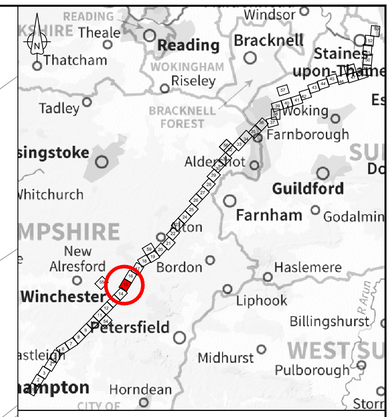

LOCATION PLAN
SCALE 1:500,000

NOTES

1. THIS DRAWING IS IN METRES UNLESS STATED OTHERWISE.
2. TRENCHLESS CROSSINGS ARE INDICATIVE ONLY.

LEGEND

- ORDER LIMITS
- LIMITS OF DEVIATION
- NARROW WORKING AREA (NW)
- TRENCHLESS CROSSING (TC)
- WATER BODIES
- ABOVE GROUND INSTALLATION (AGI) / VALVE (VA) / PRESSURE TRANSDUCER (PT)
- COMPOUND (CO)
- TREE PRESERVATION ORDER (TPO)
- NOTABLE TREES (G = GROUP / T = TREE / W = WOODLAND): JACOBS LIST
- HDD STRINGING AREA
- STREET WORKS (SW)
- DESCRIPTION
- ID or WORK NUMBER (if applicable)
- NARROW WORKING WIDTH / TRENCHLESS TECHNIQUE
- COMMENCEMENT / TERMINATION OF WORKS (COMMENCEMENT = OPEN, TERMINATION = CLOSED)

Contains Ordnance Survey data © Crown copyright and database rights 2019.

© Crown copyright and database rights 2019 OS Licence Number AL100005237.

0 50 100 150 200 250 m
SCALE 1 : 2500 @ A1

C02	09/09/19	SHEETS 10, 11 AND 54 REVISED TO WITHDRAW A20 SUB-OPTION	BT	JA	ND	NJ
C03	13/12/19	UPDATED FOR DEADLINE 3	BT	JA	ND	AD
Rev	Rev. Date	Purpose of revision	Drawn	Checkd	Rev'd	Apprv'd

JACOBS
1180 Eskdale Road, Winnersh, Wokingham, RG41 5TU
Tel:+44(0)118 946 7000 · Fax:+44(0)118 946 7001
www.jacobs.com

Client: Esso Petroleum Company, Limited
Ermyn House,
Ermyn Way,
Leatherhead,
Surrey.
KT22 8UX

Project: Southampton to London Pipeline Project

Drawing title
GENERAL ARRANGEMENT SHEET 15 REGULATION 5 (2)(O)

Drawing status: Fit for Stage Approval

Scale	1:2500	DO NOT SCALE
Jacobs No.	B2325300	Rev C03
Client no.		

Drawing number
B2325300-JAC-000-CIV-DRG-000525

© Copyright 2019 Jacobs U.K. Limited. The concepts and information contained in this document are the property of Jacobs. Use or copying of this document in whole or in part without the written permission of Jacobs constitutes an infringement of copyright. Limitation: This drawing has been prepared on behalf of, and for the exclusive use of Jacobs' Client, and is subject to, and issued in accordance with, the provisions of the contract between Jacobs and the Client. Jacobs accepts no liability or responsibility whatsoever for, or in respect of, any use of, or reliance upon, this drawing by any third party.

C:\pwworking\jacobs_uk_water&utilities_ss4\btaylor\dms33513\B2325300-JAC-000-CIV-DRG-000525.dwg - 15/12/2019 12:22:18 - A1Frame - BTaylor

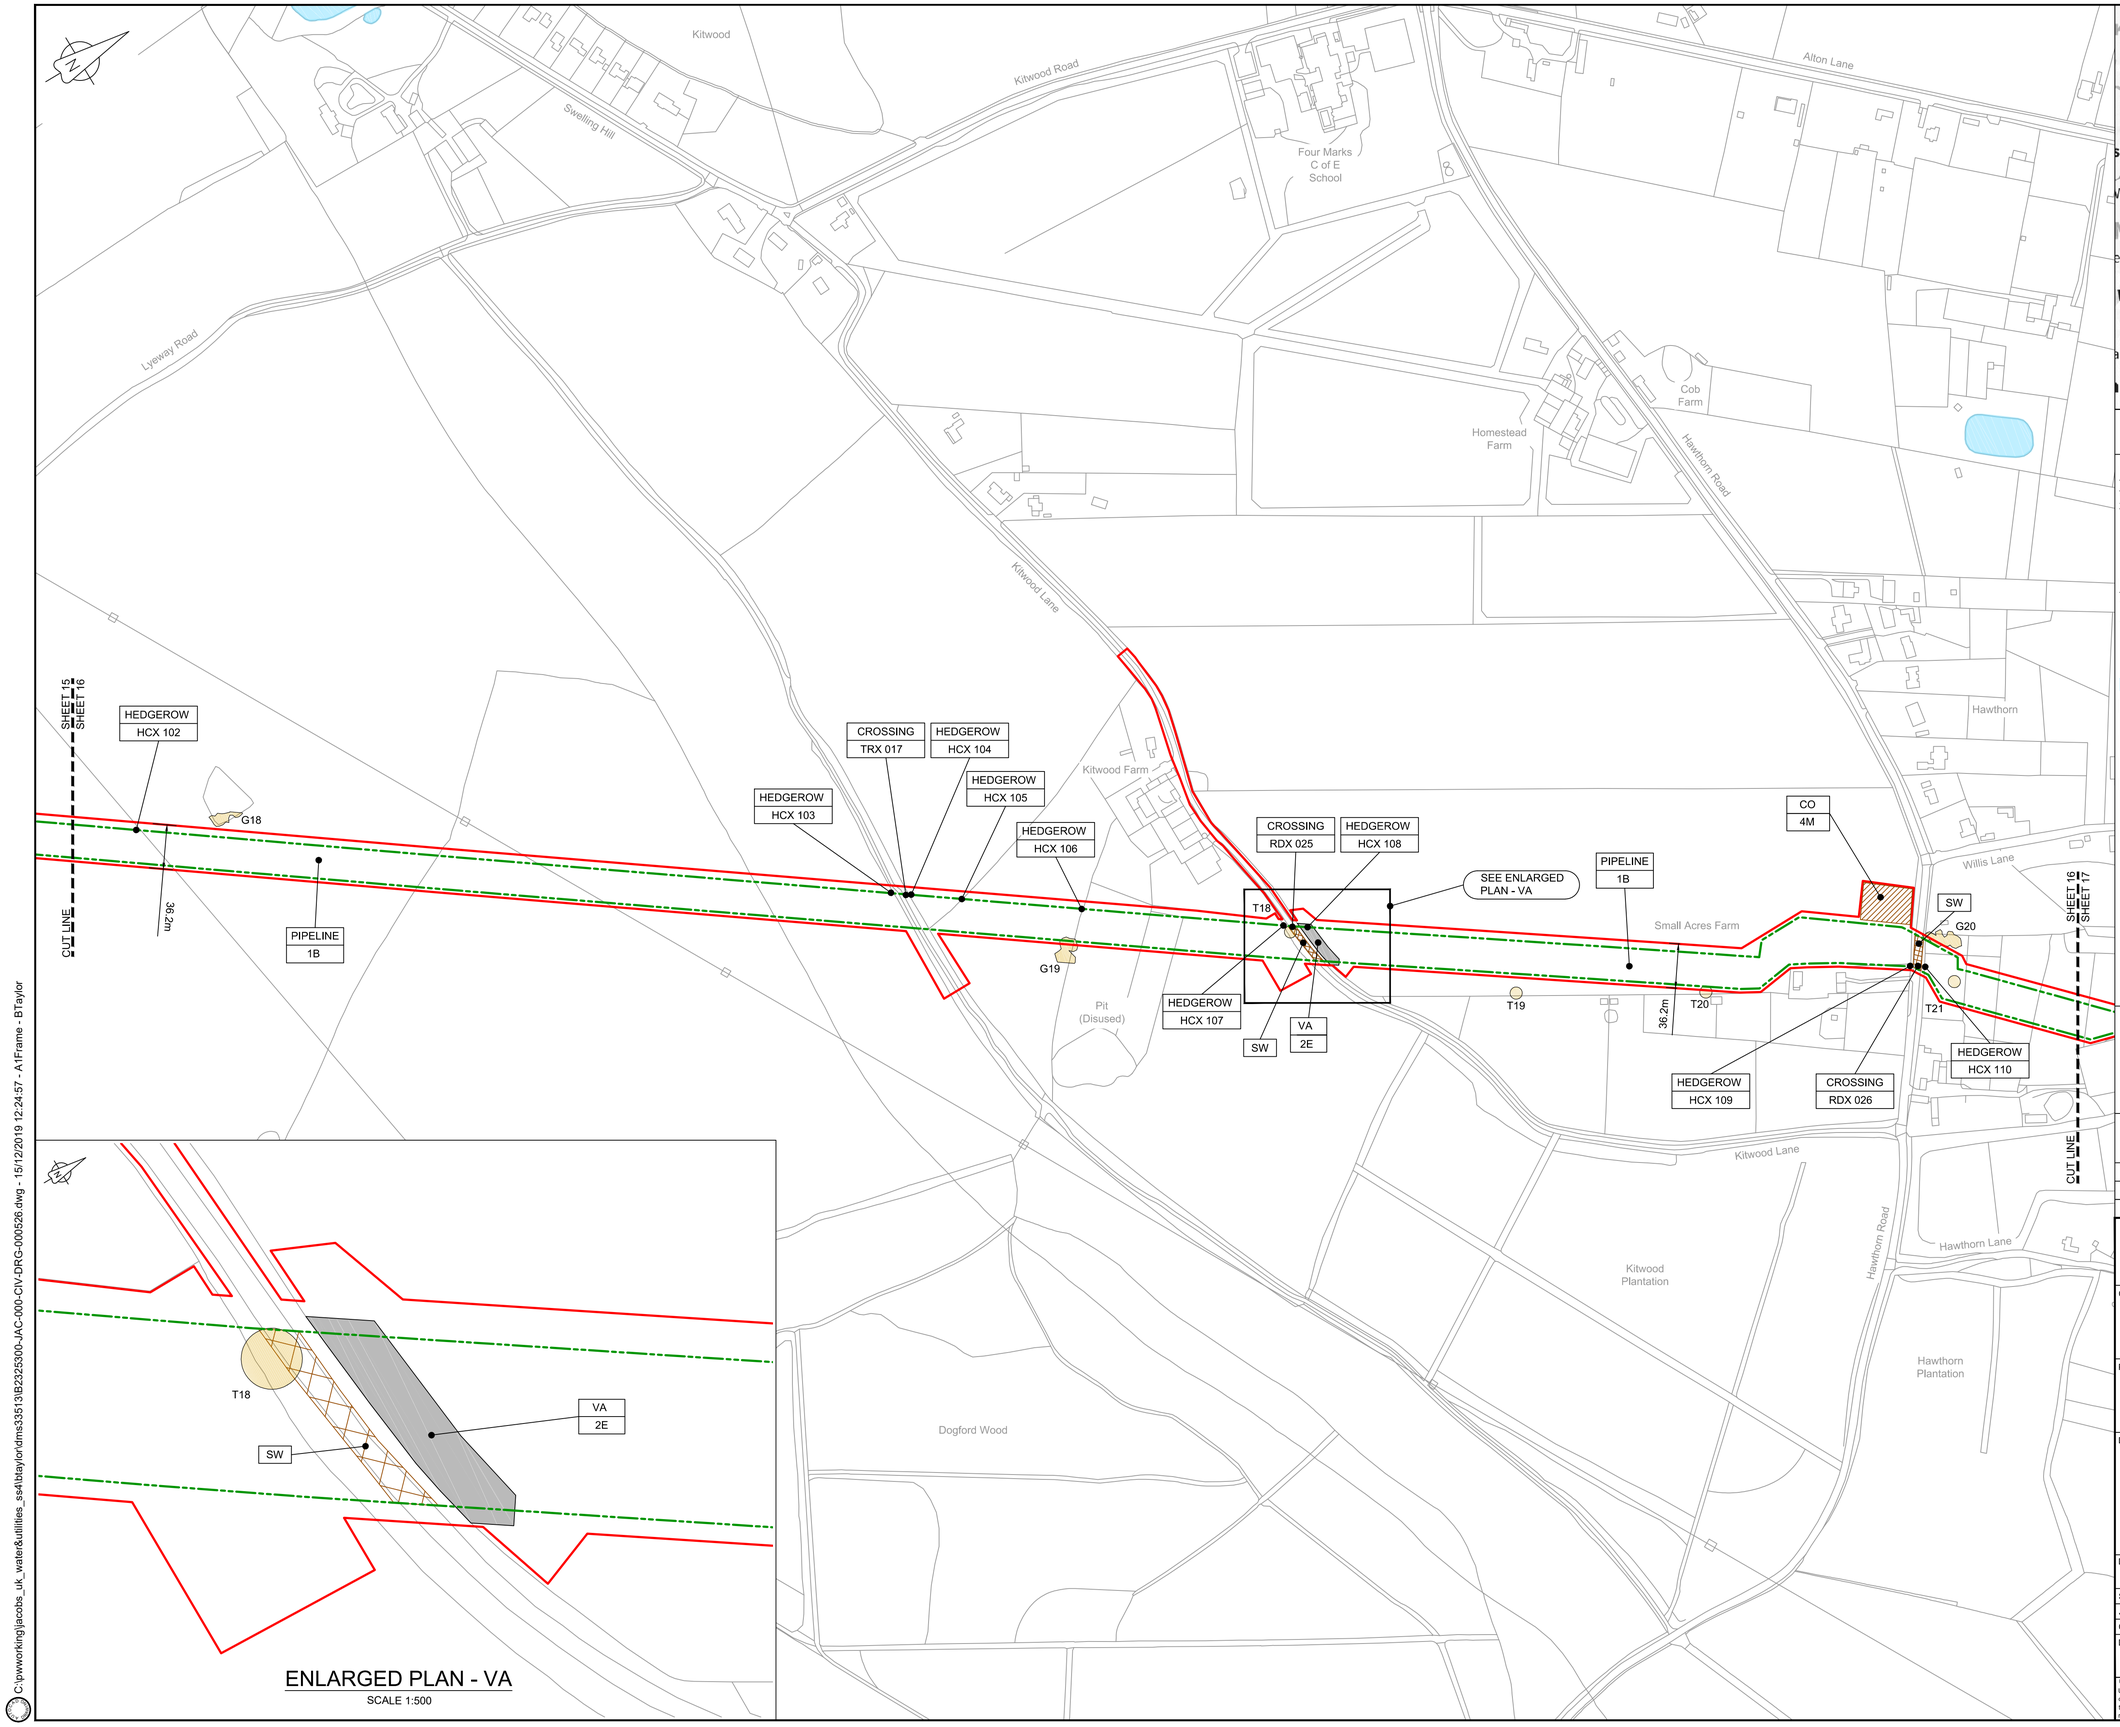

ENLARGED PLAN - VA
SCALE 1:500

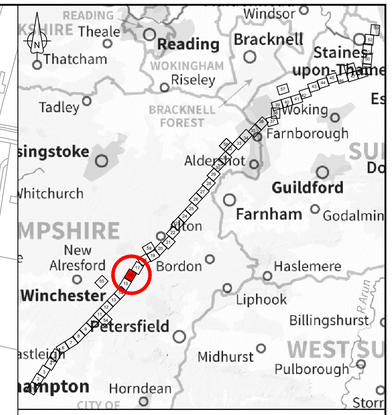

LOCATION PLAN
SCALE 1:500,000

NOTES
1. THIS DRAWING IS IN METRES UNLESS STATED OTHERWISE.
2. TRENCHLESS CROSSINGS ARE INDICATIVE ONLY.

LEGEND
- ORDER LIMITS
- LIMITS OF DEVIATION
- NARROW WORKING AREA (NW)
- TRENCHLESS CROSSING (TC)
- WATER BODIES
- ABOVE GROUND INSTALLATION (AGI) / VALVE (VA) / PRESSURE TRANSDUCER (PT)
- COMPOUND (CO)
- TREE PRESERVATION ORDER (TPO)
- NOTABLE TREES (G = GROUP / T = TREE / W = WOODLAND): JACOBS LIST
- HDD STRINGING AREA
- STREET WORKS (SW)
- DESCRIPTION
- ID or WORK NUMBER (if applicable)
- NARROW WORKING WIDTH / TRENCHLESS TECHNIQUE
- COMMENCEMENT / TERMINATION OF WORKS (COMMENCEMENT = OPEN, TERMINATION = CLOSED)

Contains Ordnance Survey data © Crown copyright and database rights 2019.

© Crown copyright and database rights 2019 OS Licence Number AL100005237.

0 50 100 150 200 250 m
SCALE 1 : 2500 @ A1

C02	09/09/19	SHEETS 10, 11 AND 54 REVISED TO WITHDRAW A2o SUB-OPTION	BT	JA	ND	NJ
C03	13/12/19	UPDATED FOR DEADLINE 3	BT	JA	ND	AD
Rev	Rev. Date	Purpose of revision	Drawn	Checkd	Rev'd	Apprv'd

JACOBS
1180 Eskdale Road, Winnersh, Wokingham, RG41 5TU
Tel:+44(0)118 946 7000 Fax:+44(0)118 946 7001
www.jacobs.com

Client: Esso Petroleum Company, Limited
Ermyn House,
Ermyn Way,
Leatherhead,
Surrey.
KT22 8UX

Project: Southampton to London Pipeline Project

Drawing title
GENERAL ARRANGEMENT SHEET 16 REGULATION 5 (2)(O)

Drawing status: Fit for Stage Approval

Scale	1:2500	DO NOT SCALE
Jacobs No.	B2325300	Rev C03
Client no.		

Drawing number
B2325300-JAC-000-CIV-DRG-000526

© Copyright 2019 Jacobs U.K. Limited. The concepts and information contained in this document are the property of Jacobs. Use or copying of this document in whole or in part without the written permission of Jacobs constitutes an infringement of copyright. Limitation: This drawing has been prepared on behalf of, and for the exclusive use of Jacobs' Client, and is subject to, and issued in accordance with, the provisions of the contract between Jacobs and the Client. Jacobs accepts no liability or responsibility whatsoever for, or in respect of, any use of, or reliance upon, this drawing by any third party.

C:\pwworking\jacobs_uk_water&utilities_ss4\btaylor\dms33513\B2325300-JAC-000-CIV-DRG-000526.dwg - 15/12/2019 12:24:57 - A1Frame - BTaylor

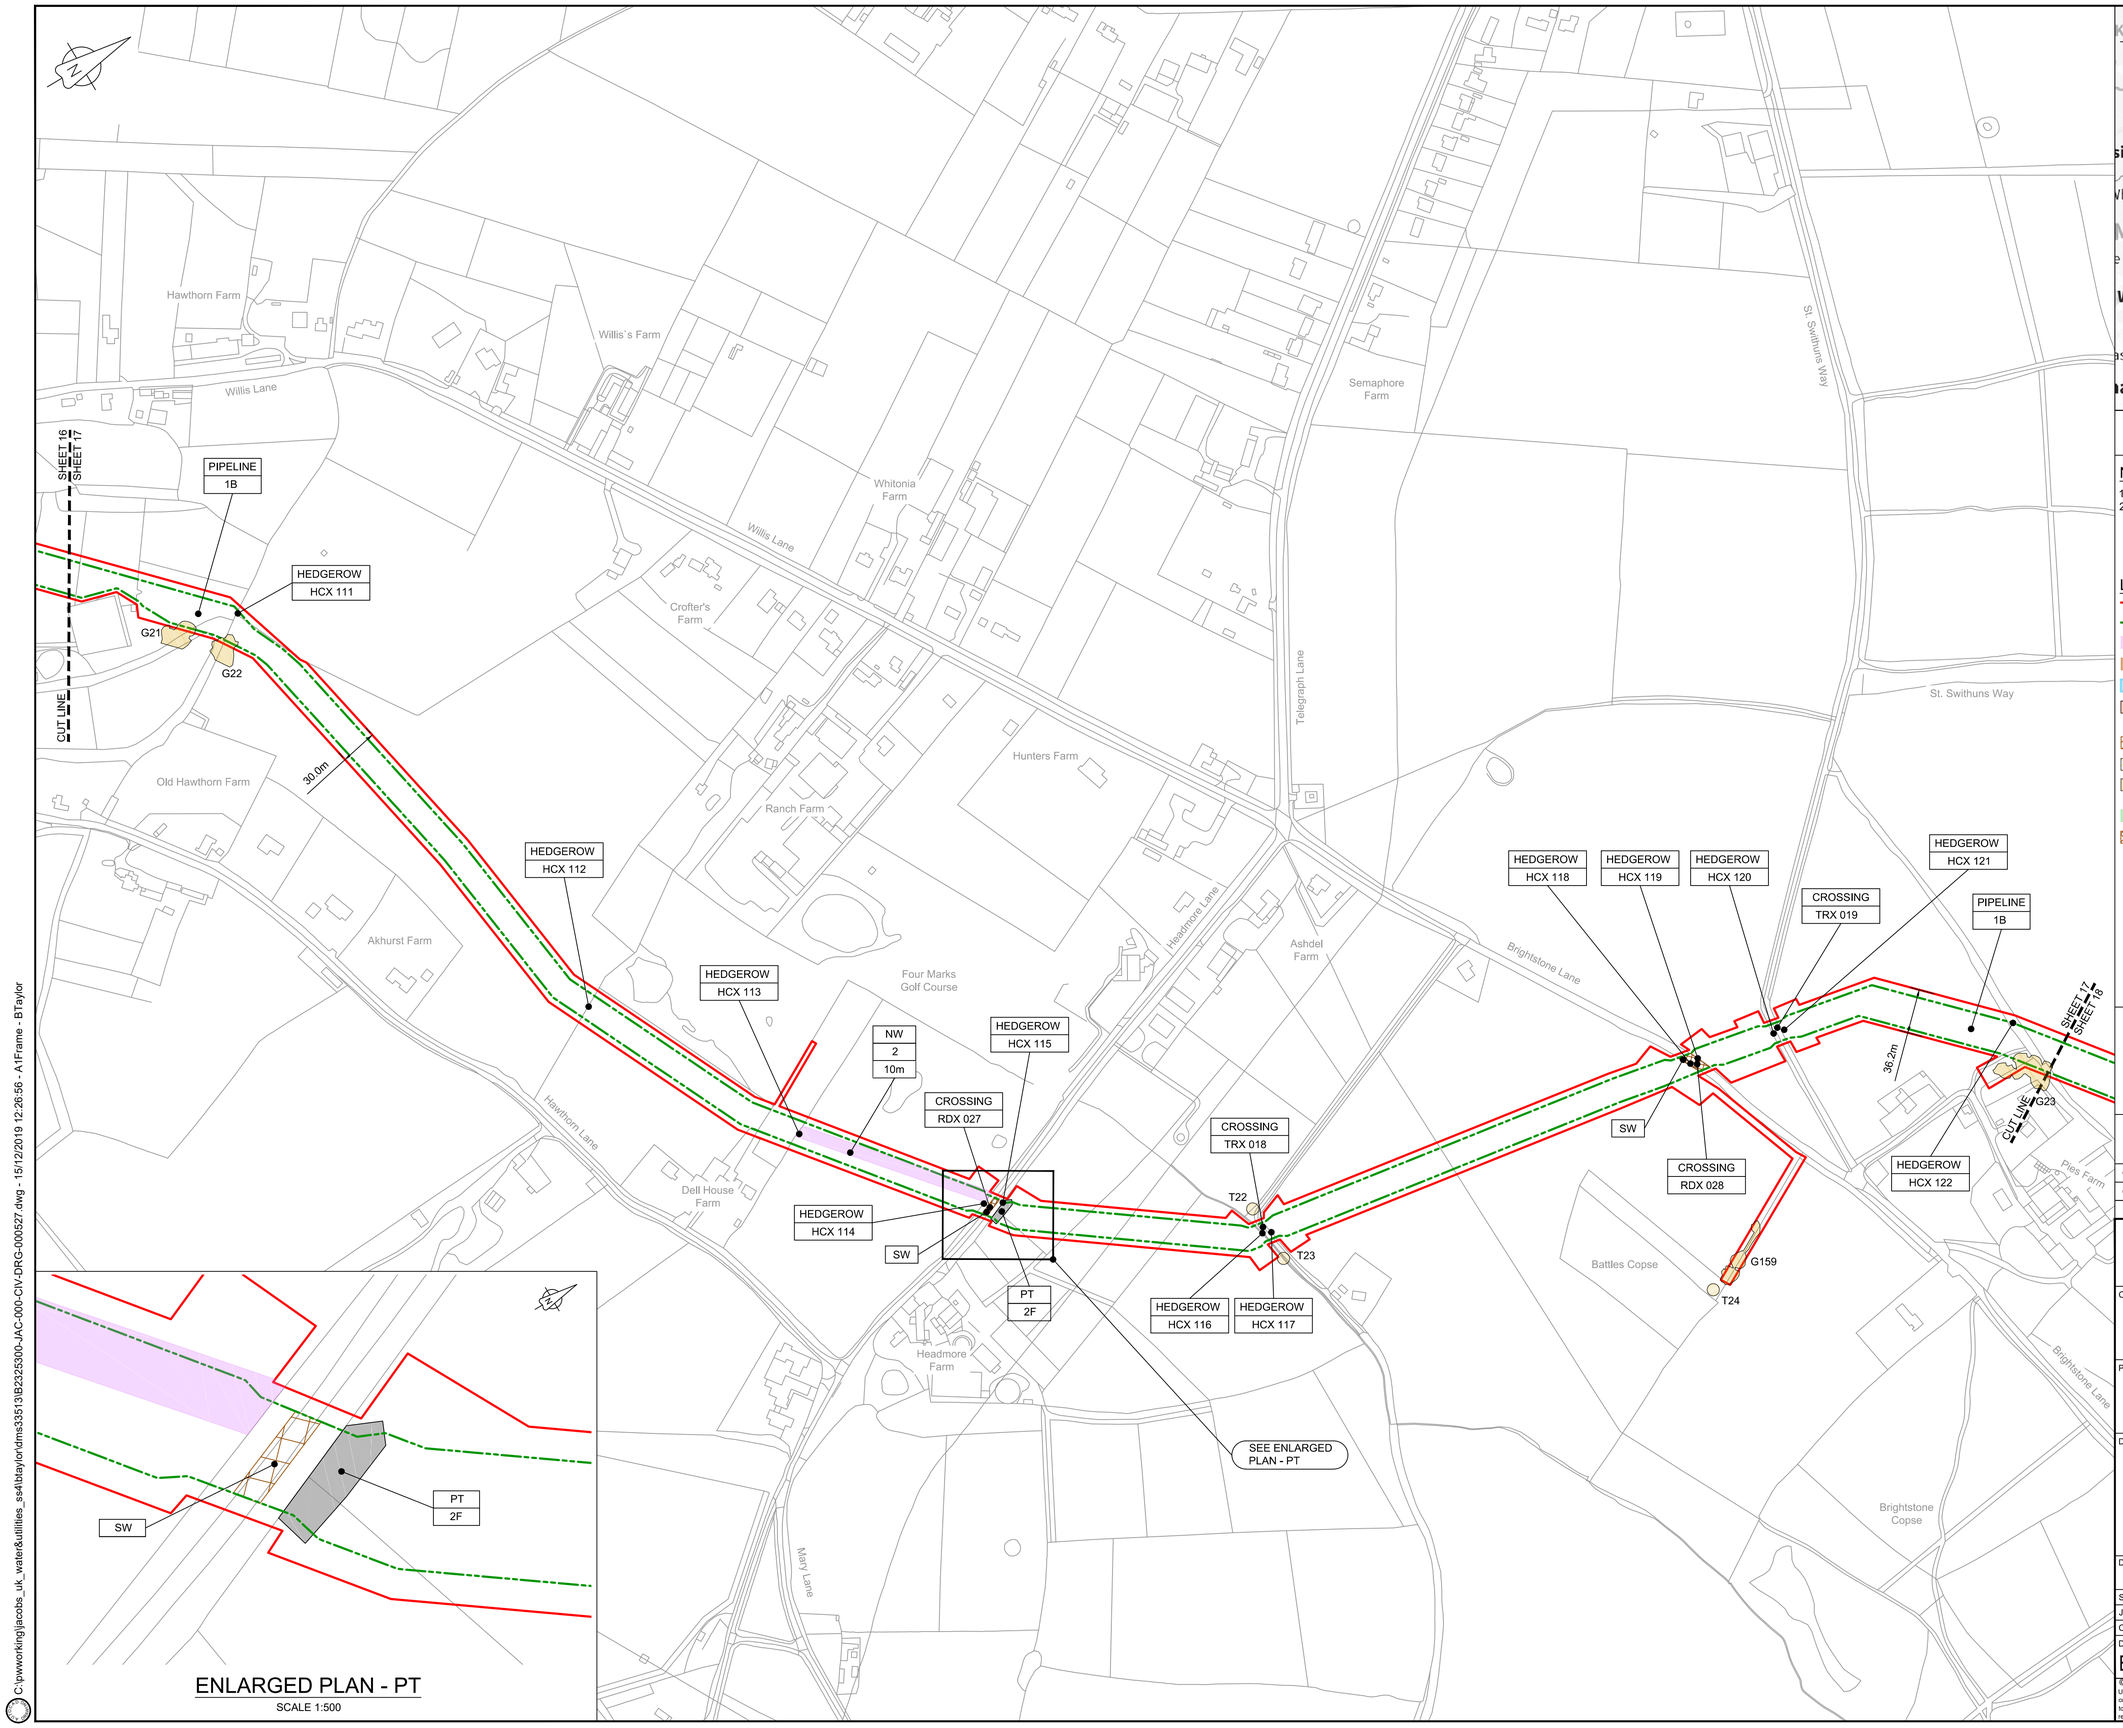

LOCATION PLAN
SCALE 1:500,000

NOTES

1. THIS DRAWING IS IN METRES UNLESS STATED OTHERWISE.
2. TRENCHLESS CROSSINGS ARE INDICATIVE ONLY.

LEGEND

- ORDER LIMITS
- LIMITS OF DEVIATION
- NARROW WORKING AREA (NW)
- TRENCHLESS CROSSING (TC)
- WATER BODIES
- ABOVE GROUND INSTALLATION (AGI) / VALVE (VA) / PRESSURE TRANSDUCER (PT)
- COMPOUND (CO)
- TREE PRESERVATION ORDER (TPO)
- NOTABLE TREES (G = GROUP / T = TREE / W = WOODLAND): JACOBS LIST
- HDD STRINGING AREA
- STREET WORKS (SW)
- DESCRIPTION
- ID or WORK NUMBER (if applicable)
- NARROW WORKING WIDTH / TRENCHLESS TECHNIQUE
- COMMENCEMENT / TERMINATION OF WORKS (COMMENCEMENT = OPEN, TERMINATION = CLOSED)

Contains Ordnance Survey data © Crown copyright and database rights 2019.

© Crown copyright and database rights 2019 OS Licence Number AL100005237.

0 50 100 150 200 250 m
SCALE 1 : 2500 @ A1

C02	09/09/19	SHEETS 10, 11 AND 54 REVISED TO WITHDRAW A2b SUB-OPTION	BT	JA	ND	NJ
C03	13/12/19	UPDATED FOR DEADLINE 3	BT	JA	ND	AD
Rev	Rev. Date	Purpose of revision	Drawn	Checkd	Rev'd	Apprv'd

JACOBS
1180 Eskdale Road, Winnersh, Wokingham, RG41 5TU
Tel:+44(0)118 946 7000 · Fax:+44(0)118 946 7001
www.jacobs.com

Client: Esso Petroleum Company, Limited
Ermyn House,
Ermyn Way,
Leatherhead,
Surrey.
KT22 8UX

Project: Southampton to London Pipeline Project

Drawing title
GENERAL ARRANGEMENT SHEET 17 REGULATION 5 (2)(O)

Drawing status: Fit for Stage Approval

Scale	1:2500	DO NOT SCALE
Jacobs No.	B2325300	Rev C03
Client no.		

Drawing number: B2325300-JAC-000-CIV-DRG-000527

© Copyright 2019 Jacobs U.K. Limited. The concepts and information contained in this document are the property of Jacobs. Use or copying of this document in whole or in part without the written permission of Jacobs constitutes an infringement of copyright. Limitation: This drawing has been prepared on behalf of, and for the exclusive use of Jacobs' Client, and is subject to, and issued in accordance with, the provisions of the contract between Jacobs and the Client. Jacobs accepts no liability or responsibility whatsoever for, or in respect of, any use of, or reliance upon, this drawing by any third party.

ENLARGED PLAN - PT
SCALE 1:500

C:\pwworking\jacobs_uk_water&utilities_ss4\btaylor\dms335131\B2325300-JAC-000-CIV-DRG-000527.dwg - 15/12/2019 12:26:56 - A1Frame - BTaylor

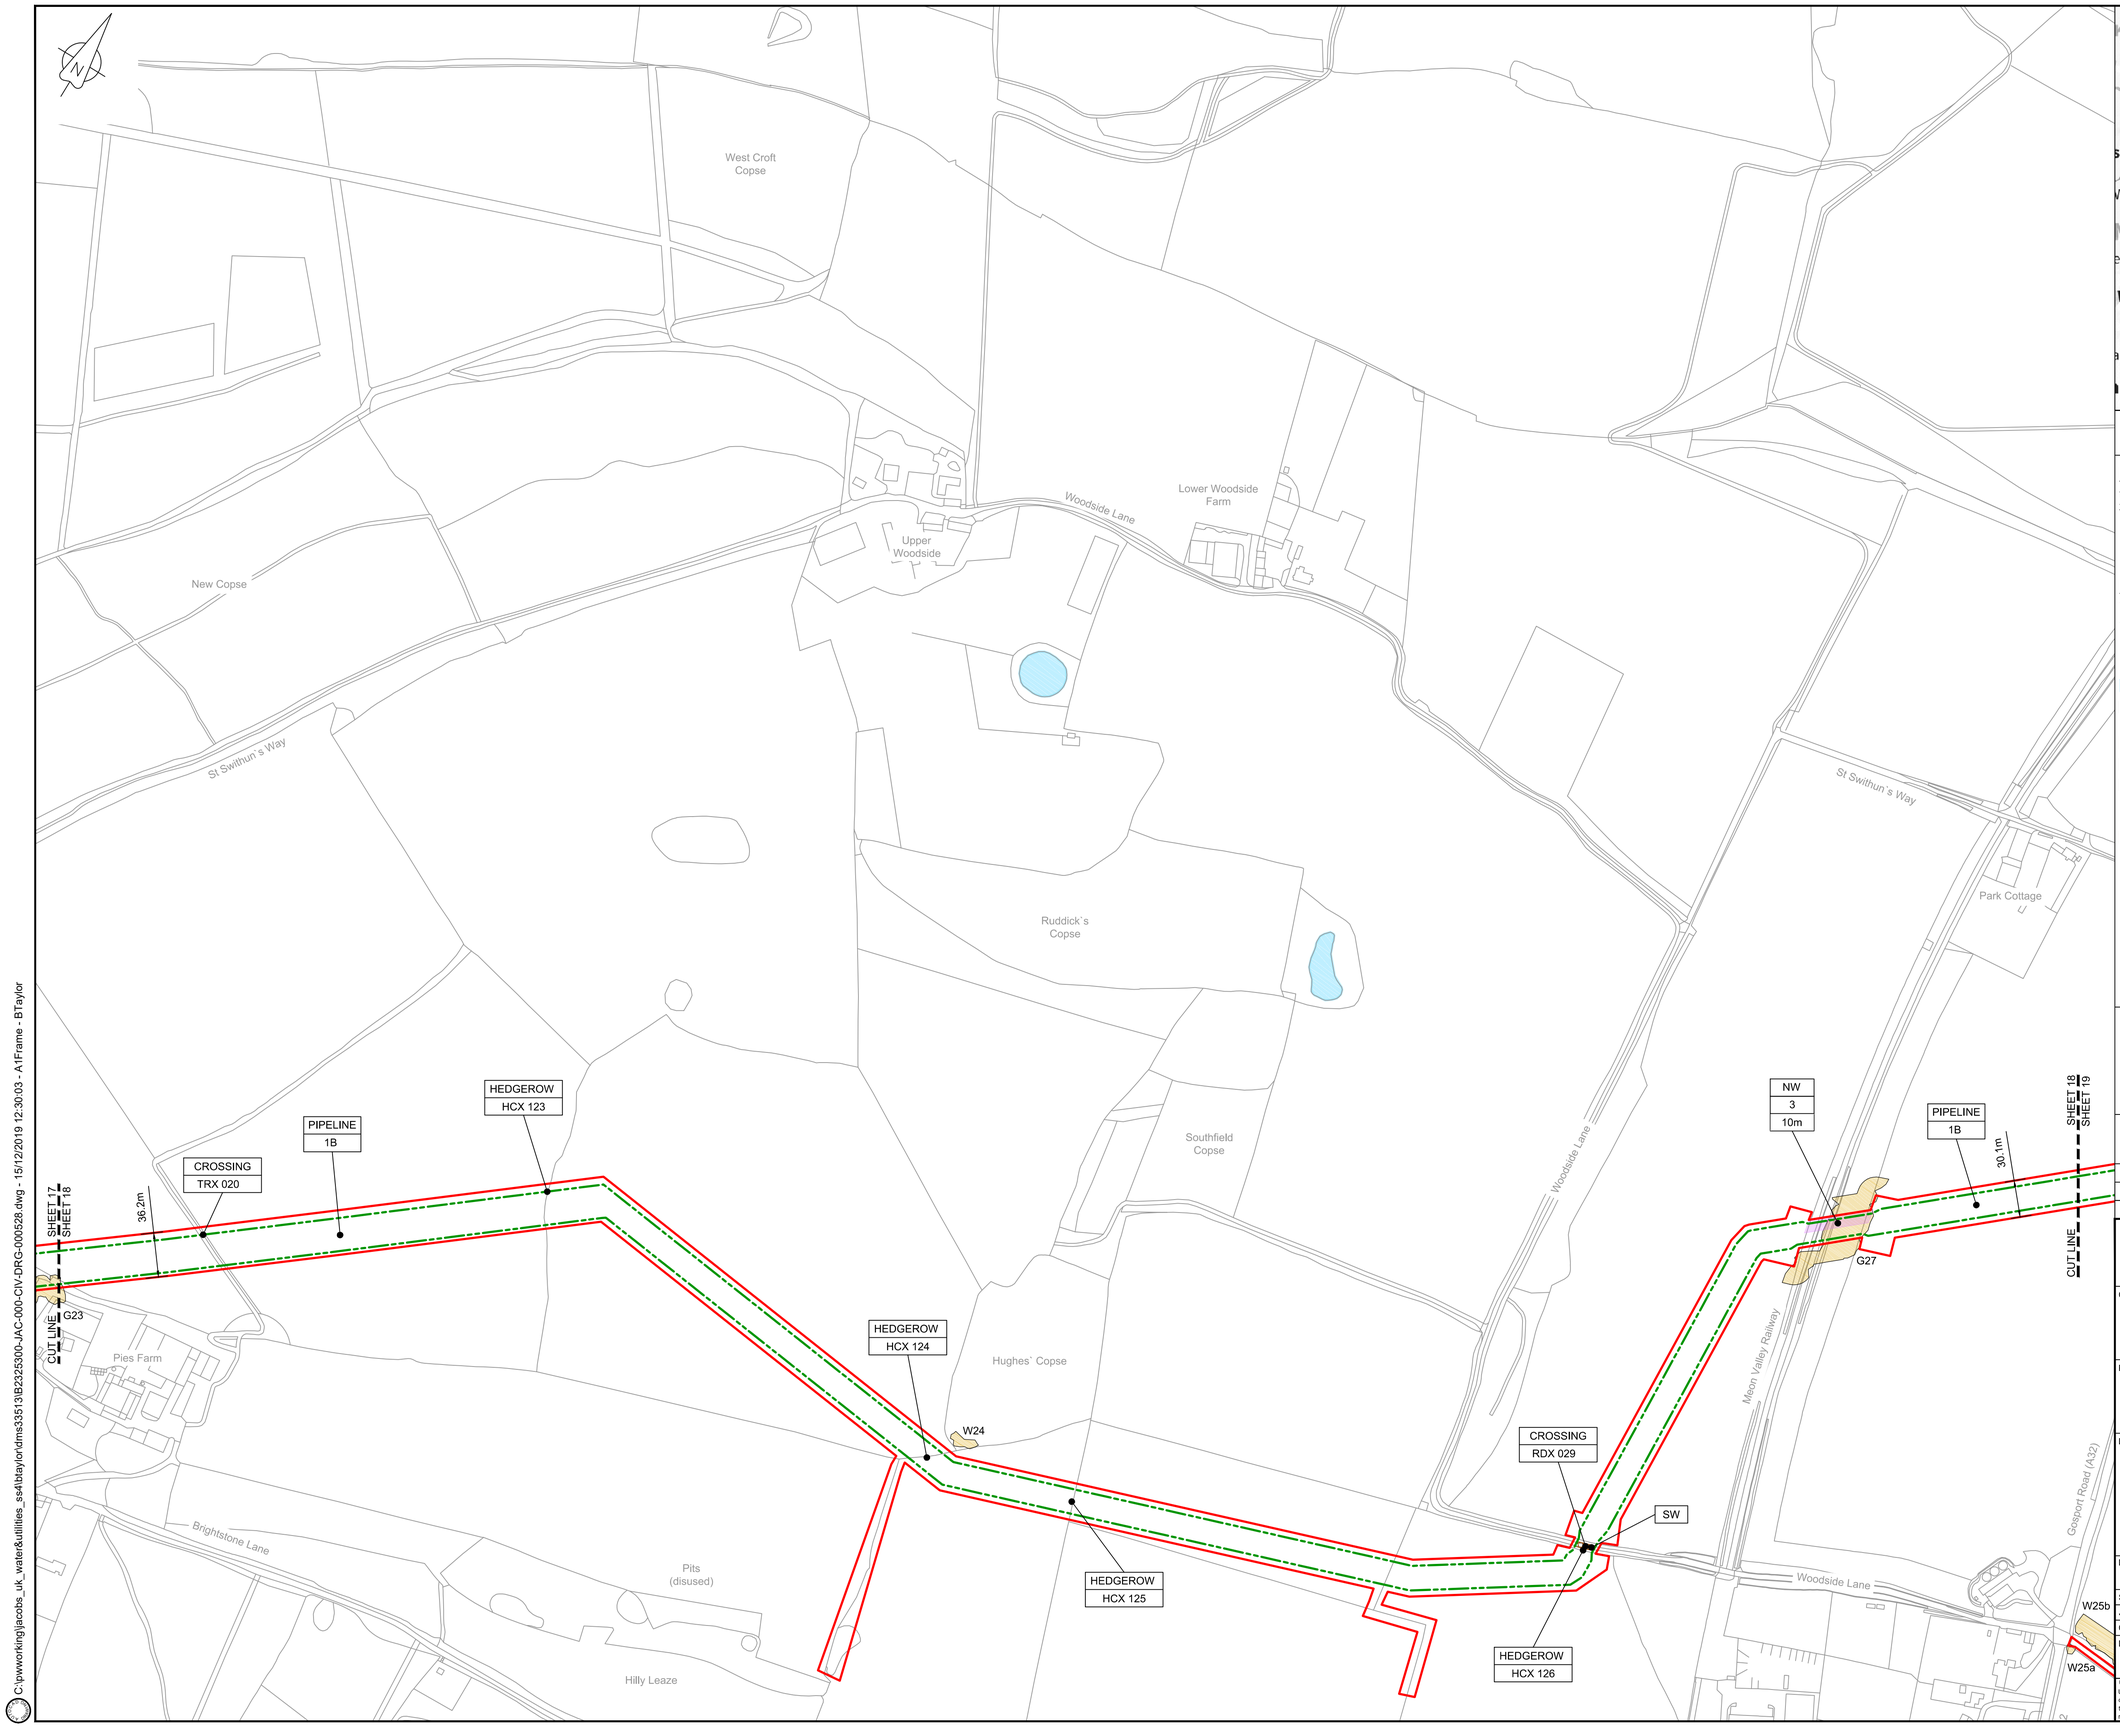

LOCATION PLAN
SCALE 1:500,000

NOTES

1. THIS DRAWING IS IN METRES UNLESS STATED OTHERWISE.
2. TRENCHLESS CROSSINGS ARE INDICATIVE ONLY.

LEGEND

- ORDER LIMITS
- LIMITS OF DEVIATION
- NARROW WORKING AREA (NW)
- TRENCHLESS CROSSING (TC)
- WATER BODIES
- ABOVE GROUND INSTALLATION (AGI) / VALVE (VA) / PRESSURE TRANSDUCER (PT)
- COMPOUND (CO)
- TREE PRESERVATION ORDER (TPO)
- NOTABLE TREES (G = GROUP / T = TREE / W = WOODLAND): JACOBS LIST
- HDD STRINGING AREA
- STREET WORKS (SW)
- DESCRIPTION
- ID or WORK NUMBER (if applicable)
- NARROW WORKING WIDTH / TRENCHLESS TECHNIQUE
- COMMENCEMENT / TERMINATION OF WORKS (COMMENCEMENT = OPEN, TERMINATION = CLOSED)

Contains Ordnance Survey data © Crown copyright and database rights 2019.

© Crown copyright and database rights 2019 OS Licence Number AL100005237.

0 50 100 150 200 250 m
SCALE 1 : 2500 @ A1

C02	09/09/19	SHEETS 10, 11 AND 54 REVISED TO WITHDRAW A2b SUB-OPTION	BT	JA	ND	NJ
C03	13/12/19	UPDATED FOR DEADLINE 3	BT	JA	ND	AD
Rev	Rev. Date	Purpose of revision	Drawn	Checkd	Rev'd	Apprv'd

JACOBS
1180 Eskdale Road, Winnersh, Wokingham, RG41 5TU
Tel:+44(0)118 946 7000 · Fax:+44(0)118 946 7001
www.jacobs.com

Client: Esso Petroleum Company, Limited
Ermyn House,
Ermyn Way,
Leatherhead,
Surrey,
KT22 8UX

Project: Southampton to London Pipeline Project

Drawing title
GENERAL ARRANGEMENT SHEET 18 REGULATION 5 (2)(O)

Drawing status: Fit for Stage Approval

Scale	1:2500	DO NOT SCALE
Jacobs No.	B2325300	Rev C03
Client no.		

Drawing number: B2325300-JAC-000-CIV-DRG-000528

© Copyright 2019 Jacobs U.K. Limited. The concepts and information contained in this document are the property of Jacobs. Use or copying of this document in whole or in part without the written permission of Jacobs constitutes an infringement of copyright. Limitation: This drawing has been prepared on behalf of, and for the exclusive use of Jacobs' Client, and is subject to, and issued in accordance with, the provisions of the contract between Jacobs and the Client. Jacobs accepts no liability or responsibility whatsoever for, or in respect of, any use of, or reliance upon, this drawing by any third party.

C:\pwworking\jacobs_uk_water&utilities_ss4\btaylor\dms33513\B2325300-JAC-000-CIV-DRG-000528.dwg - 15/12/2019 12:30:03 - A1Frame - BTaylor

CUT LINE SHEET 59 SHEET 19

SHEET 18 SHEET 19

CUT LINE

SHEET 20 SHEET 19

CUT LINE

T26

CO
4N

SEE NOTE 2

STRINGING AREA FOR TC 006 (HDD)

22.0m

W96

T25

W29a

W29b

PIPELINE
1B

HEDGEROW
HCX 129

W28b

W28a

Junior Claims

TRENCHLESS
TC 006
(HCX 127)
(RDX 030)
(HCX 128)
HDD

TPO
003

W26

W25b

W25a

30.0m

PIPELINE
1B

W31a

W31b

Southfield Farm

Southfield House

Meon Valley Railway

St Swithun's Way

Gosport Road (A32)

Home Farm

Chawton House

Knickerknocker Copse

The Oast House

Hulvers Row

Broadlands Row

Holm Wood

Noar Copse

Montlings Plantation

Berryhill Plantation

New Close Plantation

Three Acre Copse

A32

Unnamed Road (to Farringdon)

LOCATION PLAN
SCALE 1:500,000

NOTES

1. THIS DRAWING IS IN METRES UNLESS STATED OTHERWISE.
2. TRENCHLESS CROSSINGS ARE INDICATIVE ONLY.

LEGEND

- ORDER LIMITS
- LIMITS OF DEVIATION
- NARROW WORKING AREA (NW)
- TRENCHLESS CROSSING (TC)
- WATER BODIES
- ABOVE GROUND INSTALLATION (AGI) / VALVE (VA) / PRESSURE TRANSDUCER (PT)
- COMPOUND (CO)
- TREE PRESERVATION ORDER (TPO)
- NOTABLE TREES (G = GROUP / T = TREE / W = WOODLAND): JACOBS LIST
- HDD STRINGING AREA
- STREET WORKS (SW)
- DESCRIPTION
- ID or WORK NUMBER (if applicable)
- NARROW WORKING WIDTH / TRENCHLESS TECHNIQUE
- COMMENCEMENT / TERMINATION OF WORKS (COMMENCEMENT = OPEN, TERMINATION = CLOSED)

Contains Ordnance Survey data © Crown copyright and database rights 2019.

© Crown copyright and database rights 2019 OS Licence Number AL100005237.

0 50 100 150 200 250 m
SCALE 1 : 2500 @ A1

Rev	Rev. Date	Purpose of revision	Drawn	Checkd	Rev'd	Appr'd
C02	09/09/19	SHEETS 10, 11 AND 54 REVISED TO WITHDRAW A2b SUB-OPTION	BT	JA	ND	NJ
C03	13/12/19	UPDATED FOR DEADLINE 3	BT	JA	ND	AD

JACOBS
1180 Eskdale Road, Winnersh, Wokingham, RG41 5TU
Tel:+44(0)118 946 7000 Fax:+44(0)118 946 7001
www.jacobs.com

Client: Esso Petroleum Company, Limited
Ermyn House,
Ermyn Way,
Leatherhead,
Surrey.
KT22 8UX

Project: Southampton to London Pipeline Project

Drawing title
GENERAL ARRANGEMENT SHEET 19 REGULATION 5 (2)(O)

Drawing status: Fit for Stage Approval

Scale	1:2500	DO NOT SCALE
Jacobs No.	B2325300	Rev C03
Client no.		

Drawing number: B2325300-JAC-000-CIV-DRG-000529

© Copyright 2019 Jacobs U.K. Limited. The concepts and information contained in this document are the property of Jacobs. Use or copying of this document in whole or in part without the written permission of Jacobs constitutes an infringement of copyright. Limitation: This drawing has been prepared on behalf of, and for the exclusive use of Jacobs' Client, and is subject to, and issued in accordance with, the provisions of the contract between Jacobs and the Client. Jacobs accepts no liability or responsibility whatsoever for, or in respect of, any use of, or reliance upon, this drawing by any third party.

C:\pwworking\jacobs_uk_water&utilities_ss4\btaylor\dms33513\B2325300-JAC-000-CIV-DRG-000529.dwg - 15/12/2019 12:32:27 - A1Frame - BTaylor

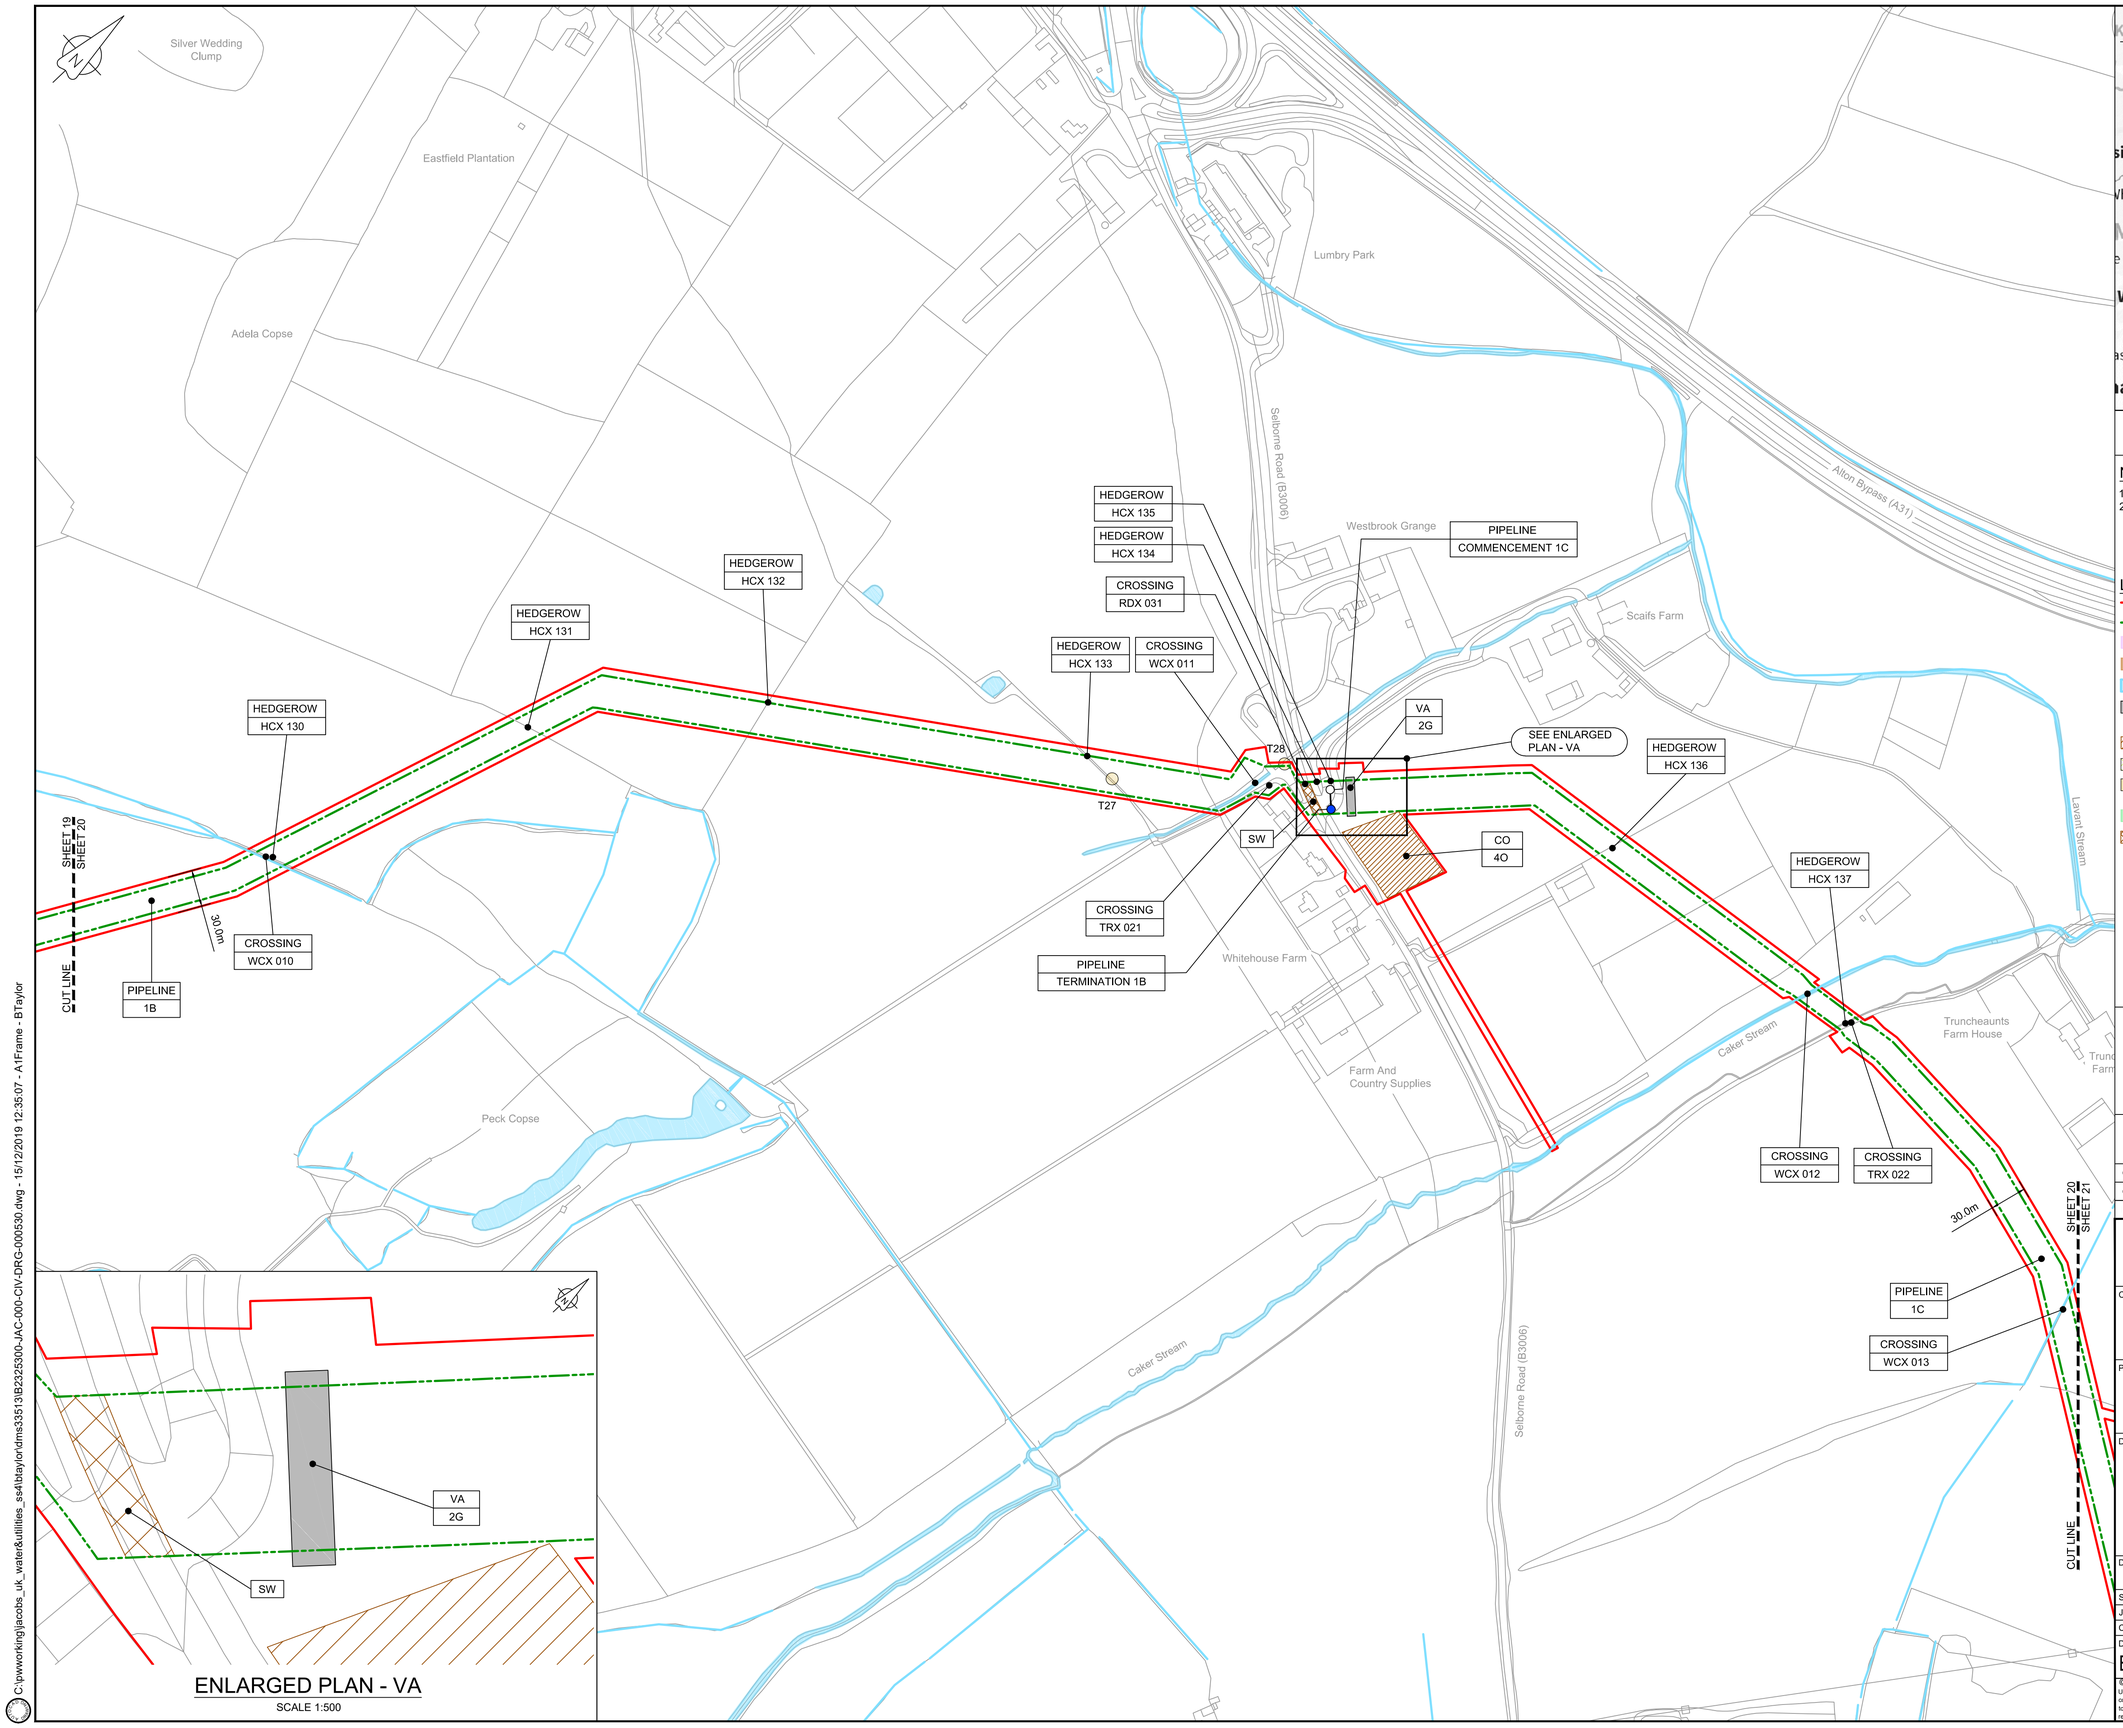

ENLARGED PLAN - VA

SCALE 1:500

LOCATION PLAN

SCALE 1:500,000

NOTES

1. THIS DRAWING IS IN METRES UNLESS STATED OTHERWISE.
2. TRENCHLESS CROSSINGS ARE INDICATIVE ONLY.

LEGEND

- ORDER LIMITS
- LIMITS OF DEVIATION
- NARROW WORKING AREA (NW)
- TRENCHLESS CROSSING (TC)
- WATER BODIES
- ABOVE GROUND INSTALLATION (AGI) / VALVE (VA) / PRESSURE TRANSDUCER (PT)
- COMPOUND (CO)
- TREE PRESERVATION ORDER (TPO)
- NOTABLE TREES (G = GROUP / T = TREE / W = WOODLAND): JACOBS LIST
- HDD STRINGING AREA
- STREET WORKS (SW)
- DESCRIPTION
- ID or WORK NUMBER (if applicable)
- NARROW WORKING WIDTH / TRENCHLESS TECHNIQUE
- COMMENCEMENT / TERMINATION OF WORKS (COMMENCEMENT = OPEN, TERMINATION = CLOSED)

Contains Ordnance Survey data © Crown copyright and database rights 2019.

© Crown copyright and database rights 2019 OS Licence Number AL100005237.

0 50 100 150 200 250 m

SCALE 1 : 2500 @ A1

C02	09/09/19	SHEETS 10, 11 AND 54 REVISED TO WITHDRAW A2b SUB-OPTION	BT	JA	ND	NJ
C03	13/12/19	UPDATED FOR DEADLINE 3	BT	JA	ND	AD
Rev	Rev. Date	Purpose of revision	Drawn	Checkd	Rev'd	Appr'd

JACOBS
1180 Eskdale Road, Winnersh, Wokingham, RG41 5TU
Tel:+44(0)118 946 7000 . Fax:+44(0)118 946 7001
www.jacobs.com

Client: Esso Petroleum Company, Limited, Ermyn House, Ermyn Way, Leatherhead, Surrey, KT22 8UX

Project: Esso — Southampton to London Pipeline Project

Drawing title

GENERAL ARRANGEMENT SHEET 20 REGULATION 5 (2)(O)

Drawing status: Fit for Stage Approval

Scale	1:2500	DO NOT SCALE
Jacobs No.	B2325300	Rev C03
Client no.		

Drawing number: B2325300-JAC-000-CIV-DRG-000530

© Copyright 2019 Jacobs U.K. Limited. The concepts and information contained in this document are the property of Jacobs. Use or copying of this document in whole or in part without the written permission of Jacobs constitutes an infringement of copyright. Limitation: This drawing has been prepared on behalf of, and for the exclusive use of Jacobs' Client, and is subject to, and issued in accordance with, the provisions of the contract between Jacobs and the Client. Jacobs accepts no liability or responsibility whatsoever for, or in respect of, any use of, or reliance upon, this drawing by any third party.

C:\pwworking\jacobs_uk_water&utilities_ss4\btaylor\dms33513\B2325300-JAC-000-CIV-DRG-000530.dwg - 15/12/2019 12:35:07 - A1Frame - BTaylor

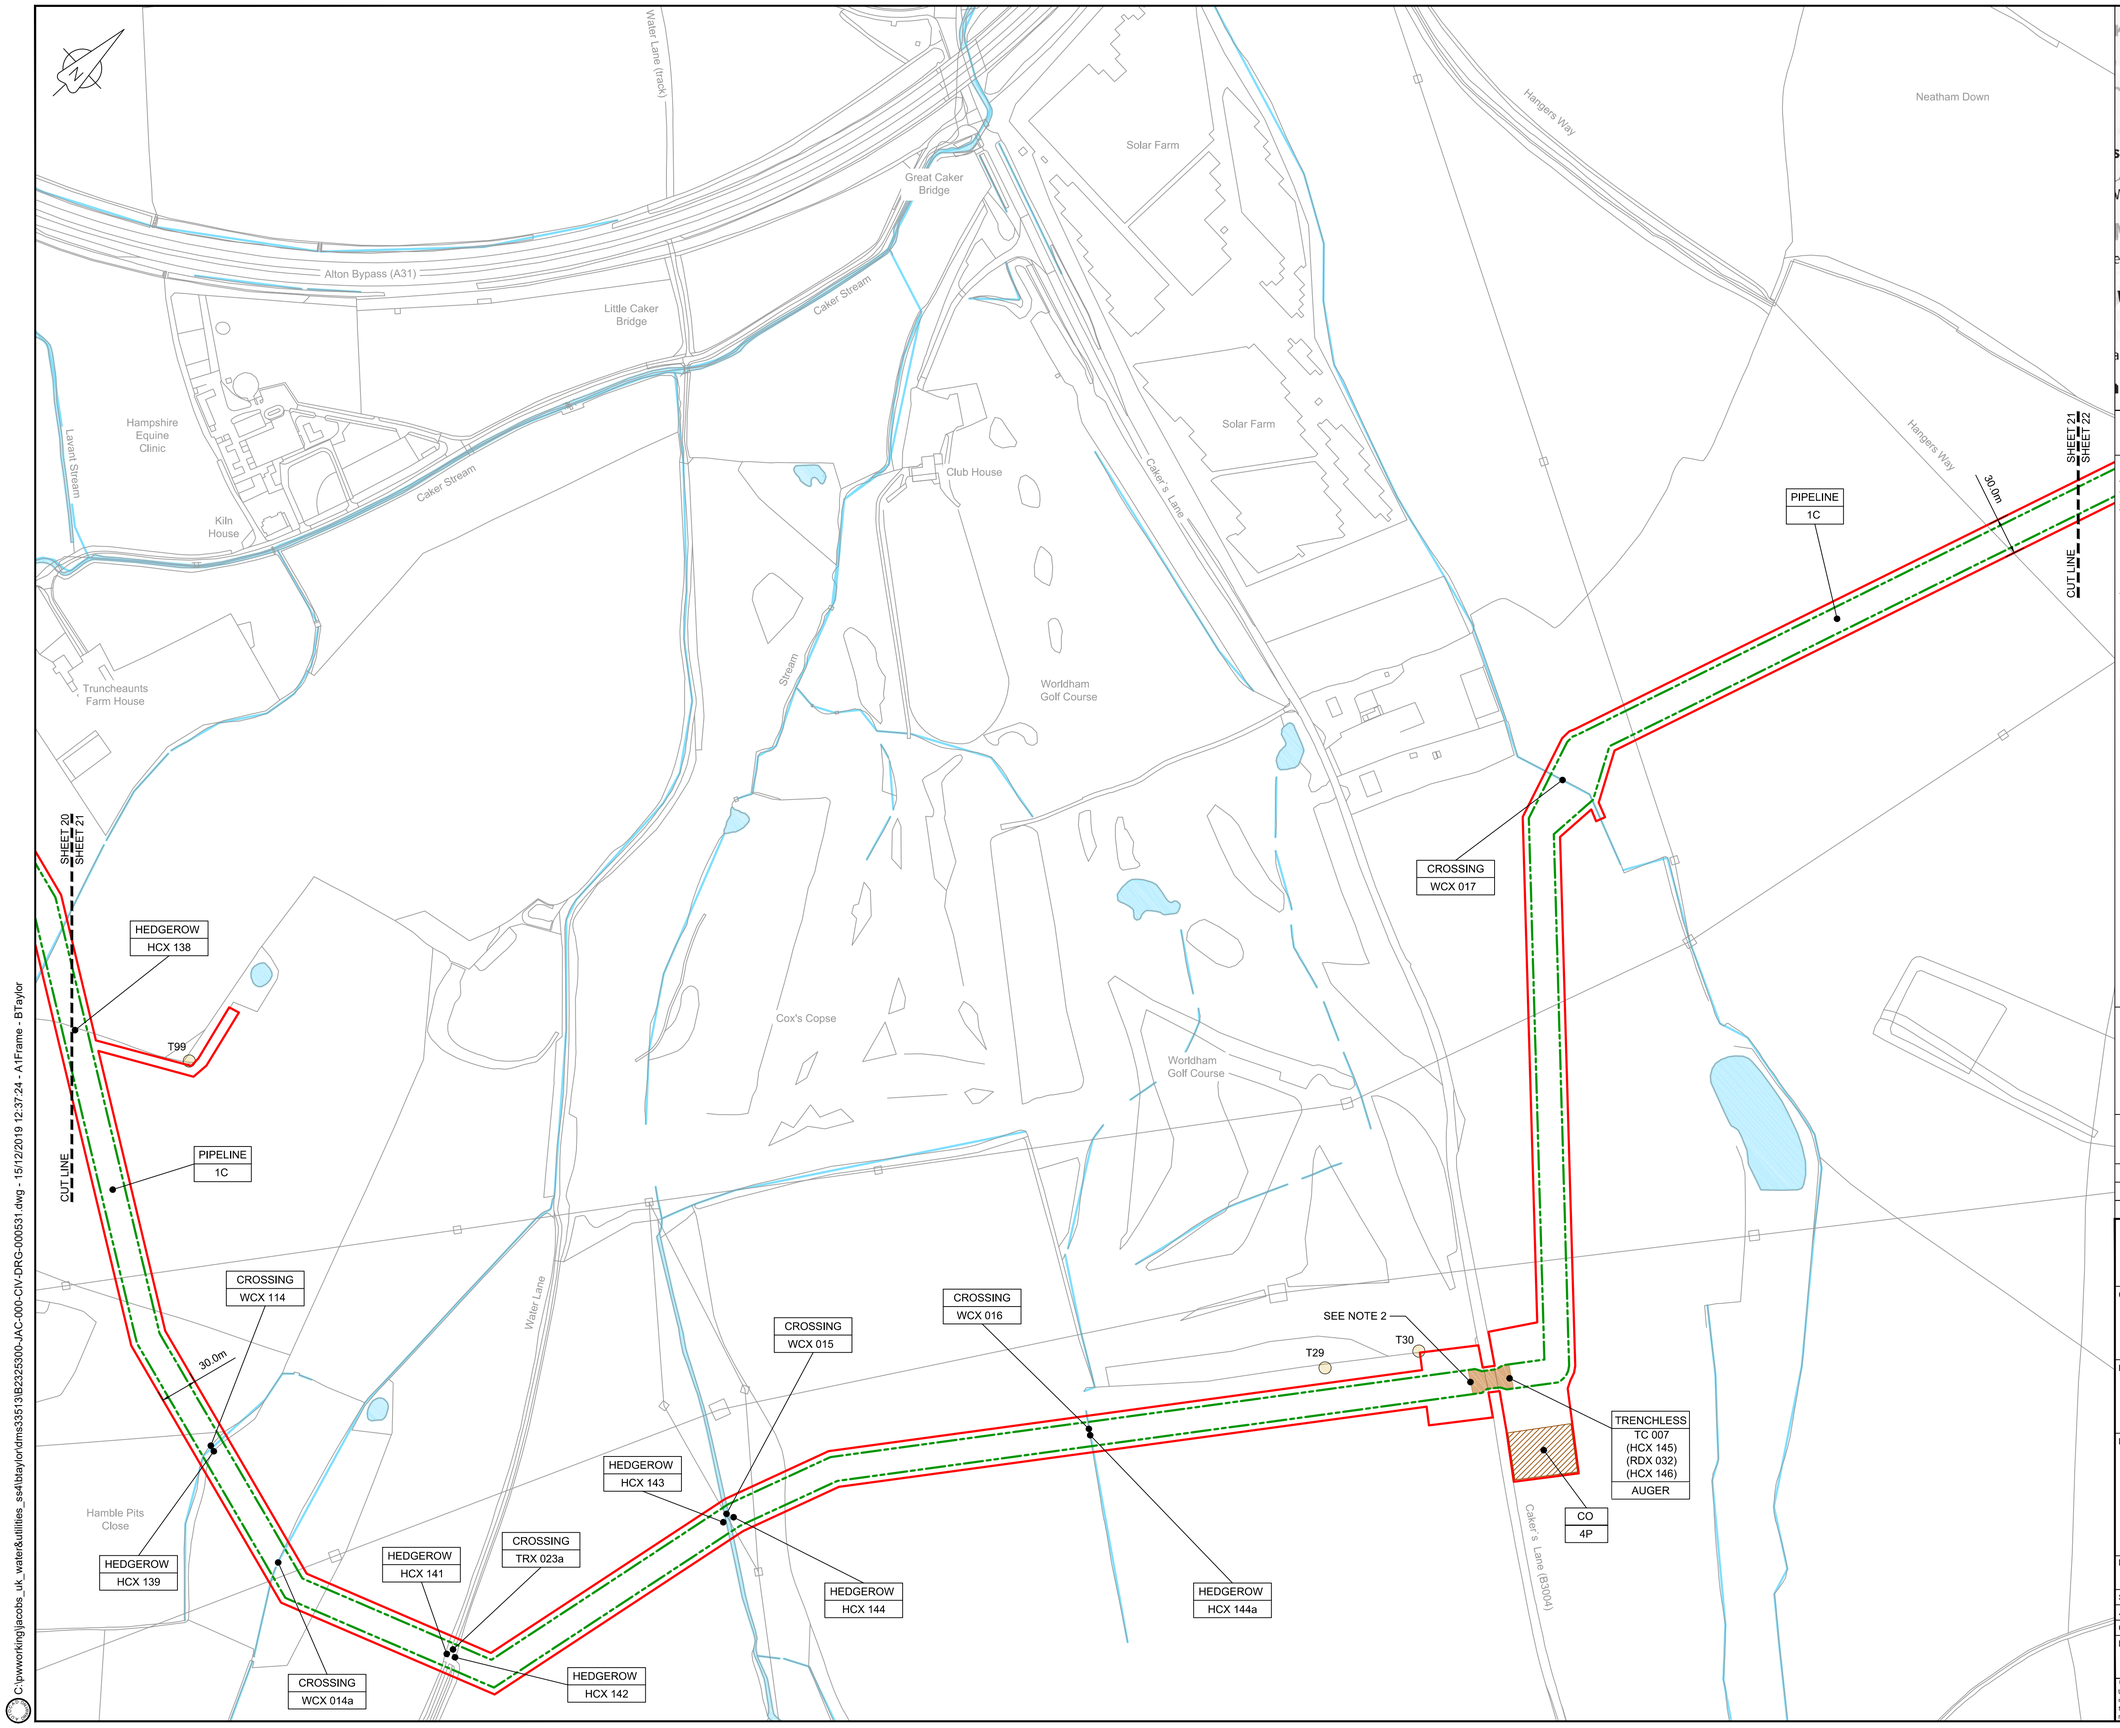

LOCATION PLAN
SCALE 1:500,000

NOTES

1. THIS DRAWING IS IN METRES UNLESS STATED OTHERWISE.
2. TRENCHLESS CROSSINGS ARE INDICATIVE ONLY.

LEGEND

- ORDER LIMITS
- LIMITS OF DEVIATION
- NARROW WORKING AREA (NW)
- TRENCHLESS CROSSING (TC)
- WATER BODIES
- ABOVE GROUND INSTALLATION (AGI) / VALVE (VA) / PRESSURE TRANSDUCER (PT)
- COMPOUND (CO)
- TREE PRESERVATION ORDER (TPO)
- NOTABLE TREES (G = GROUP / T = TREE / W = WOODLAND): JACOBS LIST
- HDD STRINGING AREA
- STREET WORKS (SW)
- DESCRIPTION
- ID or WORK NUMBER (if applicable)
- NARROW WORKING WIDTH / TRENCHLESS TECHNIQUE
- COMMENCEMENT / TERMINATION OF WORKS (COMMENCEMENT = OPEN, TERMINATION = CLOSED)

Contains Ordnance Survey data © Crown copyright and database rights 2019.

© Crown copyright and database rights 2019 OS Licence Number AL100005237.

0 50 100 150 200 250 m
SCALE 1 : 2500 @ A1

Rev	Rev. Date	Purpose of revision	Drawn	Checkd	Rev'd	Apprv'd
C02	09/09/19	SHEETS 10, 11 AND 54 REVISED TO WITHDRAW A2b SUB-OPTION	BT	JA	ND	NJ
C03	13/12/19	UPDATED FOR DEADLINE 3	BT	JA	ND	AD

JACOBS
1180 Eskdale Road, Winnersh, Wokingham, RG41 5TU
Tel:+44(0)118 946 7000 · Fax:+44(0)118 946 7001
www.jacobs.com

Client: Esso Petroleum Company, Limited, Ermyn House, Ermyn Way, Leatherhead, Surrey. KT22 8UX

Project: Southampton to London Pipeline Project

Drawing title
GENERAL ARRANGEMENT SHEET 21 REGULATION 5 (2)(O)

Drawing status: Fit for Stage Approval

Scale	1:2500	DO NOT SCALE
Jacobs No.	B2325300	Rev C03
Client no.		

Drawing number: B2325300-JAC-000-CIV-DRG-000531

© Copyright 2019 Jacobs U.K. Limited. The concepts and information contained in this document are the property of Jacobs. Use or copying of this document in whole or in part without the written permission of Jacobs constitutes an infringement of copyright. Limitation: This drawing has been prepared on behalf of, and for the exclusive use of Jacobs' Client, and is subject to, and issued in accordance with, the provisions of the contract between Jacobs and the Client. Jacobs accepts no liability or responsibility whatsoever for, or in respect of, any use of, or reliance upon, this drawing by any third party.

C:\pwworking\jacobs_uk_water&utilities_ss4\baylor\dms33513\B2325300-JAC-000-CIV-DRG-000531.dwg - 15/12/2019 12:37:24 - A1Frame - BTaylor

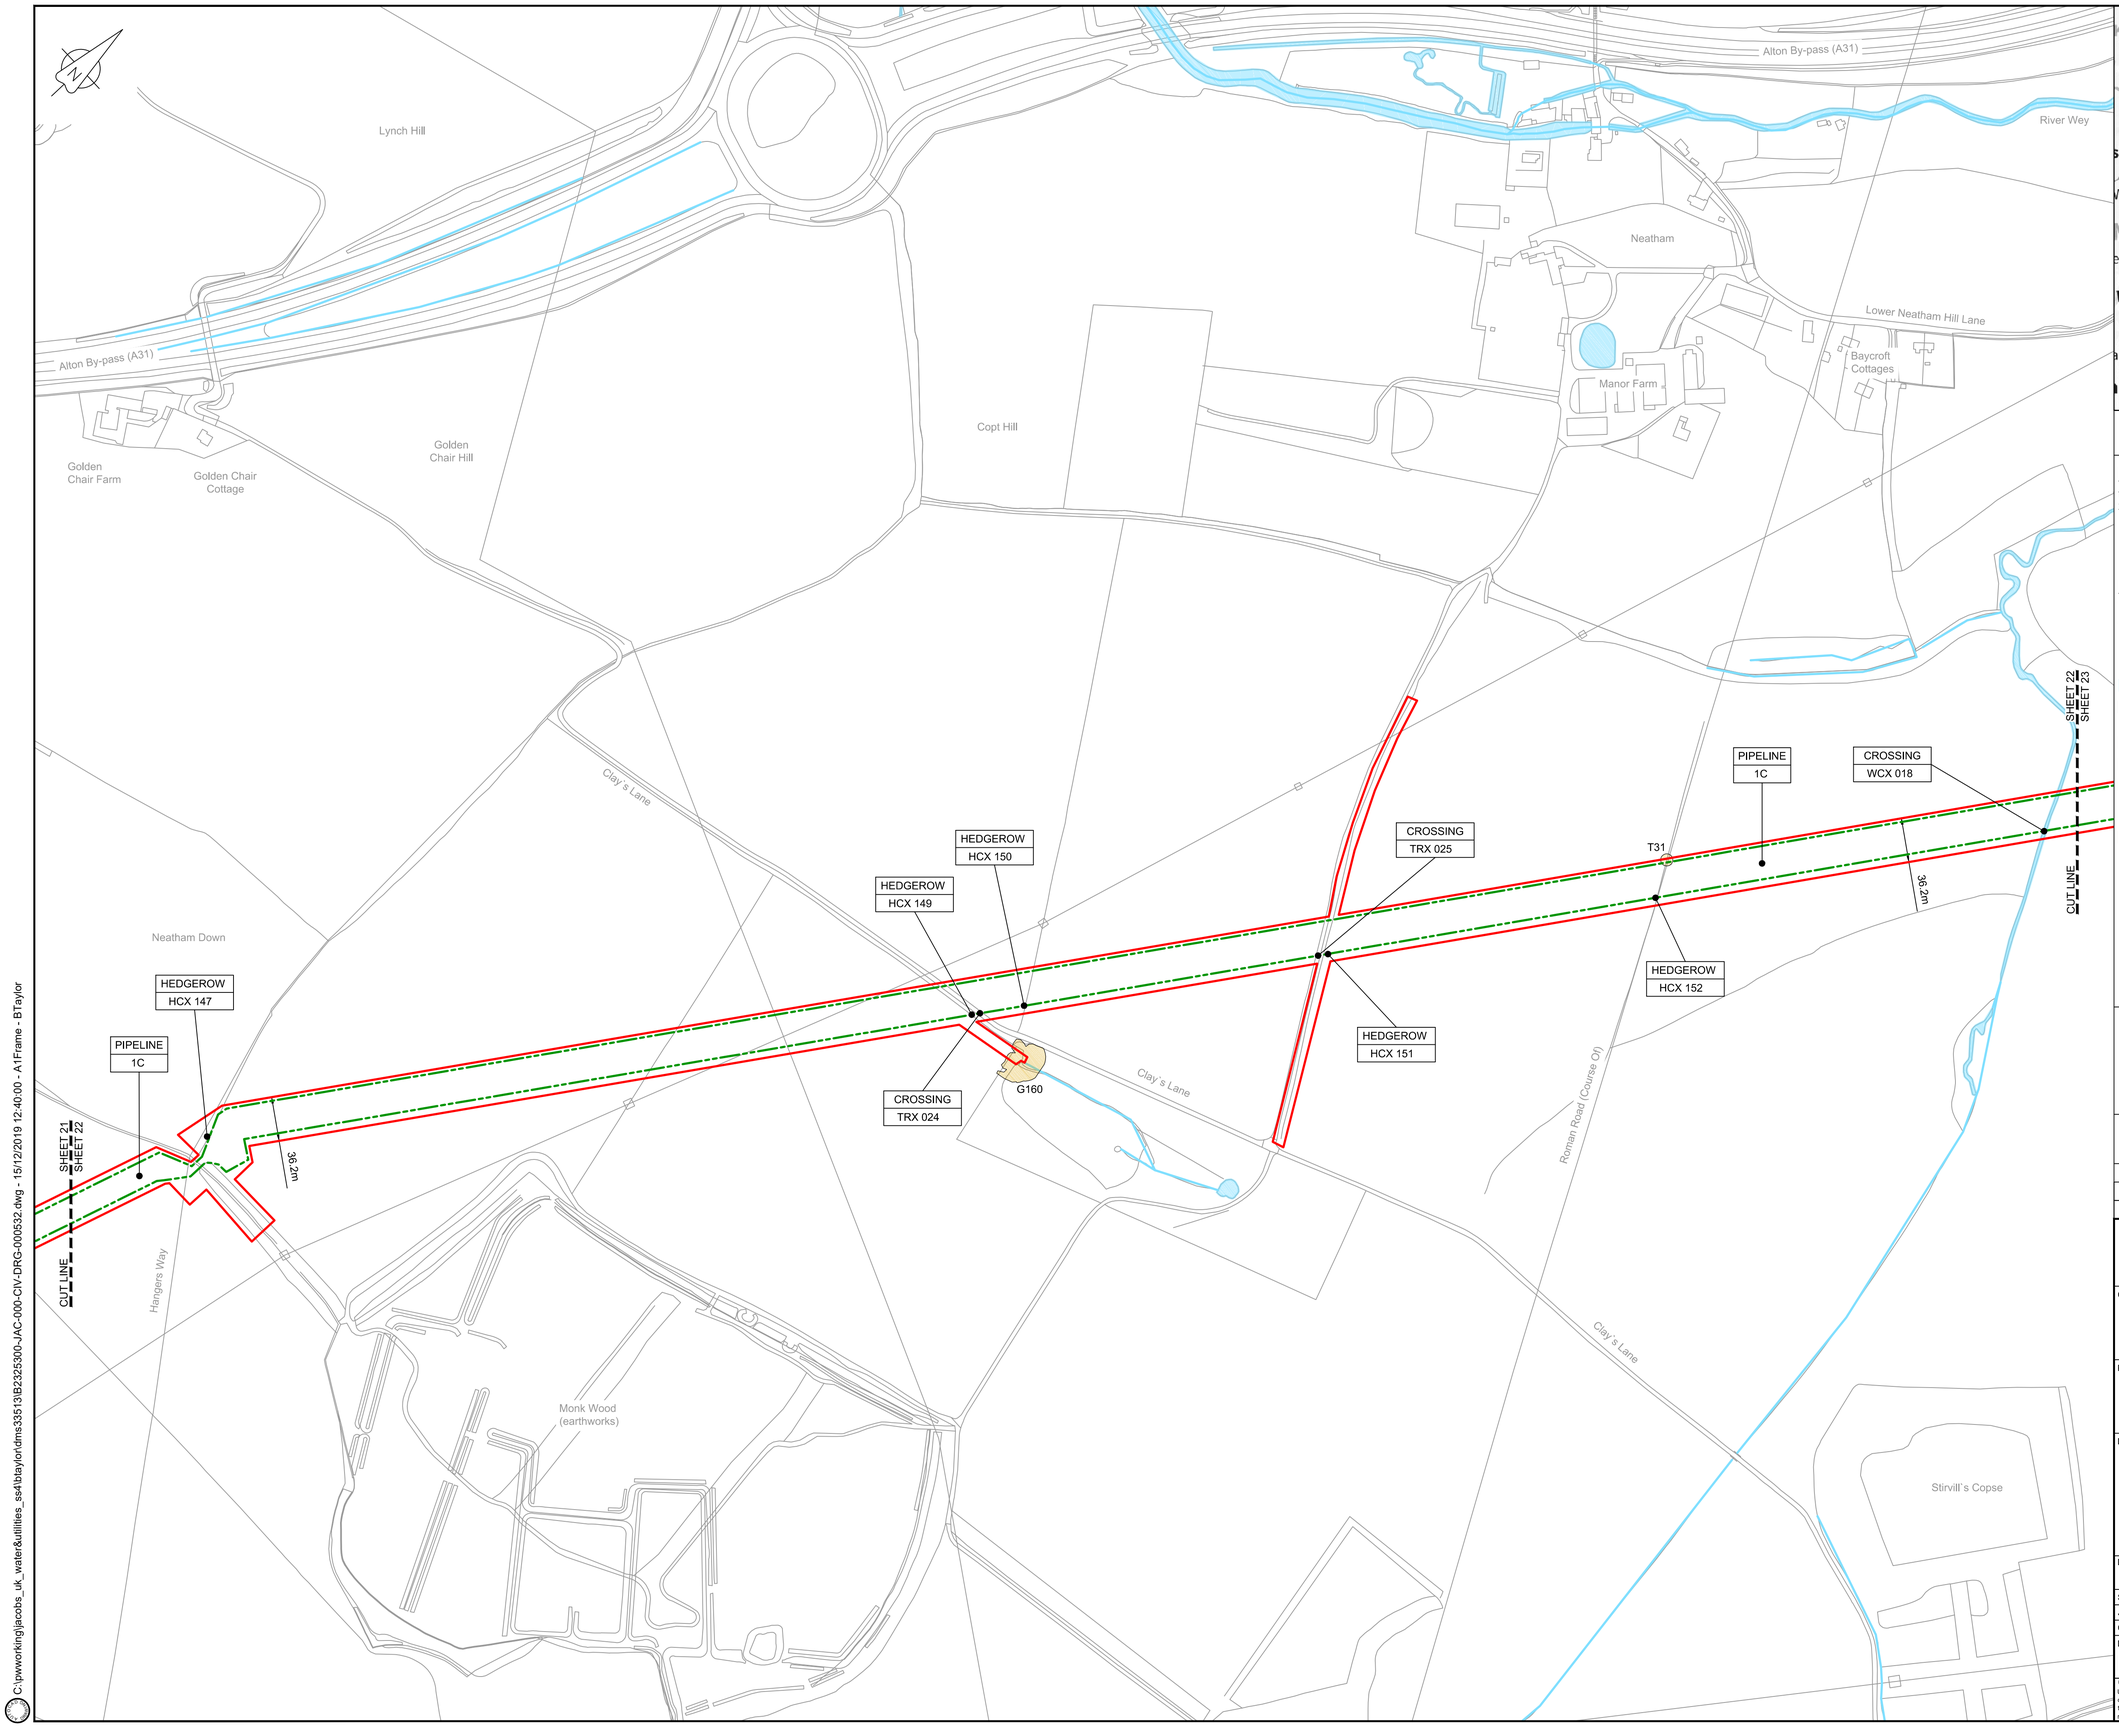

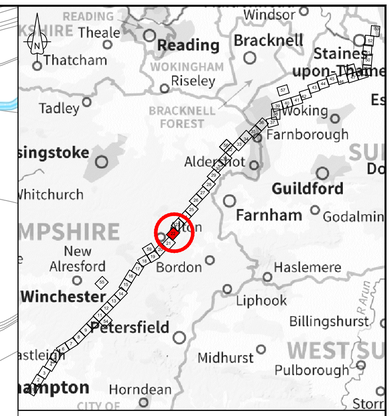

LOCATION PLAN
SCALE 1:500,000

NOTES

1. THIS DRAWING IS IN METRES UNLESS STATED OTHERWISE.
2. TRENCHLESS CROSSINGS ARE INDICATIVE ONLY.

LEGEND

- ORDER LIMITS
- LIMITS OF DEVIATION
- NARROW WORKING AREA (NW)
- TRENCHLESS CROSSING (TC)
- WATER BODIES
- ABOVE GROUND INSTALLATION (AGI) / VALVE (VA) / PRESSURE TRANSDUCER (PT)
- COMPOUND (CO)
- TREE PRESERVATION ORDER (TPO)
- NOTABLE TREES (G = GROUP / T = TREE / W = WOODLAND): JACOBS LIST
- HDD STRINGING AREA
- STREET WORKS (SW)
- DESCRIPTION
- ID or WORK NUMBER (if applicable)
- NARROW WORKING WIDTH / TRENCHLESS TECHNIQUE
- COMMENCEMENT / TERMINATION OF WORKS (COMMENCEMENT = OPEN, TERMINATION = CLOSED)

Contains Ordnance Survey data © Crown copyright and database rights 2019.

© Crown copyright and database rights 2019 OS Licence Number AL100005237.

0 50 100 150 200 250 m
SCALE 1 : 2500 @ A1

C02	09/09/19	SHEETS 10, 11 AND 54 REVISED TO WITHDRAW A2o SUB-OPTION	BT	JA	ND	NJ
C03	13/12/19	UPDATED FOR DEADLINE 3	BT	JA	ND	AD
Rev	Rev. Date	Purpose of revision	Drawn	Checkd	Rev'd	Apprv'd

JACOBS
1180 Eskdale Road, Winnersh, Wokingham, RG41 5TU
Tel:+44(0)118 946 7000 Fax:+44(0)118 946 7001
www.jacobs.com

Client: Esso Petroleum Company, Limited
Ermyn House,
Ermyn Way,
Leatherhead,
Surrey.
KT22 8UX

Project: Southampton to London Pipeline Project

Drawing title
GENERAL ARRANGEMENT SHEET 22 REGULATION 5 (2)(O)

Drawing status: Fit for Stage Approval

Scale	1:2500	DO NOT SCALE
Jacobs No.	B2325300	Rev C03
Client no.		

Drawing number: B2325300-JAC-000-CIV-DRG-000532

© Copyright 2019 Jacobs U.K. Limited. The concepts and information contained in this document are the property of Jacobs. Use or copying of this document in whole or in part without the written permission of Jacobs constitutes an infringement of copyright. Limitation: This drawing has been prepared on behalf of, and for the exclusive use of Jacobs' Client, and is subject to, and issued in accordance with, the provisions of the contract between Jacobs and the Client. Jacobs accepts no liability or responsibility whatsoever for, or in respect of, any use of, or reliance upon, this drawing by any third party.

C:\pwworking\jacobs_uk_water&utilities_ss4\bayloh\dms33513\B2325300-JAC-000-CIV-DRG-000532.dwg - 15/12/2019 12:40:00 - A1Frame - BTaylor

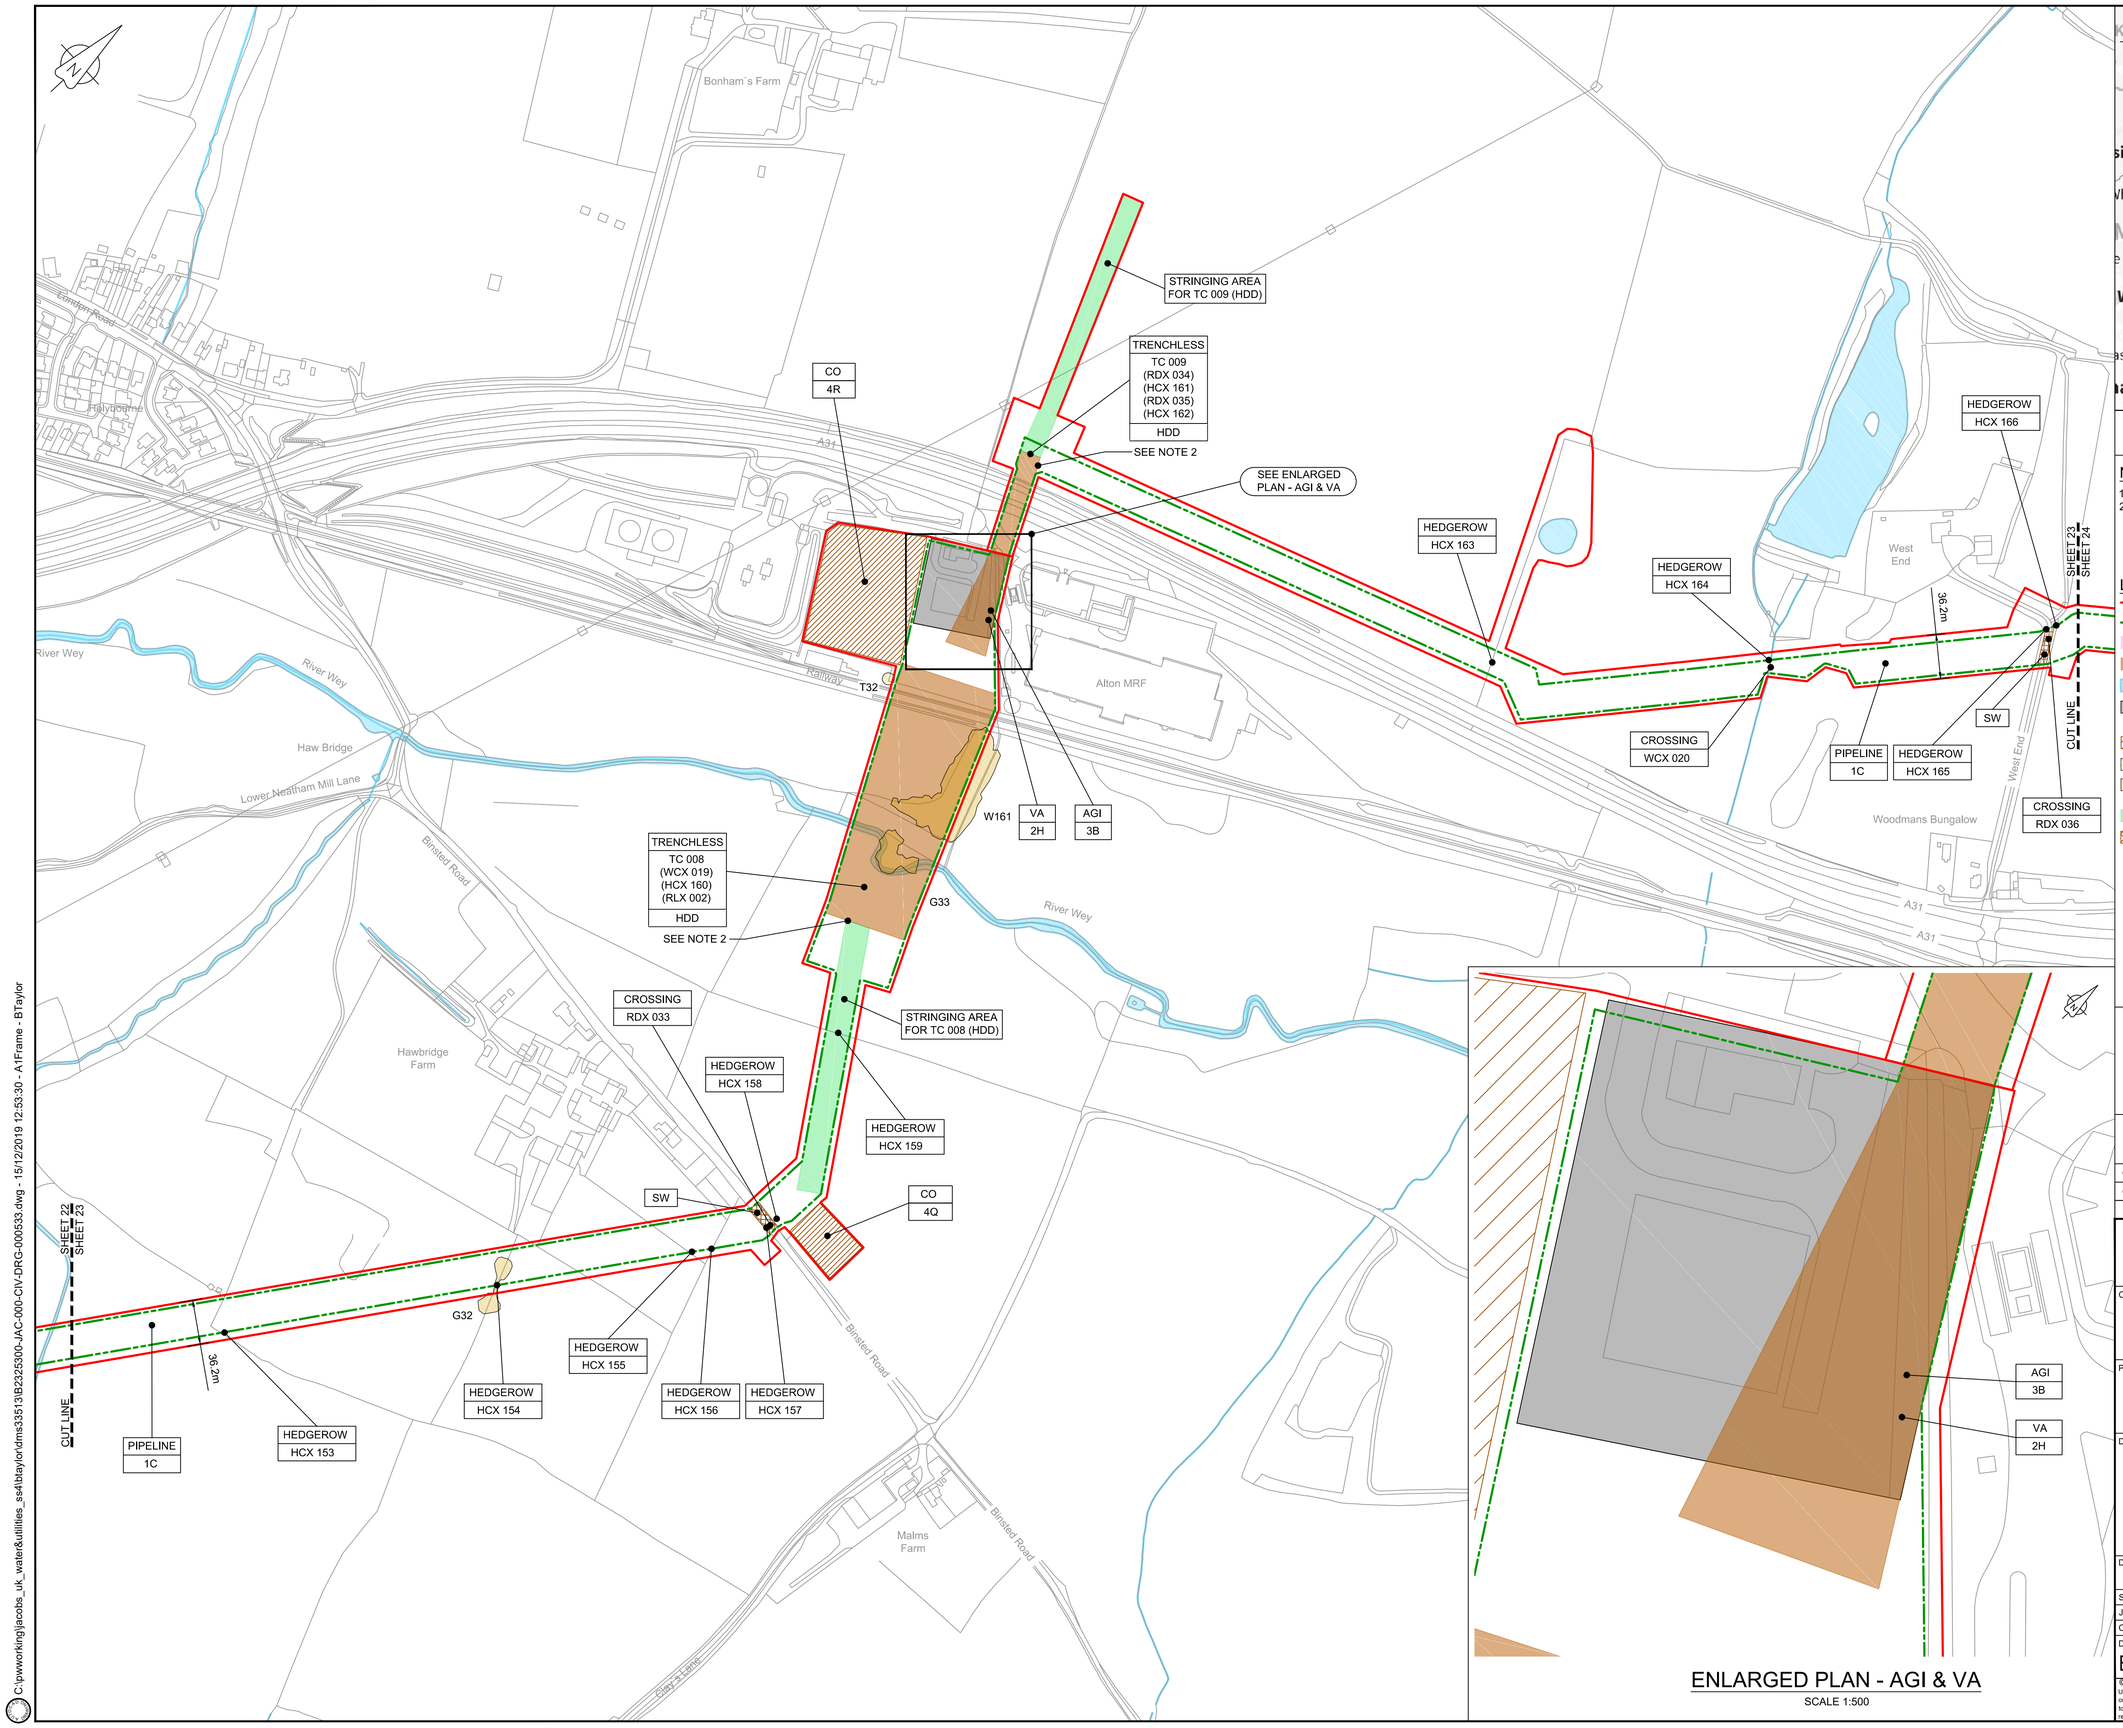

ENLARGED PLAN - AGI & VA

SCALE 1:500

LOCATION PLAN

SCALE 1:500,000

NOTES

1. THIS DRAWING IS IN METRES UNLESS STATED OTHERWISE.
2. TRENCHLESS CROSSINGS ARE INDICATIVE ONLY.

LEGEND

- ORDER LIMITS
- LIMITS OF DEVIATION
- NARROW WORKING AREA (NW)
- TRENCHLESS CROSSING (TC)
- WATER BODIES
- ABOVE GROUND INSTALLATION (AGI) / VALVE (VA) / PRESSURE TRANSDUCER (PT)
- COMPOUND (CO)
- TREE PRESERVATION ORDER (TPO)
- NOTABLE TREES (G = GROUP / T = TREE / W = WOODLAND): JACOBS LIST
- HDD STRINGING AREA
- STREET WORKS (SW)
- DESCRIPTION
- ID or WORK NUMBER (if applicable)
- NARROW WORKING WIDTH / TRENCHLESS TECHNIQUE
- COMMENCEMENT / TERMINATION OF WORKS (COMMENCEMENT = OPEN, TERMINATION = CLOSED)

Contains Ordnance Survey data © Crown copyright and database rights 2019.

© Crown copyright and database rights 2019 OS Licence Number AL100005237.

0 50 100 150 200 250 m

SCALE 1 : 2500 @ A1

C02	09/09/19	SHEETS 10, 11 AND 54 REVISED TO WITHDRAW A2b SUB-OPTION	BT	JA	ND	NJ
C03	13/12/19	UPDATED FOR DEADLINE 3	BT	JA	ND	AD
Rev	Rev. Date	Purpose of revision	Drawn	Checkd	Rev'd	Apprv'd

JACOBS
1180 Eskdale Road, Winnersh, Wokingham, RG41 5TU
Tel:+44(0)118 946 7000 · Fax:+44(0)118 946 7001
www.jacobs.com

Client: Esso Petroleum Company, Limited, Ermyn House, Ermyn Way, Leatherhead, Surrey, KT22 8UX

Project: Esso — Southampton to London Pipeline Project

Drawing title

GENERAL ARRANGEMENT SHEET 23 REGULATION 5 (2)(O)

Drawing status: Fit for Stage Approval

Scale	1:2500	DO NOT SCALE
Jacobs No.	B2325300	Rev C03
Client no.		

Drawing number: B2325300-JAC-000-CIV-DRG-000533

© Copyright 2019 Jacobs U.K. Limited. The concepts and information contained in this document are the property of Jacobs. Use or copying of this document in whole or in part without the written permission of Jacobs constitutes an infringement of copyright. Limitation: This drawing has been prepared on behalf of, and for the exclusive use of Jacobs' Client, and is subject to, and issued in accordance with, the provisions of the contract between Jacobs and the Client. Jacobs accepts no liability or responsibility whatsoever for, or in respect of, any use of, or reliance upon, this drawing by any third party.

C:\pwworking\jacobs_uk_water&utilities_ss4\btaylor\dms33513\B2325300-JAC-000-CIV-DRG-000533.dwg - 15/12/2019 12:53:30 - A1Frame - BTaylor

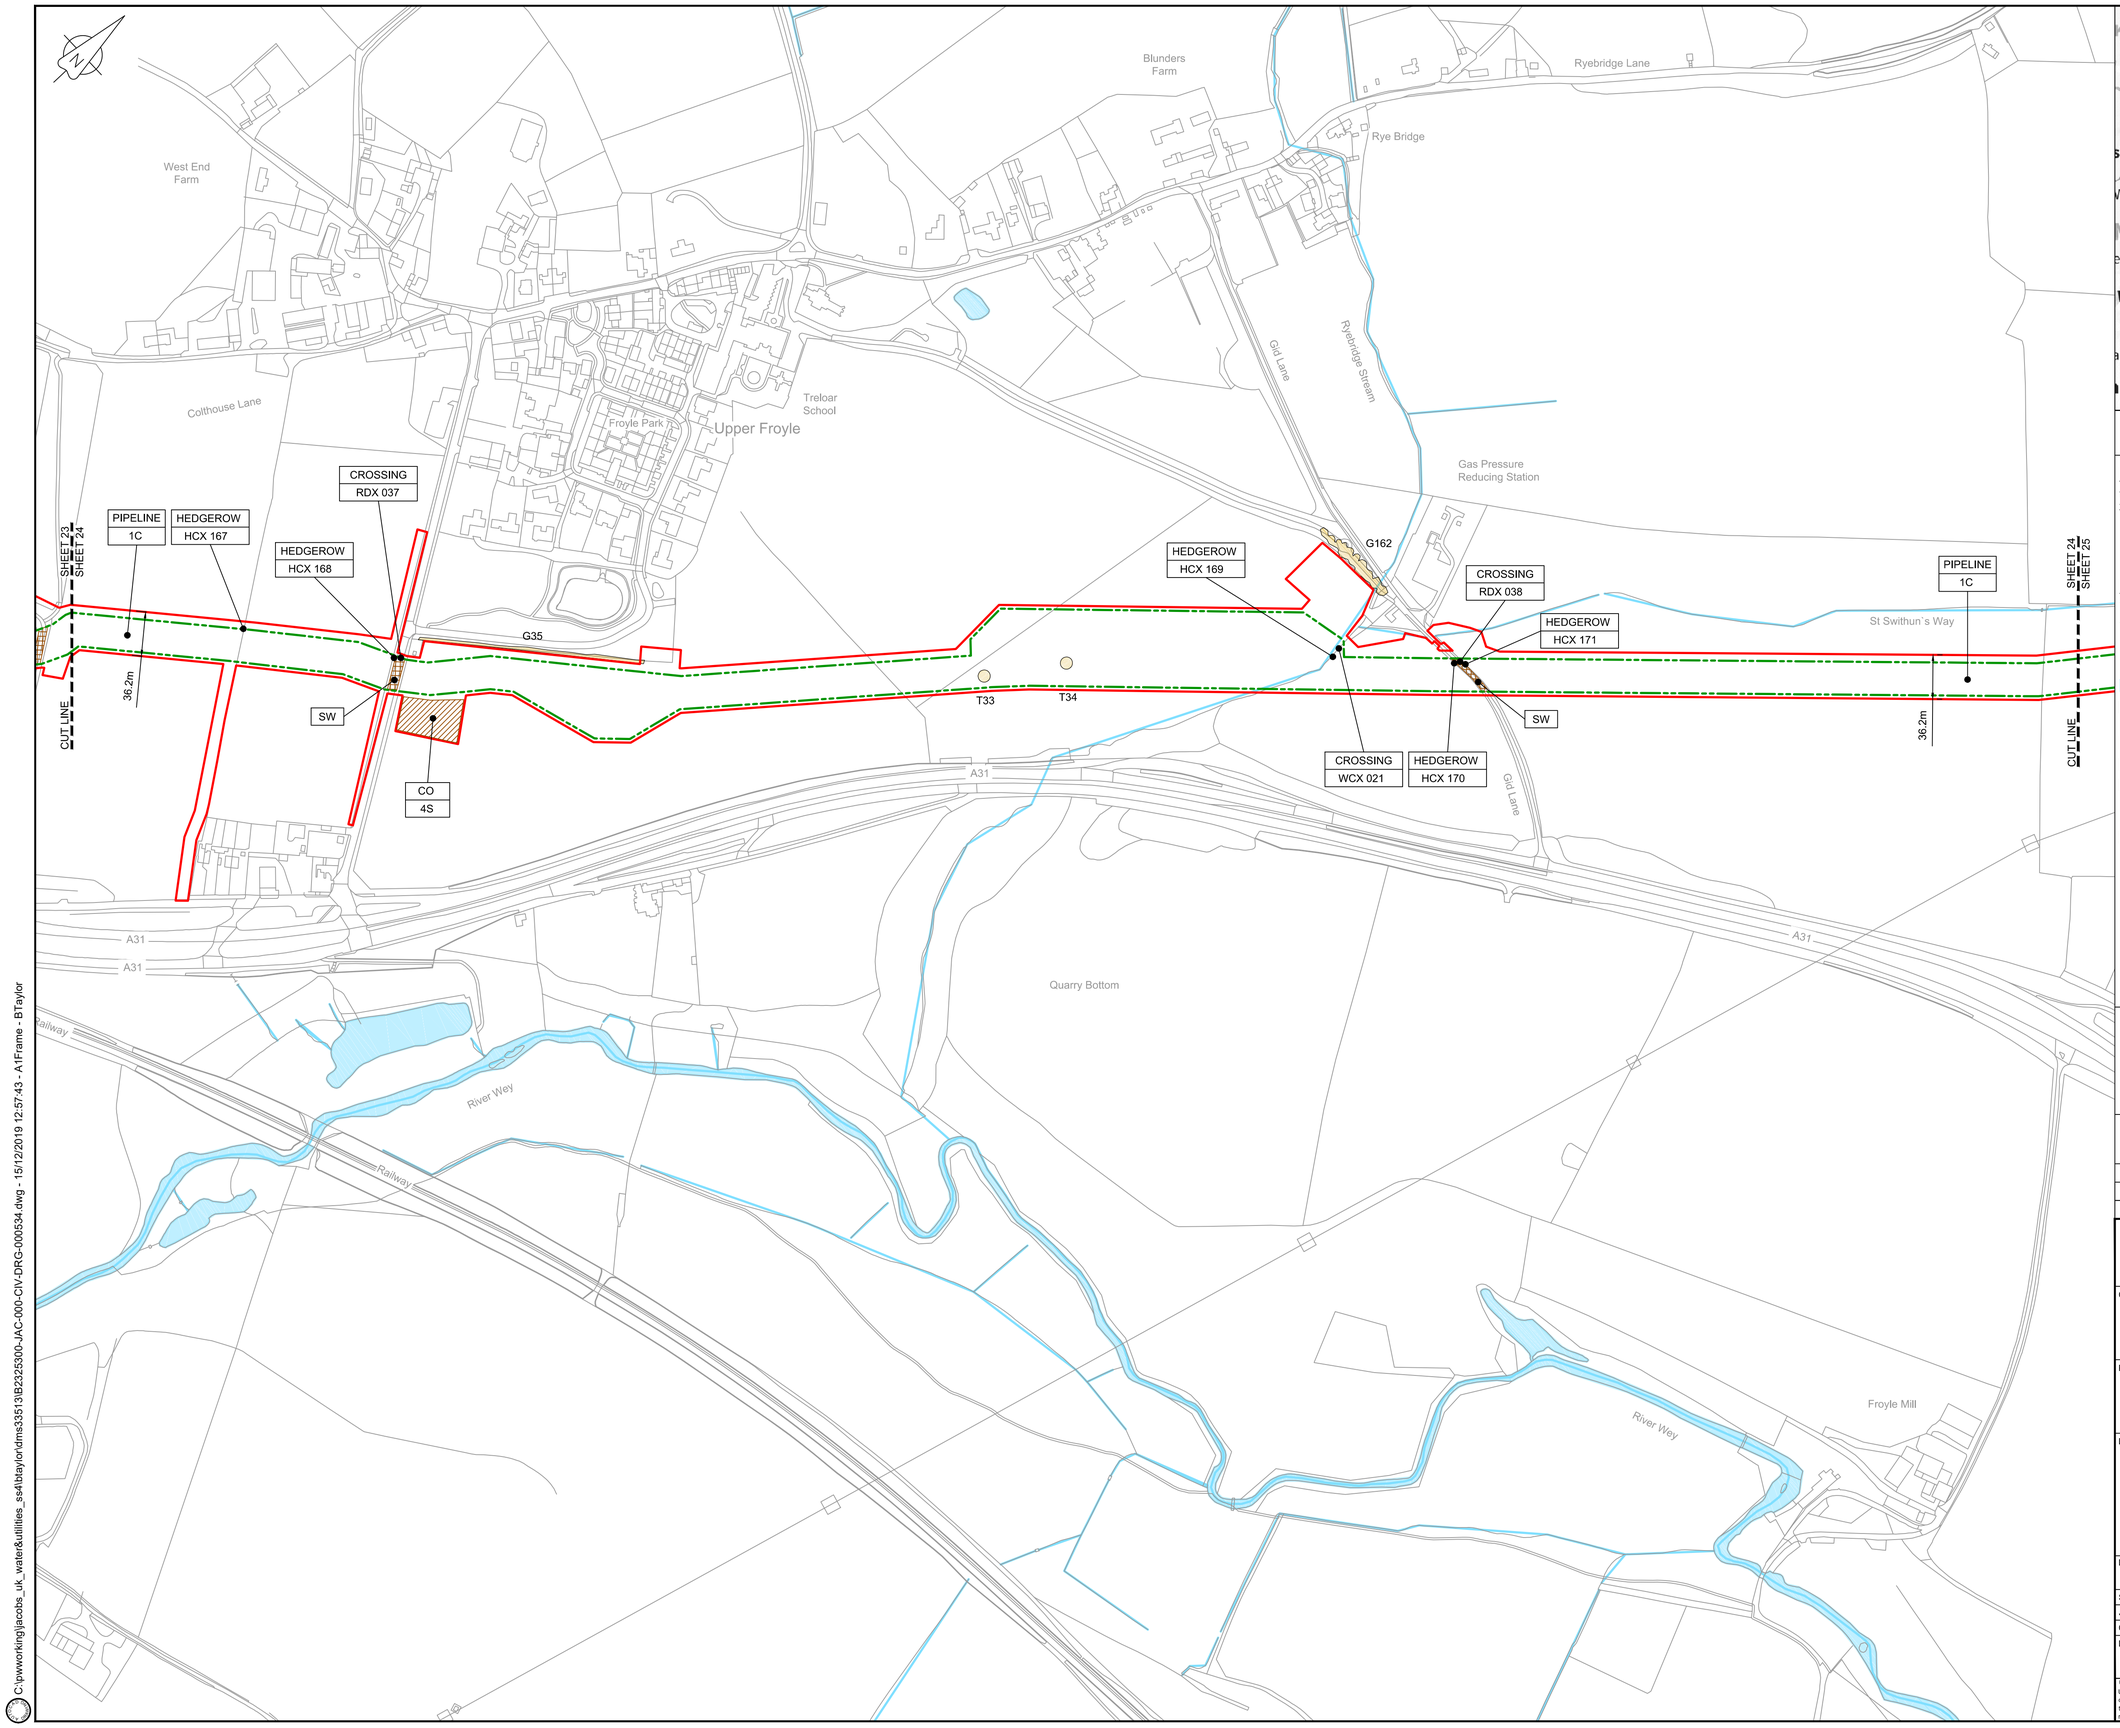

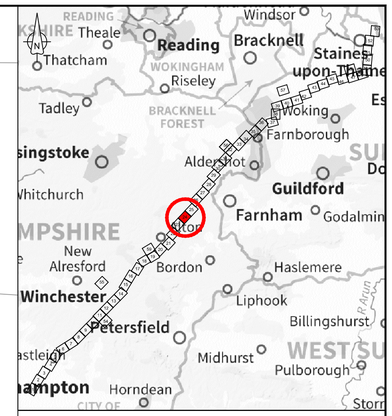

LOCATION PLAN
SCALE 1:500,000

NOTES

1. THIS DRAWING IS IN METRES UNLESS STATED OTHERWISE.
2. TRENCHLESS CROSSINGS ARE INDICATIVE ONLY.

LEGEND

- ORDER LIMITS
- LIMITS OF DEVIATION
- NARROW WORKING AREA (NW)
- TRENCHLESS CROSSING (TC)
- WATER BODIES
- ABOVE GROUND INSTALLATION (AGI) / VALVE (VA) / PRESSURE TRANSDUCER (PT)
- COMPOUND (CO)
- TREE PRESERVATION ORDER (TPO)
- NOTABLE TREES (G = GROUP / T = TREE / W = WOODLAND): JACOBS LIST
- HDD STRINGING AREA
- STREET WORKS (SW)
- DESCRIPTION
- ID or WORK NUMBER (if applicable)
- NARROW WORKING WIDTH / TRENCHLESS TECHNIQUE
- COMMENCEMENT / TERMINATION OF WORKS (COMMENCEMENT = OPEN, TERMINATION = CLOSED)

Contains Ordnance Survey data © Crown copyright and database rights 2019.

© Crown copyright and database rights 2019 OS Licence Number AL100005237.

0 50 100 150 200 250 m
SCALE 1 : 2500 @ A1

Rev	Rev. Date	Purpose of revision	Drawn	Checkd	Rev'd	Apprv'd
C02	09/09/19	SHEETS 10, 11 AND 54 REVISED TO WITHDRAW A20 SUB-OPTION	BT	JA	ND	NJ
C03	13/12/19	UPDATED FOR DEADLINE 3	BT	JA	ND	AD

JACOBS
1180 Eskdale Road, Winnersh, Wokingham, RG41 5TU
Tel:+44(0)118 946 7000 · Fax:+44(0)118 946 7001
www.jacobs.com

Client: Esso Petroleum Company, Limited
Ermyn House,
Ermyn Way,
Leatherhead,
Surrey.
KT22 8UX

Project: Southampton to London Pipeline Project

Drawing title
GENERAL ARRANGEMENT SHEET 24 REGULATION 5 (2)(O)

Drawing status: Fit for Stage Approval

Scale	1:2500	DO NOT SCALE
Jacobs No.	B2325300	Rev C03
Client no.		

Drawing number: B2325300-JAC-000-CIV-DRG-000534

© Copyright 2019 Jacobs U.K. Limited. The concepts and information contained in this document are the property of Jacobs. Use or copying of this document in whole or in part without the written permission of Jacobs constitutes an infringement of copyright. Limitation: This drawing has been prepared on behalf of, and for the exclusive use of Jacobs' Client, and is subject to, and issued in accordance with, the provisions of the contract between Jacobs and the Client. Jacobs accepts no liability or responsibility whatsoever for, or in respect of, any use of, or reliance upon, this drawing by any third party.

C:\pwworking\jacobs_uk_water&utilities_ss4\btaylor\dms33513\B2325300-JAC-000-CIV-DRG-000534.dwg - 15/12/2019 12:57:43 - A1Frame - BTaylor

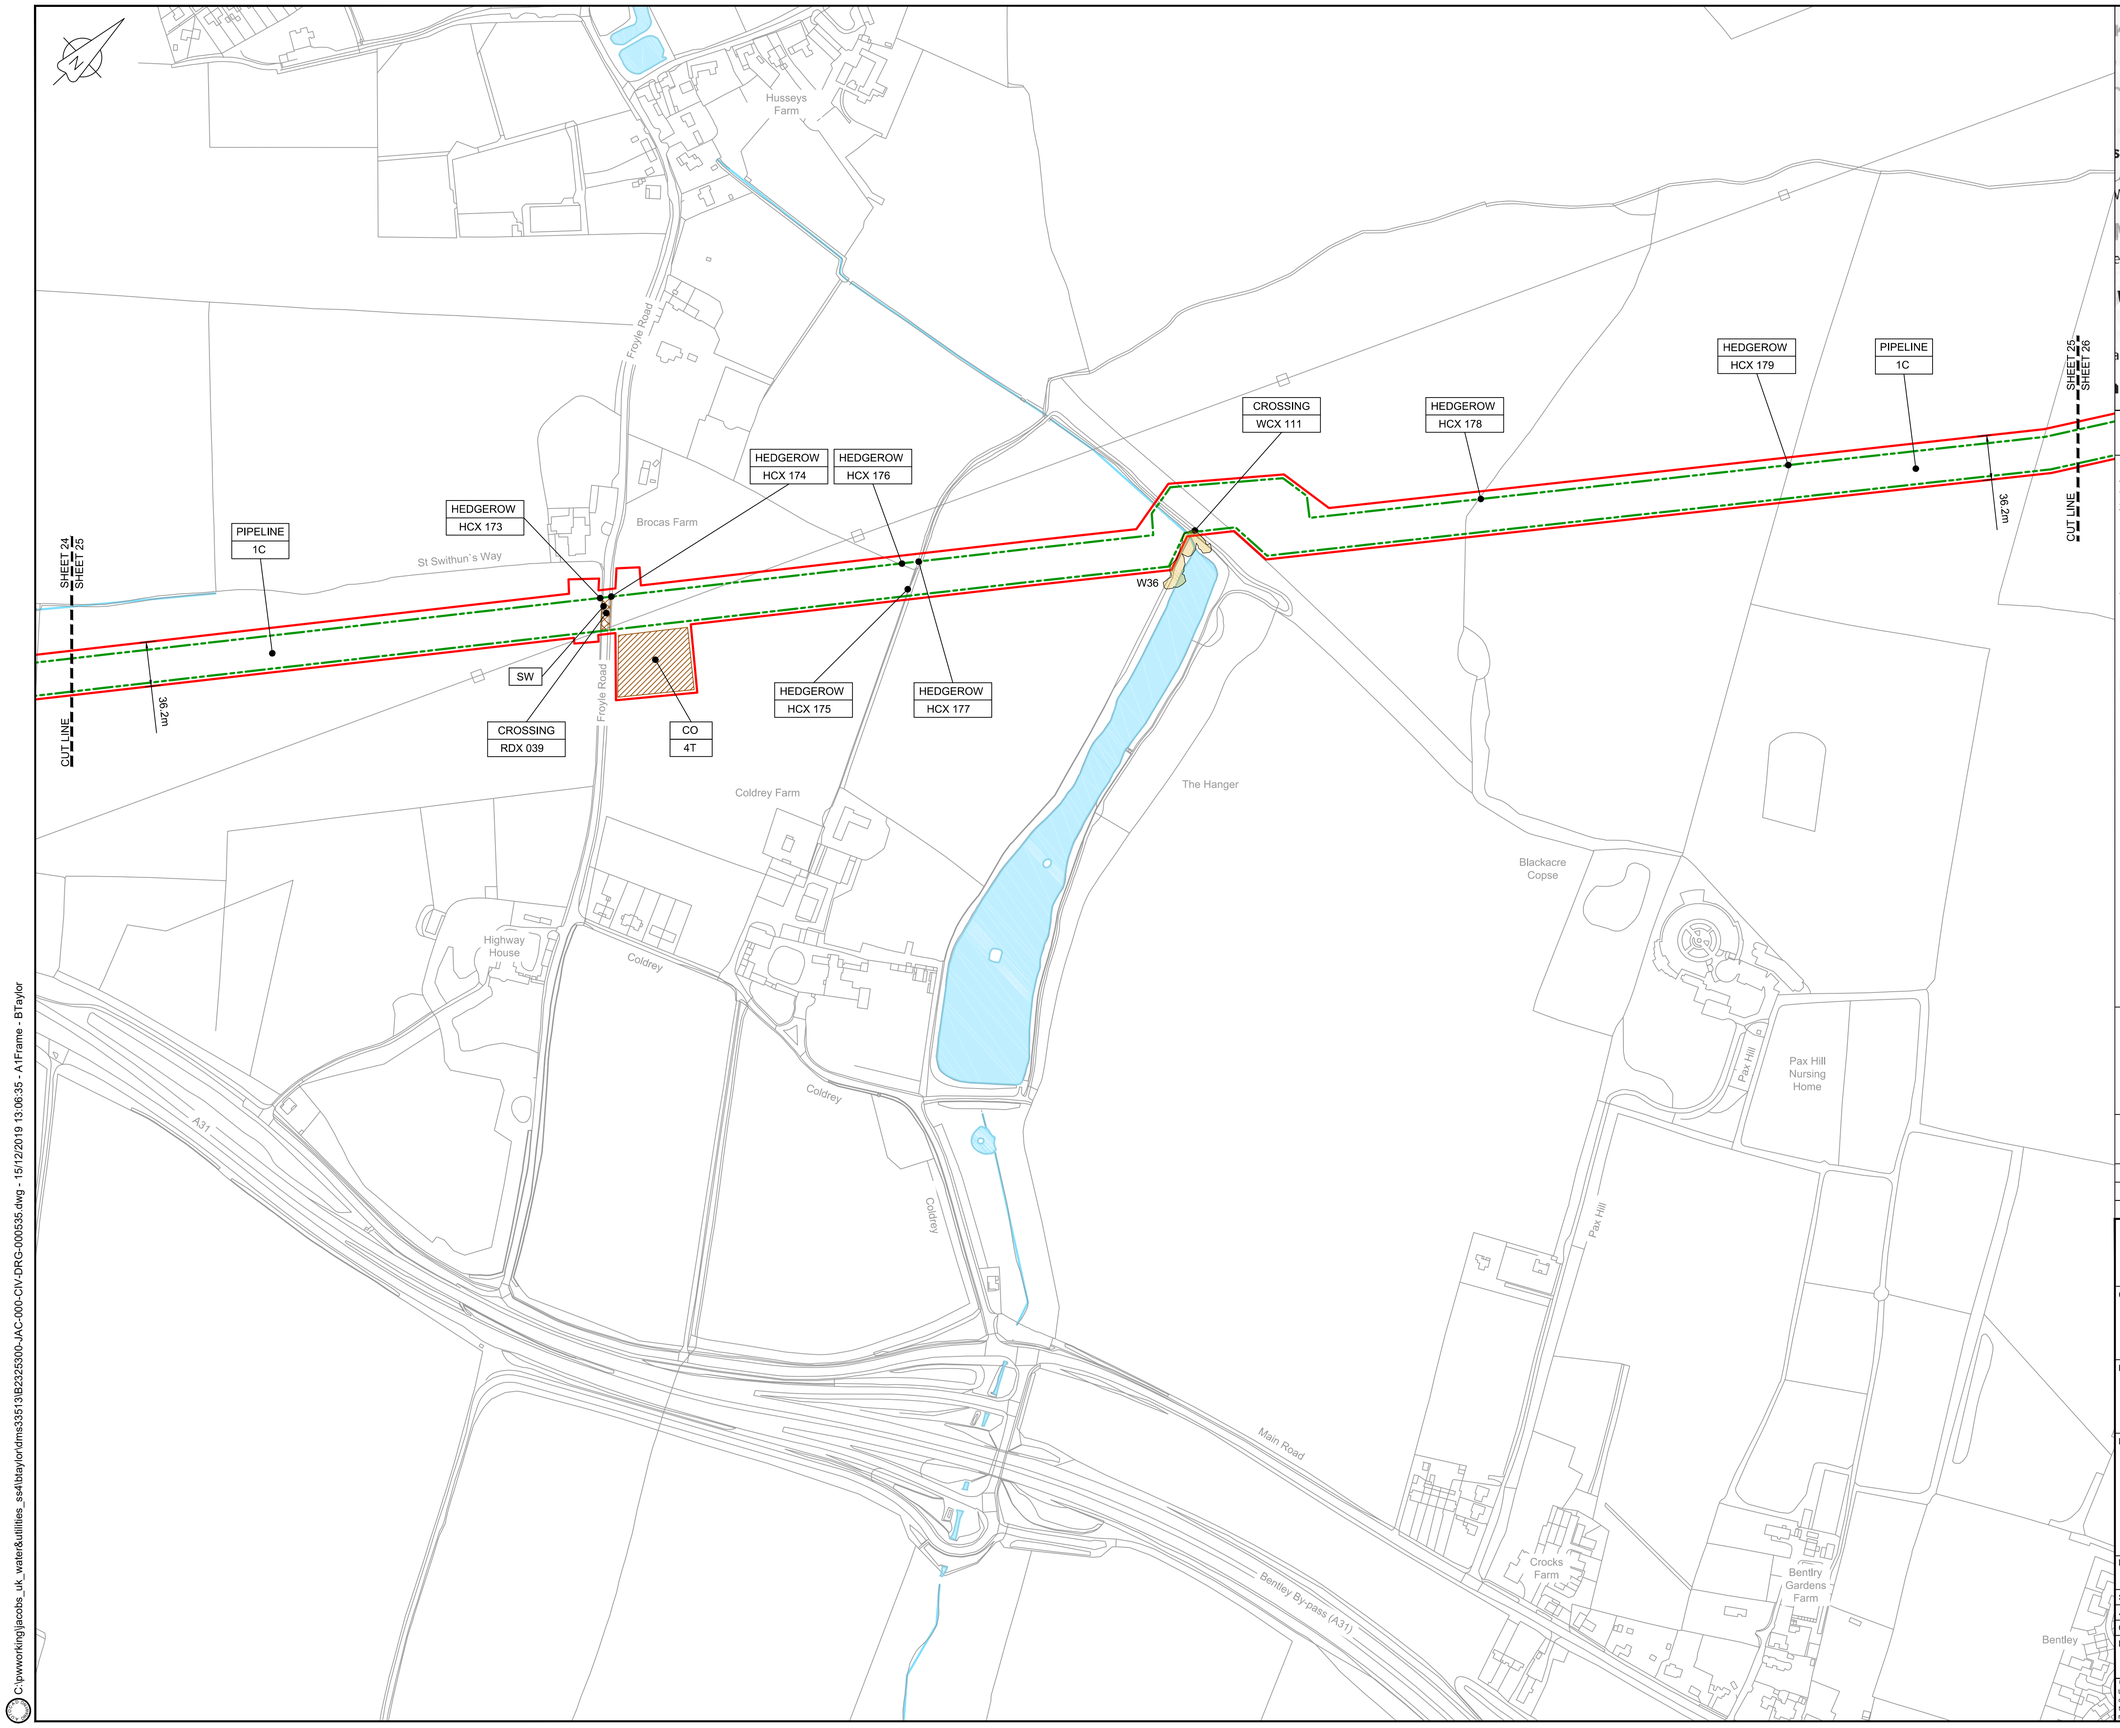

LOCATION PLAN
SCALE 1:500,000

NOTES

1. THIS DRAWING IS IN METRES UNLESS STATED OTHERWISE.
2. TRENCHLESS CROSSINGS ARE INDICATIVE ONLY.

LEGEND

- ORDER LIMITS
- LIMITS OF DEVIATION
- NARROW WORKING AREA (NW)
- TRENCHLESS CROSSING (TC)
- WATER BODIES
- ABOVE GROUND INSTALLATION (AGI) / VALVE (VA) / PRESSURE TRANSDUCER (PT)
- COMPOUND (CO)
- TREE PRESERVATION ORDER (TPO)
- NOTABLE TREES (G = GROUP / T = TREE / W = WOODLAND): JACOBS LIST
- HDD STRINGING AREA
- STREET WORKS (SW)
- DESCRIPTION
- ID or WORK NUMBER (if applicable)
- NARROW WORKING WIDTH / TRENCHLESS TECHNIQUE
- COMMENCEMENT / TERMINATION OF WORKS (COMMENCEMENT = OPEN, TERMINATION = CLOSED)

Contains Ordnance Survey data © Crown copyright and database rights 2019.

© Crown copyright and database rights 2019 OS Licence Number AL100005237.

0 50 100 150 200 250 m
SCALE 1 : 2500 @ A1

Rev	Rev. Date	Purpose of revision	Drawn	Checkd	Rev'd	Apprv'd
C02	09/09/19	SHEETS 10, 11 AND 54 REVISED TO WITHDRAW A2b SUB-OPTION	BT	JA	ND	NJ
C03	13/12/19	UPDATED FOR DEADLINE 3	BT	JA	ND	AD

JACOBS
1180 Eskdale Road, Winnersh, Wokingham, RG41 5TU
Tel:+44(0)118 946 7000 · Fax:+44(0)118 946 7001
www.jacobs.com

Client: Esso Petroleum Company, Limited
Ermyn House,
Ermyn Way,
Leatherhead,
Surrey.
KT22 8UX

Project: Southampton to London Pipeline Project

Drawing title
GENERAL ARRANGEMENT SHEET 25 REGULATION 5 (2)(O)

Drawing status: Fit for Stage Approval

Scale	1:2500	DO NOT SCALE
Jacobs No.	B2325300	Rev C03
Client no.		

Drawing number: B2325300-JAC-000-CIV-DRG-000535

© Copyright 2019 Jacobs U.K. Limited. The concepts and information contained in this document are the property of Jacobs. Use or copying of this document in whole or in part without the written permission of Jacobs constitutes an infringement of copyright. Limitation: This drawing has been prepared on behalf of, and for the exclusive use of Jacobs' Client, and is subject to, and issued in accordance with, the provisions of the contract between Jacobs and the Client. Jacobs accepts no liability or responsibility whatsoever for, or in respect of, any use of, or reliance upon, this drawing by any third party.

C:\pwworking\jacobs_uk_water&utilities_ss4\btaylor\dms33513\B2325300-JAC-000-CIV-DRG-000535.dwg - 15/12/2019 13:06:35 - A1Frame - BTaylor

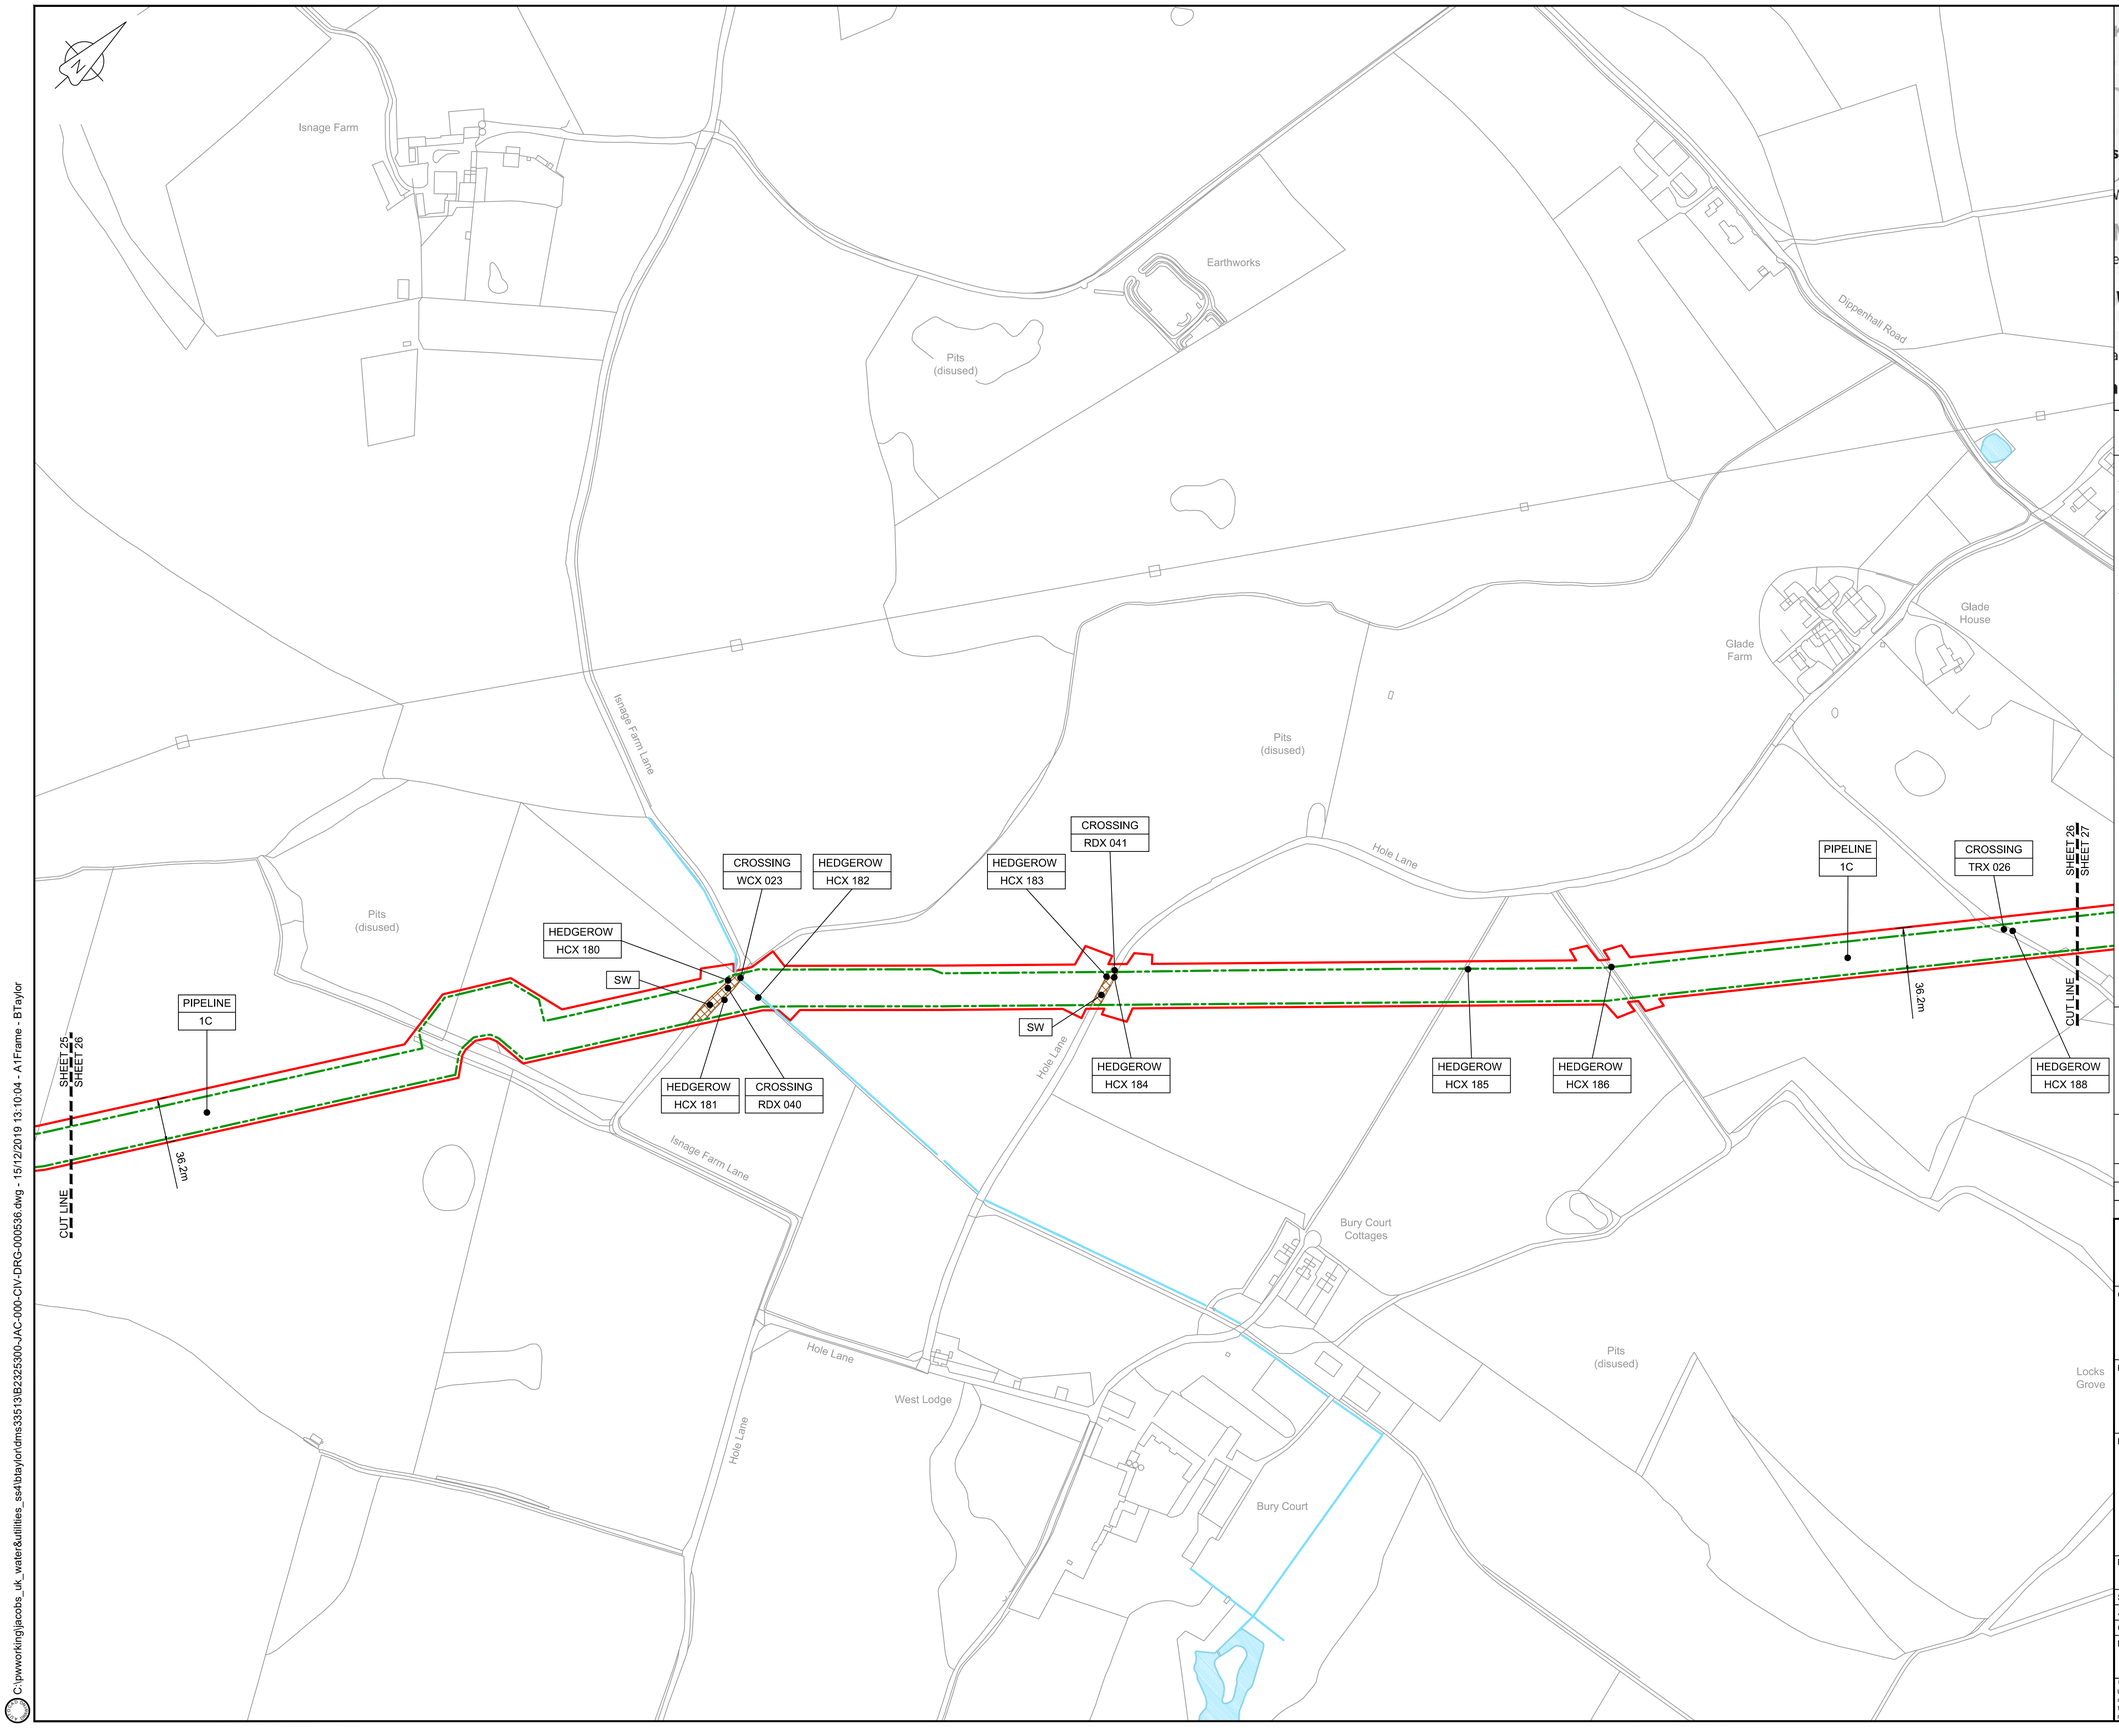

LOCATION PLAN
SCALE 1:500,000

NOTES
1. THIS DRAWING IS IN METRES UNLESS STATED OTHERWISE.
2. TRENCHLESS CROSSINGS ARE INDICATIVE ONLY.

LEGEND
- ORDER LIMITS
- LIMITS OF DEVIATION
- NARROW WORKING AREA (NW)
- TRENCHLESS CROSSING (TC)
- WATER BODIES
- ABOVE GROUND INSTALLATION (AGI) / VALVE (VA) / PRESSURE TRANSDUCER (PT)
- COMPOUND (CO)
- TREE PRESERVATION ORDER (TPO)
- NOTABLE TREES (G = GROUP / T = TREE / W = WOODLAND): JACOBS LIST
- HDD STRINGING AREA
- STREET WORKS (SW)
- DESCRIPTION
- ID or WORK NUMBER (if applicable)
- NARROW WORKING WIDTH / TRENCHLESS TECHNIQUE
- COMMENCEMENT / TERMINATION OF WORKS (COMMENCEMENT = OPEN, TERMINATION = CLOSED)

Contains Ordnance Survey data © Crown copyright and database rights 2019.

© Crown copyright and database rights 2019 OS Licence Number AL100005237.

0 50 100 150 200 250 m
SCALE 1 : 2500 @ A1

C02	09/09/19	SHEETS 10, 11 AND 54 REVISED TO WITHDRAW A2b SUB-OPTION	BT	JA	ND	NJ
C03	13/12/19	UPDATED FOR DEADLINE 3	BT	JA	ND	AD
Rev	Rev. Date	Purpose of revision	Drawn	Checkd	Rev'd	Apprv'd

JACOBS
1180 Eskdale Road, Winnersh, Wokingham, RG41 5TU
Tel:+44(0)118 946 7000 Fax:+44(0)118 946 7001
www.jacobs.com

Client: Esso Petroleum Company, Limited
Ermyn House,
Ermyn Way,
Leatherhead,
Surrey.
KT22 8UX

Project: Southampton to London Pipeline Project

Drawing title
GENERAL ARRANGEMENT SHEET 26 REGULATION 5 (2)(O)

Drawing status: Fit for Stage Approval

Scale	1:2500	DO NOT SCALE
Jacobs No.	B2325300	Rev C03
Client no.		

Drawing number: B2325300-JAC-000-CIV-DRG-000536

© Copyright 2019 Jacobs U.K. Limited. The concepts and information contained in this document are the property of Jacobs. Use or copying of this document in whole or in part without the written permission of Jacobs constitutes an infringement of copyright. Limitation: This drawing has been prepared on behalf of, and for the exclusive use of Jacobs' Client, and is subject to, and issued in accordance with, the provisions of the contract between Jacobs and the Client. Jacobs accepts no liability or responsibility whatsoever for, or in respect of, any use of, or reliance upon, this drawing by any third party.

C:\pwworking\jacobs_uk_water&utilities_ss4\btaylor\dms335131\B2325300-JAC-000-CIV-DRG-000536.dwg - 15/12/2019 13:10:04 - A1Frame - BTaylor

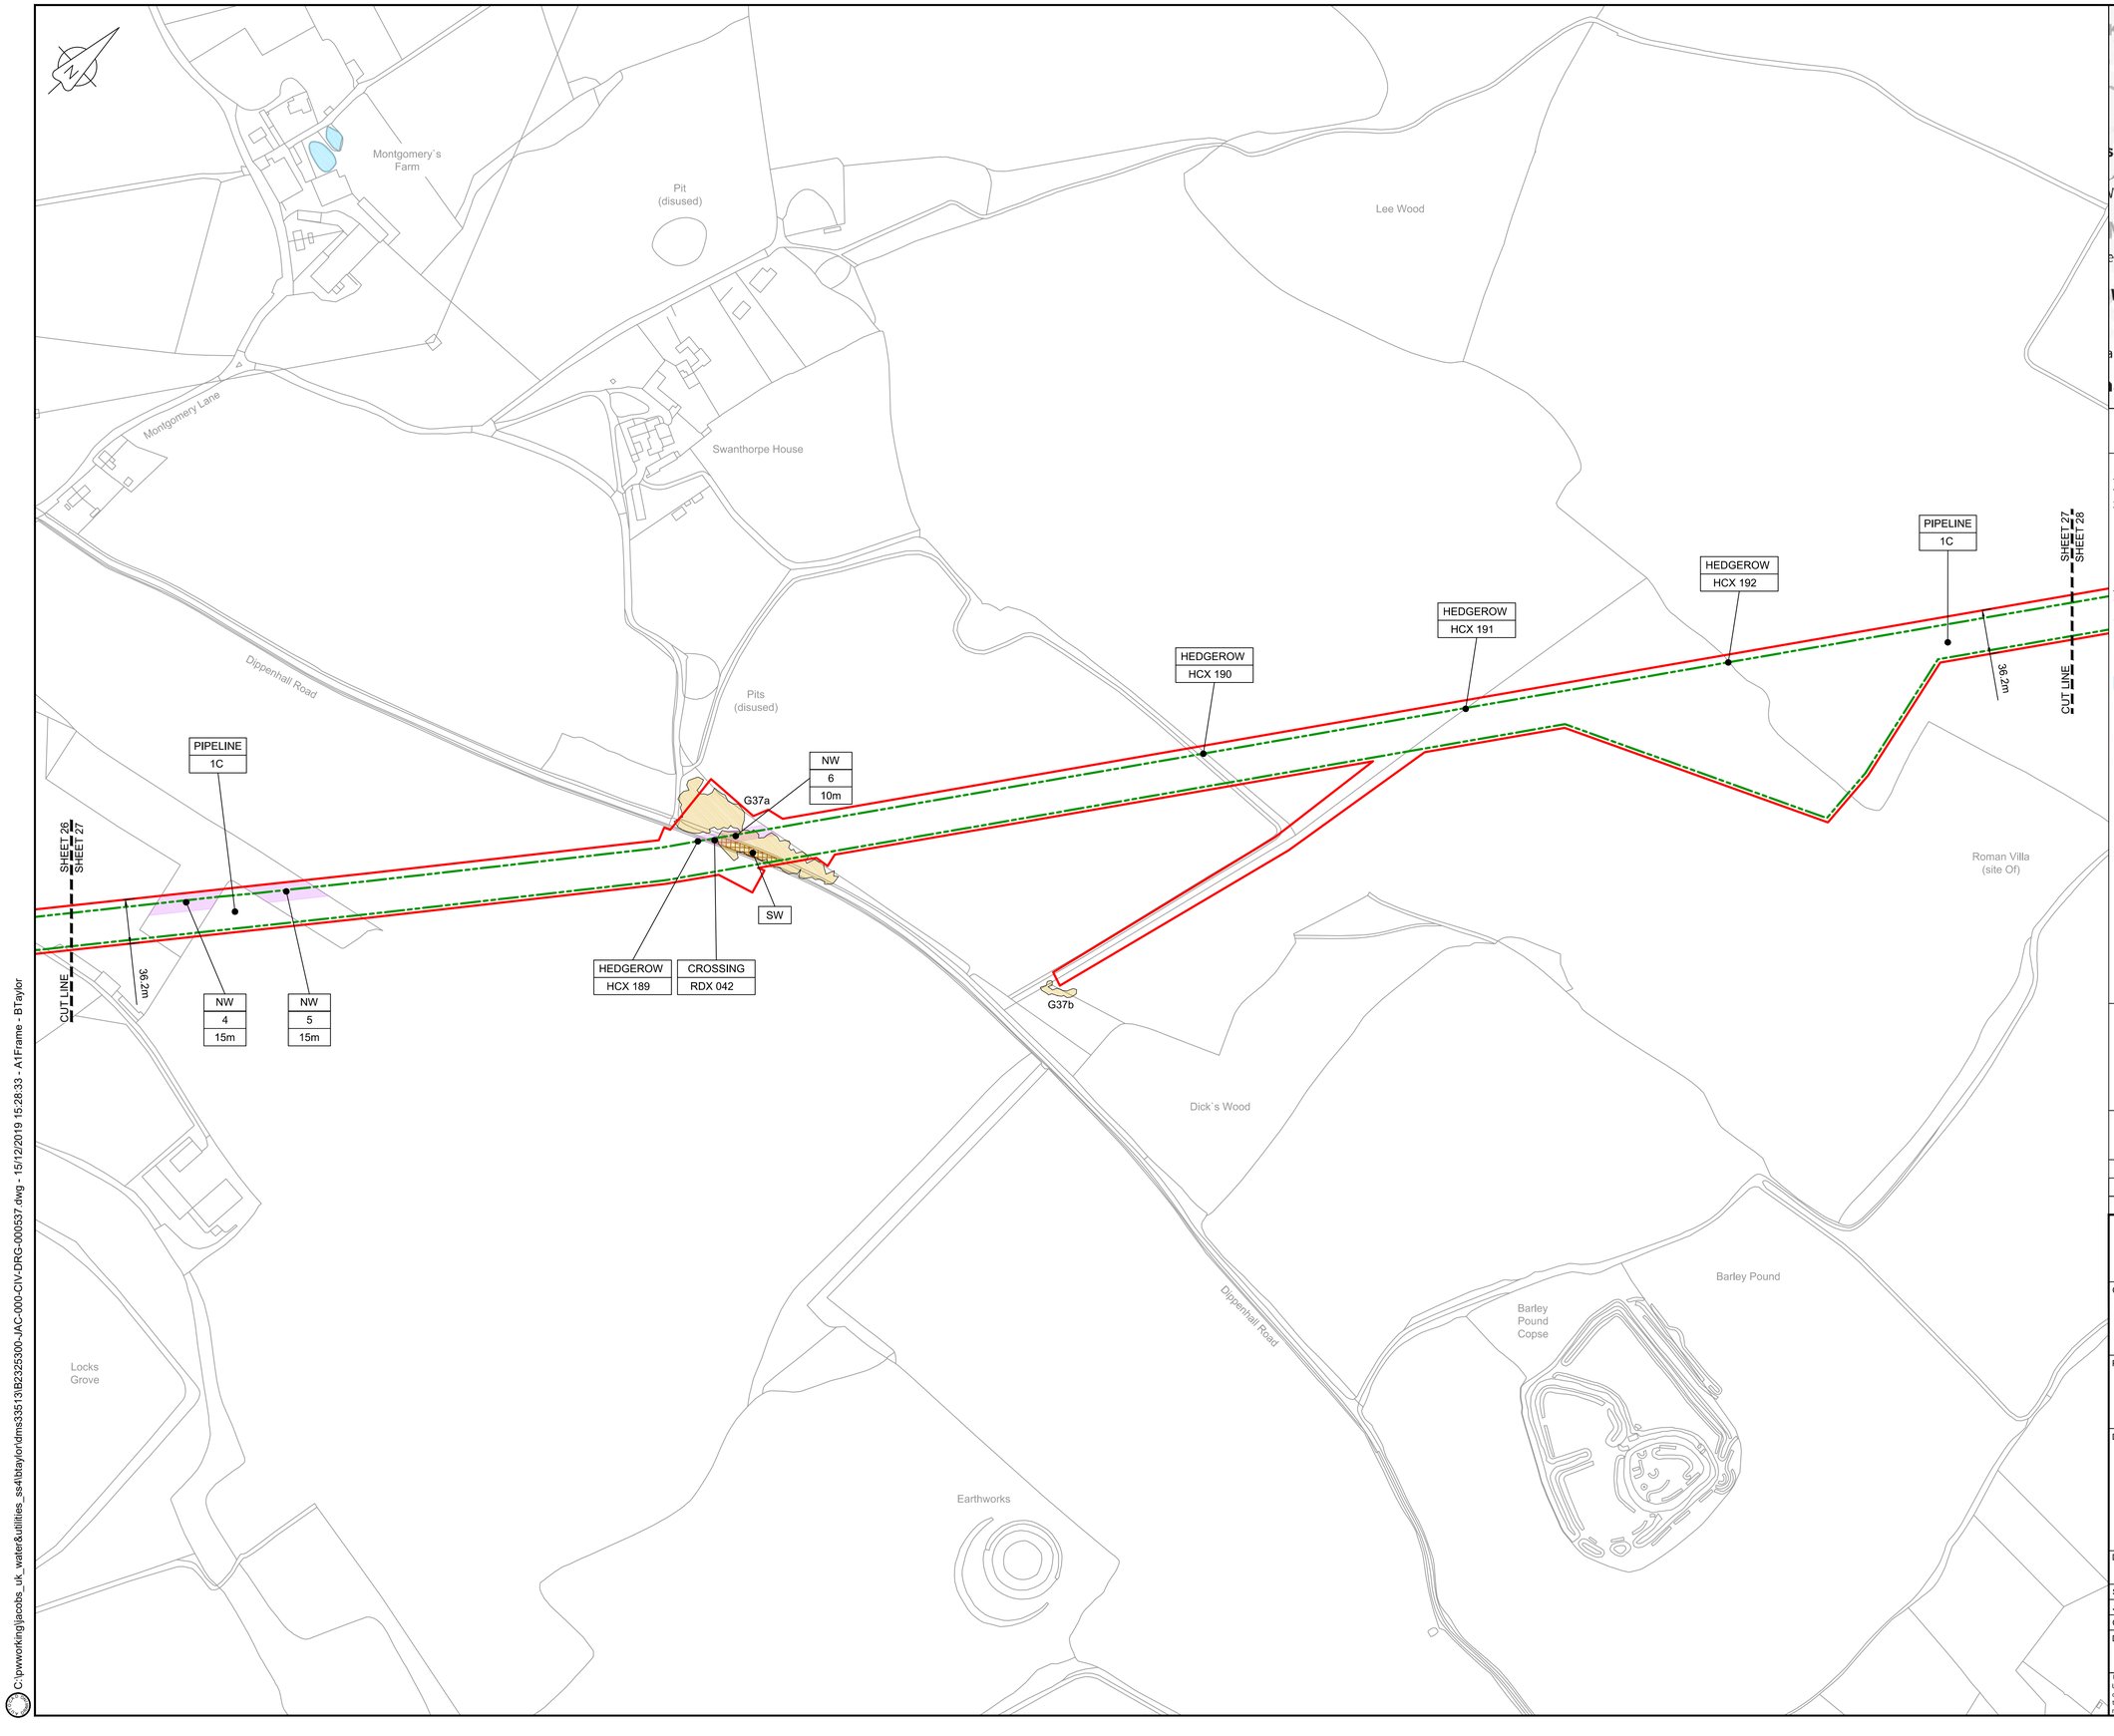

LOCATION PLAN
SCALE 1:500,000

NOTES

1. THIS DRAWING IS IN METRES UNLESS STATED OTHERWISE.
2. TRENCHLESS CROSSINGS ARE INDICATIVE ONLY.

LEGEND

- ORDER LIMITS
- LIMITS OF DEVIATION
- NARROW WORKING AREA (NW)
- TRENCHLESS CROSSING (TC)
- WATER BODIES
- ABOVE GROUND INSTALLATION (AGI) / VALVE (VA) / PRESSURE TRANSDUCER (PT)
- COMPOUND (CO)
- TREE PRESERVATION ORDER (TPO)
- NOTABLE TREES (G = GROUP / T = TREE / W = WOODLAND): JACOBS LIST
- HDD STRINGING AREA
- STREET WORKS (SW)
- DESCRIPTION
- ID or WORK NUMBER (if applicable)
- NARROW WORKING WIDTH / TRENCHLESS TECHNIQUE
- COMMENCEMENT / TERMINATION OF WORKS (COMMENCEMENT = OPEN, TERMINATION = CLOSED)

Contains Ordnance Survey data © Crown copyright and database rights 2019.

© Crown copyright and database rights 2019 OS Licence Number AL100005237.

0 50 100 150 200 250 m
SCALE 1 : 2500 @ A1

Rev	Rev. Date	Purpose of revision	Drawn	Checkd	Rev'd	Apprv'd
C02	09/09/19	SHEETS 10, 11 AND 54 REVISED TO WITHDRAW A2b SUB-OPTION	BT	JA	ND	NJ
C03	13/12/19	UPDATED FOR DEADLINE 3	BT	JA	ND	AD

JACOBS
1180 Eskdale Road, Winnersh, Wokingham, RG41 5TU
Tel:+44(0)118 946 7000 Fax:+44(0)118 946 7001
www.jacobs.com

Client: Esso Petroleum Company, Limited
Ermyn House,
Ermyn Way,
Leatherhead,
Surrey.
KT22 8UX

Project: Esso | Southampton to London Pipeline Project

Drawing title
GENERAL ARRANGEMENT SHEET 27 REGULATION 5 (2)(O)

Drawing status: Fit for Stage Approval

Scale	1:2500	DO NOT SCALE
Jacobs No.	B2325300	Rev C03
Client no.		

Drawing number: B2325300-JAC-000-CIV-DRG-000537

© Copyright 2019 Jacobs U.K. Limited. The concepts and information contained in this document are the property of Jacobs. Use or copying of this document in whole or in part without the written permission of Jacobs constitutes an infringement of copyright. Limitation: This drawing has been prepared on behalf of, and for the exclusive use of Jacobs' Client, and is subject to, and issued in accordance with, the provisions of the contract between Jacobs and the Client. Jacobs accepts no liability or responsibility whatsoever for, or in respect of, any use of, or reliance upon, this drawing by any third party.

C:\pwworking\jacobs_uk_water&utilities_ss4\btaylor\dms335513\B2325300-JAC-000-CIV-DRG-000537.dwg - 15/12/2019 15:28:33 - A1Frame - BTaylor

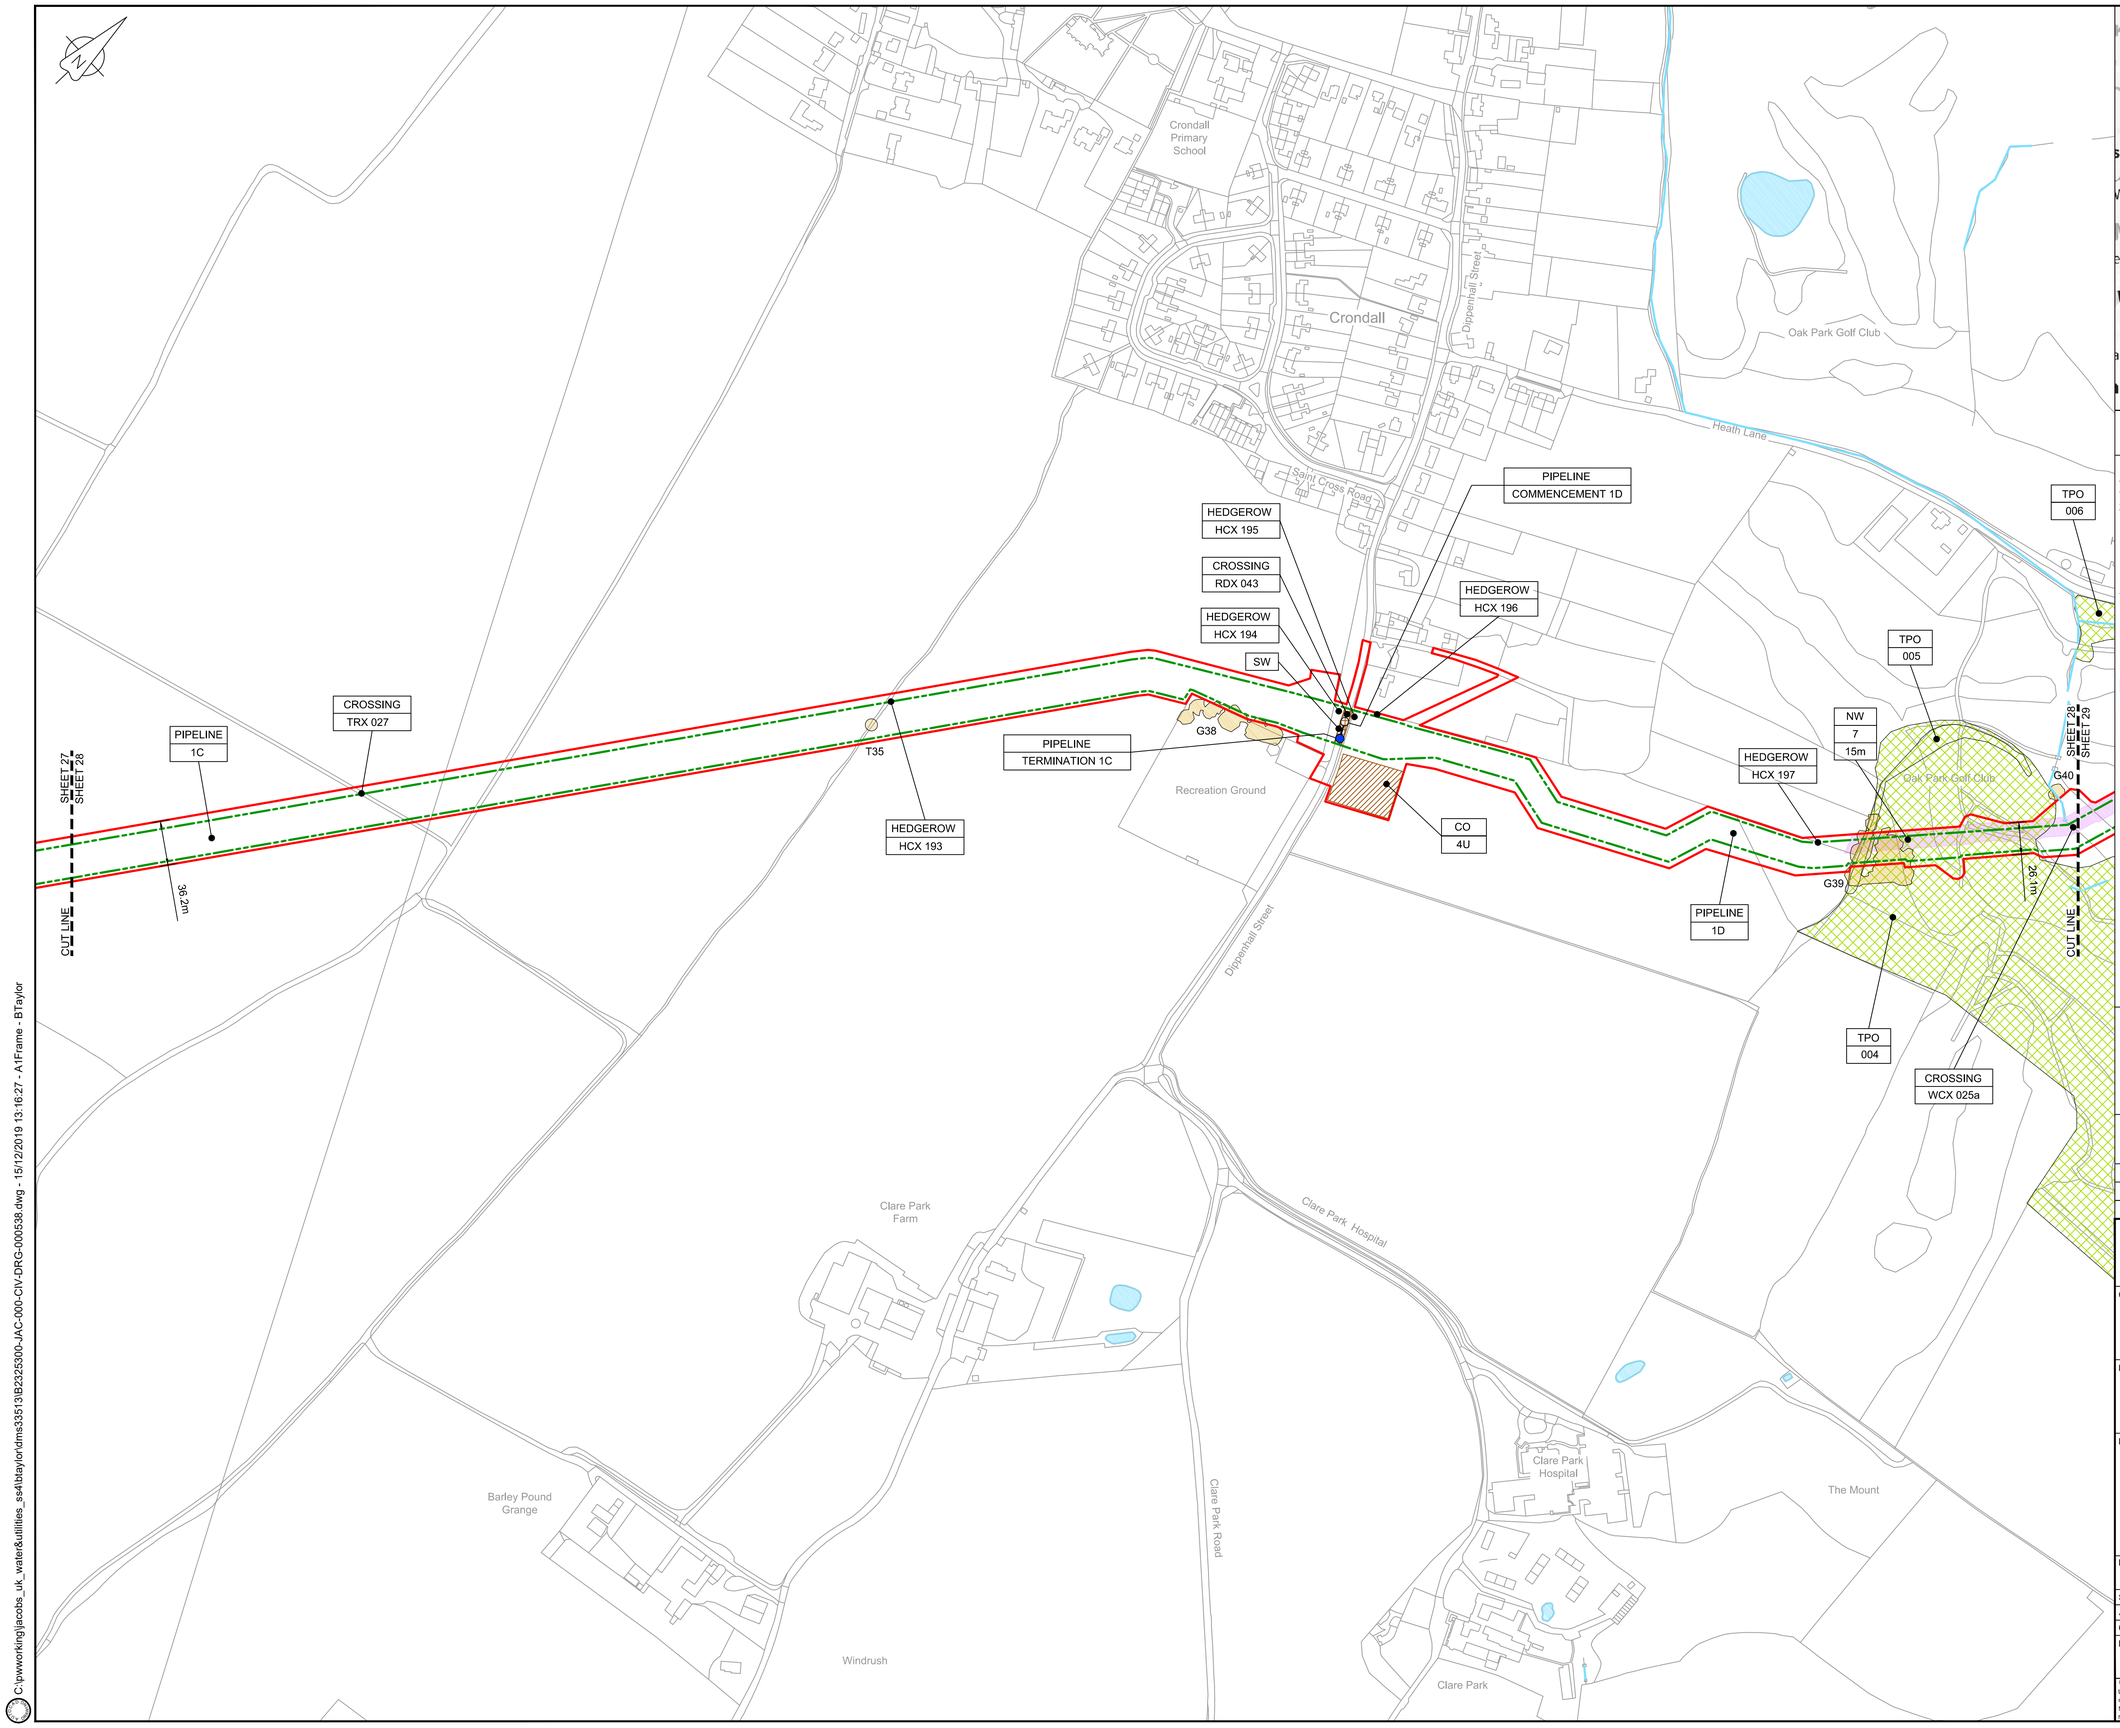

LOCATION PLAN
SCALE 1:500,000

NOTES

1. THIS DRAWING IS IN METRES UNLESS STATED OTHERWISE.
2. TRENCHLESS CROSSINGS ARE INDICATIVE ONLY.

LEGEND

- ORDER LIMITS
- LIMITS OF DEVIATION
- NARROW WORKING AREA (NW)
- TRENCHLESS CROSSING (TC)
- WATER BODIES
- ABOVE GROUND INSTALLATION (AGI) / VALVE (VA) / PRESSURE TRANSDUCER (PT)
- COMPOUND (CO)
- TREE PRESERVATION ORDER (TPO)
- NOTABLE TREES (G = GROUP / T = TREE / W = WOODLAND): JACOBS LIST
- HDD STRINGING AREA
- STREET WORKS (SW)
- DESCRIPTION
- ID or WORK NUMBER (if applicable)
- NARROW WORKING WIDTH / TRENCHLESS TECHNIQUE
- COMMENCEMENT / TERMINATION OF WORKS (COMMENCEMENT = OPEN, TERMINATION = CLOSED)

Contains Ordnance Survey data © Crown copyright and database rights 2019.

© Crown copyright and database rights 2019 OS Licence Number AL100005237.

0 50 100 150 200 250 m
SCALE 1 : 2500 @ A1

C02	09/09/19	SHEETS 10, 11 AND 54 REVISED TO WITHDRAW A20 SUB-OPTION	BT	JA	ND	NJ
C03	13/12/19	UPDATED FOR DEADLINE 3	BT	JA	ND	AD
Rev	Rev. Date	Purpose of revision	Drawn	Checkd	Rev'd	Apprv'd

JACOBS
1180 Eskdale Road, Winnersh, Wokingham, RG41 5TU
Tel:+44(0)118 946 7000 · Fax:+44(0)118 946 7001
www.jacobs.com

Client: Esso Petroleum Company, Limited
Ermyn House,
Ermyn Way,
Leatherhead,
Surrey,
KT22 8UX

Project: Southampton to London Pipeline Project

Drawing title
GENERAL ARRANGEMENT SHEET 28 REGULATION 5 (2)(O)

Drawing status: Fit for Stage Approval

Scale	1:2500	DO NOT SCALE
Jacobs No.	B2325300	Rev C03
Client no.		

Drawing number: B2325300-JAC-000-CIV-DRG-000538

© Copyright 2019 Jacobs U.K. Limited. The concepts and information contained in this document are the property of Jacobs. Use or copying of this document in whole or in part without the written permission of Jacobs constitutes an infringement of copyright. Limitation: This drawing has been prepared on behalf of, and for the exclusive use of Jacobs' Client, and is subject to, and issued in accordance with, the provisions of the contract between Jacobs and the Client. Jacobs accepts no liability or responsibility whatsoever for, or in respect of, any use of, or reliance upon, this drawing by any third party.

C:\pwworking\jacobs_uk_water&utilities_ss4\baylor\dms33513\B2325300-JAC-000-CIV-DRG-000538.dwg - 15/12/2019 13:16:27 - A1Frame - BTaylor

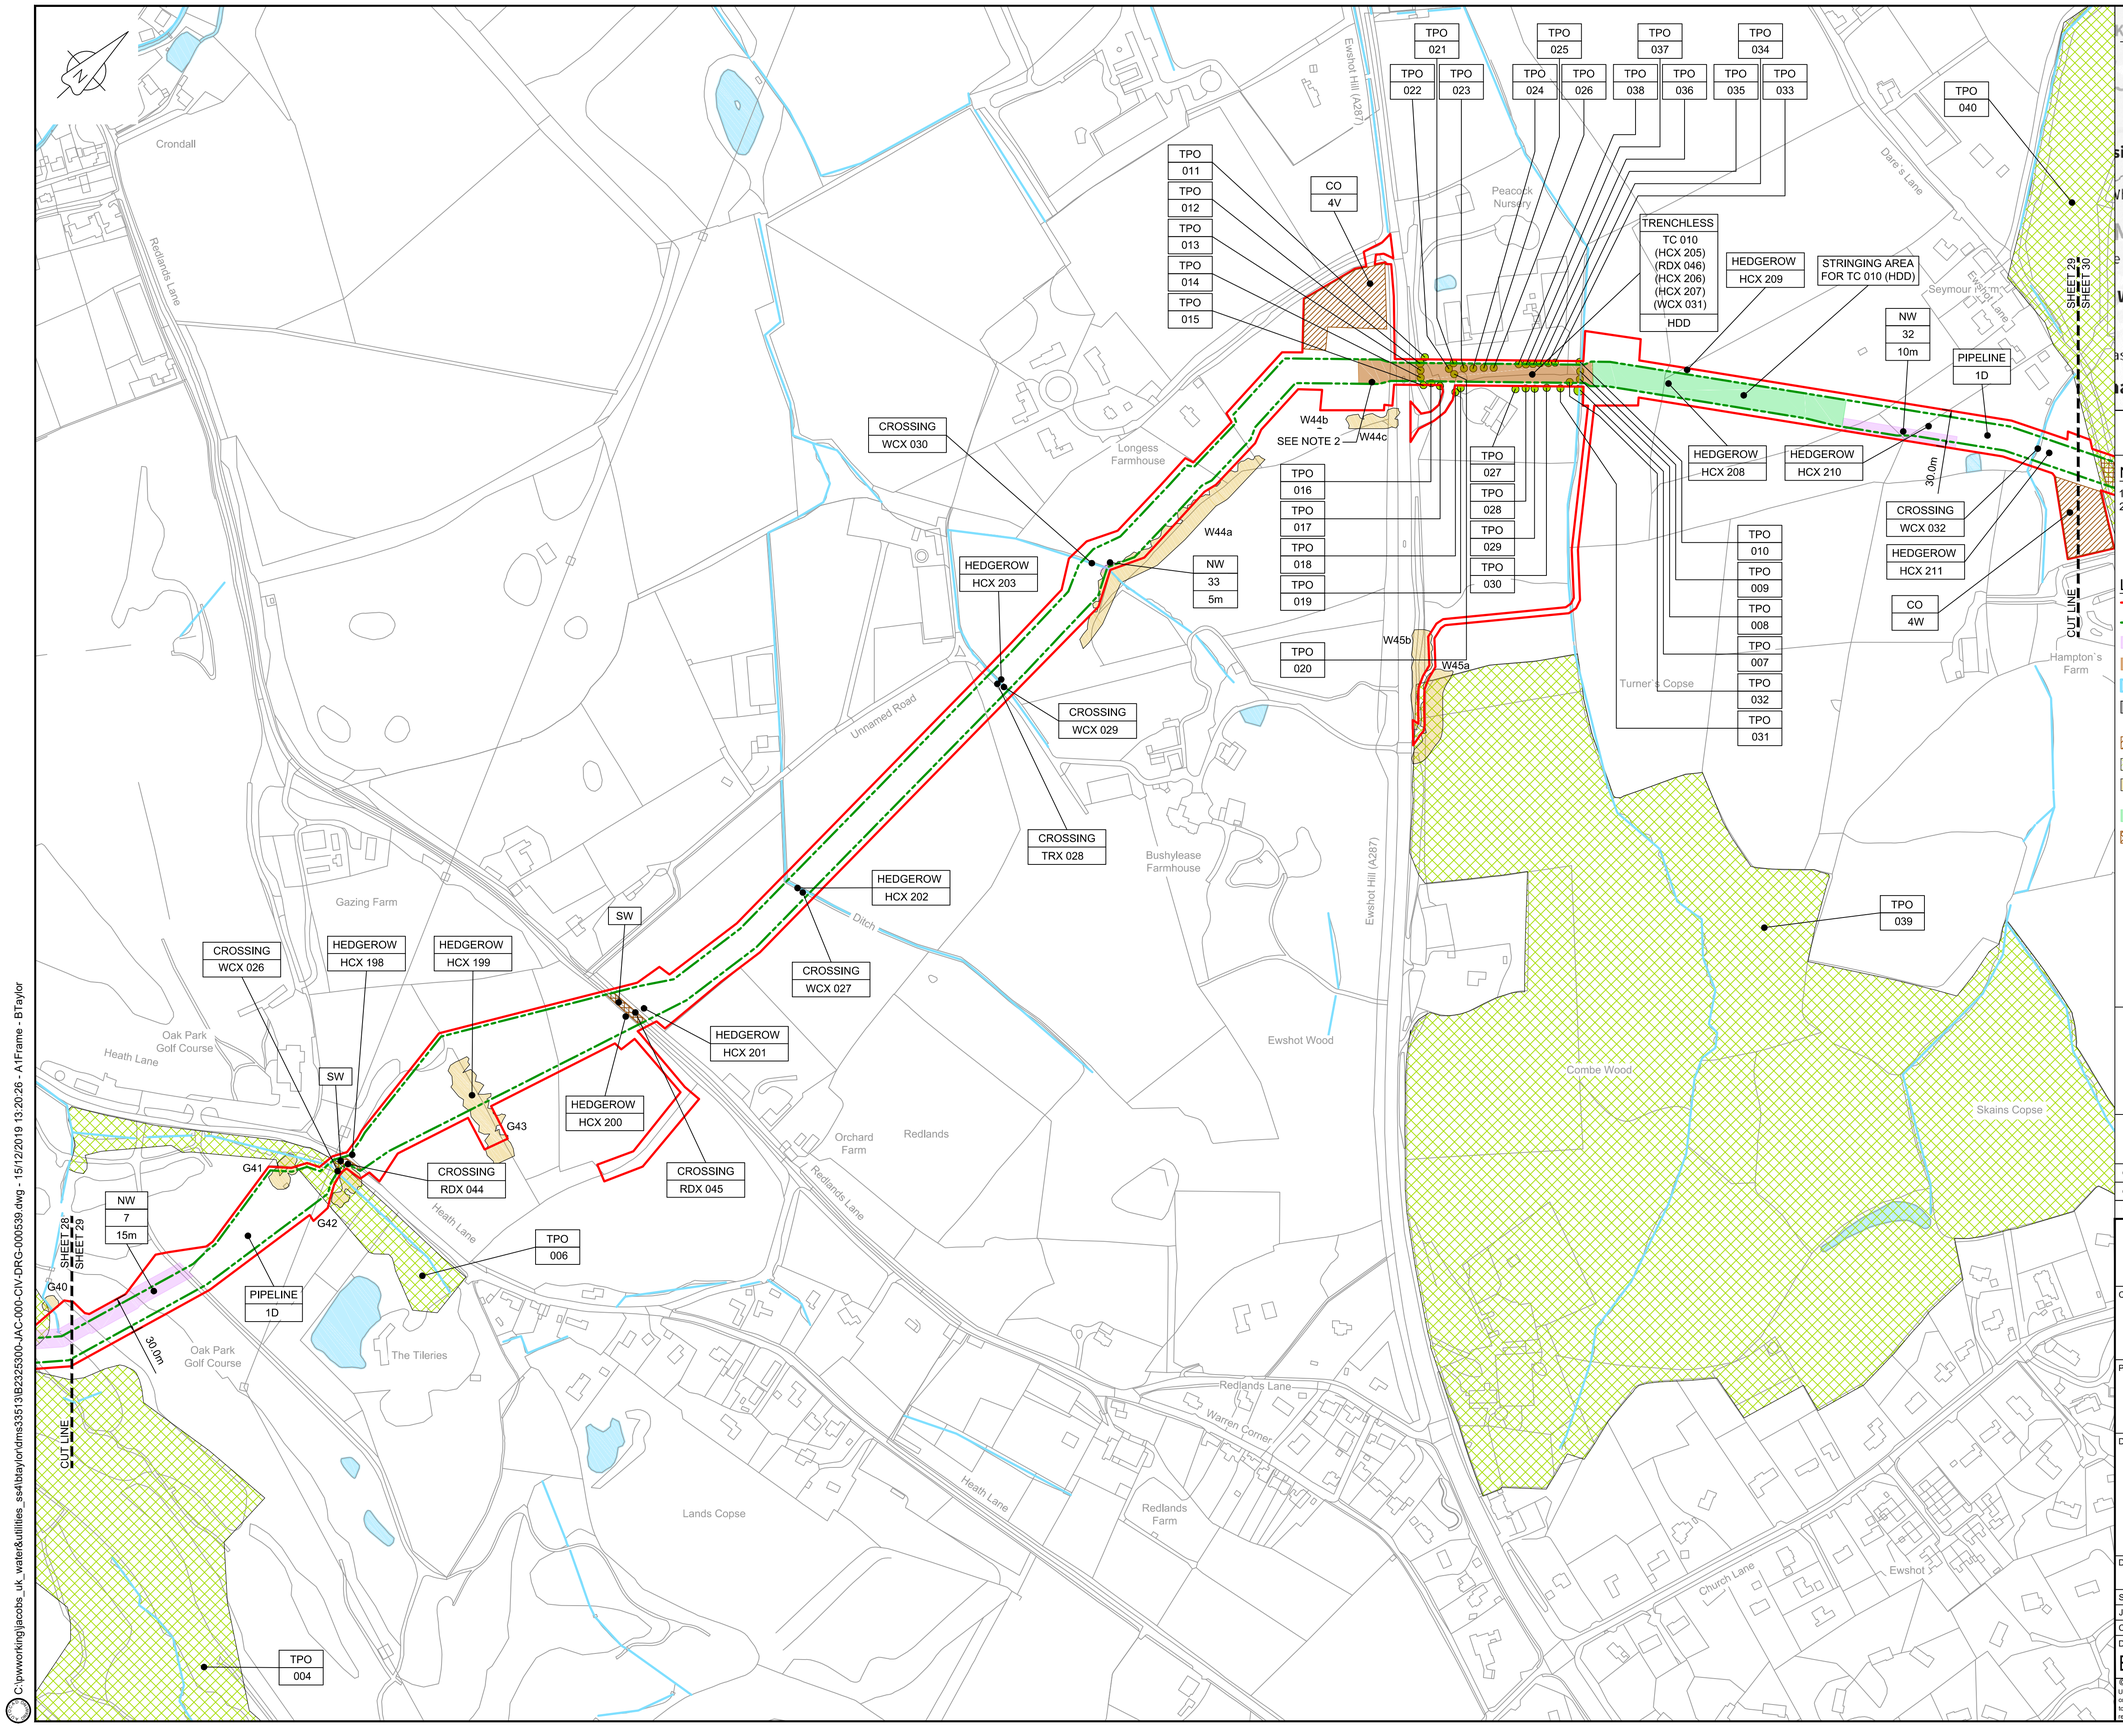

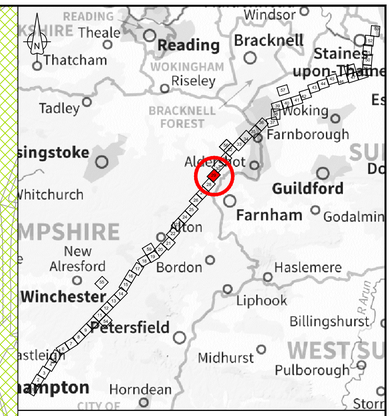

LOCATION PLAN
SCALE 1:500,000

NOTES
1. THIS DRAWING IS IN METRES UNLESS STATED OTHERWISE.
2. TRENCHLESS CROSSINGS ARE INDICATIVE ONLY.

LEGEND
- ORDER LIMITS
- LIMITS OF DEVIATION
- NARROW WORKING AREA (NW)
- TRENCHLESS CROSSING (TC)
- WATER BODIES
- ABOVE GROUND INSTALLATION (AGI) / VALVE (VA) / PRESSURE TRANSDUCER (PT)
- COMPOUND (CO)
- TREE PRESERVATION ORDER (TPO)
- NOTABLE TREES (G = GROUP / T = TREE / W = WOODLAND): JACOBS LIST
- HDD STRINGING AREA
- STREET WORKS (SW)
- DESCRIPTION
- ID or WORK NUMBER (if applicable)
- NARROW WORKING WIDTH / TRENCHLESS TECHNIQUE
- COMMENCEMENT / TERMINATION OF WORKS (COMMENCEMENT = OPEN, TERMINATION = CLOSED)

Contains Ordnance Survey data © Crown copyright and database rights 2019.

© Crown copyright and database rights 2019 OS Licence Number AL100005237.

0 50 100 150 200 250 m
SCALE 1 : 2500 @ A1

Rev	Rev. Date	Purpose of revision	Drawn	Checkd	Rev'd	Apprv'd
C02	09/09/19	SHEETS 10, 11 AND 54 REVISED TO WITHDRAW A2b SUB-OPTION	BT	JA	ND	NJ
C03	13/12/19	UPDATED FOR DEADLINE 3	BT	JA	ND	AD

JACOBS
1180 Eskdale Road, Winnersh, Wokingham, RG41 5TU
Tel:+44(0)118 946 7000 . Fax:+44(0)118 946 7001
www.jacobs.com

Client: Esso Petroleum Company, Limited
Ermyn House,
Ermyn Way,
Leatherhead,
Surrey,
KT22 8UX

Project: Esso — Southampton to London Pipeline Project

Drawing title
GENERAL ARRANGEMENT SHEET 29 REGULATION 5 (2)(O)

Drawing status: Fit for Stage Approval

Scale	1:2500	DO NOT SCALE
Jacobs No.	B2325300	Rev C03
Client no.		

Drawing number: B2325300-JAC-000-CIV-DRG-000539

© Copyright 2019 Jacobs U.K. Limited. The concepts and information contained in this document are the property of Jacobs. Use or copying of this document in whole or in part without the written permission of Jacobs constitutes an infringement of copyright. Limitation: This drawing has been prepared on behalf of, and for the exclusive use of Jacobs' Client, and is subject to, and issued in accordance with, the provisions of the contract between Jacobs and the Client. Jacobs accepts no liability or responsibility whatsoever for, or in respect of, any use of, or reliance upon, this drawing by any third party.

C:\pwworking\jacobs_uk_water&utilities_ss4\btaylor\dms3351\B2325300-JAC-000-CIV-DRG-000539.dwg - 15/12/2019 13:20:26 - A1Frame - BTaylor

REFER TO DRG B2325300-JAC-000-CIV-DRG-000601 (SHEET 101)

REFER TO DRG B2325300-JAC-000-CIV-DRG-000602 (SHEET 102)

SHEET 29
SHEET 30
SHEET 31

CUT LINE

TPO 040
TPO 039
CROSSING RDX 049
CROSSING WCX 034
CROSSING RDX 047
CROSSING WCX 033
CROSSING TRX 028a
CROSSING WCX 035
CROSSING RDX 050
CROSSING RDX 051
CROSSING WCX 036
CROSSING RDX 048
HEDGEROW HCX 212
HEDGEROW HCX 213
HEDGEROW HCX 214
HEDGEROW HCX 215
PIPELINE 1D
CO 4X
CO 4Y
NW 9 15m
NW 8 15m
SW
W52
W49a
W49b
G46
G47
G50
G51
T36
T37
T38
30.0m
36.0m

Church Crookham
Stillers Farm
Soanes Copse
Wood Copse
Rifle Range
School
Ridding`s Copse
Evelyn Lane
Sandy Lane
Hatches Lane
Fleet Business Park
Naishes Lane
Jubilee Drive
Queen Park
Quetta Park
Kuwer Gardens
Wakefords Park
Wakefords Copse
Beacon Hill Road (B3013)
Greendane Copse
Hampton`s Farm
Crowdell Lane
Water Tower
Reservoir (Covered)
Long Gut Copse
Beacon Hill Farm
Beacon Hill Copse
Recreation Ground
Homecroft Farm
Tadpole Lane

LOCATION PLAN
SCALE 1:500,000

NOTES
1. THIS DRAWING IS IN METRES UNLESS STATED OTHERWISE.
2. TRENCHLESS CROSSINGS ARE INDICATIVE ONLY.

LEGEND
- ORDER LIMITS
- LIMITS OF DEVIATION
- NARROW WORKING AREA (NW)
- TRENCHLESS CROSSING (TC)
- WATER BODIES
- ABOVE GROUND INSTALLATION (AGI) / VALVE (VA) / PRESSURE TRANSDUCER (PT)
- COMPOUND (CO)
- TREE PRESERVATION ORDER (TPO)
- NOTABLE TREES (G = GROUP / T = TREE / W = WOODLAND): JACOBS LIST
- HDD STRINGING AREA
- STREET WORKS (SW)
- DESCRIPTION
- ID or WORK NUMBER (if applicable)
- NARROW WORKING WIDTH / TRENCHLESS TECHNIQUE
- COMMENCEMENT / TERMINATION OF WORKS (COMMENCEMENT = OPEN, TERMINATION = CLOSED)

Contains Ordnance Survey data © Crown copyright and database rights 2019.

© Crown copyright and database rights 2019 OS Licence Number AL100005237.

0 50 100 150 200 250 m
SCALE 1 : 2500 @ A1

Rev	Rev. Date	Purpose of revision	Drawn	Checkd	Rev'd	Apprv'd
C02	09/09/19	SHEETS 10, 11 AND 54 REVISED TO WITHDRAW A2b SUB-OPTION	BT	JA	ND	NJ
C03	13/12/19	UPDATED FOR DEADLINE 3	BT	JA	ND	AD

JACOBS
1180 Eskdale Road, Winnersh, Wokingham, RG41 5TU
Tel:+44(0)118 946 7000 · Fax:+44(0)118 946 7001
www.jacobs.com

Client: Esso Petroleum Company, Limited
Ermyn House,
Ermyn Way,
Leatherhead,
Surrey.
KT22 8UX

Project: Southampton to London Pipeline Project

Drawing title
GENERAL ARRANGEMENT SHEET 30 REGULATION 5 (2)(O)

Drawing status: Fit for Stage Approval

Scale	1:2500	DO NOT SCALE
Jacobs No.	B2325300	Rev C03
Client no.		

Drawing number
B2325300-JAC-000-CIV-DRG-000540

© Copyright 2019 Jacobs U.K. Limited. The concepts and information contained in this document are the property of Jacobs. Use or copying of this document in whole or in part without the written permission of Jacobs constitutes an infringement of copyright. Limitation: This drawing has been prepared on behalf of, and for the exclusive use of Jacobs' Client, and is subject to, and issued in accordance with, the provisions of the contract between Jacobs and the Client. Jacobs accepts no liability or responsibility whatsoever for, or in respect of, any use of, or reliance upon, this drawing by any third party.

C:\pwworking\jacobs_uk_water&utilities_ss4\btaylor\dms33513\B2325300-JAC-000-CIV-DRG-000540.dwg - 15/12/2019 13:23:57 - A1Frame - BTaylor

REFER TO DRG B2325300-JAC-000-CIV-DRG-000602 (SHEET 102)

SHEET 30
SHEET 31
CUT LINE
SHEET 31
SHEET 32
CUT LINE

PIPELINE 1D
T39
CROSSING TRX 029
CROSSING RDX 052
SW
G54b
G54c
G54a
36.2m
NW 10 10m
CO 4Z
VA 2I
SEE ENLARGED PLAN - VA

NW 11 15m
NW 12 15m
CROSSING RDX 053
CROSSING TRX 030
CROSSING TRX 031
SW
W55a
W55b
W55c
W55d
W55e
W57a
W57b
W57c
W57d
W57g
W57h
SEE NOTE 2
TRENCHLESS TC 011 (WCX 038) HDD
PIPELINE 1D
STRINGING AREA FOR TC 011 (HDD)
36.2m
TRENCHLESS TC 012 (WCX 039) (WCX 040) HDD

Azalea Park
Church Crookham
Reading Road South (B3013)
Potters Industrial Park
Forest Of Eversley
Aldershot Road
Beacon Hill Road (B3013)
Bourley Road
Aunt`s Pool Hill
Sports Ground
Brock`s Hill
Gelvert Bottom (stream)
Hussar Copses
Greendane Copse
Tweseldown Racecourse Grandstand
Tweseldown Hill
Tweseldown Racecourse
Norris Hill Copse
Bickley Oaks
Chestnut Copse

LOCATION PLAN
SCALE 1:500,000

NOTES

1. THIS DRAWING IS IN METRES UNLESS STATED OTHERWISE.
2. TRENCHLESS CROSSINGS ARE INDICATIVE ONLY.

LEGEND

- ORDER LIMITS
- LIMITS OF DEVIATION
- NARROW WORKING AREA (NW)
- TRENCHLESS CROSSING (TC)
- WATER BODIES
- ABOVE GROUND INSTALLATION (AGI) / VALVE (VA) / PRESSURE TRANSDUCER (PT)
- COMPOUND (CO)
- TREE PRESERVATION ORDER (TPO)
- NOTABLE TREES (G = GROUP / T = TREE / W = WOODLAND): JACOBS LIST
- HDD STRINGING AREA
- STREET WORKS (SW)
- DESCRIPTION
- ID or WORK NUMBER (if applicable)
- NARROW WORKING WIDTH / TRENCHLESS TECHNIQUE
- COMMENCEMENT / TERMINATION OF WORKS (COMMENCEMENT = OPEN, TERMINATION = CLOSED)

Contains Ordnance Survey data © Crown copyright and database rights 2019.

© Crown copyright and database rights 2019 OS Licence Number AL100005237.

0 50 100 150 200 250 m
SCALE 1 : 2500 @ A1

C02	09/09/19	SHEETS 10, 11 AND 54 REVISED TO WITHDRAW A2b SUB-OPTION	BT	JA	ND	NJ
C03	13/12/19	UPDATED FOR DEADLINE 3	BT	JA	ND	AD
Rev	Rev. Date	Purpose of revision	Drawn	Checkd	Rev'd	Apprv'd

JACOBS
1180 Eskdale Road, Winnersh, Wokingham, RG41 5TU
Tel:+44(0)118 946 7000 Fax:+44(0)118 946 7001
www.jacobs.com

Client: Esso Petroleum Company, Limited, Ermyn House, Ermyn Way, Leatherhead, Surrey, KT22 8UX

Project: Esso — Southampton to London Pipeline Project

Drawing title
GENERAL ARRANGEMENT SHEET 31 REGULATION 5 (2)(O)

Drawing status: Fit for Stage Approval

Scale	1:2500	DO NOT SCALE
Jacobs No.	B2325300	Rev C03
Client no.		

Drawing number: B2325300-JAC-000-CIV-DRG-000541

© Copyright 2019 Jacobs U.K. Limited. The concepts and information contained in this document are the property of Jacobs. Use or copying of this document in whole or in part without the written permission of Jacobs constitutes an infringement of copyright. Limitation: This drawing has been prepared on behalf of, and for the exclusive use of Jacobs' Client, and is subject to, and issued in accordance with, the provisions of the contract between Jacobs and the Client. Jacobs accepts no liability or responsibility whatsoever for, or in respect of, any use of, or reliance upon, this drawing by any third party.

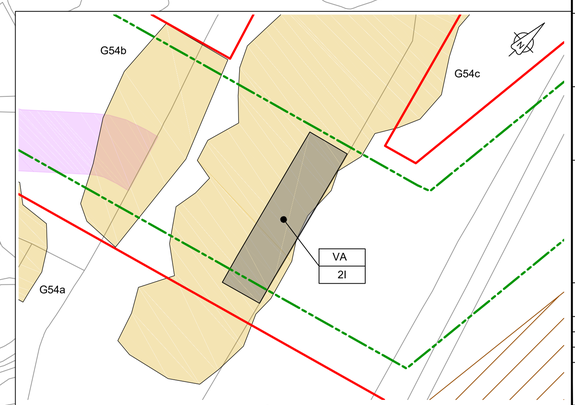

ENLARGED PLAN - VA
SCALE 1:500

C:\pwworking\jacobs_uk_water&utilities_ss4\btaylor\dms335113\B2325300-JAC-000-CIV-DRG-000541.dwg - 15/12/2019 13:27:57 - A1Frame - BTaylor

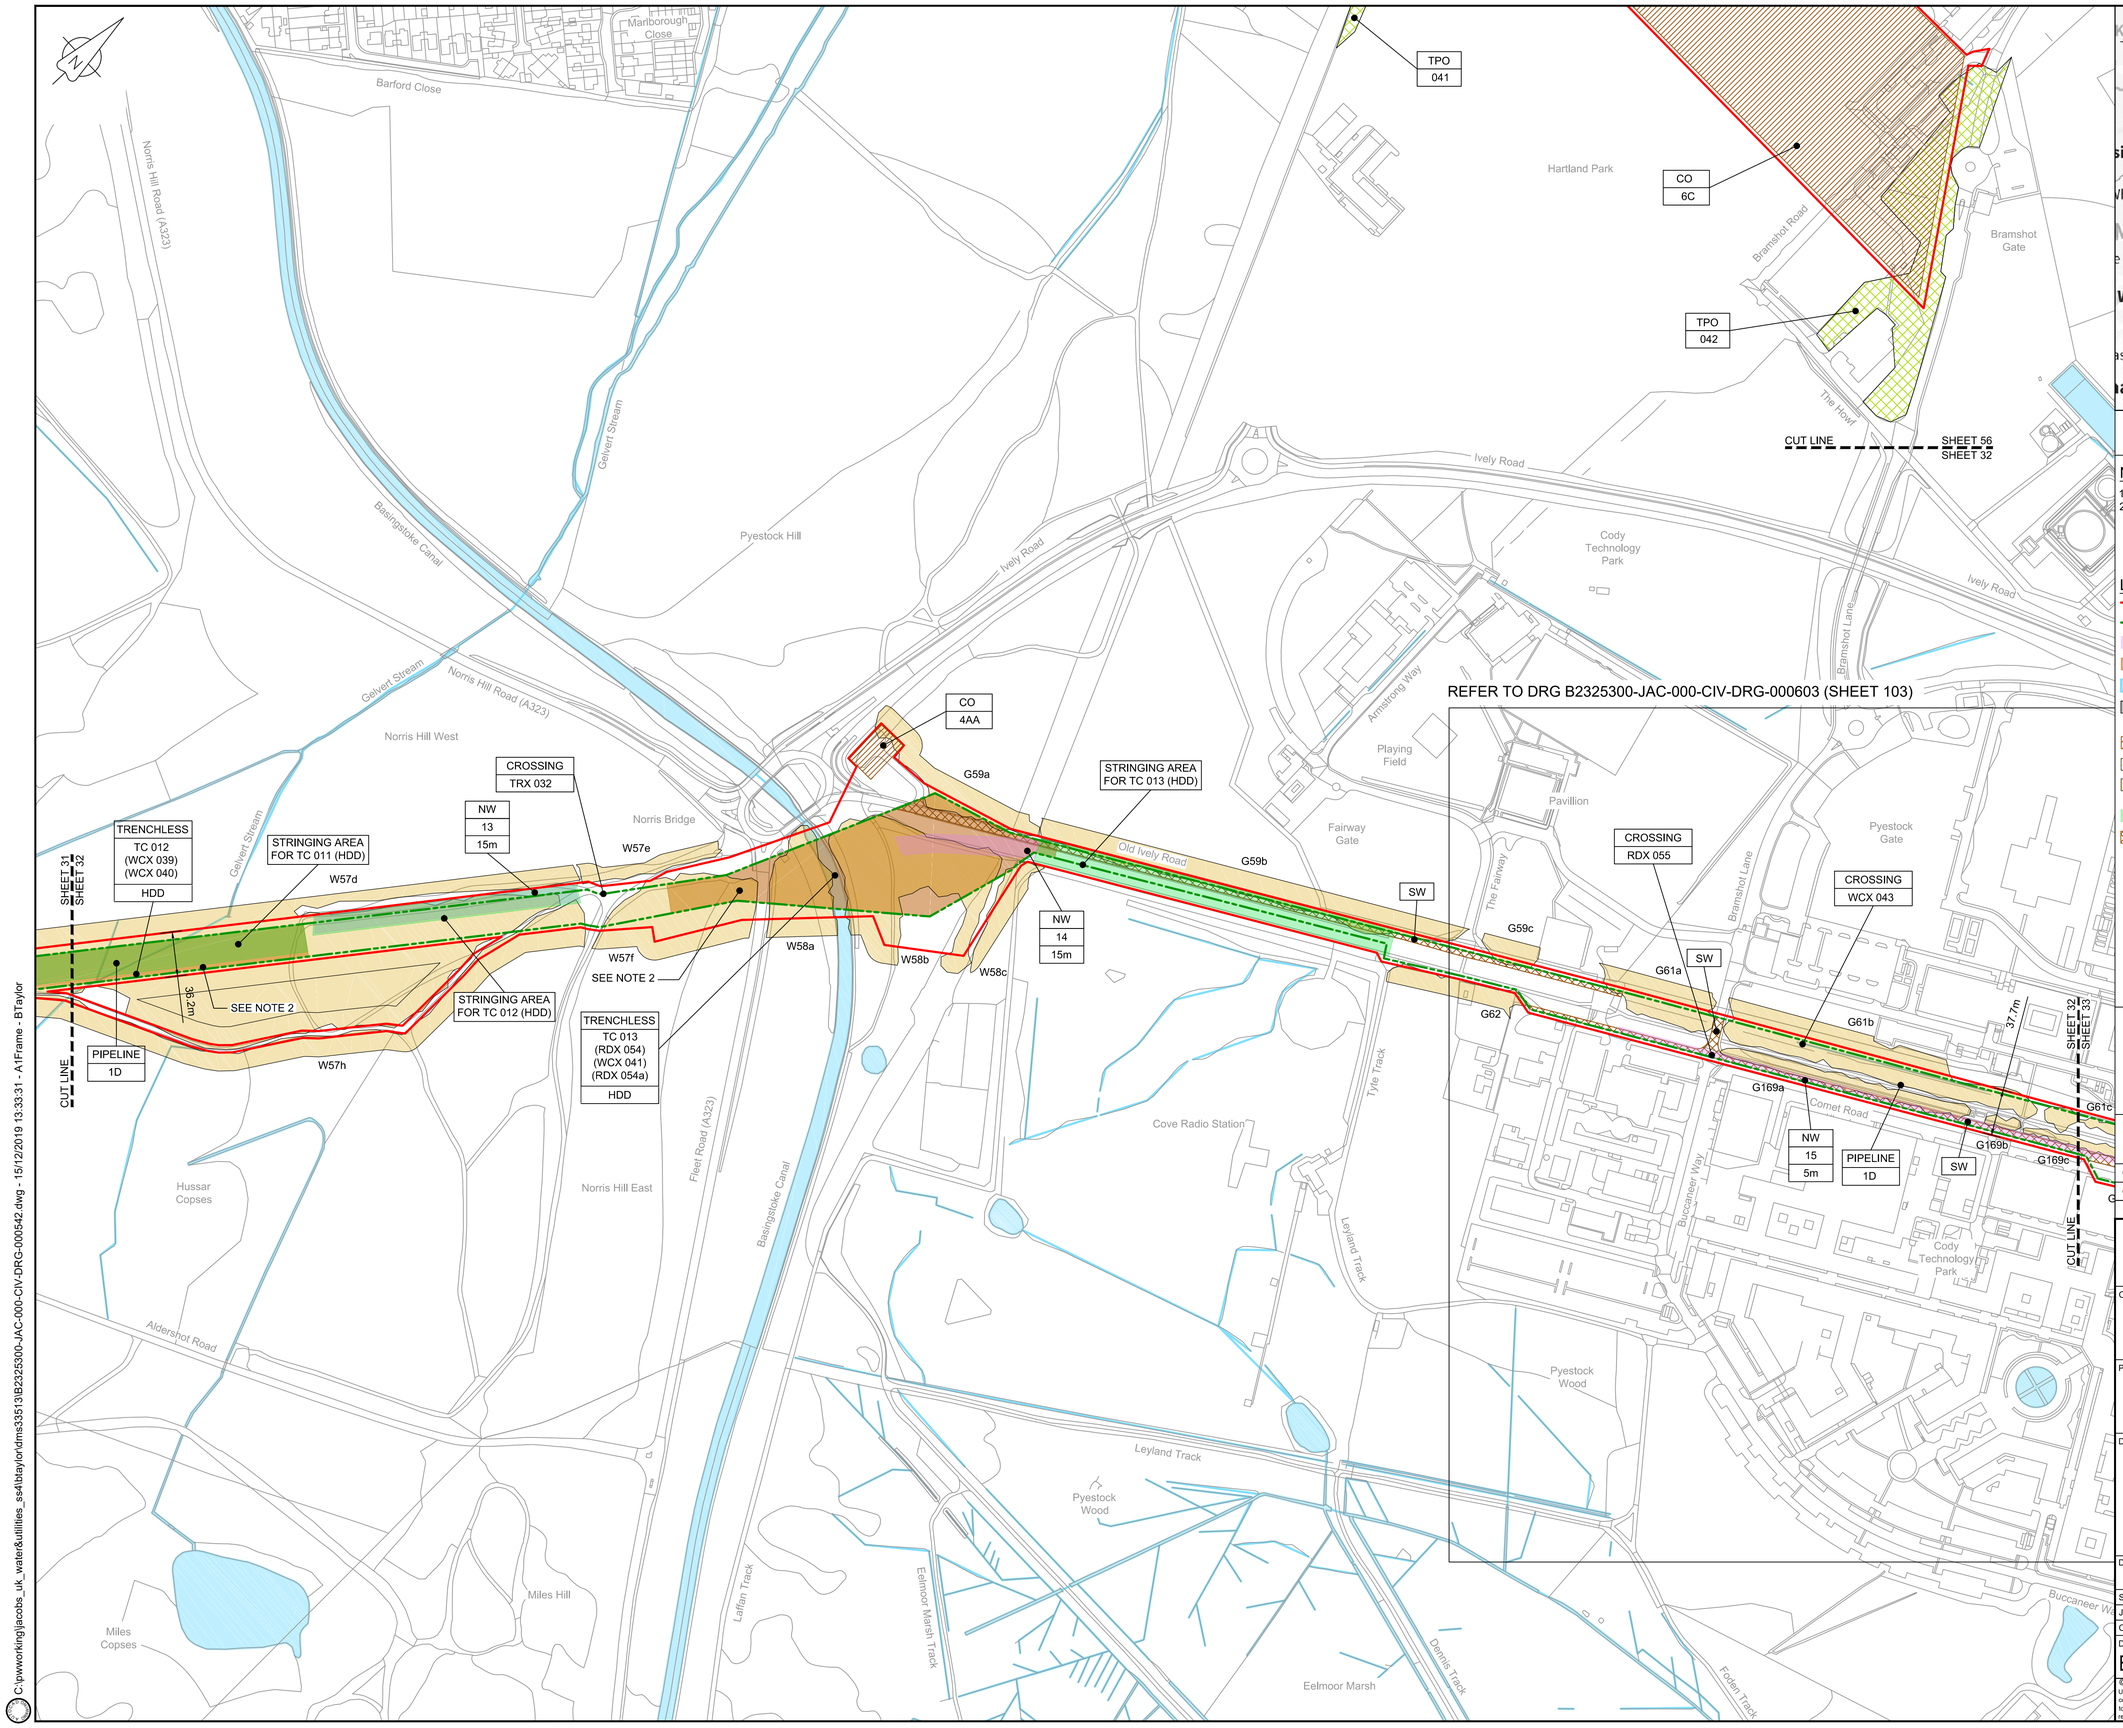

LOCATION PLAN
SCALE 1:500,000

NOTES

1. THIS DRAWING IS IN METRES UNLESS STATED OTHERWISE.
2. TRENCHLESS CROSSINGS ARE INDICATIVE ONLY.

LEGEND

- ORDER LIMITS
- LIMITS OF DEVIATION
- NARROW WORKING AREA (NW)
- TRENCHLESS CROSSING (TC)
- WATER BODIES
- ABOVE GROUND INSTALLATION (AGI) / VALVE (VA) / PRESSURE TRANSDUCER (PT)
- COMPOUND (CO)
- TREE PRESERVATION ORDER (TPO)
- NOTABLE TREES (G = GROUP / T = TREE / W = WOODLAND): JACOBS LIST
- HDD STRINGING AREA
- STREET WORKS (SW)
- DESCRIPTION
- ID or WORK NUMBER (if applicable)
- NARROW WORKING WIDTH / TRENCHLESS TECHNIQUE
- COMMENCEMENT / TERMINATION OF WORKS (COMMENCEMENT = OPEN, TERMINATION = CLOSED)

Contains Ordnance Survey data © Crown copyright and database rights 2019.

© Crown copyright and database rights 2019 OS Licence Number AL100005237.

0 50 100 150 200 250 m
SCALE 1 : 2500 @ A1

C02	09/09/19	SHEETS 10, 11 AND 54 REVISED TO WITHDRAW A20 SUB-OPTION	BT	JA	ND	NJ
C03	13/12/19	UPDATED FOR DEADLINE 3	BT	JA	ND	AD
Rev	Rev. Date	Purpose of revision	Drawn	Checkd	Rev'd	Apprv'd

JACOBS
1180 Eskdale Road, Winnersh, Wokingham, RG41 5TU
Tel:+44(0)118 946 7000 · Fax:+44(0)118 946 7001
www.jacobs.com

Client: Esso Petroleum Company, Limited
Ermyn House,
Ermyn Way,
Leatherhead,
Surrey.
KT22 8UX

Project: Southampton to London Pipeline Project

Drawing title
GENERAL ARRANGEMENT SHEET 32 REGULATION 5 (2)(O)

Drawing status: Fit for Stage Approval

Scale	1:2500	DO NOT SCALE
Jacobs No.	B2325300	Rev C03
Client no.		

Drawing number
B2325300-JAC-000-CIV-DRG-000542

© Copyright 2019 Jacobs U.K. Limited. The concepts and information contained in this document are the property of Jacobs. Use or copying of this document in whole or in part without the written permission of Jacobs constitutes an infringement of copyright. Limitation: This drawing has been prepared on behalf of, and for the exclusive use of Jacobs' Client, and is subject to, and issued in accordance with, the provisions of the contract between Jacobs and the Client. Jacobs accepts no liability or responsibility whatsoever for, or in respect of, any use of, or reliance upon, this drawing by any third party.

C:\pwworking\jacobs_uk_water&utilities_ss4\btaylor\dms33513\B2325300-JAC-000-CIV-DRG-000542.dwg - 15/12/2019 13:33:31 - A1Frame - BTaylor

REFER TO DRG
B2325300-JAC-000-CIV-DRG-000603 (SHEET 103)

REFER TO DRG
B2325300-JAC-000-CIV-DRG-000604 (SHEET 104)

SHEET 32
SHEET 33

SHEET 33
SHEET 34

CUT LINE

CROSSING
WCX 044

CROSSING
RDX 056

CROSSING
WCX 045

CROSSING
RDX 055a

CO
4AB

PIPELINE
1D

SEE ENLARGED PLAN - VA

VA
2J

SW

NW
15
5m

G61c
G61d
G61e
G61f
G169c
G169d
G63a
G63b
G65
W64a
W64b
W64c
T40

36.2m

HEDGEROW
HCX 218

TPO
043

TRENCHLESS
TC 014
(RDX 057)
AUGER
SEE NOTE 2

PIPELINE
TERMINATION 1D

PIPELINE
1Ei

CO
4AC

CROSSING
WCX 047

HEDGEROW
HCX 217

PIPELINE
COMMENCEMENT 1Ei

Ively Road
Kennels Lane
Old Kennels Lane
Whittle Roundabout
Concorde Road
Cody Technology Park
Ball Hill
Buccaneer Way
Radar Road
Range Road
Ively Road Cyclepath
Ively Roundabout
Natural Greenspace (Previously Southwood Golf Club)
Southwood
Wisley Gardens
Southern Way
Playing Fields
Premier Inn Hotel
PH
Tarn Close
Ively Road (A327)
Cove Brook
Farnborough Airport
North Apron
Ellis Road (A327)
Marrow Brook
Rafborough
Ellmore Road Industrial Estate

ENLARGED PLAN - VA
SCALE 1:500

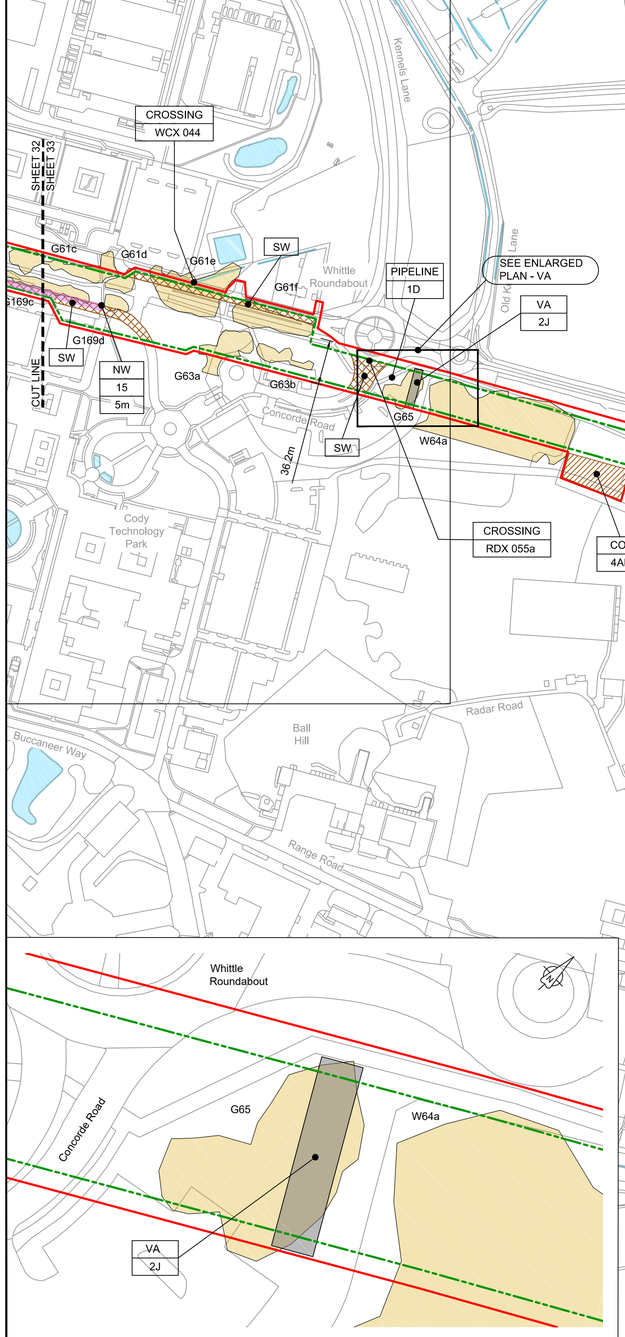

LOCATION PLAN
SCALE 1:500,000

NOTES
1. THIS DRAWING IS IN METRES UNLESS STATED OTHERWISE.
2. TRENCHLESS CROSSINGS ARE INDICATIVE ONLY.

LEGEND
- ORDER LIMITS
- LIMITS OF DEVIATION
- NARROW WORKING AREA (NW)
- TRENCHLESS CROSSING (TC)
- WATER BODIES
- ABOVE GROUND INSTALLATION (AGI) / VALVE (VA) / PRESSURE TRANSDUCER (PT)
- COMPOUND (CO)
- TREE PRESERVATION ORDER (TPO)
- NOTABLE TREES (G = GROUP / T = TREE / W = WOODLAND): JACOBS LIST
- HDD STRINGING AREA
- STREET WORKS (SW)
- DESCRIPTION
- ID or WORK NUMBER (if applicable)
- NARROW WORKING WIDTH / TRENCHLESS TECHNIQUE
- COMMENCEMENT / TERMINATION OF WORKS (COMMENCEMENT = OPEN, TERMINATION = CLOSED)

Contains Ordnance Survey data © Crown copyright and database rights 2019.

© Crown copyright and database rights 2019 OS Licence Number AL100005237.

0 50 100 150 200 250 m
SCALE 1 : 2500 @ A1

C02	09/09/19	SHEETS 10, 11 AND 54 REVISED TO WITHDRAW ADI SUB-OPTION	BT	JA	ND	NJ
C03	13/12/19	UPDATED FOR DEADLINE 3	BT	JA	ND	AD
Rev	Rev. Date	Purpose of revision	Drawn	Checkd	Rev'd	Apprv'd

JACOBS
1180 Eskdale Road, Winnersh, Wokingham, RG41 5TU
Tel:+44(0)118 946 7000 · Fax:+44(0)118 946 7001
www.jacobs.com

Client: Esso Petroleum Company, Limited
Ermyn House,
Ermyn Way,
Leatherhead,
Surrey.
KT22 8UX

Project: Southampton to London Pipeline Project

Drawing title
GENERAL ARRANGEMENT
SHEET 33
REGULATION 5 (2)(O)

Drawing status: Fit for Stage Approval

Scale	1:2500	DO NOT SCALE
Jacobs No.	B2325300	Rev C03
Client no.		

Drawing number: B2325300-JAC-000-CIV-DRG-000543

© Copyright 2019 Jacobs U.K. Limited. The concepts and information contained in this document are the property of Jacobs. Use or copying of this document in whole or in part without the written permission of Jacobs constitutes an infringement of copyright. Limitation: This drawing has been prepared on behalf of, and for the exclusive use of Jacobs' Client, and is subject to, and issued in accordance with, the provisions of the contract between Jacobs and the Client. Jacobs accepts no liability or responsibility whatsoever for, or in respect of, any use of, or reliance upon, this drawing by any third party.

C:\pwworking\jacobs_uk_water&utilities_ss4\tbaylor\dms33513\B2325300-JAC-000-CIV-DRG-000543.dwg - 15/12/2019 13:37:58 - A1Frame - BTaylor

REFER TO DRG B2325300-JAC-000-CIV-DRG-000604 (SHEET 104)

REFER TO DRG B2325300-JAC-000-CIV-DRG-000605 (SHEET 105)

REFER TO DRG B2325300-JAC-000-CIV-DRG-000606 (SHEET 106)

TRENCHLESS
TC 015
(RLX 003)
AUGER

TRENCHLESS
TC 016
(WCX 048c)
HDD

CO
4AD

TPO
044

TPO
045

STRINGING AREA FOR
TC 016 & 017 (HDD)

CROSSING
TRX 033

SW

W66b

W66a

SEE NOTE 2

PIPELINE
1Ei

NW
16
15m

CROSSING
RDX 059

TRENCHLESS
TC 017
(WCX 117)
HDD

TPO
047

TPO
046

SEE
NOTE 2

SW

TRENCHLESS
TC 018
(RDX 059b)
HDD

CO
4AE

STRINGING AREA
FOR TC 018 (HDD)

SEE
NOTE 2

T41

T42

W67

36.0m

36.2m

CROSSING
WCX 049

NW
17
5m
(String)

NW
17
10m
(Pipe
Installation)

PIPELINE
1Ei

CUT LINE

SHEET 33
SHEET 34

SHEET 34
SHEET 35

Natural Greenspace (Previously Southwood Golf Club)

Playing Fields

Allotment Gardens

West Heath

Cove Green

Rafborough

Cove F.C.

St Bernadettes Catholic Primary School

Queen Elizabeth Country Park

Retail Shop (B&Q)

Fambrough Railway Station

Cove Brook

Railway

Southwood Road

Minley Road

Fleet Road

Fennel Road

West Heath Bridge

Blunden Road

Riversdale Close

West Heath Road

Cove Road (B3014)

Gosmere Road

Highfield Close

Highfield Path

Sheffield Close

Bridge Road

Hazel Avenue

Anchor Meadow

Ensleigh Road

Prospect Road

Gifford Drive

Watts Road

Coulston Road

Bata Road

Stuart Close

Shurlock Lane

Romayne Close

The Barn Close

Chestnut Road

Brewers Close

Private Driveway

Cabrol Road

Pierrefondes Road

Union Street

Greens School Lane

Iron View Road

Victoria Road

Station Road

Elm Grove Road

Marrowbrook Lane

Marrow Brook

Fambrough Road (A329)

Queen

LOCATION PLAN
SCALE 1:500,000

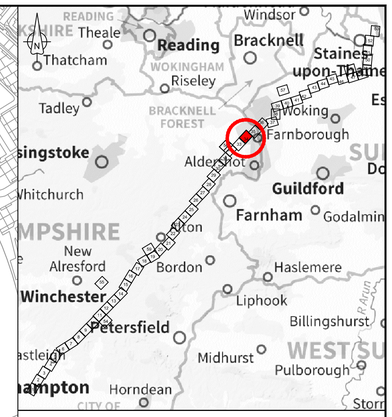

NOTES

1. THIS DRAWING IS IN METRES UNLESS STATED OTHERWISE.
2. TRENCHLESS CROSSINGS ARE INDICATIVE ONLY.

LEGEND

- ORDER LIMITS
- LIMITS OF DEVIATION
- NARROW WORKING AREA (NW)
- TRENCHLESS CROSSING (TC)
- WATER BODIES
- ABOVE GROUND INSTALLATION (AGI) / VALVE (VA) / PRESSURE TRANSDUCER (PT)
- COMPOUND (CO)
- TREE PRESERVATION ORDER (TPO)
- NOTABLE TREES (G = GROUP / T = TREE / W = WOODLAND): JACOBS LIST
- HDD STRINGING AREA
- STREET WORKS (SW)
- DESCRIPTION
- ID or WORK NUMBER (if applicable)
- NARROW WORKING WIDTH / TRENCHLESS TECHNIQUE
- COMMENCEMENT / TERMINATION OF WORKS (COMMENCEMENT = OPEN, TERMINATION = CLOSED)

Contains Ordnance Survey data © Crown copyright and database rights 2019.

© Crown copyright and database rights 2019 OS Licence Number AL100005237.

0 50 100 150 200 250 m
SCALE 1 : 2500 @ A1

C02	09/09/19	SHEETS 10, 11 AND 54 REVISED TO WITHDRAW A2b SUB-OPTION	BT	JA	ND	NJ
C03	13/12/19	UPDATED FOR DEADLINE 3	BT	JA	ND	AD
Rev	Rev. Date	Purpose of revision	Drawn	Checkd	Rev'd	Apprv'd

JACOBS
1180 Eskdale Road, Winnersh, Wokingham, RG41 5TU
Tel:+44(0)118 946 7000 Fax:+44(0)118 946 7001
www.jacobs.com

Client: Esso Petroleum Company, Limited
Ermyn House,
Ermyn Way,
Leatherhead,
Surrey.
KT22 8UX

Project: Southampton to London Pipeline Project

Drawing title
GENERAL ARRANGEMENT SHEET 34 REGULATION 5 (2)(O)

Drawing status: Fit for Stage Approval

Scale	1:2500	DO NOT SCALE
Jacobs No.	B2325300	Rev C03
Client no.		

Drawing number: B2325300-JAC-000-CIV-DRG-000544

© Copyright 2019 Jacobs U.K. Limited. The concepts and information contained in this document are the property of Jacobs. Use or copying of this document in whole or in part without the written permission of Jacobs constitutes an infringement of copyright. Limitation: This drawing has been prepared on behalf of, and for the exclusive use of Jacobs' Client, and is subject to, and issued in accordance with, the provisions of the contract between Jacobs and the Client. Jacobs accepts no liability or responsibility whatsoever for, or in respect of, any use of, or reliance upon, this drawing by any third party.

C:\pwworking\jacobs_uk_water&utilities_ss4\btaylor\dms33513\B2325300-JAC-000-CIV-DRG-000544.dwg - 15/12/2019 13:42:13 - A1Frame - BTaylor

REFER TO DRG B2325300-JAC-000-CIV-DRG-000608 (SHEET 108)

REFER TO DRG B2325300-JAC-000-CIV-DRG-000609 (SHEET 109)

REFER TO DRG B2325300-JAC-000-CIV-DRG-000606 (SHEET 106)

REFER TO DRG B2325300-JAC-000-CIV-DRG-000607 (SHEET 107)

REFER TO DRG B2325300-JAC-000-CIV-DRG-000610 (SHEET 110)

SHEET 111 - No Longer Needed.

SHEET 34 / SHEET 35

SHEET 35 / SHEET 36

CUT LINE

PIPELINE 1Ei

PIPELINE 1Eii

PIPELINE TERMINATION 1Ei

PIPELINE COMMENCEMENT 1Eii

PIPELINE TERMINATION 1Eii

PIPELINE COMMENCEMENT 1Eiii

PIPELINE 1Eiii

HEDGEROW HCX 220

HEDGEROW HCX 221

HEDGEROW HCX 219

SW

NW 17 10m

NW 18 15m

NW 19 15m

30.0m

SEE NOTE 2

TRENCHLESS TC 019 (RDX 060) AUGER

TRENCHLESS TC 020 (HCX 222) (RLX 004) (RDX 061) (WCX 051) (RLX 005) (WCX 055) (WCX 058a) HDD

CROSSING WCX 058d

STRINGING AREA FOR TC 020 (HDD)

T42 T43 T44 T45 T100 T101

G68a G68b G68c G69a G69b G71

W67 W70 W163

Car Park

Queen Elizabeth Country Park

Farnborough Road (A325)

Farnborough Hill School

The Sixth Form College Farnborough

Playing Field

Bradfords Roundabout

Frimley Bypass (A331)

Retail Park

Church Path

River Blackwater

Hollytree Gardens

Bailey Close

Prospect Avenue

Ship Alley

Manners Road

Woodland Crescent

Farnborough Sports Pitch

Ship Lane Cemetery

Baird Road

Ship Lane

Farraday Road

Newton Road

Woodstocks

Fleming Close

Henry Tyndale School

The Close

Home Farm Close

Shute Lane

Farnborough North Railway Station

Farnborough Street

Chapel Street

Factory Road

Chingford Avenue

Highgate Lane

Railway

The Coombs

St. Michael's Abbey

Fisheries

Frimley Hatches Pit 1

Frimley Hatches Pit 2

Frimley Hatches Pit 3

Frimley Hatches Pit 4

Gravely Corner

A331

The Hatches

Cross Farm Infants School

Farnborough Recreation Ground

Queen Victoria Court

Jumpers

LOCATION PLAN

SCALE 1:500,000

Windsor, Bracknell, Reading, Staines upon Thames, Thatcham, Theale, Wokingham, Riseley, Tadley, Bracknell Forest, Woking, Farnborough, Basingstoke, Aldershot, Guildford, Whitchurch, Farnham, Godalming, Alton, New Alresford, Bordon, Haslemere, Winchester, Liphook, Billingshurst, Petersfield, Midhurst, Pulborough, Horndean

NOTES

1. THIS DRAWING IS IN METRES UNLESS STATED OTHERWISE.
2. TRENCHLESS CROSSINGS ARE INDICATIVE ONLY.

LEGEND

- ORDER LIMITS
- LIMITS OF DEVIATION
- NARROW WORKING AREA (NW)
- TRENCHLESS CROSSING (TC)
- WATER BODIES
- ABOVE GROUND INSTALLATION (AGI) / VALVE (VA) / PRESSURE TRANSDUCER (PT)
- COMPOUND (CO)
- TREE PRESERVATION ORDER (TPO)
- NOTABLE TREES (G = GROUP / T = TREE / W = WOODLAND): JACOBS LIST
- HDD STRINGING AREA
- STREET WORKS (SW)
- DESCRIPTION
- ID or WORK NUMBER (if applicable)
- NARROW WORKING WIDTH / TRENCHLESS TECHNIQUE
- COMMENCEMENT / TERMINATION OF WORKS (COMMENCEMENT = OPEN, TERMINATION = CLOSED)

Contains Ordnance Survey data © Crown copyright and database rights 2019.

© Crown copyright and database rights 2019 OS Licence Number AL100005237.

0 50 100 150 200 250 m

SCALE 1 : 2500 @ A1

Rev	Rev. Date	Purpose of revision	Drawn	Checkd	Rev'd	Apprv'd
C02	09/09/19	SHEETS 10, 11 AND 54 REVISED TO WITHDRAW A2b SUB-OPTION	BT	KH	ND	NJ
C03	13/12/19	UPDATED FOR DEADLINE 3	BT	JA	ND	AD

JACOBS
1180 Eskdale Road, Winnersh, Wokingham, RG41 5TU
Tel:+44(0)118 946 7000 . Fax:+44(0)118 946 7001
www.jacobs.com

Client: Esso Petroleum Company, Limited, Ermyn House, Ermyn Way, Leatherhead, Surrey, KT22 8UX

Project: Esso — Southampton to London Pipeline Project

Drawing title: GENERAL ARRANGEMENT SHEET 35 REGULATION 5 (2)(O)

Drawing status: Fit for Stage Approval

Scale	1:2500	DO NOT SCALE
Jacobs No.	B2325300	Rev C03
Client no.		

Drawing number: B2325300-JAC-000-CIV-DRG-000545

© Copyright 2019 Jacobs U.K. Limited. The concepts and information contained in this document are the property of Jacobs. Use or copying of this document in whole or in part without the written permission of Jacobs constitutes an infringement of copyright. Limitation: This drawing has been prepared on behalf of, and for the exclusive use of Jacobs' Client, and is subject to, and issued in accordance with, the provisions of the contract between Jacobs and the Client. Jacobs accepts no liability or responsibility whatsoever for, or in respect of, any use of, or reliance upon, this drawing by any third party.

C:\pwworking\jacobs_uk_water&utilities_ss4\btaylor\dms33513\B2325300-JAC-000-CIV-DRG-000545.dwg - 15/12/2019 13:46:57 - A1Frame - BTaylor

REFER TO DRG B2325300-JAC-000-CIV-DRG-000609 (SHEET 109)

REFER TO DRG B2325300-JAC-000-CIV-DRG-000613 (SHEET 113)

REFER TO DRG B2325300-JAC-000-CIV-DRG-000610 (SHEET 110)

REFER TO DRG B2325300-JAC-000-CIV-DRG-000612 (SHEET 112)

SHEET 111 - NO LONGER NEEDED

SHEET 35
SHEET 36

CUT LINE

CROSSING WCX 058b

STRINGING AREA FOR TC 020 (HDD)

CO 5A

G71

W70

W163

PIPELINE 1Eiii

30.0m

NW 19 15m

VA 2K

SW

SEE ENLARGED PLAN - VA

CROSSING RDX 061a

CO 5B

TPO 048

CROSSING WCX 058c

CO 5C

TPO 051

T48

G74

G73

CROSSING RDX 070

W165i

PIPELINE 1Eiii

NW 20 15m

W165e

37.4m

CROSSING RDX 061b

TPO 050

TPO 049

POTENTIAL STRINGING AREA FOR HDD UNDER ST CATHERINES ROAD

Central Frimley
Frimley
Frimley Cofe School
Frimley Green Recreation Ground
Frimley Green
Loen
The Grange
Burrow Hill
Playing Field
Siemens
SC Johnson
Leonard Close
Sheridan Road
Trafford Road
Coombe Close
Frimley Green Road
Middlemoor Road
Balmoral Drive
Worsley Road
Henley Drive
Kingsmead
Cross Lane
Sycamore Drive
Keates Drive
St Catherines Road
Rhododendron Road
Erith Hill Road
Melville Avenue
Alphington Avenue
Field Lane
Woburn Close
Regent Way
Frimley Crescent

ENLARGED PLAN - VA

SCALE 1:500

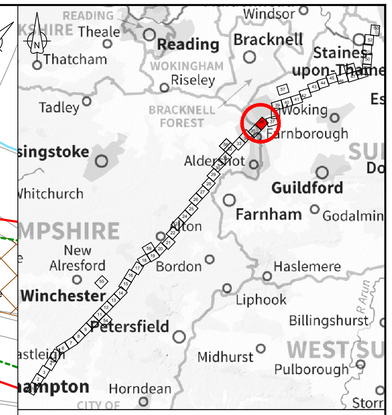

LOCATION PLAN

SCALE 1:500,000

NOTES

1. THIS DRAWING IS IN METRES UNLESS STATED OTHERWISE.
2. TRENCHLESS CROSSINGS ARE INDICATIVE ONLY.

LEGEND

- ORDER LIMITS
- LIMITS OF DEVIATION
- NARROW WORKING AREA (NW)
- TRENCHLESS CROSSING (TC)
- WATER BODIES
- ABOVE GROUND INSTALLATION (AGI) / VALVE (VA) / PRESSURE TRANSDUCER (PT)
- COMPOUND (CO)
- TREE PRESERVATION ORDER (TPO)
- NOTABLE TREES (G = GROUP / T = TREE / W = WOODLAND): JACOBS LIST
- HDD STRINGING AREA
- STREET WORKS (SW)
- DESCRIPTION
- ID or WORK NUMBER (if applicable)
- NARROW WORKING WIDTH / TRENCHLESS TECHNIQUE
- COMMENCEMENT / TERMINATION OF WORKS (COMMENCEMENT = OPEN, TERMINATION = CLOSED)

Contains Ordnance Survey data © Crown copyright and database rights 2019.

© Crown copyright and database rights 2019 OS Licence Number AL100005237.

0 50 100 150 200 250 m

SCALE 1 : 2500 @ A1

C02	09/09/19	SHEETS 10, 11 AND 54 REVISED TO WITHDRAW A2b SUB-OPTION	BT	JA	ND	NJ
C03	13/12/19	UPDATED FOR DEADLINE 3	BT	JA	ND	AD
Rev	Rev. Date	Purpose of revision	Drawn	Checkd	Rev'd	Apprv'd

JACOBS
1180 Eskdale Road, Winnersh, Wokingham, RG41 5TU
Tel:+44(0)118 946 7000 Fax:+44(0)118 946 7001
www.jacobs.com

Client: Esso Petroleum Company, Limited
Ermyn House,
Ermyn Way,
Leatherhead,
Surrey,
KT22 8UX

Project: Southampton to London Pipeline Project

Drawing title

GENERAL ARRANGEMENT SHEET 36 REGULATION 5 (2)(O)

Drawing status: Fit for Stage Approval

Scale	1:2500	DO NOT SCALE
Jacobs No.	B2325300	Rev C03
Client no.		

Drawing number: B2325300-JAC-000-CIV-DRG-000546

© Copyright 2019 Jacobs U.K. Limited. The concepts and information contained in this document are the property of Jacobs. Use or copying of this document in whole or in part without the written permission of Jacobs constitutes an infringement of copyright. Limitation: This drawing has been prepared on behalf of, and for the exclusive use of Jacobs' Client, and is subject to, and issued in accordance with, the provisions of the contract between Jacobs and the Client. Jacobs accepts no liability or responsibility whatsoever for, or in respect of, any use of, or reliance upon, this drawing by any third party.

C:\pwworking\jacobs_uk_water&utilities_ss4\btaylor\dms33513\B2325300-JAC-000-CIV-DRG-000546.dwg - 15/12/2019 13:54:21 - A1Frame - BTaylor

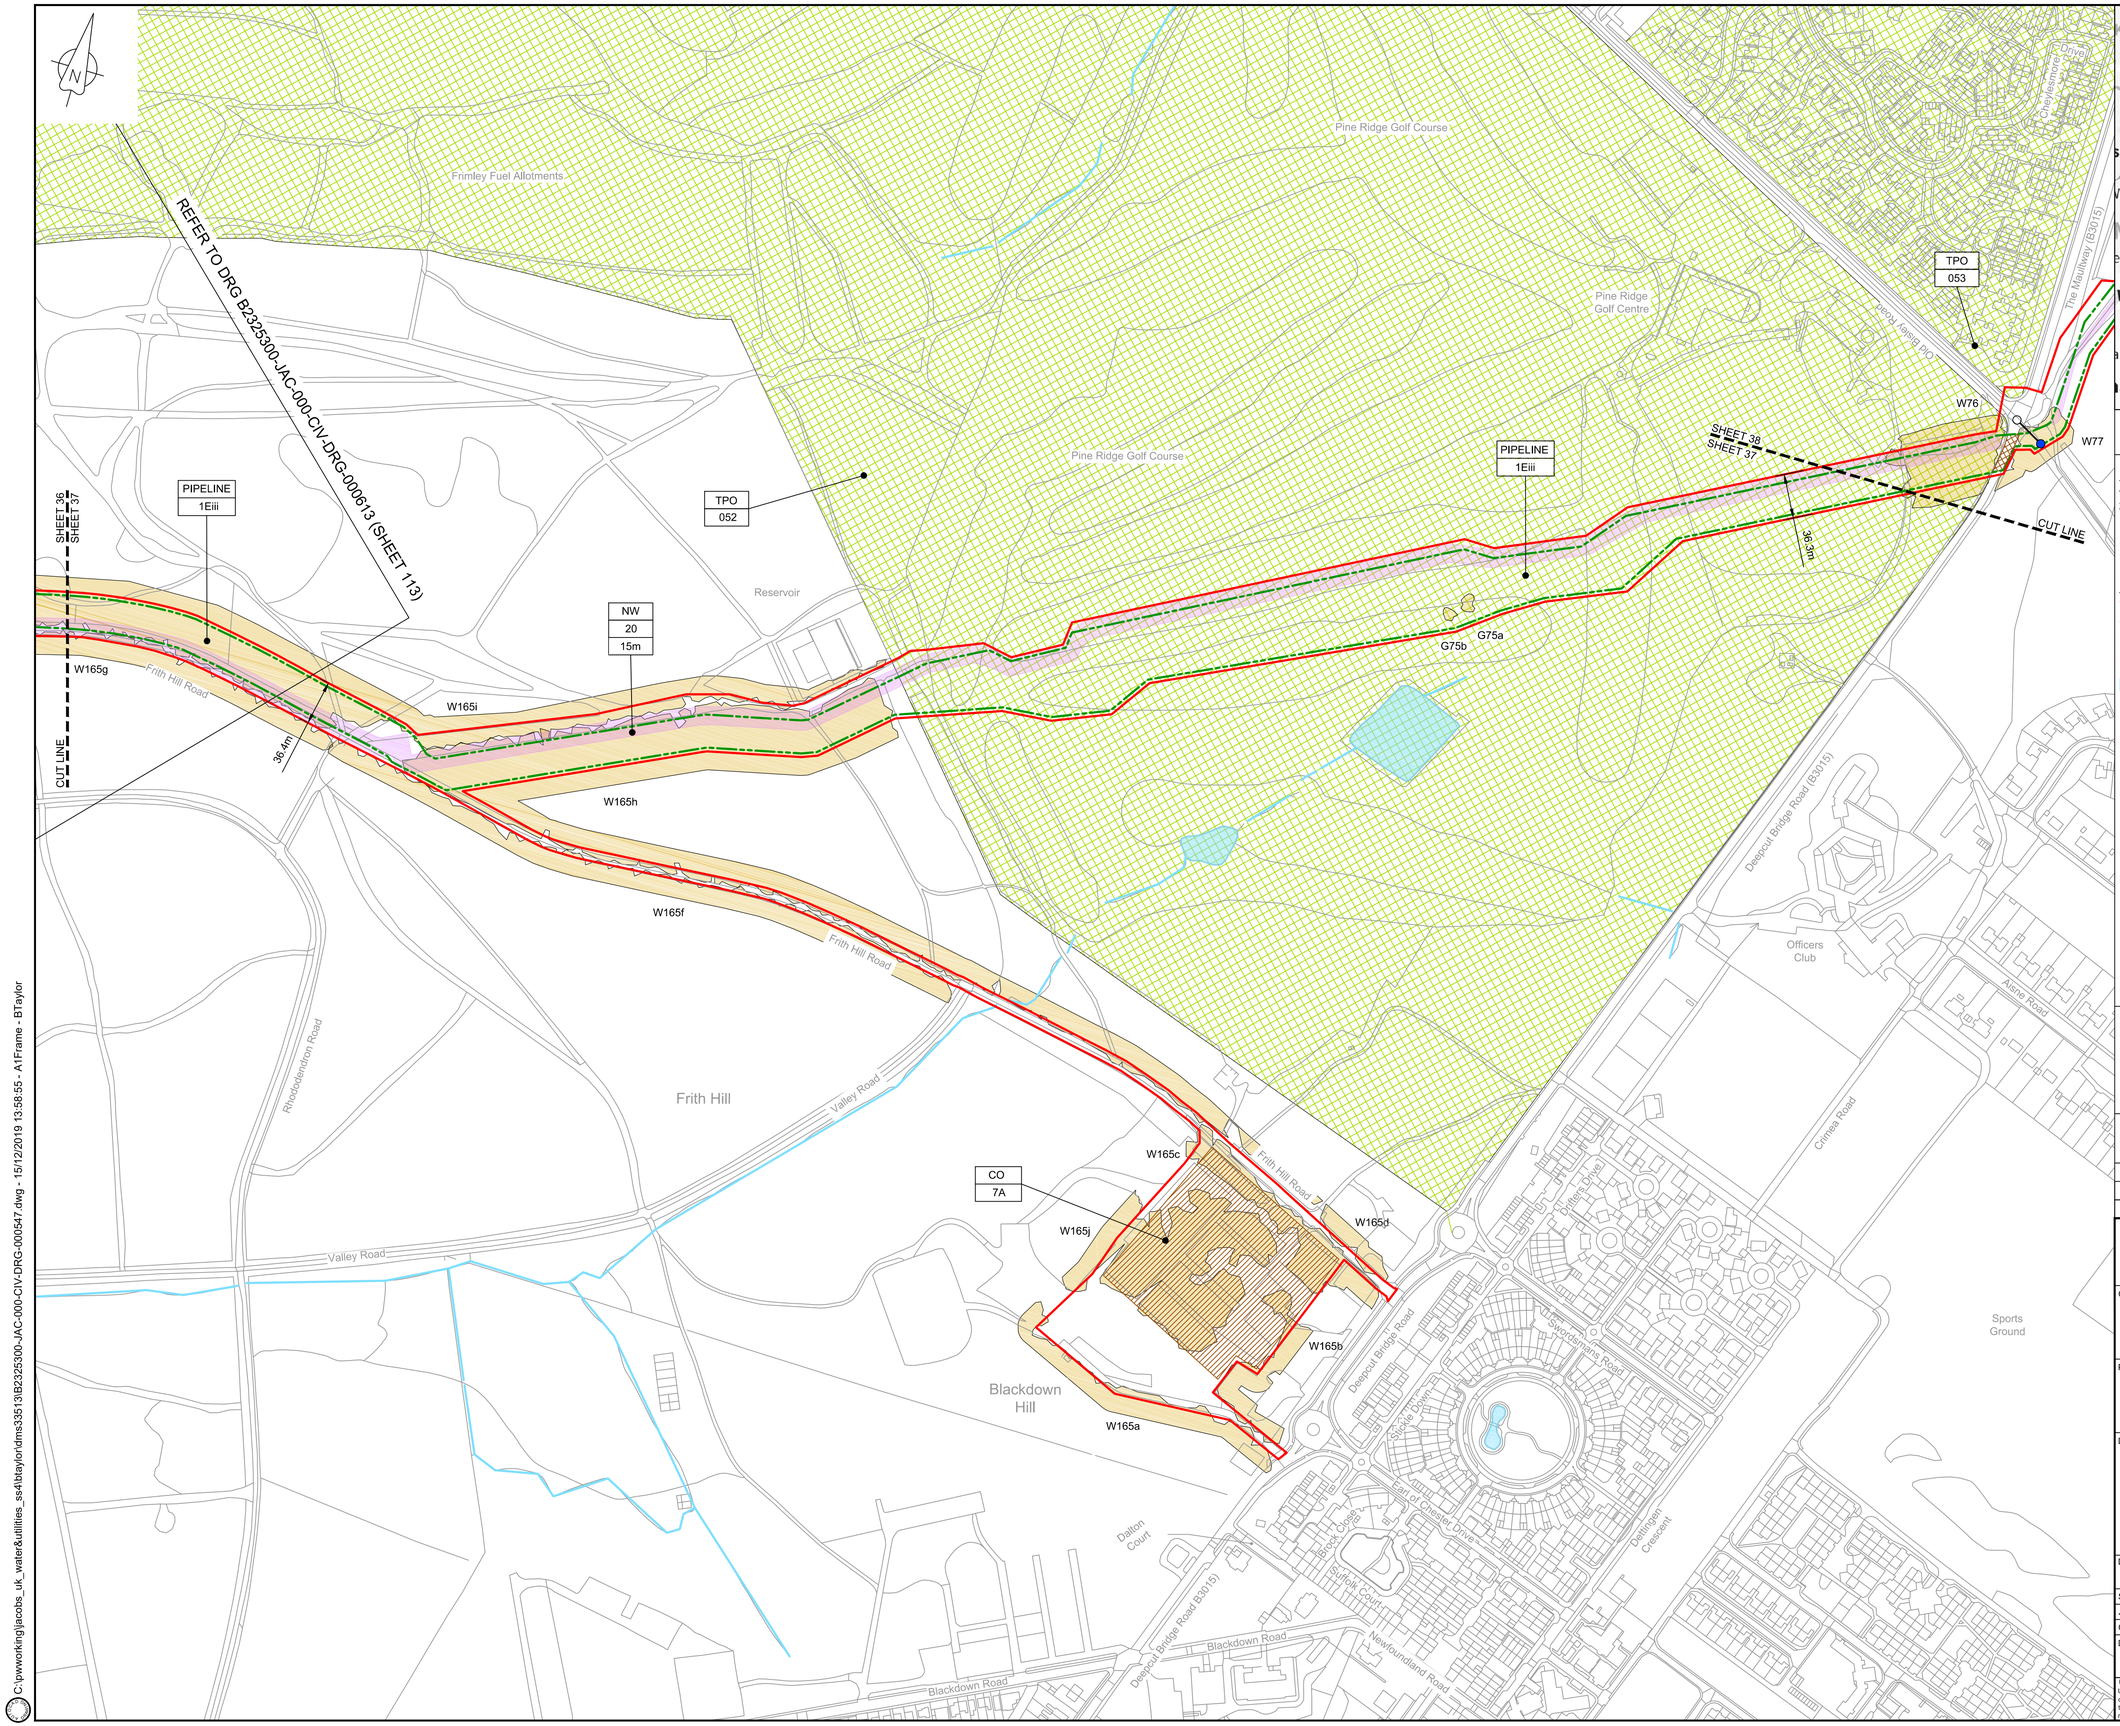

LOCATION PLAN
SCALE 1:500,000

NOTES

1. THIS DRAWING IS IN METRES UNLESS STATED OTHERWISE.
2. TRENCHLESS CROSSINGS ARE INDICATIVE ONLY.

LEGEND

- ORDER LIMITS
- LIMITS OF DEVIATION
- NARROW WORKING AREA (NW)
- TRENCHLESS CROSSING (TC)
- WATER BODIES
- ABOVE GROUND INSTALLATION (AGI) / VALVE (VA) / PRESSURE TRANSDUCER (PT)
- COMPOUND (CO)
- TREE PRESERVATION ORDER (TPO)
- NOTABLE TREES (G = GROUP / T = TREE / W = WOODLAND): JACOBS LIST
- HDD STRINGING AREA
- STREET WORKS (SW)
- DESCRIPTION
- ID or WORK NUMBER (if applicable)
- NARROW WORKING WIDTH / TRENCHLESS TECHNIQUE
- COMMENCEMENT / TERMINATION OF WORKS (COMMENCEMENT = OPEN, TERMINATION = CLOSED)

Contains Ordnance Survey data © Crown copyright and database rights 2019.

© Crown copyright and database rights 2019 OS Licence Number AL100005237.

0 50 100 150 200 250 m
SCALE 1 : 2500 @ A1

C02	09/09/19	SHEETS 10, 11 AND 54 REVISED TO WITHDRAW A2b SUB-OPTION	BT	JA	ND	NJ
C03	13/12/19	UPDATED FOR DEADLINE 3	BT	JA	ND	AD
Rev	Rev. Date	Purpose of revision	Drawn	Checkd	Rev'd	Apprv'd

JACOBS
1180 Eskdale Road, Winnersh, Wokingham, RG41 5TU
Tel:+44(0)118 946 7000 Fax:+44(0)118 946 7001
www.jacobs.com

Client: Esso Petroleum Company, Limited
Ermyn House,
Ermyn Way,
Leatherhead,
Surrey,
KT22 8UX

Project: Southampton to London Pipeline Project

Drawing title
GENERAL ARRANGEMENT SHEET 37 REGULATION 5 (2)(O)

Drawing status: Fit for Stage Approval

Scale	1:2500	DO NOT SCALE
Jacobs No.	B2325300	Rev C03
Client no.		

Drawing number: B2325300-JAC-000-CIV-DRG-000547

© Copyright 2019 Jacobs U.K. Limited. The concepts and information contained in this document are the property of Jacobs. Use or copying of this document in whole or in part without the written permission of Jacobs constitutes an infringement of copyright. Limitation: This drawing has been prepared on behalf of, and for the exclusive use of Jacobs' Client, and is subject to, and issued in accordance with, the provisions of the contract between Jacobs and the Client. Jacobs accepts no liability or responsibility whatsoever for, or in respect of, any use of, or reliance upon, this drawing by any third party.

C:\pwworking\jacobs_uk_water&utilities_ss4\btaylor\dms33513\B2325300-JAC-000-CIV-DRG-000547.dwg - 15/12/2019 13:58:55 - A1Frame - BTaylor

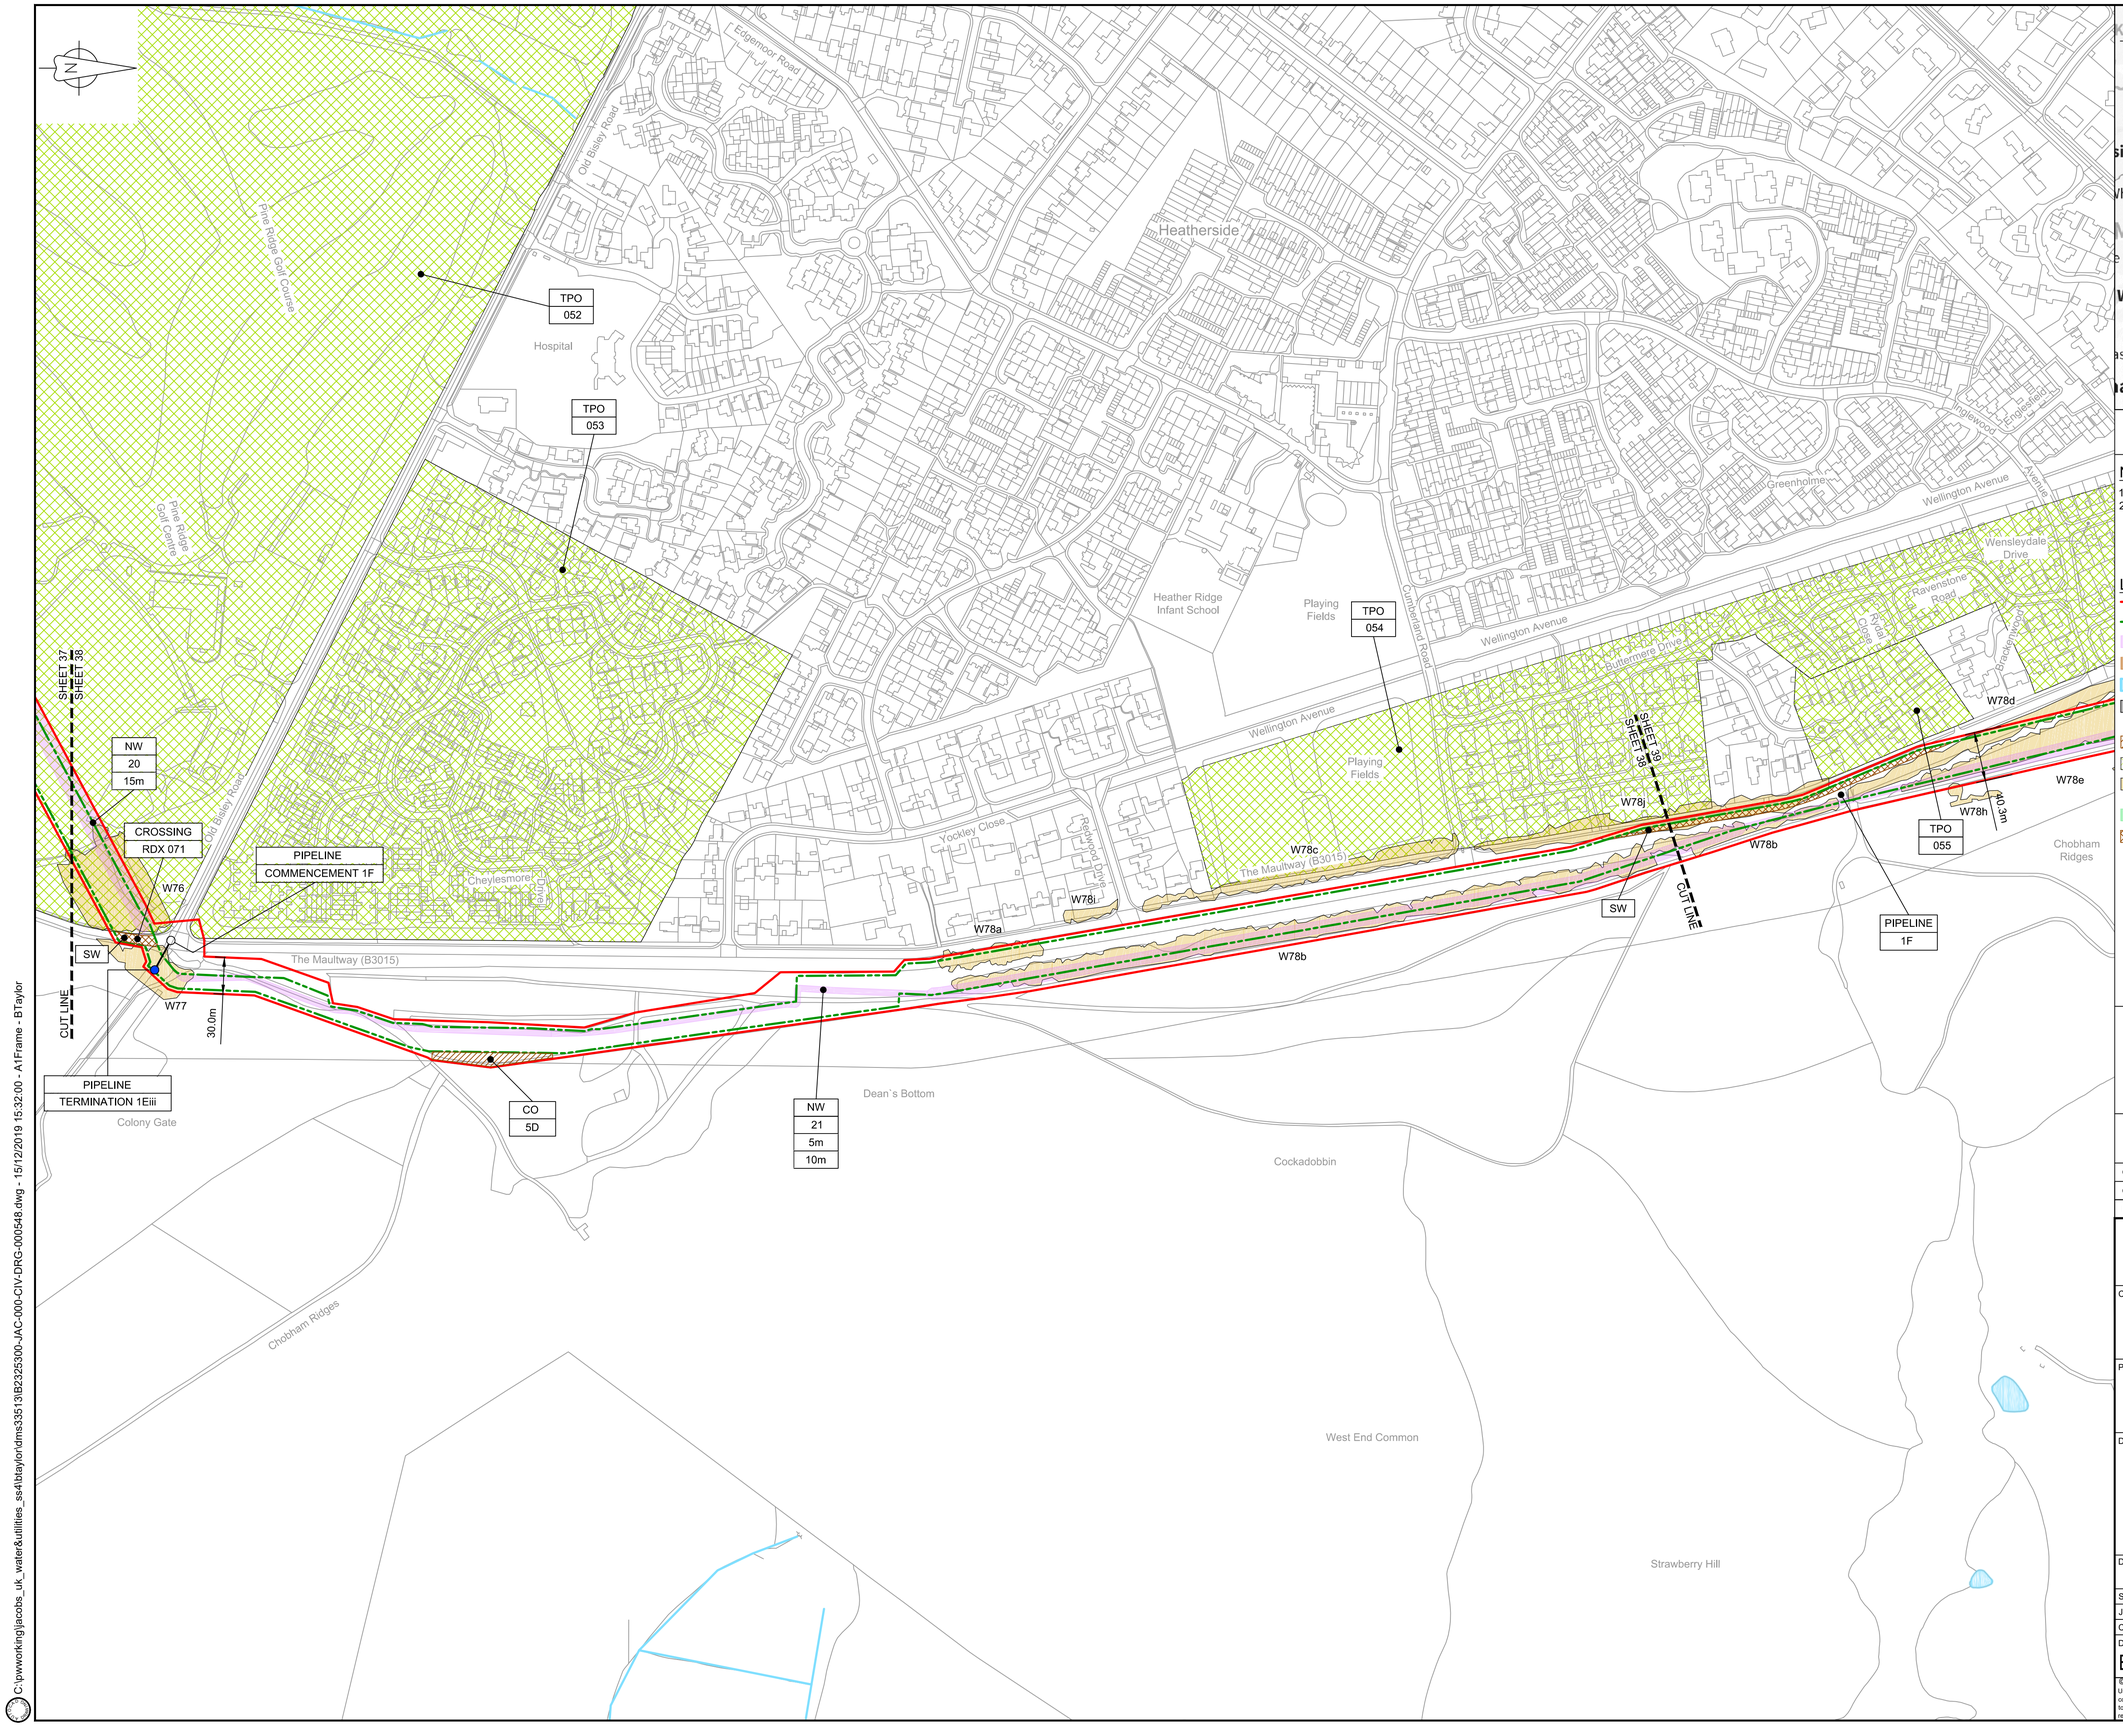

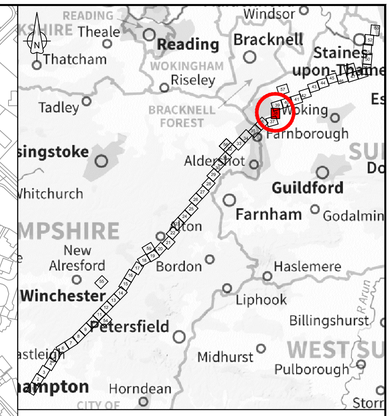

LOCATION PLAN
SCALE 1:500,000

NOTES

1. THIS DRAWING IS IN METRES UNLESS STATED OTHERWISE.
2. TRENCHLESS CROSSINGS ARE INDICATIVE ONLY.

LEGEND

- ORDER LIMITS
- LIMITS OF DEVIATION
- NARROW WORKING AREA (NW)
- TRENCHLESS CROSSING (TC)
- WATER BODIES
- ABOVE GROUND INSTALLATION (AGI) / VALVE (VA) / PRESSURE TRANSDUCER (PT)
- COMPOUND (CO)
- TREE PRESERVATION ORDER (TPO)
- NOTABLE TREES (G = GROUP / T = TREE / W = WOODLAND): JACOBS LIST
- HDD STRINGING AREA
- STREET WORKS (SW)
- DESCRIPTION
- ID or WORK NUMBER (if applicable)
- NARROW WORKING WIDTH / TRENCHLESS TECHNIQUE
- COMMENCEMENT / TERMINATION OF WORKS (COMMENCEMENT = OPEN, TERMINATION = CLOSED)

Contains Ordnance Survey data © Crown copyright and database rights 2019.

© Crown copyright and database rights 2019 OS Licence Number AL100005237.

0 50 100 150 200 250 m
SCALE 1 : 2500 @ A1

Rev	Rev. Date	Purpose of revision	Drawn	Checkd	Rev'd	Apprv'd
C02	09/09/19	SHEETS 10, 11 AND 54 REVISED TO WITHDRAW A2b SUB-OPTION	BT	JA	ND	NJ
C03	13/12/19	UPDATED FOR DEADLINE 3	BT	JA	ND	AD

JACOBS
1180 Eskdale Road, Winnersh, Wokingham, RG41 5TU
Tel:+44(0)118 946 7000 Fax:+44(0)118 946 7001
www.jacobs.com

Client: Esso Petroleum Company, Limited
Ermyn House,
Ermyn Way,
Leatherhead,
Surrey,
KT22 8UX

Project: Southampton to London Pipeline Project

Drawing title
GENERAL ARRANGEMENT SHEET 38 REGULATION 5 (2)(O)

Drawing status: Fit for Stage Approval

Scale	1:2500	DO NOT SCALE
Jacobs No.	B2325300	Rev C03
Client no.		

Drawing number: B2325300-JAC-000-CIV-DRG-000548

© Copyright 2019 Jacobs U.K. Limited. The concepts and information contained in this document are the property of Jacobs. Use or copying of this document in whole or in part without the written permission of Jacobs constitutes an infringement of copyright. Limitation: This drawing has been prepared on behalf of, and for the exclusive use of Jacobs' Client, and is subject to, and issued in accordance with, the provisions of the contract between Jacobs and the Client. Jacobs accepts no liability or responsibility whatsoever for, or in respect of, any use of, or reliance upon, this drawing by any third party.

C:\pwworking\jacobs_uk_water&utilities_ss4\btaylor\dms33513\B2325300-JAC-000-CIV-DRG-000548.dwg - 15/12/2019 15:32:00 - A1Frame - BTaylor

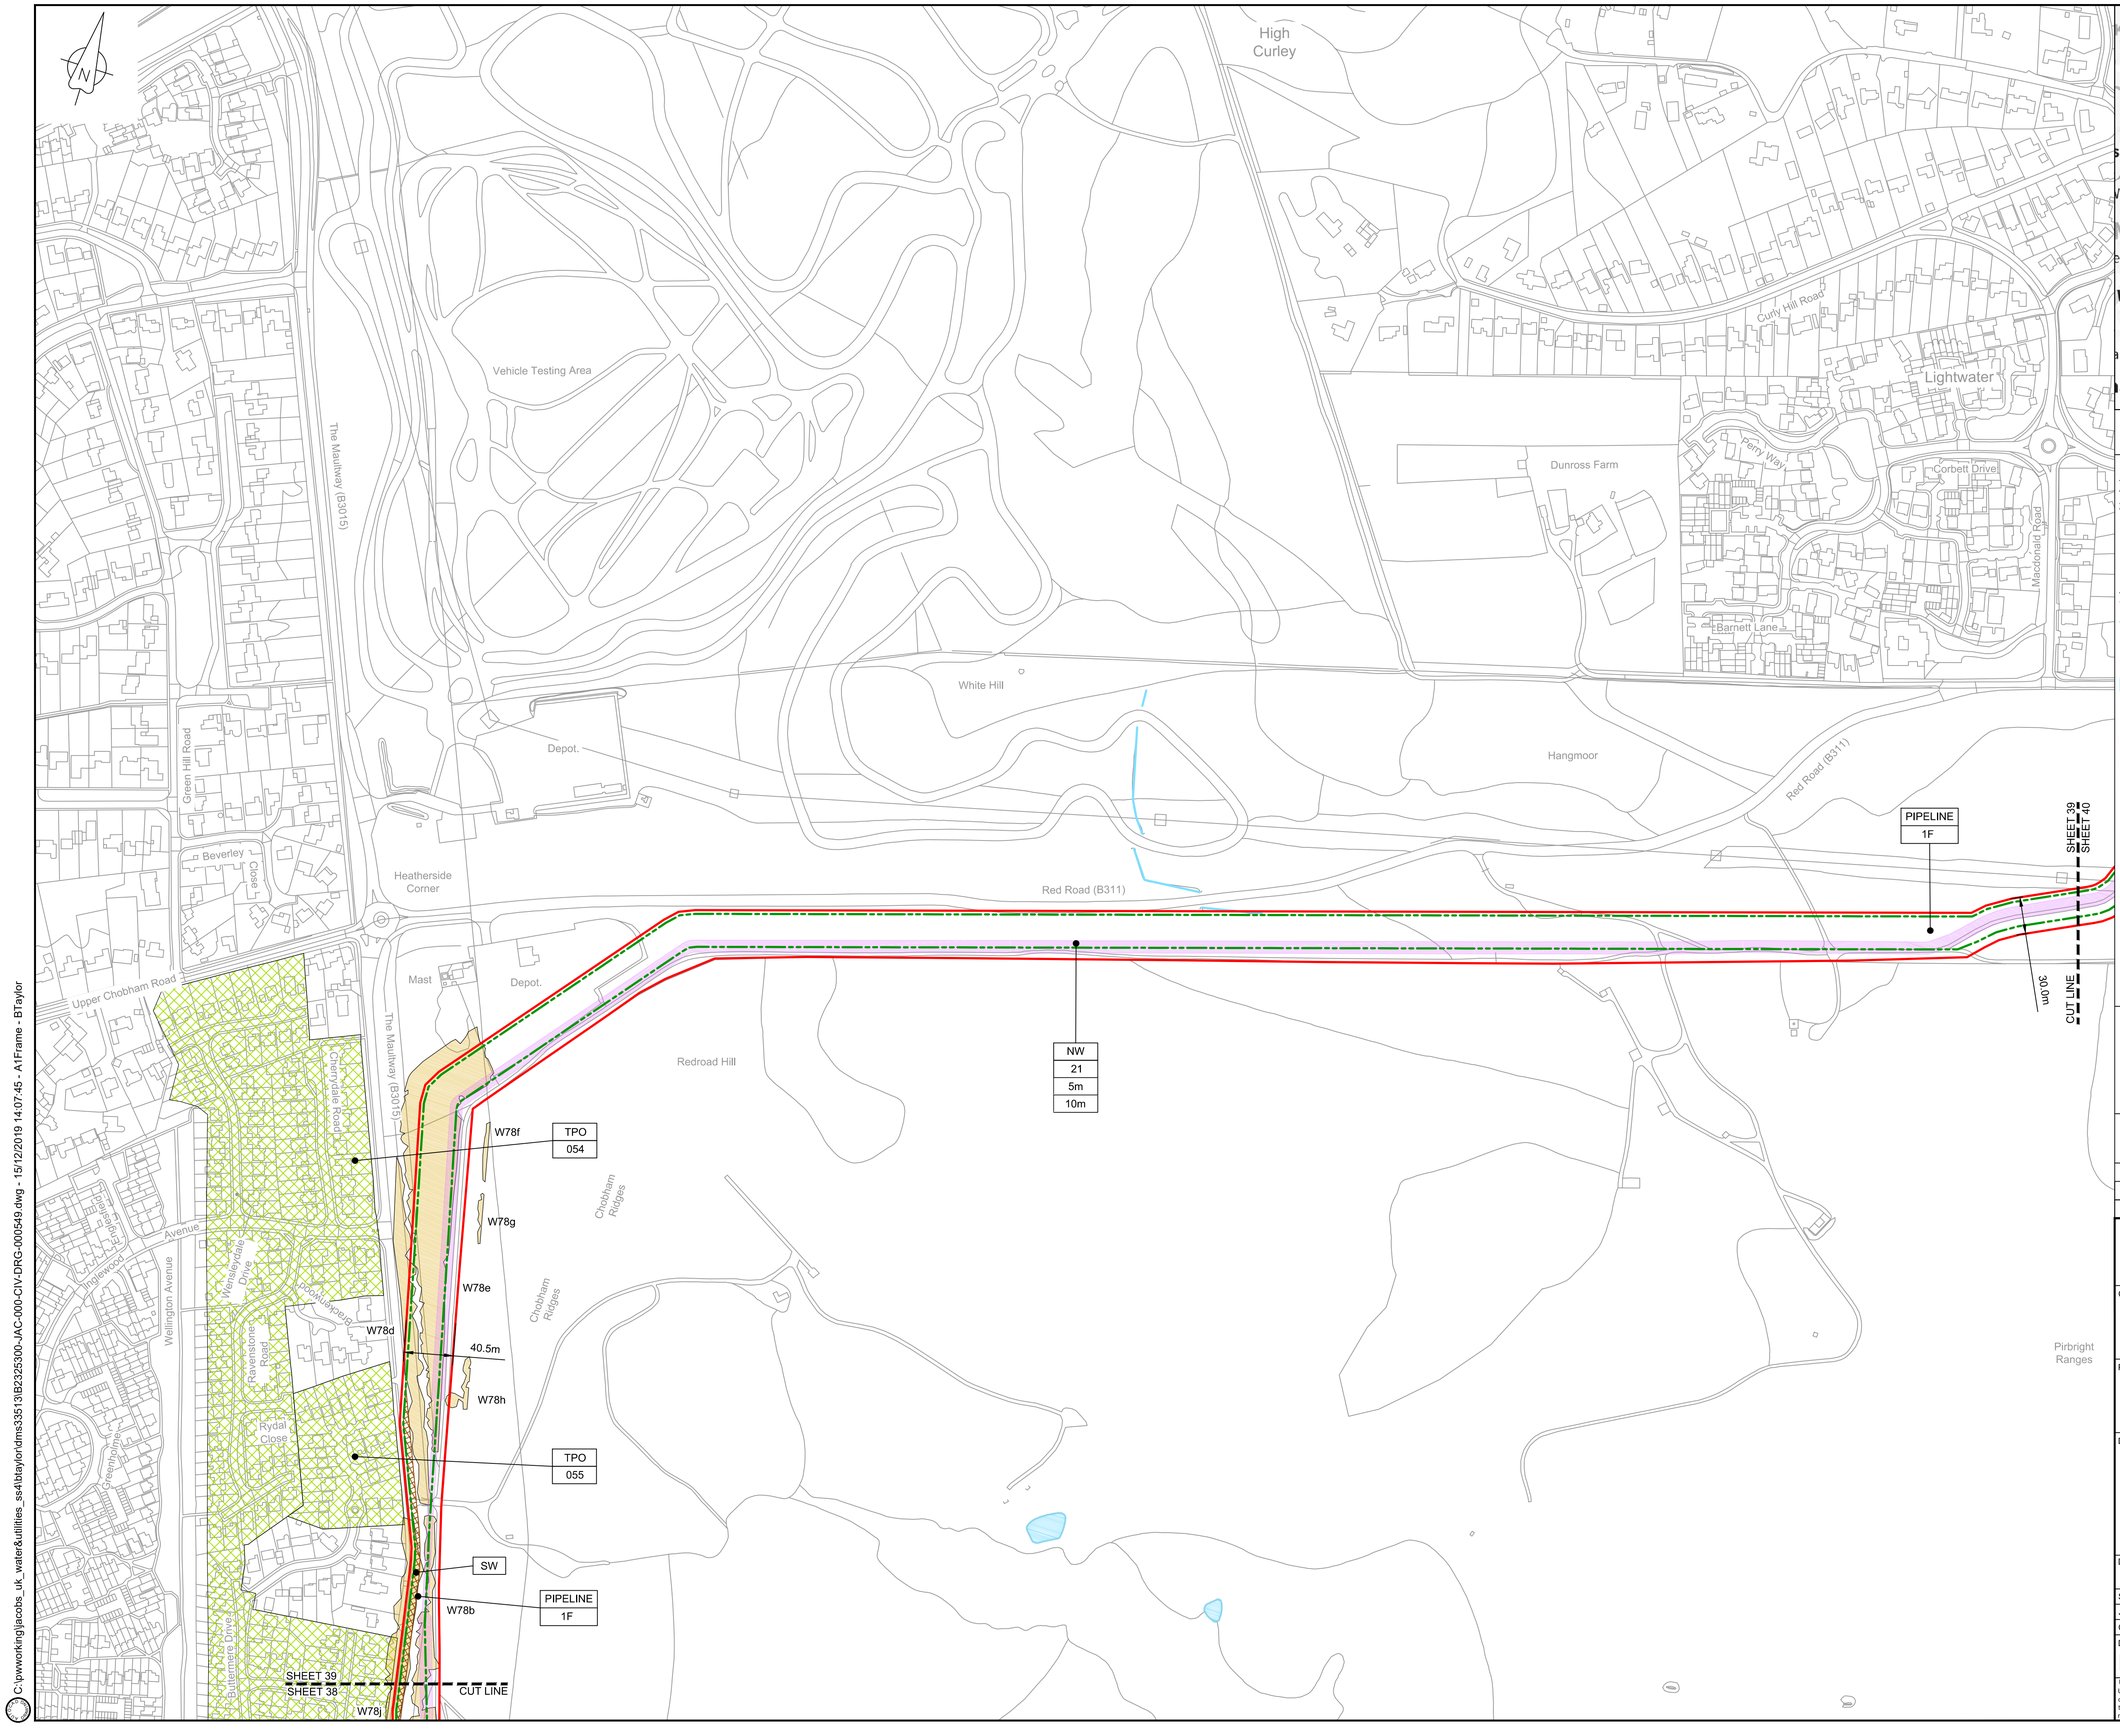

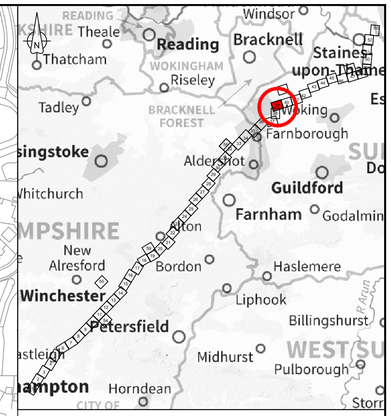

LOCATION PLAN
SCALE 1:500,000

NOTES

1. THIS DRAWING IS IN METRES UNLESS STATED OTHERWISE.
2. TRENCHLESS CROSSINGS ARE INDICATIVE ONLY.

LEGEND

- ORDER LIMITS
- LIMITS OF DEVIATION
- NARROW WORKING AREA (NW)
- TRENCHLESS CROSSING (TC)
- WATER BODIES
- ABOVE GROUND INSTALLATION (AGI) / VALVE (VA) / PRESSURE TRANSDUCER (PT)
- COMPOUND (CO)
- TREE PRESERVATION ORDER (TPO)
- NOTABLE TREES (G = GROUP / T = TREE / W = WOODLAND): JACOBS LIST
- HDD STRINGING AREA
- STREET WORKS (SW)
- DESCRIPTION
- ID or WORK NUMBER (if applicable)
- NARROW WORKING WIDTH / TRENCHLESS TECHNIQUE
- COMMENCEMENT / TERMINATION OF WORKS (COMMENCEMENT = OPEN, TERMINATION = CLOSED)

Contains Ordnance Survey data © Crown copyright and database rights 2019.

© Crown copyright and database rights 2019 OS Licence Number AL100005237.

0 50 100 150 200 250 m
SCALE 1 : 2500 @ A1

Rev	Rev. Date	Purpose of revision	Drawn	Checkd	Rev'd	Apprv'd
C02	09/09/19	SHEETS 10, 11 AND 54 REVISED TO WITHDRAW A2b SUB-OPTION	BT	JA	ND	NJ
C03	13/12/19	UPDATED FOR DEADLINE 3	BT	JA	ND	AD

JACOBS
1180 Eskdale Road, Winnersh, Wokingham, RG41 5TU
Tel:+44(0)118 946 7000 Fax:+44(0)118 946 7001
www.jacobs.com

Client: Esso Petroleum Company, Limited, Ermyn House, Ermyn Way, Leatherhead, Surrey, KT22 8UX

Project: Esso — Southampton to London Pipeline Project

Drawing title
GENERAL ARRANGEMENT SHEET 39 REGULATION 5 (2)(O)

Drawing status: Fit for Stage Approval

Scale	1:2500	DO NOT SCALE
Jacobs No.	B2325300	Rev C03
Client no.		

Drawing number: B2325300-JAC-000-CIV-DRG-000549

© Copyright 2019 Jacobs U.K. Limited. The concepts and information contained in this document are the property of Jacobs. Use or copying of this document in whole or in part without the written permission of Jacobs constitutes an infringement of copyright. Limitation: This drawing has been prepared on behalf of, and for the exclusive use of Jacobs' Client, and is subject to, and issued in accordance with, the provisions of the contract between Jacobs and the Client. Jacobs accepts no liability or responsibility whatsoever for, or in respect of, any use of, or reliance upon, this drawing by any third party.

C:\pwworking\jacobs_uk_water&utilities_ss4\btaylor\dms23513\B2325300-JAC-000-CIV-DRG-000549.dwg - 15/12/2019 14:07:45 - A1Frame - BTaylor

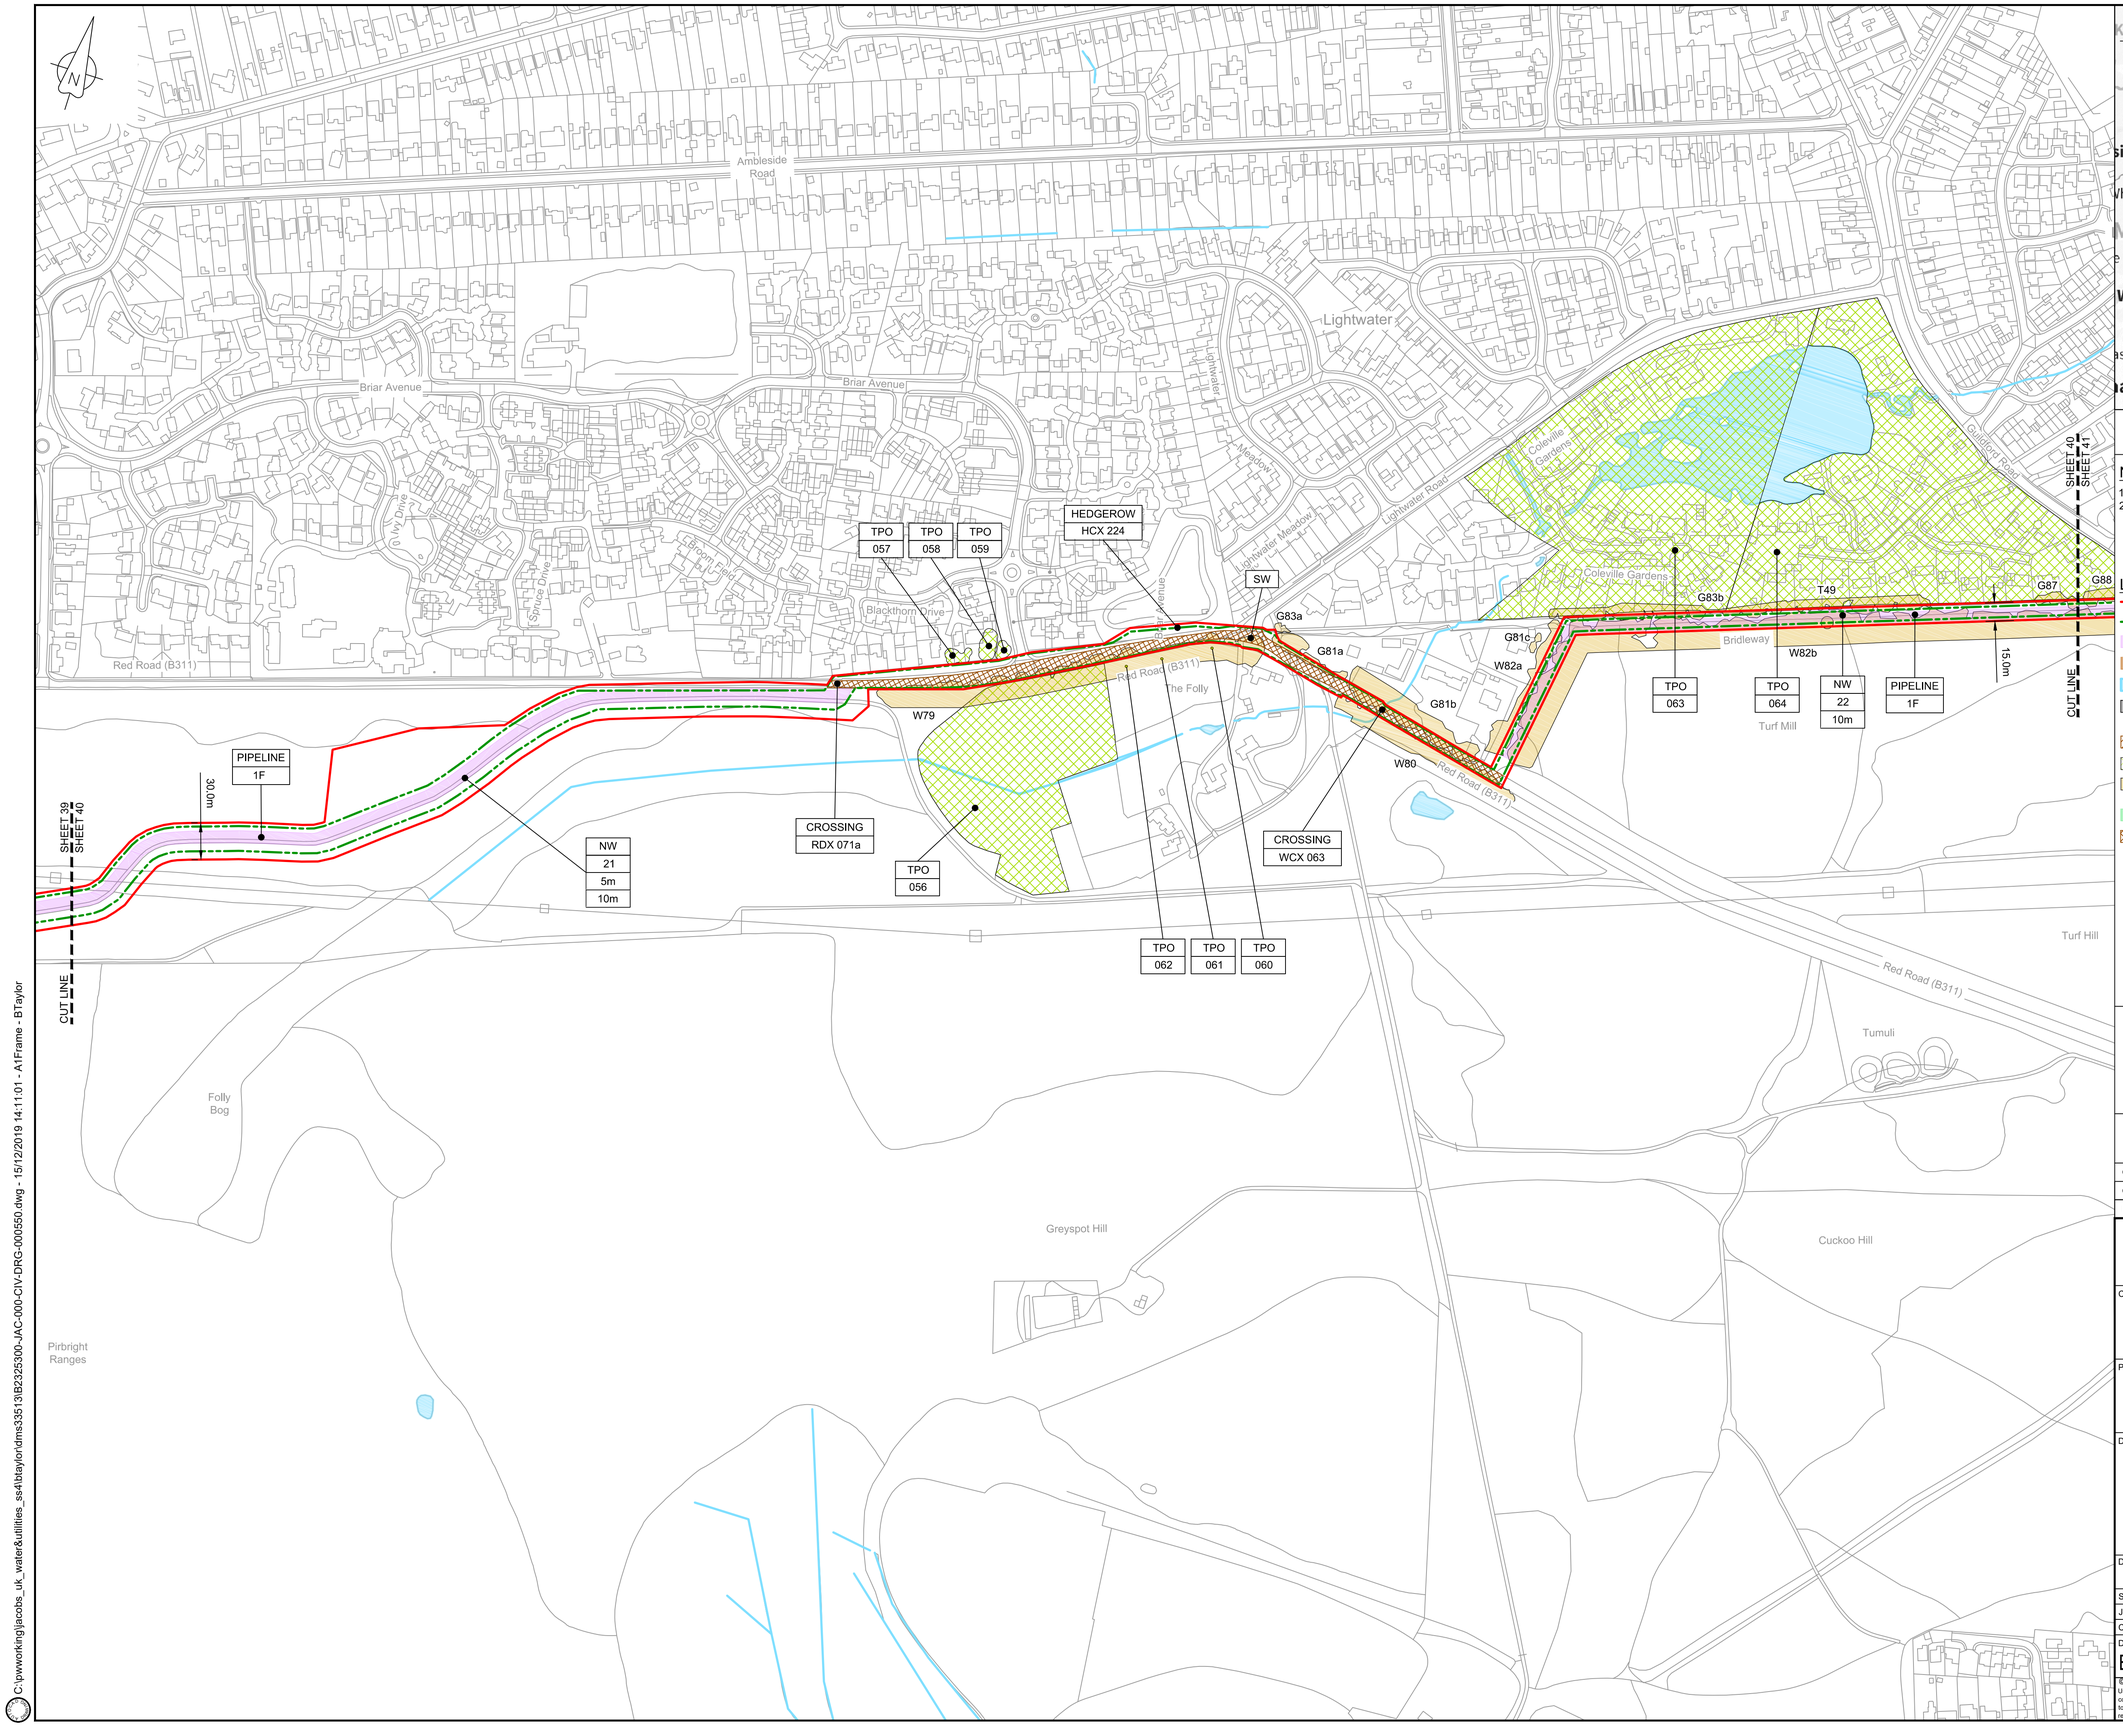

LOCATION PLAN
SCALE 1:500,000

NOTES

1. THIS DRAWING IS IN METRES UNLESS STATED OTHERWISE.
2. TRENCHLESS CROSSINGS ARE INDICATIVE ONLY.

LEGEND

- ORDER LIMITS
- LIMITS OF DEVIATION
- NARROW WORKING AREA (NW)
- TRENCHLESS CROSSING (TC)
- WATER BODIES
- ABOVE GROUND INSTALLATION (AGI) / VALVE (VA) / PRESSURE TRANSDUCER (PT)
- COMPOUND (CO)
- TREE PRESERVATION ORDER (TPO)
- NOTABLE TREES (G = GROUP / T = TREE / W = WOODLAND): JACOBS LIST
- HDD STRINGING AREA
- STREET WORKS (SW)
- DESCRIPTION
- ID or WORK NUMBER (if applicable)
- NARROW WORKING WIDTH / TRENCHLESS TECHNIQUE
- COMMENCEMENT / TERMINATION OF WORKS (COMMENCEMENT = OPEN, TERMINATION = CLOSED)

Contains Ordnance Survey data © Crown copyright and database rights 2019.

© Crown copyright and database rights 2019 OS Licence Number AL100005237.

0 50 100 150 200 250 m
SCALE 1 : 2500 @ A1

Rev	Rev. Date	Purpose of revision	Drawn	Checkd	Rev'd	Apprv'd
C02	09/09/19	SHEETS 10, 11 AND 54 REVISED TO WITHDRAW A2b SUB-OPTION	BT	JA	ND	NJ
C03	13/12/19	UPDATED FOR DEADLINE 3	BT	JA	ND	AD

JACOBS
1180 Eskdale Road, Winnersh, Wokingham, RG41 5TU
Tel:+44(0)118 946 7000 Fax:+44(0)118 946 7001
www.jacobs.com

Client: Esso Petroleum Company, Limited
Ermyn House,
Ermyn Way,
Leatherhead,
Surrey.
KT22 8UX

Project: Southampton to London Pipeline Project

Drawing title
GENERAL ARRANGEMENT SHEET 40 REGULATION 5 (2)(O)

Drawing status: Fit for Stage Approval

Scale	1:2500	DO NOT SCALE
Jacobs No.	B2325300	Rev C03
Client no.		

Drawing number: B2325300-JAC-000-CIV-DRG-000550

© Copyright 2019 Jacobs U.K. Limited. The concepts and information contained in this document are the property of Jacobs. Use or copying of this document in whole or in part without the written permission of Jacobs constitutes an infringement of copyright. Limitation: This drawing has been prepared on behalf of, and for the exclusive use of Jacobs' Client, and is subject to, and issued in accordance with, the provisions of the contract between Jacobs and the Client. Jacobs accepts no liability or responsibility whatsoever for, or in respect of, any use of, or reliance upon, this drawing by any third party.

C:\pwworking\jacobs_uk_water&utilities_ss4\btaylor\dms33513\B2325300-JAC-000-CIV-DRG-000550.dwg - 15/12/2019 14:11:01 - A1Frame - BTaylor

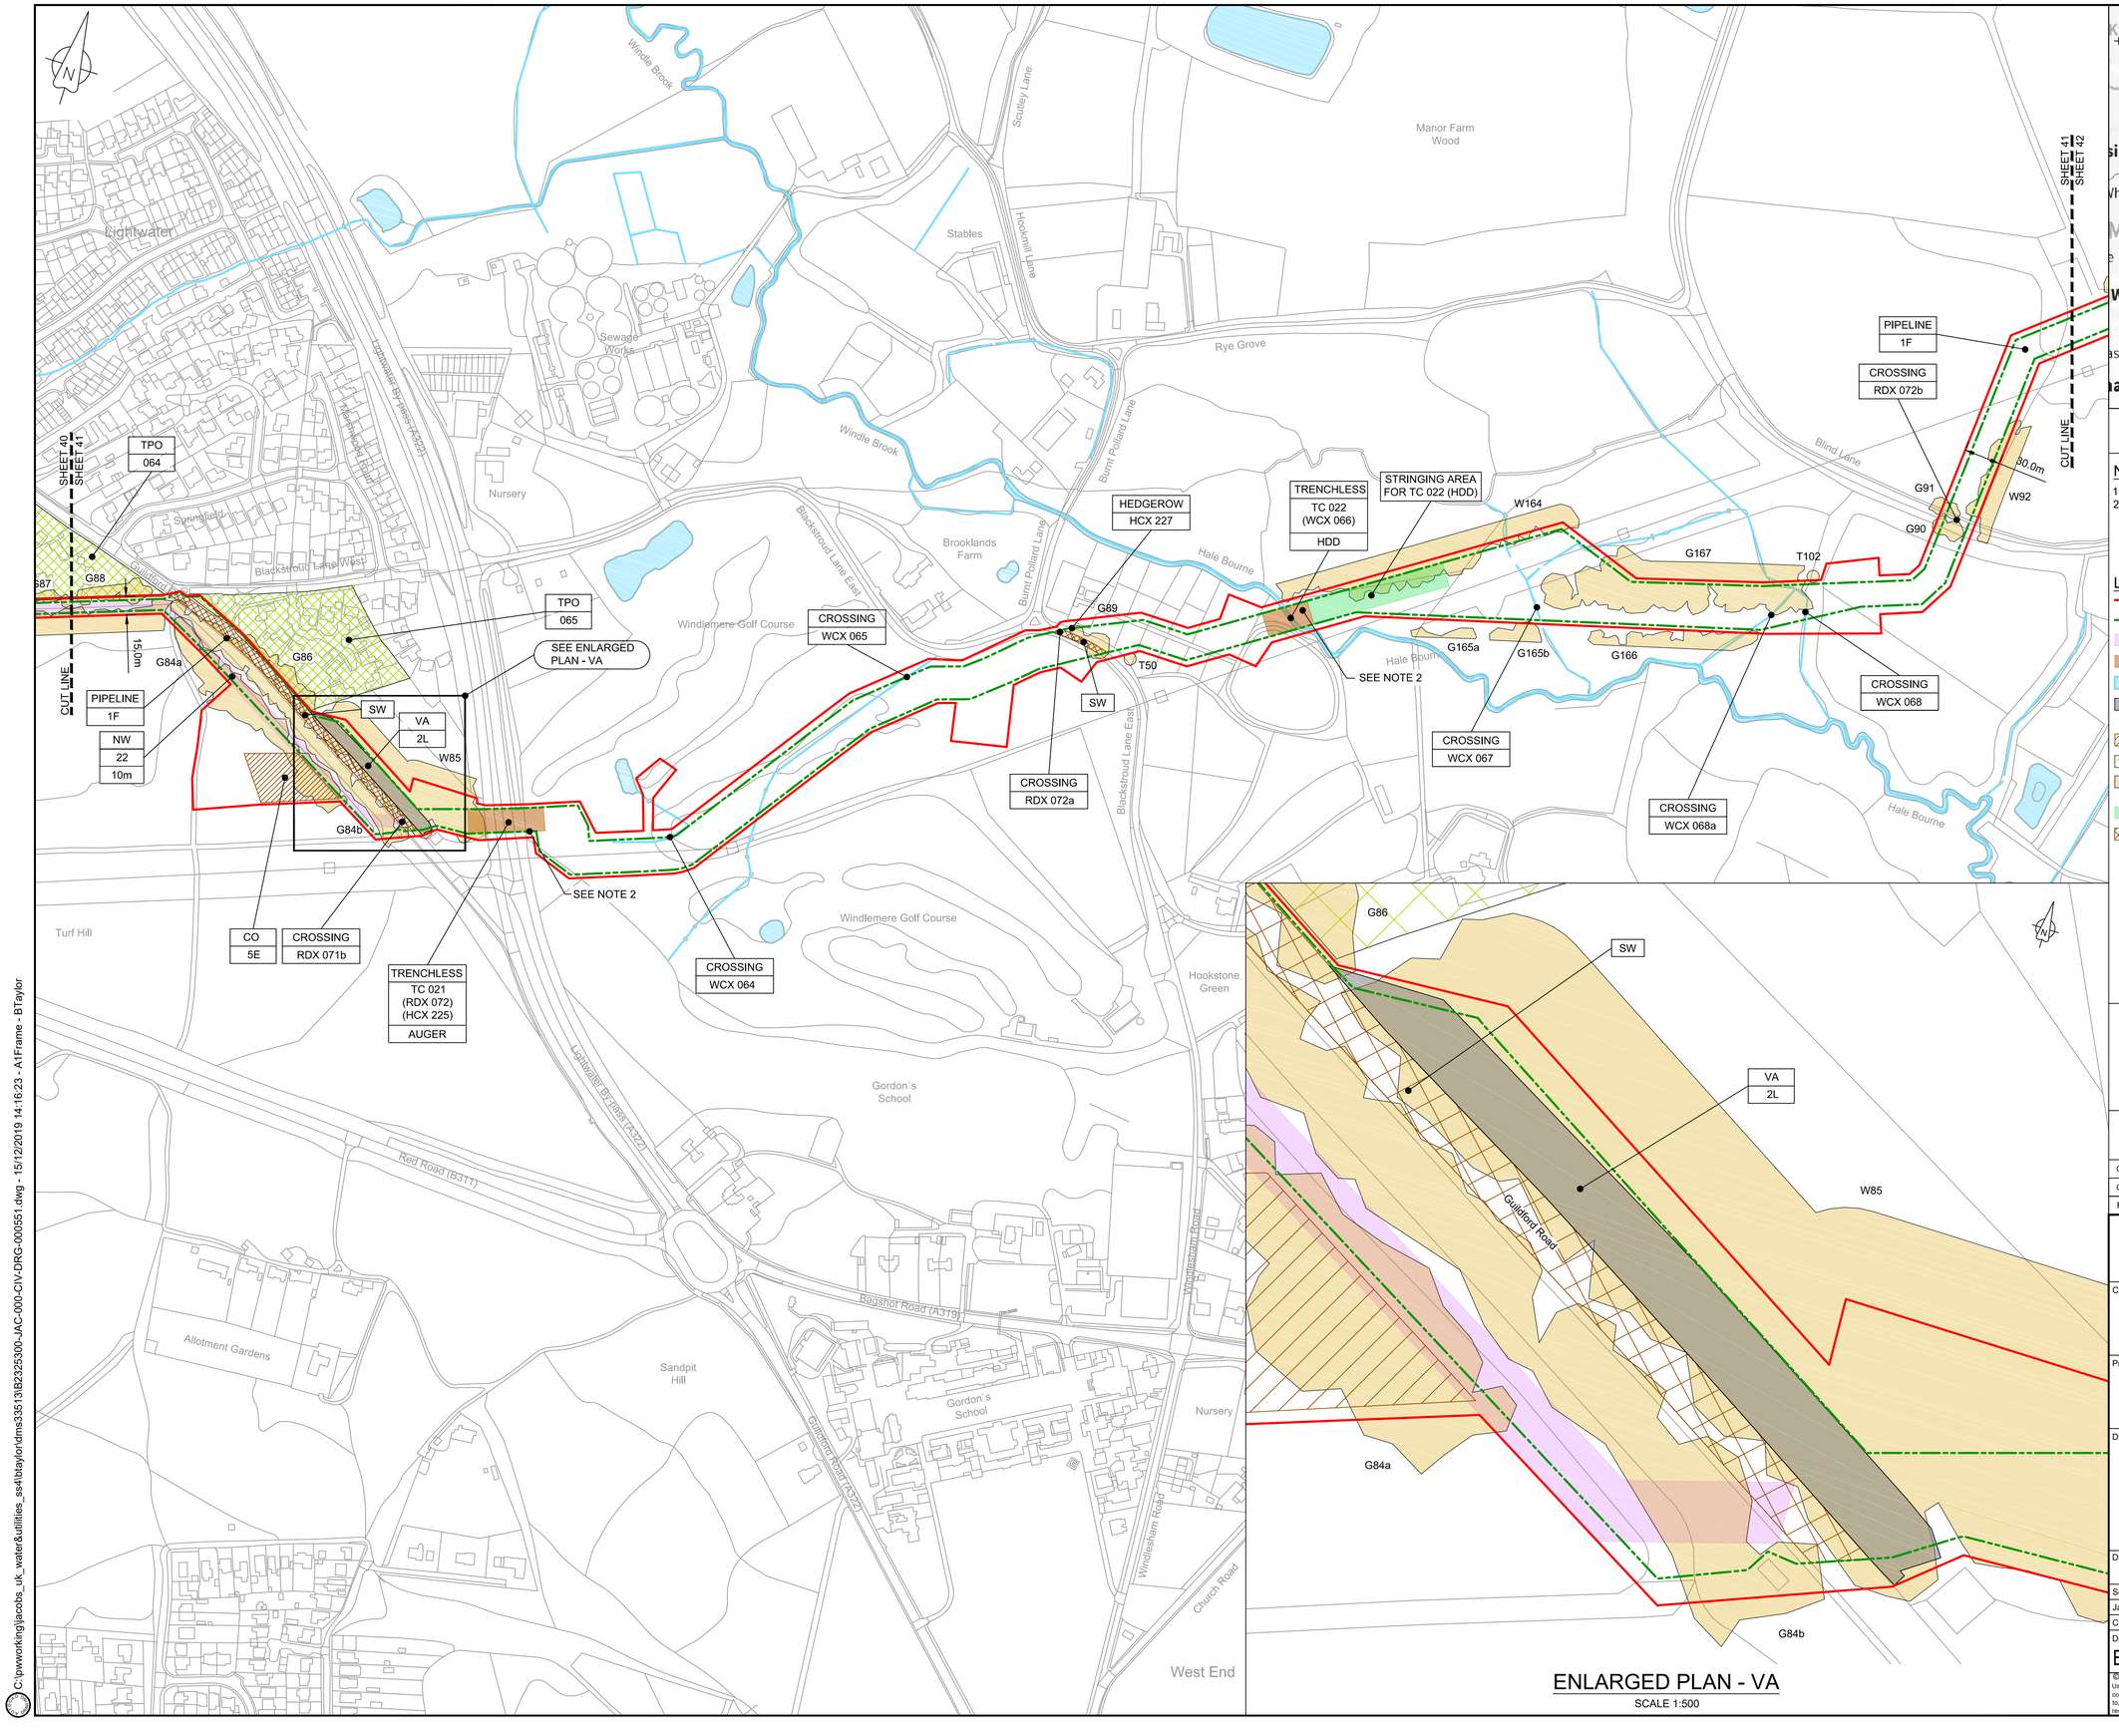

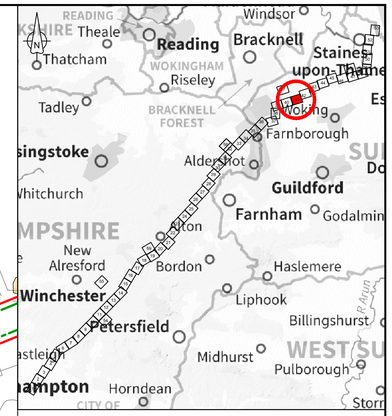

LOCATION PLAN
SCALE 1:500,000

NOTES
1. THIS DRAWING IS IN METRES UNLESS STATED OTHERWISE.
2. TRENCHLESS CROSSINGS ARE INDICATIVE ONLY.

LEGEND
- ORDER LIMITS
- LIMITS OF DEVIATION
- NARROW WORKING AREA (NW)
- TRENCHLESS CROSSING (TC)
- WATER BODIES
- ABOVE GROUND INSTALLATION (AGI) / VALVE (VA) / PRESSURE TRANSDUCER (PT)
- COMPOUND (CO)
- TREE PRESERVATION ORDER (TPO)
- NOTABLE TREES (G = GROUP / T = TREE / W = WOODLAND): JACOBS LIST
- HDD STRINGING AREA
- STREET WORKS (SW)
- DESCRIPTION
- ID or WORK NUMBER (if applicable)
- NARROW WORKING WIDTH / TRENCHLESS TECHNIQUE
- COMMENCEMENT / TERMINATION OF WORKS (COMMENCEMENT = OPEN, TERMINATION = CLOSED)

Contains Ordnance Survey data © Crown copyright and database rights 2019.

© Crown copyright and database rights 2019 OS Licence Number AL100005237.

0 50 100 150 200 250 m
SCALE 1 : 2500 @ A1

C02	09/09/19	SHEETS 10, 11 AND 54 REVISED TO WITHDRAW A2b SUB-OPTION	BT	JA	ND	NJ
C03	13/12/19	UPDATED FOR DEADLINE 3	BT	JA	ND	AD
Rev	Rev. Date	Purpose of revision	Drawn	Checkd	Rev'd	Apprv'd

JACOBS
1180 Eskdale Road, Winnersh, Wokingham, RG41 5TU
Tel:+44(0)118 946 7000 : Fax:+44(0)118 946 7001
www.jacobs.com

Client: Esso Petroleum Company, Limited
Ermyn House,
Ermyn Way,
Leatherhead,
Surrey.
KT22 8UX

Project: Southampton to London Pipeline Project

Drawing title
GENERAL ARRANGEMENT SHEET 41 REGULATION 5 (2)(O)

Drawing status: Fit for Stage Approval

Scale	1:2500	DO NOT SCALE
Jacobs No.	B2325300	Rev C03
Client no.		

Drawing number: B2325300-JAC-000-CIV-DRG-000551

© Copyright 2019 Jacobs U.K. Limited. The concepts and information contained in this document are the property of Jacobs. Use or copying of this document in whole or in part without the written permission of Jacobs constitutes an infringement of copyright. Limitation: This drawing has been prepared on behalf of, and for the exclusive use of Jacobs' Client, and is subject to, and issued in accordance with, the provisions of the contract between Jacobs and the Client. Jacobs accepts no liability or responsibility whatsoever for, or in respect of, any use of, or reliance upon, this drawing by any third party.

C:\pwworking\jacobs_uk_water&utilities_ss41btaylor\dms33513\B2325300-JAC-000-CIV-DRG-000551.dwg - 15/12/2019 14:16:23 - A1Frame - BTaylor

REFER TO DRG B2325300-JAC-000-CIV-DRG-000614 (SHEET 114)

SHEET 41
SHEET 42

CUT LINE

PIPELINE 1F

W93

T106

30.0m

HEDGEROW HCX 228

CO 5F

G94

SW

HEDGEROW HCX 229

TPO 066

TPO 067

CROSSING RDX 072c

HEDGEROW HCX 230

CROSSING WCX 070

TPO 068

W95

HEDGEROW HCX 231

HEDGEROW HCX 234

HEDGEROW HCX 232

HEDGEROW HCX 233

G96

G97

CROSSING WCX 112

TRENCHLESS TC 023 (RDX 072d) HDD

SEE NOTE 2

STRINGING AREA FOR TC 023 (HDD)

PIPELINE 1F

HEDGEROW HCX 236

HEDGEROW HCX 235

G98

T51

36.2m

SHEET 42
SHEET 43

CUT LINE

Halebourne Copse
White Bridge
Parkwood Farm
Westcroft Park
Fosters Farm
Steep Hill Cottage
Steep Hill
Hannams
Windmill Hill
Windlesham Road
Woodcock Lane
Woodcock Drive
Dingley Dell Nursery
Steep Acre Farm
Four Acre Steep
Biddles Farm
Clappers Brook
Halebourne Lane
Blind Lane (Path)
Halebourne House
The Lodge
Higher Park Farm
Little Owl Farm
Hale Bourne
Shrubbs Hill
Shrubbs Farm
Ford Road
Buckstone Farm

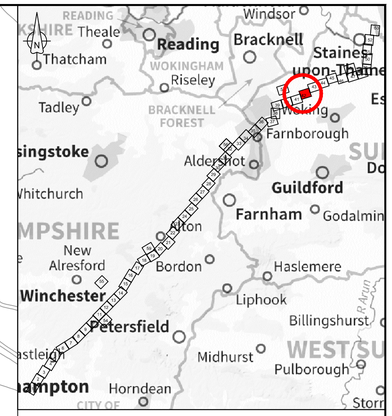

LOCATION PLAN
SCALE 1:500,000

NOTES

1. THIS DRAWING IS IN METRES UNLESS STATED OTHERWISE.
2. TRENCHLESS CROSSINGS ARE INDICATIVE ONLY.

LEGEND

- ORDER LIMITS
- LIMITS OF DEVIATION
- NARROW WORKING AREA (NW)
- TRENCHLESS CROSSING (TC)
- WATER BODIES
- ABOVE GROUND INSTALLATION (AGI) / VALVE (VA) / PRESSURE TRANSDUCER (PT)
- COMPOUND (CO)
- TREE PRESERVATION ORDER (TPO)
- NOTABLE TREES (G = GROUP / T = TREE / W = WOODLAND): JACOBS LIST
- HDD STRINGING AREA
- STREET WORKS (SW)
- DESCRIPTION
- ID or WORK NUMBER (if applicable)
- NARROW WORKING WIDTH / TRENCHLESS TECHNIQUE
- COMMENCEMENT / TERMINATION OF WORKS (COMMENCEMENT = OPEN, TERMINATION = CLOSED)

Contains Ordnance Survey data © Crown copyright and database rights 2019.

© Crown copyright and database rights 2019 OS Licence Number AL100005237.

0 50 100 150 200 250 m
SCALE 1 : 2500 @ A1

Rev	Rev. Date	Purpose of revision	Drawn	Checkd	Rev'd	Apprv'd
C02	09/09/19	SHEETS 10, 11 AND 54 REVISED TO WITHDRAW A2b SUB-OPTION	BT	JA	ND	NJ
C03	13/12/19	UPDATED FOR DEADLINE 3	BT	JA	ND	AD

JACOBS
1180 Eskdale Road, Winnersh, Wokingham, RG41 5TU
Tel:+44(0)118 946 7000 . Fax:+44(0)118 946 7001
www.jacobs.com

Client: Esso Petroleum Company, Limited
Ermyn House,
Ermyn Way,
Leatherhead,
Surrey,
KT22 8UX

Project: Southampton to London Pipeline Project

Drawing title
GENERAL ARRANGEMENT
SHEET 42
REGULATION 5 (2)(O)

Drawing status: Fit for Stage Approval

Scale	1:2500	DO NOT SCALE
Jacobs No.	B2325300	Rev C03
Client no.		

Drawing number
B2325300-JAC-000-CIV-DRG-000552

© Copyright 2019 Jacobs U.K. Limited. The concepts and information contained in this document are the property of Jacobs. Use or copying of this document in whole or in part without the written permission of Jacobs constitutes an infringement of copyright. Limitation: This drawing has been prepared on behalf of, and for the exclusive use of Jacobs' Client, and is subject to, and issued in accordance with, the provisions of the contract between Jacobs and the Client. Jacobs accepts no liability or responsibility whatsoever for, or in respect of, any use of, or reliance upon, this drawing by any third party.

C:\pwworking\jacobs_uk_water&utilities_ss4\btaylor\dms33513\B2325300-JAC-000-CIV-DRG-000552.dwg - 15/12/2019 14:21:22 - A1Frame - BTaylor

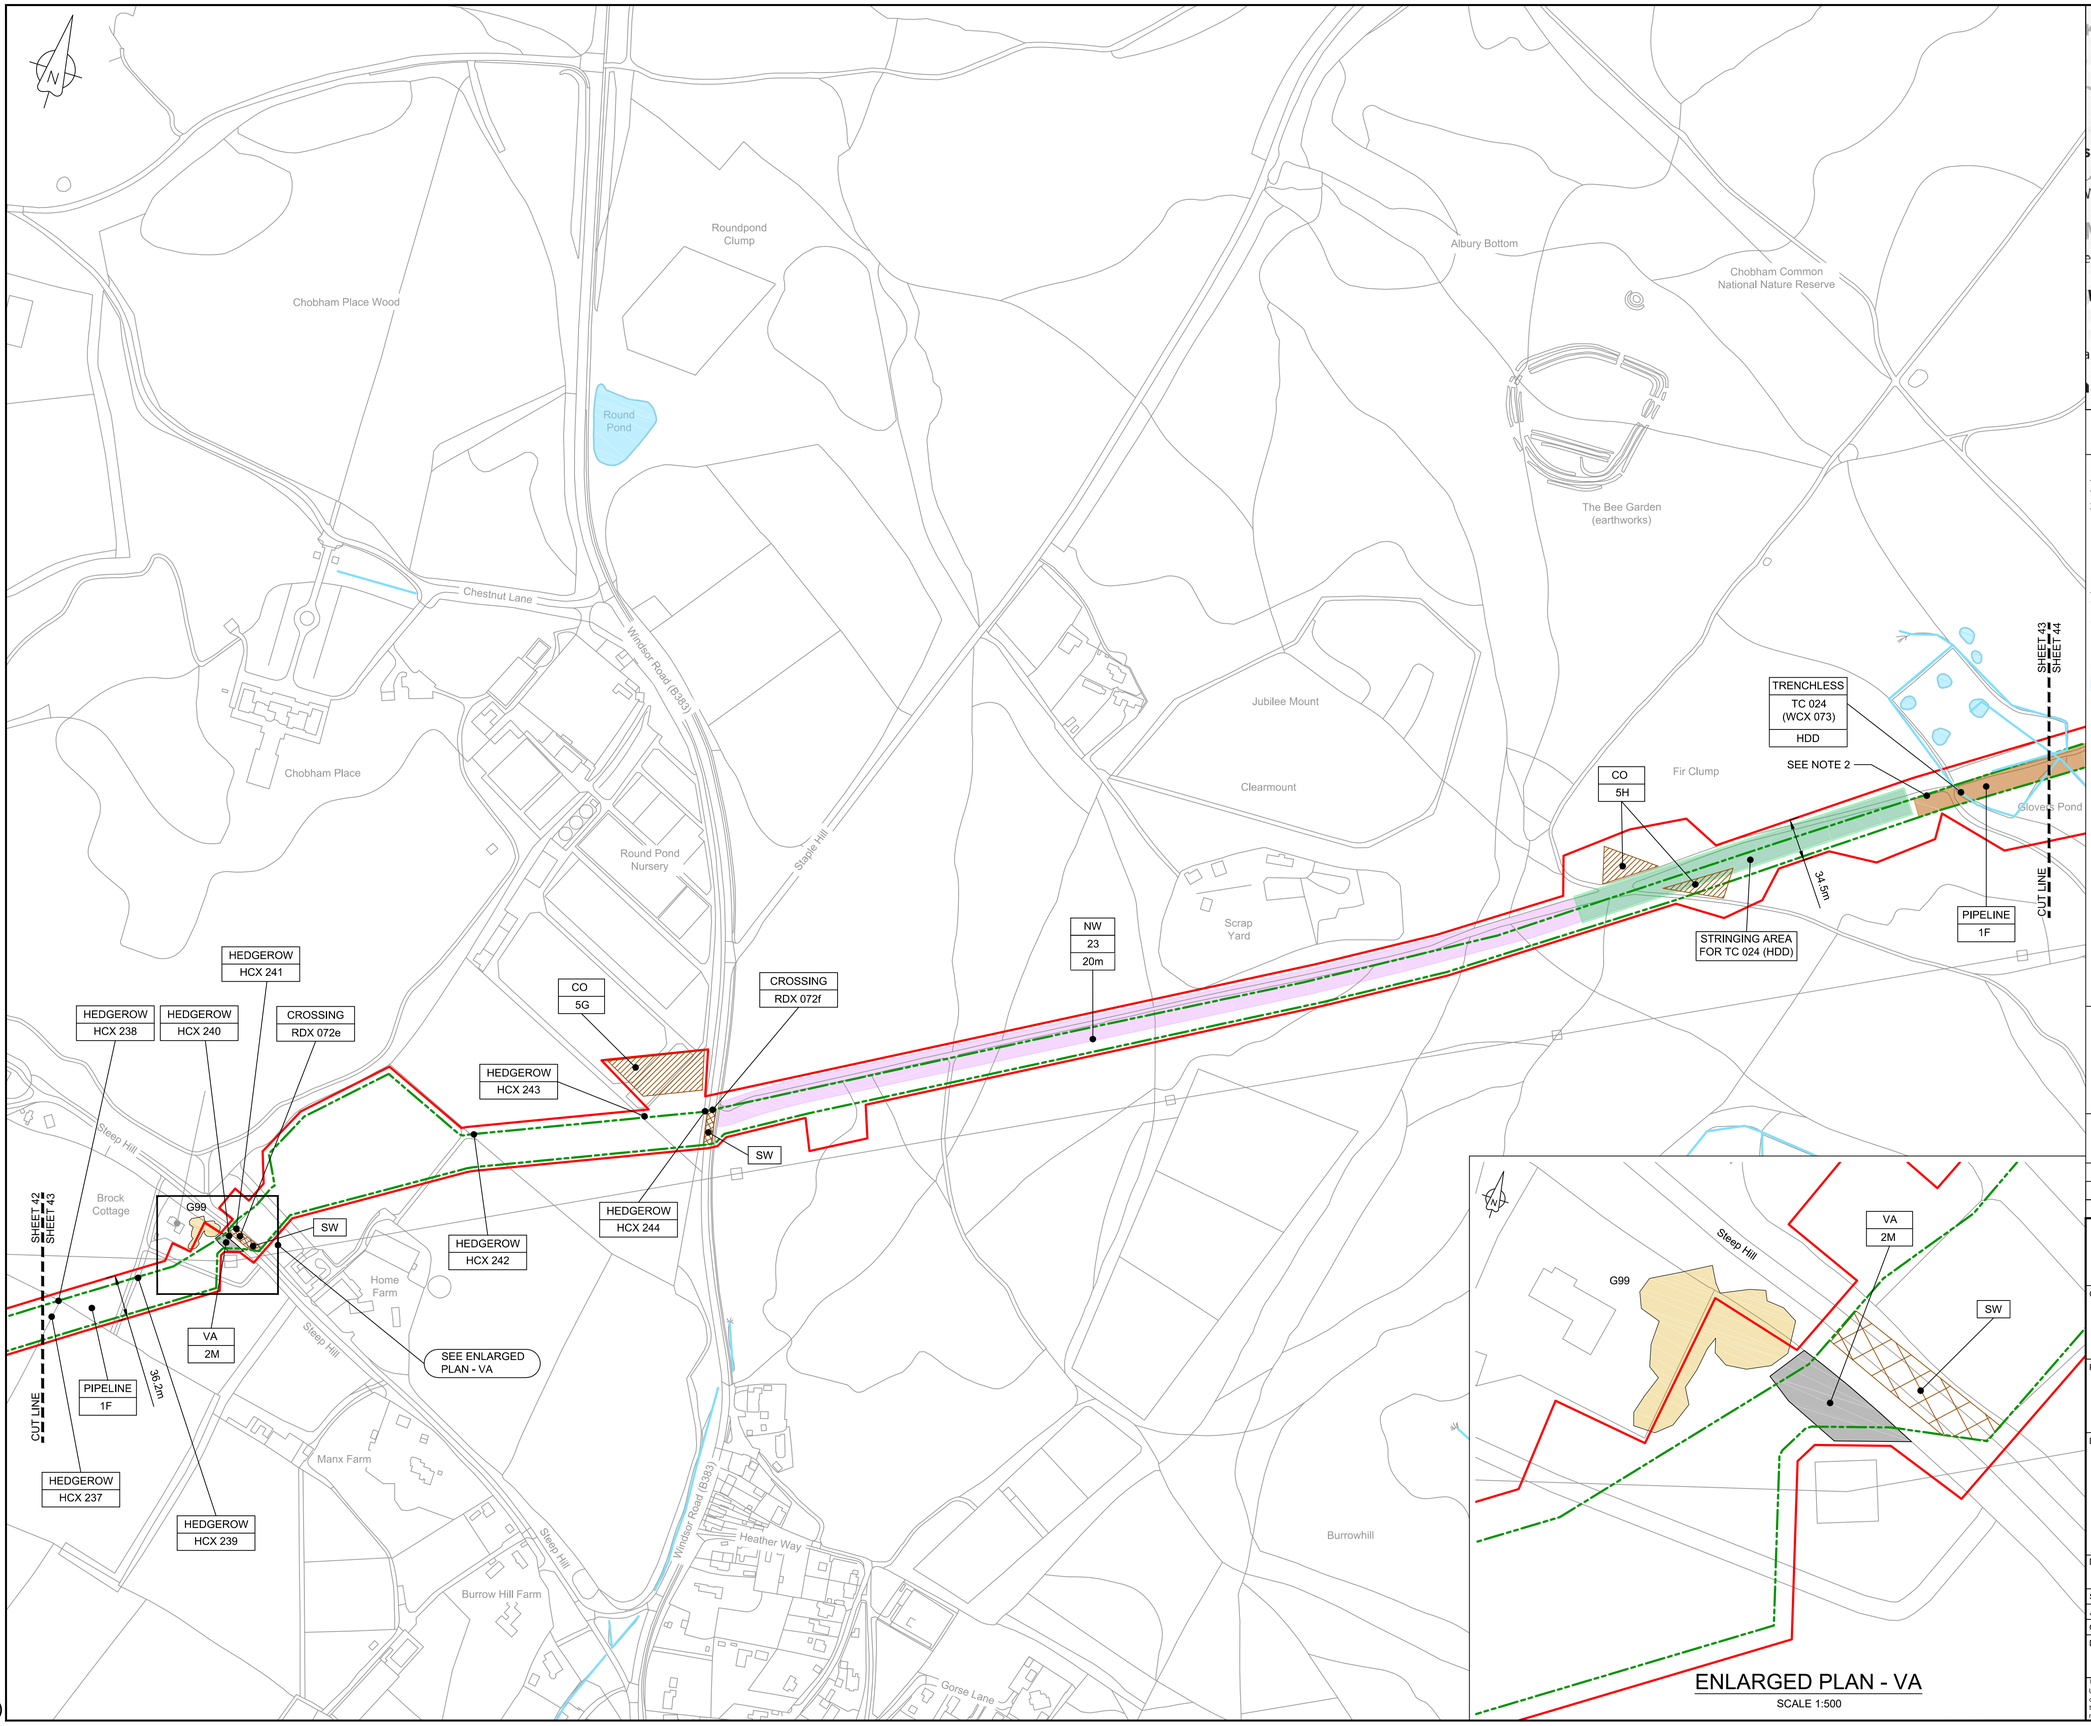

LOCATION PLAN
SCALE 1:500,000

NOTES

1. THIS DRAWING IS IN METRES UNLESS STATED OTHERWISE.
2. TRENCHLESS CROSSINGS ARE INDICATIVE ONLY.

LEGEND

- ORDER LIMITS
- LIMITS OF DEVIATION
- NARROW WORKING AREA (NW)
- TRENCHLESS CROSSING (TC)
- WATER BODIES
- ABOVE GROUND INSTALLATION (AGI) / VALVE (VA) / PRESSURE TRANSDUCER (PT)
- COMPOUND (CO)
- TREE PRESERVATION ORDER (TPO)
- NOTABLE TREES (G = GROUP / T = TREE / W = WOODLAND): JACOBS LIST
- HDD STRINGING AREA
- STREET WORKS (SW)
- DESCRIPTION
- ID or WORK NUMBER (if applicable)
- NARROW WORKING WIDTH / TRENCHLESS TECHNIQUE
- COMMENCEMENT / TERMINATION OF WORKS (COMMENCEMENT = OPEN, TERMINATION = CLOSED)

Contains Ordnance Survey data © Crown copyright and database rights 2019.

© Crown copyright and database rights 2019 OS Licence Number AL100005237.

0 50 100 150 200 250 m
SCALE 1 : 2500 @ A1

ENLARGED PLAN - VA
SCALE 1:500

C02	09/09/19	SHEETS 10, 11 AND 54 REVISED TO WITHDRAW A2b SUB-OPTION	BT	JA	ND	NJ
C03	13/12/19	UPDATED FOR DEADLINE 3	BT	JA	ND	AD
Rev	Rev. Date	Purpose of revision	Drawn	Checkd	Rev'd	Apprv'd

JACOBS
1180 Eskdale Road, Winnersh, Wokingham, RG41 5TU
Tel:+44(0)118 946 7000 Fax:+44(0)118 946 7001
www.jacobs.com

Client: Esso Petroleum Company, Limited
Ermyn House,
Ermyn Way,
Leatherhead,
Surrey,
KT22 8UX

Project: Southampton to London Pipeline Project

Drawing title
GENERAL ARRANGEMENT SHEET 43 REGULATION 5 (2)(O)

Drawing status: Fit for Stage Approval

Scale	1:2500	DO NOT SCALE
Jacobs No.	B2325300	Rev C03
Client no.		

Drawing number: B2325300-JAC-000-CIV-DRG-000553

© Copyright 2019 Jacobs U.K. Limited. The concepts and information contained in this document are the property of Jacobs. Use or copying of this document in whole or in part without the written permission of Jacobs constitutes an infringement of copyright. Limitation: This drawing has been prepared on behalf of, and for the exclusive use of Jacobs' Client, and is subject to, and issued in accordance with, the provisions of the contract between Jacobs and the Client. Jacobs accepts no liability or responsibility whatsoever for, or in respect of, any use of, or reliance upon, this drawing by any third party.

C:\pwworking\jacobs_uk_water&utilities_ss4\btaylor\dms33513\B2325300-JAC-000-CIV-DRG-000553.dwg - 15/12/2019 14:25:19 - A1Frame - BTaylor

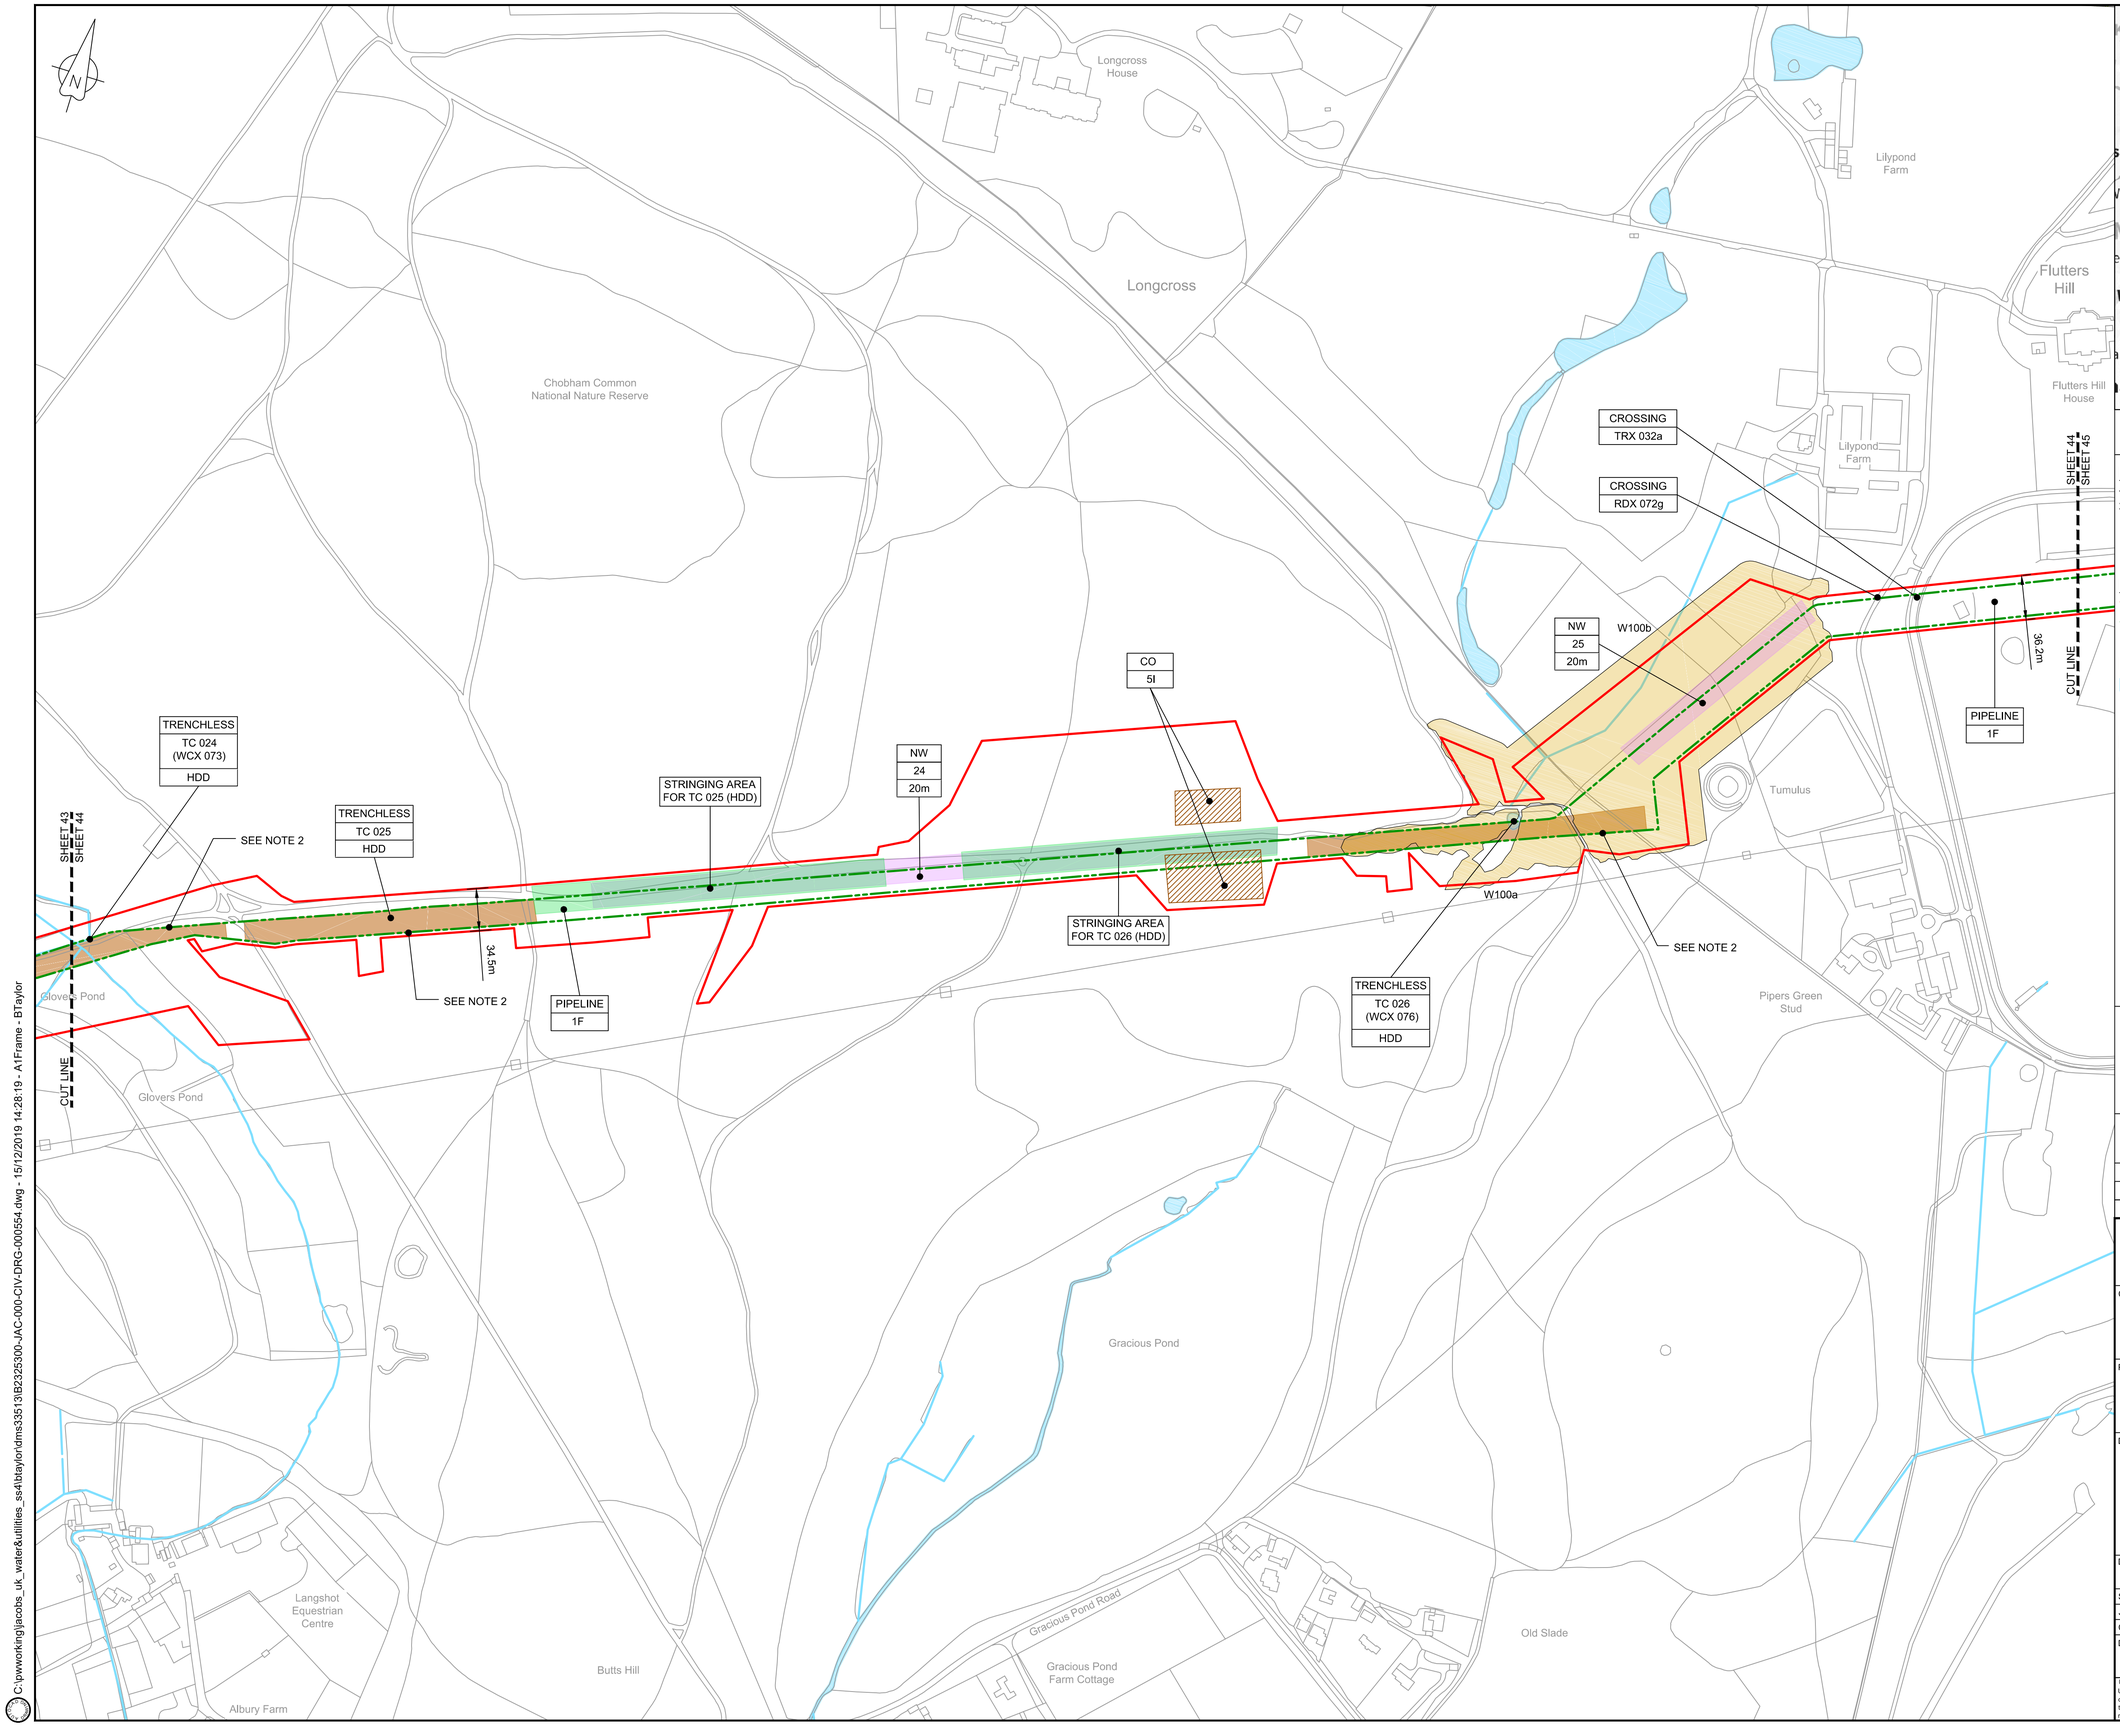

LOCATION PLAN
SCALE 1:500,000

NOTES

1. THIS DRAWING IS IN METRES UNLESS STATED OTHERWISE.
2. TRENCHLESS CROSSINGS ARE INDICATIVE ONLY.

LEGEND

- ORDER LIMITS
- LIMITS OF DEVIATION
- NARROW WORKING AREA (NW)
- TRENCHLESS CROSSING (TC)
- WATER BODIES
- ABOVE GROUND INSTALLATION (AGI) / VALVE (VA) / PRESSURE TRANSDUCER (PT)
- COMPOUND (CO)
- TREE PRESERVATION ORDER (TPO)
- NOTABLE TREES (G = GROUP / T = TREE / W = WOODLAND): JACOBS LIST
- HDD STRINGING AREA
- STREET WORKS (SW)
- DESCRIPTION
- ID or WORK NUMBER (if applicable)
- NARROW WORKING WIDTH / TRENCHLESS TECHNIQUE
- COMMENCEMENT / TERMINATION OF WORKS (COMMENCEMENT = OPEN, TERMINATION = CLOSED)

Contains Ordnance Survey data © Crown copyright and database rights 2019.

© Crown copyright and database rights 2019 OS Licence Number AL100005237.

0 50 100 150 200 250 m
SCALE 1 : 2500 @ A1

Rev	Rev. Date	Purpose of revision	Drawn	Checkd	Rev'd	Appr'd
C02	09/09/19	SHEETS 10, 11 AND 54 REVISED TO WITHDRAW A2b SUB-OPTION	BT	JA	ND	NJ
C03	13/12/19	UPDATED FOR DEADLINE 3	BT	JA	ND	AD

JACOBS
1180 Eskdale Road, Winnersh, Wokingham, RG41 5TU
Tel:+44(0)118 946 7000 Fax:+44(0)118 946 7001
www.jacobs.com

Client: Esso Petroleum Company, Limited
Ermyn House,
Ermyn Way,
Leatherhead,
Surrey.
KT22 8UX

Project: Southampton to London Pipeline Project

Drawing title
GENERAL ARRANGEMENT SHEET 44 REGULATION 5 (2)(O)

Drawing status: Fit for Stage Approval

Scale	1:2500	DO NOT SCALE
Jacobs No.	B2325300	Rev C03
Client no.		

Drawing number: B2325300-JAC-000-CIV-DRG-000554

© Copyright 2019 Jacobs U.K. Limited. The concepts and information contained in this document are the property of Jacobs. Use or copying of this document in whole or in part without the written permission of Jacobs constitutes an infringement of copyright. Limitation: This drawing has been prepared on behalf of, and for the exclusive use of Jacobs' Client, and is subject to, and issued in accordance with, the provisions of the contract between Jacobs and the Client. Jacobs accepts no liability or responsibility whatsoever for, or in respect of, any use of, or reliance upon, this drawing by any third party.

C:\pwworking\jacobs_uk_water&utilities_ss4\btaylor\dms33513\B2325300-JAC-000-CIV-DRG-000554.dwg - 15/12/2019 14:28:19 - A1Frame - BTaylor

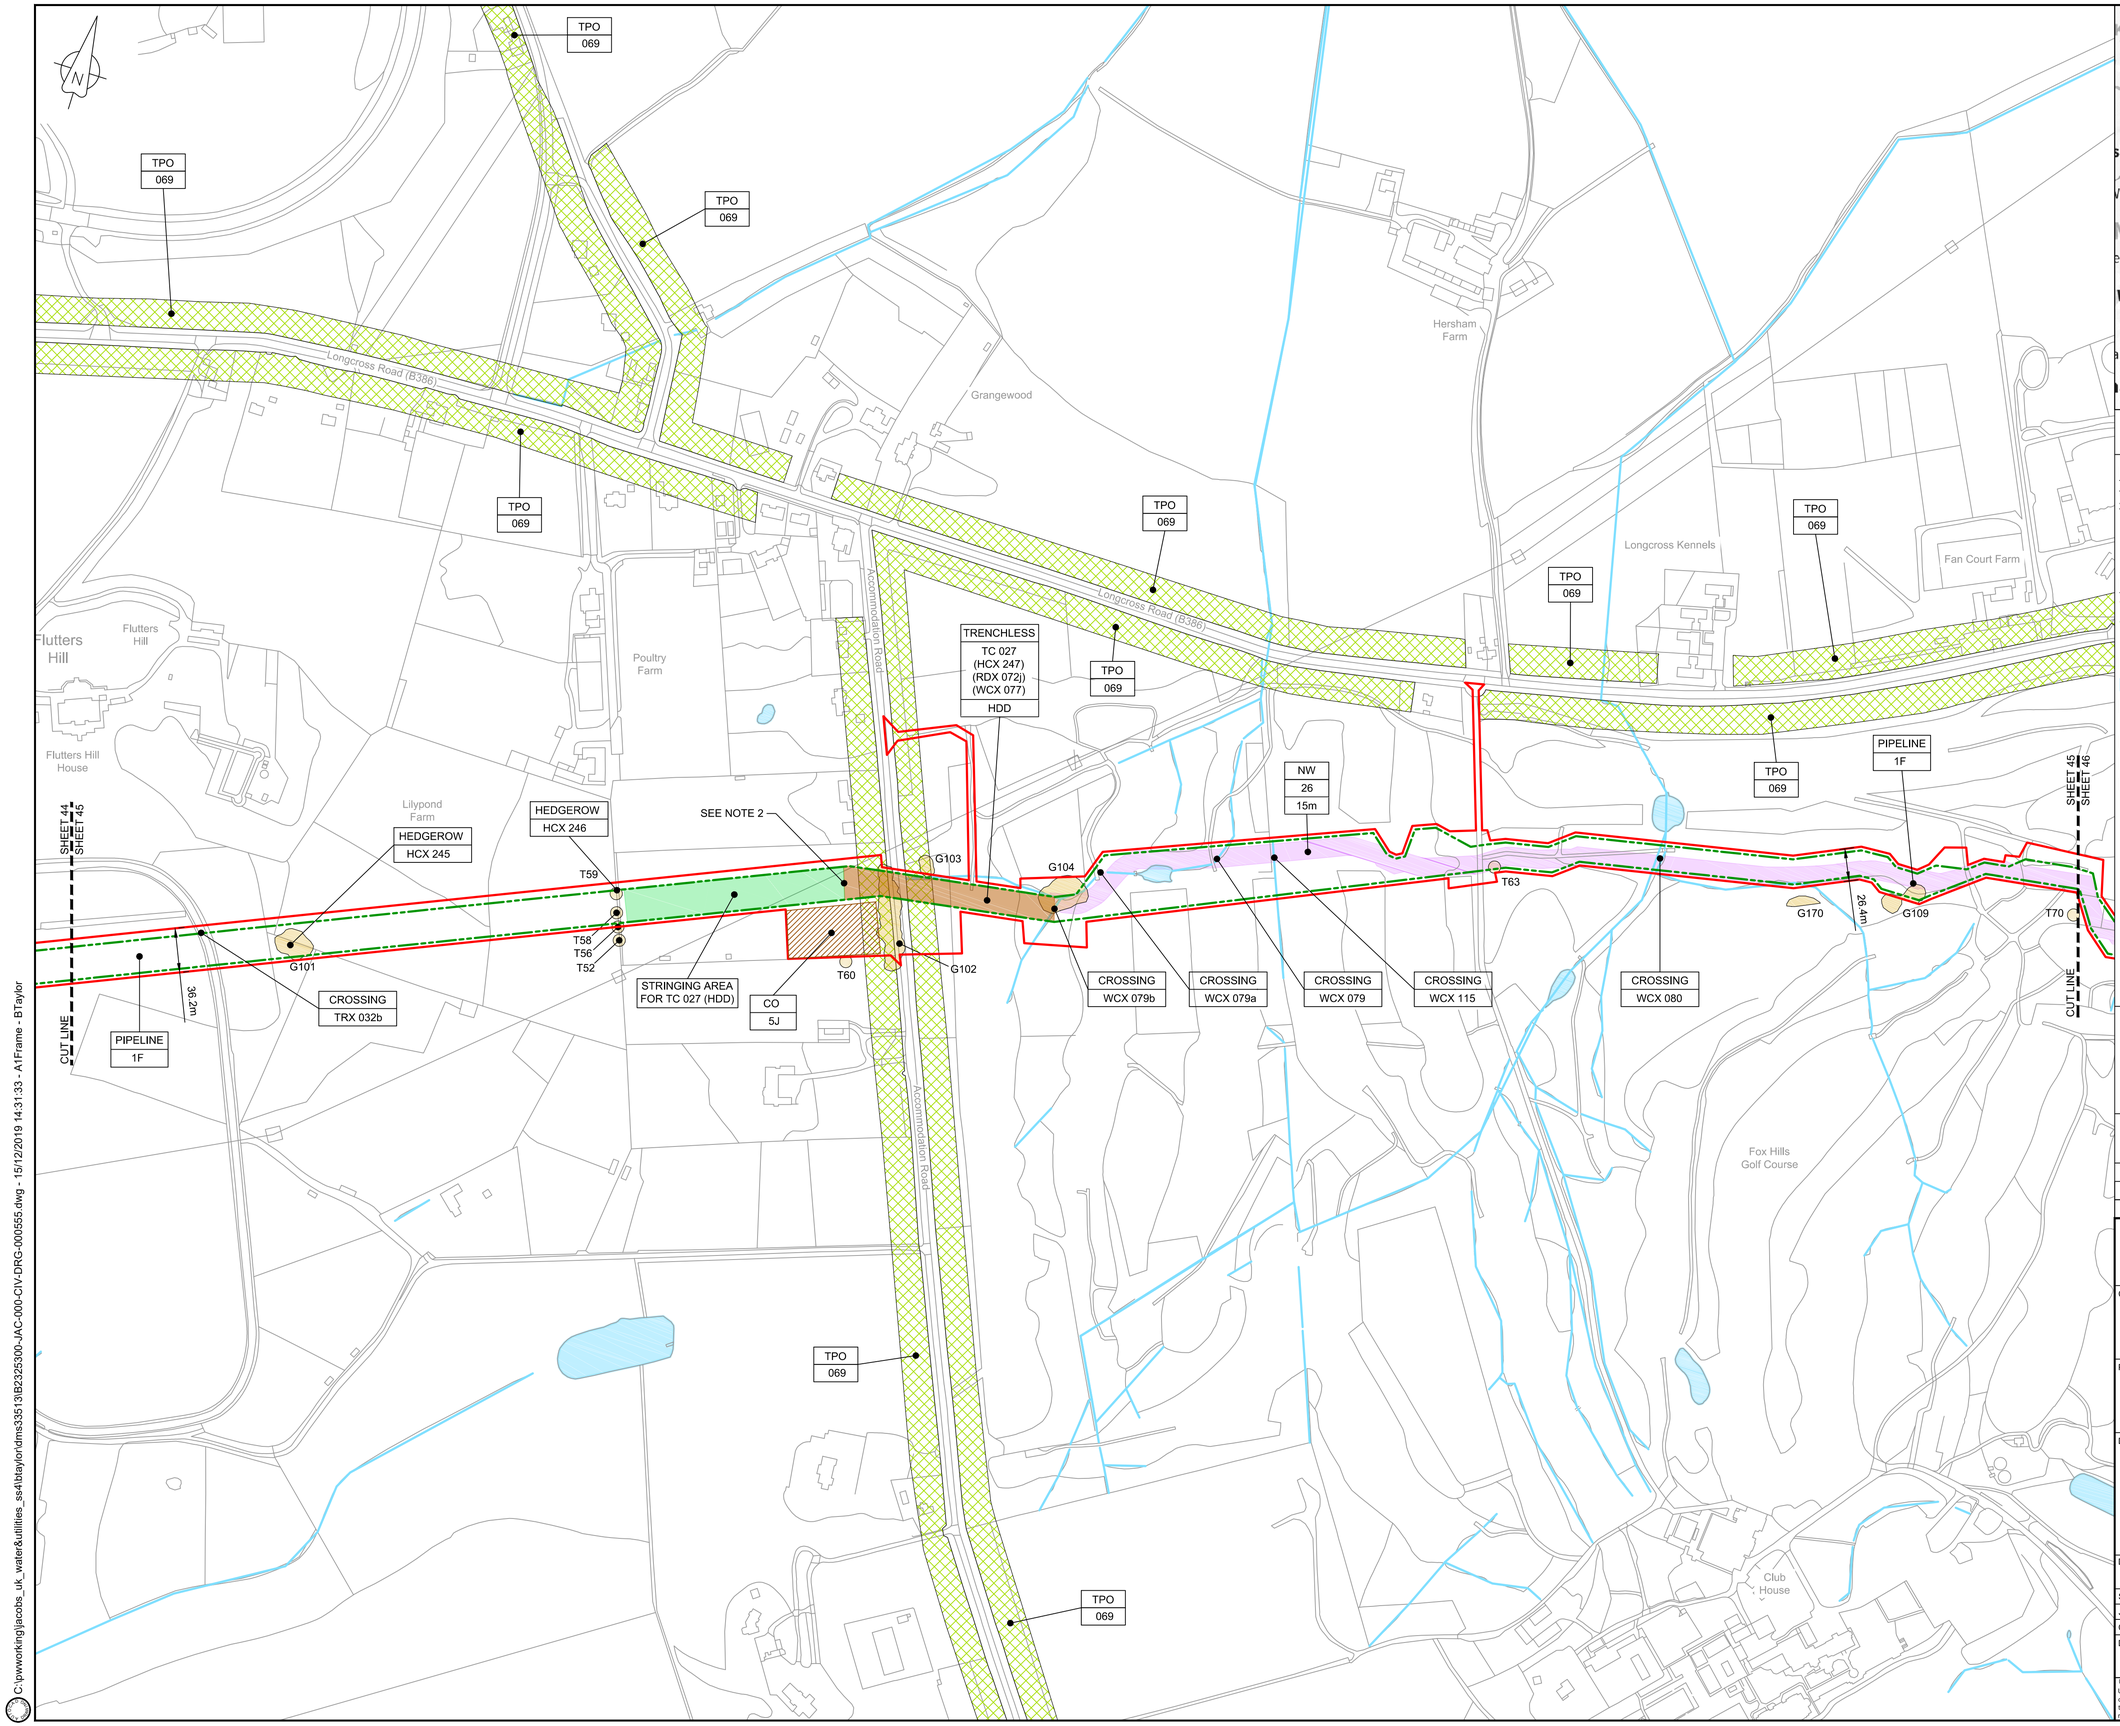

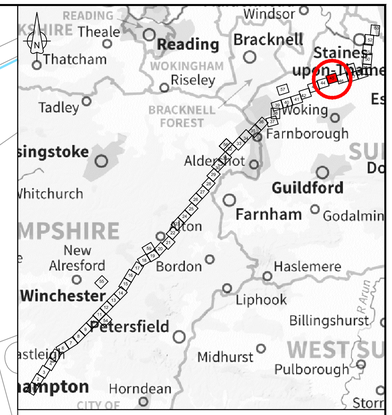

LOCATION PLAN
SCALE 1:500,000

NOTES

1. THIS DRAWING IS IN METRES UNLESS STATED OTHERWISE.
2. TRENCHLESS CROSSINGS ARE INDICATIVE ONLY.

LEGEND

- ORDER LIMITS
- LIMITS OF DEVIATION
- NARROW WORKING AREA (NW)
- TRENCHLESS CROSSING (TC)
- WATER BODIES
- ABOVE GROUND INSTALLATION (AGI) / VALVE (VA) / PRESSURE TRANSDUCER (PT)
- COMPOUND (CO)
- TREE PRESERVATION ORDER (TPO)
- NOTABLE TREES (G = GROUP / T = TREE / W = WOODLAND): JACOBS LIST
- HDD STRINGING AREA
- STREET WORKS (SW)
- DESCRIPTION
- ID or WORK NUMBER (if applicable)
- NARROW WORKING WIDTH / TRENCHLESS TECHNIQUE
- COMMENCEMENT / TERMINATION OF WORKS (COMMENCEMENT = OPEN, TERMINATION = CLOSED)

Contains Ordnance Survey data © Crown copyright and database rights 2019.

© Crown copyright and database rights 2019 OS Licence Number AL100005237.

0 50 100 150 200 250 m
SCALE 1 : 2500 @ A1

Rev	Rev. Date	Purpose of revision	Drawn	Checkd	Rev'd	Apprv'd
C02	09/09/19	SHEETS 10, 11 AND 54 REVISED TO WITHDRAW A2b SUB-OPTION	BT	JA	ND	NJ
C03	13/12/19	UPDATED FOR DEADLINE 3	BT	JA	ND	AD

JACOBS
1180 Eskdale Road, Winnersh, Wokingham, RG41 5TU
Tel:+44(0)118 946 7000 · Fax:+44(0)118 946 7001
www.jacobs.com

Client: Esso Petroleum Company, Limited
Ermyn House,
Ermyn Way,
Leatherhead,
Surrey.
KT22 8UX

Project: Southampton to London Pipeline Project

Drawing title
GENERAL ARRANGEMENT SHEET 45 REGULATION 5 (2)(O)

Drawing status: Fit for Stage Approval

Scale	1:2500	DO NOT SCALE
Jacobs No.	B2325300	Rev C03
Client no.		

Drawing number: B2325300-JAC-000-CIV-DRG-000555

© Copyright 2019 Jacobs U.K. Limited. The concepts and information contained in this document are the property of Jacobs. Use or copying of this document in whole or in part without the written permission of Jacobs constitutes an infringement of copyright. Limitation: This drawing has been prepared on behalf of, and for the exclusive use of Jacobs' Client, and is subject to, and issued in accordance with, the provisions of the contract between Jacobs and the Client. Jacobs accepts no liability or responsibility whatsoever for, or in respect of, any use of, or reliance upon, this drawing by any third party.

C:\pwworking\jacobs_uk_water&utilities_ss4\btaylor\dms33513\B2325300-JAC-000-CIV-DRG-000555.dwg - 15/12/2019 14:31:33 - A1Frame - BTaylor

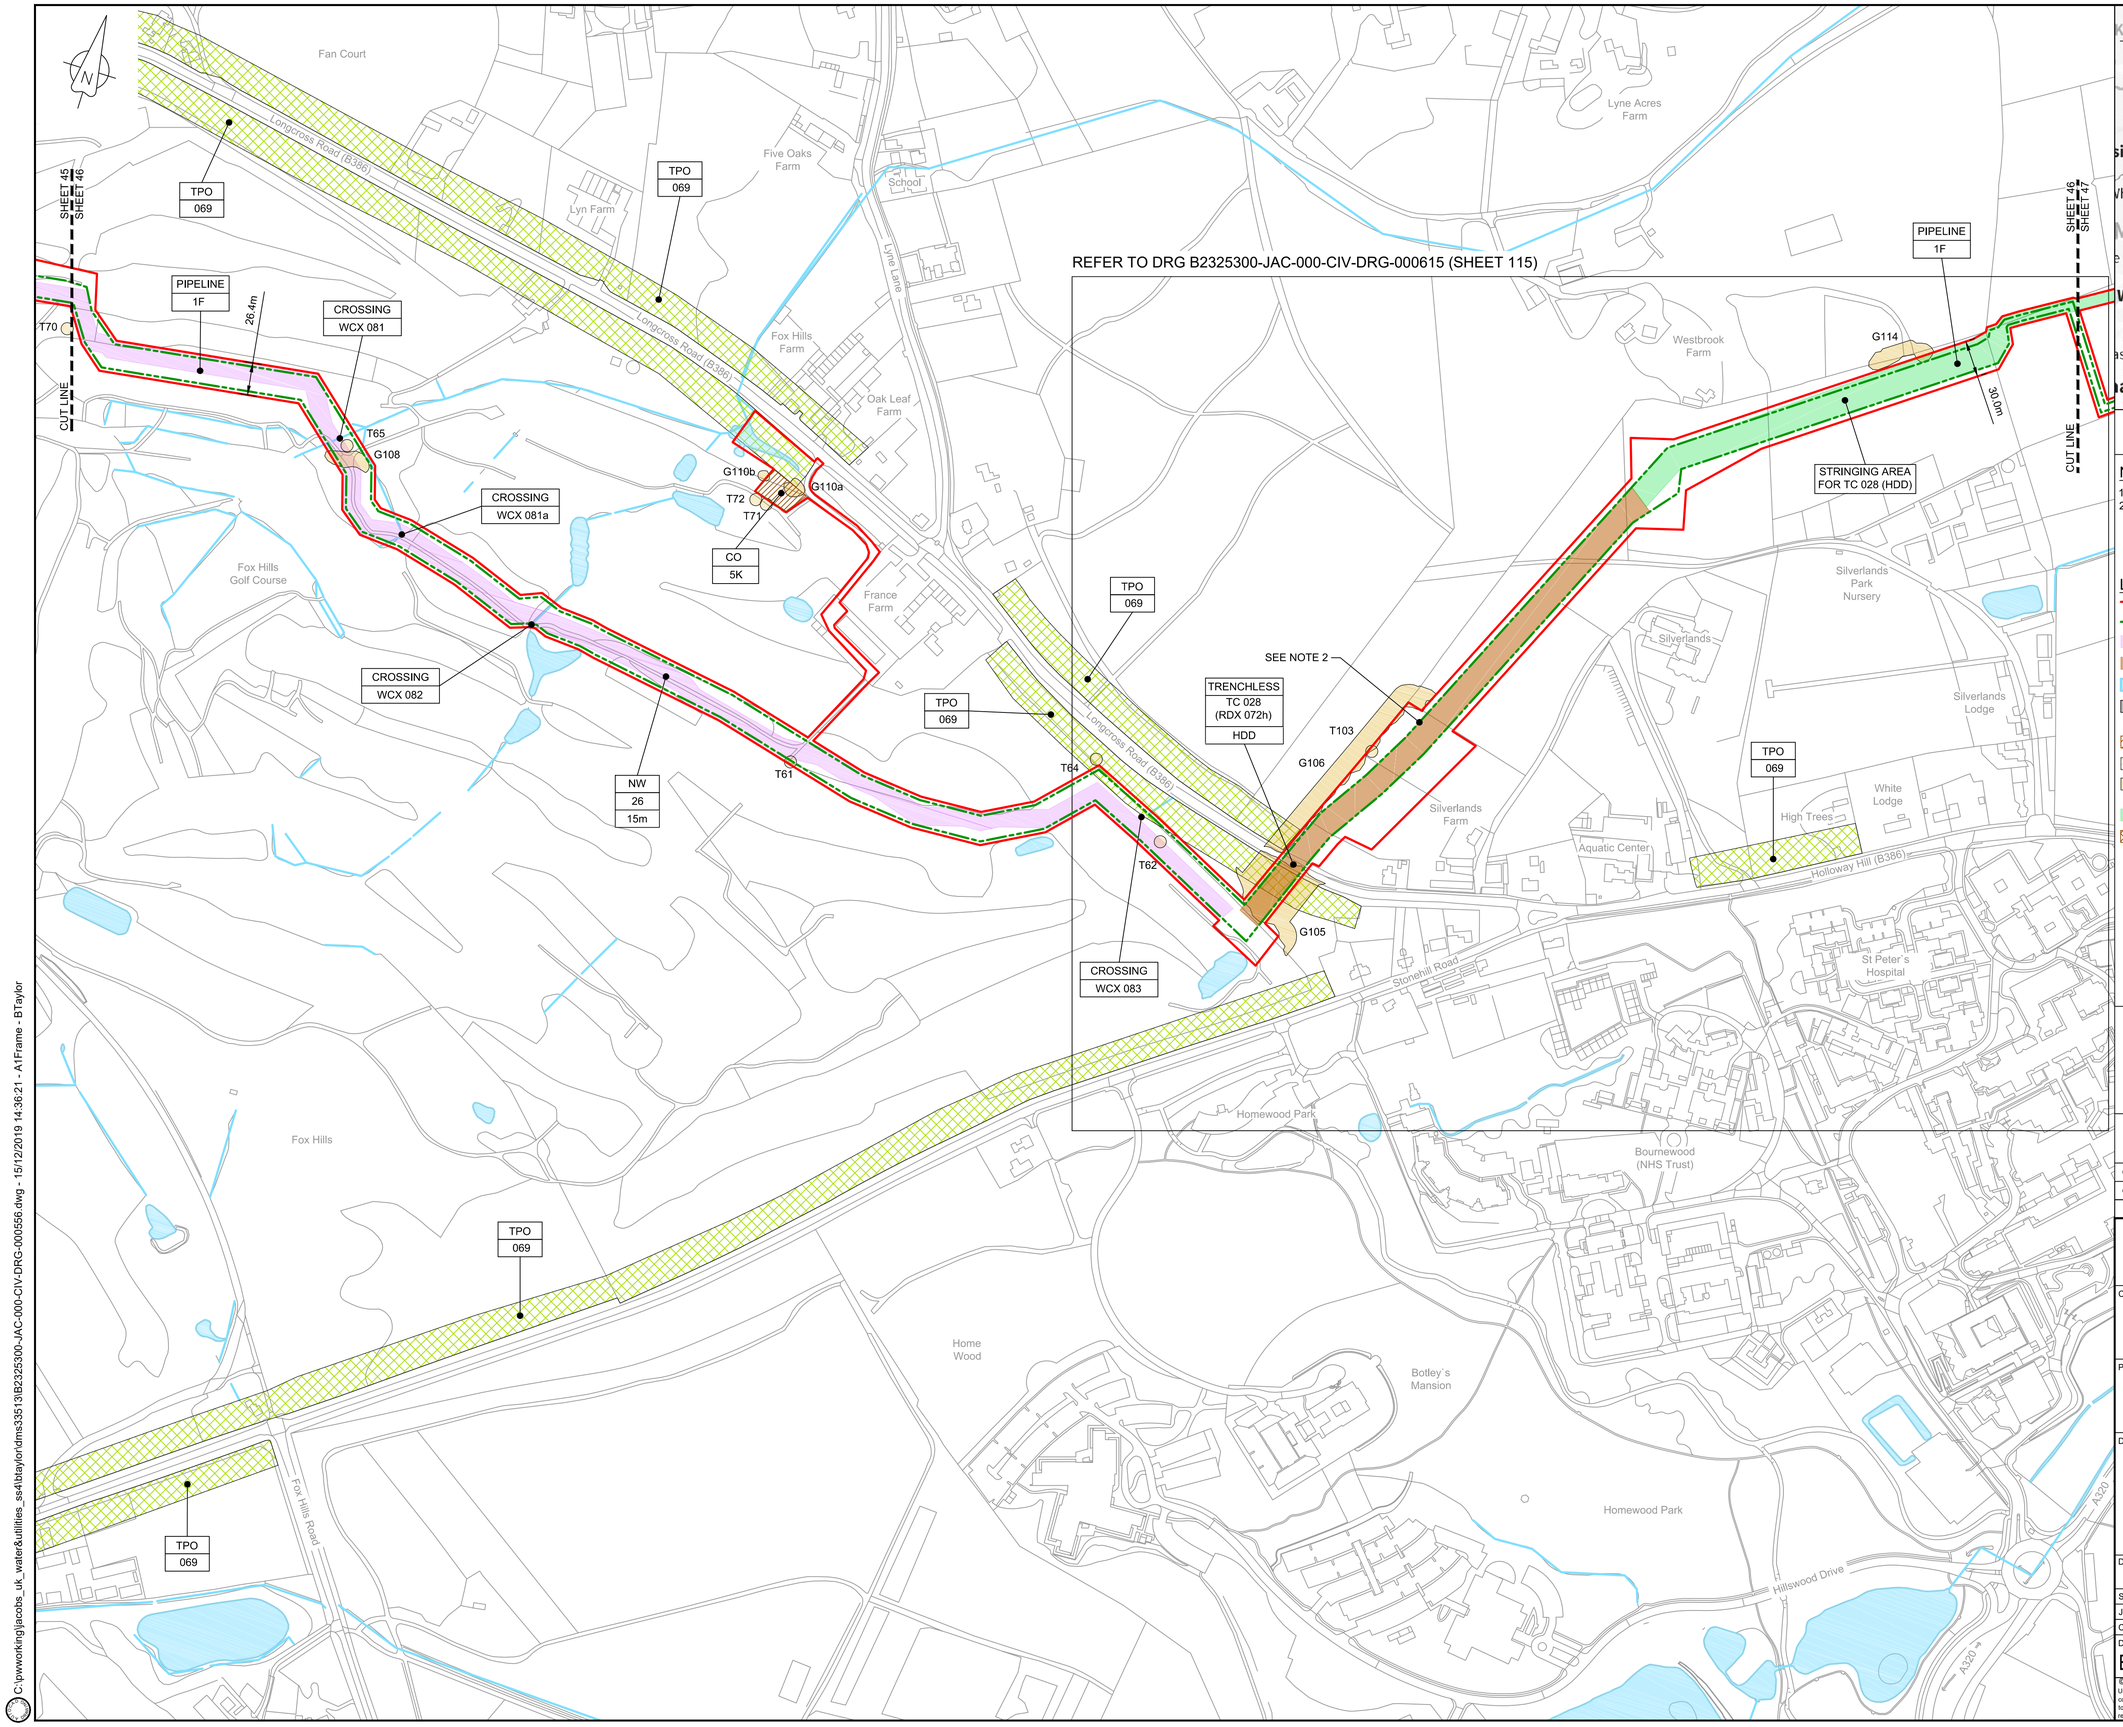

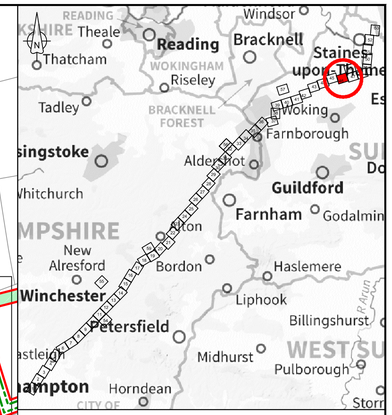

LOCATION PLAN
SCALE 1:500,000

NOTES

1. THIS DRAWING IS IN METRES UNLESS STATED OTHERWISE.
2. TRENCHLESS CROSSINGS ARE INDICATIVE ONLY.

LEGEND

- ORDER LIMITS
- LIMITS OF DEVIATION
- NARROW WORKING AREA (NW)
- TRENCHLESS CROSSING (TC)
- WATER BODIES
- ABOVE GROUND INSTALLATION (AGI) / VALVE (VA) / PRESSURE TRANSDUCER (PT)
- COMPOUND (CO)
- TREE PRESERVATION ORDER (TPO)
- NOTABLE TREES (G = GROUP / T = TREE / W = WOODLAND): JACOBS LIST
- HDD STRINGING AREA
- STREET WORKS (SW)
- DESCRIPTION
- ID or WORK NUMBER (if applicable)
- NARROW WORKING WIDTH / TRENCHLESS TECHNIQUE
- COMMENCEMENT / TERMINATION OF WORKS (COMMENCEMENT = OPEN, TERMINATION = CLOSED)

Contains Ordnance Survey data © Crown copyright and database rights 2019.

© Crown copyright and database rights 2019 OS Licence Number AL100005237.

0 50 100 150 200 250 m
SCALE 1 : 2500 @ A1

C02	09/09/19	SHEETS 10, 11 AND 54 REVISED TO WITHDRAW A2b SUB-OPTION	BT	JA	ND	NJ
C03	13/12/19	UPDATED FOR DEADLINE 3	BT	JA	ND	AD
Rev	Rev. Date	Purpose of revision	Drawn	Checkd	Rev'd	Appr'd

JACOBS
1180 Eskdale Road, Winnersh, Wokingham, RG41 5TU
Tel:+44(0)118 946 7000 Fax:+44(0)118 946 7001
www.jacobs.com

Client: Esso Petroleum Company, Limited
Ermyn House,
Ermyn Way,
Leatherhead,
Surrey,
KT22 8UX

Project: Southampton to London Pipeline Project

Drawing title
GENERAL ARRANGEMENT SHEET 46 REGULATION 5 (2)(O)

Drawing status: Fit for Stage Approval

Scale	1:2500	DO NOT SCALE
Jacobs No.	B2325300	Rev C03
Client no.		

Drawing number: B2325300-JAC-000-CIV-DRG-000556

© Copyright 2019 Jacobs U.K. Limited. The concepts and information contained in this document are the property of Jacobs. Use or copying of this document in whole or in part without the written permission of Jacobs constitutes an infringement of copyright. Limitation: This drawing has been prepared on behalf of, and for the exclusive use of Jacobs' Client, and is subject to, and issued in accordance with, the provisions of the contract between Jacobs and the Client. Jacobs accepts no liability or responsibility whatsoever for, or in respect of, any use of, or reliance upon, this drawing by any third party.

C:\pwworking\jacobs_uk_water&utilities_ss4\btaylor\dms33513\B2325300-JAC-000-CIV-DRG-000556.dwg - 15/12/2019 14:36:21 - A1Frame - BTaylor

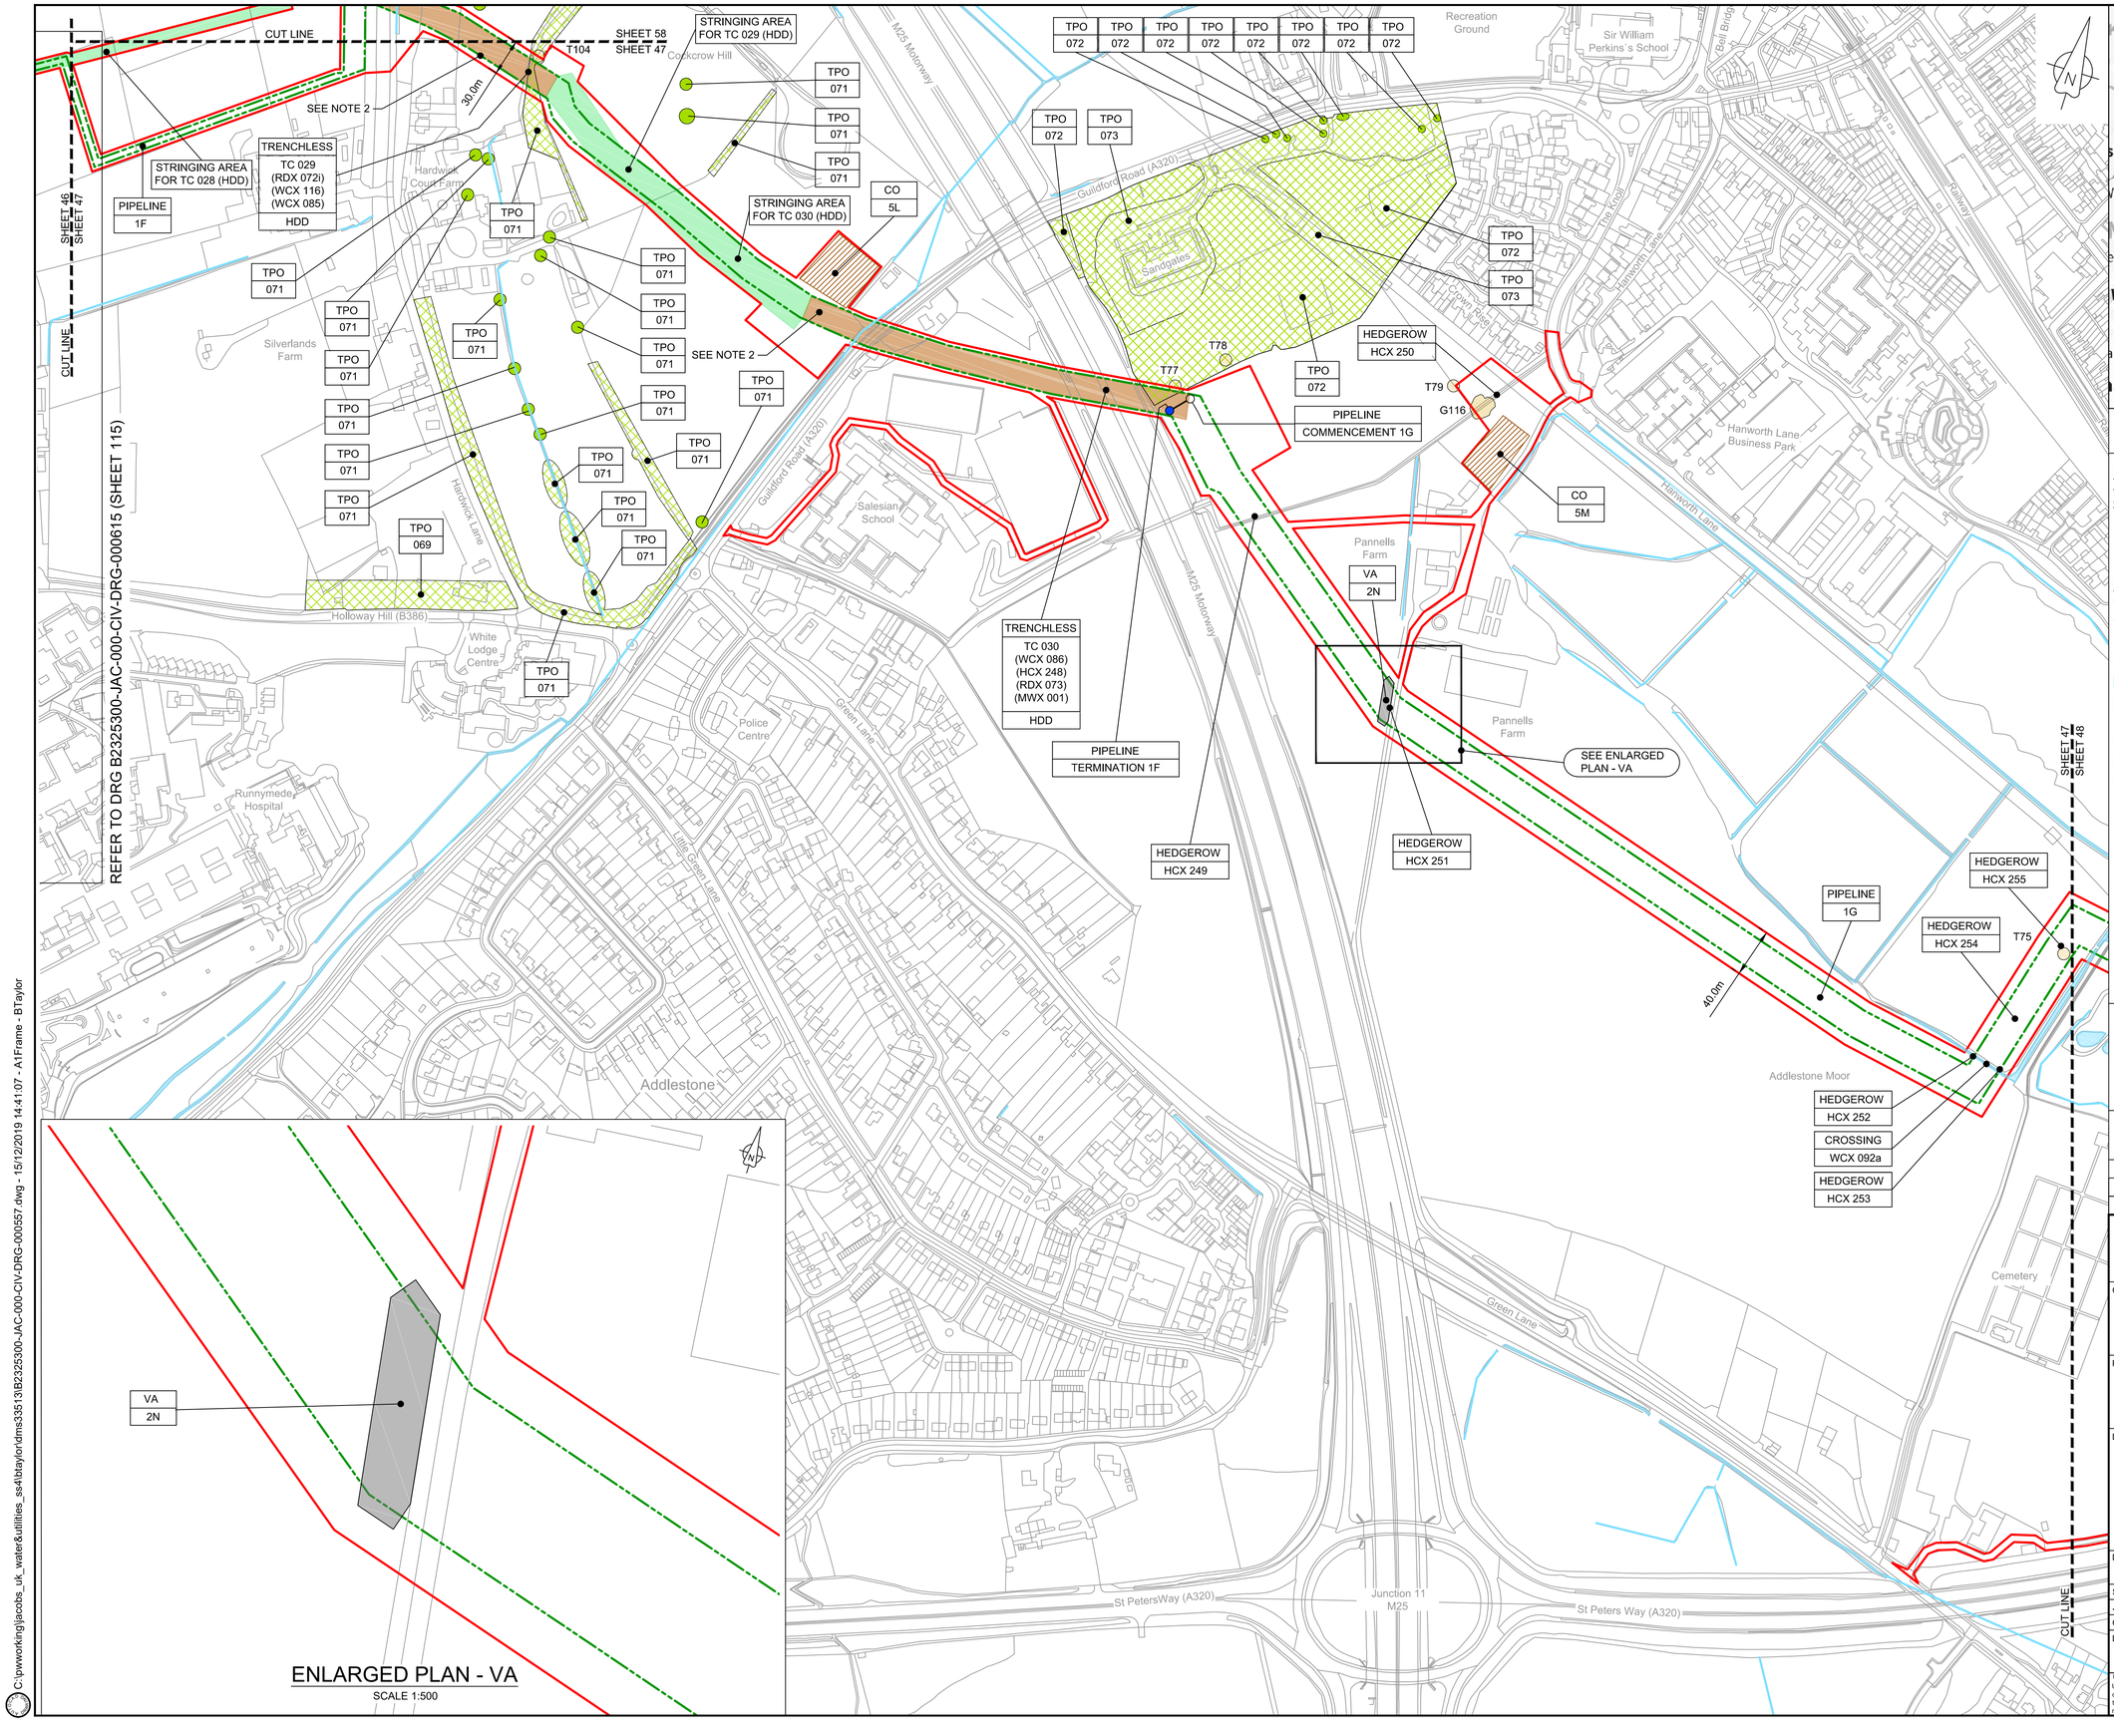

ENLARGED PLAN - VA

SCALE 1:500

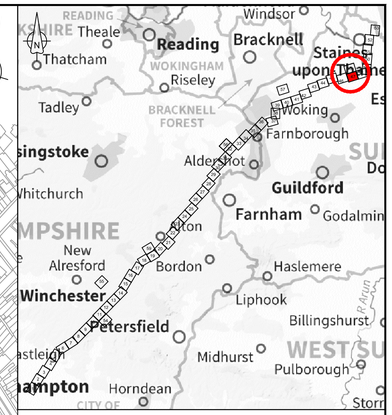

LOCATION PLAN

SCALE 1:500,000

NOTES

1. THIS DRAWING IS IN METRES UNLESS STATED OTHERWISE.
2. TRENCHLESS CROSSINGS ARE INDICATIVE ONLY.

LEGEND

- ORDER LIMITS
- LIMITS OF DEVIATION
- NARROW WORKING AREA (NW)
- TRENCHLESS CROSSING (TC)
- WATER BODIES
- ABOVE GROUND INSTALLATION (AGI) / VALVE (VA) / PRESSURE TRANSDUCER (PT)
- COMPOUND (CO)
- TREE PRESERVATION ORDER (TPO)
- NOTABLE TREES (G = GROUP / T = TREE / W = WOODLAND): JACOBS LIST
- HDD STRINGING AREA
- STREET WORKS (SW)
- DESCRIPTION
- ID or WORK NUMBER (if applicable)
- NARROW WORKING WIDTH / TRENCHLESS TECHNIQUE
- COMMENCEMENT / TERMINATION OF WORKS (COMMENCEMENT = OPEN, TERMINATION = CLOSED)

Contains Ordnance Survey data © Crown copyright and database rights 2019.

© Crown copyright and database rights 2019 OS Licence Number AL100005237.

0 50 100 150 200 250 m

SCALE 1 : 2500 @ A1

C02	09/09/19	SHEETS 10, 11 AND 54 REVISED TO WITHDRAW A2b SUB-OPTION	BT	JA	ND	NJ
C03	13/12/19	UPDATED FOR DEADLINE 3	BT	JA	ND	AD
Rev	Rev. Date	Purpose of revision	Drawn	Checkd	Rev'd	Apprv'd

JACOBS
1180 Eskdale Road, Winnersh, Wokingham, RG41 5TU
Tel:+44(0)118 946 7000 · Fax:+44(0)118 946 7001
www.jacobs.com

Client: Esso Petroleum Company, Limited
Ermyn House,
Ermyn Way,
Leatherhead,
Surrey.
KT22 8UX

Project: Southampton to London Pipeline Project

Drawing title

GENERAL ARRANGEMENT SHEET 47 REGULATION 5 (2)(O)

Drawing status: Fit for Stage Approval

Scale	1:2500	DO NOT SCALE
Jacobs No.	B2325300	Rev C03
Client no.		

Drawing number: B2325300-JAC-000-CIV-DRG-000557

© Copyright 2019 Jacobs U.K. Limited. The concepts and information contained in this document are the property of Jacobs. Use or copying of this document in whole or in part without the written permission of Jacobs constitutes an infringement of copyright. Limitation: This drawing has been prepared on behalf of, and for the exclusive use of Jacobs' Client, and is subject to, and issued in accordance with, the provisions of the contract between Jacobs and the Client. Jacobs accepts no liability or responsibility whatsoever for, or in respect of, any use of, or reliance upon, this drawing by any third party.

C:\pwworking\jacobs_uk_water&utilities_ss4\btaylor\dms33513\B2325300-JAC-000-CIV-DRG-000557.dwg - 15/12/2019 14:41:07 - A1Frame - BTaylor

REFER TO DRG B2325300-JAC-000-CIV-DRG-000616 (SHEET 116)

REFER TO DRG B2325300-JAC-000-CIV-DRG-000617 (SHEET 117)

SHEET 47
SHEET 48

HEDGEROW HCX 256
CROSSING TRX 032c
HEDGEROW HCX 257
CROSSING WCX 093
PIPELINE 1G
CROSSING WCX 092
HEDGEROW HCX 258
CROSSING WCX 094
CROSSING WCX 094a
CROSSING WCX 108
NW 27 15m
TPO 074
SW
NW 28 15m
TRENCHLESS TC 033 (WCX 095) HDD
TRENCHLESS TC 032 (RDX 062) HDD
Refer to Note 3
TRENCHLESS TC 031 (RLX 006a) (WCX 093a) AUGER
STRINGING AREA FOR TC 033 (HDD)
STRINGING AREA FOR TC 032 (HDD)
HEDGEROW HCX 259
HEDGEROW HCX 260
HEDGEROW HCX 261
CO 5N
NW 29 15m
CROSSING RDX 062a
SEE NOTE 2
CUT LINE
SHEET 49
SHEET 48
T73
T74
T76
T80
T81
G111
G112
G113
G115
G117
G118
44.6m
39.0m

Abbey Moor Golf Club
Chertsey
Chertsey High School
Philip Southcote School
Addlestone Moor
Woburn Park Farm
Chertsey Fire Station
Abbey Rangers F.C.
Playing Field
Hatch Farm
Dumsey Meadow
Gravel Pit
River Thames
The Bourne
Horse Margin
Mead Lane
Hazelbank Road
Bridge Road (B375)
Eastworth Road (A317)
Wheatash Road
Woburn Hill (A317)
Chertsey Road (A320)
St Peter's Way (A317)
Chertsey Bridge
Chertsey Bridge Road
Dirt Track
Marina

LOCATION PLAN
SCALE 1:500,000

NOTES
1. THIS DRAWING IS IN METRES UNLESS STATED OTHERWISE.
2. TRENCHLESS CROSSINGS ARE INDICATIVE ONLY.
3. TC 032 IS DUE TO CHANGE FOLLOWING LAND OWNER REQUEST FOR LONGER HDD.

LEGEND
- ORDER LIMITS
- LIMITS OF DEVIATION
- NARROW WORKING AREA (NW)
- TRENCHLESS CROSSING (TC)
- WATER BODIES
- ABOVE GROUND INSTALLATION (AGI) / VALVE (VA) / PRESSURE TRANSDUCER (PT)
- COMPOUND (CO)
- TREE PRESERVATION ORDER (TPO)
- NOTABLE TREES (G = GROUP / T = TREE / W = WOODLAND): JACOBS LIST
- HDD STRINGING AREA
- STREET WORKS (SW)
- DESCRIPTION
- ID or WORK NUMBER (if applicable)
- NARROW WORKING WIDTH / TRENCHLESS TECHNIQUE
- COMMENCEMENT / TERMINATION OF WORKS (COMMENCEMENT = OPEN, TERMINATION = CLOSED)

Contains Ordnance Survey data © Crown copyright and database rights 2019.

© Crown copyright and database rights 2019 OS Licence Number AL100005237.

0 50 100 150 200 250 m
SCALE 1 : 2500 @ A1

Rev	Rev. Date	Purpose of revision	Drawn	Checkd	Rev'd	Apprv'd
C02	09/09/19	SHEETS 10, 11 AND 54 REVISED TO WITHDRAW A2b SUB-OPTION	BT	JA	ND	NJ
C03	13/12/19	UPDATED FOR DEADLINE 3	BT	JA	ND	AD

JACOBS
1180 Eskdale Road, Winnersh, Wokingham, RG41 5TU
Tel:+44(0)118 946 7000 Fax:+44(0)118 946 7001
www.jacobs.com

Client: Esso Petroleum Company, Limited
Ermyn House,
Ermyn Way,
Leatherhead,
Surrey,
KT22 8UX

Project: Esso — Southampton to London Pipeline Project

Drawing title
GENERAL ARRANGEMENT SHEET 48 REGULATION 5 (2)(O)

Drawing status: Fit for Stage Approval

Scale	1:2500	DO NOT SCALE
Jacobs No.	B2325300	Rev C03
Client no.		

Drawing number: B2325300-JAC-000-CIV-DRG-000558

© Copyright 2019 Jacobs U.K. Limited. The concepts and information contained in this document are the property of Jacobs. Use or copying of this document in whole or in part without the written permission of Jacobs constitutes an infringement of copyright. Limitation: This drawing has been prepared on behalf of, and for the exclusive use of Jacobs' Client, and is subject to, and issued in accordance with, the provisions of the contract between Jacobs and the Client. Jacobs accepts no liability or responsibility whatsoever for, or in respect of, any use of, or reliance upon, this drawing by any third party.

C:\pwworking\jacobs_uk_water&utilities_ss4\btay\or\dms35513\B2325300-JAC-000-CIV-DRG-000558.dwg - 15/12/2019 14:44:50 - A1Frame - BTaylor

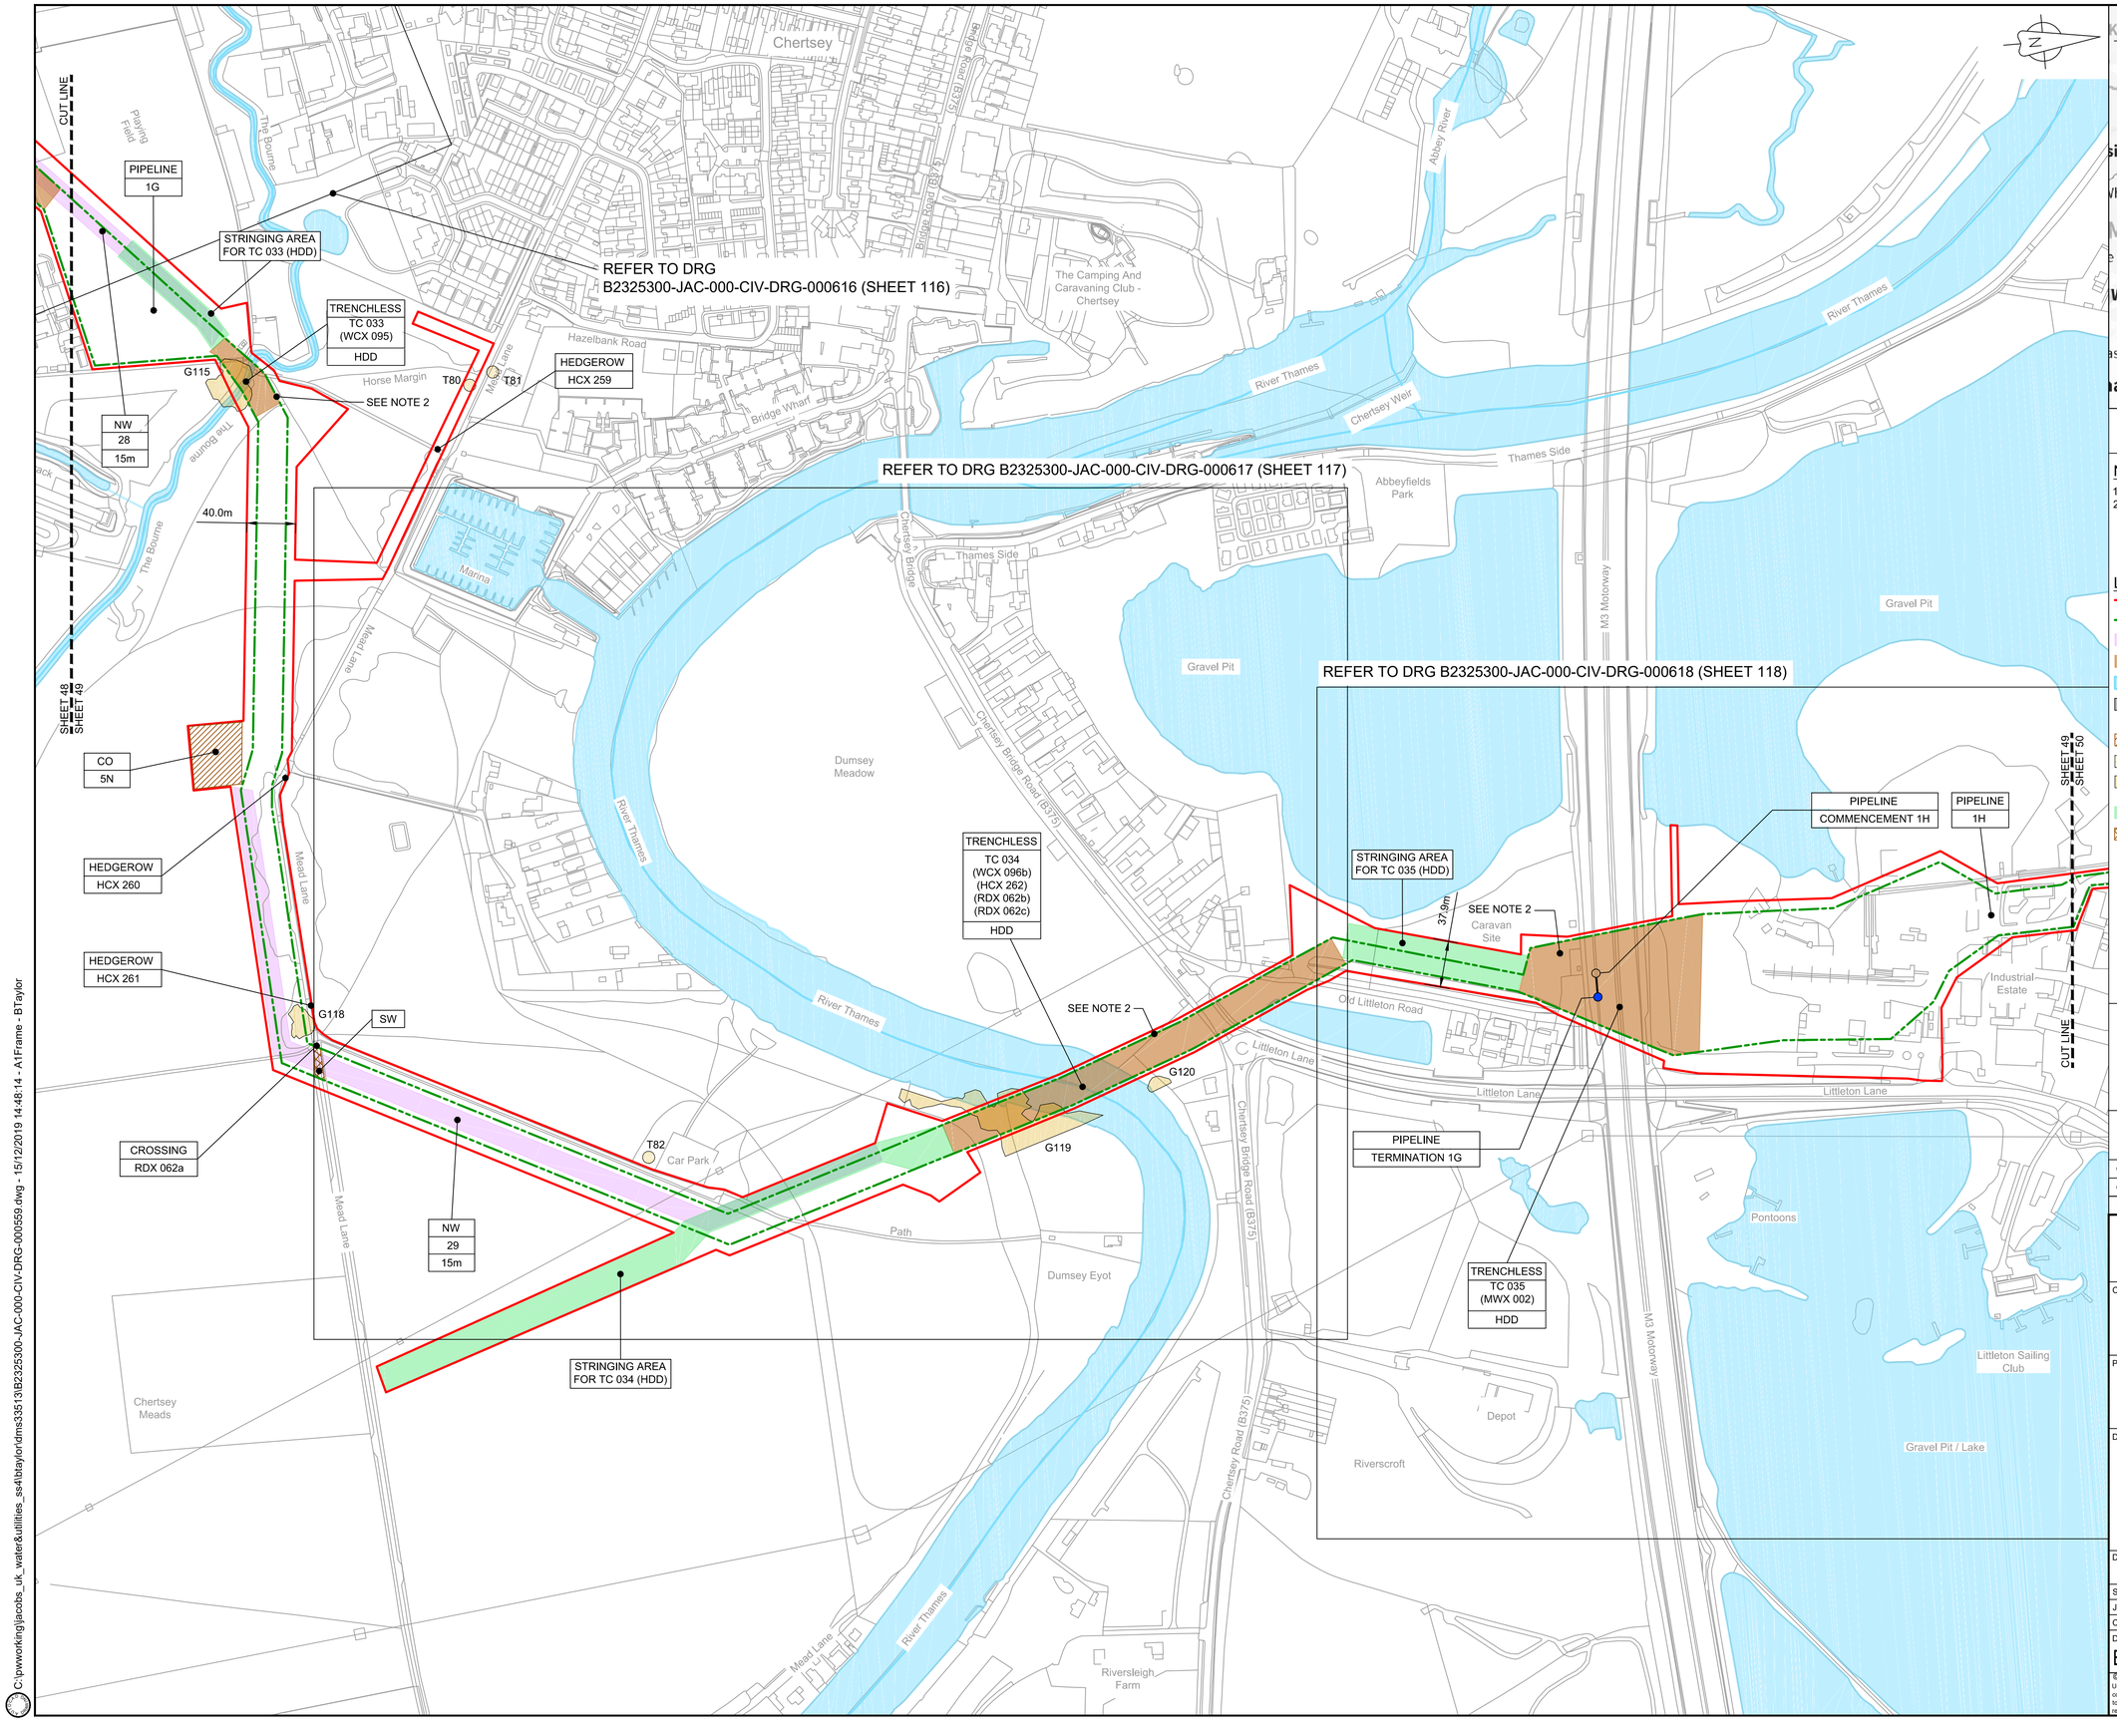

LOCATION PLAN
SCALE 1:500,000

NOTES
1. THIS DRAWING IS IN METRES UNLESS STATED OTHERWISE.
2. TRENCHLESS CROSSINGS ARE INDICATIVE ONLY.

LEGEND
- ORDER LIMITS
- LIMITS OF DEVIATION
- NARROW WORKING AREA (NW)
- TRENCHLESS CROSSING (TC)
- WATER BODIES
- ABOVE GROUND INSTALLATION (AGI) / VALVE (VA) / PRESSURE TRANSDUCER (PT)
- COMPOUND (CO)
- TREE PRESERVATION ORDER (TPO)
- NOTABLE TREES (G = GROUP / T = TREE / W = WOODLAND): JACOBS LIST
- HDD STRINGING AREA
- STREET WORKS (SW)
- DESCRIPTION
- ID or WORK NUMBER (if applicable)
- NARROW WORKING WIDTH / TRENCHLESS TECHNIQUE
- COMMENCEMENT / TERMINATION OF WORKS (COMMENCEMENT = OPEN, TERMINATION = CLOSED)

Contains Ordnance Survey data © Crown copyright and database rights 2019.

© Crown copyright and database rights 2019 OS Licence Number AL100005237.

0 50 100 150 200 250 m
SCALE 1 : 2500 @ A1

C02	09/09/19	SHEETS 10, 11 AND 54 REVISED TO WITHDRAW A2b SUB-OPTION	BT	JA	ND	NJ
C03	13/12/19	UPDATED FOR DEADLINE 3	BT	JA	ND	AD
Rev	Rev. Date	Purpose of revision	Drawn	Checkd	Rev'd	Apprv'd

JACOBS
1180 Eskdale Road, Winnersh, Wokingham, RG41 5TU
Tel:+44(0)118 946 7000 Fax:+44(0)118 946 7001
www.jacobs.com

Client: Esso Petroleum Company, Limited
Ermyn House,
Ermyn Way,
Leatherhead,
Surrey.
KT22 8UX

Project: Southampton to London Pipeline Project

Drawing title
GENERAL ARRANGEMENT SHEET 49 REGULATION 5 (2)(O)

Drawing status: Fit for Stage Approval

Scale	1:2500	DO NOT SCALE
Jacobs No.	B2325300	Rev C03
Client no.		

Drawing number: B2325300-JAC-000-CIV-DRG-000559

© Copyright 2019 Jacobs U.K. Limited. The concepts and information contained in this document are the property of Jacobs. Use or copying of this document in whole or in part without the written permission of Jacobs constitutes an infringement of copyright. Limitation: This drawing has been prepared on behalf of, and for the exclusive use of Jacobs' Client, and is subject to, and issued in accordance with, the provisions of the contract between Jacobs and the Client. Jacobs accepts no liability or responsibility whatsoever for, or in respect of, any use of, or reliance upon, this drawing by any third party.

C:\pwworking\jacobs_uk_water&utilities_ss4tbtaylor\dms33513\B2325300-JAC-000-CIV-DRG-000559.dwg - 15/12/2019 14:48:14 - A1Frame - BTaylor

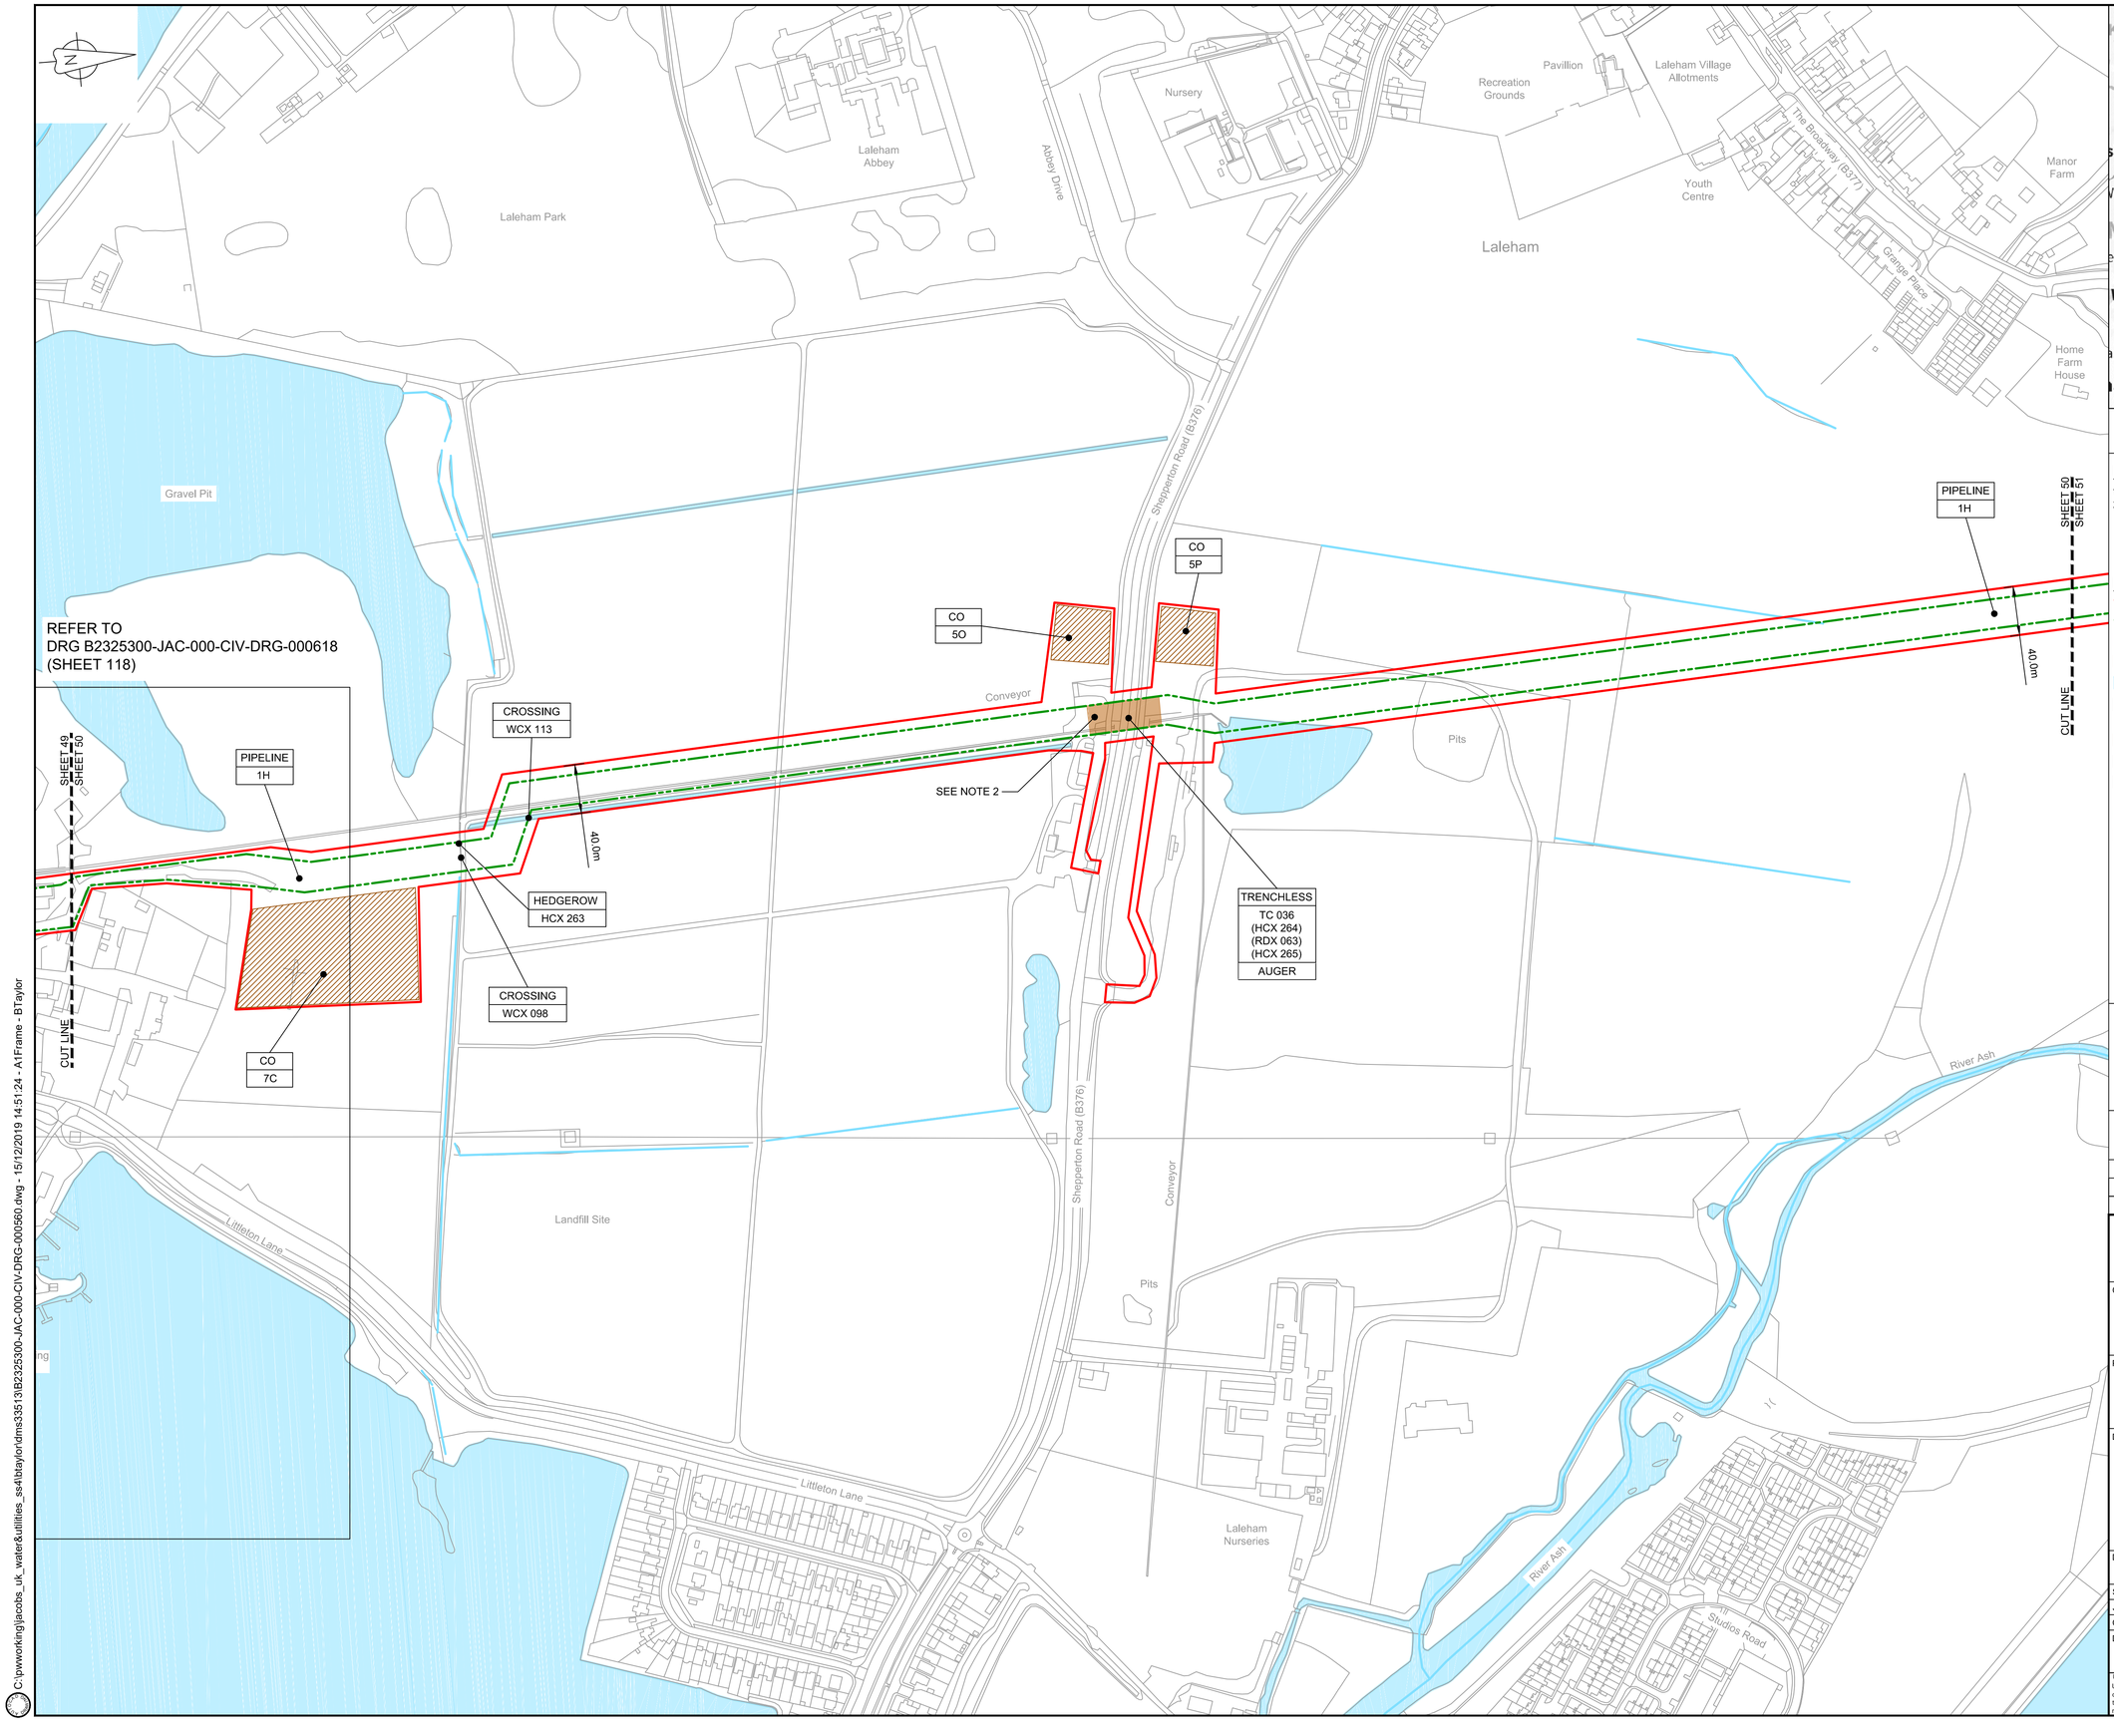

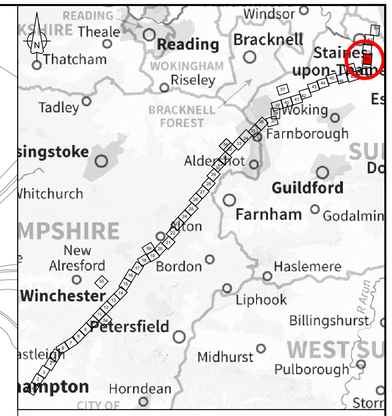

LOCATION PLAN
SCALE 1:500,000

NOTES

1. THIS DRAWING IS IN METRES UNLESS STATED OTHERWISE.
2. TRENCHLESS CROSSINGS ARE INDICATIVE ONLY.

LEGEND

- ORDER LIMITS
- LIMITS OF DEVIATION
- NARROW WORKING AREA (NW)
- TRENCHLESS CROSSING (TC)
- WATER BODIES
- ABOVE GROUND INSTALLATION (AGI) / VALVE (VA) / PRESSURE TRANSDUCER (PT)
- COMPOUND (CO)
- TREE PRESERVATION ORDER (TPO)
- NOTABLE TREES (G = GROUP / T = TREE / W = WOODLAND): JACOBS LIST
- HDD STRINGING AREA
- STREET WORKS (SW)
- DESCRIPTION
- ID or WORK NUMBER (if applicable)
- NARROW WORKING WIDTH / TRENCHLESS TECHNIQUE
- COMMENCEMENT / TERMINATION OF WORKS (COMMENCEMENT = OPEN, TERMINATION = CLOSED)

Contains Ordnance Survey data © Crown copyright and database rights 2019.

© Crown copyright and database rights 2019 OS Licence Number AL100005237.

0 50 100 150 200 250 m
SCALE 1 : 2500 @ A1

Rev	Rev. Date	Purpose of revision	Drawn	Checkd	Rev'd	Apprv'd
C02	09/09/19	SHEETS 10, 11 AND 54 REVISED TO WITHDRAW A2b SUB-OPTION	BT	JA	ND	NJ
C03	13/12/19	UPDATED FOR DEADLINE 3	BT	JA	ND	AD

JACOBS
1180 Eskdale Road, Winnersh, Wokingham, RG41 5TU
Tel:+44(0)118 946 7000 Fax:+44(0)118 946 7001
www.jacobs.com

Client: Esso Petroleum Company, Limited
Ermyn House,
Ermyn Way,
Leatherhead,
Surrey.
KT22 8UX

Project: Southampton to London Pipeline Project

Drawing title
GENERAL ARRANGEMENT SHEET 50 REGULATION 5 (2)(O)

Drawing status: Fit for Stage Approval

Scale	1:2500	DO NOT SCALE
Jacobs No.	B2325300	Rev C03
Client no.		

Drawing number: B2325300-JAC-000-CIV-DRG-000560

© Copyright 2019 Jacobs U.K. Limited. The concepts and information contained in this document are the property of Jacobs. Use or copying of this document in whole or in part without the written permission of Jacobs constitutes an infringement of copyright. Limitation: This drawing has been prepared on behalf of, and for the exclusive use of Jacobs' Client, and is subject to, and issued in accordance with, the provisions of the contract between Jacobs and the Client. Jacobs accepts no liability or responsibility whatsoever for, or in respect of, any use of, or reliance upon, this drawing by any third party.

C:\pwworking\jacobs_uk_water&utilities_ss4\btaylor\dms335131\B2325300-JAC-000-CIV-DRG-000560.dwg - 15/12/2019 14:51:24 - A1Frame - BTaylor

REFER TO DRG B2325300-JAC-000-CIV-DRG-000619 (SHEET 119)

REFER TO DRG B2325300-JAC-000-CIV-DRG-000620 (SHEET 120)

REFER TO DRG B2325300-JAC-000-CIV-DRG-000624 (SHEET 124)

Nursery
Queen Mary Reservoir Intake Channel
Manor Farm
The Broadway
Home Farm House
New Farm Close
Nurseries
Ashford Road (B377)
Recreation Ground
Buckland Infant and Junior Schools
The Matthew Arnold School
Berryscroft Road
Arnold Road
Elizabeth Avenue
Kingston Road
Edinburgh Drive
Abbot Close
Bingham Drive
Greene Fielde End
Monks Way
Horner Road
Lucan Drive
Shaftesbury Crescent
Chaffin Road
Gloucester Crescent
Alexandra Close
Philip Road
Celia Crescent
King's Close
Tavistock Close
Brook Drive
Staines Reservoirs Aqueduct
Staines Road
Gravel Pits
Gravel Pit
River Ash
Queen Mary Reservoir
Round Copse
Brett Aggregates
Access/Egress Road to Brett Aggregates
Laleham Substation
Unnamed Road
Kingston Road (A308)
Hall
Ashford Road

TPO 076
TPO 077
TPO 075

T83 G124 W123d G125 W123c T84 W123b T85 W123a T86 SW G126 G127 G129 T87 G130 W128 T89 T90 T91 W166 T92 T93

SEE NOTE 2

PIPELINE 1H

SHEET 50
SHEET 51
CUT LINE

40.0m

G121

TRENCHLESS
TC 037
(WCX 102d)
AUGER

G122

SEE ENLARGED PLAN - VA

STRINGING AREA FOR TC 038 (HDD)

VA
2O

PIPELINE 1H

SHEET 51
SHEET 52
CUT LINE

10.6m

TRENCHLESS
TC 038
(WCX 104f)
(RDX 064b)
(HCX 266)
HDD

ENLARGED PLAN - VA

SCALE 1:500

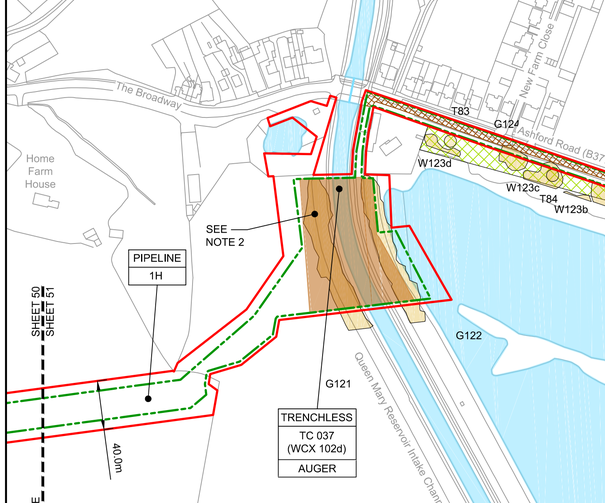

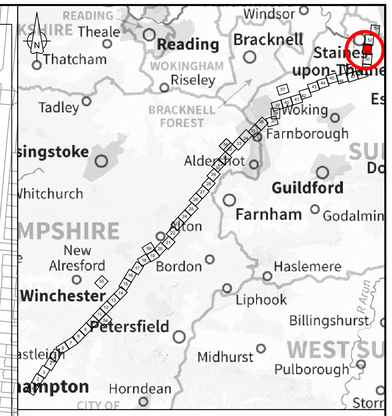

LOCATION PLAN

SCALE 1:500,000

NOTES

1. THIS DRAWING IS IN METRES UNLESS STATED OTHERWISE.
2. TRENCHLESS CROSSINGS ARE INDICATIVE ONLY.

LEGEND

- ORDER LIMITS
- LIMITS OF DEVIATION
- NARROW WORKING AREA (NW)
- TRENCHLESS CROSSING (TC)
- WATER BODIES
- ABOVE GROUND INSTALLATION (AGI) / VALVE (VA) / PRESSURE TRANSDUCER (PT)
- COMPOUND (CO)
- TREE PRESERVATION ORDER (TPO)
- NOTABLE TREES (G = GROUP / T = TREE / W = WOODLAND): JACOBS LIST
- HDD STRINGING AREA
- STREET WORKS (SW)
- DESCRIPTION
- ID or WORK NUMBER (if applicable)
- NARROW WORKING WIDTH / TRENCHLESS TECHNIQUE
- COMMENCEMENT / TERMINATION OF WORKS (COMMENCEMENT = OPEN, TERMINATION = CLOSED)

Contains Ordnance Survey data © Crown copyright and database rights 2019.

© Crown copyright and database rights 2019 OS Licence Number AL100005237.

0 50 100 150 200 250 m

SCALE 1 : 2500 @ A1

C02	09/09/19	SHEETS 10, 11 AND 54 REVISED TO WITHDRAW A2b SUB-OPTION	BT	JA	ND	NJ
C03	13/12/19	UPDATED FOR DEADLINE 3	BT	JA	ND	AD
Rev	Rev. Date	Purpose of revision	Drawn	Checkd	Rev'd	Apprv'd

JACOBS
1180 Eskdale Road, Winnersh, Wokingham, RG41 5TU
Tel:+44(0)118 946 7000 : Fax:+44(0)118 946 7001
www.jacobs.com

Client: Esso Petroleum Company, Limited
Ermyn House,
Ermyn Way,
Leatherhead,
Surrey.
KT22 8UX

Project: Southampton to London Pipeline Project

Drawing title

GENERAL ARRANGEMENT SHEET 51 REGULATION 5 (2)(O)

Drawing status: Fit for Stage Approval

Scale	1:2500	DO NOT SCALE
Jacobs No.	B2325300	Rev C03
Client no.		

Drawing number: B2325300-JAC-000-CIV-DRG-000561

© Copyright 2019 Jacobs U.K. Limited. The concepts and information contained in this document are the property of Jacobs. Use or copying of this document in whole or in part without the written permission of Jacobs constitutes an infringement of copyright. Limitation: This drawing has been prepared on behalf of, and for the exclusive use of Jacobs' Client, and is subject to, and issued in accordance with, the provisions of the contract between Jacobs and the Client. Jacobs accepts no liability or responsibility whatsoever for, or in respect of, any use of, or reliance upon, this drawing by any third party.

C:\pwworking\jacobs_uk_water&utilities_ss41btaylor\dms33513\B2325300-JAC-000-CIV-DRG-000561.dwg - 15/12/2019 14:55:09 - A1Frame - BTaylor

REFER TO DRG
B2325300-JAC-000-CIV-DRG-000619 (SHEET 119)

REFER TO DRG B2325300-JAC-000-CIV-DRG-000621 (SHEET 121)

REFER TO DRG B2325300-JAC-000-CIV-DRG-000620 (SHEET 120)

REFER TO DRG
B2325300-JAC-000-CIV-DRG-000624 (SHEET 124)

REFER TO DRG
B2325300-JAC-000-CIV-DRG-000622 (SHEET 122)

SEE NOTE 2

CROSSING
RDX 065f

SW

SW

CROSSING
RDX 065e

STRINGING AREA
FOR TC 039 (HDD)

HEDGEROW
HCX 267

CO
5Q

CROSSING
WCX 106

SW

TRENCHLESS
TC 039
(WCX 105)
(RDX 065c)
(RDX 065d)
(WCX 100)
HDD

NW
30
10m

PIPELINE
1H

95.6m

CUT LINE

SHEET 51
SHEET 52

TRENCHLESS
TC 040
(RDX 066)
AUGER

TPO
080

TPO
079

POSSIBLE STRINGING
AREA FOR TC 041

PIPELINE
1H

NW
31
15m

40.0m

TRENCHLESS
TC 041
(RLX 007)
AUGER

TPO
078

TPO
081

SHEET 52
SHEET 53

CUT LINE

Kingston Road
Staines Reservoirs Aqueduct
Kingston Crescent
Brookside Avenue
Staines Bypass (A308)
River Ash
Railway
HMP Bronzefield
Road to HMP Bronzefield
Ashford Park County Primary School
Recreation Ground
Alexandra Close
Woodthorpe Road
Celia Crescent
Playground
Bixton Road
Sports Centre
Queens Road
Sandringham Drive
Adelaide Road
Fordbridge Park
Talbot Road
Ferndale Road
Marlborough Road
Chesterfield Road
Connaught Avenue
Portland Road
Salcome Road
Ashford Close
Ashford Allotments
Townsend Road
The Wickets
West Close
Warwick Road
Wellington Road
Stanwell Road
Saint Hilda's Avenue
Ashley Gardens
Links Road
Fordbridge Roundabout
Ashford
Wolsey Road
Chaucer Road
Colombo Road
Ford Road
Station Crescent
Ashford Crescent
Stanwell Road (B378)
Fordway Centre
Clinic
Travers Yard
Ashford Railway Station
Station Approach
Station Road
Church Road
Clarendon Primary School
St James
Senior Boys School
Landing
Lake
Village Way
Knapp Road
Dudley Road
Clarendon Road
Ashford Manor Golf Club
Unnamed Road
Kingston Road (A308)
Fordbridge Road (B377)
Staines Reservoirs Aqueduct

LOCATION PLAN
SCALE 1:500,000

NOTES

1. THIS DRAWING IS IN METRES UNLESS STATED OTHERWISE.
2. TRENCHLESS CROSSINGS ARE INDICATIVE ONLY.

LEGEND

- ORDER LIMITS
- LIMITS OF DEVIATION
- NARROW WORKING AREA (NW)
- TRENCHLESS CROSSING (TC)
- WATER BODIES
- ABOVE GROUND INSTALLATION (AGI) / VALVE (VA) / PRESSURE TRANSDUCER (PT)
- COMPOUND (CO)
- TREE PRESERVATION ORDER (TPO)
- NOTABLE TREES (G = GROUP / T = TREE / W = WOODLAND): JACOBS LIST
- HDD STRINGING AREA
- STREET WORKS (SW)
- DESCRIPTION
- ID or WORK NUMBER (if applicable)
- NARROW WORKING WIDTH / TRENCHLESS TECHNIQUE
- COMMENCEMENT / TERMINATION OF WORKS (COMMENCEMENT = OPEN, TERMINATION = CLOSED)

Contains Ordnance Survey data © Crown copyright and database rights 2019.

© Crown copyright and database rights 2019 OS Licence Number AL100005237.

0 50 100 150 200 250 m
SCALE 1 : 2500 @ A1

Rev	Rev. Date	Purpose of revision	Drawn	Checkd	Rev'd	Apprv'd
C02	09/09/19	SHEETS 10, 11 AND 54 REVISED TO WITHDRAW A2b SUB-OPTION	BT	JA	ND	NJ
C03	13/12/19	UPDATED FOR DEADLINE 3	BT	JA	ND	AD

JACOBS
1180 Eskdale Road, Winnersh, Wokingham, RG41 5TU
Tel:+44(0)118 946 7000 · Fax:+44(0)118 946 7001
www.jacobs.com

Client: Esso Petroleum Company, Limited
Ermyn House,
Ermyn Way,
Leatherhead,
Surrey.
KT22 8UX

Project: Southampton to London Pipeline Project

Drawing title
GENERAL ARRANGEMENT SHEET 52 REGULATION 5 (2)(O)

Drawing status: Fit for Stage Approval

Scale	1:2500	DO NOT SCALE
Jacobs No.	B2325300	Rev C03
Client no.		

Drawing number
B2325300-JAC-000-CIV-DRG-000562

© Copyright 2019 Jacobs U.K. Limited. The concepts and information contained in this document are the property of Jacobs. Use or copying of this document in whole or in part without the written permission of Jacobs constitutes an infringement of copyright. Limitation: This drawing has been prepared on behalf of, and for the exclusive use of Jacobs' Client, and is subject to, and issued in accordance with, the provisions of the contract between Jacobs and the Client. Jacobs accepts no liability or responsibility whatsoever for, or in respect of, any use of, or reliance upon, this drawing by any third party.

C:\pwworking\jacobs_uk_water&utilities_ss4\btaylor\dms33513\B2325300-JAC-000-CIV-DRG-000562.dwg - 15/12/2019 15:01:45 - A1Frame - BTaylor

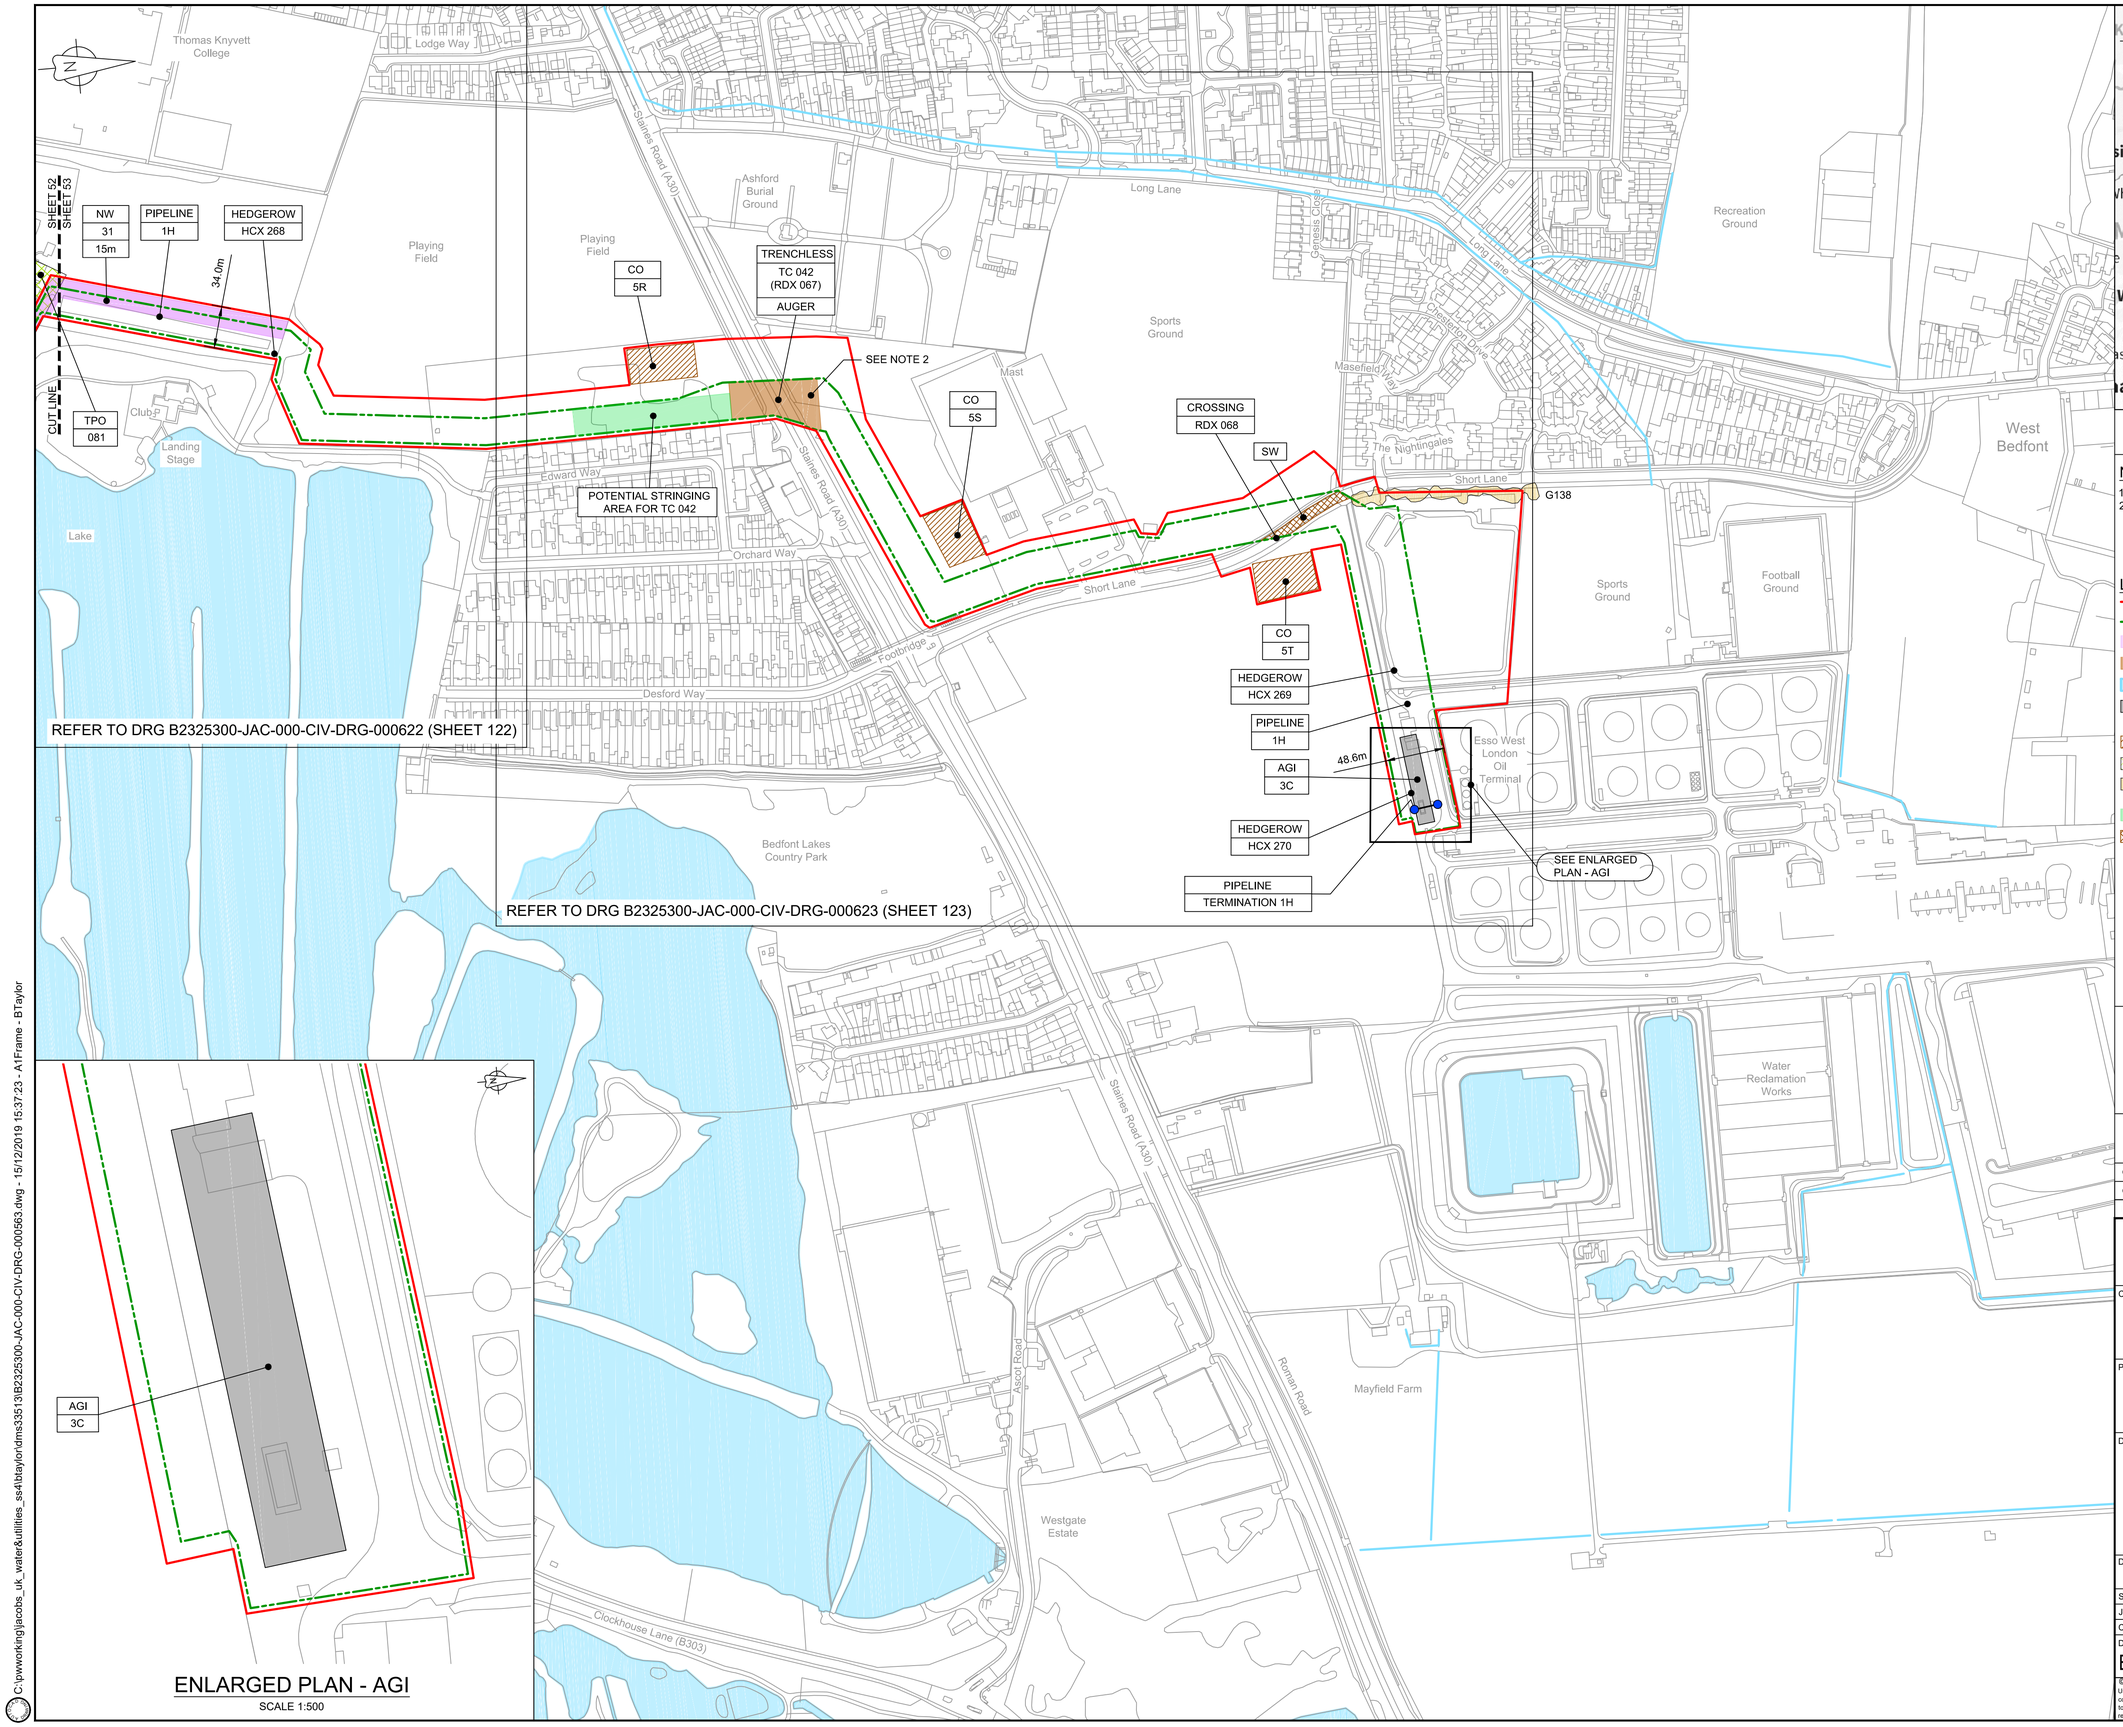

ENLARGED PLAN - AGI

SCALE 1:500

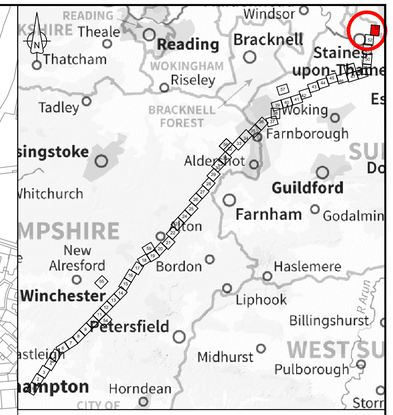

LOCATION PLAN

SCALE 1:500,000

NOTES

1. THIS DRAWING IS IN METRES UNLESS STATED OTHERWISE.
2. TRENCHLESS CROSSINGS ARE INDICATIVE ONLY.

LEGEND

- ORDER LIMITS
- LIMITS OF DEVIATION
- NARROW WORKING AREA (NW)
- TRENCHLESS CROSSING (TC)
- WATER BODIES
- ABOVE GROUND INSTALLATION (AGI) / VALVE (VA) / PRESSURE TRANSDUCER (PT)
- COMPOUND (CO)
- TREE PRESERVATION ORDER (TPO)
- NOTABLE TREES (G = GROUP / T = TREE / W = WOODLAND): JACOBS LIST
- HDD STRINGING AREA
- STREET WORKS (SW)
- DESCRIPTION
- ID or WORK NUMBER (if applicable)
- NARROW WORKING WIDTH / TRENCHLESS TECHNIQUE
- COMMENCEMENT / TERMINATION OF WORKS (COMMENCEMENT = OPEN, TERMINATION = CLOSED)

Contains Ordnance Survey data © Crown copyright and database rights 2019.

© Crown copyright and database rights 2019 OS Licence Number AL100005237.

0 50 100 150 200 250 m

SCALE 1 : 2500 @ A1

C02	09/09/19	SHEETS 10, 11 AND 54 REVISED TO WITHDRAW A2b SUB-OPTION	BT	JA	ND	NJ
C03	13/12/19	UPDATED FOR DEADLINE 3	BT	JA	ND	AD
Rev	Rev. Date	Purpose of revision	Drawn	Checkd	Rev'd	Apprv'd

JACOBS
1180 Eskdale Road, Winnersh, Wokingham, RG41 5TU
Tel:+44(0)118 946 7000 . Fax:+44(0)118 946 7001
www.jacobs.com

Client: Esso Petroleum Company, Limited
Ermyn House,
Ermyn Way,
Leatherhead,
Surrey,
KT22 8UX

Project: Esso — Southampton to London Pipeline Project

Drawing title

GENERAL ARRANGEMENT SHEET 53 REGULATION 5 (2)(O)

Drawing status: Fit for Stage Approval

Scale	1:2500	DO NOT SCALE
Jacobs No.	B2325300	Rev C03
Client no.		

Drawing number: B2325300-JAC-000-CIV-DRG-000563

© Copyright 2019 Jacobs U.K. Limited. The concepts and information contained in this document are the property of Jacobs. Use or copying of this document in whole or in part without the written permission of Jacobs constitutes an infringement of copyright. Limitation: This drawing has been prepared on behalf of, and for the exclusive use of Jacobs' Client, and is subject to, and issued in accordance with, the provisions of the contract between Jacobs and the Client. Jacobs accepts no liability or responsibility whatsoever for, or in respect of, any use of, or reliance upon, this drawing by any third party.

C:\pwworking\jacobs_uk_water&utilities_ss4\btaylor\dms33513\B2325300-JAC-000-CIV-DRG-000563.dwg - 15/12/2019 15:37:23 - A1Frame - BTaylor

SHEET 54 - NO LONGER NEEDED

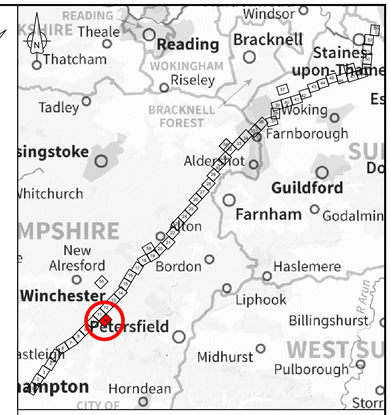

LOCATION PLAN
SCALE 1:500,000

NOTES

1. THIS DRAWING IS IN METRES UNLESS STATED OTHERWISE.
2. TRENCHLESS CROSSINGS ARE INDICATIVE ONLY.

LEGEND

- ORDER LIMITS
- LIMITS OF DEVIATION
- NARROW WORKING AREA (NW)
- TRENCHLESS CROSSING (TC)
- WATER BODIES
- ABOVE GROUND INSTALLATION (AGI) / VALVE (VA) / PRESSURE TRANSDUCER (PT)
- COMPOUND (CO)
- TREE PRESERVATION ORDER (TPO)
- NOTABLE TREES (G = GROUP / T = TREE / W = WOODLAND): JACOBS LIST
- HDD STRINGING AREA
- STREET WORKS (SW)
- DESCRIPTION
- ID or WORK NUMBER (if applicable)
- NARROW WORKING WIDTH / TRENCHLESS TECHNIQUE
- COMMENCEMENT / TERMINATION OF WORKS (COMMENCEMENT = OPEN, TERMINATION = CLOSED)

Contains Ordnance Survey data © Crown copyright and database rights 2019.

© Crown copyright and database rights 2019 OS Licence Number AL100005237.

0 50 100 150 200 250 m

SCALE 1 : 2500 @ A1

Rev	Rev. Date	Purpose of revision	Drawn	Checkd	Rev'd	Apprv'd
C02	09/09/19	SHEETS 10, 11 AND 54 REVISED TO WITHDRAW A2b SUB-OPTION	BT	JA	ND	NJ
C03	13/12/19	UPDATED FOR DEADLINE 3	BT	JA	ND	AD

JACOBS
1180 Eskdale Road, Winnersh, Wokingham, RG41 5TU
Tel:+44(0)118 946 7000 · Fax:+44(0)118 946 7001
www.jacobs.com

Client: Esso Petroleum Company, Limited
Ermyn House,
Ermyn Way,
Leatherhead,
Surrey.
KT22 8UX

Project: Esso | Southampton to London Pipeline Project

Drawing title
GENERAL ARRANGEMENT
SHEET 54
REGULATION 5 (2)(O)

Drawing status
Fit for Stage Approval

Scale	1:2500	DO NOT SCALE
Jacobs No.	B2325300	Rev C03
Client no.		

Drawing number
B2325300-JAC-000-CIV-DRG-000564

© Copyright 2019 Jacobs U.K. Limited. The concepts and information contained in this document are the property of Jacobs. Use or copying of this document in whole or in part without the written permission of Jacobs constitutes an infringement of copyright. Limitation: This drawing has been prepared on behalf of, and for the exclusive use of Jacobs' Client, and is subject to, and issued in accordance with, the provisions of the contract between Jacobs and the Client. Jacobs accepts no liability or responsibility whatsoever for, or in respect of, any use of, or reliance upon, this drawing by any third party.

C:\pwworking\jacobs_uk_water&utilities_ss4\btaylor\dms33513\B2325300-JAC-000-CIV-DRG-000564.dwg - 15/12/2019 15:07:56 - A1Frame - BTaylor

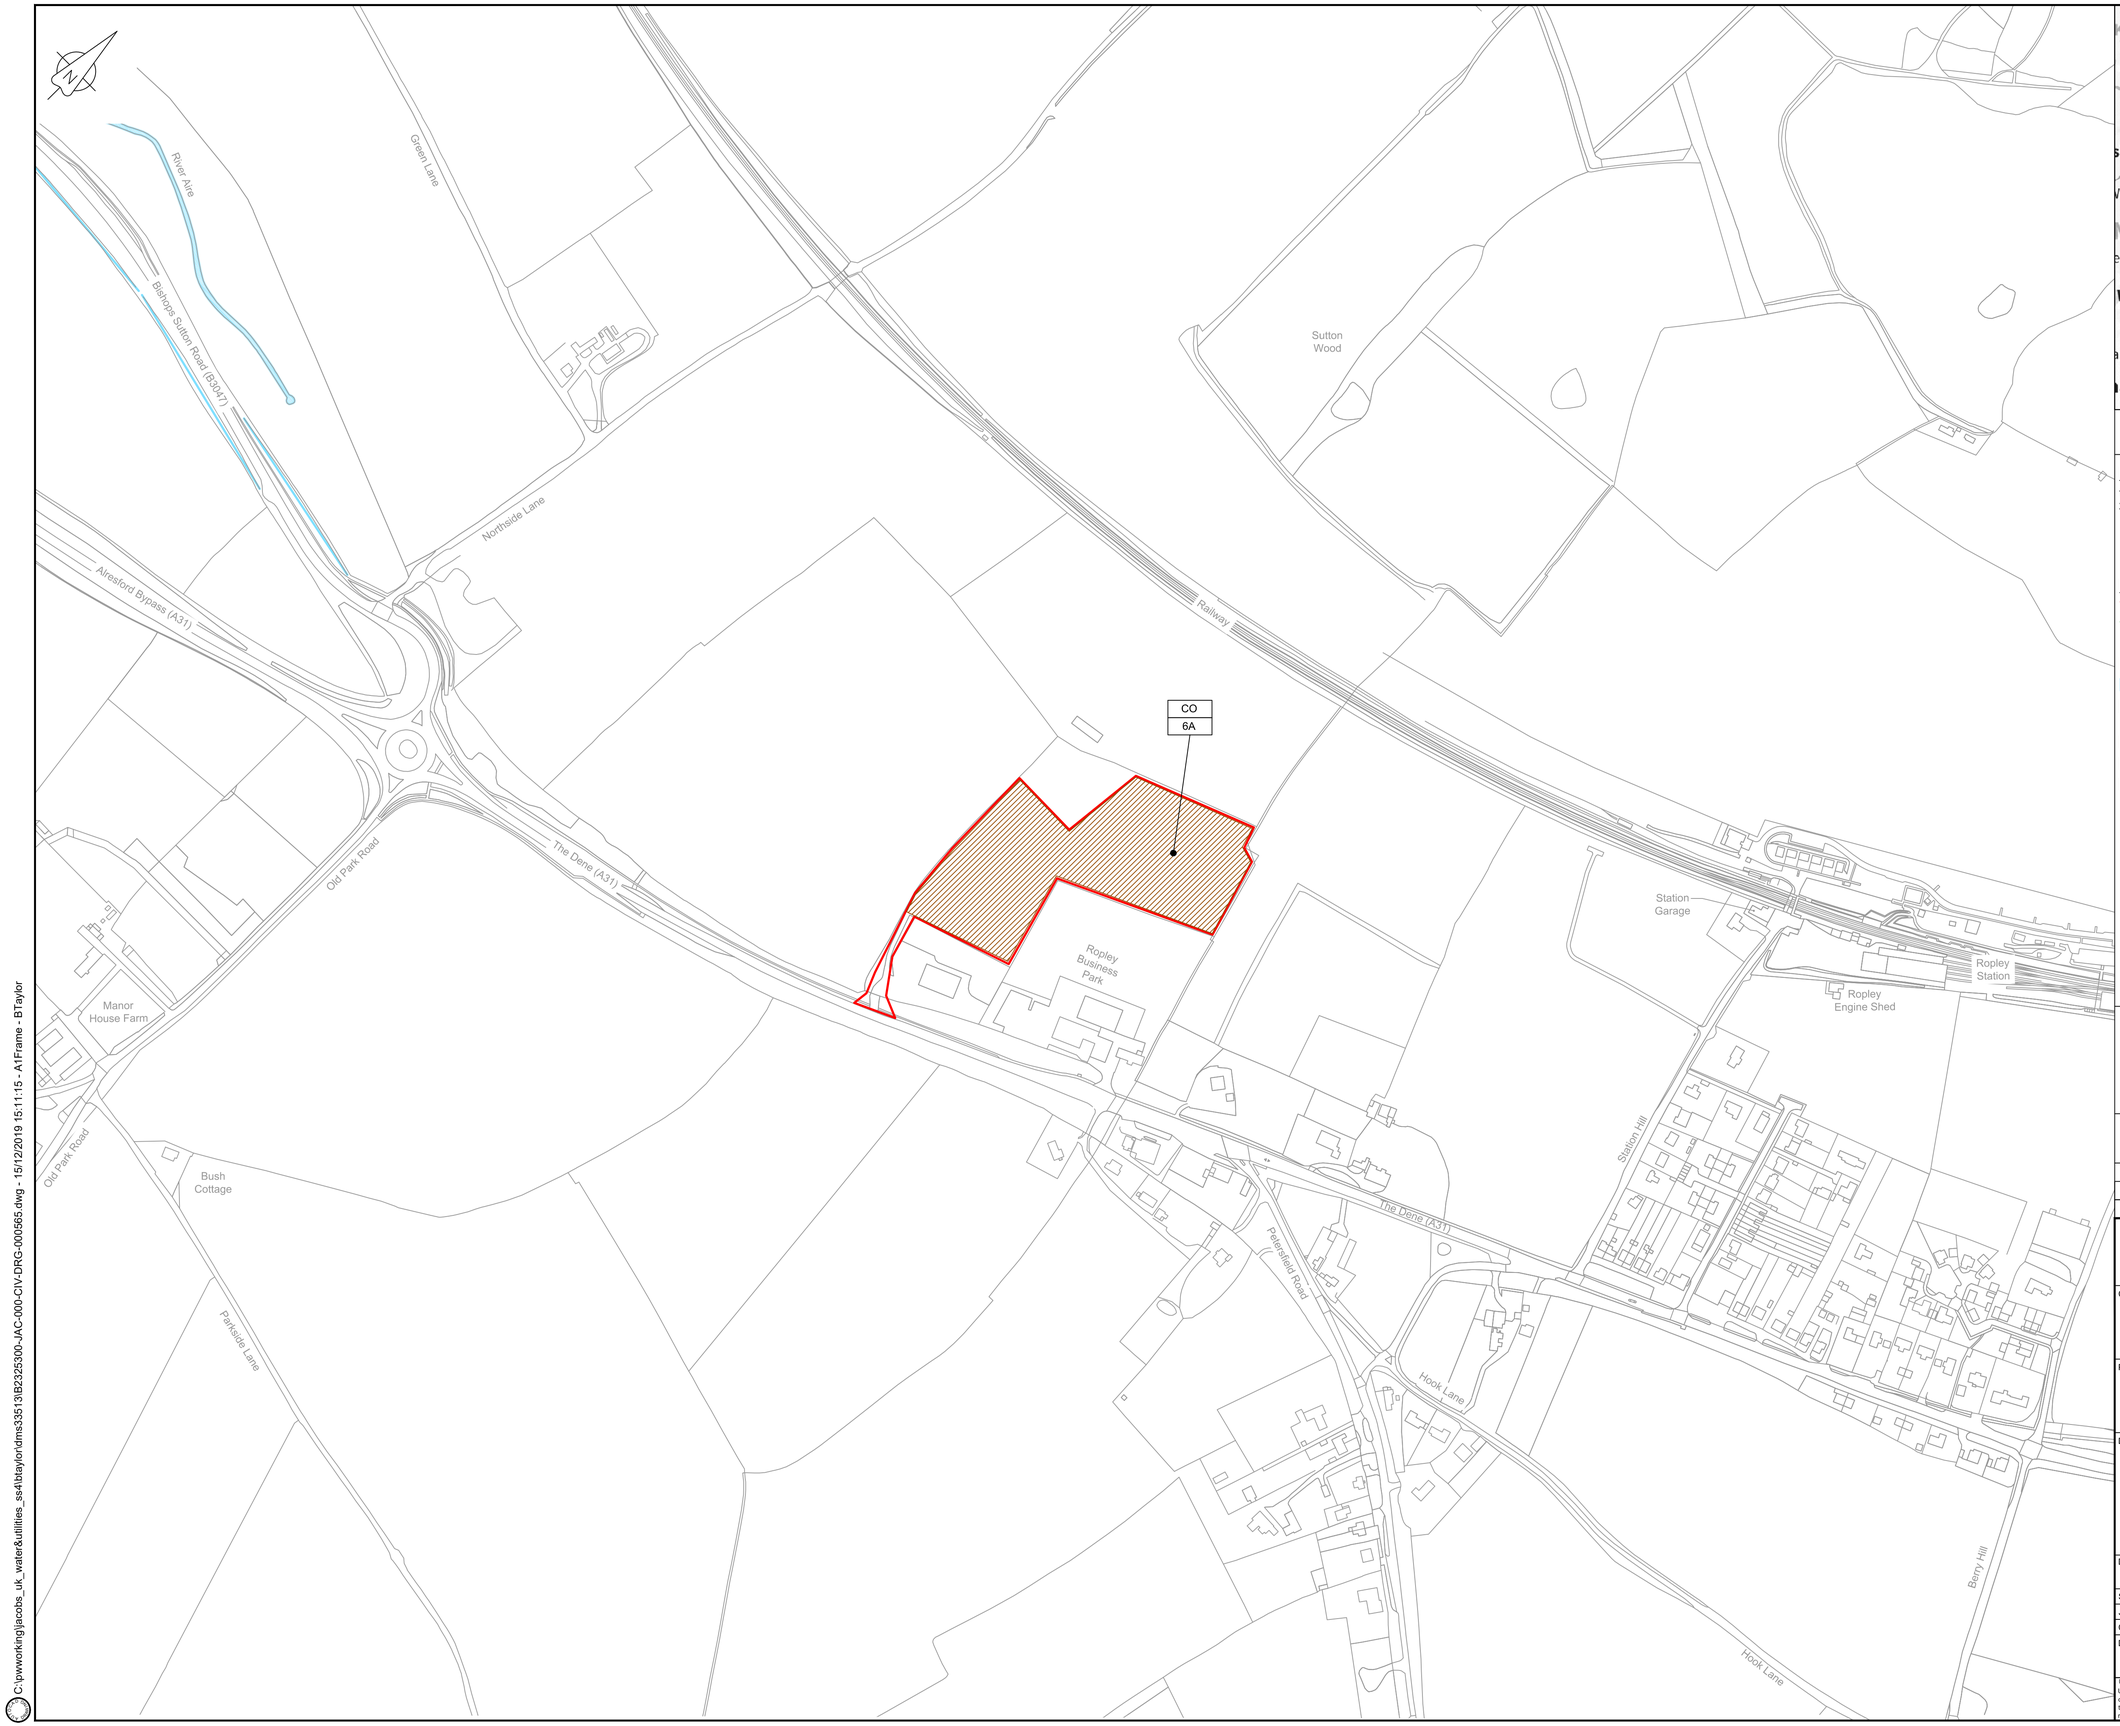

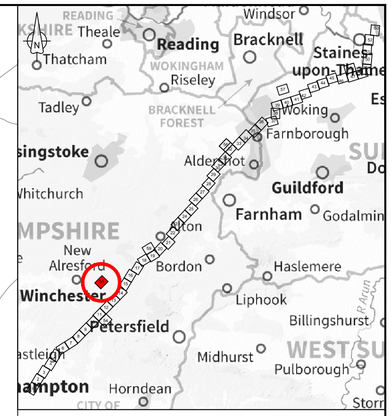

LOCATION PLAN
SCALE 1:500,000

NOTES

1. THIS DRAWING IS IN METRES UNLESS STATED OTHERWISE.
2. TRENCHLESS CROSSINGS ARE INDICATIVE ONLY.

LEGEND

- ORDER LIMITS
- LIMITS OF DEVIATION
- NARROW WORKING AREA (NW)
- TRENCHLESS CROSSING (TC)
- WATER BODIES
- ABOVE GROUND INSTALLATION (AGI) / VALVE (VA) / PRESSURE TRANSDUCER (PT)
- COMPOUND (CO)
- TREE PRESERVATION ORDER (TPO)
- NOTABLE TREES (G = GROUP / T = TREE / W = WOODLAND): JACOBS LIST
- HDD STRINGING AREA
- STREET WORKS (SW)
- DESCRIPTION
- ID or WORK NUMBER (if applicable)
- NARROW WORKING WIDTH / TRENCHLESS TECHNIQUE
- COMMENCEMENT / TERMINATION OF WORKS (COMMENCEMENT = OPEN, TERMINATION = CLOSED)

Contains Ordnance Survey data © Crown copyright and database rights 2019.

© Crown copyright and database rights 2019 OS Licence Number AL100005237.

0 50 100 150 200 250 m
SCALE 1 : 2500 @ A1

C02	09/09/19	SHEETS 10, 11 AND 54 REVISED TO WITHDRAW A2b SUB-OPTION	BT	JA	ND	NJ
C03	13/12/19	UPDATED FOR DEADLINE 3	BT	JA	ND	AD
Rev	Rev. Date	Purpose of revision	Drawn	Checkd	Rev'd	Apprv'd

JACOBS
1180 Eskdale Road, Winnersh, Wokingham, RG41 5TU
Tel:+44(0)118 946 7000 · Fax:+44(0)118 946 7001
www.jacobs.com

Client: Esso Petroleum Company, Limited
Ermyn House,
Ermyn Way,
Leatherhead,
Surrey.
KT22 8UX

Project: Southampton to London Pipeline Project

Drawing title
GENERAL ARRANGEMENT SHEET 55 REGULATION 5 (2)(O)

Drawing status: Fit for Stage Approval

Scale	1:2500	DO NOT SCALE
Jacobs No.	B2325300	Rev C03
Client no.		

Drawing number
B2325300-JAC-000-CIV-DRG-000565

© Copyright 2019 Jacobs U.K. Limited. The concepts and information contained in this document are the property of Jacobs. Use or copying of this document in whole or in part without the written permission of Jacobs constitutes an infringement of copyright. Limitation: This drawing has been prepared on behalf of, and for the exclusive use of Jacobs' Client, and is subject to, and issued in accordance with, the provisions of the contract between Jacobs and the Client. Jacobs accepts no liability or responsibility whatsoever for, or in respect of, any use of, or reliance upon, this drawing by any third party.

C:\pwworking\jacobs_uk_water\utilities_ss4\btaylor\dms33513\B2325300-JAC-000-CIV-DRG-000565.dwg - 15/12/2019 15:11:15 - A1Frame - BTaylor

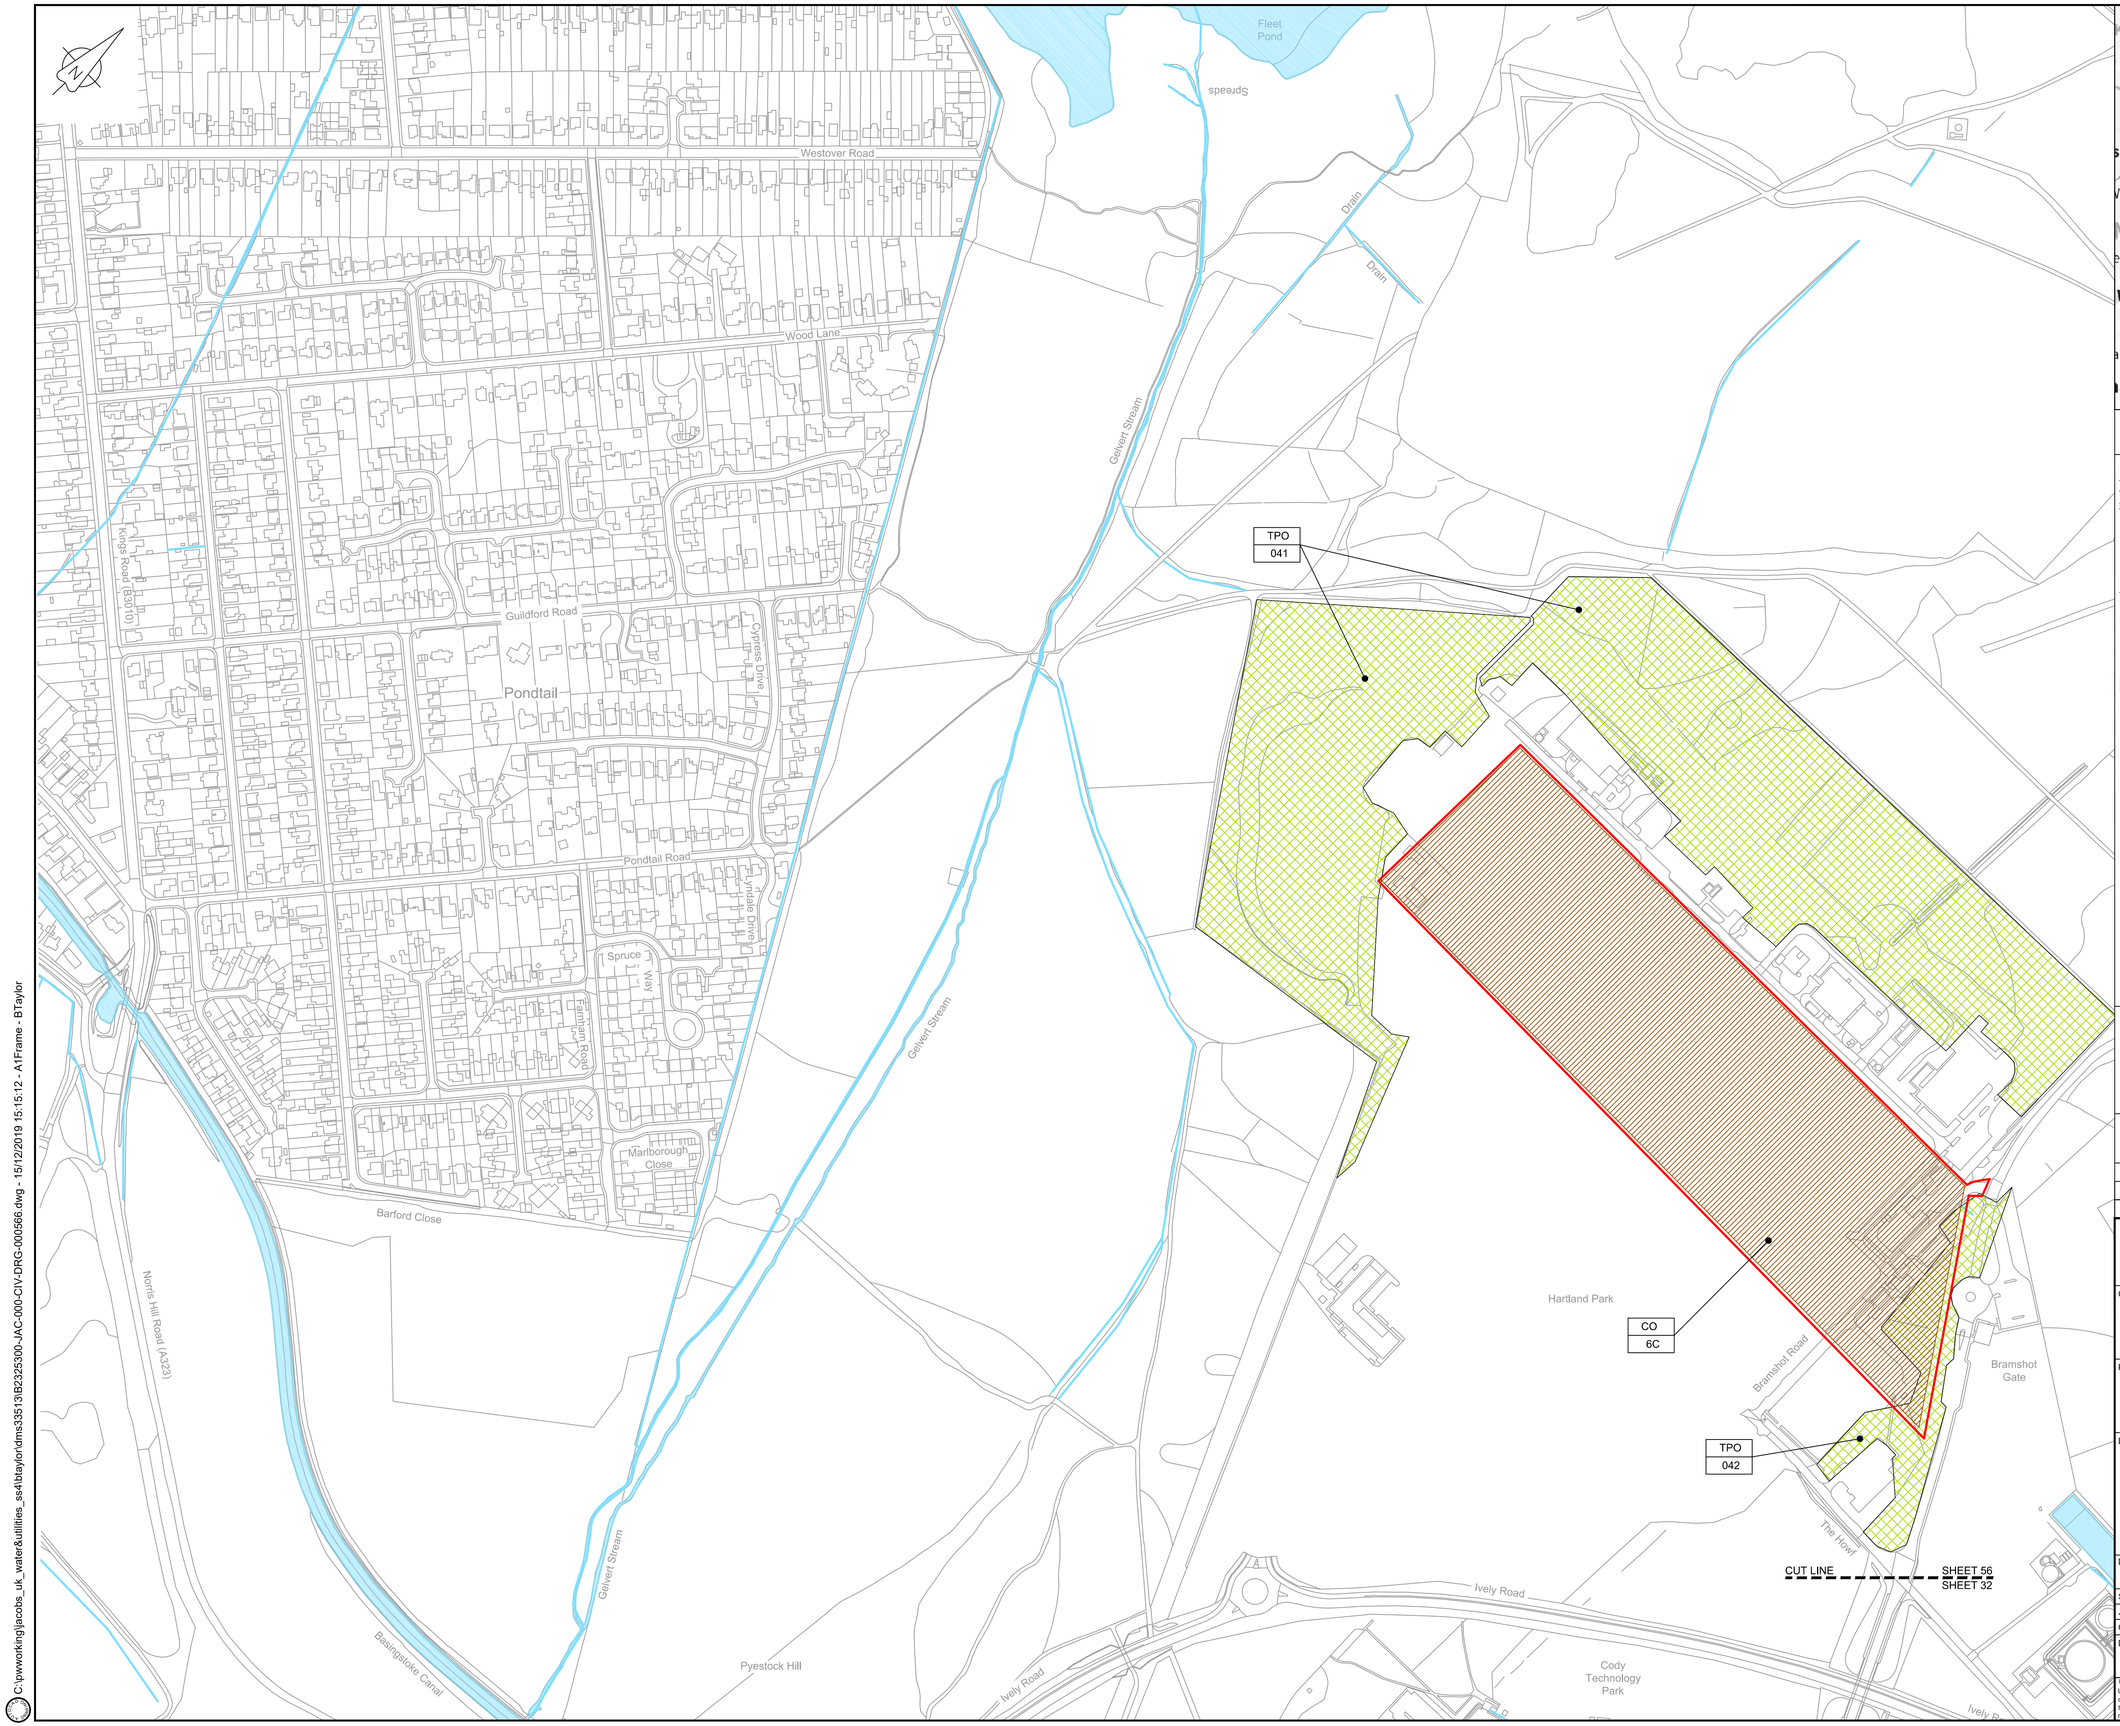

LOCATION PLAN
SCALE 1:500,000

NOTES

1. THIS DRAWING IS IN METRES UNLESS STATED OTHERWISE.
2. TRENCHLESS CROSSINGS ARE INDICATIVE ONLY.

LEGEND

- ORDER LIMITS
- LIMITS OF DEVIATION
- NARROW WORKING AREA (NW)
- TRENCHLESS CROSSING (TC)
- WATER BODIES
- ABOVE GROUND INSTALLATION (AGI) / VALVE (VA) / PRESSURE TRANSDUCER (PT)
- COMPOUND (CO)
- TREE PRESERVATION ORDER (TPO)
- NOTABLE TREES (G = GROUP / T = TREE / W = WOODLAND): JACOBS LIST
- HDD STRINGING AREA
- STREET WORKS (SW)
- DESCRIPTION
- ID or WORK NUMBER (if applicable)
- NARROW WORKING WIDTH / TRENCHLESS TECHNIQUE
- COMMENCEMENT / TERMINATION OF WORKS (COMMENCEMENT = OPEN, TERMINATION = CLOSED)

Contains Ordnance Survey data © Crown copyright and database rights 2019.

© Crown copyright and database rights 2019 OS Licence Number AL100005237.

0 50 100 150 200 250 m
SCALE 1 : 2500 @ A1

C02	09/09/19	SHEETS 10, 11 AND 54 REVISED TO WITHDRAW A2b SUB-OPTION	BT	JA	ND	NJ
C03	13/12/19	UPDATED FOR DEADLINE 3	BT	JA	ND	AD
Rev	Rev. Date	Purpose of revision	Drawn	Checkd	Rev'd	Apprv'd

JACOBS
1180 Eskdale Road, Winnersh, Wokingham, RG41 5TU
Tel:+44(0)118 946 7000 · Fax:+44(0)118 946 7001
www.jacobs.com

Client: Esso Petroleum Company, Limited
Ermyn House,
Ermyn Way,
Leatherhead,
Surrey.
KT22 8UX

Project: Southampton to London Pipeline Project

Drawing title
GENERAL ARRANGEMENT SHEET 56 REGULATION 5 (2)(O)

Drawing status: Fit for Stage Approval

Scale	1:2500	DO NOT SCALE	
Jacobs No.	B2325300	Rev	C03
Client no.			

Drawing number: B2325300-JAC-000-CIV-DRG-000566

© Copyright 2019 Jacobs U.K. Limited. The concepts and information contained in this document are the property of Jacobs. Use or copying of this document in whole or in part without the written permission of Jacobs constitutes an infringement of copyright. Limitation: This drawing has been prepared on behalf of, and for the exclusive use of Jacobs' Client, and is subject to, and issued in accordance with, the provisions of the contract between Jacobs and the Client. Jacobs accepts no liability or responsibility whatsoever for, or in respect of, any use of, or reliance upon, this drawing by any third party.

C:\pwworking\jacobs_uk_water&utilities_ss4\btaylor\dms33513\B2325300-JAC-000-CIV-DRG-000566.dwg - 15/12/2019 15:15:12 - A1Frame - BTaylor

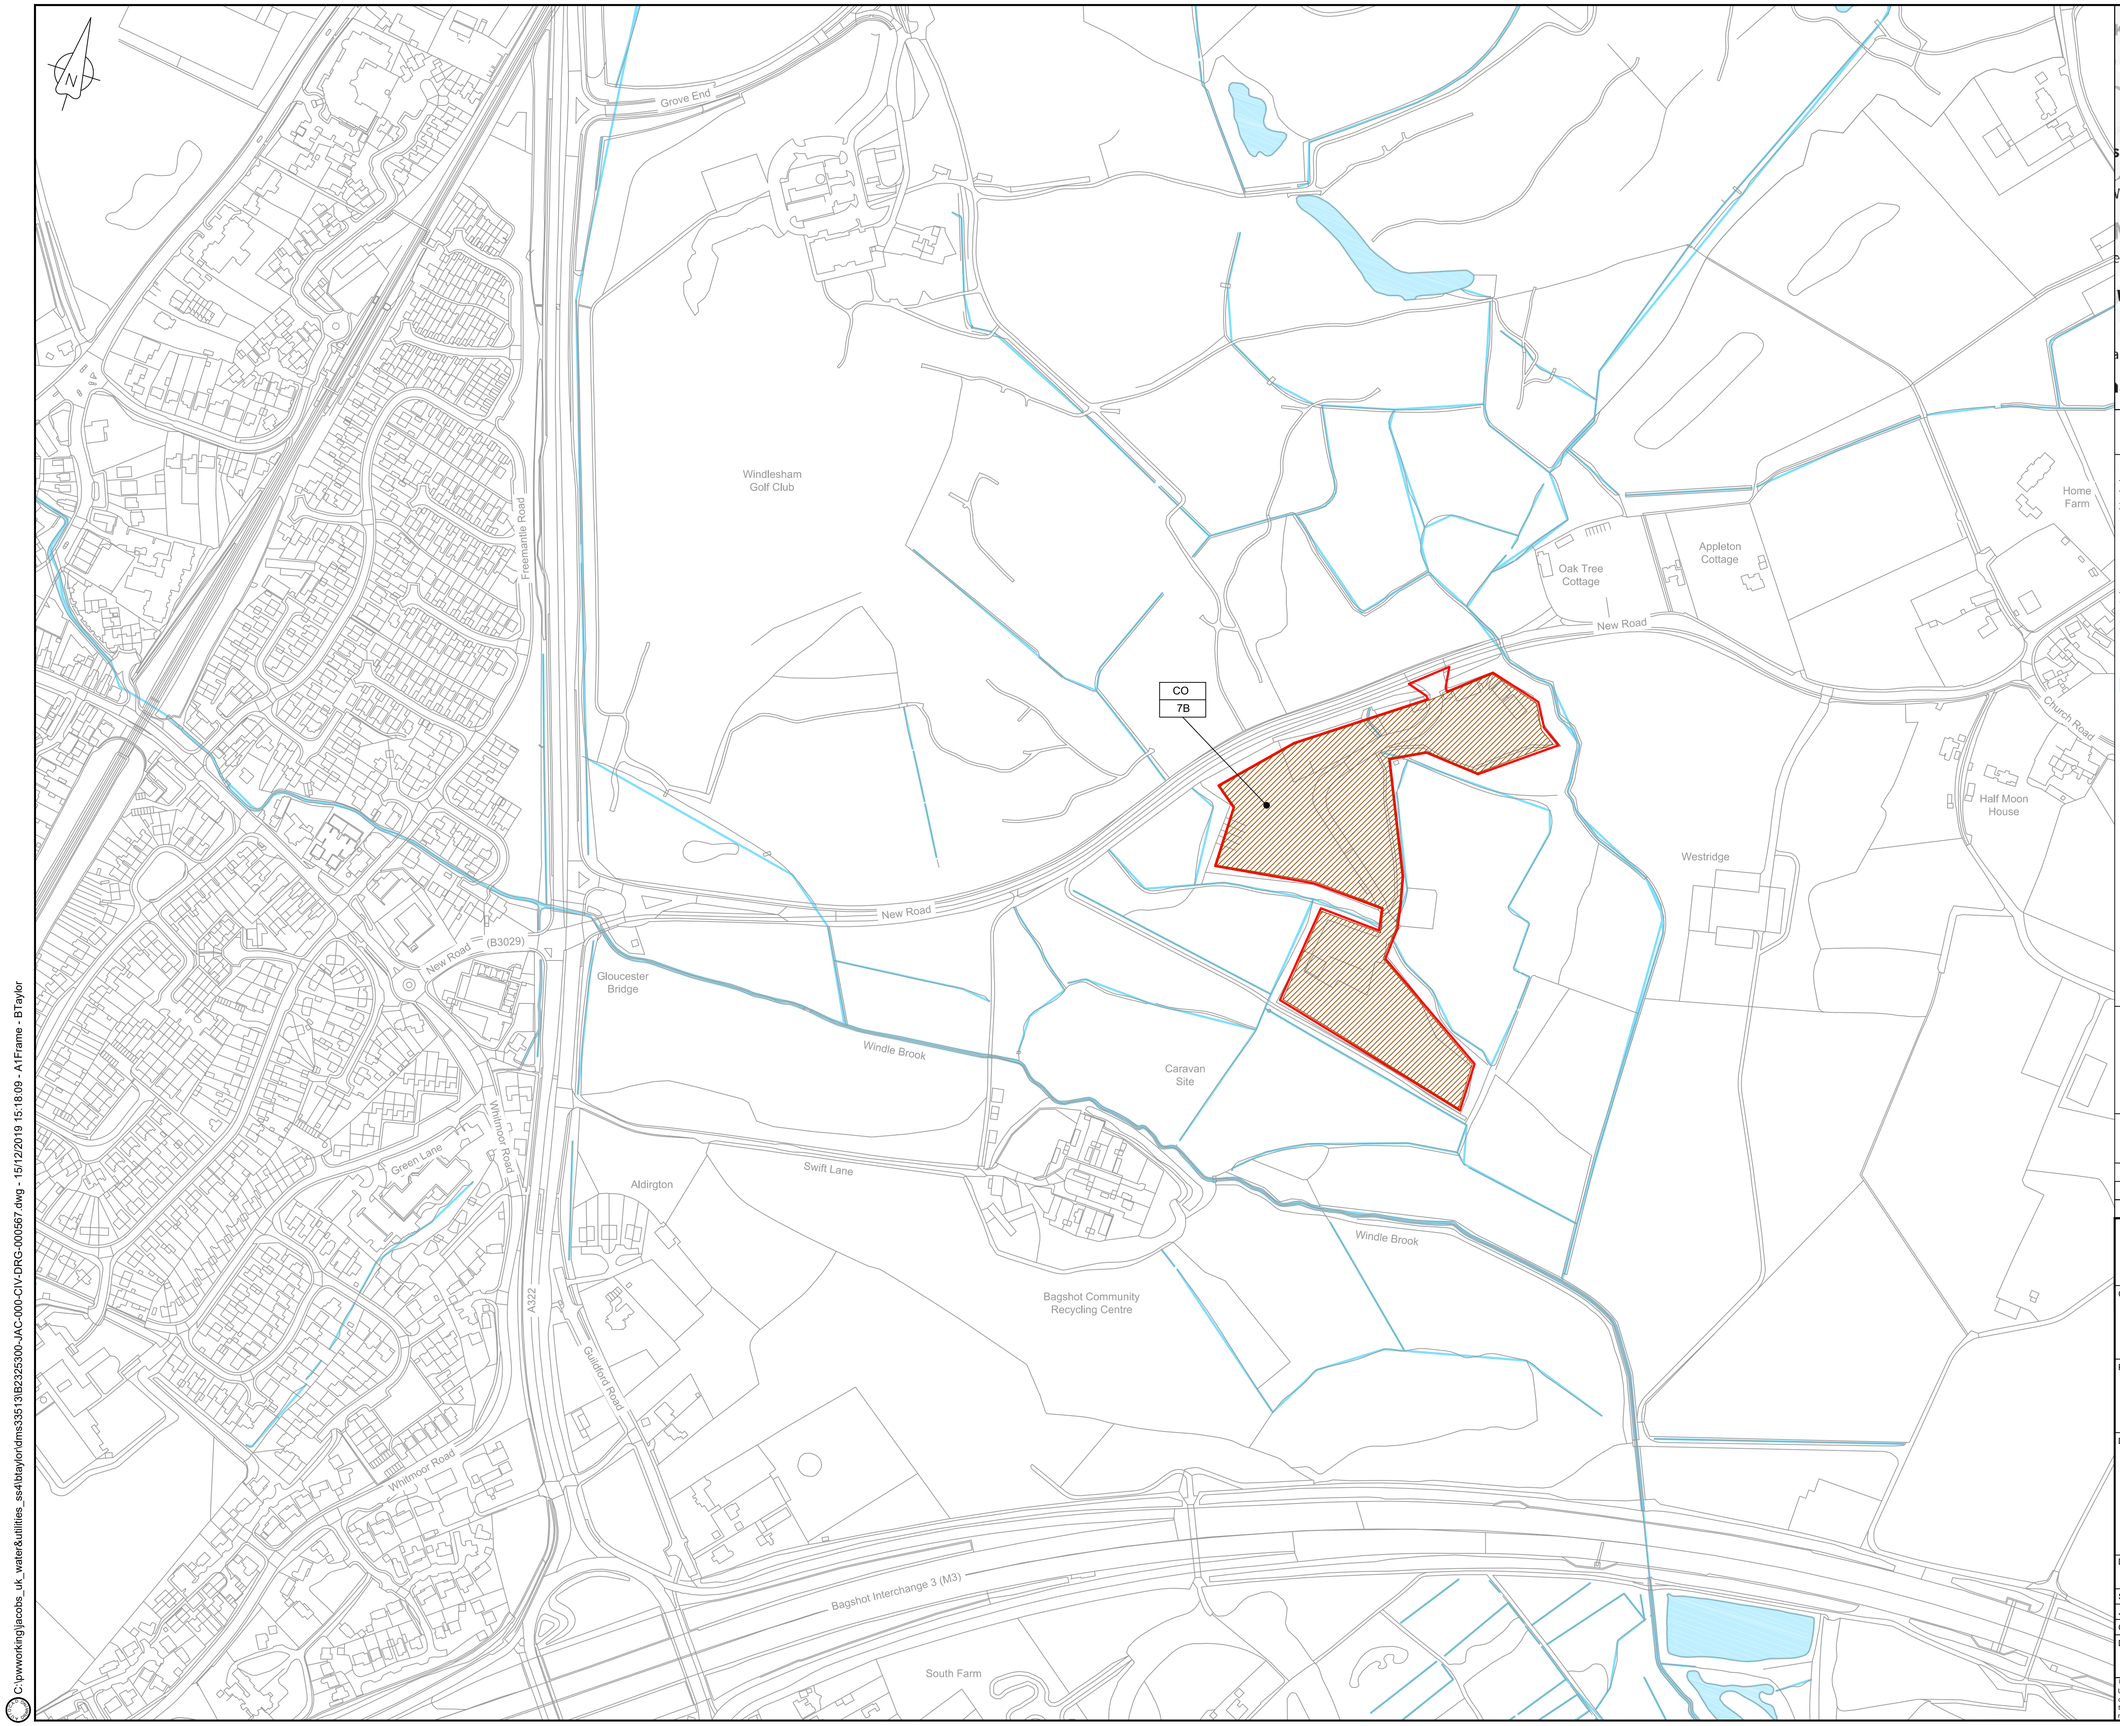

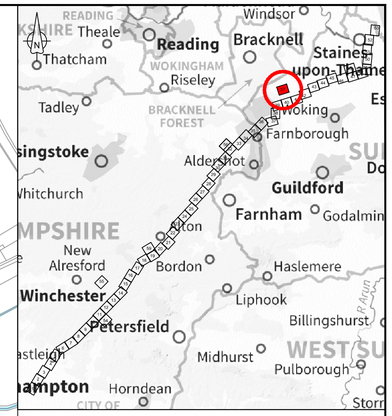

LOCATION PLAN
SCALE 1:500,000

NOTES

1. THIS DRAWING IS IN METRES UNLESS STATED OTHERWISE.
2. TRENCHLESS CROSSINGS ARE INDICATIVE ONLY.

LEGEND

- ORDER LIMITS
- LIMITS OF DEVIATION
- NARROW WORKING AREA (NW)
- TRENCHLESS CROSSING (TC)
- WATER BODIES
- ABOVE GROUND INSTALLATION (AGI) / VALVE (VA) / PRESSURE TRANSDUCER (PT)
- COMPOUND (CO)
- TREE PRESERVATION ORDER (TPO)
- NOTABLE TREES (G = GROUP / T = TREE / W = WOODLAND): JACOBS LIST
- HDD STRINGING AREA
- STREET WORKS (SW)
- DESCRIPTION
- ID or WORK NUMBER (if applicable)
- NARROW WORKING WIDTH / TRENCHLESS TECHNIQUE
- COMMENCEMENT / TERMINATION OF WORKS (COMMENCEMENT = OPEN, TERMINATION = CLOSED)

Contains Ordnance Survey data © Crown copyright and database rights 2019.

© Crown copyright and database rights 2019 OS Licence Number AL100005237.

0 50 100 150 200 250 m
SCALE 1 : 2500 @ A1

C02	09/09/19	SHEETS 10, 11 AND 54 REVISED TO WITHDRAW A2b SUB-OPTION	BT	JA	ND	NJ
C03	13/12/19	UPDATED FOR DEADLINE 3	BT	JA	ND	AD
Rev	Rev. Date	Purpose of revision	Drawn	Checkd	Rev'd	Apprv'd

JACOBS
1180 Eskdale Road, Winnersh, Wokingham, RG41 5TU
Tel:+44(0)118 946 7000 Fax:+44(0)118 946 7001
www.jacobs.com

Client: Esso Petroleum Company, Limited
Ermyn House,
Ermyn Way,
Leatherhead,
Surrey,
KT22 8UX

Project: Southampton to London Pipeline Project

Drawing title
GENERAL ARRANGEMENT SHEET 57 REGULATION 5 (2)(O)

Drawing status: Fit for Stage Approval

Scale	1:2500	DO NOT SCALE
Jacobs No.	B2325300	Rev C03
Client no.		

Drawing number: B2325300-JAC-000-CIV-DRG-000567

© Copyright 2019 Jacobs U.K. Limited. The concepts and information contained in this document are the property of Jacobs. Use or copying of this document in whole or in part without the written permission of Jacobs constitutes an infringement of copyright. Limitation: This drawing has been prepared on behalf of, and for the exclusive use of Jacobs' Client, and is subject to, and issued in accordance with, the provisions of the contract between Jacobs and the Client. Jacobs accepts no liability or responsibility whatsoever for, or in respect of, any use of, or reliance upon, this drawing by any third party.

C:\pwworking\jacobs_uk_water&utilities_ss4\btay\or\dms35513\B2325300-JAC-000-CIV-DRG-000567.dwg - 15/12/2019 15:18:09 - A1Frame - BTaylor

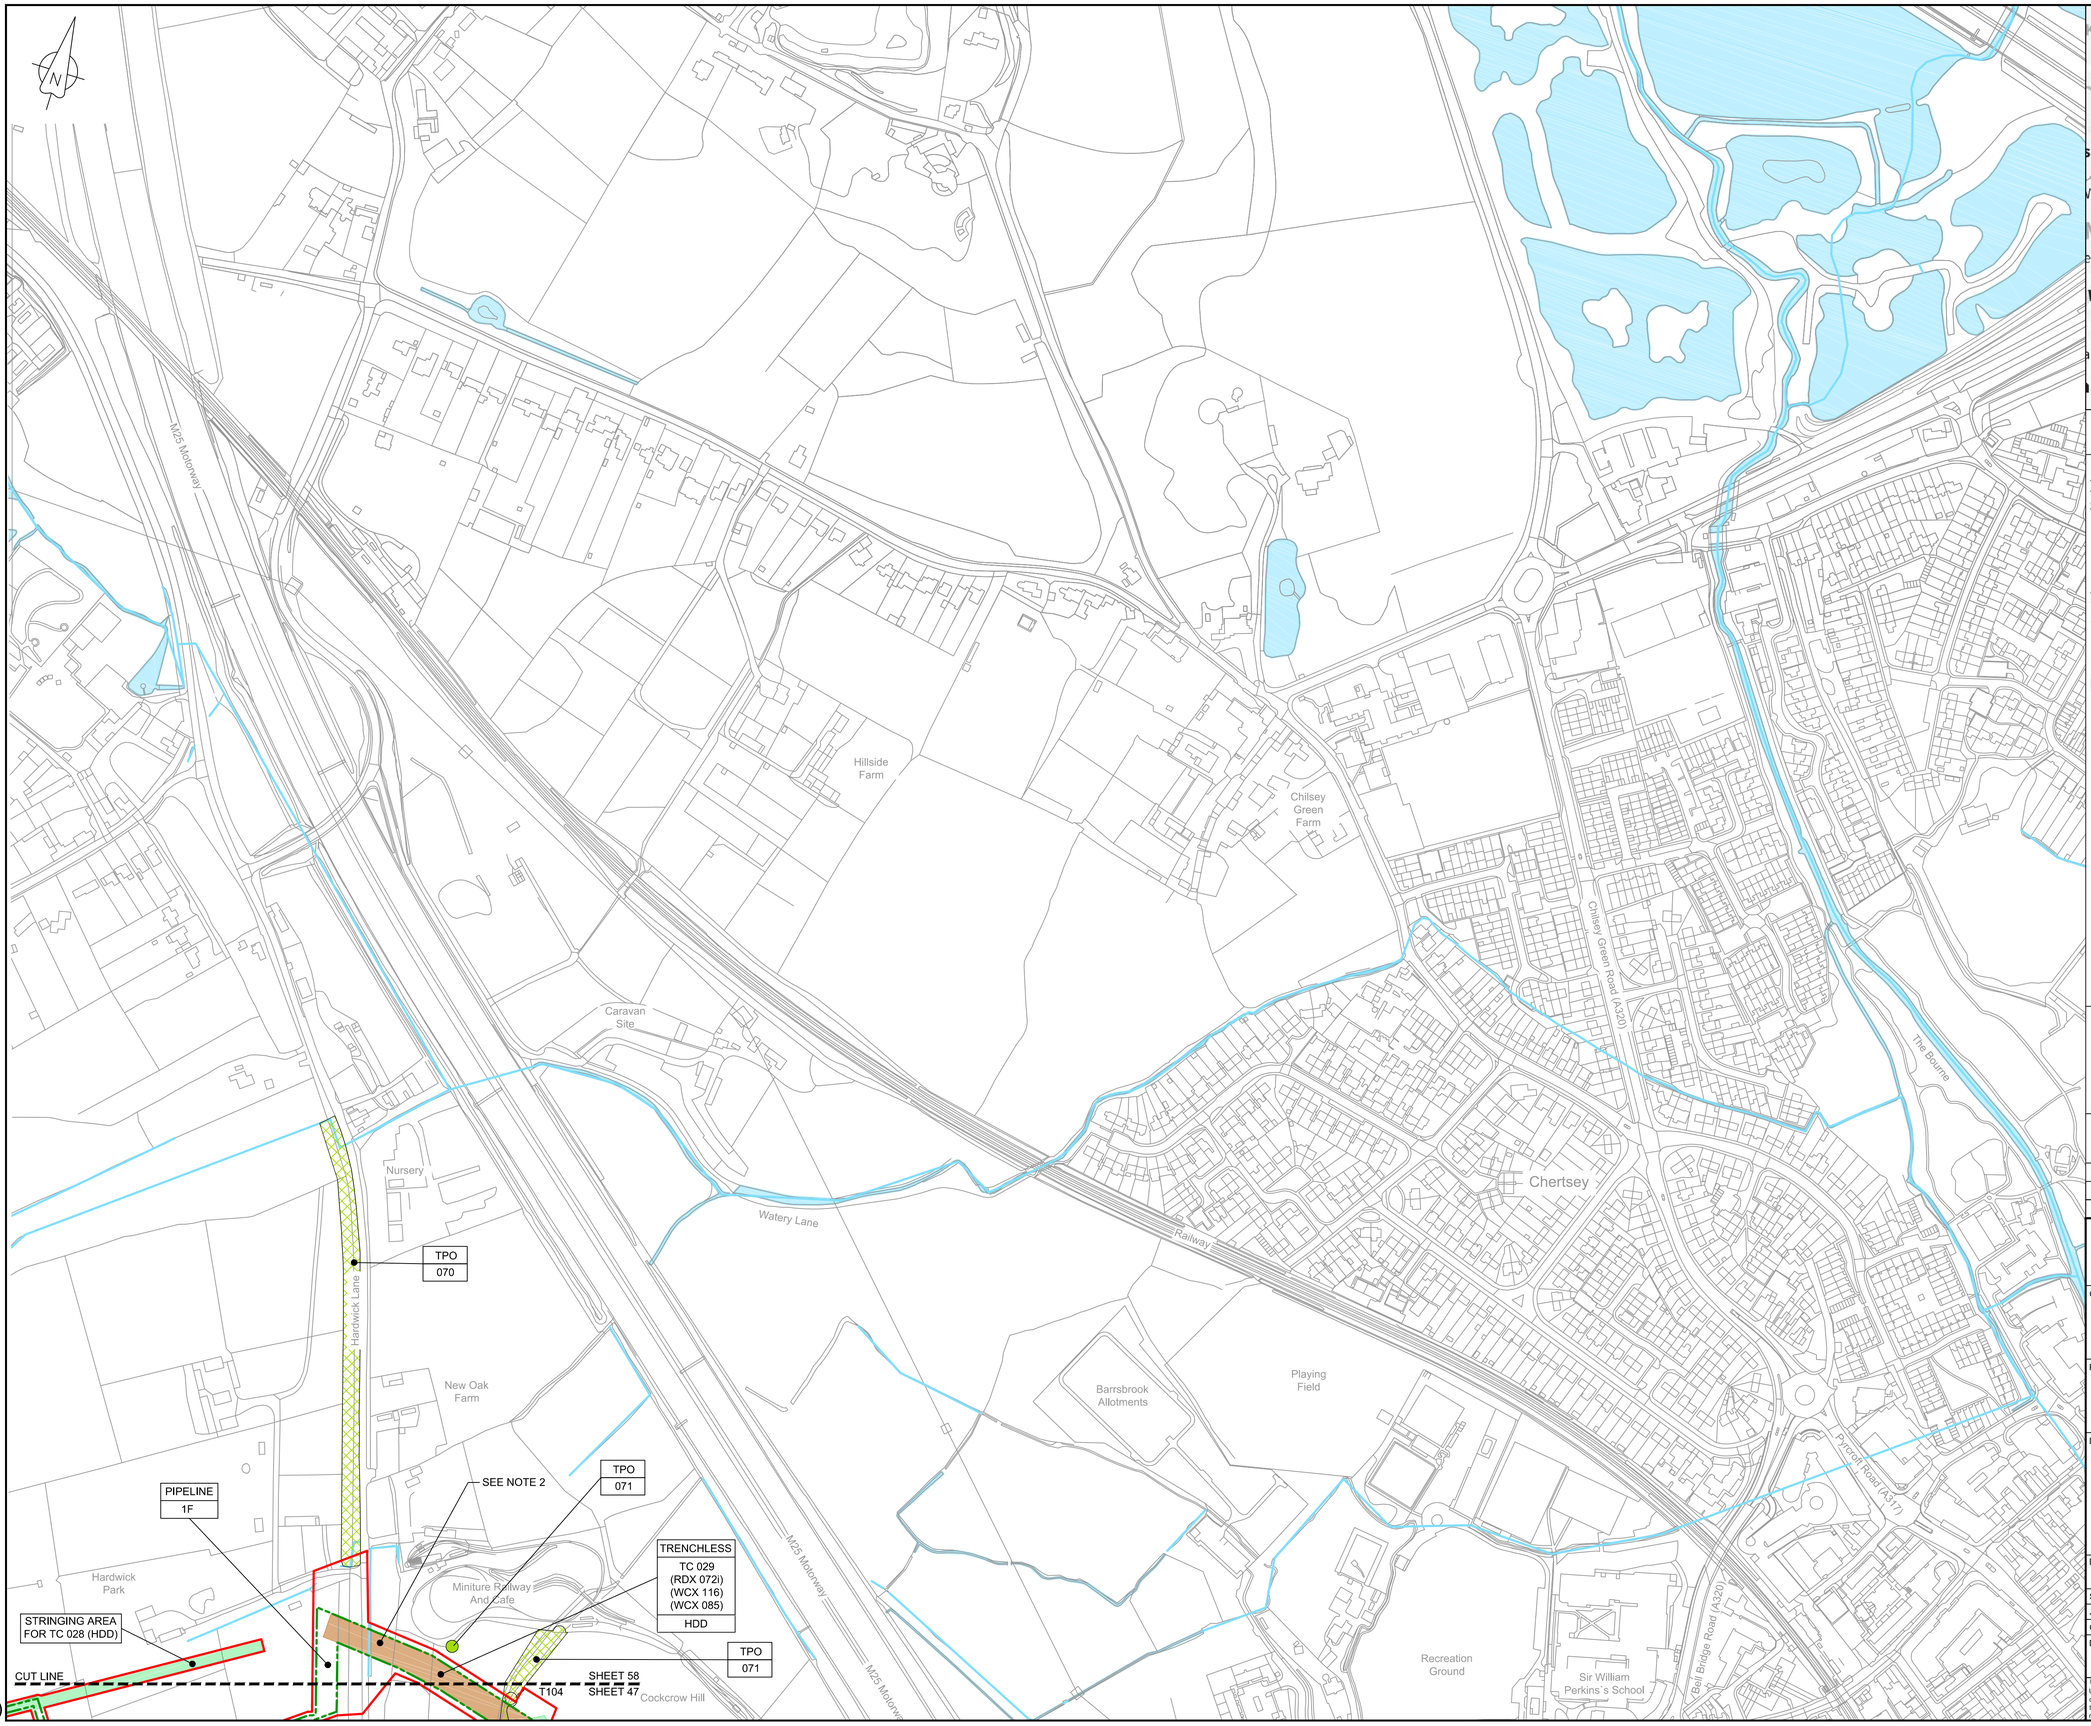

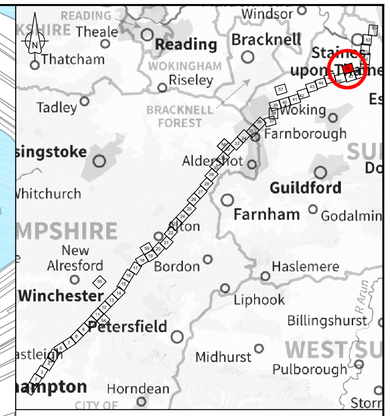

LOCATION PLAN
SCALE 1:500,000

NOTES

1. THIS DRAWING IS IN METRES UNLESS STATED OTHERWISE.
2. TRENCHLESS CROSSINGS ARE INDICATIVE ONLY.

LEGEND

- ORDER LIMITS
- LIMITS OF DEVIATION
- NARROW WORKING AREA (NW)
- TRENCHLESS CROSSING (TC)
- WATER BODIES
- ABOVE GROUND INSTALLATION (AGI) / VALVE (VA) / PRESSURE TRANSDUCER (PT)
- COMPOUND (CO)
- TREE PRESERVATION ORDER (TPO)
- NOTABLE TREES (G = GROUP / T = TREE / W = WOODLAND): JACOBS LIST
- HDD STRINGING AREA
- STREET WORKS (SW)
- DESCRIPTION
- ID or WORK NUMBER (if applicable)
- NARROW WORKING WIDTH / TRENCHLESS TECHNIQUE
- COMMENCEMENT / TERMINATION OF WORKS (COMMENCEMENT = OPEN, TERMINATION = CLOSED)

Contains Ordnance Survey data © Crown copyright and database rights 2019.

© Crown copyright and database rights 2019 OS Licence Number AL100005237.

0 50 100 150 200 250 m
SCALE 1 : 2500 @ A1

C02	09/09/19	SHEETS 10, 11 AND 54 REVISED TO WITHDRAW A2b SUB-OPTION	BT	JA	ND	NJ
C03	13/12/19	UPDATED FOR DEADLINE 3	BT	JA	ND	AD
Rev	Rev. Date	Purpose of revision	Drawn	Checkd	Rev'd	Apprv'd

JACOBS
1180 Eskdale Road, Winnersh, Wokingham, RG41 5TU
Tel:+44(0)118 946 7000 . Fax:+44(0)118 946 7001
www.jacobs.com

Client: Esso Petroleum Company, Limited
Ermyn House,
Ermyn Way,
Leatherhead,
Surrey,
KT22 8UX

Project: Southampton to London Pipeline Project

Drawing title
GENERAL ARRANGEMENT SHEET 58 REGULATION 5 (2)(O)

Drawing status: Fit for Stage Approval

Scale	1:2500	DO NOT SCALE
Jacobs No.	B2325300	Rev C03
Client no.		

Drawing number: B2325300-JAC-000-CIV-DRG-000568

© Copyright 2019 Jacobs U.K. Limited. The concepts and information contained in this document are the property of Jacobs. Use or copying of this document in whole or in part without the written permission of Jacobs constitutes an infringement of copyright. Limitation: This drawing has been prepared on behalf of, and for the exclusive use of Jacobs' Client, and is subject to, and issued in accordance with, the provisions of the contract between Jacobs and the Client. Jacobs accepts no liability or responsibility whatsoever for, or in respect of, any use of, or reliance upon, this drawing by any third party.

C:\pwworking\jacobs_uk_water&utilities_ss4\btaylor\dms33513\B2325300-JAC-000-CIV-DRG-000568.dwg - 15/12/2019 15:21:15 - A1Frame - BTaylor

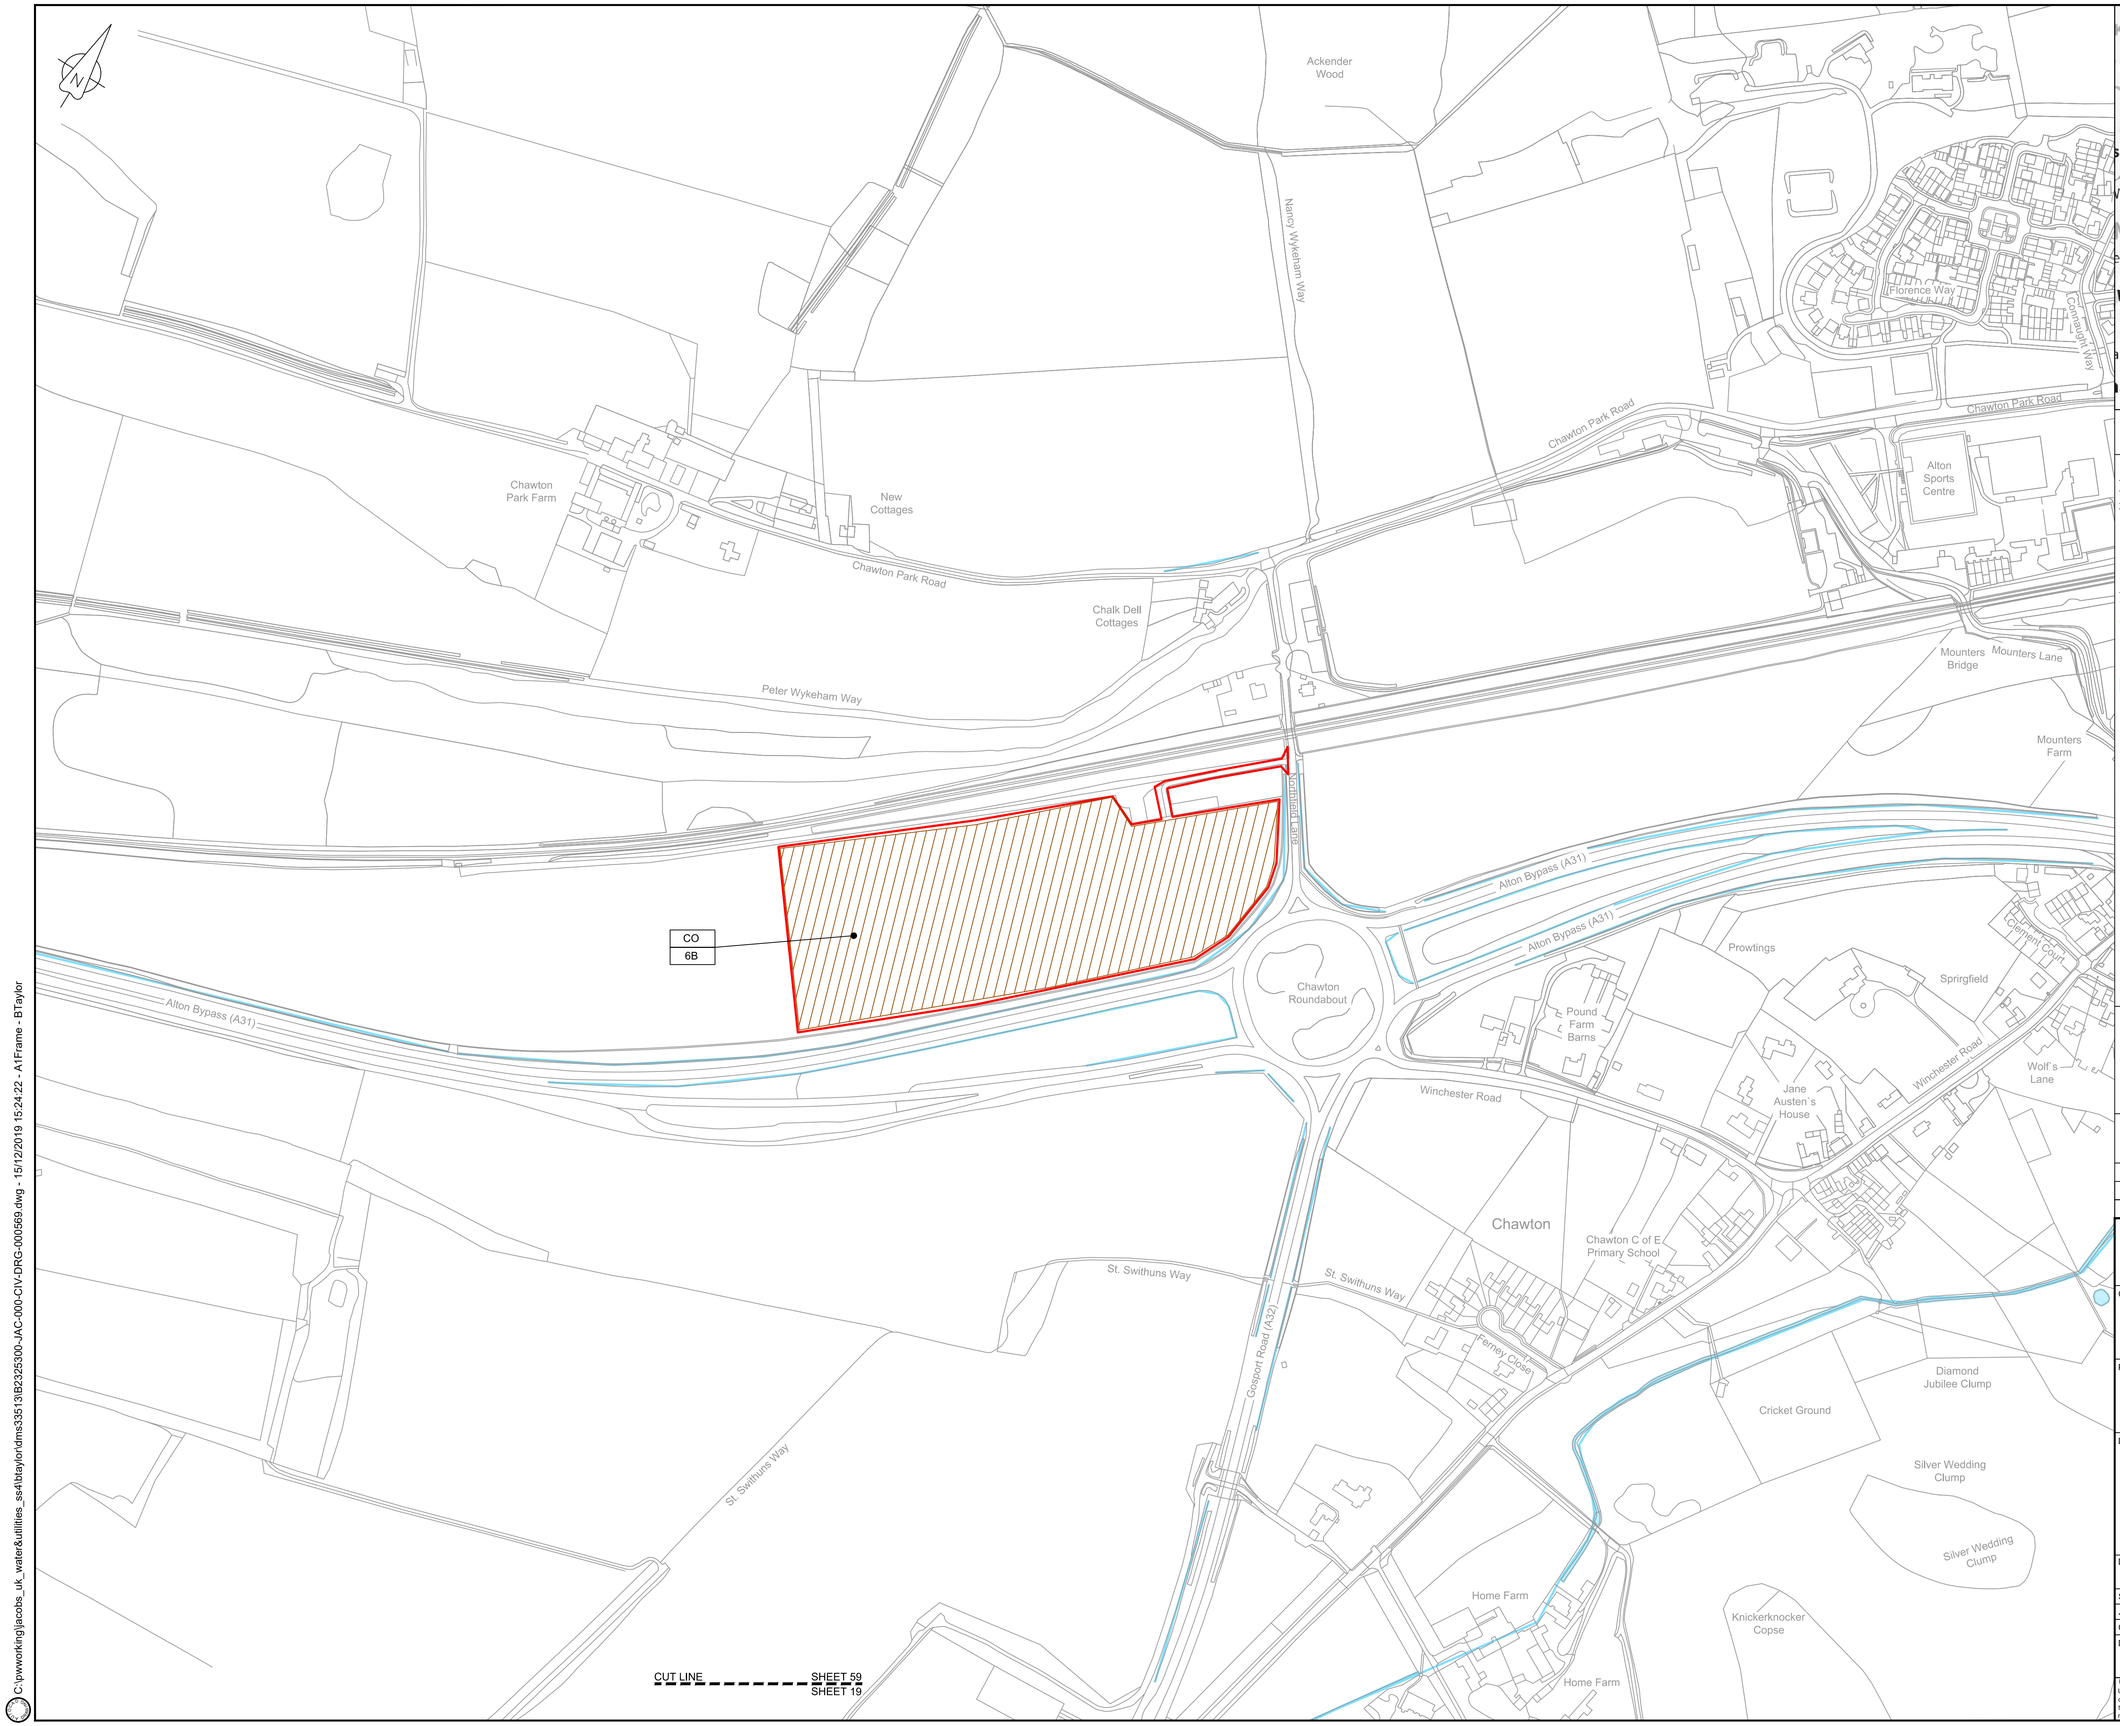

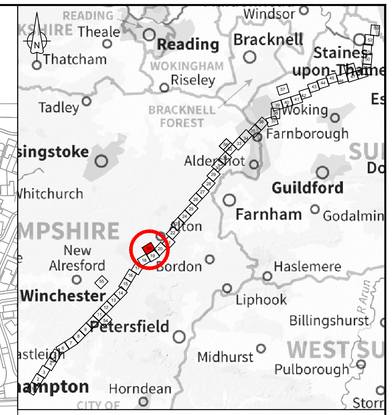

LOCATION PLAN
SCALE 1:500,000

NOTES

1. THIS DRAWING IS IN METRES UNLESS STATED OTHERWISE.
2. TRENCHLESS CROSSINGS ARE INDICATIVE ONLY.

LEGEND

- ORDER LIMITS
- LIMITS OF DEVIATION
- NARROW WORKING AREA (NW)
- TRENCHLESS CROSSING (TC)
- WATER BODIES
- ABOVE GROUND INSTALLATION (AGI) / VALVE (VA) / PRESSURE TRANSDUCER (PT)
- COMPOUND (CO)
- TREE PRESERVATION ORDER (TPO)
- NOTABLE TREES (G = GROUP / T = TREE / W = WOODLAND): JACOBS LIST
- HDD STRINGING AREA
- STREET WORKS (SW)
- DESCRIPTION
- ID or WORK NUMBER (if applicable)
- NARROW WORKING WIDTH / TRENCHLESS TECHNIQUE
- COMMENCEMENT / TERMINATION OF WORKS (COMMENCEMENT = OPEN, TERMINATION = CLOSED)

Contains Ordnance Survey data © Crown copyright and database rights 2019.

© Crown copyright and database rights 2019 OS Licence Number AL100005237.

0 50 100 150 200 250 m
SCALE 1 : 2500 @ A1

Rev	Rev. Date	Purpose of revision	Drawn	Checkd	Rev'd	Apprv'd
C02	09/09/19	SHEETS 10, 11 AND 54 REVISED TO WITHDRAW A2b SUB-OPTION	BT	JA	ND	NJ
C03	13/12/19	UPDATED FOR DEADLINE 3	BT	JA	ND	AD

JACOBS
1180 Eskdale Road, Winnersh, Wokingham, RG41 5TU
Tel:+44(0)118 946 7000 · Fax:+44(0)118 946 7001
www.jacobs.com

Client: Esso Petroleum Company, Limited
Ermyn House,
Ermyn Way,
Leatherhead,
Surrey.
KT22 8UX

Project: Southampton to London Pipeline Project

Drawing title
GENERAL ARRANGEMENT SHEET 59 REGULATION 5 (2)(O)

Drawing status: Fit for Stage Approval

Scale	1:2500	DO NOT SCALE
Jacobs No.	B2325300	Rev C03
Client no.		

Drawing number
B2325300-JAC-000-CIV-DRG-000569

© Copyright 2019 Jacobs U.K. Limited. The concepts and information contained in this document are the property of Jacobs. Use or copying of this document in whole or in part without the written permission of Jacobs constitutes an infringement of copyright. Limitation: This drawing has been prepared on behalf of, and for the exclusive use of Jacobs' Client, and is subject to, and issued in accordance with, the provisions of the contract between Jacobs and the Client. Jacobs accepts no liability or responsibility whatsoever for, or in respect of, any use of, or reliance upon, this drawing by any third party.

C:\pwworking\jacobs_uk_water&utilities_ss4\baylor\dms33513\B2325300-JAC-000-CIV-DRG-000569.dwg - 15/12/2019 15:24:22 - A1Frame - BTaylor

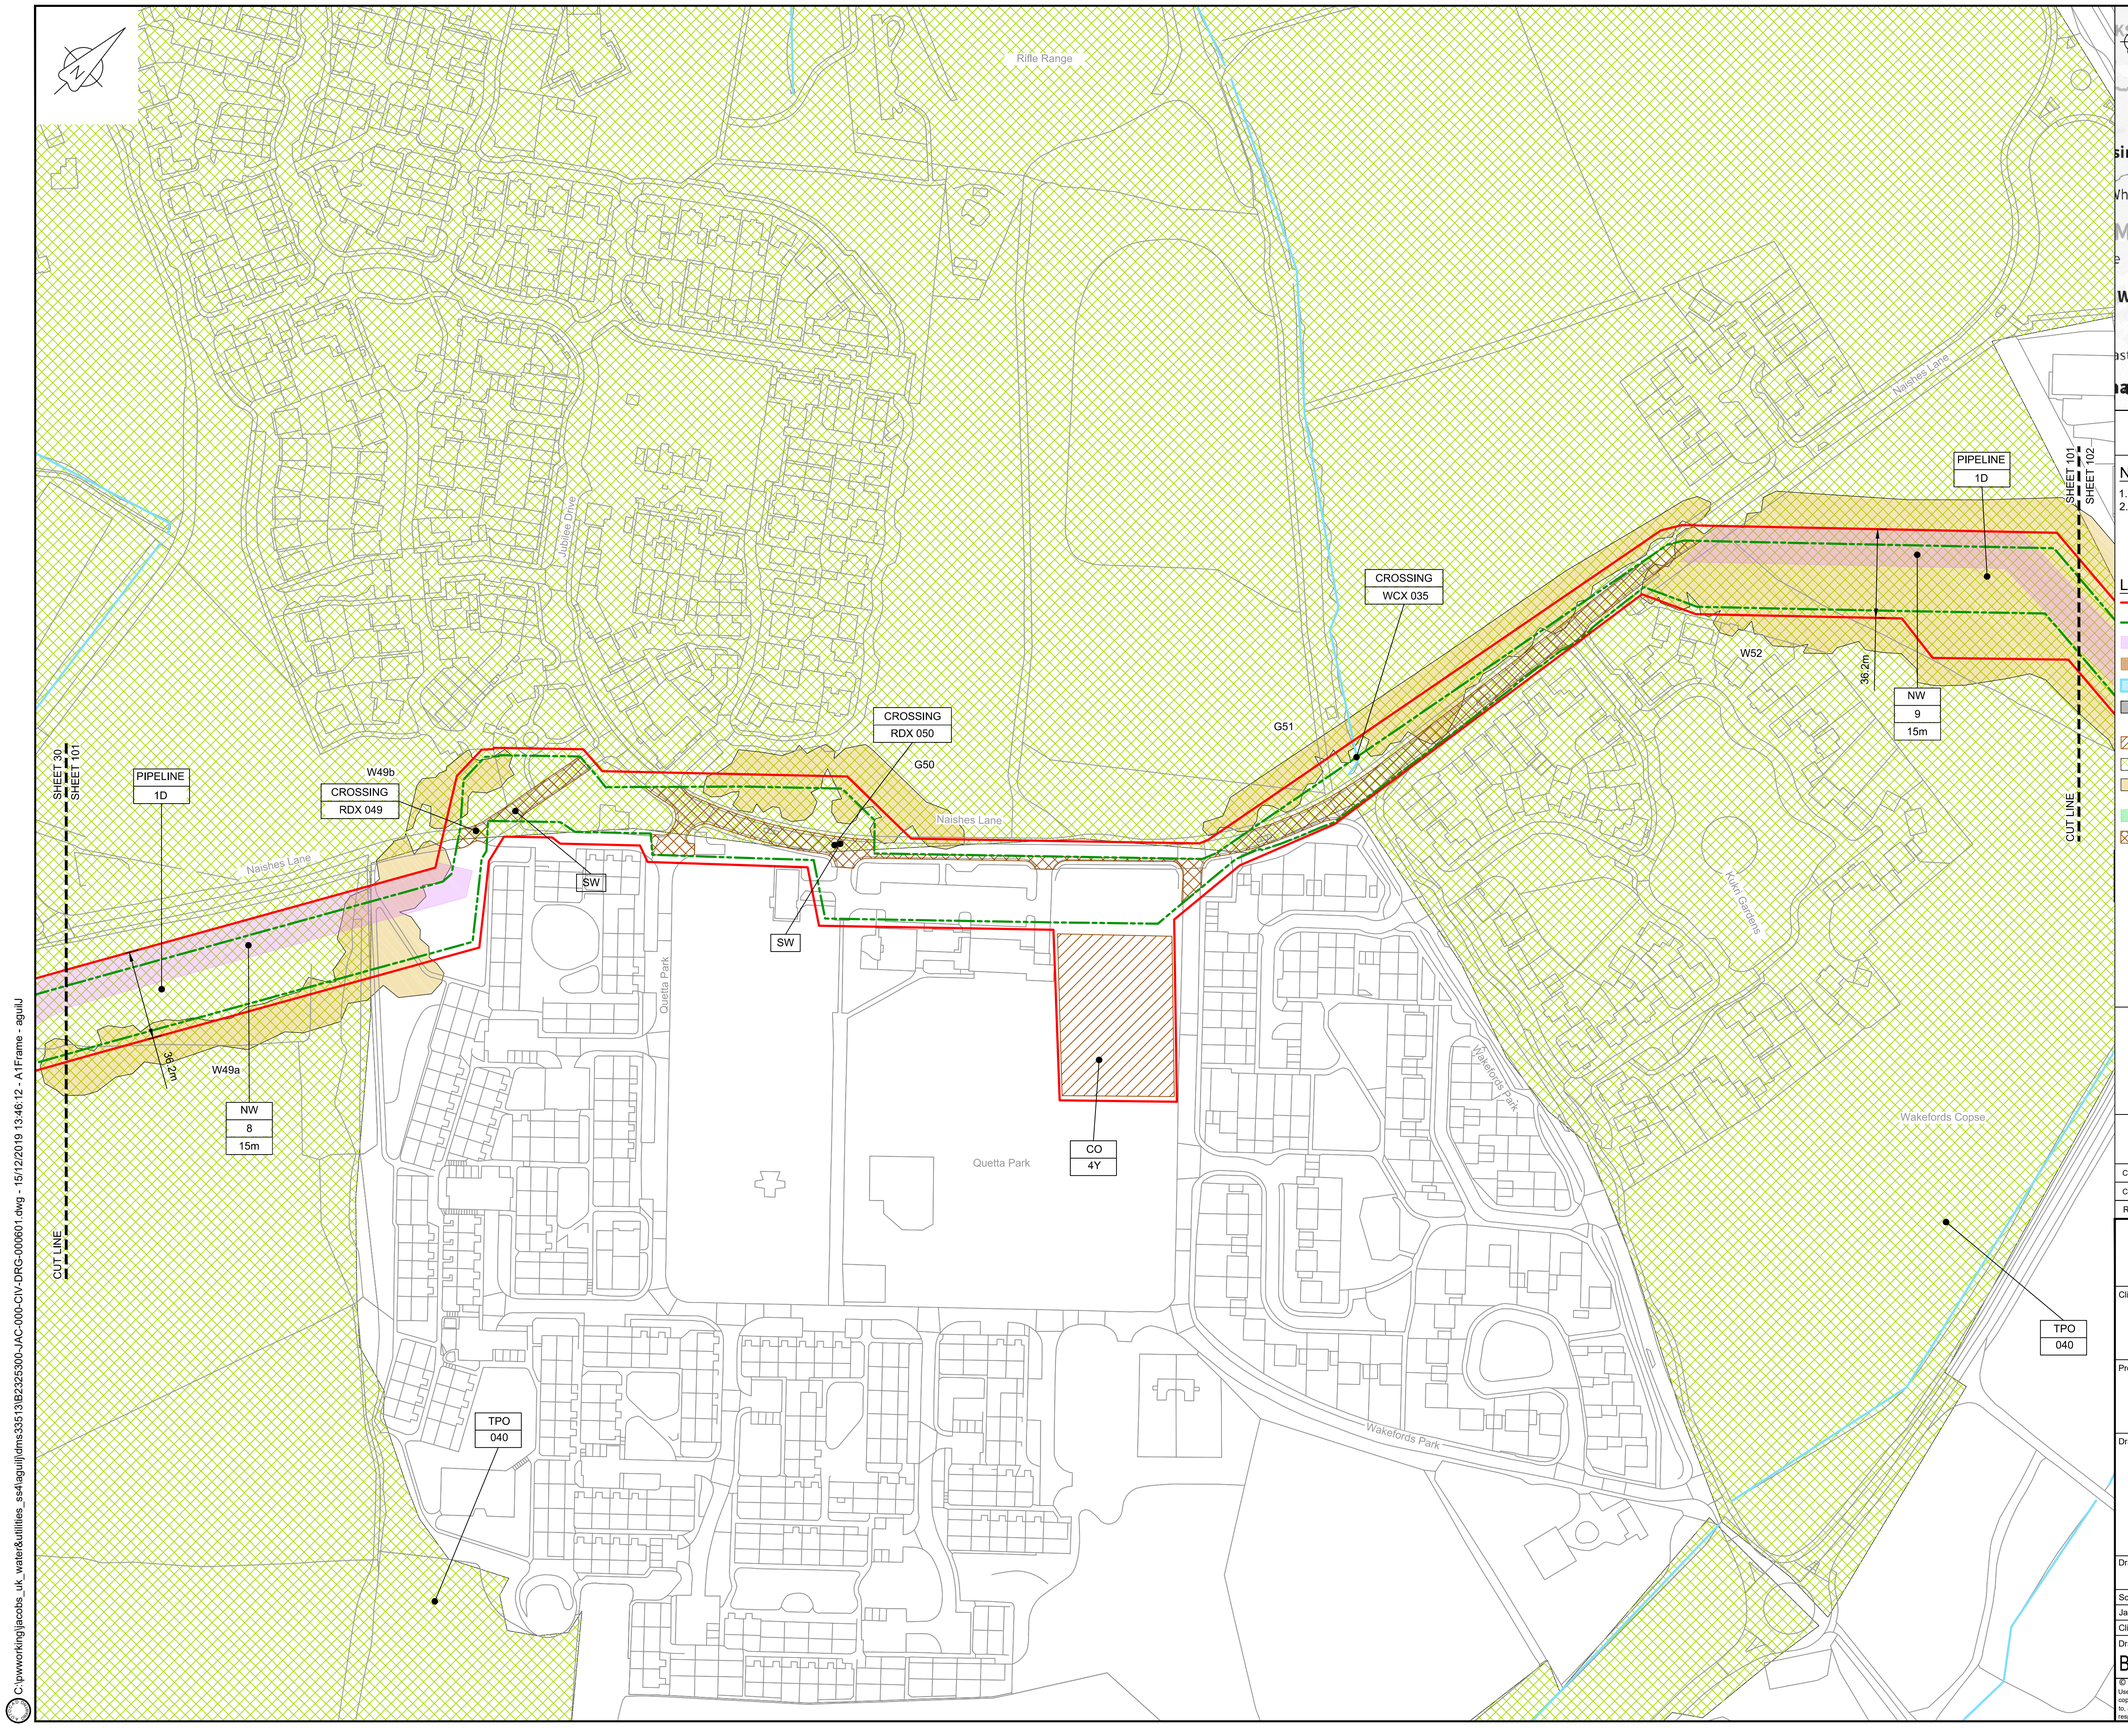

LOCATION PLAN
SCALE 1:500,000

NOTES

1. THIS DRAWING IS IN METRES UNLESS STATED OTHERWISE.
2. TRENCHLESS CROSSINGS ARE INDICATIVE ONLY.

LEGEND

- ORDER LIMITS
- LIMITS OF DEVIATION
- NARROW WORKING AREA (NW)
- TRENCHLESS CROSSING (TC)
- WATER BODIES
- ABOVE GROUND INSTALLATION (AGI) / VALVE (VA) / PRESSURE TRANSDUCER (PT)
- COMPOUND (CO)
- TREE PRESERVATION ORDER (TPO)
- NOTABLE TREES (G = GROUP / T = TREE / W = WOODLAND): JACOBS LIST
- HDD STRINGING AREA
- STREET WORKS (SW)
- DESCRIPTION
- ID or WORK NUMBER (if applicable)
- NARROW WORKING WIDTH / TRENCHLESS TECHNIQUE
- COMMENCEMENT / TERMINATION OF WORKS (COMMENCEMENT = OPEN, TERMINATION = CLOSED)

Contains Ordnance Survey data © Crown copyright and database rights 2019.

© Crown copyright and database rights 2019 OS Licence Number AL100005237.

0 50 100 150 m
SCALE 1 : 1250 @ A1

C02	09/09/19	SHEETS 10, 11 AND 54 REVISED TO WITHDRAW A20 SUB-OPTION	BT	JA	ND	NJ
C03	13/12/19	UPDATED FOR DEADLINE 3	BT	JA	ND	AD
Rev	Rev. Date	Purpose of revision	Drawn	Checkd	Rev'd	Apprv'd

JACOBS
1180 Eskdale Road, Winnersh, Wokingham, RG41 5TU
Tel:+44(0)118 946 7000 · Fax:+44(0)118 946 7001
www.jacobs.com

Client: Esso Petroleum Company, Limited
Ermyn House,
Ermyn Way,
Leatherhead,
Surrey,
KT22 8UX

Project: Southampton to London Pipeline Project

Drawing title
GENERAL ARRANGEMENT SHEET 101 REGULATION 5 (2)(O)

Drawing status: Fit for Stage Approval

Scale	1:1250	DO NOT SCALE	
Jacobs No.	B2325300	Rev	C03
Client no.			

Drawing number: B2325300-JAC-000-CIV-DRG-000601

© Copyright 2019 Jacobs U.K. Limited. The concepts and information contained in this document are the property of Jacobs. Use or copying of this document in whole or in part without the written permission of Jacobs constitutes an infringement of copyright. Limitation: This drawing has been prepared on behalf of, and for the exclusive use of Jacobs' Client, and is subject to, and issued in accordance with, the provisions of the contract between Jacobs and the Client. Jacobs accepts no liability or responsibility whatsoever for, or in respect of, any use of, or reliance upon, this drawing by any third party.

C:\pwworking\jacobs_uk_water&utilities_ss4\aguilj\dms335113\B2325300-JAC-000-CIV-DRG-000601.dwg - 15/12/2019 13:46:12 - A1Frame - aguilJ

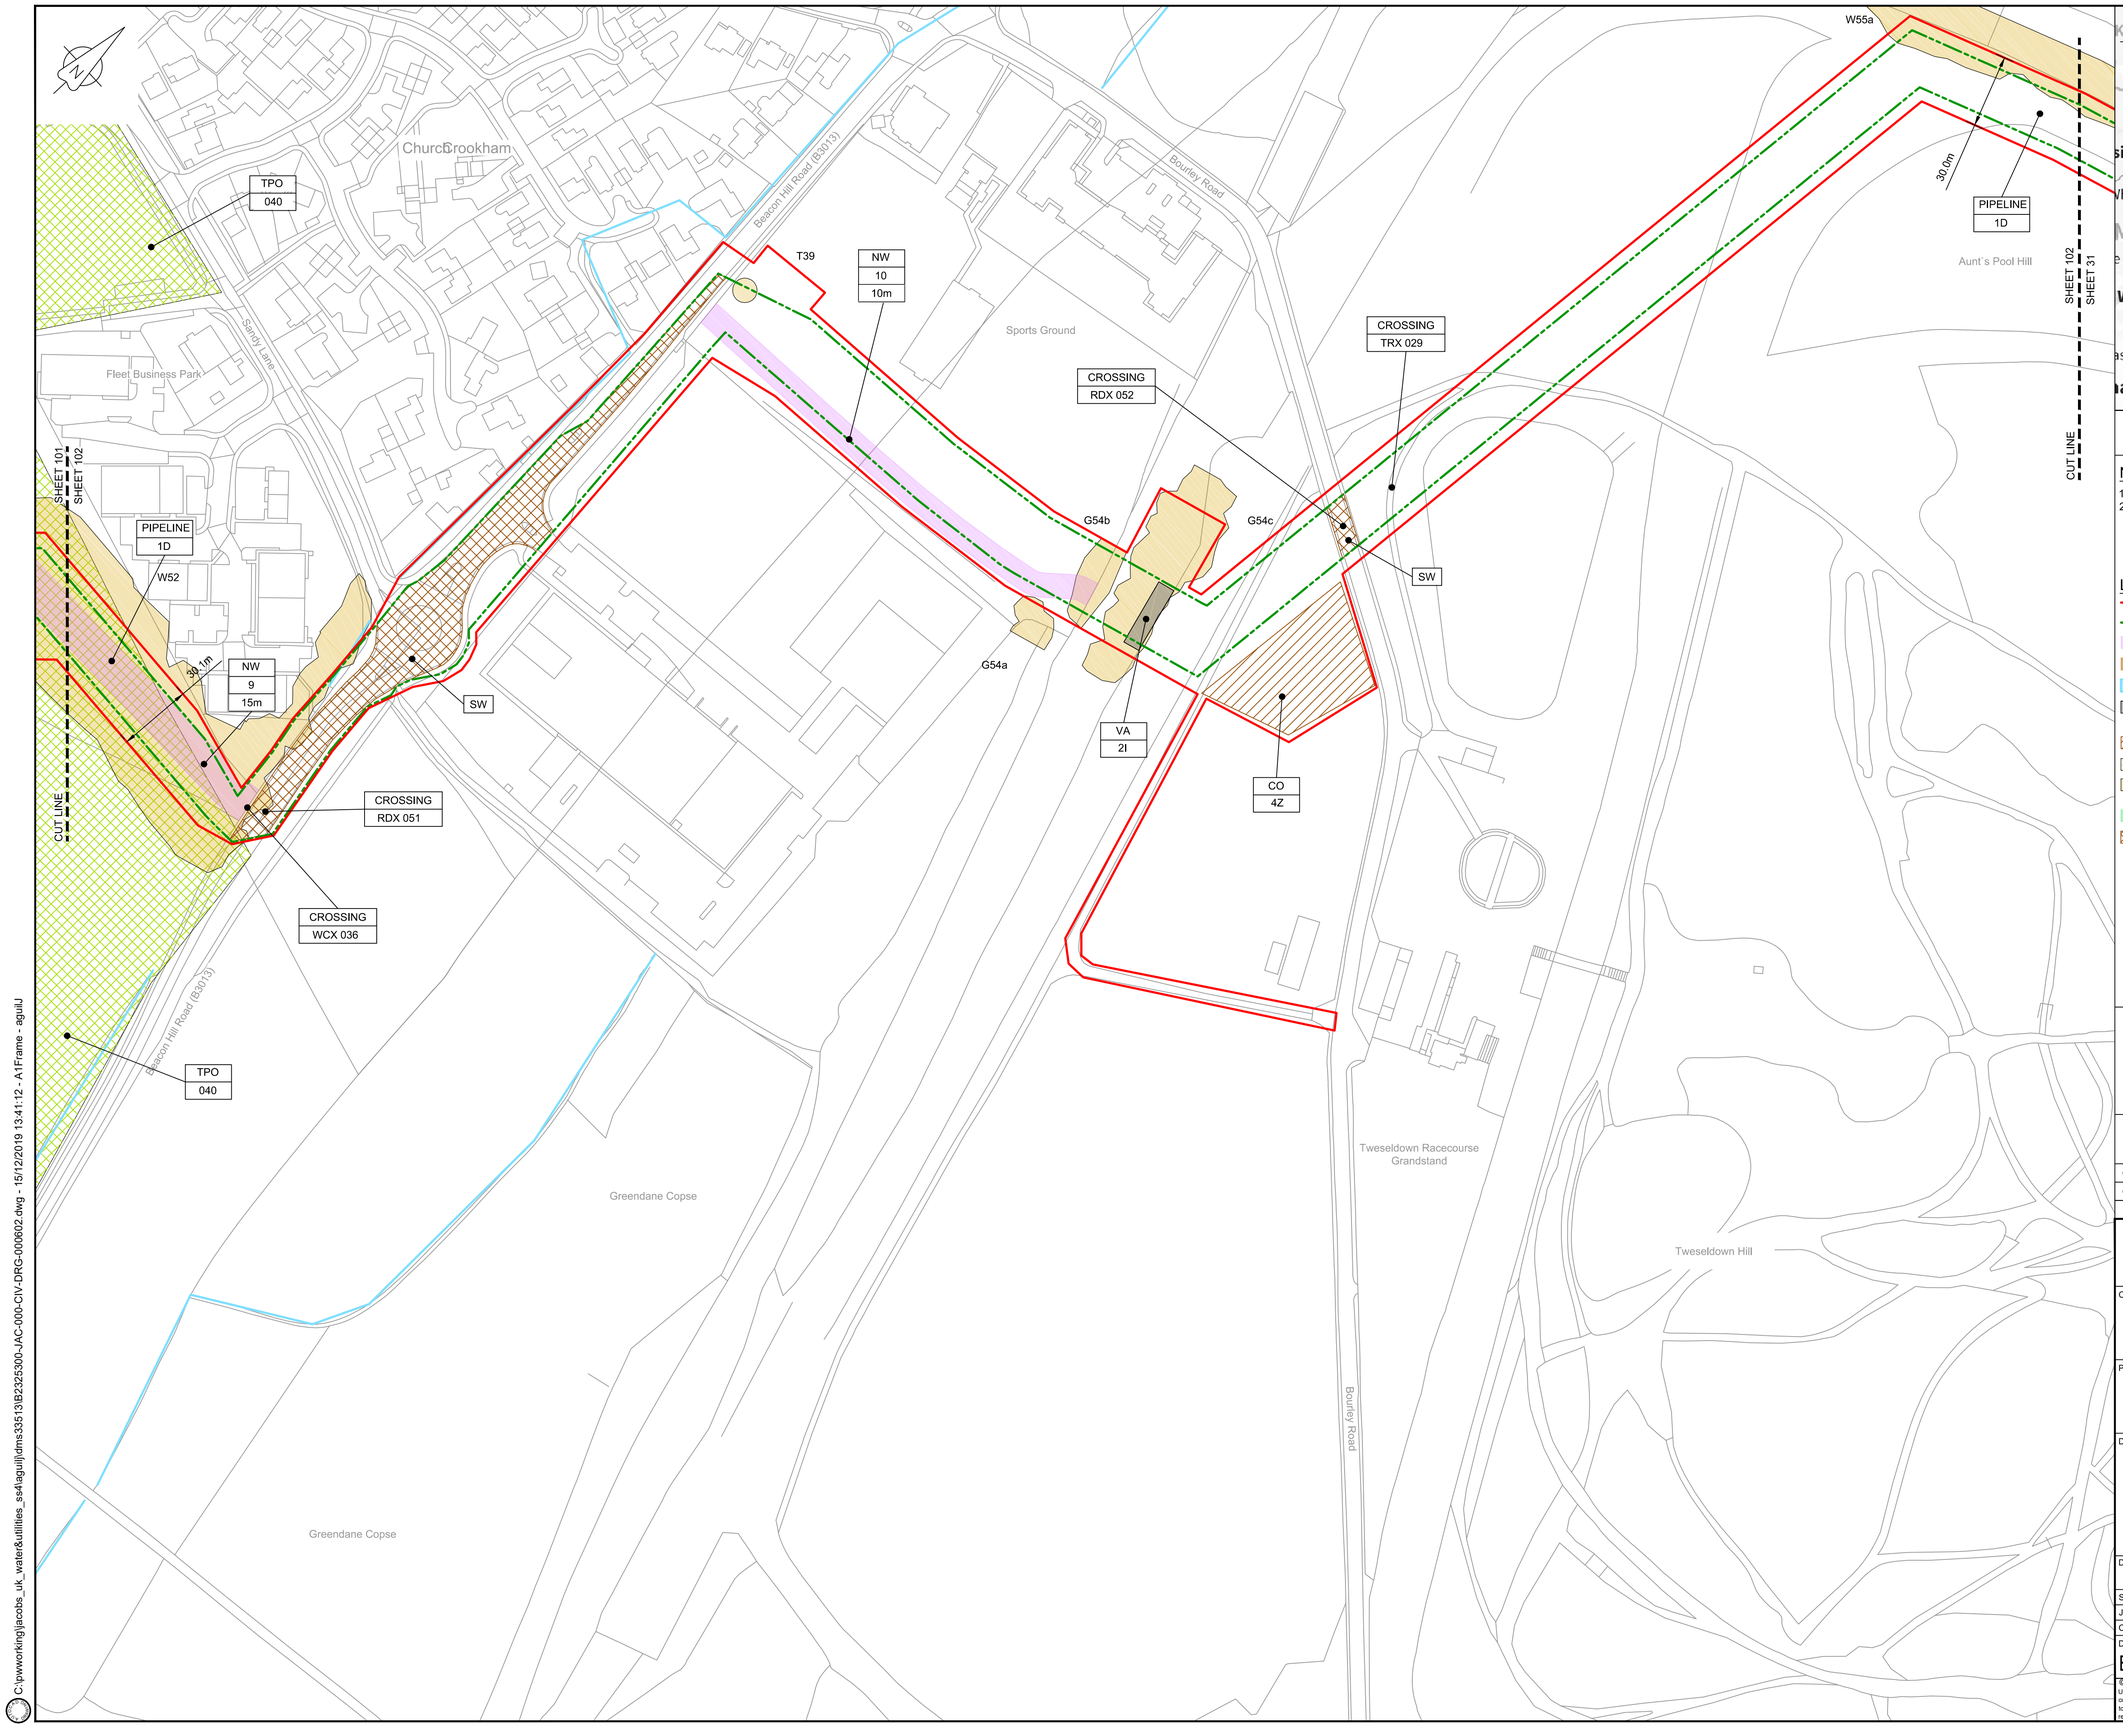

LOCATION PLAN
SCALE 1:500,000

NOTES

1. THIS DRAWING IS IN METRES UNLESS STATED OTHERWISE.
2. TRENCHLESS CROSSINGS ARE INDICATIVE ONLY.

LEGEND

- ORDER LIMITS
- LIMITS OF DEVIATION
- NARROW WORKING AREA (NW)
- TRENCHLESS CROSSING (TC)
- WATER BODIES
- ABOVE GROUND INSTALLATION (AGI) / VALVE (VA) / PRESSURE TRANSDUCER (PT)
- COMPOUND (CO)
- TREE PRESERVATION ORDER (TPO)
- NOTABLE TREES (G = GROUP / T = TREE / W = WOODLAND): JACOBS LIST
- HDD STRINGING AREA
- STREET WORKS (SW)
- DESCRIPTION
- ID or WORK NUMBER (if applicable)
- NARROW WORKING WIDTH / TRENCHLESS TECHNIQUE
- COMMENCEMENT / TERMINATION OF WORKS (COMMENCEMENT = OPEN, TERMINATION = CLOSED)

Contains Ordnance Survey data © Crown copyright and database rights 2019.

© Crown copyright and database rights 2019 OS Licence Number AL100005237.

0 50 100 150 m

SCALE 1 : 1250 @ A1

Rev	Rev. Date	Purpose of revision	Drawn	Checkd	Rev'd	Apprv'd
C02	09/09/19	SHEETS 10, 11 AND 54 REVISED TO WITHDRAW A2b SUB-OPTION	BT	JA	ND	NJ
C03	13/12/19	UPDATED FOR DEADLINE 3	BT	JA	ND	AD

JACOBS
1180 Eskdale Road, Winnersh, Wokingham, RG41 5TU
Tel:+44(0)118 946 7000 Fax:+44(0)118 946 7001
www.jacobs.com

Client: Esso Petroleum Company, Limited
Ermyn House,
Ermyn Way,
Leatherhead,
Surrey.
KT22 8UX

Project: Southampton to London Pipeline Project

Drawing title

GENERAL ARRANGEMENT SHEET 102 REGULATION 5 (2)(O)

Drawing status: Fit for Stage Approval

Scale	1:1250	DO NOT SCALE
Jacobs No.	B2325300	Rev C03
Client no.		

Drawing number: B2325300-JAC-000-CIV-DRG-000602

© Copyright 2019 Jacobs U.K. Limited. The concepts and information contained in this document are the property of Jacobs. Use or copying of this document in whole or in part without the written permission of Jacobs constitutes an infringement of copyright. Limitation: This drawing has been prepared on behalf of, and for the exclusive use of Jacobs' Client, and is subject to, and issued in accordance with, the provisions of the contract between Jacobs and the Client. Jacobs accepts no liability or responsibility whatsoever for, or in respect of, any use of, or reliance upon, this drawing by any third party.

C:\pwworking\jacobs_uk_water&utilities_ss4\aguilj\dms33513\B2325300-JAC-000-CIV-DRG-000602.dwg - 15/12/2019 13:41:12 - A1Frame - aguilJ

LOCATION PLAN

SCALE 1:500,000

NOTES

1. THIS DRAWING IS IN METRES UNLESS STATED OTHERWISE.
2. TRENCHLESS CROSSINGS ARE INDICATIVE ONLY.

LEGEND

- ORDER LIMITS
- LIMITS OF DEVIATION
- NARROW WORKING AREA (NW)
- TRENCHLESS CROSSING (TC)
- WATER BODIES
- ABOVE GROUND INSTALLATION (AGI) / VALVE (VA) / PRESSURE TRANSDUCER (PT)
- COMPOUND (CO)
- TREE PRESERVATION ORDER (TPO)
- NOTABLE TREES (G = GROUP / T = TREE / W = WOODLAND): JACOBS LIST
- HDD STRINGING AREA
- STREET WORKS (SW)
- DESCRIPTION
- ID or WORK NUMBER (if applicable)
- NARROW WORKING WIDTH / TRENCHLESS TECHNIQUE
- COMMENCEMENT / TERMINATION OF WORKS (COMMENCEMENT = OPEN, TERMINATION = CLOSED)

Contains Ordnance Survey data © Crown copyright and database rights 2019.

© Crown copyright and database rights 2019 OS Licence Number AL100005237.

0 50 100 150 m

SCALE 1 : 1250 @ A1

C02	09/09/19	SHEETS 10, 11 AND 54 REVISED TO WITHDRAW A20 SUB-OPTION	BT	JA	ND	NJ
C03	13/12/19	UPDATED FOR DEADLINE 3	BT	JA	ND	AD
Rev	Rev. Date	Purpose of revision	Drawn	Checkd	Rev'd	Apprv'd

JACOBS
1180 Eskdale Road, Winnersh, Wokingham, RG41 5TU
Tel:+44(0)118 946 7000 · Fax:+44(0)118 946 7001
www.jacobs.com

Client: Esso Petroleum Company, Limited
Ermyn House,
Ermyn Way,
Leatherhead,
Surrey.
KT22 8UX

Project: Southampton to London Pipeline Project

Drawing title

GENERAL ARRANGEMENT SHEET 103 REGULATION 5 (2)(O)

Drawing status: Fit for Stage Approval

Scale	1:1250	DO NOT SCALE
Jacobs No.	B2325300	Rev C03
Client no.		

Drawing number: B2325300-JAC-000-CIV-DRG-000603

© Copyright 2019 Jacobs U.K. Limited. The concepts and information contained in this document are the property of Jacobs. Use or copying of this document in whole or in part without the written permission of Jacobs constitutes an infringement of copyright. Limitation: This drawing has been prepared on behalf of, and for the exclusive use of Jacobs' Client, and is subject to, and issued in accordance with, the provisions of the contract between Jacobs and the Client. Jacobs accepts no liability or responsibility whatsoever for, or in respect of, any use of, or reliance upon, this drawing by any third party.

C:\pwworking\jacobs_uk_water&utilities_ss4\laguilj\dms33513\B2325300-JAC-000-CIV-DRG-000603.dwg - 15/12/2019 13:37:55 - A1Frame - aguilJ

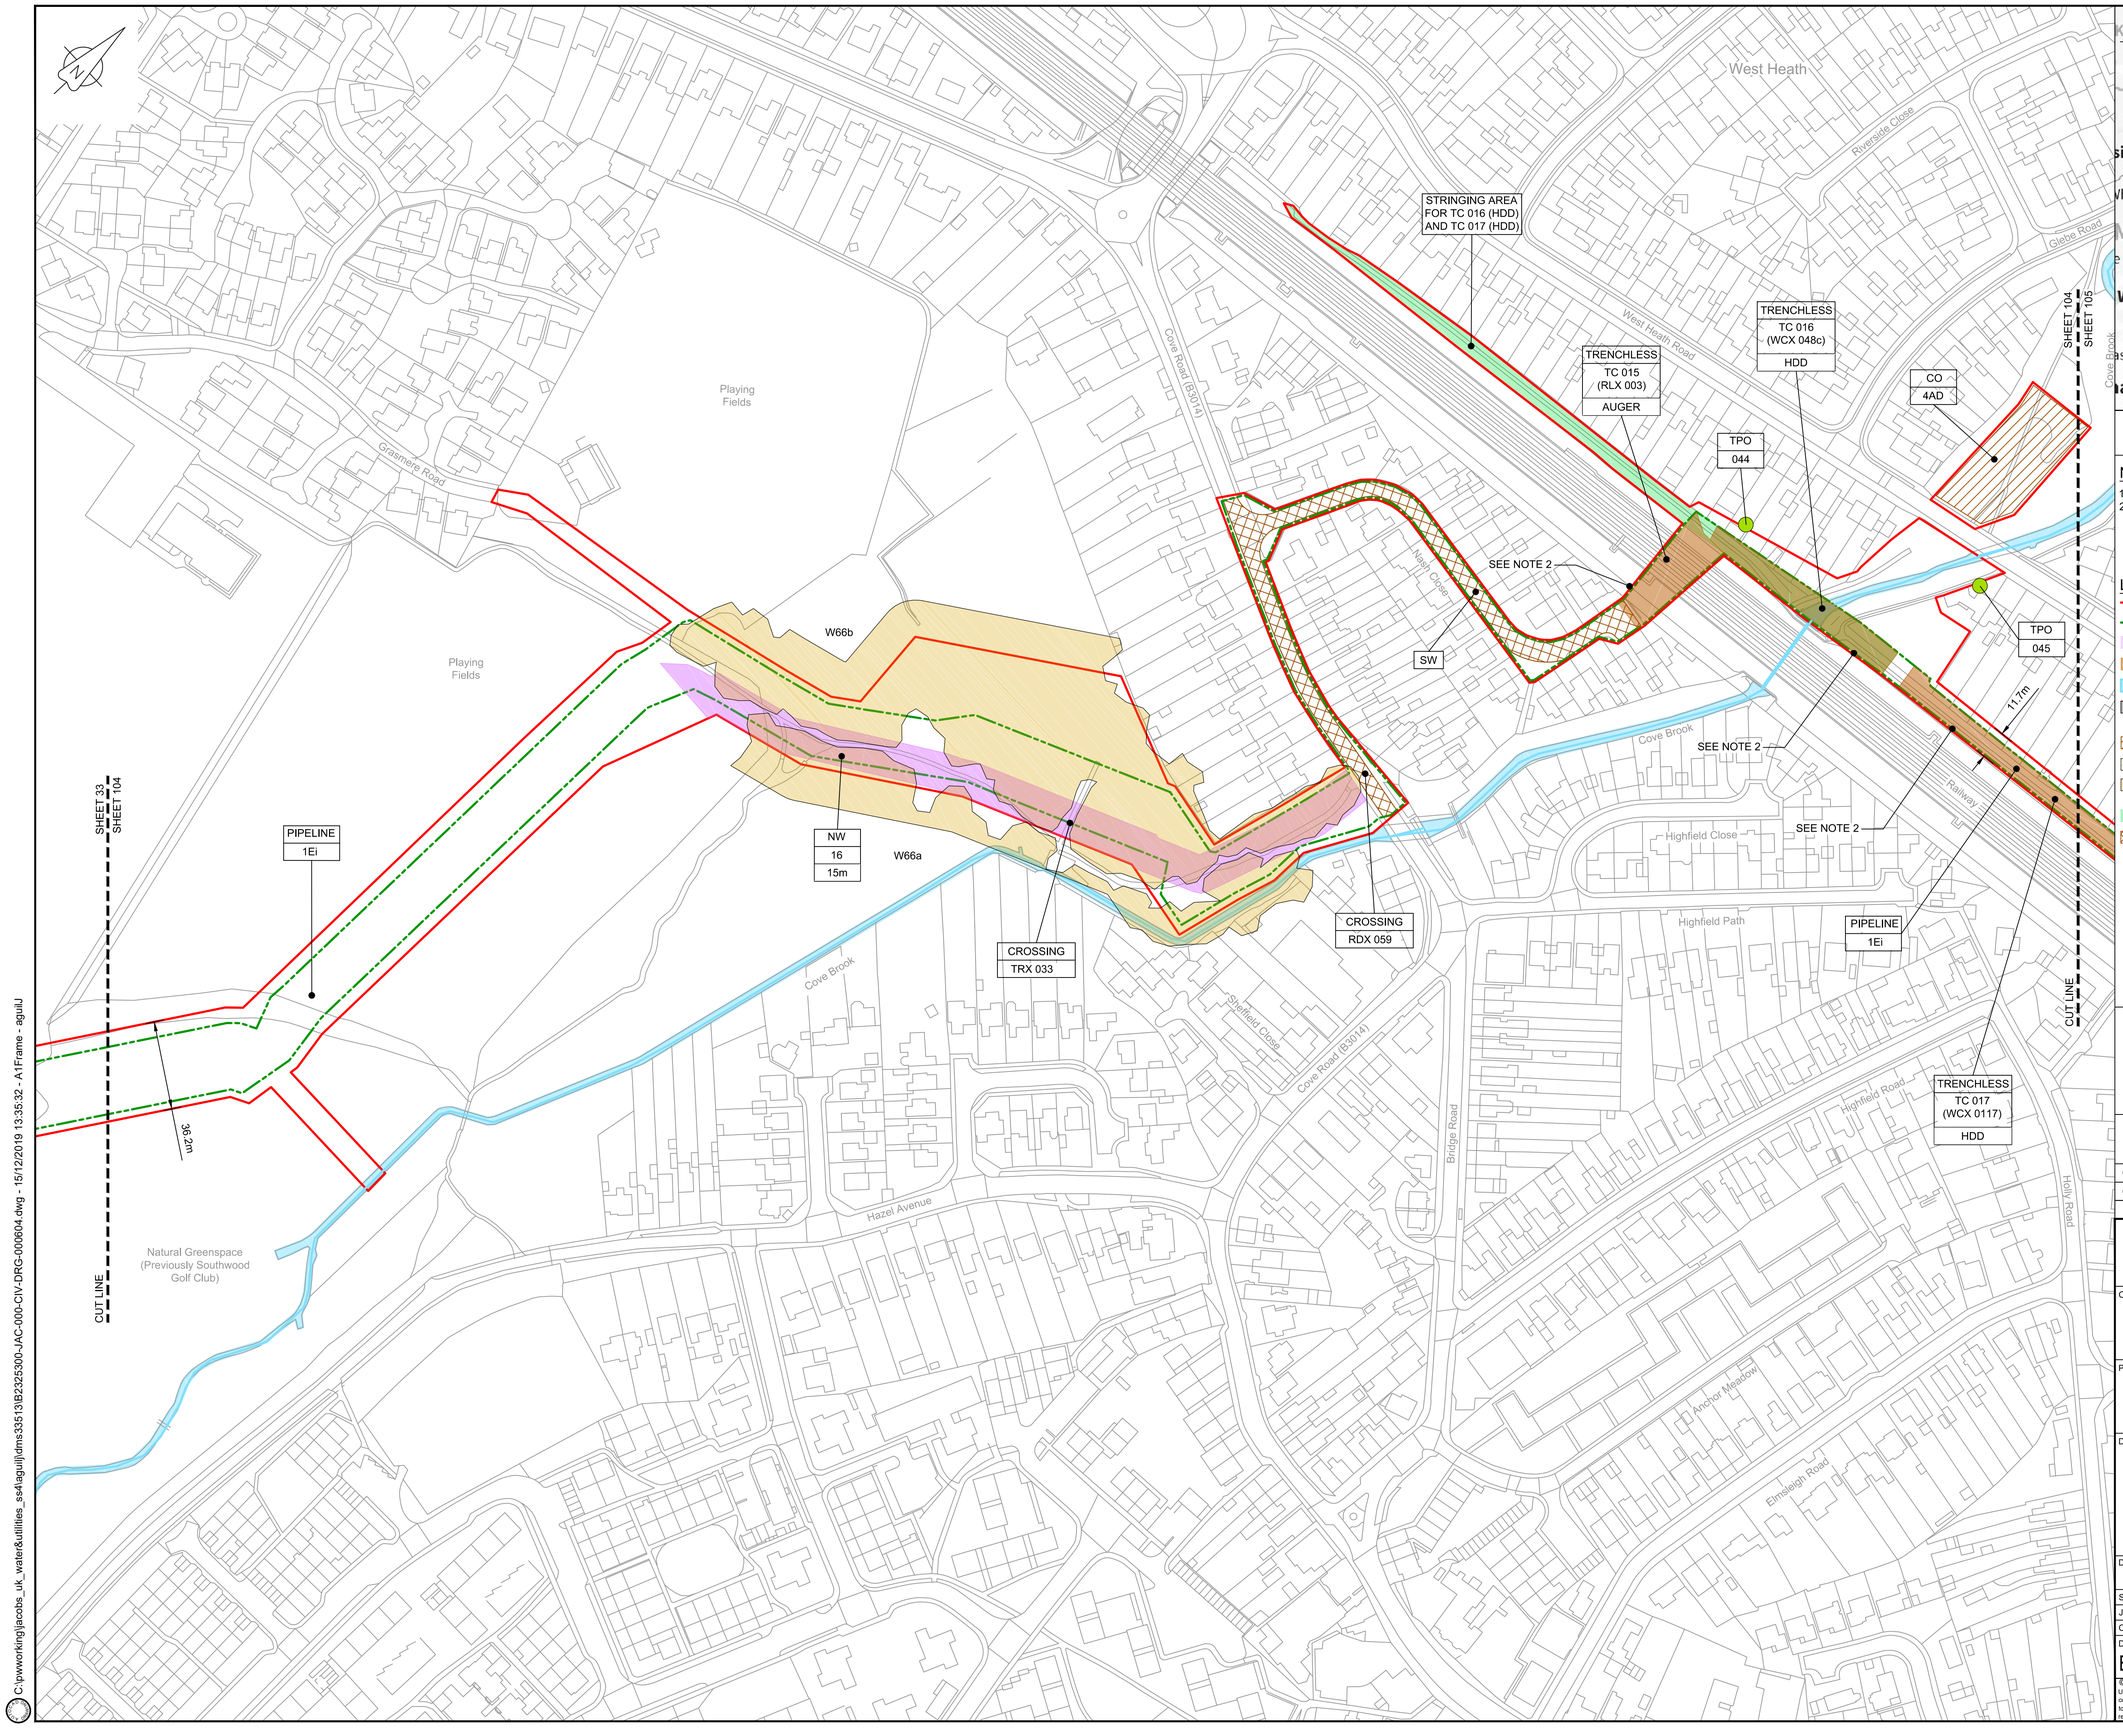

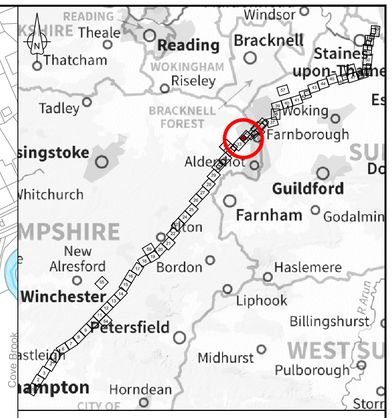

LOCATION PLAN
SCALE 1:500,000

NOTES

1. THIS DRAWING IS IN METRES UNLESS STATED OTHERWISE.
2. TRENCHLESS CROSSINGS ARE INDICATIVE ONLY.

LEGEND

- ORDER LIMITS
- LIMITS OF DEVIATION
- NARROW WORKING AREA (NW)
- TRENCHLESS CROSSING (TC)
- WATER BODIES
- ABOVE GROUND INSTALLATION (AGI) / VALVE (VA) / PRESSURE TRANSDUCER (PT)
- COMPOUND (CO)
- TREE PRESERVATION ORDER (TPO)
- NOTABLE TREES (G = GROUP / T = TREE / W = WOODLAND): JACOBS LIST
- HDD STRINGING AREA
- STREET WORKS (SW)
- DESCRIPTION
- ID or WORK NUMBER (if applicable)
- NARROW WORKING WIDTH / TRENCHLESS TECHNIQUE
- COMMENCEMENT / TERMINATION OF WORKS (COMMENCEMENT = OPEN, TERMINATION = CLOSED)

Contains Ordnance Survey data © Crown copyright and database rights 2019.

© Crown copyright and database rights 2019 OS Licence Number AL100005237.

0 50 100 150 m

SCALE 1 : 1250 @ A1

Rev	Rev. Date	Purpose of revision	Drawn	Checkd	Rev'd	Apprv'd
C02	09/09/19	SHEETS 10, 11 AND 54 REVISED TO WITHDRAW A2b SUB-OPTION	BT	JA	ND	NJ
C03	13/12/19	UPDATED FOR DEADLINE 3	BT	JA	ND	AD

JACOBS
1180 Eskdale Road, Winnersh, Wokingham, RG41 5TU
Tel:+44(0)118 946 7000 · Fax:+44(0)118 946 7001
www.jacobs.com

Client: Esso Petroleum Company, Limited, Ermyn House, Ermyn Way, Leatherhead, Surrey, KT22 8UX

Project: Southampton to London Pipeline Project

Drawing title

GENERAL ARRANGEMENT SHEET 104 REGULATION 5 (2)(O)

Drawing status: Fit for Stage Approval

Scale	1:1250	DO NOT SCALE
Jacobs No.	B2325300	Rev C03
Client no.		

Drawing number: B2325300-JAC-000-CIV-DRG-000604

© Copyright 2019 Jacobs U.K. Limited. The concepts and information contained in this document are the property of Jacobs. Use or copying of this document in whole or in part without the written permission of Jacobs constitutes an infringement of copyright. Limitation: This drawing has been prepared on behalf of, and for the exclusive use of Jacobs' Client, and is subject to, and issued in accordance with, the provisions of the contract between Jacobs and the Client. Jacobs accepts no liability or responsibility whatsoever for, or in respect of, any use of, or reliance upon, this drawing by any third party.

C:\pwworking\jacobs_uk_water&utilities_ss4\aguilj\dms335131\B2325300-JAC-000-CIV-DRG-000604.dwg - 15/12/2019 13:35:32 - A1Frame - aguilJ

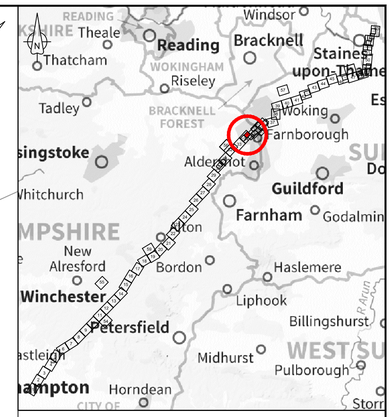

LOCATION PLAN
SCALE 1:500,000

NOTES

1. THIS DRAWING IS IN METRES UNLESS STATED OTHERWISE.
2. TRENCHLESS CROSSINGS ARE INDICATIVE ONLY.

LEGEND

- ORDER LIMITS
- LIMITS OF DEVIATION
- NARROW WORKING AREA (NW)
- TRENCHLESS CROSSING (TC)
- WATER BODIES
- ABOVE GROUND INSTALLATION (AGI) / VALVE (VA) / PRESSURE TRANSDUCER (PT)
- COMPOUND (CO)
- TREE PRESERVATION ORDER (TPO)
- NOTABLE TREES (G = GROUP / T = TREE / W = WOODLAND): JACOBS LIST
- HDD STRINGING AREA
- STREET WORKS (SW)
- DESCRIPTION
- ID or WORK NUMBER (if applicable)
- NARROW WORKING WIDTH / TRENCHLESS TECHNIQUE
- COMMENCEMENT / TERMINATION OF WORKS (COMMENCEMENT = OPEN, TERMINATION = CLOSED)

Contains Ordnance Survey data © Crown copyright and database rights 2019.

© Crown copyright and database rights 2019 OS Licence Number AL100005237.

0 50 100 150 m
SCALE 1 : 1250 @ A1

C02	09/09/19	SHEETS 10, 11 AND 54 REVISED TO WITHDRAW A2b SUB-OPTION	BT	JA	ND	NJ
C03.1	13/12/19	UPDATED FOR DEADLINE 3	BT	JA	ND	AD
Rev	Rev. Date	Purpose of revision	Drawn	Checkd	Rev'd	Apprv'd

JACOBS
1180 Eskdale Road, Winnersh, Wokingham, RG41 5TU
Tel:+44(0)118 946 7000 Fax:+44(0)118 946 7001
www.jacobs.com

Client: Esso Petroleum Company, Limited
Ermyn House,
Ermyn Way,
Leatherhead,
Surrey.
KT22 8UX

Project: Esso — Southampton to London Pipeline Project

Drawing title
GENERAL ARRANGEMENT SHEET 105 REGULATION 5 (2)(O)

Drawing status: Fit for Stage Approval

Scale	1:1250	DO NOT SCALE
Jacobs No.	B2325300	Rev C03.1
Client no.		

Drawing number: B2325300-JAC-000-CIV-DRG-000605

© Copyright 2019 Jacobs U.K. Limited. The concepts and information contained in this document are the property of Jacobs. Use or copying of this document in whole or in part without the written permission of Jacobs constitutes an infringement of copyright. Limitation: This drawing has been prepared on behalf of, and for the exclusive use of Jacobs' Client, and is subject to, and issued in accordance with, the provisions of the contract between Jacobs and the Client. Jacobs accepts no liability or responsibility whatsoever for, or in respect of, any use of, or reliance upon, this drawing by any third party.

C:\pwworking\jacobs_uk_water&utilities_ss4\aguilj\dms33513\B2325300-JAC-000-CIV-DRG-000605.dwg - 15/12/2019 14:40:46 - A1Frame - aguilJ

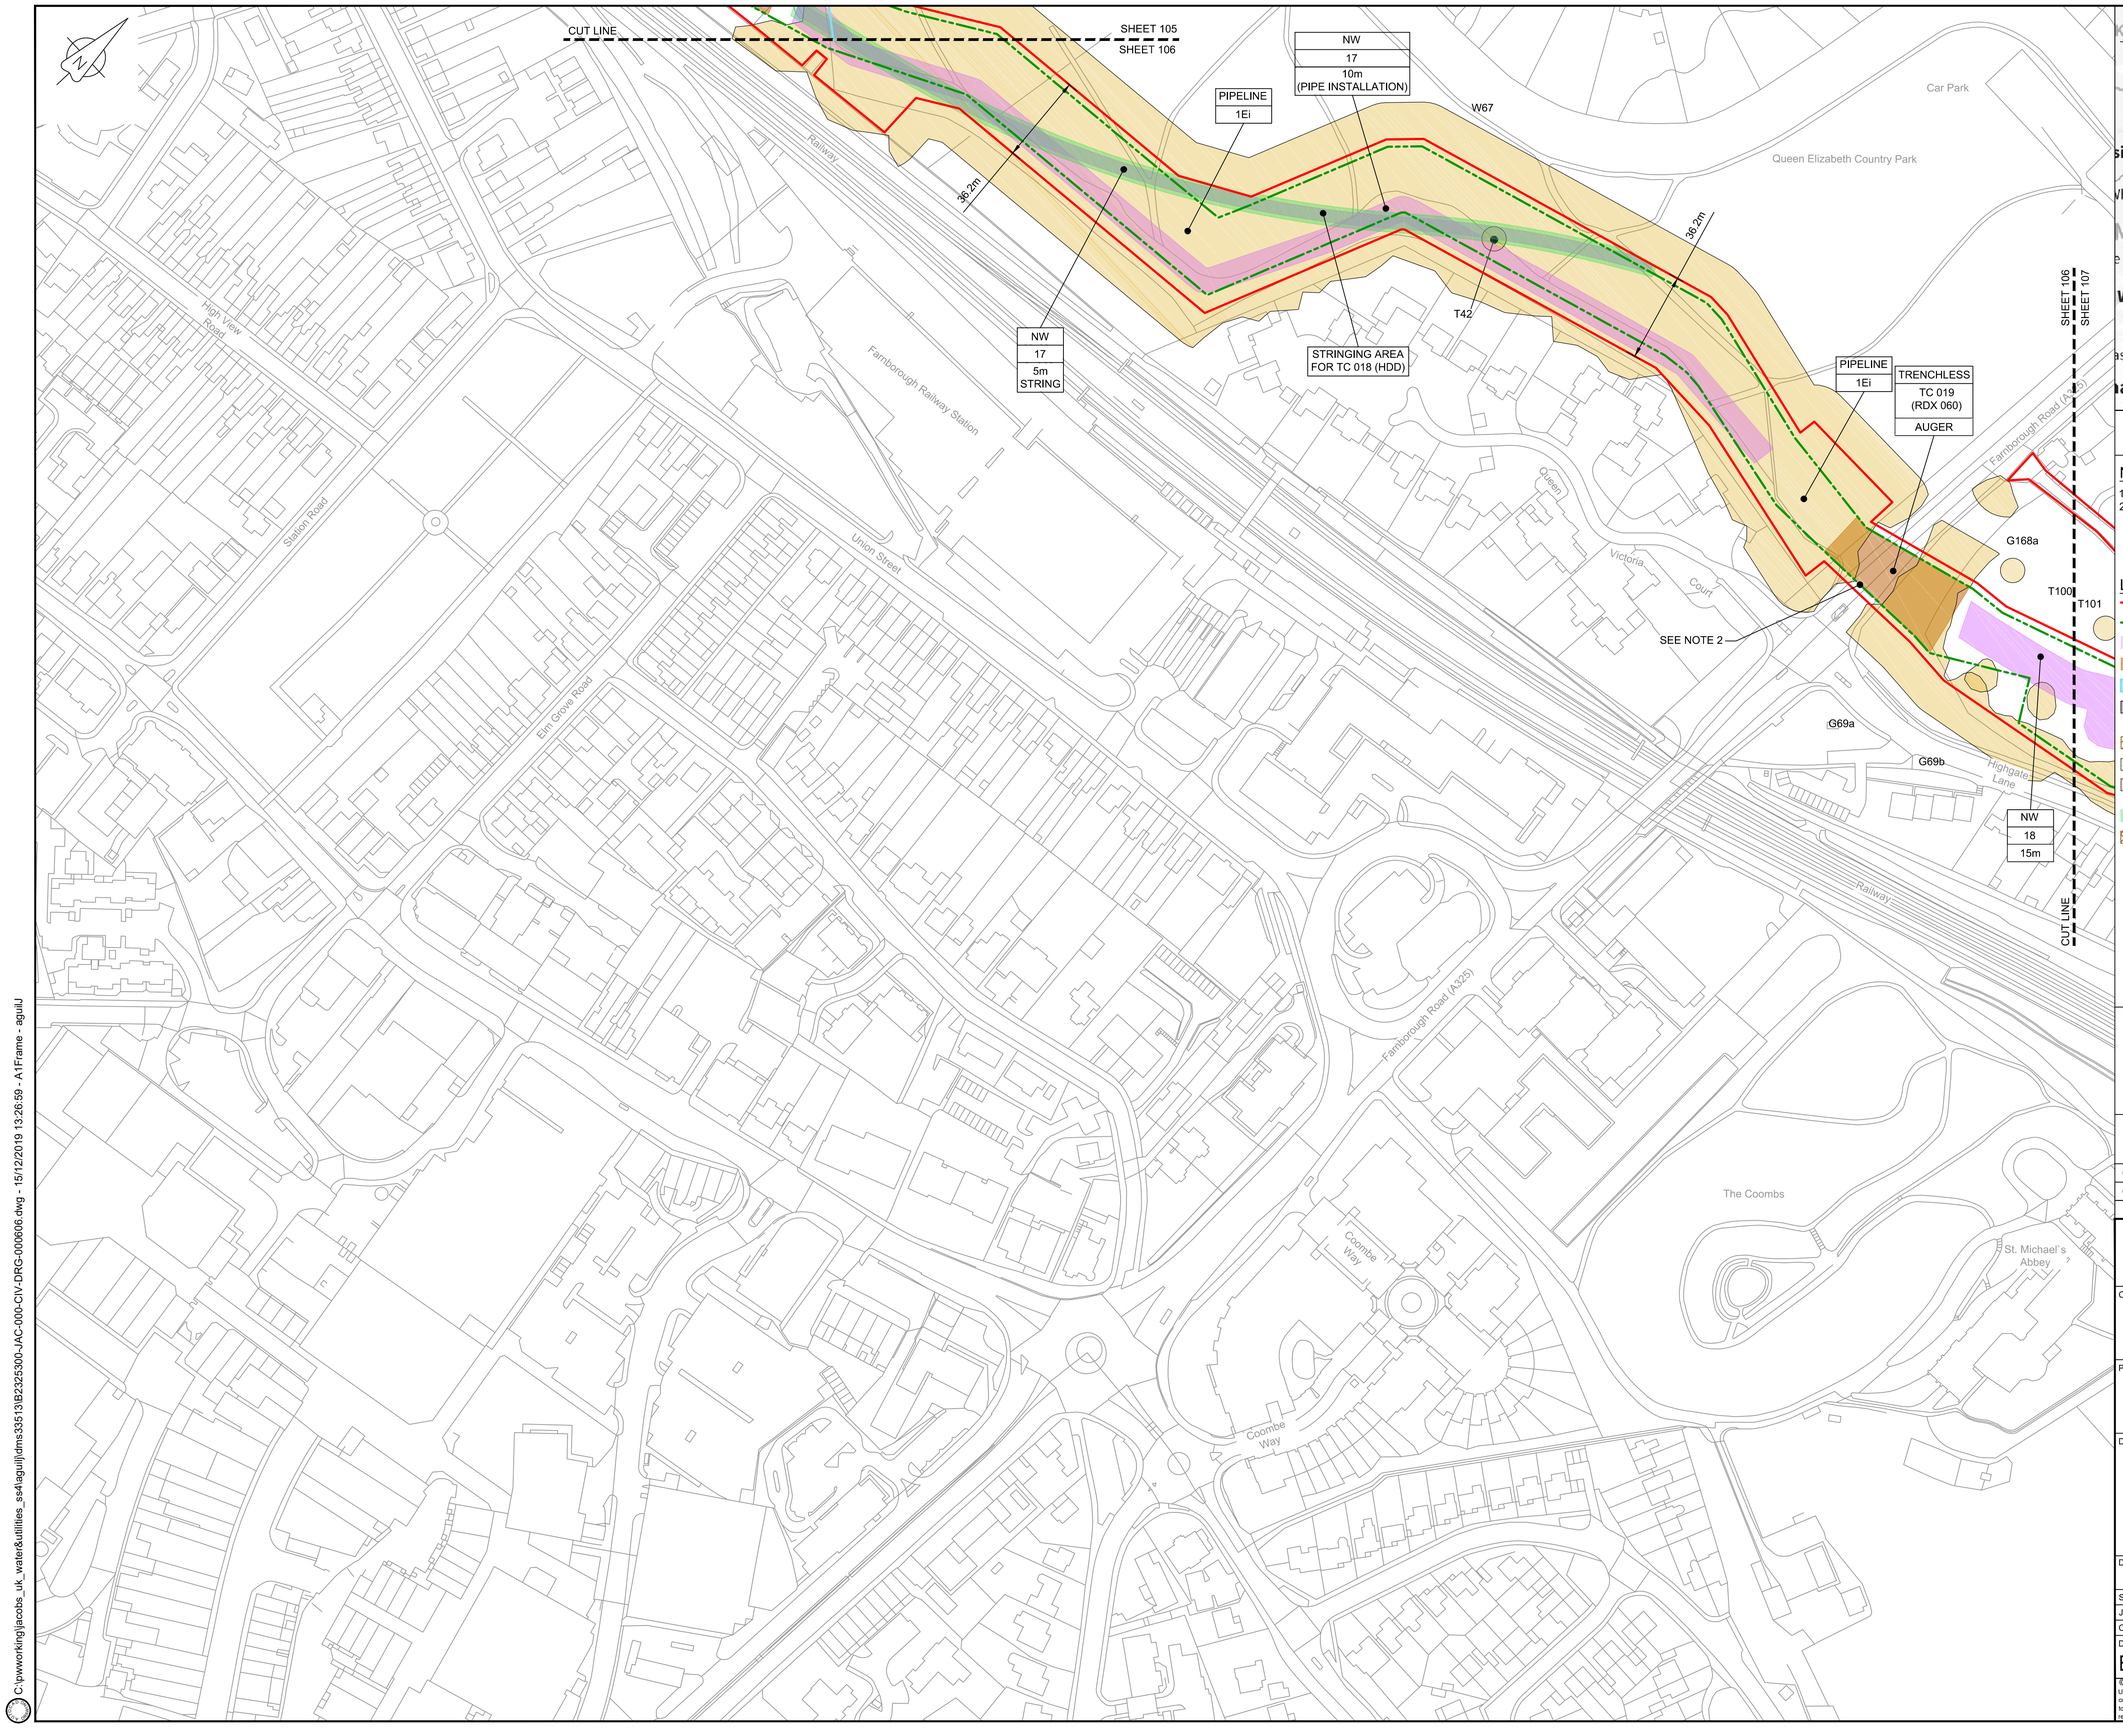

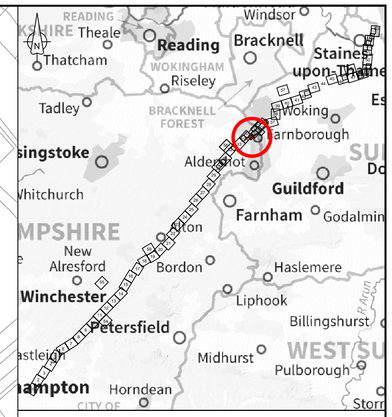

LOCATION PLAN
SCALE 1:500,000

NOTES

1. THIS DRAWING IS IN METRES UNLESS STATED OTHERWISE.
2. TRENCHLESS CROSSINGS ARE INDICATIVE ONLY.

LEGEND

- ORDER LIMITS
- LIMITS OF DEVIATION
- NARROW WORKING AREA (NW)
- TRENCHLESS CROSSING (TC)
- WATER BODIES
- ABOVE GROUND INSTALLATION (AGI) / VALVE (VA) / PRESSURE TRANSDUCER (PT)
- COMPOUND (CO)
- TREE PRESERVATION ORDER (TPO)
- NOTABLE TREES (G = GROUP / T = TREE / W = WOODLAND): JACOBS LIST
- HDD STRINGING AREA
- STREET WORKS (SW)
- DESCRIPTION
- ID or WORK NUMBER (if applicable)
- NARROW WORKING WIDTH / TRENCHLESS TECHNIQUE
- COMMENCEMENT / TERMINATION OF WORKS (COMMENCEMENT = OPEN, TERMINATION = CLOSED)

Contains Ordnance Survey data © Crown copyright and database rights 2019.

© Crown copyright and database rights 2019 OS Licence Number AL100005237.

0 50 100 150 m

SCALE 1 : 1250 @ A1

Rev	Rev. Date	Purpose of revision	Drawn	Checkd	Rev'd	Apprv'd
C02	09/09/19	SHEETS 10, 11 AND 54 REVISED TO WITHDRAW A2b SUB-OPTION	BT	JA	ND	NJ
C03	13/12/19	UPDATED FOR DEADLINE 3	BT	JA	ND	AD

JACOBS
1180 Eskdale Road, Winnersh, Wokingham, RG41 5TU
Tel:+44(0)118 946 7000 · Fax:+44(0)118 946 7001
www.jacobs.com

Client: Esso Petroleum Company, Limited
Ermyn House,
Ermyn Way,
Leatherhead,
Surrey.
KT22 8UX

Project: Esso | Southampton to London Pipeline Project

Drawing title

GENERAL ARRANGEMENT SHEET 106 REGULATION 5 (2)(O)

Drawing status: Fit for Stage Approval

Scale	1:1250	DO NOT SCALE
Jacobs No.	B2325300	Rev C03
Client no.		

Drawing number: B2325300-JAC-000-CIV-DRG-000606

© Copyright 2019 Jacobs U.K. Limited. The concepts and information contained in this document are the property of Jacobs. Use or copying of this document in whole or in part without the written permission of Jacobs constitutes an infringement of copyright. Limitation: This drawing has been prepared on behalf of, and for the exclusive use of Jacobs' Client, and is subject to, and issued in accordance with, the provisions of the contract between Jacobs and the Client. Jacobs accepts no liability or responsibility whatsoever for, or in respect of, any use of, or reliance upon, this drawing by any third party.

C:\pwworking\jacobs_uk_water&utilities_ss4\aguilj\dms33513\B2325300-JAC-000-CIV-DRG-000606.dwg - 15/12/2019 13:26:59 - A1Frame - aguilJ

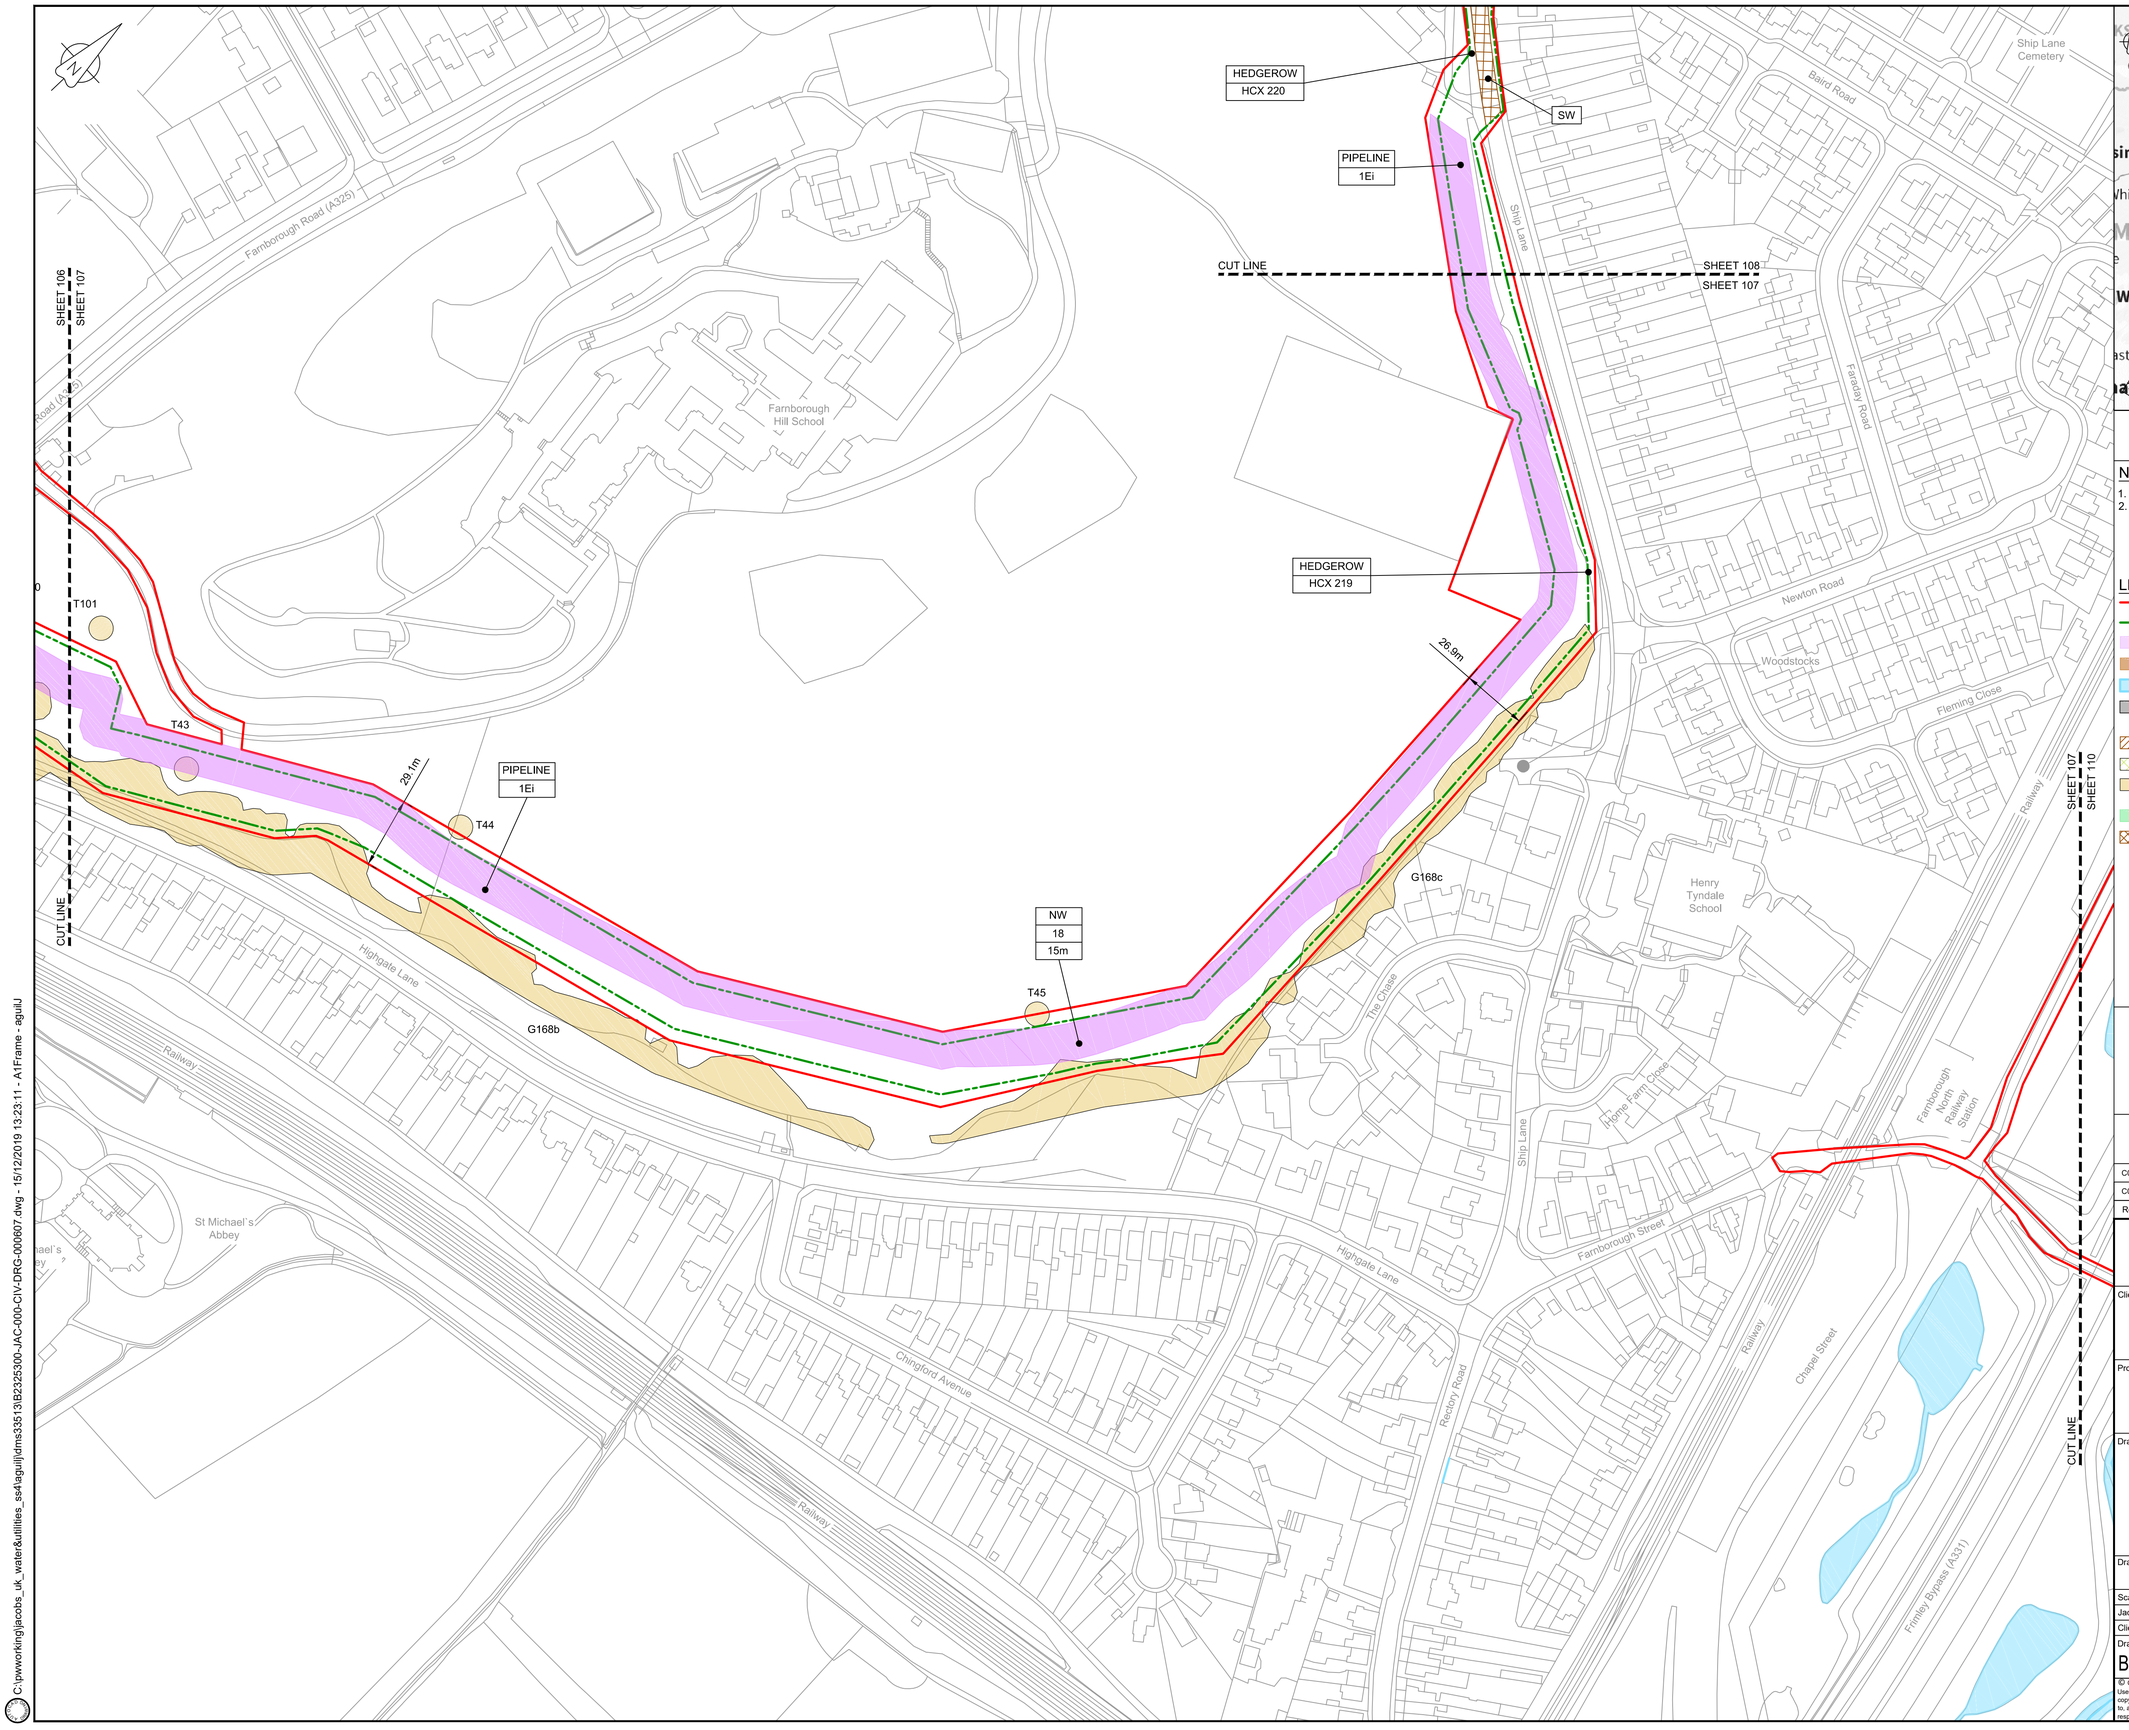

LOCATION PLAN

SCALE 1:500,000

NOTES

1. THIS DRAWING IS IN METRES UNLESS STATED OTHERWISE.
2. TRENCHLESS CROSSINGS ARE INDICATIVE ONLY.

LEGEND

- ORDER LIMITS
- LIMITS OF DEVIATION
- NARROW WORKING AREA (NW)
- TRENCHLESS CROSSING (TC)
- WATER BODIES
- ABOVE GROUND INSTALLATION (AGI) / VALVE (VA) / PRESSURE TRANSDUCER (PT)
- COMPOUND (CO)
- TREE PRESERVATION ORDER (TPO)
- NOTABLE TREES (G = GROUP / T = TREE / W = WOODLAND): JACOBS LIST
- HDD STRINGING AREA
- STREET WORKS (SW)
- DESCRIPTION
- ID or WORK NUMBER (if applicable)
- NARROW WORKING WIDTH / TRENCHLESS TECHNIQUE
- COMMENCEMENT / TERMINATION OF WORKS (COMMENCEMENT = OPEN, TERMINATION = CLOSED)

Contains Ordnance Survey data © Crown copyright and database rights 2019.

© Crown copyright and database rights 2019 OS Licence Number AL100005237.

0 50 100 150 m

SCALE 1 : 1250 @ A1

C02	09/09/19	SHEETS 10, 11 AND 54 REVISED TO WITHDRAW A2b SUB-OPTION	BT	JA	ND	NJ
C03	13/12/19	UPDATED FOR DEADLINE 3	BT	JA	ND	AD
Rev	Rev. Date	Purpose of revision	Drawn	Checkd	Rev'd	Apprv'd

JACOBS
1180 Eskdale Road, Winnersh, Wokingham, RG41 5TU
Tel:+44(0)118 946 7000 Fax:+44(0)118 946 7001
www.jacobs.com

Client: Esso Petroleum Company, Limited
Ermyn House,
Ermyn Way,
Leatherhead,
Surrey,
KT22 8UX

Project: Southampton to London Pipeline Project

Drawing title

GENERAL ARRANGEMENT SHEET 107 REGULATION 5 (2)(O)

Drawing status: Fit for Stage Approval

Scale	1:1250	DO NOT SCALE
Jacobs No.	B2325300	Rev C03
Client no.		

Drawing number: B2325300-JAC-000-CIV-DRG-000607

© Copyright 2019 Jacobs U.K. Limited. The concepts and information contained in this document are the property of Jacobs. Use or copying of this document in whole or in part without the written permission of Jacobs constitutes an infringement of copyright. Limitation: This drawing has been prepared on behalf of, and for the exclusive use of Jacobs' Client, and is subject to, and issued in accordance with, the provisions of the contract between Jacobs and the Client. Jacobs accepts no liability or responsibility whatsoever for, or in respect of, any use of, or reliance upon, this drawing by any third party.

C:\pwworking\jacobs_uk_water&utilities_ss4\aguilj\dms33513\B2325300-JAC-000-CIV-DRG-000607.dwg - 15/12/2019 13:23:11 - A1Frame - aguilJ

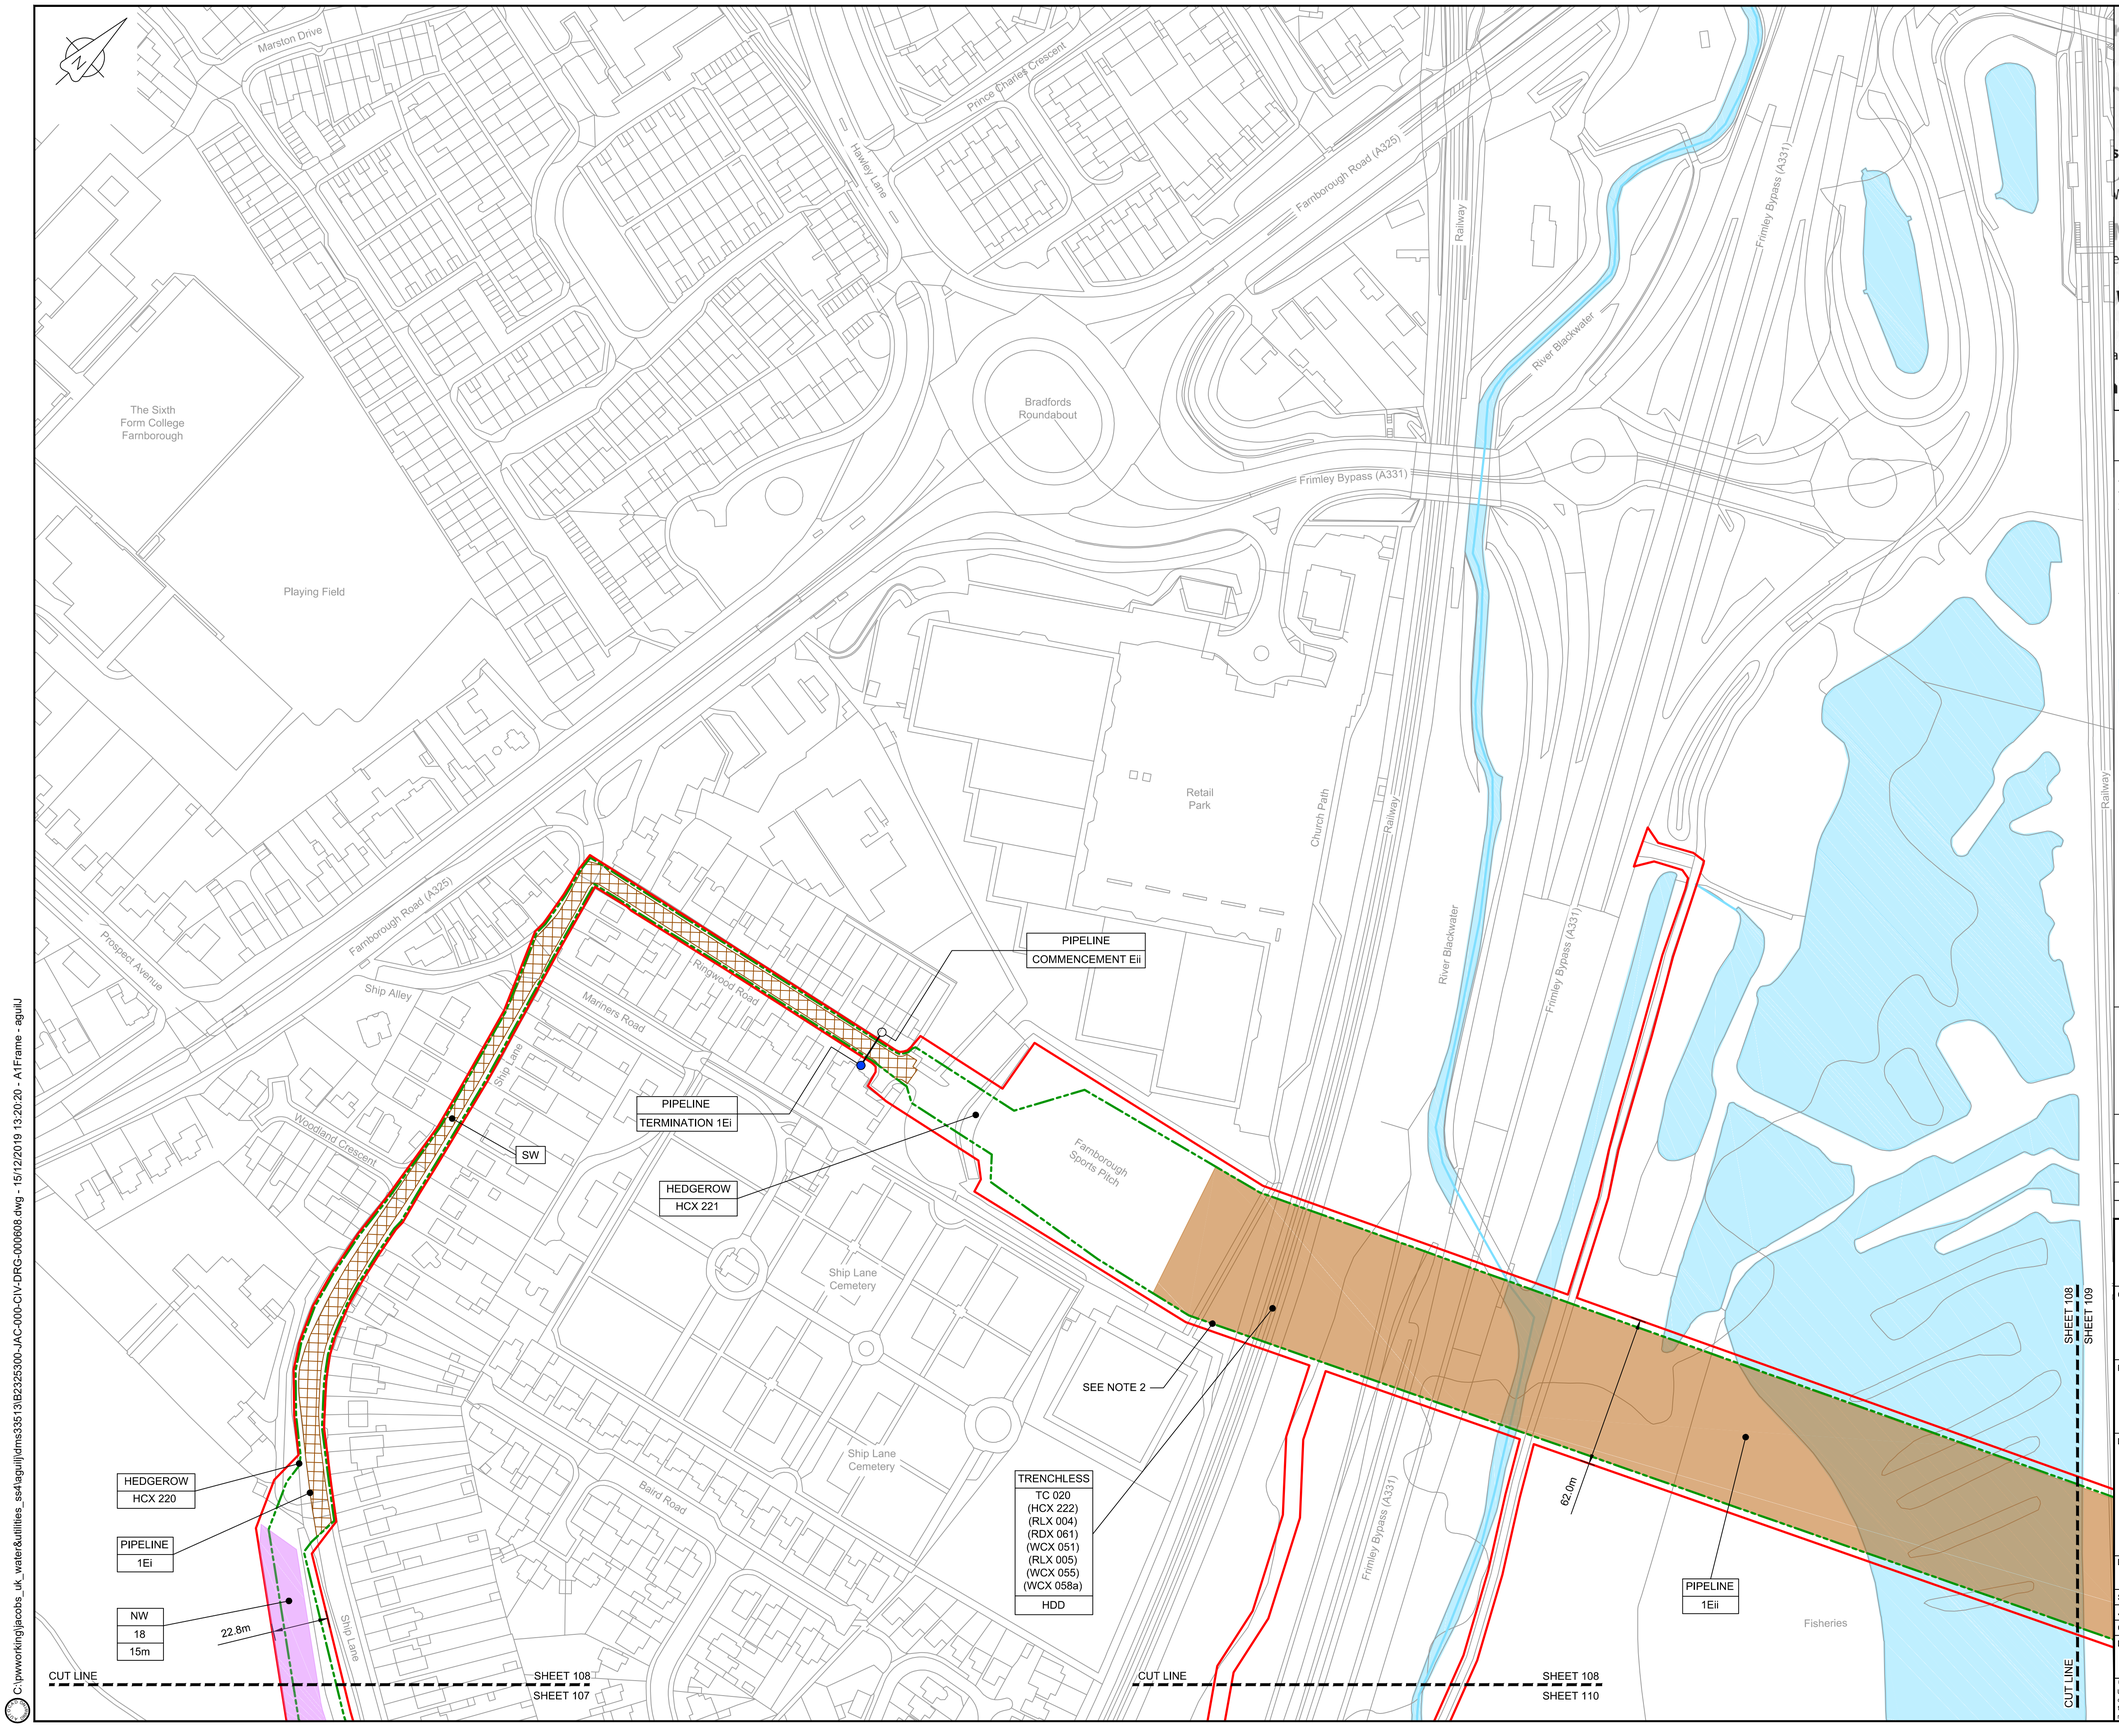

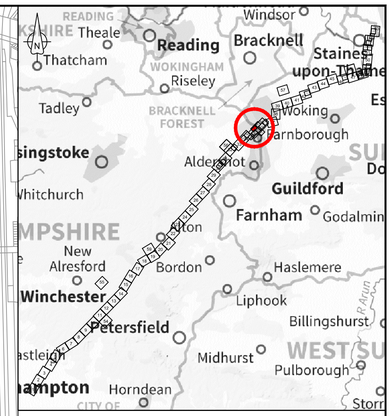

LOCATION PLAN

SCALE 1:500,000

NOTES

1. THIS DRAWING IS IN METRES UNLESS STATED OTHERWISE.
2. TRENCHLESS CROSSINGS ARE INDICATIVE ONLY.

LEGEND

- ORDER LIMITS
- LIMITS OF DEVIATION
- NARROW WORKING AREA (NW)
- TRENCHLESS CROSSING (TC)
- WATER BODIES
- ABOVE GROUND INSTALLATION (AGI) / VALVE (VA) / PRESSURE TRANSDUCER (PT)
- COMPOUND (CO)
- TREE PRESERVATION ORDER (TPO)
- NOTABLE TREES (G = GROUP / T = TREE / W = WOODLAND): JACOBS LIST
- HDD STRINGING AREA
- STREET WORKS (SW)
- DESCRIPTION
- ID or WORK NUMBER (if applicable)
- NARROW WORKING WIDTH / TRENCHLESS TECHNIQUE
- COMMENCEMENT / TERMINATION OF WORKS (COMMENCEMENT = OPEN, TERMINATION = CLOSED)

Contains Ordnance Survey data © Crown copyright and database rights 2019.

© Crown copyright and database rights 2019 OS Licence Number AL100005237.

0 50 100 150 m

SCALE 1 : 1250 @ A1

Rev	Rev. Date	Purpose of revision	Drawn	Checkd	Rev'd	Apprv'd
C02	09/09/19	SHEETS 10, 11 AND 54 REVISED TO WITHDRAW A2b SUB-OPTION	BT	JA	ND	NJ
C03	13/12/19	UPDATED FOR DEADLINE 3	BT	JA	ND	AD

JACOBS
1180 Eskdale Road, Winnersh, Wokingham, RG41 5TU
Tel:+44(0)118 946 7000 Fax:+44(0)118 946 7001
www.jacobs.com

Client: Esso Petroleum Company, Limited, Ermyn House, Ermyn Way, Leatherhead, Surrey. KT22 8UX

Project: Southampton to London Pipeline Project

Drawing title

GENERAL ARRANGEMENT SHEET 108 REGULATION 5 (2)(O)

Drawing status: Fit for Stage Approval

Scale	1:1250	DO NOT SCALE
Jacobs No.	B2325300	Rev C03
Client no.		

Drawing number: B2325300-JAC-000-CIV-DRG-000608

© Copyright 2019 Jacobs U.K. Limited. The concepts and information contained in this document are the property of Jacobs. Use or copying of this document in whole or in part without the written permission of Jacobs constitutes an infringement of copyright. Limitation: This drawing has been prepared on behalf of, and for the exclusive use of Jacobs' Client, and is subject to, and issued in accordance with, the provisions of the contract between Jacobs and the Client. Jacobs accepts no liability or responsibility whatsoever for, or in respect of, any use of, or reliance upon, this drawing by any third party.

C:\pwworking\jacobs_uk_water&utilities_ss4\aguilj\dms33513\B2325300-JAC-000-CIV-DRG-000608.dwg - 15/12/2019 13:20:20 - A1Frame - aguilJ

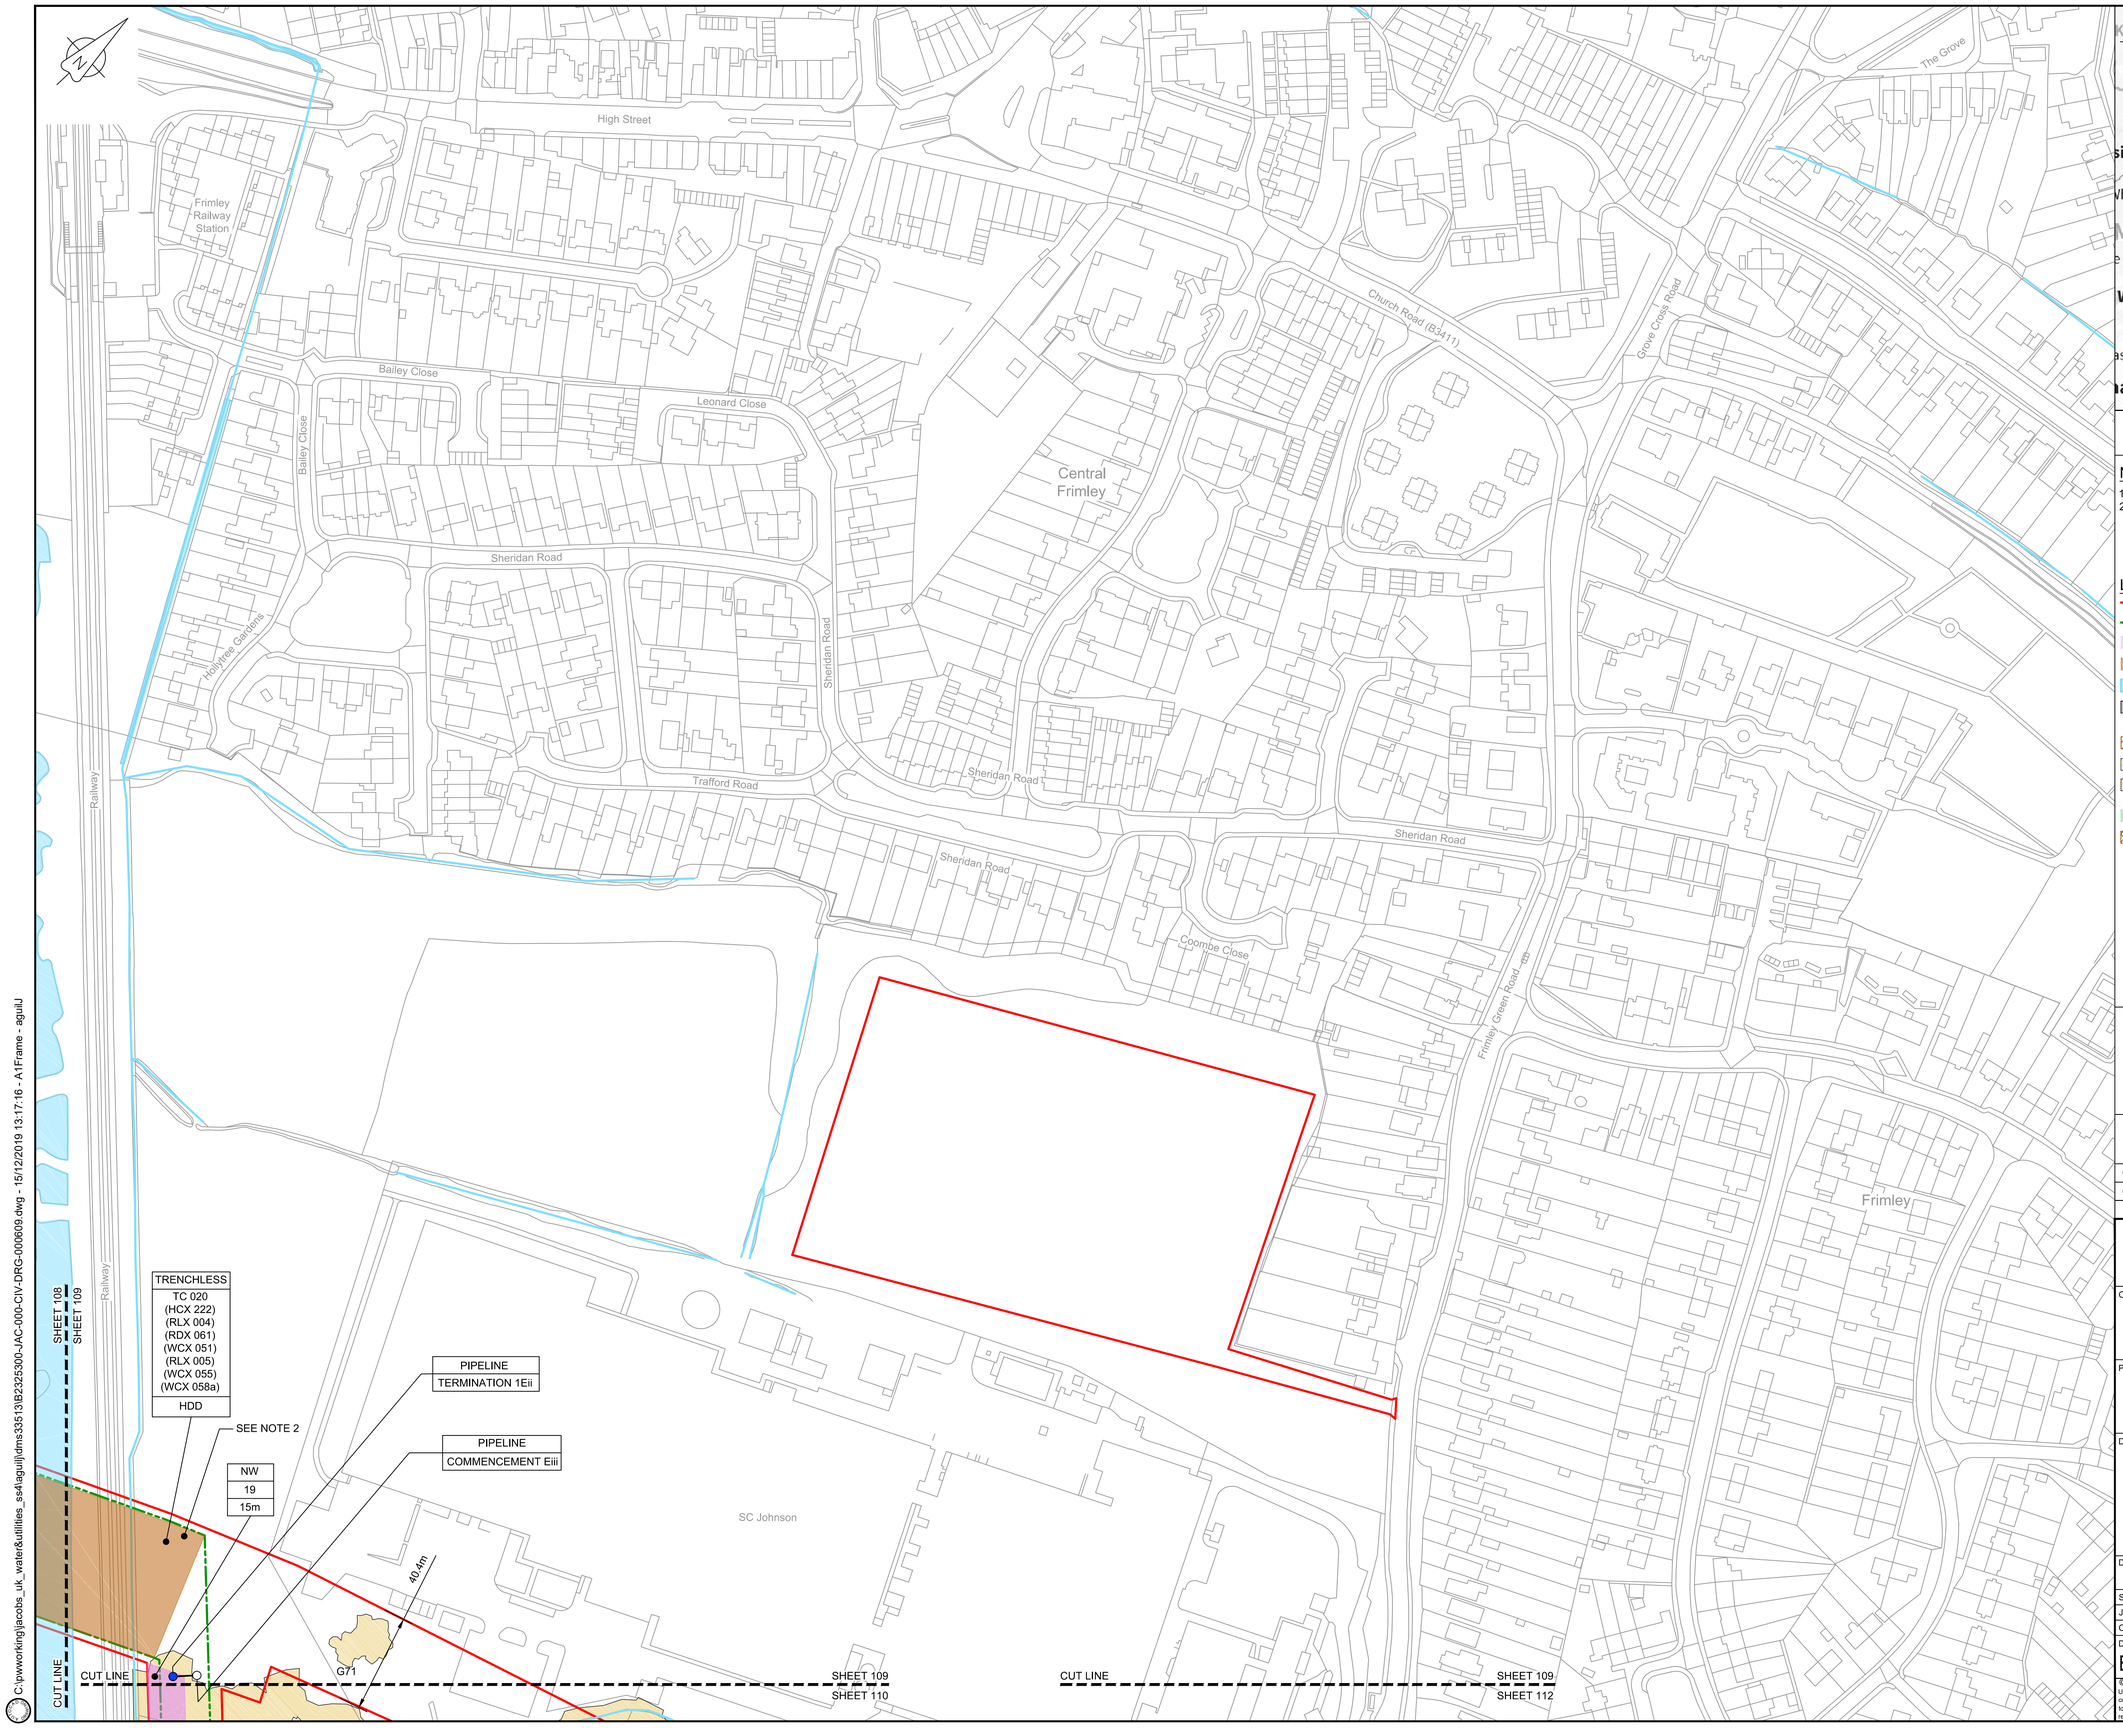

LOCATION PLAN
SCALE 1:500,000

NOTES

1. THIS DRAWING IS IN METRES UNLESS STATED OTHERWISE.
2. TRENCHLESS CROSSINGS ARE INDICATIVE ONLY.

LEGEND

- ORDER LIMITS
- LIMITS OF DEVIATION
- NARROW WORKING AREA (NW)
- TRENCHLESS CROSSING (TC)
- WATER BODIES
- ABOVE GROUND INSTALLATION (AGI) / VALVE (VA) / PRESSURE TRANSDUCER (PT)
- COMPOUND (CO)
- TREE PRESERVATION ORDER (TPO)
- NOTABLE TREES (G = GROUP / T = TREE / W = WOODLAND): JACOBS LIST
- HDD STRINGING AREA
- STREET WORKS (SW)
- DESCRIPTION
- ID or WORK NUMBER (if applicable)
- NARROW WORKING WIDTH / TRENCHLESS TECHNIQUE
- COMMENCEMENT / TERMINATION OF WORKS (COMMENCEMENT = OPEN, TERMINATION = CLOSED)

Contains Ordnance Survey data © Crown copyright and database rights 2019.

© Crown copyright and database rights 2019 OS Licence Number AL100005237.

0 50 100 150 m

SCALE 1 : 1250 @ A1

C02	09/09/19	SHEETS 10, 11 AND 54 REVISED TO WITHDRAW A2b SUB-OPTION	BT	JA	ND	NJ
C03	13/12/19	UPDATED FOR DEADLINE 3	BT	JA	ND	AD
Rev	Rev. Date	Purpose of revision	Drawn	Checkd	Rev'd	Apprv'd

JACOBS
1180 Eskdale Road, Winnersh, Wokingham, RG41 5TU
Tel:+44(0)118 946 7000 · Fax:+44(0)118 946 7001
www.jacobs.com

Client: Esso Petroleum Company, Limited, Ermyn House, Ermyn Way, Leatherhead, Surrey, KT22 8UX

Project: Southampton to London Pipeline Project

Drawing title

GENERAL ARRANGEMENT SHEET 109 REGULATION 5 (2)(O)

Drawing status: Fit for Stage Approval

Scale	1:1250	DO NOT SCALE
Jacobs No.	B2325300	Rev C03
Client no.		

Drawing number: B2325300-JAC-000-CIV-DRG-000609

© Copyright 2019 Jacobs U.K. Limited. The concepts and information contained in this document are the property of Jacobs. Use or copying of this document in whole or in part without the written permission of Jacobs constitutes an infringement of copyright. Limitation: This drawing has been prepared on behalf of, and for the exclusive use of Jacobs' Client, and is subject to, and issued in accordance with, the provisions of the contract between Jacobs and the Client. Jacobs accepts no liability or responsibility whatsoever for, or in respect of, any use of, or reliance upon, this drawing by any third party.

C:\pwworking\jacobs_uk_water&utilities_ss4\aguilj\dms335131B2325300-JAC-000-CIV-DRG-000609.dwg - 15/12/2019 13:17:16 - A1Frame - aguilJ

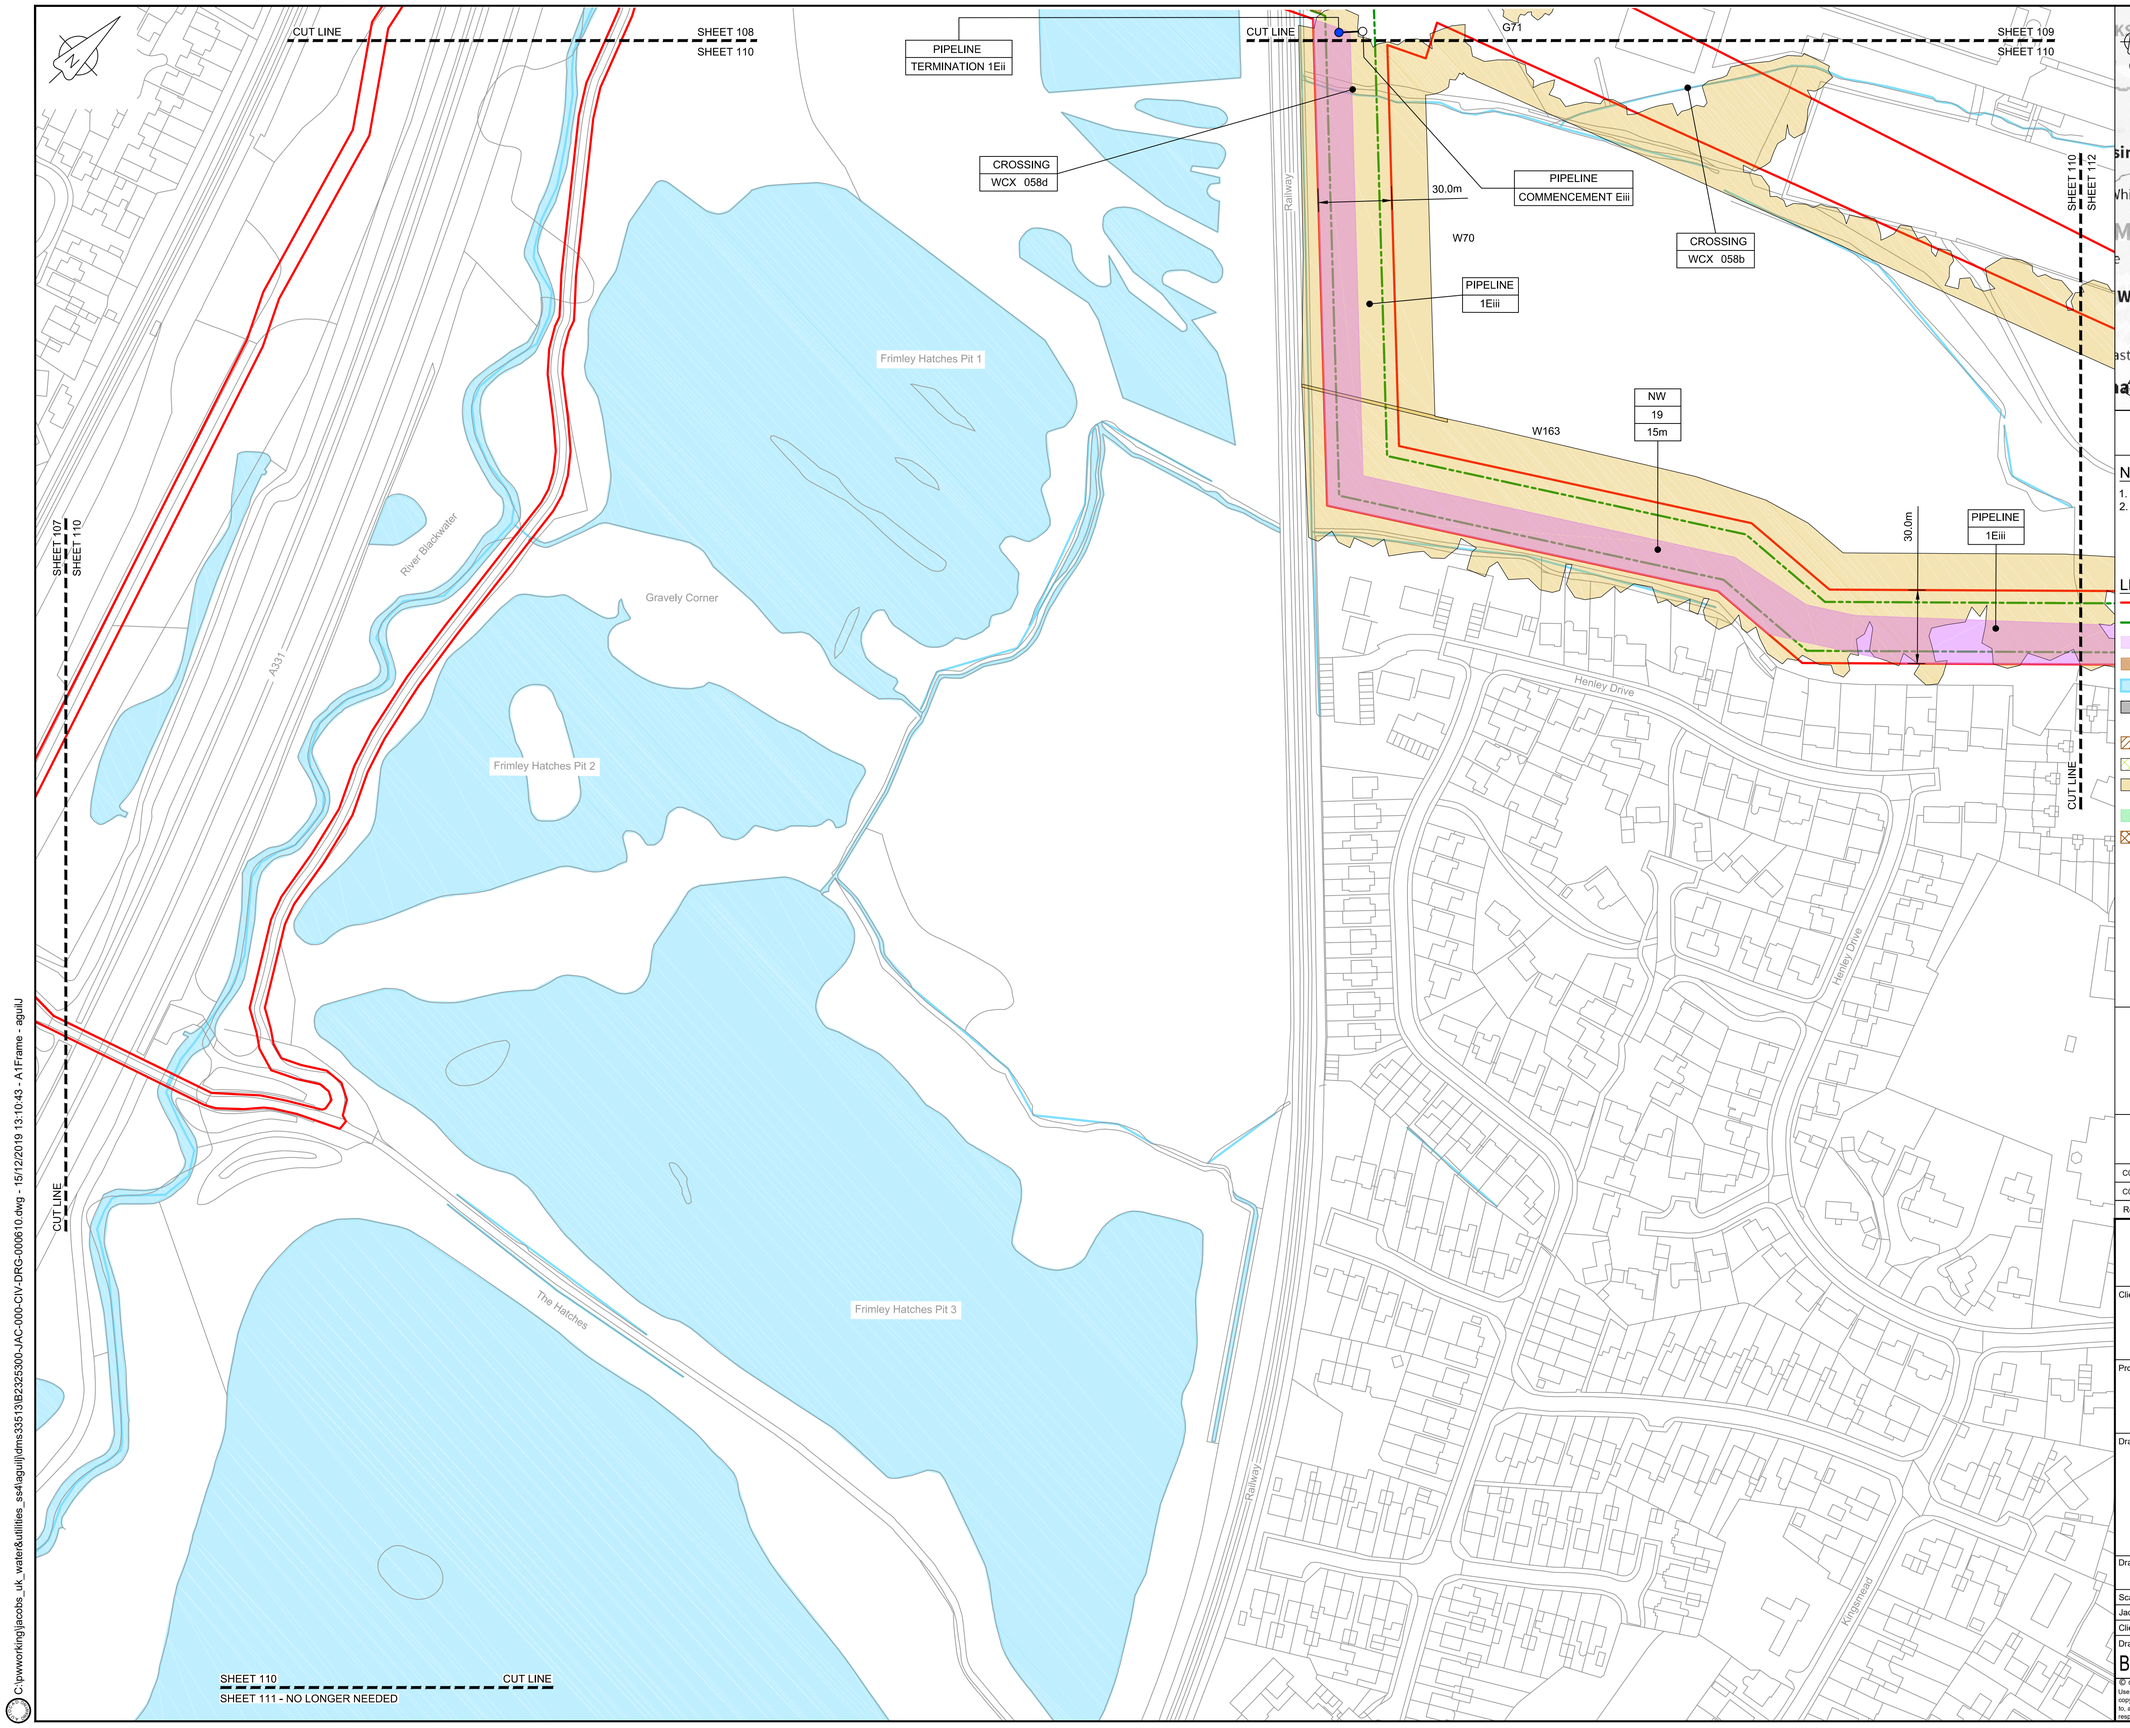

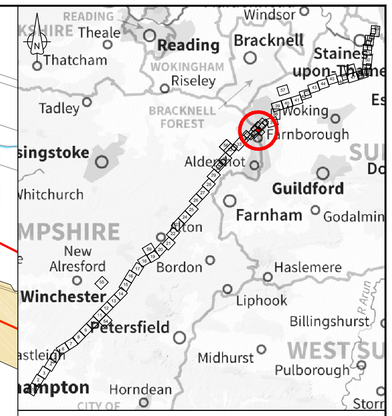

LOCATION PLAN
SCALE 1:500,000

NOTES

1. THIS DRAWING IS IN METRES UNLESS STATED OTHERWISE.
2. TRENCHLESS CROSSINGS ARE INDICATIVE ONLY.

LEGEND

- ORDER LIMITS
- LIMITS OF DEVIATION
- NARROW WORKING AREA (NW)
- TRENCHLESS CROSSING (TC)
- WATER BODIES
- ABOVE GROUND INSTALLATION (AGI) / VALVE (VA) / PRESSURE TRANSDUCER (PT)
- COMPOUND (CO)
- TREE PRESERVATION ORDER (TPO)
- NOTABLE TREES (G = GROUP / T = TREE / W = WOODLAND): JACOBS LIST
- HDD STRINGING AREA
- STREET WORKS (SW)
- DESCRIPTION
- ID or WORK NUMBER (if applicable)
- NARROW WORKING WIDTH / TRENCHLESS TECHNIQUE
- COMMENCEMENT / TERMINATION OF WORKS (COMMENCEMENT = OPEN, TERMINATION = CLOSED)

Contains Ordnance Survey data © Crown copyright and database rights 2019.

© Crown copyright and database rights 2019 OS Licence Number AL100005237.

0 50 100 150 m

SCALE 1 : 1250 @ A1

Rev	Rev. Date	Purpose of revision	Drawn	Checkd	Rev'd	Apprv'd
C02	09/09/19	SHEETS 10, 11 AND 54 REVISED TO WITHDRAW A2b SUB-OPTION	BT	JA	ND	NJ
C03	13/12/19	UPDATED FOR DEADLINE 3	BT	JA	ND	AD

JACOBS
1180 Eskdale Road, Winnersh, Wokingham, RG41 5TU
Tel:+44(0)118 946 7000 · Fax:+44(0)118 946 7001
www.jacobs.com

Client: Esso Petroleum Company, Limited
Ermyn House,
Ermyn Way,
Leatherhead,
Surrey.
KT22 8UX

Project: Southampton to London Pipeline Project

Drawing title

GENERAL ARRANGEMENT SHEET 110 REGULATION 5 (2)(O)

Drawing status: Fit for Stage Approval

Scale	1:1250	DO NOT SCALE
Jacobs No.	B2325300	Rev C03
Client no.		

Drawing number: B2325300-JAC-000-CIV-DRG-000610

© Copyright 2019 Jacobs U.K. Limited. The concepts and information contained in this document are the property of Jacobs. Use or copying of this document in whole or in part without the written permission of Jacobs constitutes an infringement of copyright. Limitation: This drawing has been prepared on behalf of, and for the exclusive use of Jacobs' Client, and is subject to, and issued in accordance with, the provisions of the contract between Jacobs and the Client. Jacobs accepts no liability or responsibility whatsoever for, or in respect of, any use of, or reliance upon, this drawing by any third party.

C:\pwworking\jacobs_uk_water&utilities_ss4\aguilj\dms335513\B2325300-JAC-000-CIV-DRG-000610.dwg - 15/12/2019 13:10:43 - A1Frame - aguilJ

SHEET 111 - NO LONGER NEEDED

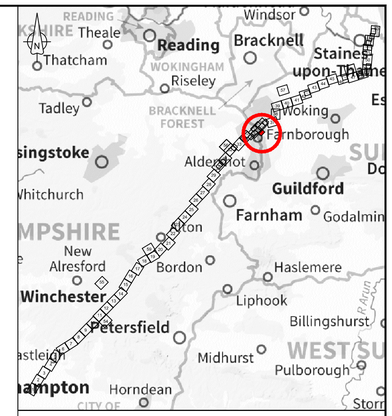

LOCATION PLAN
SCALE 1:500,000

NOTES

1. THIS DRAWING IS IN METRES UNLESS STATED OTHERWISE.
2. TRENCHLESS CROSSINGS ARE INDICATIVE ONLY.

LEGEND

- ORDER LIMITS
- LIMITS OF DEVIATION
- NARROW WORKING AREA (NW)
- TRENCHLESS CROSSING (TC)
- WATER BODIES
- ABOVE GROUND INSTALLATION (AGI) / VALVE (VA) / PRESSURE TRANSDUCER (PT)
- COMPOUND (CO)
- TREE PRESERVATION ORDER (TPO)
- NOTABLE TREES (G = GROUP / T = TREE / W = WOODLAND): JACOBS LIST
- HDD STRINGING AREA
- STREET WORKS (SW)
- DESCRIPTION
- ID or WORK NUMBER (if applicable)
- NARROW WORKING WIDTH / TRENCHLESS TECHNIQUE
- COMMENCEMENT / TERMINATION OF WORKS (COMMENCEMENT = OPEN, TERMINATION = CLOSED)

Contains Ordnance Survey data © Crown copyright and database rights 2019.

© Crown copyright and database rights 2019 OS Licence Number AL100005237.

0 50 100 150 m

SCALE 1 : 1250 @ A1

Rev	Rev. Date	Purpose of revision	Drawn	Checkd	Rev'd	Apprv'd
C02	09/09/19	SHEETS 10, 11 AND 54 REVISED TO WITHDRAW A2b SUB-OPTION	BT	JA	ND	NJ
C03	13/12/19	UPDATED FOR DEADLINE 3	BT	JA	ND	AD

JACOBS
1180 Eskdale Road, Winnersh, Wokingham, RG41 5TU
Tel:+44(0)118 946 7000 · Fax:+44(0)118 946 7001
www.jacobs.com

Client: Esso Petroleum Company, Limited
Ermyn House,
Ermyn Way,
Leatherhead,
Surrey.
KT22 8UX

Project: Esso | Southampton to London Pipeline Project

Drawing title
GENERAL ARRANGEMENT
SHEET 111
REGULATION 5 (2)(O)

Drawing status
Fit for Stage Approval

Scale	1:1250	DO NOT SCALE
Jacobs No.	B2325300	Rev C03
Client no.		

Drawing number
B2325300-JAC-000-CIV-DRG-000611

© Copyright 2019 Jacobs U.K. Limited. The concepts and information contained in this document are the property of Jacobs. Use or copying of this document in whole or in part without the written permission of Jacobs constitutes an infringement of copyright. Limitation: This drawing has been prepared on behalf of, and for the exclusive use of Jacobs' Client, and is subject to, and issued in accordance with, the provisions of the contract between Jacobs and the Client. Jacobs accepts no liability or responsibility whatsoever for, or in respect of, any use of, or reliance upon, this drawing by any third party.

C:\pwworking\jacobs_uk_water&utilities_ss4laguil\dms335131\B2325300-JAC-000-CIV-DRG-000611.dwg - 15/12/2019 13:07:52 - A1Frame - aguilJ

CUT LINE
SHEET 109
SHEET 112
SHEET 110
SHEET 112
CUT LINE
SHEET 112
SHEET 113
CO
5A
G71
CROSSING
RDX 061a
PIPELINE
1Eiii
30.0m
W163
VA
2K
SW
SW
TPO
048
CROSSING
WCX 058c
PIPELINE
1Eiii
SW
CO
5B
NW
19
15m
10.3m
SC Johnson
Frimley Green Road
Middlemoor Road
Green Road
Frimley
Balmoral Drive
Worsley Road
Frimley Cofe School
Henley Drive
Burrow Hill
The Basingstoke Canal
Buckingham Close
Petworth Close
Carisbrooke Close
Oldbury Close
Sandringham Way
Sandringham Lane
Unnamed Watercourse
Pevensey Way
Broadwater Stream

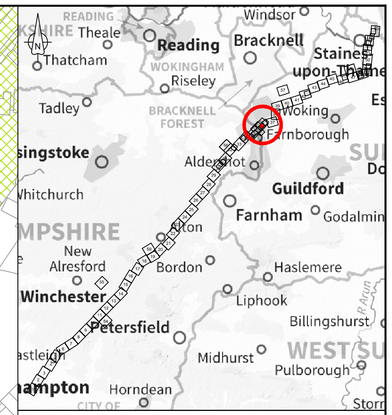

LOCATION PLAN
SCALE 1:500,000

NOTES
1. THIS DRAWING IS IN METRES UNLESS STATED OTHERWISE.
2. TRENCHLESS CROSSINGS ARE INDICATIVE ONLY.

LEGEND
- ORDER LIMITS
- LIMITS OF DEVIATION
- NARROW WORKING AREA (NW)
- TRENCHLESS CROSSING (TC)
- WATER BODIES
- ABOVE GROUND INSTALLATION (AGI) / VALVE (VA) / PRESSURE TRANSDUCER (PT)
- COMPOUND (CO)
- TREE PRESERVATION ORDER (TPO)
- NOTABLE TREES (G = GROUP / T = TREE / W = WOODLAND): JACOBS LIST
- HDD STRINGING AREA
- STREET WORKS (SW)
- DESCRIPTION
- ID or WORK NUMBER (if applicable)
- NARROW WORKING WIDTH / TRENCHLESS TECHNIQUE
- COMMENCEMENT / TERMINATION OF WORKS (COMMENCEMENT = OPEN, TERMINATION = CLOSED)

Contains Ordnance Survey data © Crown copyright and database rights 2019.

© Crown copyright and database rights 2019 OS Licence Number AL100005237.

0 50 100 150 m
SCALE 1 : 1250 @ A1

Rev	Rev. Date	Purpose of revision	Drawn	Checkd	Rev'd	Apprv'd
C02	09/09/19	SHEETS 10, 11 AND 54 REVISED TO WITHDRAW A2s SUB-OPTION	BT	JA	ND	NJ
C03	13/12/19	UPDATED FOR DEADLINE 3	BT	JA	ND	AD

JACOBS
1180 Eskdale Road, Winnersh, Wokingham, RG41 5TU
Tel:+44(0)118 946 7000 · Fax:+44(0)118 946 7001
www.jacobs.com

Client: Esso Petroleum Company, Limited
Ermyn House,
Ermyn Way,
Leatherhead,
Surrey.
KT22 8UX

Project: Esso | Southampton to London Pipeline Project

Drawing title
GENERAL ARRANGEMENT SHEET 112 REGULATION 5 (2)(O)

Drawing status: Fit for Stage Approval

Scale	1:1250	DO NOT SCALE
Jacobs No.	B2325300	Rev C03
Client no.		

Drawing number: B2325300-JAC-000-CIV-DRG-000612

© Copyright 2019 Jacobs U.K. Limited. The concepts and information contained in this document are the property of Jacobs. Use or copying of this document in whole or in part without the written permission of Jacobs constitutes an infringement of copyright. Limitation: This drawing has been prepared on behalf of, and for the exclusive use of Jacobs' Client, and is subject to, and issued in accordance with, the provisions of the contract between Jacobs and the Client. Jacobs accepts no liability or responsibility whatsoever for, or in respect of, any use of, or reliance upon, this drawing by any third party.

C:\pwworking\jacobs_uk_water&utilities_ss4\aguilj\dms335130\B2325300-JAC-000-CIV-DRG-000612.dwg - 15/12/2019 13:05:31 - A1Frame - aguilJ

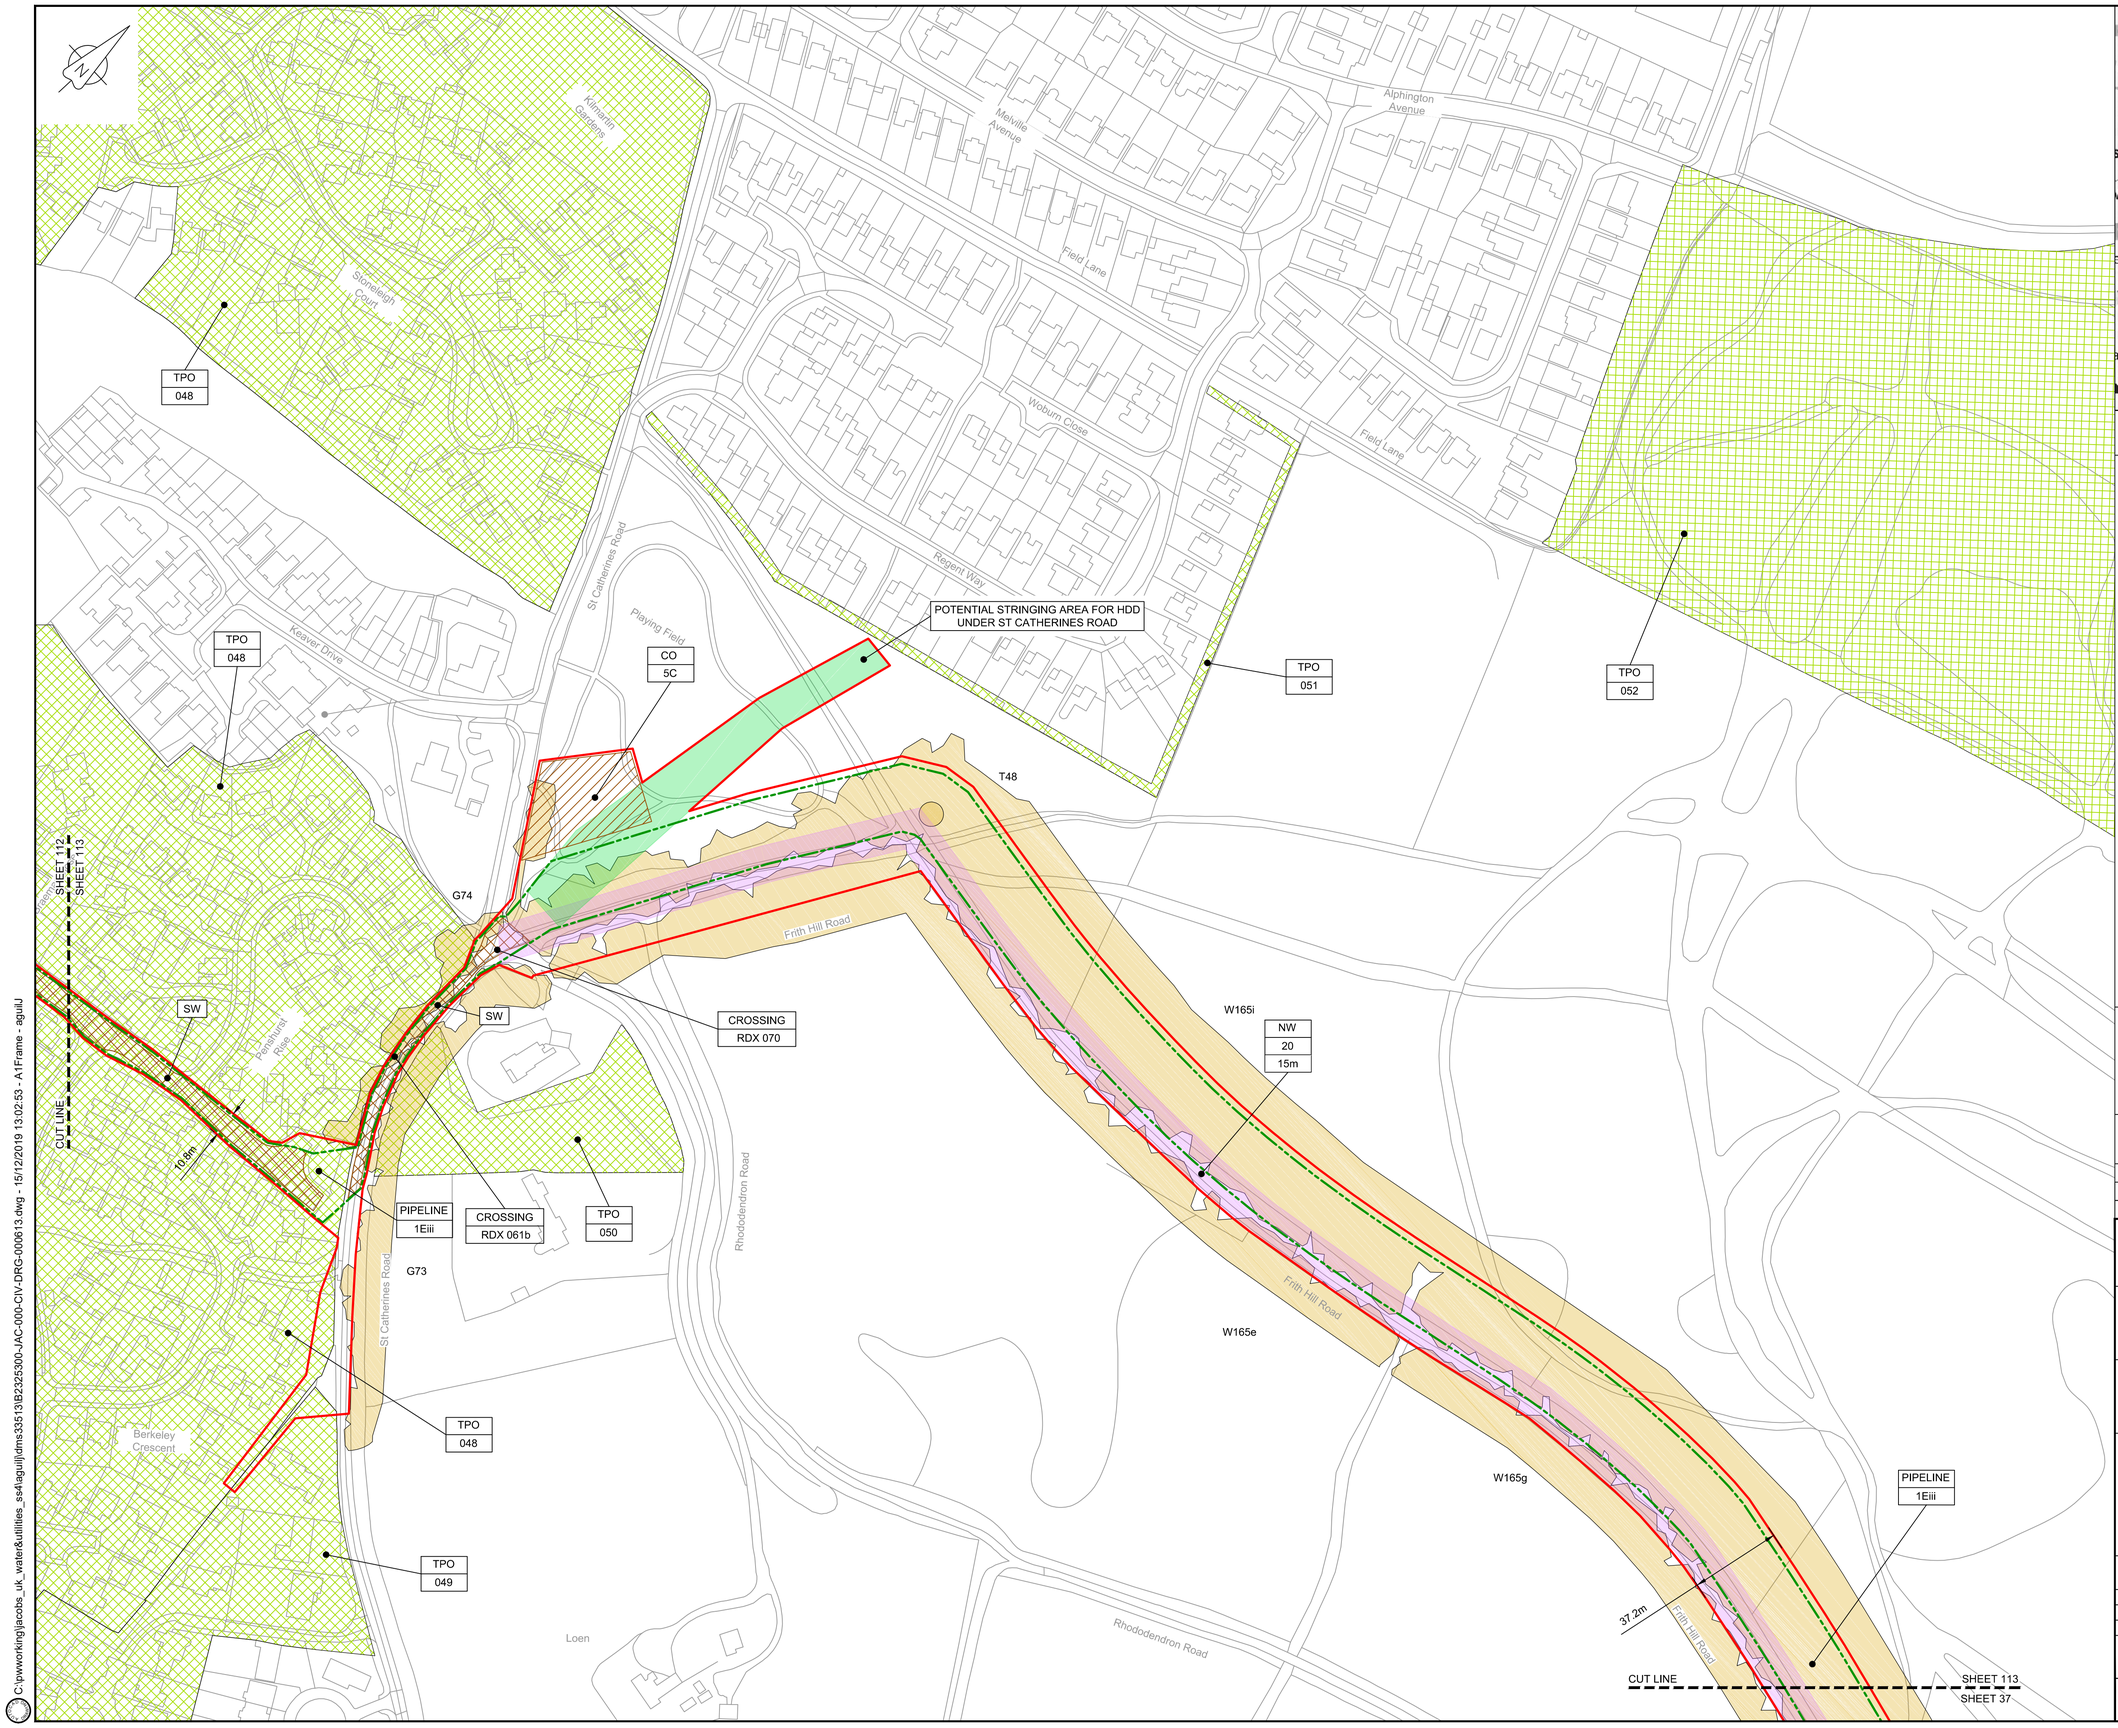

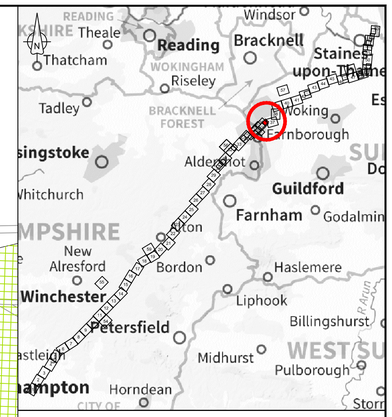

LOCATION PLAN
SCALE 1:500,000

NOTES

1. THIS DRAWING IS IN METRES UNLESS STATED OTHERWISE.
2. TRENCHLESS CROSSINGS ARE INDICATIVE ONLY.

LEGEND

- ORDER LIMITS
- LIMITS OF DEVIATION
- NARROW WORKING AREA (NW)
- TRENCHLESS CROSSING (TC)
- WATER BODIES
- ABOVE GROUND INSTALLATION (AGI) / VALVE (VA) / PRESSURE TRANSDUCER (PT)
- COMPOUND (CO)
- TREE PRESERVATION ORDER (TPO)
- NOTABLE TREES (G = GROUP / T = TREE / W = WOODLAND): JACOBS LIST
- HDD STRINGING AREA
- STREET WORKS (SW)
- DESCRIPTION
- ID or WORK NUMBER (if applicable)
- NARROW WORKING WIDTH / TRENCHLESS TECHNIQUE
- COMMENCEMENT / TERMINATION OF WORKS (COMMENCEMENT = OPEN, TERMINATION = CLOSED)

Contains Ordnance Survey data © Crown copyright and database rights 2019.

© Crown copyright and database rights 2019 OS Licence Number AL100005237.

0 50 100 150 m
SCALE 1 : 1250 @ A1

Rev	Rev. Date	Purpose of revision	Drawn	Checkd	Rev'd	Appr'd
C02	09/09/19	SHEETS 10, 11 AND 54 REVISED TO WITHDRAW A2b SUB-OPTION	BT	JA	ND	NJ
C03	13/12/19	UPDATED FOR DEADLINE 3	BT	JA	ND	AD

JACOBS
1180 Eskdale Road, Winnersh, Wokingham, RG41 5TU
Tel:+44(0)118 946 7000 · Fax:+44(0)118 946 7001
www.jacobs.com

Client: Esso Petroleum Company, Limited
Ermyn House,
Ermyn Way,
Leatherhead,
Surrey.
KT22 8UX

Project: Southampton to London Pipeline Project

Drawing title
GENERAL ARRANGEMENT SHEET 113 REGULATION 5 (2)(O)

Drawing status: Fit for Stage Approval

Scale	1:1250	DO NOT SCALE
Jacobs No.	B2325300	Rev C03
Client no.		

Drawing number: B2325300-JAC-000-CIV-DRG-000613

© Copyright 2019 Jacobs U.K. Limited. The concepts and information contained in this document are the property of Jacobs. Use or copying of this document in whole or in part without the written permission of Jacobs constitutes an infringement of copyright. Limitation: This drawing has been prepared on behalf of, and for the exclusive use of Jacobs' Client, and is subject to, and issued in accordance with, the provisions of the contract between Jacobs and the Client. Jacobs accepts no liability or responsibility whatsoever for, or in respect of, any use of, or reliance upon, this drawing by any third party.

C:\pwworking\jacobs_uk_water&utilities_ss4\aguilj\dms33513\B2325300-JAC-000-CIV-DRG-000613.dwg - 15/12/2019 13:02:53 - A1Frame - aguilJ

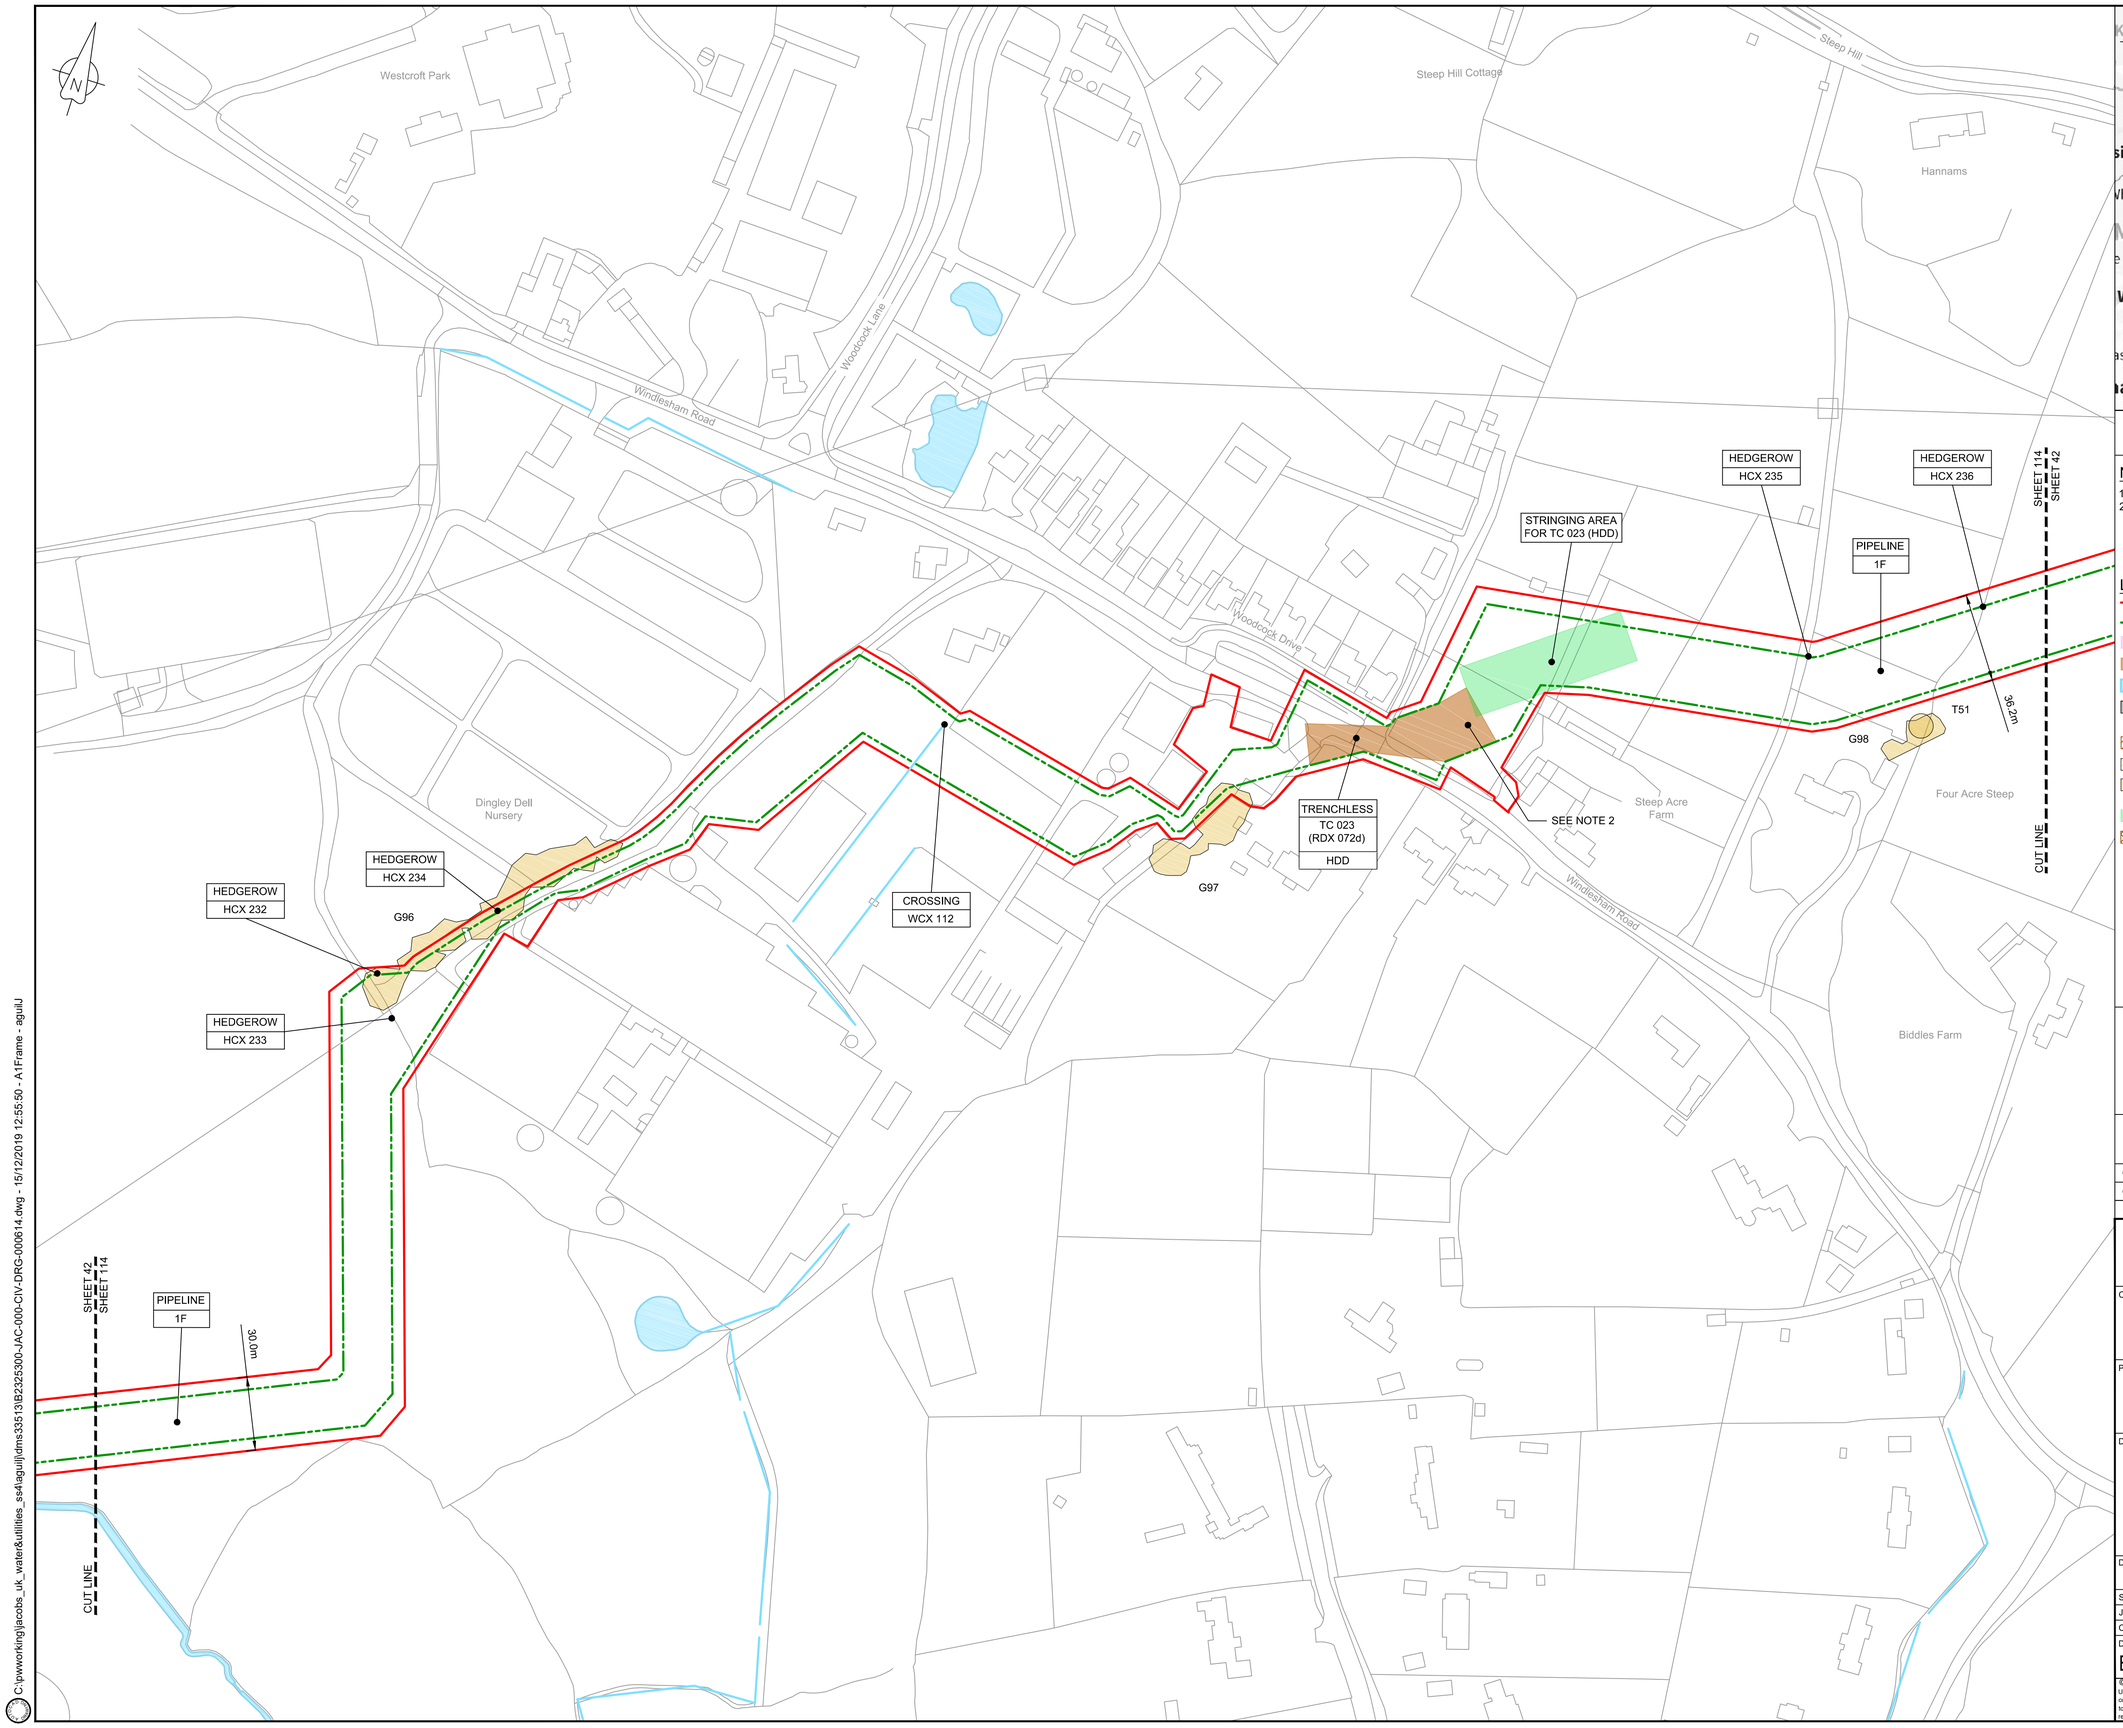

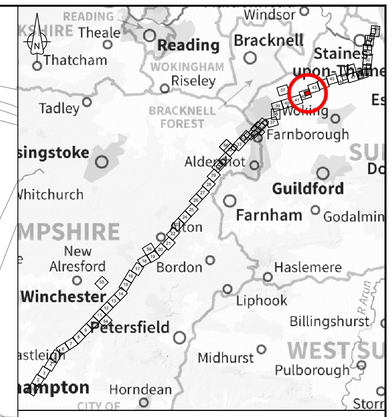

LOCATION PLAN
SCALE 1:500,000

NOTES

1. THIS DRAWING IS IN METRES UNLESS STATED OTHERWISE.
2. TRENCHLESS CROSSINGS ARE INDICATIVE ONLY.

LEGEND

- ORDER LIMITS
- LIMITS OF DEVIATION
- NARROW WORKING AREA (NW)
- TRENCHLESS CROSSING (TC)
- WATER BODIES
- ABOVE GROUND INSTALLATION (AGI) / VALVE (VA) / PRESSURE TRANSDUCER (PT)
- COMPOUND (CO)
- TREE PRESERVATION ORDER (TPO)
- NOTABLE TREES (G = GROUP / T = TREE / W = WOODLAND): JACOBS LIST
- HDD STRINGING AREA
- STREET WORKS (SW)
- DESCRIPTION
- ID or WORK NUMBER (if applicable)
- NARROW WORKING WIDTH / TRENCHLESS TECHNIQUE
- COMMENCEMENT / TERMINATION OF WORKS (COMMENCEMENT = OPEN, TERMINATION = CLOSED)

Contains Ordnance Survey data © Crown copyright and database rights 2019.

© Crown copyright and database rights 2019 OS Licence Number AL100005237.

0 50 100 150 m

SCALE 1 : 1250 @ A1

Rev	Rev. Date	Purpose of revision	Drawn	Checkd	Rev'd	Apprv'd
C02	09/09/19	SHEETS 10, 11 AND 54 REVISED TO WITHDRAW A2b SUB-OPTION	BT	JA	ND	NJ
C03	13/12/19	UPDATED FOR DEADLINE 3	BT	JA	ND	AD

JACOBS
1180 Eskdale Road, Winnersh, Wokingham, RG41 5TU
Tel:+44(0)118 946 7000 · Fax:+44(0)118 946 7001
www.jacobs.com

Client: Esso Petroleum Company, Limited, Ermyn House, Ermyn Way, Leatherhead, Surrey. KT22 8UX

Project: Southampton to London Pipeline Project

Drawing title

GENERAL ARRANGEMENT SHEET 114 REGULATION 5 (2)(O)

Drawing status: Fit for Stage Approval

Scale	1:1250	DO NOT SCALE
Jacobs No.	B2325300	Rev C03
Client no.		

Drawing number: B2325300-JAC-000-CIV-DRG-000614

© Copyright 2019 Jacobs U.K. Limited. The concepts and information contained in this document are the property of Jacobs. Use or copying of this document in whole or in part without the written permission of Jacobs constitutes an infringement of copyright. Limitation: This drawing has been prepared on behalf of, and for the exclusive use of Jacobs' Client, and is subject to, and issued in accordance with, the provisions of the contract between Jacobs and the Client. Jacobs accepts no liability or responsibility whatsoever for, or in respect of, any use of, or reliance upon, this drawing by any third party.

C:\pwworking\jacobs_uk_water&utilities_ss4\aguilj\dms33513\B2325300-JAC-000-CIV-DRG-000614.dwg - 15/12/2019 12:55:50 - A1Frame - aguilJ

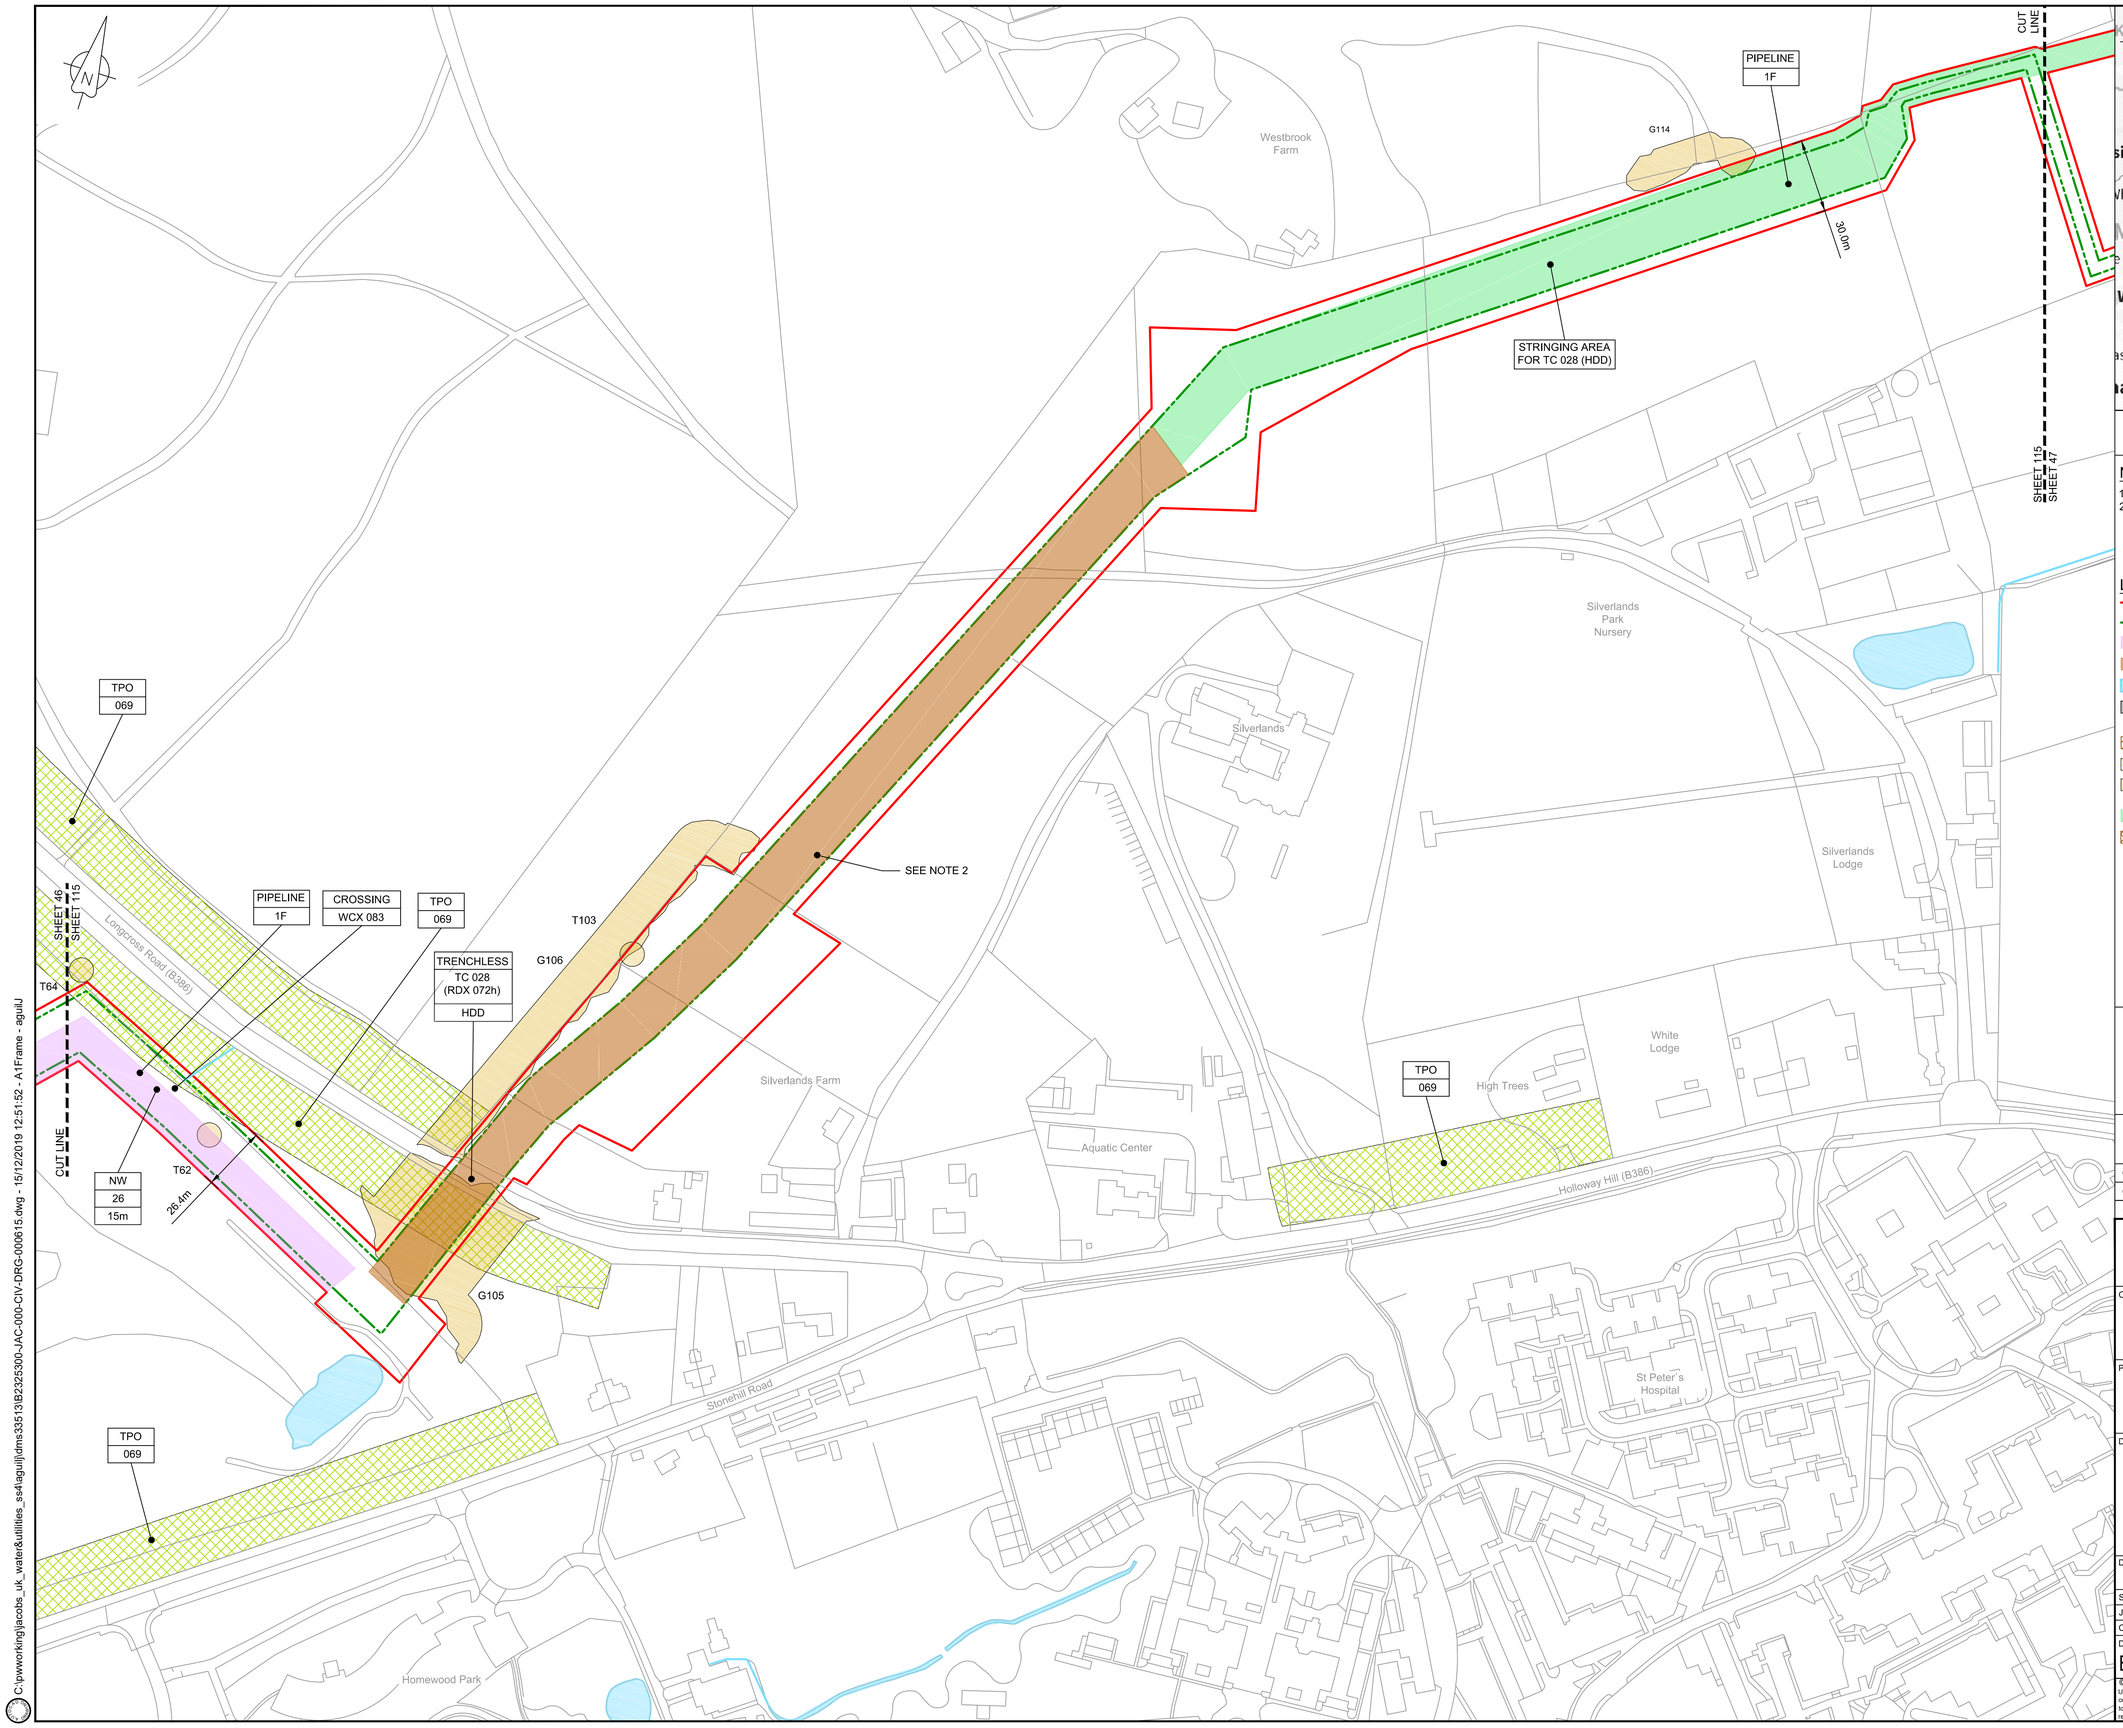

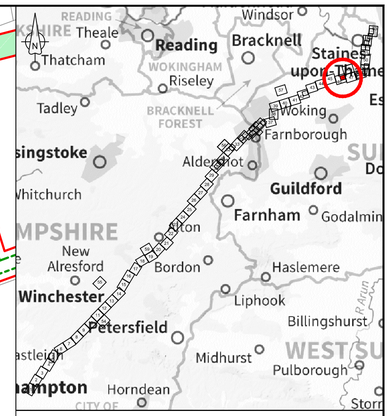

LOCATION PLAN
SCALE 1:500,000

NOTES

1. THIS DRAWING IS IN METRES UNLESS STATED OTHERWISE.
2. TRENCHLESS CROSSINGS ARE INDICATIVE ONLY.

LEGEND

- ORDER LIMITS
- LIMITS OF DEVIATION
- NARROW WORKING AREA (NW)
- TRENCHLESS CROSSING (TC)
- WATER BODIES
- ABOVE GROUND INSTALLATION (AGI) / VALVE (VA) / PRESSURE TRANSDUCER (PT)
- COMPOUND (CO)
- TREE PRESERVATION ORDER (TPO)
- NOTABLE TREES (G = GROUP / T = TREE / W = WOODLAND): JACOBS LIST
- HDD STRINGING AREA
- STREET WORKS (SW)
- DESCRIPTION
- ID or WORK NUMBER (if applicable)
- NARROW WORKING WIDTH / TRENCHLESS TECHNIQUE
- COMMENCEMENT / TERMINATION OF WORKS (COMMENCEMENT = OPEN, TERMINATION = CLOSED)

Contains Ordnance Survey data © Crown copyright and database rights 2019.

© Crown copyright and database rights 2019 OS Licence Number AL100005237.

0 50 100 150 m

SCALE 1 : 1250 @ A1

Rev	Rev. Date	Purpose of revision	Drawn	Checkd	Rev'd	Apprv'd
C02	09/09/19	SHEETS 10, 11 AND 54 REVISED TO WITHDRAW A2b SUB-OPTION	BT	JA	ND	NJ
C03	13/12/19	UPDATED FOR DEADLINE 3	BT	JA	ND	AD

JACOBS
1180 Eskdale Road, Winnersh, Wokingham, RG41 5TU
Tel:+44(0)118 946 7000 Fax:+44(0)118 946 7001
www.jacobs.com

Client: Esso Petroleum Company, Limited
Ermyn House,
Ermyn Way,
Leatherhead,
Surrey,
KT22 8UX

Project: Southampton to London Pipeline Project

Drawing title

GENERAL ARRANGEMENT SHEET 115 REGULATION 5 (2)(O)

Drawing status: Fit for Stage Approval

Scale	1:1250	DO NOT SCALE
Jacobs No.	B2325300	Rev C03
Client no.		

Drawing number: B2325300-JAC-000-CIV-DRG-000615

© Copyright 2019 Jacobs U.K. Limited. The concepts and information contained in this document are the property of Jacobs. Use or copying of this document in whole or in part without the written permission of Jacobs constitutes an infringement of copyright. Limitation: This drawing has been prepared on behalf of, and for the exclusive use of Jacobs' Client, and is subject to, and issued in accordance with, the provisions of the contract between Jacobs and the Client. Jacobs accepts no liability or responsibility whatsoever for, or in respect of, any use of, or reliance upon, this drawing by any third party.

C:\pwworking\jacobs_uk_water&utilities_ss4\aguilj\dms33513\B2325300-JAC-000-CIV-DRG-000615.dwg - 15/12/2019 12:51:52 - A1Frame - aguilJ

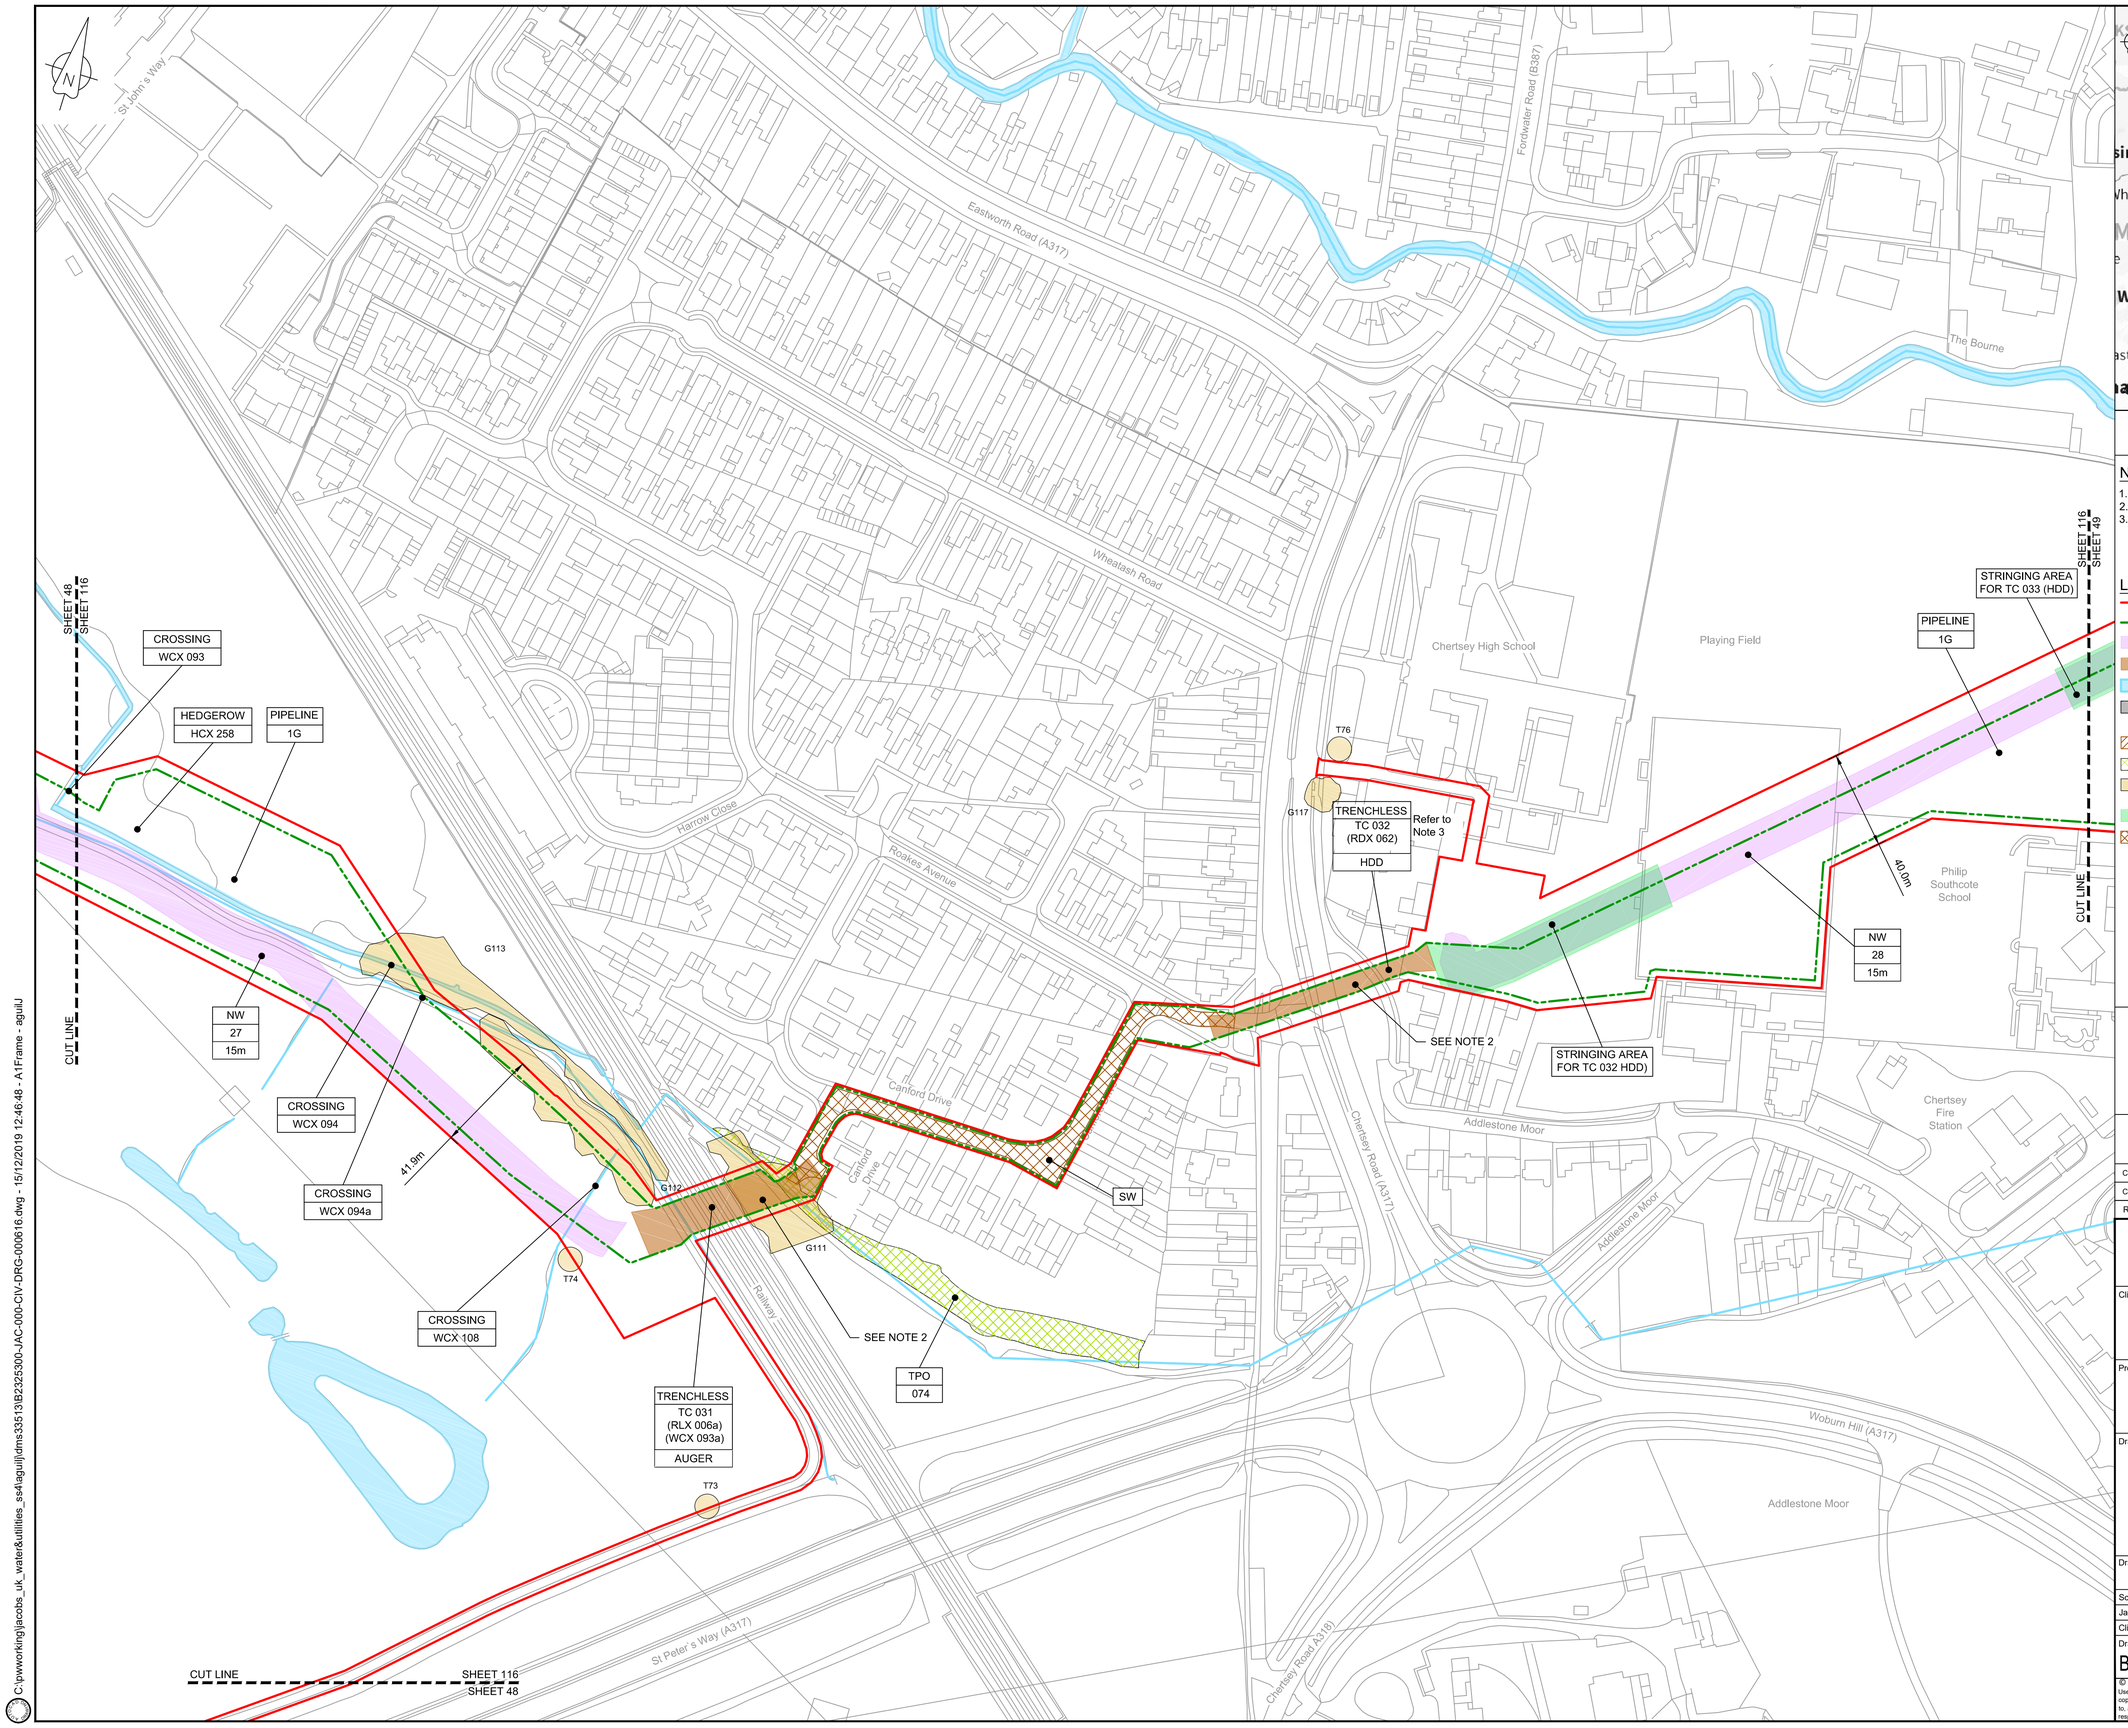

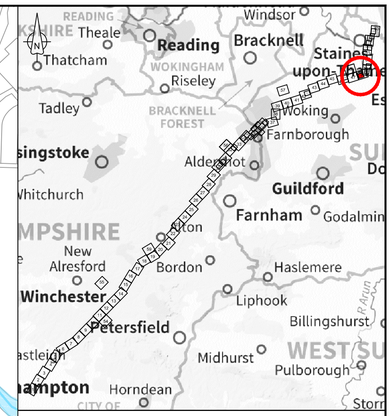

LOCATION PLAN
SCALE 1:500,000

NOTES

1. THIS DRAWING IS IN METRES UNLESS STATED OTHERWISE.
2. TRENCHLESS CROSSINGS ARE INDICATIVE ONLY.
3. TC 032 IS DUE TO CHANGE FOLLOWING LAND OWNER REQUEST FOR LONGER HDD.

LEGEND

- ORDER LIMITS
- LIMITS OF DEVIATION
- NARROW WORKING AREA (NW)
- TRENCHLESS CROSSING (TC)
- WATER BODIES
- ABOVE GROUND INSTALLATION (AGI) / VALVE (VA) / PRESSURE TRANSDUCER (PT)
- COMPOUND (CO)
- TREE PRESERVATION ORDER (TPO)
- NOTABLE TREES (G = GROUP / T = TREE / W = WOODLAND): JACOBS LIST
- HDD STRINGING AREA
- STREET WORKS (SW)
- DESCRIPTION
- ID or WORK NUMBER (if applicable)
- NARROW WORKING WIDTH / TRENCHLESS TECHNIQUE
- COMMENCEMENT / TERMINATION OF WORKS (COMMENCEMENT = OPEN, TERMINATION = CLOSED)

Contains Ordnance Survey data © Crown copyright and database rights 2019.

© Crown copyright and database rights 2019 OS Licence Number AL100005237.

0 50 100 150 m

SCALE 1 : 1250 @ A1

C02	09/09/19	SHEETS 10, 11 AND 54 REVISED TO WITHDRAW A2b SUB-OPTION	BT	JA	ND	NJ
C03	13/12/19	UPDATED FOR DEADLINE 3	BT	JA	ND	AD
Rev	Rev. Date	Purpose of revision	Drawn	Checkd	Rev'd	Apprv'd

JACOBS
1180 Eskdale Road, Winnersh, Wokingham, RG41 5TU
Tel:+44(0)118 946 7000 · Fax:+44(0)118 946 7001
www.jacobs.com

Client: Esso Petroleum Company, Limited
Ermyn House,
Ermyn Way,
Leatherhead,
Surrey.
KT22 8UX

Project: Southampton to London Pipeline Project

Drawing title

GENERAL ARRANGEMENT SHEET 116 REGULATION 5 (2)(O)

Drawing status: Fit for Stage Approval

Scale	1:1250	DO NOT SCALE
Jacobs No.	B2325300	Rev C03
Client no.		

Drawing number: B2325300-JAC-000-CIV-DRG-000616

© Copyright 2019 Jacobs U.K. Limited. The concepts and information contained in this document are the property of Jacobs. Use or copying of this document in whole or in part without the written permission of Jacobs constitutes an infringement of copyright. Limitation: This drawing has been prepared on behalf of, and for the exclusive use of Jacobs' Client, and is subject to, and issued in accordance with, the provisions of the contract between Jacobs and the Client. Jacobs accepts no liability or responsibility whatsoever for, or in respect of, any use of, or reliance upon, this drawing by any third party.

C:\pwworking\jacobs_uk_water&utilities_ss#1aguilj\dms335131B2325300-JAC-000-CIV-DRG-000616.dwg - 15/12/2019 12:46:48 - A1Frame - aguilJ

CUT LINE
SHEET 49
SHEET 117
Marina
Mead Lane
Dumsey Meadow
River Thames
Chertsey Bridge
Thames Side
Chertsey Bridge Road (B375)
Gravel Pit
SHEET 117
SHEET 118
PIPELINE
1G
CROSSING
RDX 062a
G118
SW
41.0m
NW
29
15m
T82
Car Park
Path
Dumsey Eyot
STRINGING AREA
FOR TC 034 (HDD)
TRENCHLESS
TC 034
(WCX 096b)
(HCX 262)
(RDX 062b)
(RDX 062c)
HDD
SEE NOTE 2
30.4m
G120
G119
Littleton Lane
Chertsey Bridge Road (B375)
CUT LINE
SHEET 117
SHEET 49

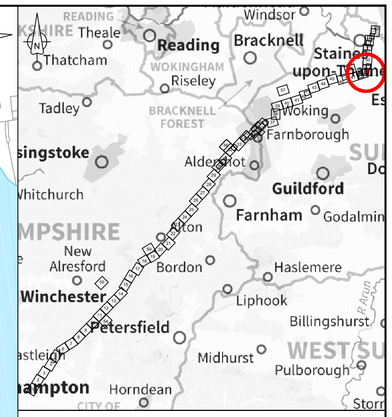

LOCATION PLAN
SCALE 1:500,000

NOTES
1. THIS DRAWING IS IN METRES UNLESS STATED OTHERWISE.
2. TRENCHLESS CROSSINGS ARE INDICATIVE ONLY.

LEGEND
- ORDER LIMITS
- LIMITS OF DEVIATION
- NARROW WORKING AREA (NW)
- TRENCHLESS CROSSING (TC)
- WATER BODIES
- ABOVE GROUND INSTALLATION (AGI) / VALVE (VA) / PRESSURE TRANSDUCER (PT)
- COMPOUND (CO)
- TREE PRESERVATION ORDER (TPO)
- NOTABLE TREES (G = GROUP / T = TREE / W = WOODLAND): JACOBS LIST
- HDD STRINGING AREA
- STREET WORKS (SW)
- DESCRIPTION
- ID or WORK NUMBER (if applicable)
- NARROW WORKING WIDTH / TRENCHLESS TECHNIQUE
- COMMENCEMENT / TERMINATION OF WORKS (COMMENCEMENT = OPEN, TERMINATION = CLOSED)

Contains Ordnance Survey data © Crown copyright and database rights 2019.

© Crown copyright and database rights 2019 OS Licence Number AL100005237.

0 50 100 150 m
SCALE 1 : 1250 @ A1

Rev	Rev. Date	Purpose of revision	Drawn	Checkd	Rev'd	Apprv'd
C02	09/09/19	SHEETS 10, 11 AND 54 REVISED TO WITHDRAW A2b SUB-OPTION	BT	JA	ND	NJ
C03	13/12/19	UPDATED FOR DEADLINE 3	BT	JA	ND	AD

JACOBS
1180 Eskdale Road, Winnersh, Wokingham, RG41 5TU
Tel:+44(0)118 946 7000 · Fax:+44(0)118 946 7001
www.jacobs.com

Client: Esso Petroleum Company, Limited
Ermyn House,
Ermyn Way,
Leatherhead,
Surrey.
KT22 8UX

Project: Southampton to London Pipeline Project

Drawing title
GENERAL ARRANGEMENT SHEET 117 REGULATION 5 (2)(O)

Drawing status: Fit for Stage Approval

Scale	1:1250	DO NOT SCALE
Jacobs No.	B2325300	Rev C03
Client no.		

Drawing number
B2325300-JAC-000-CIV-DRG-000617

© Copyright 2019 Jacobs U.K. Limited. The concepts and information contained in this document are the property of Jacobs. Use or copying of this document in whole or in part without the written permission of Jacobs constitutes an infringement of copyright. Limitation: This drawing has been prepared on behalf of, and for the exclusive use of Jacobs' Client, and is subject to, and issued in accordance with, the provisions of the contract between Jacobs and the Client. Jacobs accepts no liability or responsibility whatsoever for, or in respect of, any use of, or reliance upon, this drawing by any third party.

C:\pwworking\jacobs_uk_water&utilities_ss4\aguil\dms33513\B2325300-JAC-000-CIV-DRG-000617.dwg - 15/12/2019 12:43:45 - A1Frame - aguil

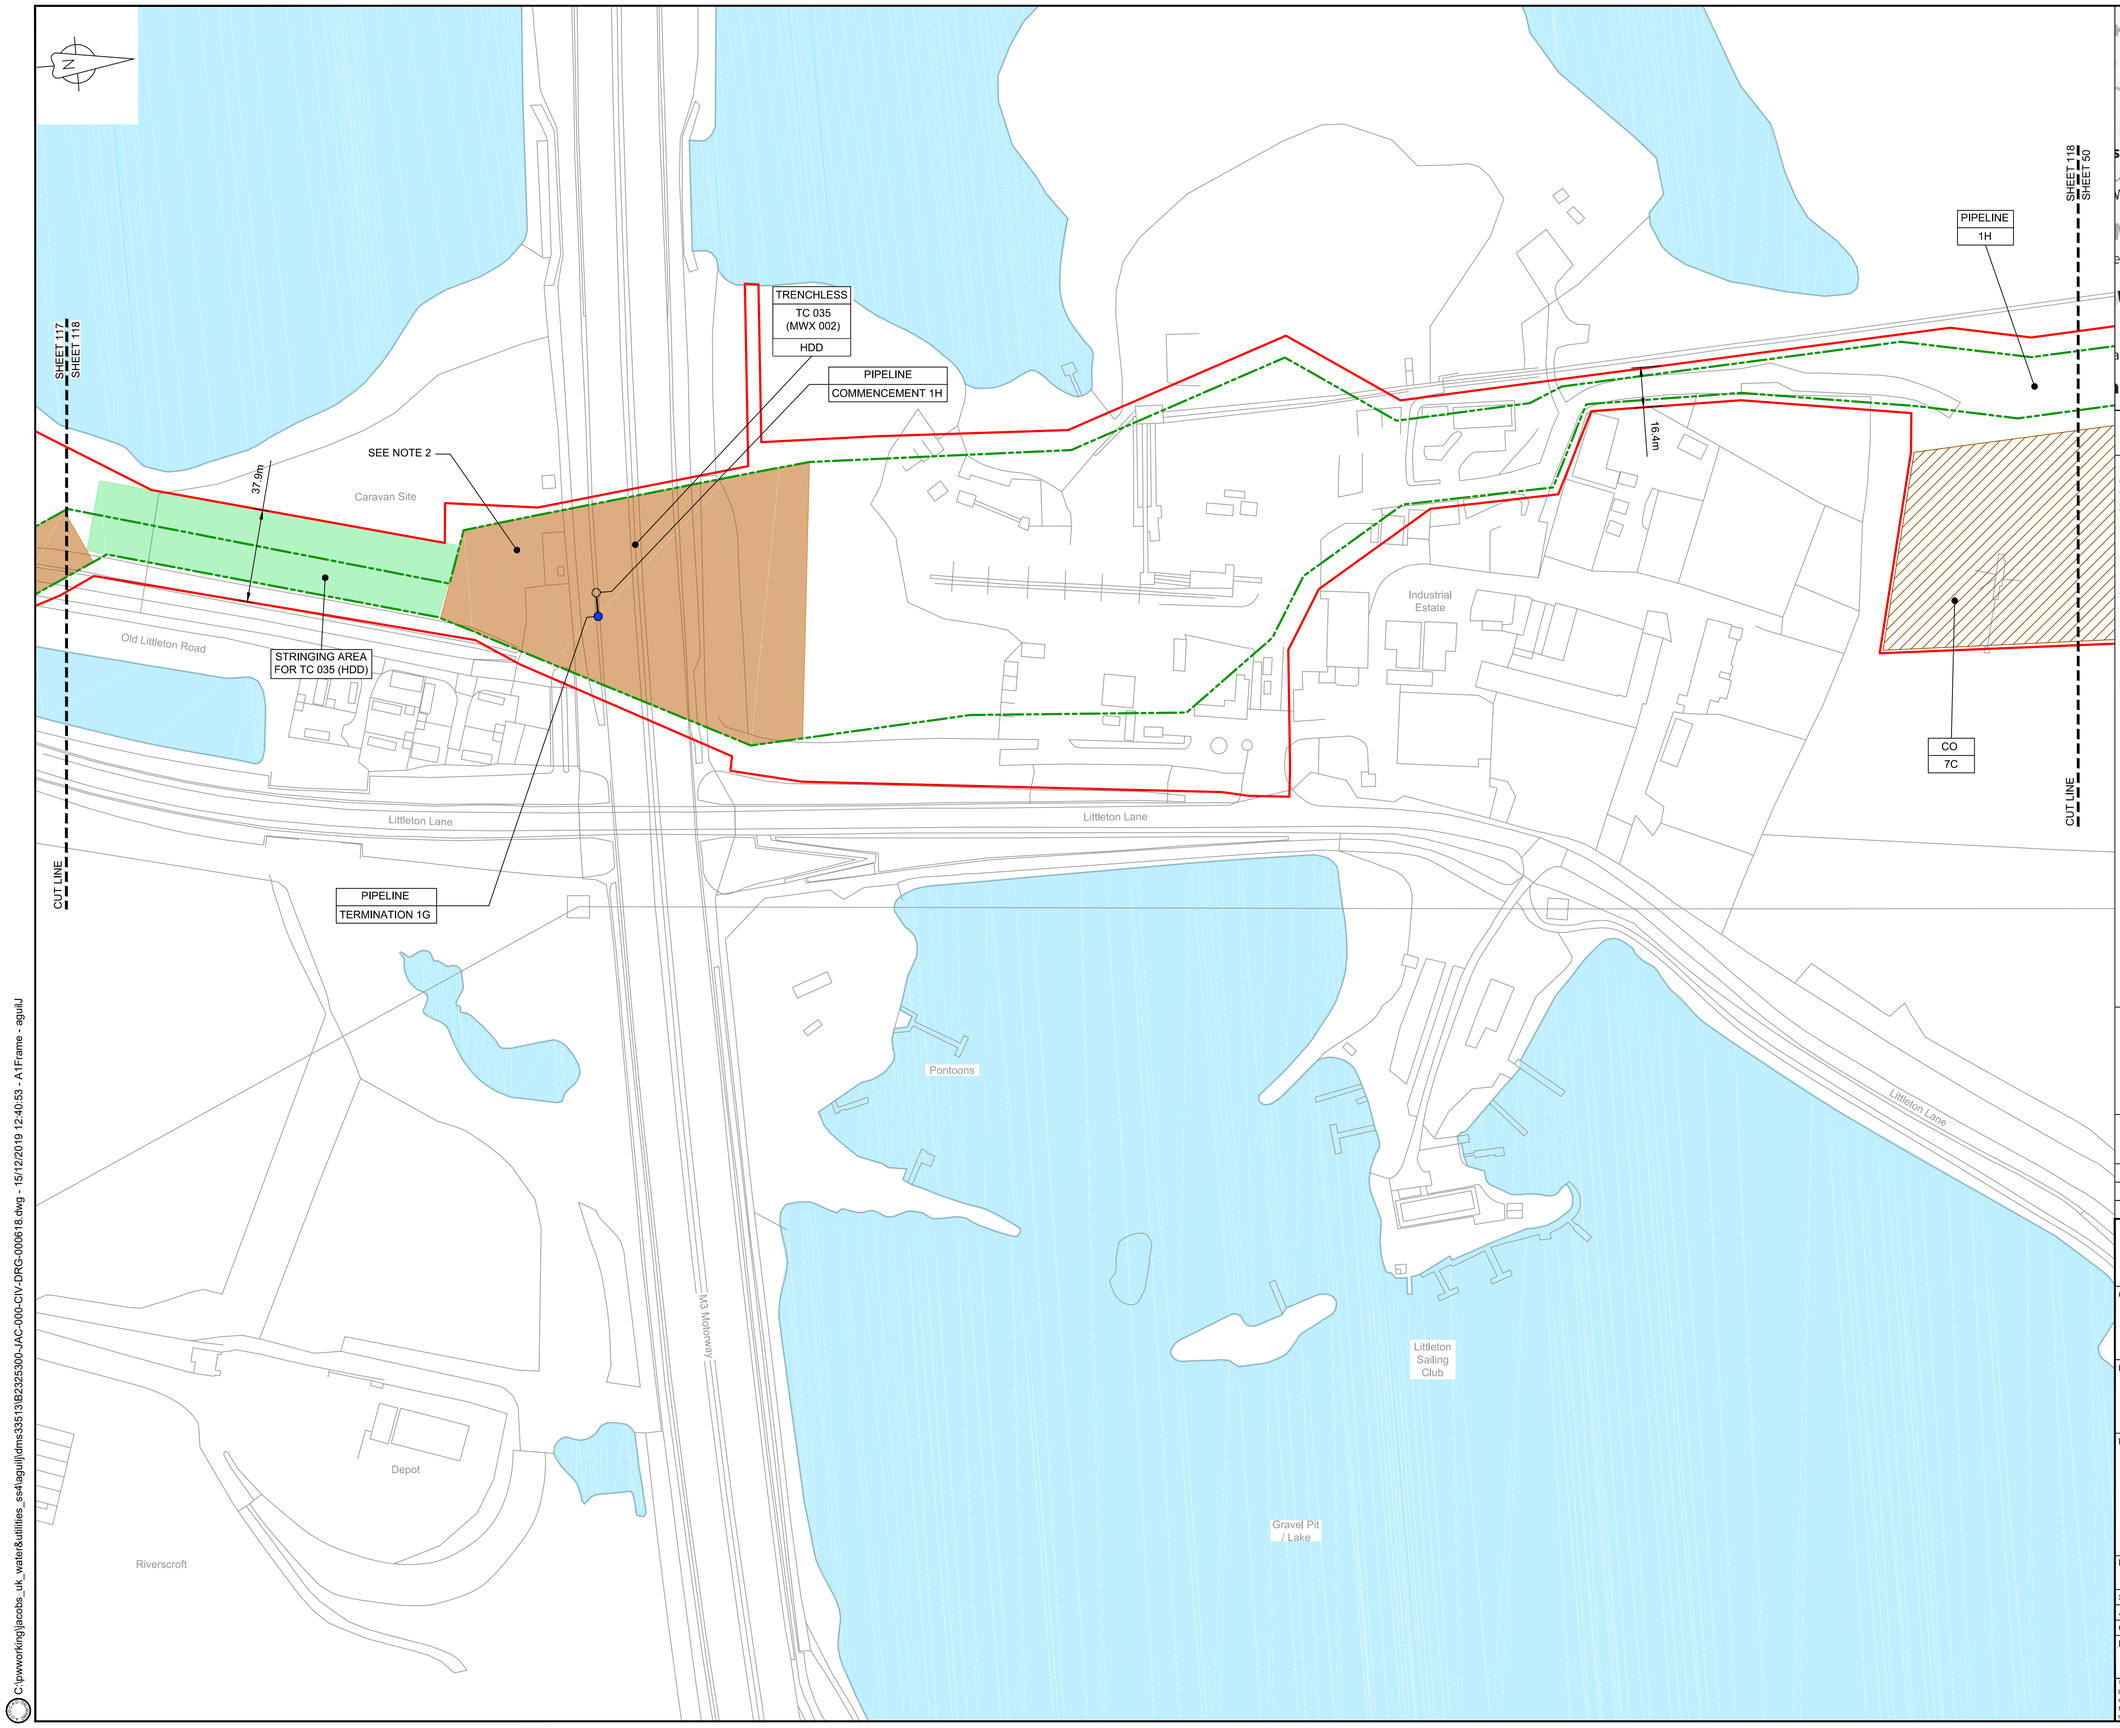

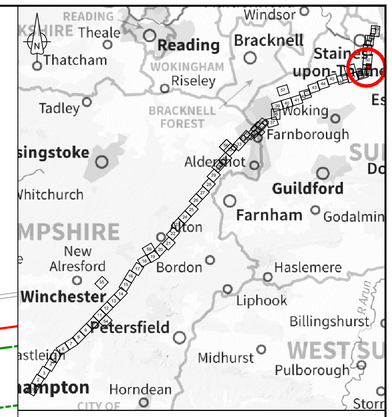

LOCATION PLAN
SCALE 1:500,000

NOTES

1. THIS DRAWING IS IN METRES UNLESS STATED OTHERWISE.
2. TRENCHLESS CROSSINGS ARE INDICATIVE ONLY.

LEGEND

- ORDER LIMITS
- LIMITS OF DEVIATION
- NARROW WORKING AREA (NW)
- TRENCHLESS CROSSING (TC)
- WATER BODIES
- ABOVE GROUND INSTALLATION (AGI) / VALVE (VA) / PRESSURE TRANSDUCER (PT)
- COMPOUND (CO)
- TREE PRESERVATION ORDER (TPO)
- NOTABLE TREES (G = GROUP / T = TREE / W = WOODLAND): JACOBS LIST
- HDD STRINGING AREA
- STREET WORKS (SW)
- DESCRIPTION
- ID or WORK NUMBER (if applicable)
- NARROW WORKING WIDTH / TRENCHLESS TECHNIQUE
- COMMENCEMENT / TERMINATION OF WORKS (COMMENCEMENT = OPEN, TERMINATION = CLOSED)

Contains Ordnance Survey data © Crown copyright and database rights 2019.

© Crown copyright and database rights 2019 OS Licence Number AL100005237.

0 50 100 150 m

SCALE 1 : 1250 @ A1

Rev	Rev. Date	Purpose of revision	Drawn	Checkd	Rev'd	Apprv'd
C02	09/09/19	SHEETS 10, 11 AND 54 REVISED TO WITHDRAW A2b SUB-OPTION	BT	JA	ND	NJ
C03	13/12/19	UPDATED FOR DEADLINE 3	BT	JA	ND	AD

JACOBS
1180 Eskdale Road, Winnersh, Wokingham, RG41 5TU
Tel:+44(0)118 946 7000 · Fax:+44(0)118 946 7001
www.jacobs.com

Client: Esso Petroleum Company, Limited
Ermyn House,
Ermyn Way,
Leatherhead,
Surrey.
KT22 8UX

Project: Southampton to London Pipeline Project

Drawing title

GENERAL ARRANGEMENT
SHEET 118
REGULATION 5 (2)(O)

Drawing status: Fit for Stage Approval

Scale	1:1250	DO NOT SCALE
Jacobs No.	B2325300	Rev C03
Client no.		

Drawing number: B2325300-JAC-000-CIV-DRG-000618

© Copyright 2019 Jacobs U.K. Limited. The concepts and information contained in this document are the property of Jacobs. Use or copying of this document in whole or in part without the written permission of Jacobs constitutes an infringement of copyright. Limitation: This drawing has been prepared on behalf of, and for the exclusive use of Jacobs' Client, and is subject to, and issued in accordance with, the provisions of the contract between Jacobs and the Client. Jacobs accepts no liability or responsibility whatsoever for, or in respect of, any use of, or reliance upon, this drawing by any third party.

C:\pwworking\jacobs_uk_water&utilities_ss4\aguilj\dms33513\B2325300-JAC-000-CIV-DRG-000618.dwg - 15/12/2019 12:40:53 - A1Frame - aguilJ

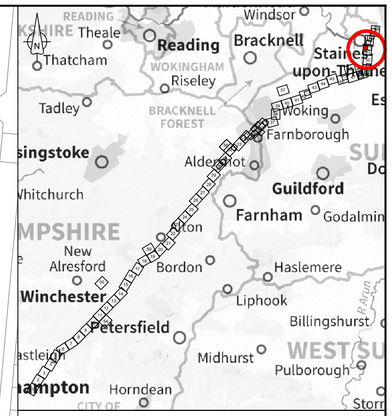

LOCATION PLAN
SCALE 1:500,000

NOTES

1. THIS DRAWING IS IN METRES UNLESS STATED OTHERWISE.
2. TRENCHLESS CROSSINGS ARE INDICATIVE ONLY.

LEGEND

- ORDER LIMITS
- LIMITS OF DEVIATION
- NARROW WORKING AREA (NW)
- TRENCHLESS CROSSING (TC)
- WATER BODIES
- ABOVE GROUND INSTALLATION (AGI) / VALVE (VA) / PRESSURE TRANSDUCER (PT)
- COMPOUND (CO)
- TREE PRESERVATION ORDER (TPO)
- NOTABLE TREES (G = GROUP / T = TREE / W = WOODLAND): JACOBS LIST
- HDD STRINGING AREA
- STREET WORKS (SW)
- DESCRIPTION
- ID or WORK NUMBER (if applicable)
- NARROW WORKING WIDTH / TRENCHLESS TECHNIQUE
- COMMENCEMENT / TERMINATION OF WORKS (COMMENCEMENT = OPEN, TERMINATION = CLOSED)

Contains Ordnance Survey data © Crown copyright and database rights 2019.

© Crown copyright and database rights 2019 OS Licence Number AL100005237.

0 50 100 150 m

SCALE 1 : 1250 @ A1

Rev	Rev. Date	Purpose of revision	Drawn	Checkd	Rev'd	Apprv'd
C02	09/09/19	SHEETS 10, 11 AND 54 REVISED TO WITHDRAW A2b SUB-OPTION	BT	JA	ND	NJ
C03	13/12/19	UPDATED FOR DEADLINE 3	BT	JA	ND	AD

JACOBS
1180 Eskdale Road, Winnersh, Wokingham, RG41 5TU
Tel:+44(0)118 946 7000 · Fax:+44(0)118 946 7001
www.jacobs.com

Client: Esso Petroleum Company, Limited
Ermyn House,
Ermyn Way,
Leatherhead,
Surrey.
KT22 8UX

Project: Southampton to London Pipeline Project

Drawing title

GENERAL ARRANGEMENT SHEET 119 REGULATION 5 (2)(O)

Drawing status: Fit for Stage Approval

Scale	1:1250	DO NOT SCALE
Jacobs No.	B2325300	Rev C03
Client no.		

Drawing number: B2325300-JAC-000-CIV-DRG-000619

© Copyright 2019 Jacobs U.K. Limited. The concepts and information contained in this document are the property of Jacobs. Use or copying of this document in whole or in part without the written permission of Jacobs constitutes an infringement of copyright. Limitation: This drawing has been prepared on behalf of, and for the exclusive use of Jacobs' Client, and is subject to, and issued in accordance with, the provisions of the contract between Jacobs and the Client. Jacobs accepts no liability or responsibility whatsoever for, or in respect of, any use of, or reliance upon, this drawing by any third party.

C:\pwworking\jacobs_uk_water&utilities_ss4\aguilj\dms335131\B2325300-JAC-000-CIV-DRG-000619.dwg - 15/12/2019 12:35:31 - A1Frame - aguilJ

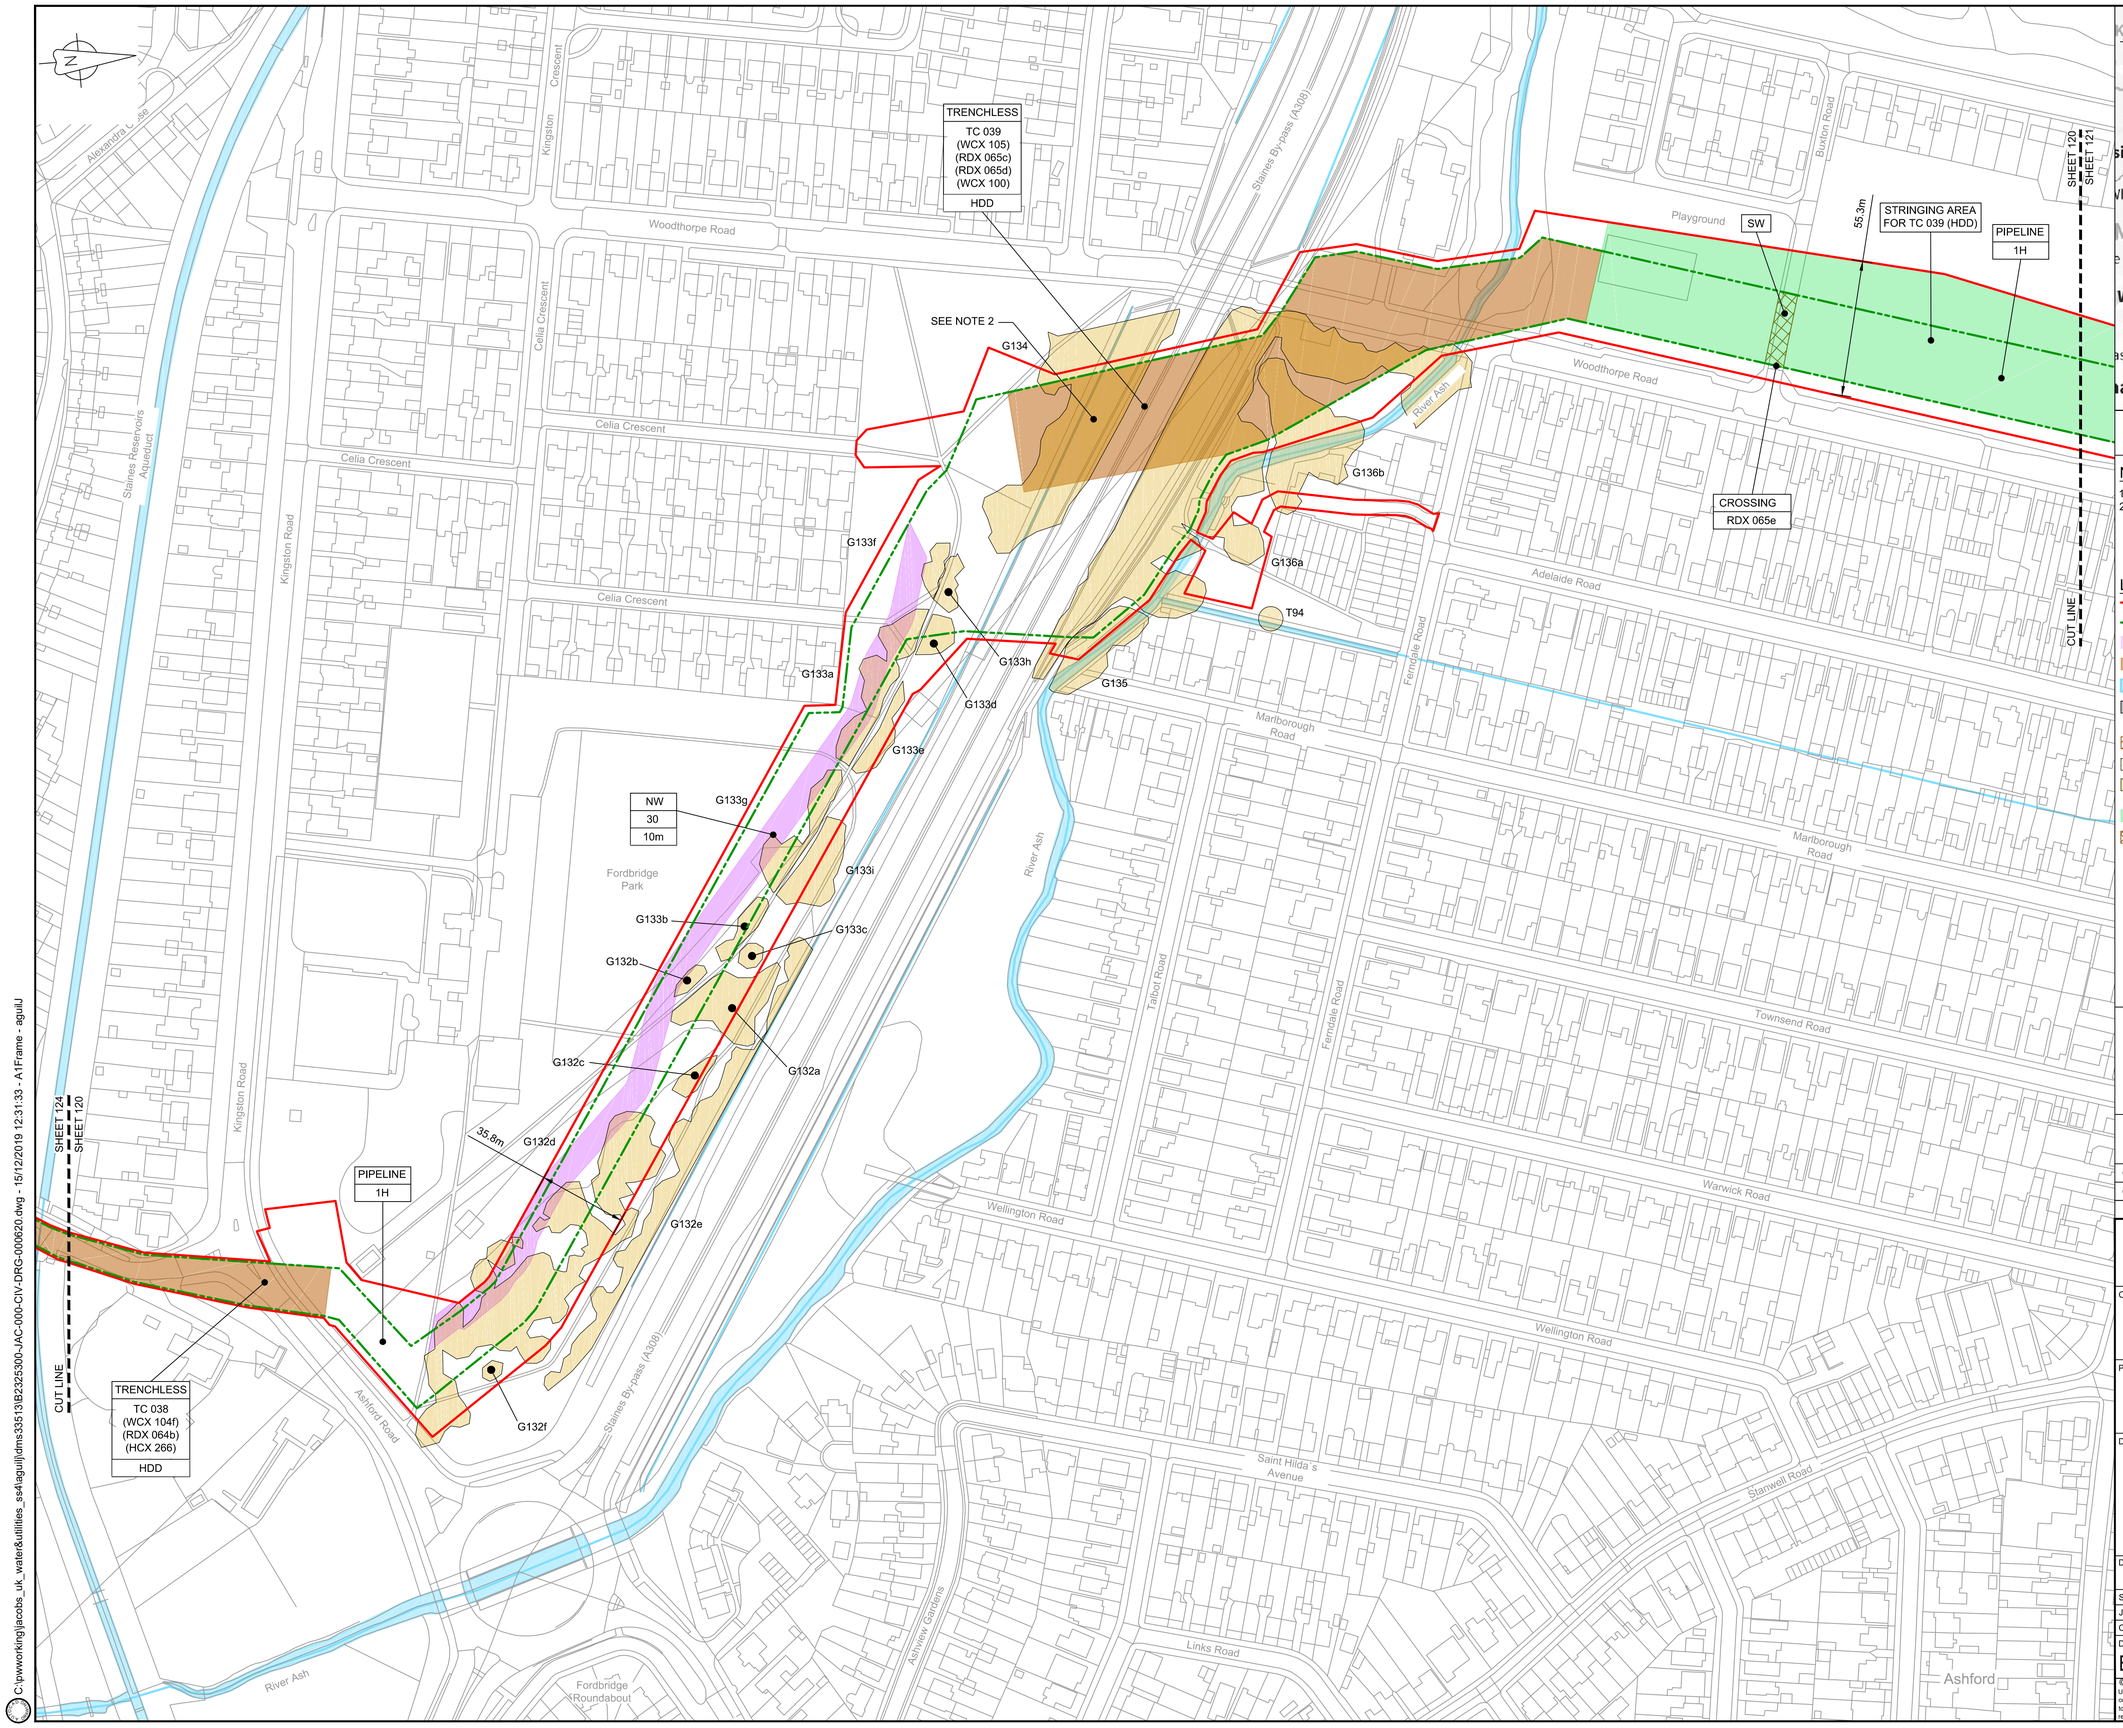

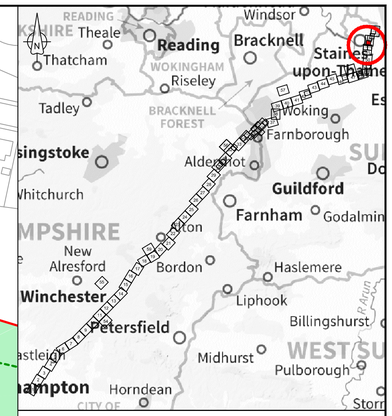

LOCATION PLAN
SCALE 1:500,000

NOTES

1. THIS DRAWING IS IN METRES UNLESS STATED OTHERWISE.
2. TRENCHLESS CROSSINGS ARE INDICATIVE ONLY.

LEGEND

- ORDER LIMITS
- LIMITS OF DEVIATION
- NARROW WORKING AREA (NW)
- TRENCHLESS CROSSING (TC)
- WATER BODIES
- ABOVE GROUND INSTALLATION (AGI) / VALVE (VA) / PRESSURE TRANSDUCER (PT)
- COMPOUND (CO)
- TREE PRESERVATION ORDER (TPO)
- NOTABLE TREES (G = GROUP / T = TREE / W = WOODLAND): JACOBS LIST
- HDD STRINGING AREA
- STREET WORKS (SW)
- DESCRIPTION
- ID or WORK NUMBER (if applicable)
- NARROW WORKING WIDTH / TRENCHLESS TECHNIQUE
- COMMENCEMENT / TERMINATION OF WORKS (COMMENCEMENT = OPEN, TERMINATION = CLOSED)

Contains Ordnance Survey data © Crown copyright and database rights 2019.

© Crown copyright and database rights 2019 OS Licence Number AL100005237.

0 50 100 150 m
SCALE 1 : 1250 @ A1

C02	09/09/19	SHEETS 10, 11 AND 54 REVISED TO WITHDRAW A2b SUB-OPTION	BT	JA	ND	NJ
C03	13/12/19	UPDATED FOR DEADLINE 3	BT	JA	ND	AD
Rev	Rev. Date	Purpose of revision	Drawn	Checkd	Rev'd	Apprv'd

JACOBS
1180 Eskdale Road, Winnersh, Wokingham, RG41 5TU
Tel:+44(0)118 946 7000 · Fax:+44(0)118 946 7001
www.jacobs.com

Client: Esso Petroleum Company, Limited
Ermyn House,
Ermyn Way,
Leatherhead,
Surrey.
KT22 8UX

Project: Southampton to London Pipeline Project

Drawing title
GENERAL ARRANGEMENT SHEET 120 REGULATION 5 (2)(O)

Drawing status: Fit for Stage Approval

Scale	1:1250	DO NOT SCALE	
Jacobs No.	B2325300	Rev	C03
Client no.			

Drawing number
B2325300-JAC-000-CIV-DRG-000620

© Copyright 2019 Jacobs U.K. Limited. The concepts and information contained in this document are the property of Jacobs. Use or copying of this document in whole or in part without the written permission of Jacobs constitutes an infringement of copyright. Limitation: This drawing has been prepared on behalf of, and for the exclusive use of Jacobs' Client, and is subject to, and issued in accordance with, the provisions of the contract between Jacobs and the Client. Jacobs accepts no liability or responsibility whatsoever for, or in respect of, any use of, or reliance upon, this drawing by any third party.

C:\pwworking\jacobs_uk_water&utilities_ss4\aguilj\dms335130\B2325300-JAC-000-CIV-DRG-000620.dwg - 15/12/2019 12:31:33 - A1Frame - aguilJ

SW
STRINGING AREA FOR TC 039 (HDD)
PIPELINE 1H
CO 5Q
Sports Centre
Railway
Queens Walk
Sandringham Drive
SHEET 120
SHEET 121
CUT LINE
CROSSING RDX 065f
HEDGEROW HCX 267
G137
Chesterfield Road
Woodthorpe Road
Ashford Close
CROSSING WCX 106
14.5m
Ashford Close Allotments
Connaught Avenue
Tudor Close
Portland Road
Salcome Road
Station Crescent
Thetford Road
The Wickets
Wisel Close
SHEET 121
SHEET 122
Stanwell Road
Wolsey Road
Chaucer Road
PIPELINE 1H
14.5m
Traders Yard
Ashford Railway Station
Coleridge Road
Ashford Crescent
Stanwell Road (B378)
Fordway Centre
Clinic
TPO 081
TPO 080
TPO 079
NW 31 15m
St James
Senior Boys School
CUT LINE

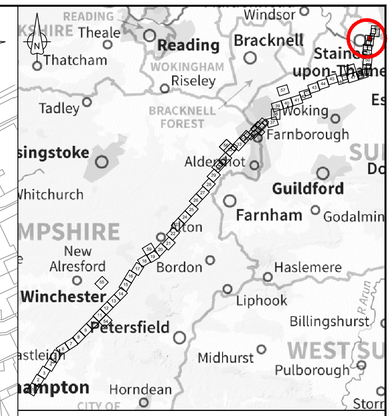

LOCATION PLAN
SCALE 1:500,000

NOTES

1. THIS DRAWING IS IN METRES UNLESS STATED OTHERWISE.
2. TRENCHLESS CROSSINGS ARE INDICATIVE ONLY.

LEGEND

- ORDER LIMITS
- LIMITS OF DEVIATION
- NARROW WORKING AREA (NW)
- TRENCHLESS CROSSING (TC)
- WATER BODIES
- ABOVE GROUND INSTALLATION (AGI) / VALVE (VA) / PRESSURE TRANSDUCER (PT)
- COMPOUND (CO)
- TREE PRESERVATION ORDER (TPO)
- NOTABLE TREES (G = GROUP / T = TREE / W = WOODLAND): JACOBS LIST
- HDD STRINGING AREA
- STREET WORKS (SW)
- DESCRIPTION
- ID or WORK NUMBER (if applicable)
- NARROW WORKING WIDTH / TRENCHLESS TECHNIQUE
- COMMENCEMENT / TERMINATION OF WORKS (COMMENCEMENT = OPEN, TERMINATION = CLOSED)

Contains Ordnance Survey data © Crown copyright and database rights 2019.

© Crown copyright and database rights 2019 OS Licence Number AL100005237.

0 50 100 150 m

SCALE 1 : 1250 @ A1

C02	09/09/19	SHEETS 10, 11 AND 54 REVISED TO WITHDRAW A2b SUB-OPTION	BT	JA	ND	NJ
C03	13/12/19	UPDATED FOR DEADLINE 3	BT	JA	ND	AD
Rev	Rev. Date	Purpose of revision	Drawn	Checkd	Rev'd	Apprv'd

JACOBS
1180 Eskdale Road, Winnersh, Wokingham, RG41 5TU
Tel:+44(0)118 946 7000 · Fax:+44(0)118 946 7001
www.jacobs.com

Client: Esso Petroleum Company, Limited
Ermyn House,
Ermyn Way,
Leatherhead,
Surrey.
KT22 8UX

Project: Esso — Southampton to London Pipeline Project

Drawing title

GENERAL ARRANGEMENT SHEET 121 REGULATION 5 (2)(O)

Drawing status: Fit for Stage Approval

Scale	1:1250	DO NOT SCALE
Jacobs No.	B2325300	Rev C03
Client no.		

Drawing number: B2325300-JAC-000-CIV-DRG-000621

© Copyright 2019 Jacobs U.K. Limited. The concepts and information contained in this document are the property of Jacobs. Use or copying of this document in whole or in part without the written permission of Jacobs constitutes an infringement of copyright. Limitation: This drawing has been prepared on behalf of, and for the exclusive use of Jacobs' Client, and is subject to, and issued in accordance with, the provisions of the contract between Jacobs and the Client. Jacobs accepts no liability or responsibility whatsoever for, or in respect of, any use of, or reliance upon, this drawing by any third party.

C:\pwworking\jacobs_uk_water&utilities_ss4\aguilj\dms33513\B2325300-JAC-000-CIV-DRG-000621.dwg - 15/12/2019 16:18:16 - A1Frame - aguilJ

SHEET 121
SHEET 122

SHEET 121
SHEET 122

CUT LINE

SHEET 122
SHEET 123

CUT LINE

Railway

Station Crescent

Ashford Crescent

Stanwell Road (B378)

Fordway Centre

Thomas Knyvett College

Seaton Drive

Gordon Road

Lodge Way

Clinic

Stanwell Road

Traders Yard

Railway

Ashford Railway Station

14.2m

SW

PIPELINE
1H

TPO
079

POTENTIAL STRINGING AREA FOR TC 041

TPO
080

St James

Senior Boys School

TPO
081

NW
31
15m

Playing Field

HEDGEROW
HCX 268

PIPELINE
1H

40.0m

Station Approach

SEE NOTE 2

TRENCHLESS
TC 040
(RDX 066)
AUGER

Station Road

Church Road

Clarendon Primary School

SEE NOTE 2

TRENCHLESS
TC 041
(RLX 007)
AUGER

TPO
078

Knapp Road

Village Way

Railway

Club

Landing

Stage

Lake

Lake

Lake

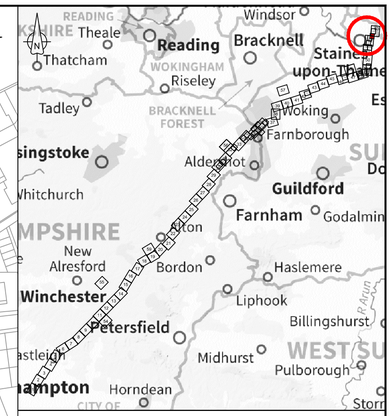

LOCATION PLAN
SCALE 1:500,000

NOTES

1. THIS DRAWING IS IN METRES UNLESS STATED OTHERWISE.
2. TRENCHLESS CROSSINGS ARE INDICATIVE ONLY.

LEGEND

- ORDER LIMITS
- LIMITS OF DEVIATION
- NARROW WORKING AREA (NW)
- TRENCHLESS CROSSING (TC)
- WATER BODIES
- ABOVE GROUND INSTALLATION (AGI) / VALVE (VA) / PRESSURE TRANSDUCER (PT)
- COMPOUND (CO)
- TREE PRESERVATION ORDER (TPO)
- NOTABLE TREES (G = GROUP / T = TREE / W = WOODLAND): JACOBS LIST
- HDD STRINGING AREA
- STREET WORKS (SW)
- DESCRIPTION
- ID or WORK NUMBER (if applicable)
- NARROW WORKING WIDTH / TRENCHLESS TECHNIQUE
- COMMENCEMENT / TERMINATION OF WORKS (COMMENCEMENT = OPEN, TERMINATION = CLOSED)

Contains Ordnance Survey data © Crown copyright and database rights 2019.

© Crown copyright and database rights 2019 OS Licence Number AL100005237.

0 50 100 150 m
SCALE 1 : 1250 @ A1

Rev	Rev. Date	Purpose of revision	Drawn	Checkd	Rev'd	Apprv'd
C02	09/09/19	SHEETS 10, 11 AND 54 REVISED TO WITHDRAW A2b SUB-OPTION	BT	JA	ND	NJ
C03	13/12/19	UPDATED FOR DEADLINE 3	BT	JA	ND	AD

JACOBS
1180 Eskdale Road, Winnersh, Wokingham, RG41 5TU
Tel:+44(0)118 946 7000 · Fax:+44(0)118 946 7001
www.jacobs.com

Client: Esso Petroleum Company, Limited
Ermyn House,
Ermyn Way,
Leatherhead,
Surrey.
KT22 8UX

Project: Southampton to London Pipeline Project

Drawing title
GENERAL ARRANGEMENT SHEET 122 REGULATION 5 (2)(O)

Drawing status: Fit for Stage Approval

Scale	1:1250	DO NOT SCALE
Jacobs No.	B2325300	Rev C03
Client no.		

Drawing number
B2325300-JAC-000-CIV-DRG-000622

© Copyright 2019 Jacobs U.K. Limited. The concepts and information contained in this document are the property of Jacobs. Use or copying of this document in whole or in part without the written permission of Jacobs constitutes an infringement of copyright. Limitation: This drawing has been prepared on behalf of, and for the exclusive use of Jacobs' Client, and is subject to, and issued in accordance with, the provisions of the contract between Jacobs and the Client. Jacobs accepts no liability or responsibility whatsoever for, or in respect of, any use of, or reliance upon, this drawing by any third party.

C:\pwworking\jacobs_uk_water&utilities_ss4\aguilj\dms33513\B2325300-JAC-000-CIV-DRG-000622.dwg - 15/12/2019 12:19:53 - A1Frame - aguilJ

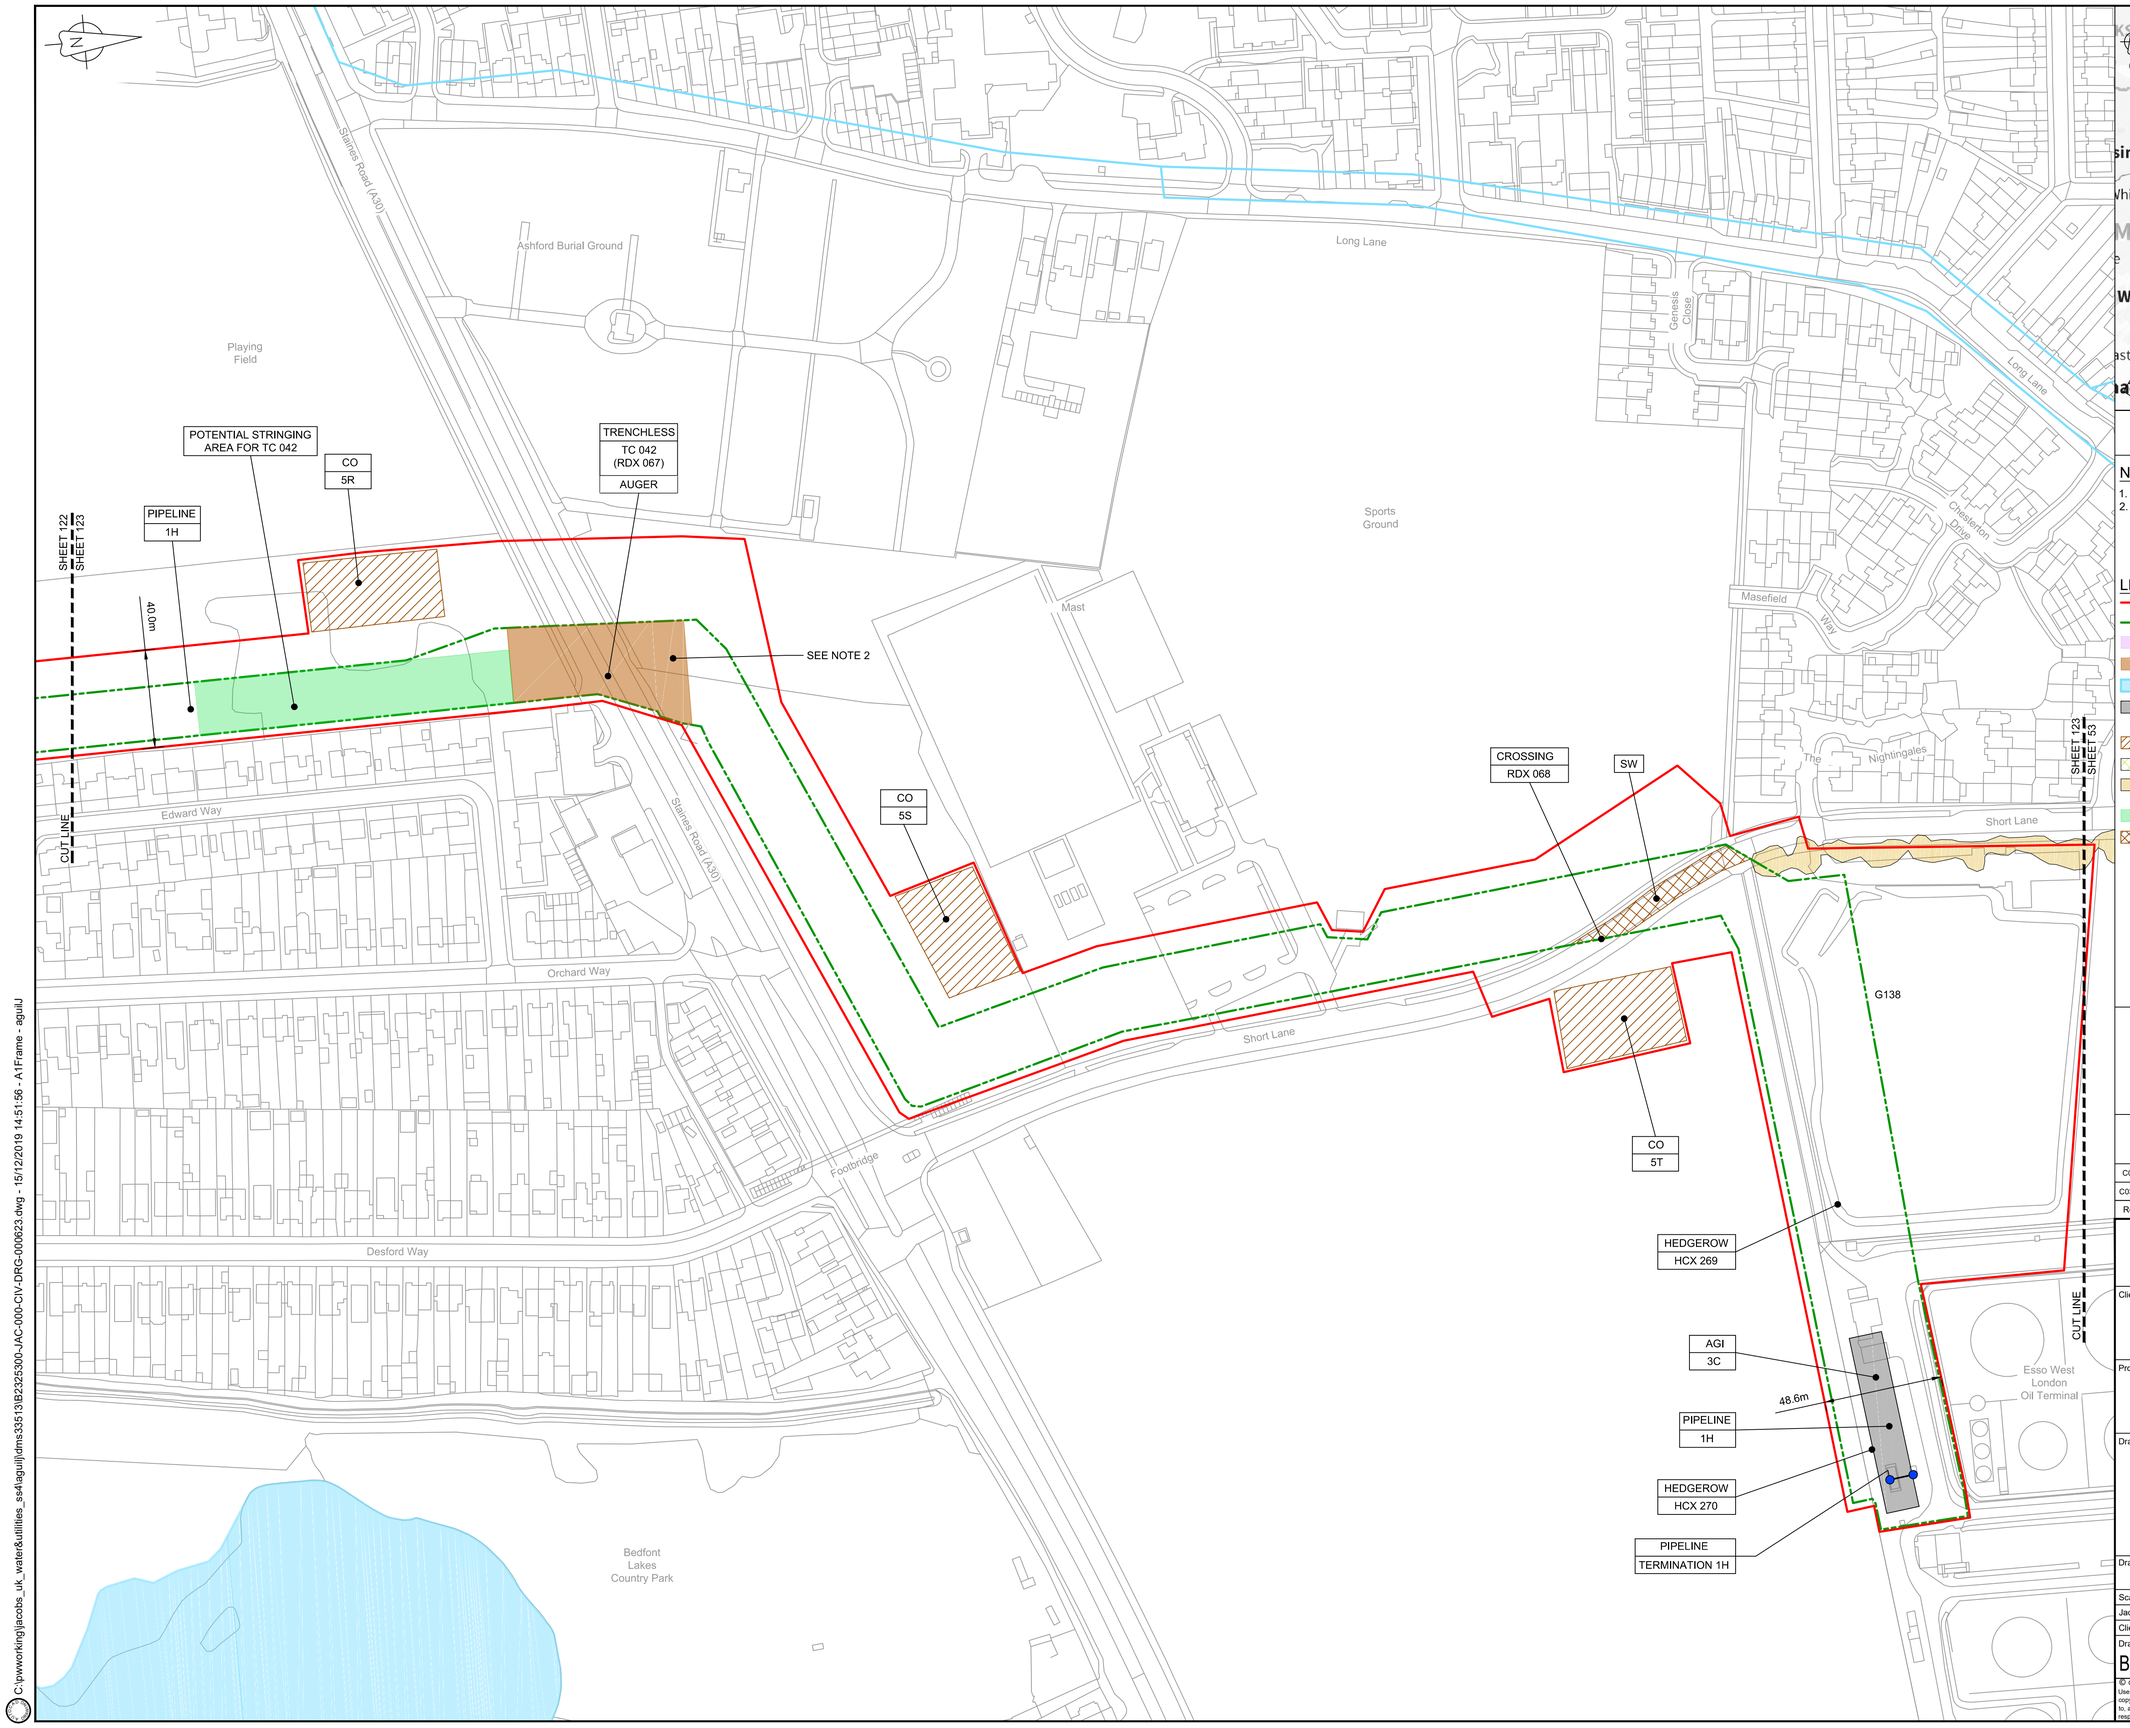

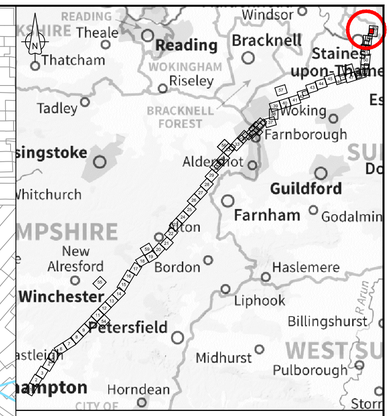

LOCATION PLAN
SCALE 1:500,000

NOTES

1. THIS DRAWING IS IN METRES UNLESS STATED OTHERWISE.
2. TRENCHLESS CROSSINGS ARE INDICATIVE ONLY.

LEGEND

- ORDER LIMITS
- LIMITS OF DEVIATION
- NARROW WORKING AREA (NW)
- TRENCHLESS CROSSING (TC)
- WATER BODIES
- ABOVE GROUND INSTALLATION (AGI) / VALVE (VA) / PRESSURE TRANSDUCER (PT)
- COMPOUND (CO)
- TREE PRESERVATION ORDER (TPO)
- NOTABLE TREES (G = GROUP / T = TREE / W = WOODLAND): JACOBS LIST
- HDD STRINGING AREA
- STREET WORKS (SW)
- DESCRIPTION
- ID or WORK NUMBER (if applicable)
- NARROW WORKING WIDTH / TRENCHLESS TECHNIQUE
- COMMENCEMENT / TERMINATION OF WORKS (COMMENCEMENT = OPEN, TERMINATION = CLOSED)

Contains Ordnance Survey data © Crown copyright and database rights 2019.

© Crown copyright and database rights 2019 OS Licence Number AL100005237.

0 50 100 150 m

SCALE 1 : 1250 @ A1

C02	09/09/19	SHEETS 10, 11 AND 54 REVISED TO WITHDRAW A2b SUB-OPTION	BT	JA	ND	NJ
C03.1	13/12/19	UPDATED FOR DEADLINE 3	BT	JA	ND	AD
Rev	Rev. Date	Purpose of revision	Drawn	Checkd	Rev'd	Apprv'd

JACOBS
1180 Eskdale Road, Winnersh, Wokingham, RG41 5TU
Tel:+44(0)118 946 7000 · Fax:+44(0)118 946 7001
www.jacobs.com

Client: Esso Petroleum Company, Limited
Ermyn House,
Ermyn Way,
Leatherhead,
Surrey.
KT22 8UX

Project: Southampton to London Pipeline Project

Drawing title

GENERAL ARRANGEMENT SHEET 123 REGULATION 5 (2)(O)

Drawing status: Fit for Stage Approval

Scale	1:1250	DO NOT SCALE
Jacobs No.	B2325300	Rev C03.1
Client no.		

Drawing number: B2325300-JAC-000-CIV-DRG-000623

© Copyright 2019 Jacobs U.K. Limited. The concepts and information contained in this document are the property of Jacobs. Use or copying of this document in whole or in part without the written permission of Jacobs constitutes an infringement of copyright. Limitation: This drawing has been prepared on behalf of, and for the exclusive use of Jacobs' Client, and is subject to, and issued in accordance with, the provisions of the contract between Jacobs and the Client. Jacobs accepts no liability or responsibility whatsoever for, or in respect of, any use of, or reliance upon, this drawing by any third party.

C:\pwworking\jacobs_uk_water&utilities_ss4\aguilj\dms335130\B2325300-JAC-000-CIV-DRG-000623.dwg - 15/12/2019 14:51:56 - A1Frame - aguilJ

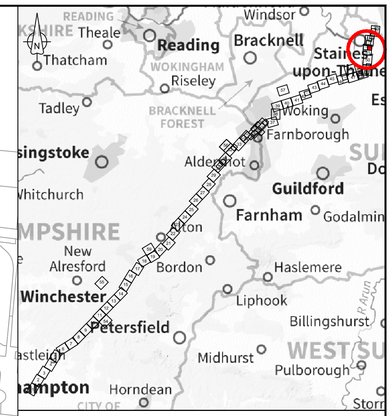

LOCATION PLAN
SCALE 1:500,000

NOTES

1. THIS DRAWING IS IN METRES UNLESS STATED OTHERWISE.
2. TRENCHLESS CROSSINGS ARE INDICATIVE ONLY.

LEGEND

- ORDER LIMITS
- LIMITS OF DEVIATION
- NARROW WORKING AREA (NW)
- TRENCHLESS CROSSING (TC)
- WATER BODIES
- ABOVE GROUND INSTALLATION (AGI) / VALVE (VA) / PRESSURE TRANSDUCER (PT)
- COMPOUND (CO)
- TREE PRESERVATION ORDER (TPO)
- NOTABLE TREES (G = GROUP / T = TREE / W = WOODLAND): JACOBS LIST
- HDD STRINGING AREA
- STREET WORKS (SW)
- DESCRIPTION
- ID or WORK NUMBER (if applicable)
- NARROW WORKING WIDTH / TRENCHLESS TECHNIQUE
- COMMENCEMENT / TERMINATION OF WORKS (COMMENCEMENT = OPEN, TERMINATION = CLOSED)

Contains Ordnance Survey data © Crown copyright and database rights 2019.

© Crown copyright and database rights 2019 OS Licence Number AL100005237.

0 50 100 150 m

SCALE 1 : 1250 @ A1

Rev	Rev. Date	Purpose of revision	Drawn	Checkd	Rev'd	Apprv'd
C02	09/09/19	SHEETS 10, 11 AND 54 REVISED TO WITHDRAW A20 SUB-OPTION	BT	JA	ND	NJ
C03	13/12/19	UPDATED FOR DEADLINE 3	BT	JA	ND	AD

JACOBS
1180 Eskdale Road, Winnersh, Wokingham, RG41 5TU
Tel:+44(0)118 946 7000 · Fax:+44(0)118 946 7001
www.jacobs.com

Client: Esso Petroleum Company, Limited
Ermyn House,
Ermyn Way,
Leatherhead,
Surrey.
KT22 8UX

Project: Southampton to London Pipeline Project

Drawing title

GENERAL ARRANGEMENT
SHEET 124
REGULATION 5 (2)(O)

Drawing status: Fit for Stage Approval

Scale	1:1250	DO NOT SCALE
Jacobs No.	B2325300	Rev C03
Client no.		

Drawing number: B2325300-JAC-000-CIV-DRG-000624

© Copyright 2019 Jacobs U.K. Limited. The concepts and information contained in this document are the property of Jacobs. Use or copying of this document in whole or in part without the written permission of Jacobs constitutes an infringement of copyright. Limitation: This drawing has been prepared on behalf of, and for the exclusive use of Jacobs' Client, and is subject to, and issued in accordance with, the provisions of the contract between Jacobs and the Client. Jacobs accepts no liability or responsibility whatsoever for, or in respect of, any use of, or reliance upon, this drawing by any third party.

C:\pwworking\jacobs_uk_water&utilities_ss4\aguilj\dms33513\B2325300-JAC-000-CIV-DRG-000624.dwg - 15/12/2019 12:08:48 - A1Frame - aguilJ