

# Humber Carbon Capture Pipeline

Environmental Impact Assessment (EIA)

Scoping Report

Volume 2

Document Ref: 10607856-ARC-XX-XX-XX-ZZ-0002-A1-Scoping Report

Revision: V1

JANUARY 2025



# Humber Carbon Capture Pipeline

Environmental Impact Assessment (EIA)

Scoping Report

Volume 2

## Version Control

Document Ref. 10607856-ARC-XX-XX-XX-ZZ-0002-A1-Scoping Report

Date JANUARY 2025

| Version | Date     | Author  | Checker | Reviewer | Approver |
|---------|----------|---------|---------|----------|----------|
| V1      | 02/01/25 | Various |         |          |          |
|         |          |         |         |          |          |
|         |          |         |         |          |          |
|         |          |         |         |          |          |

This report dated 02 January 2025 has been prepared for Net Zero North Sea Storage Limited (the “Client”) in accordance with the terms and conditions of appointment dated 01 September 2022(the “Appointment”) between the Client and **Arcadis (UK) Limited** (“Arcadis”) for the purposes specified in the Appointment. For avoidance of doubt, no other person(s) may use or rely upon this report or its contents, and Arcadis accepts no responsibility for any such use or reliance thereon by any other third party.



# Contents

**Figure 1.1 – Project Location**

**Figure 3.1 – Key Features of the Project**

**Figure 6.1 – Air Quality Constraints**

**Figure 7.1 – Statutory Designated Ecological Sites**

**Figure 7.2 – Non-Statutory Designated Ecological Sites**

**Figure 7.3 – Priority Habitats, Ancient Woodland and Aboricultural Features**

**Figure 10.1 – Landscape & Visual Impact Assessment**

**Figure 11.1 – Cultural Heritage Assets**

**Figure 15.1 – Existing Road Network**

**Figure 17.1 – Surface Water Features and Study Area**


**Figure 17.2 – Flood Zones**

**Figure 17.3 – Risk of Flooding from Surface Water**

**Figure 19.1 – Coastal Environment Study Area**

**Figure 19.2 – Surface Waterbodies and WFD Waterbodies of Relevance to the Project**

**Figure 19.3 – Designated Sites of Relevance to the Project with Respect to the Coastal Environment**

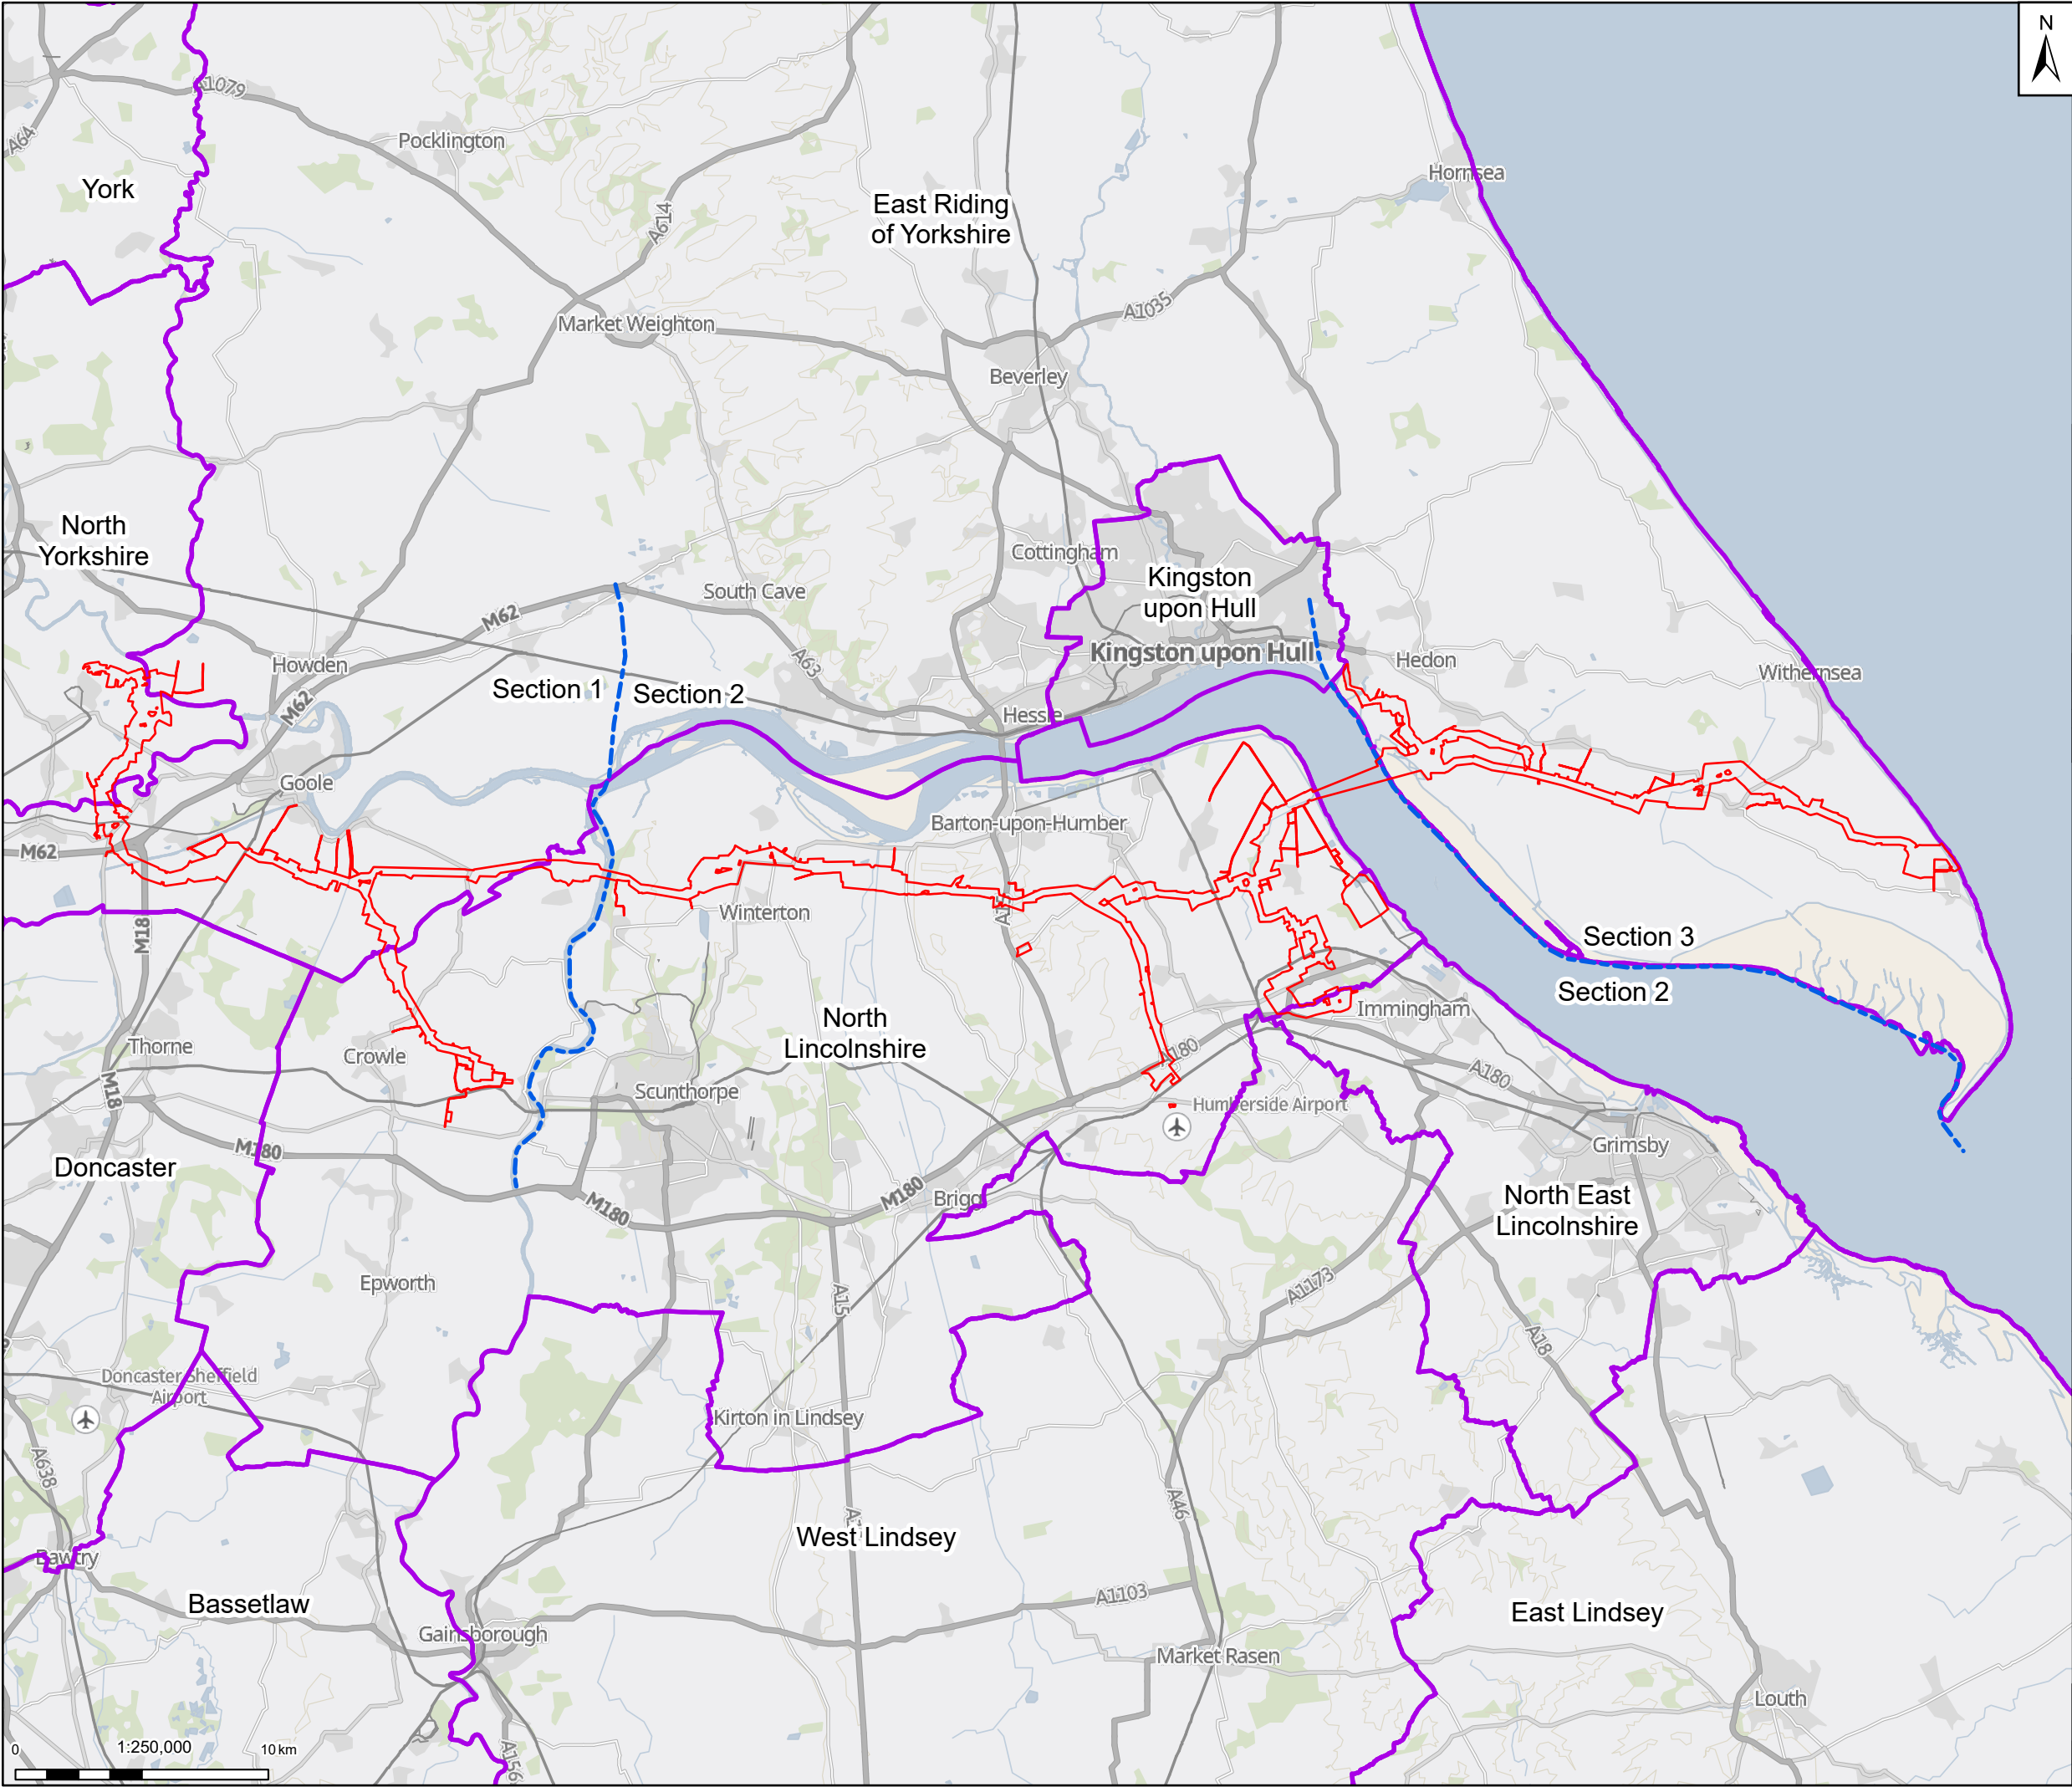

N

Draft Order Limits

Reporting section boundaries

Local authority boundaries

Notes: GB Background: Contains OS data © Crown Copyright and database right 2023  
Contains data from OS Zoomstack, Contains public sector information licensed under the Open Government Licence v2.0

York

Wakefield

Kingston upon Hull

Lincoln

|     |          |                            |       |       |        |
|-----|----------|----------------------------|-------|-------|--------|
|     |          |                            |       |       |        |
| 02  | 18/12/24 | UPDATED WITH B11 FOR ISSUE | DP    | DF    | KS     |
| 01  | 08/11/24 | INITIAL ISSUE              | DP    | DF    | KS     |
| Rev | Date     | Description                | Drawn | Check | Approv |

Client:

Northern Endurance Partnership

PROJECT:

HUMBER CARBON CAPTURE PIPELINE

Site

Rawcliffe

Client

1 St James's Square  
London  
SW1Y 4PD  
UK

ARCADIS

Registered office:  
80Fen  
80 Fenchurch Street  
London  
EC3M 4BY  
www.arcadis.com

Coordinating Office:  
5th Floor  
401 Faraday Street  
Warrington  
WA3 6GA

Title:

Volume 2 - Figure 1.1 - HCCP Project Location

|                   |             |                   |          |
|-------------------|-------------|-------------------|----------|
| Designed          | A. Calkin   | Date<br>08 NOV 24 | Signed   |
| Drawn             | D. Pakrasi  | Date<br>08 NOV 24 | Signed   |
| Checked           | D. Franklin | Date<br>08 NOV 24 | Signed   |
| Approved          | K.Stubbs    | Date<br>08 NOV 24 | Signed   |
| Scale:            | 1:250,000   | Datum:            | AOD      |
| Original Size:    | A3          | Grid:             | OS       |
| Suitability Code: | S2          | Project Number:   | 10607856 |

Suitability Description:

For Information

Drawing Number:  
10607856-ARC-EGN-ZZ-DR-ZZ-00017

Revision:  
P02


Print Date:

13-12-24 10:41:47

C:\Users\Rob.Millman\ARCADIS\10607856 - Project Loki - DCO - 03 GDV Team\01 Apr\03 EIA Scoping\01-Introduction\10607856-ARC-EGN-ZZ-DR-ZZ-00017-S2-P01-Figure 1.1-Project Location.aprx

© Copyright reserved



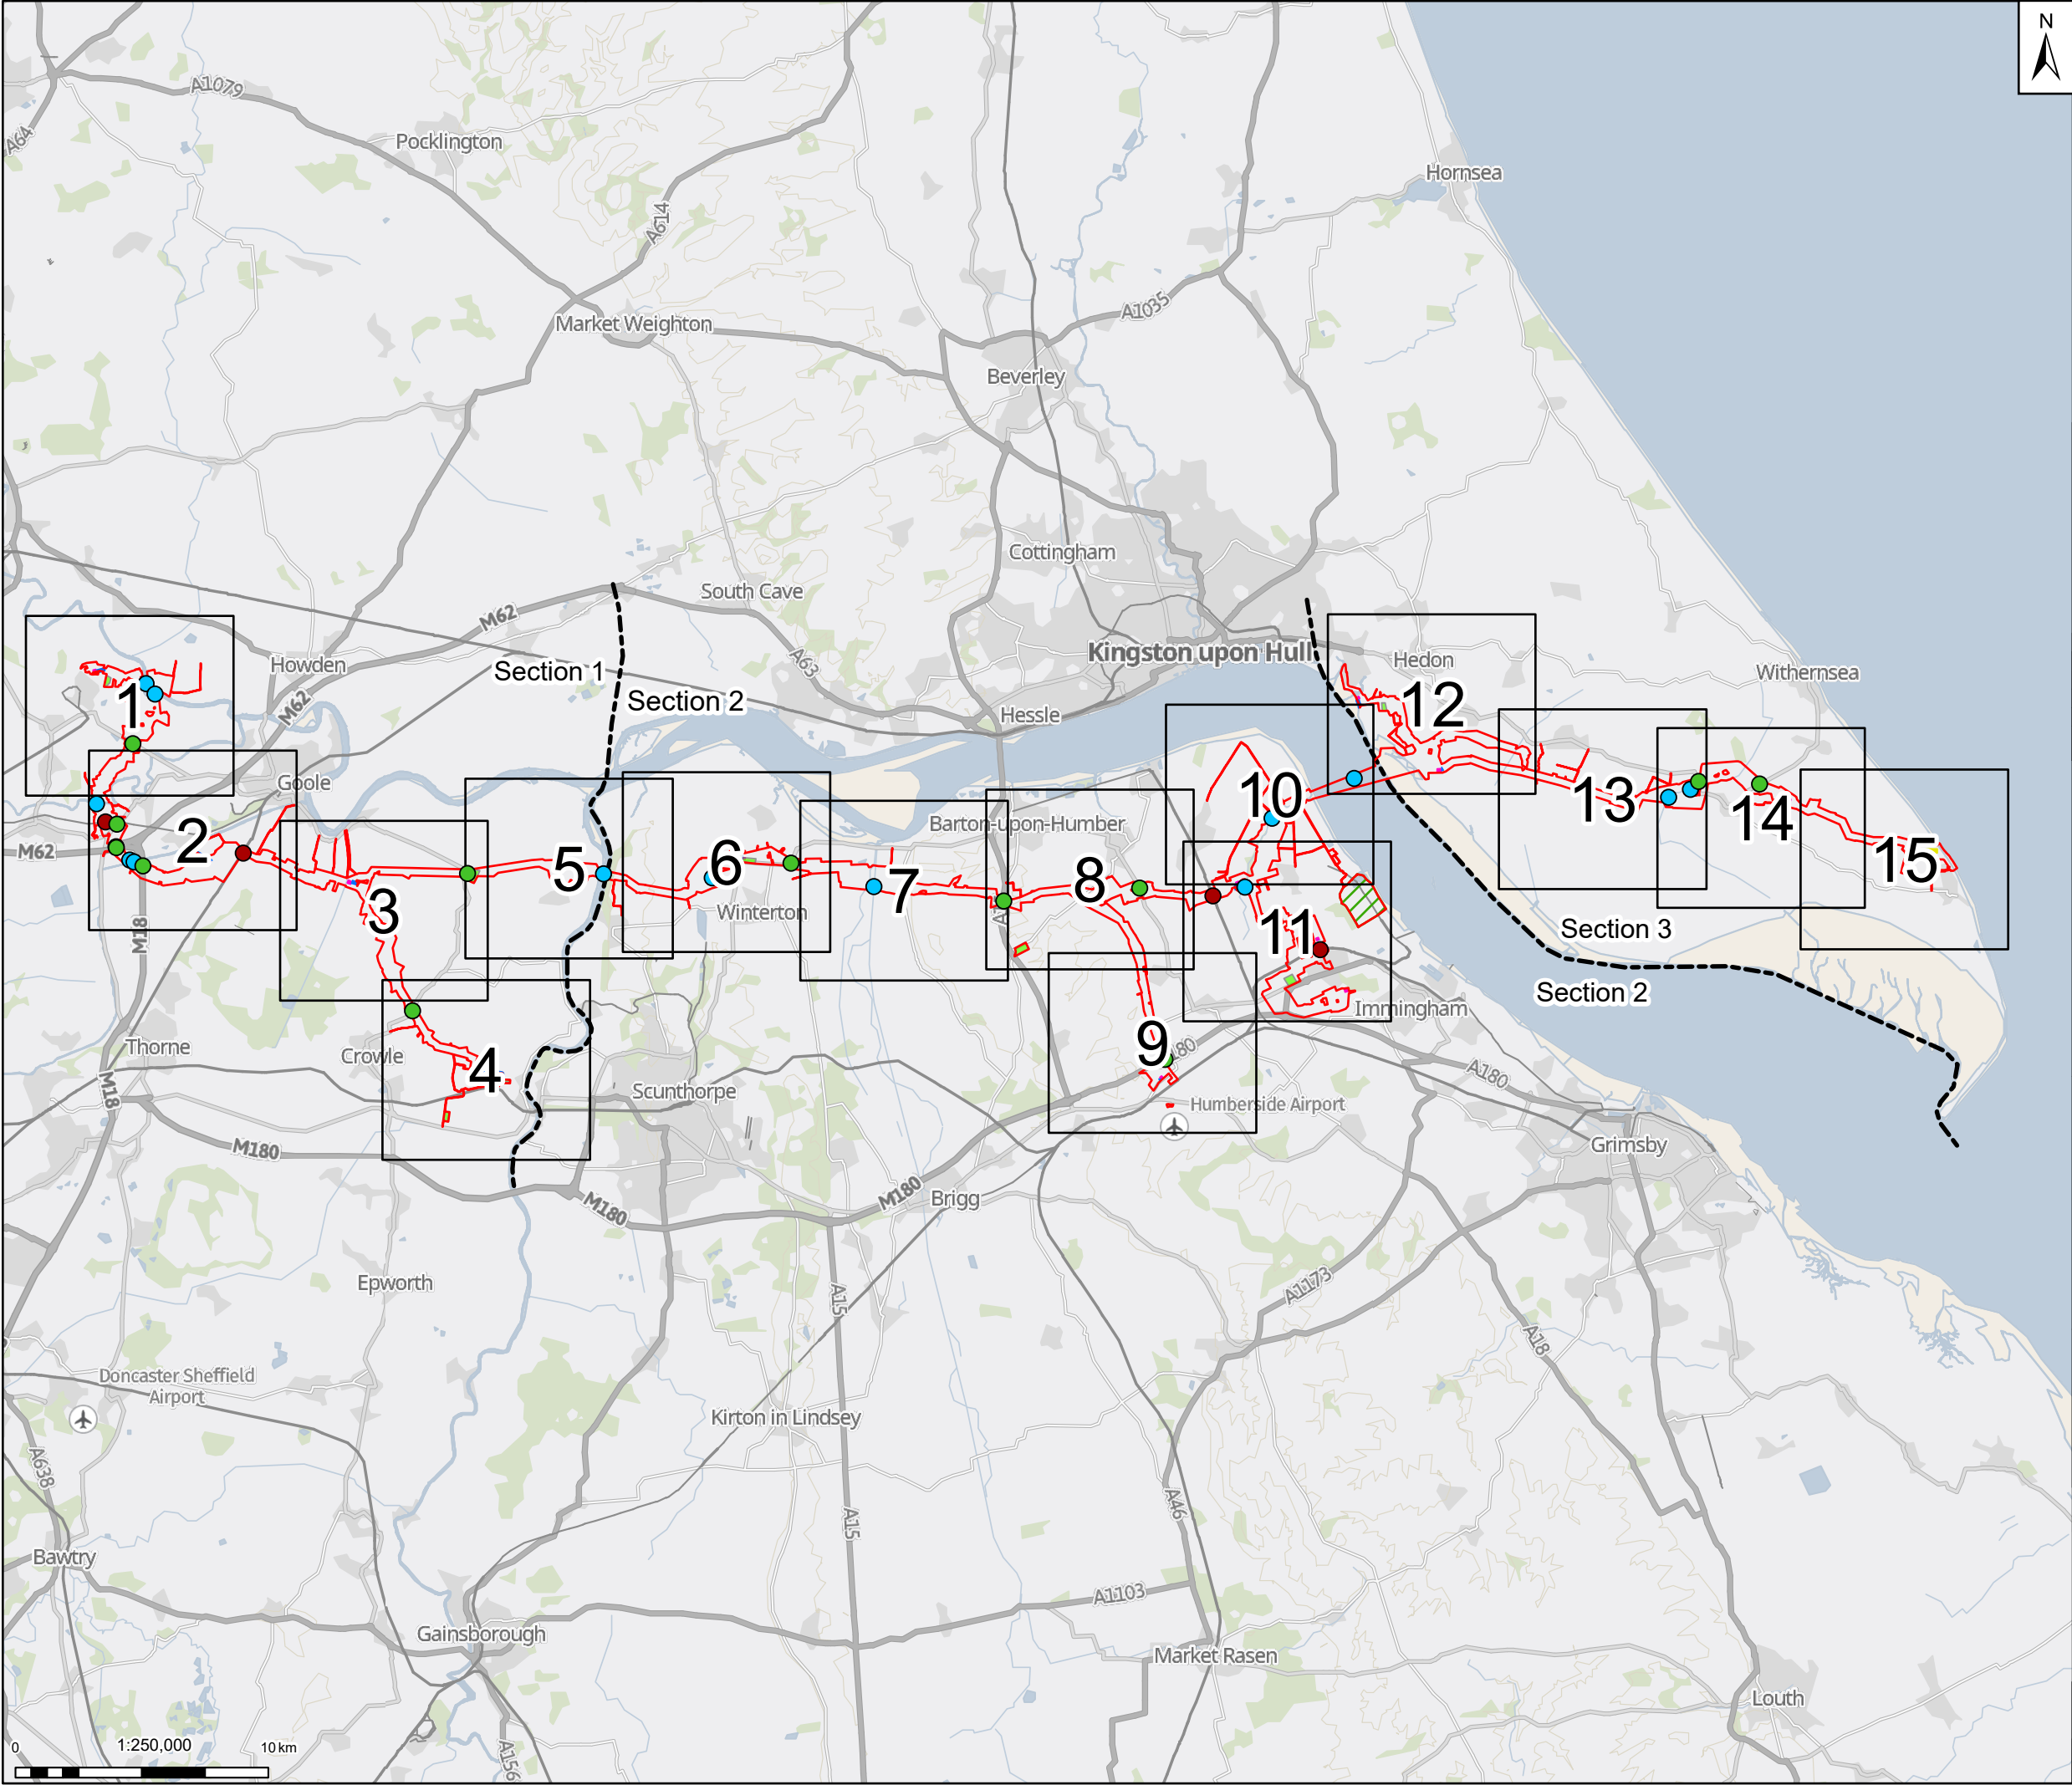

N

Legend

Draft Order Limits

Above ground installation – indicative footprint

Pump Facility

Reporting section boundary

Permanent access track

Search area for temporary construction compound

Temporary construction compound

Preliminary trenchless crossing

Railway

Road

Watercourse

Notes: GB Background: Contains OS data © Crown Copyright and database right 2023

Contains data from OS Zoomstack, Contains public sector information licensed under the Open Government Licence v2.0



|     |          |                            |       |       |        |
|-----|----------|----------------------------|-------|-------|--------|
|     |          |                            |       |       |        |
| 02  | 18/12/24 | UPDATED WITH B11 FOR ISSUE | DP    | DF    | KS     |
| 01  | 17/10/24 | INITIAL ISSUE              | DP    | DF    | KS     |
| Rev | Date     | Description                | Drawn | Check | Approv |

Client:

PROJECT:

HUMBER CARBON CAPTURE PIPELINE

Site

Rawcliffe

Client

1 St James's Square  
London  
SW1Y 4PD  
UK

Registered office:

80Fen  
80 Fenchurch Street  
London  
EC3M 4BY

Coordinating Office:

5th Floor  
401 Faraday Street  
Warrington  
WA3 6GA

[www.arcadis.com](http://www.arcadis.com)

Title:

Volume 2 - Figure 3.1 - HCCP  
Key Features of The Project  
Overview

|                   |             |                 |           |          |  |
|-------------------|-------------|-----------------|-----------|----------|--|
| Designed          | A. Calkin   | Date            | 17 OCT 24 | Signed   |  |
| Drawn             | D. Pakrasi  | Date            | 17 OCT 24 | Signed   |  |
| Checked           | D. Franklin | Date            | 17 OCT 24 | Signed   |  |
| Approved          | K.Stubbs    | Date            | 17 OCT 24 | Signed   |  |
| Scale:            | 1:250,000   | Datum:          |           | AOD      |  |
| Original Size:    | A3          | Grid:           |           | OS       |  |
| Suitability Code: | S2          | Project Number: |           | 10607856 |  |

Suitability Description:

For Information

Drawing Number:

10607856-ARC-EGN-ZZ-DR-ZZ-00018

Revision:


P02









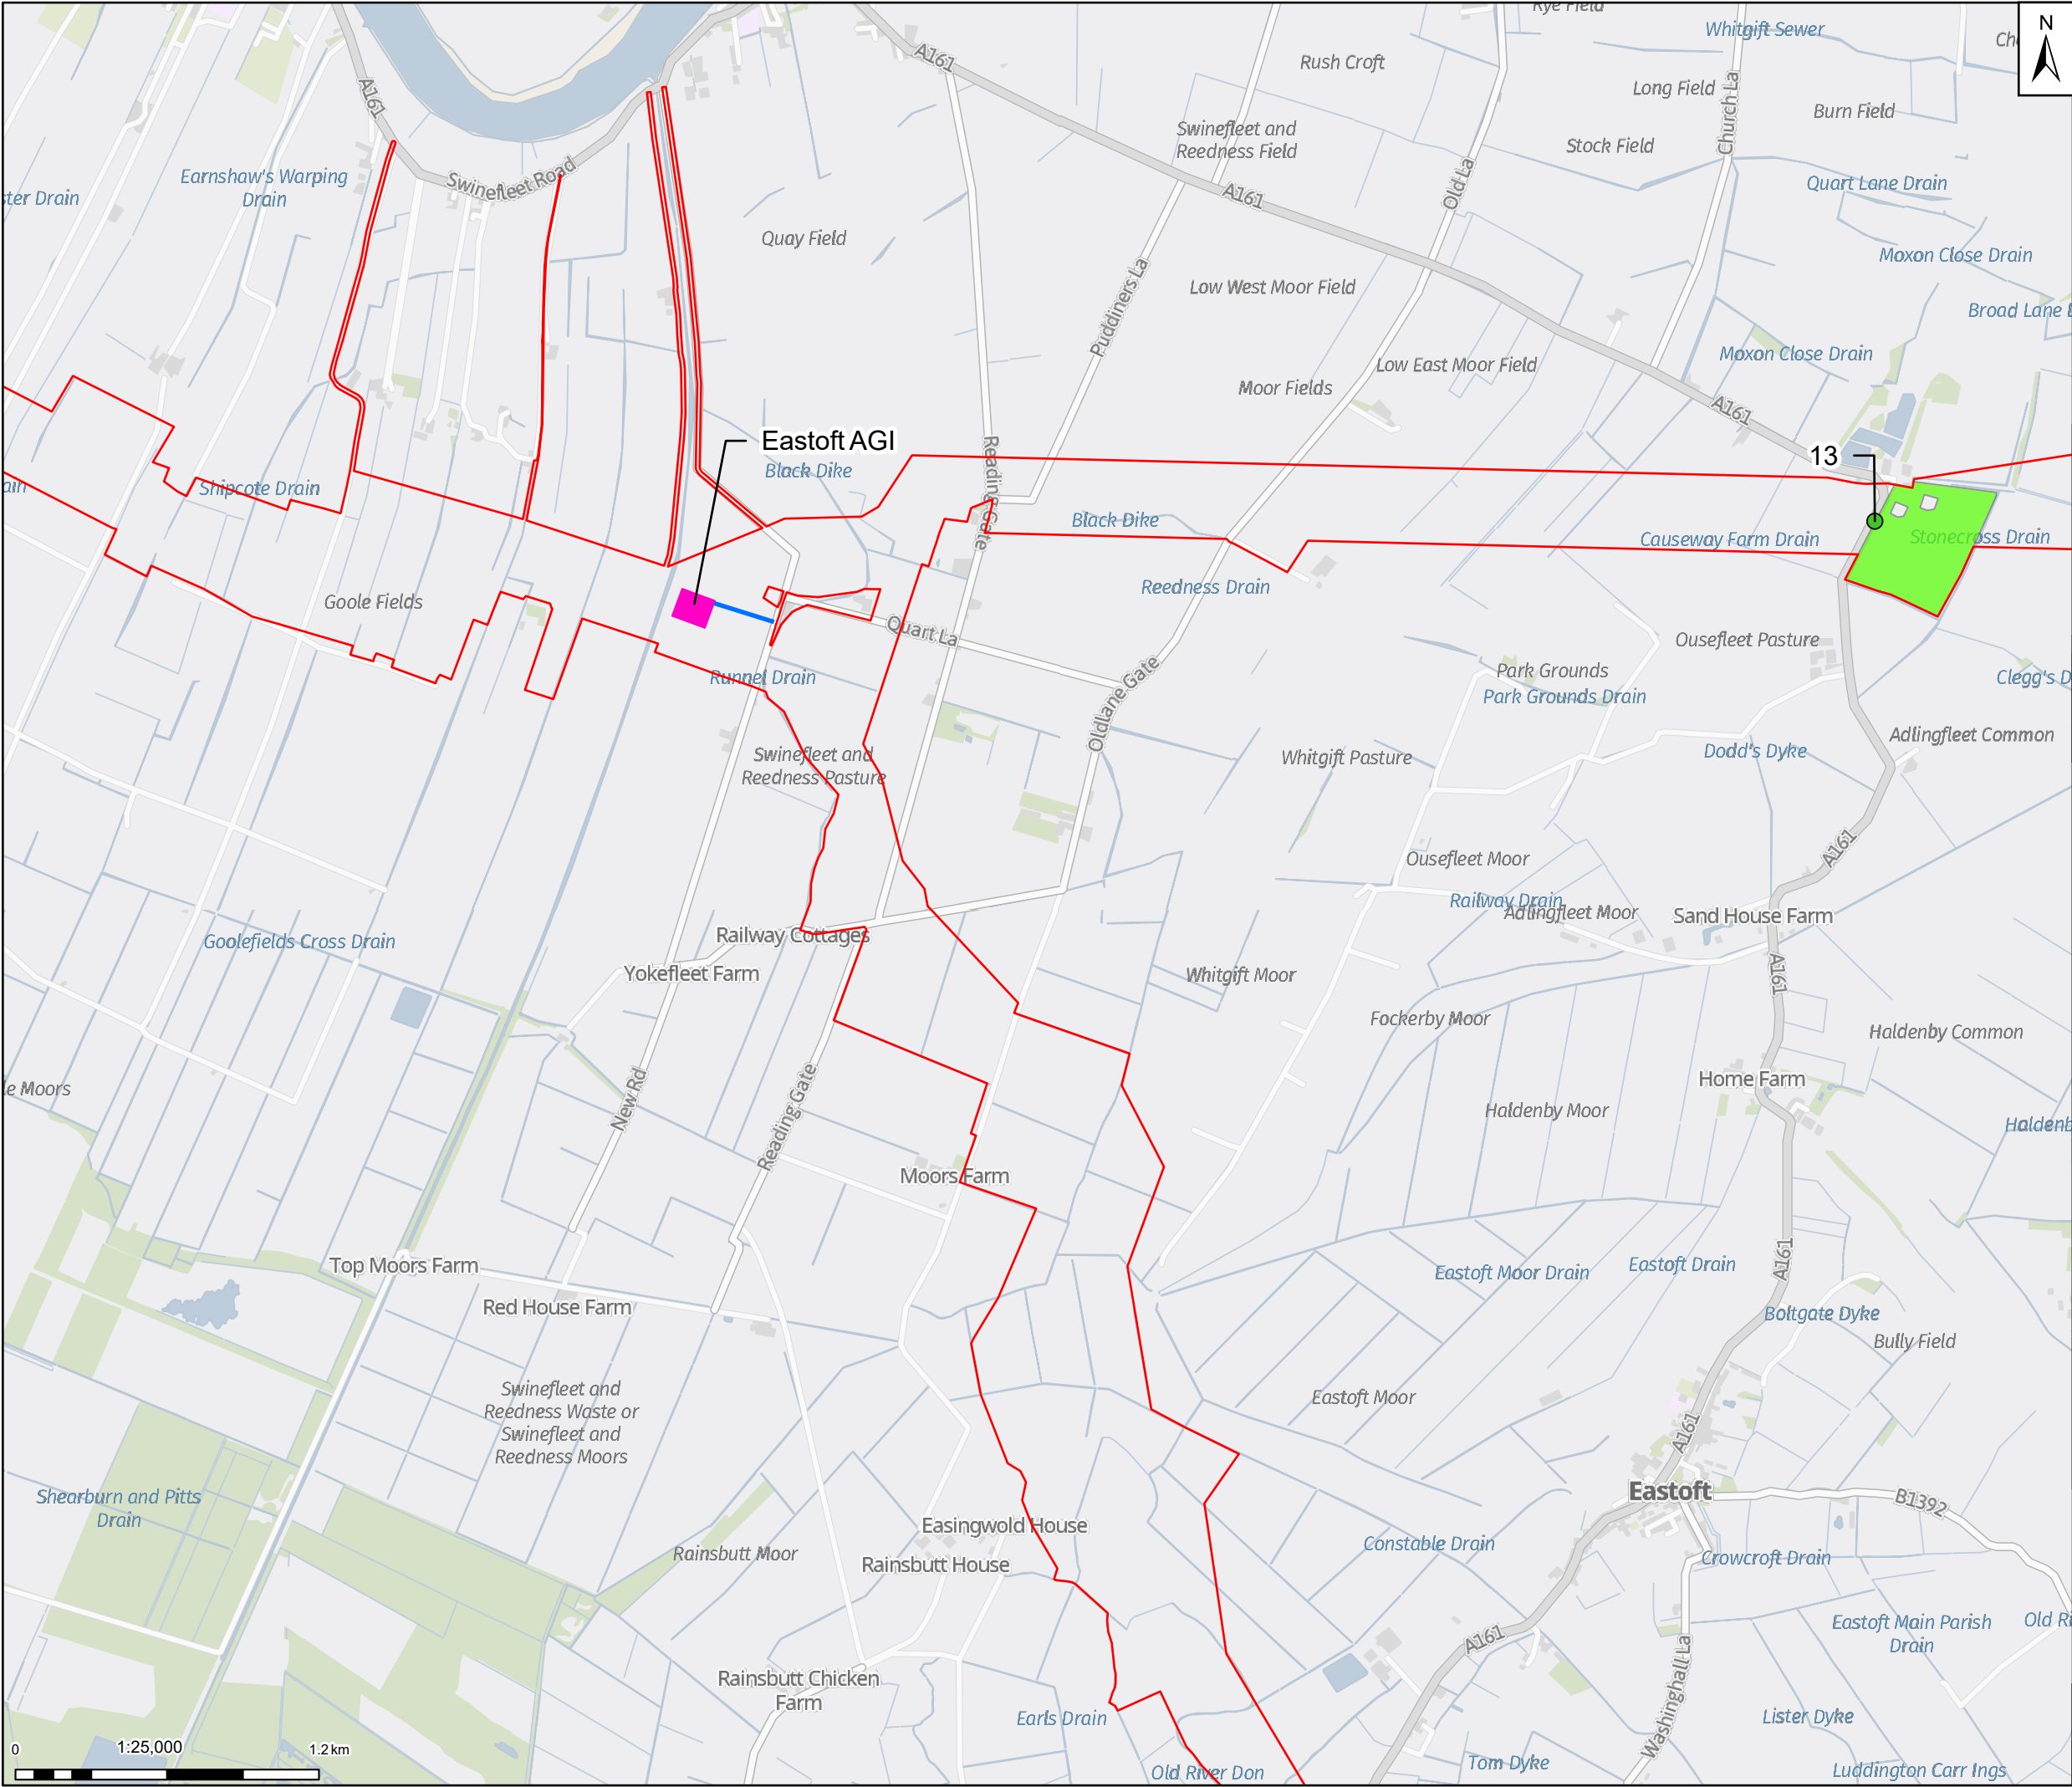

Legend

- Draft Order Limits
- Above ground installation – indicative footprint
- Pump Facility
- Permanent access track
- Temporary construction compound
- Preliminary trenchless crossing
- Road

Notes: GB Background: Contains OS data © Crown Copyright and database right 2023  
Contains data from OS Zoomstack, Contains public sector information licensed under the Open Government Licence v2.0

York

Wakefield

Kingston upon Hull

| Rev | Date     | Description                | Drawn | Check | Approv |
|-----|----------|----------------------------|-------|-------|--------|
| 02  | 18/12/24 | UPDATED WITH B11 FOR ISSUE | DP    | DF    | KS     |
| 01  | 17/10/24 | INITIAL ISSUE              | DP    | DF    | KS     |

Client:

**PROJECT:**

**HUMBER CARBON CAPTURE PIPELINE**

**Site**

Rawcliffe

**Client**

1 St James's Square  
London  
SW1Y 4PD  
UK

**ARCADIS**

Registered office:  
80Fen  
80 Fenchurch Street  
London  
EC3M 4BY  
www.arcadis.com

Coordinating Office:  
5th Floor  
401 Faraday Street  
Warrington  
WA3 6GA

Title:


Volume 2 - Figure 3.1 - HCCP  
Key Features of The Project  
Page 3 of 15

|                          |             |                   |          |
|--------------------------|-------------|-------------------|----------|
| Designed                 | A. Calkin   | Date<br>17 OCT 24 | Signed   |
| Drawn                    | D. Pakrasi  | Date<br>17 OCT 24 | Signed   |
| Checked                  | D. Franklin | Date<br>17 OCT 24 | Signed   |
| Approved                 | K.Stubbs    | Date<br>17 OCT 24 | Signed   |
| Scale:                   | 1:25,000    | Datum:            | AOD      |
| Original Size:           | A3          | Grid:             | OS       |
| Suitability Code:        | S2          | Project Number:   | 10607856 |
| Suitability Description: |             |                   |          |

For Information

Drawing Number:  
10607856-ARC-EGN-ZZ-DR-ZZ-00018

Revision:  
P02

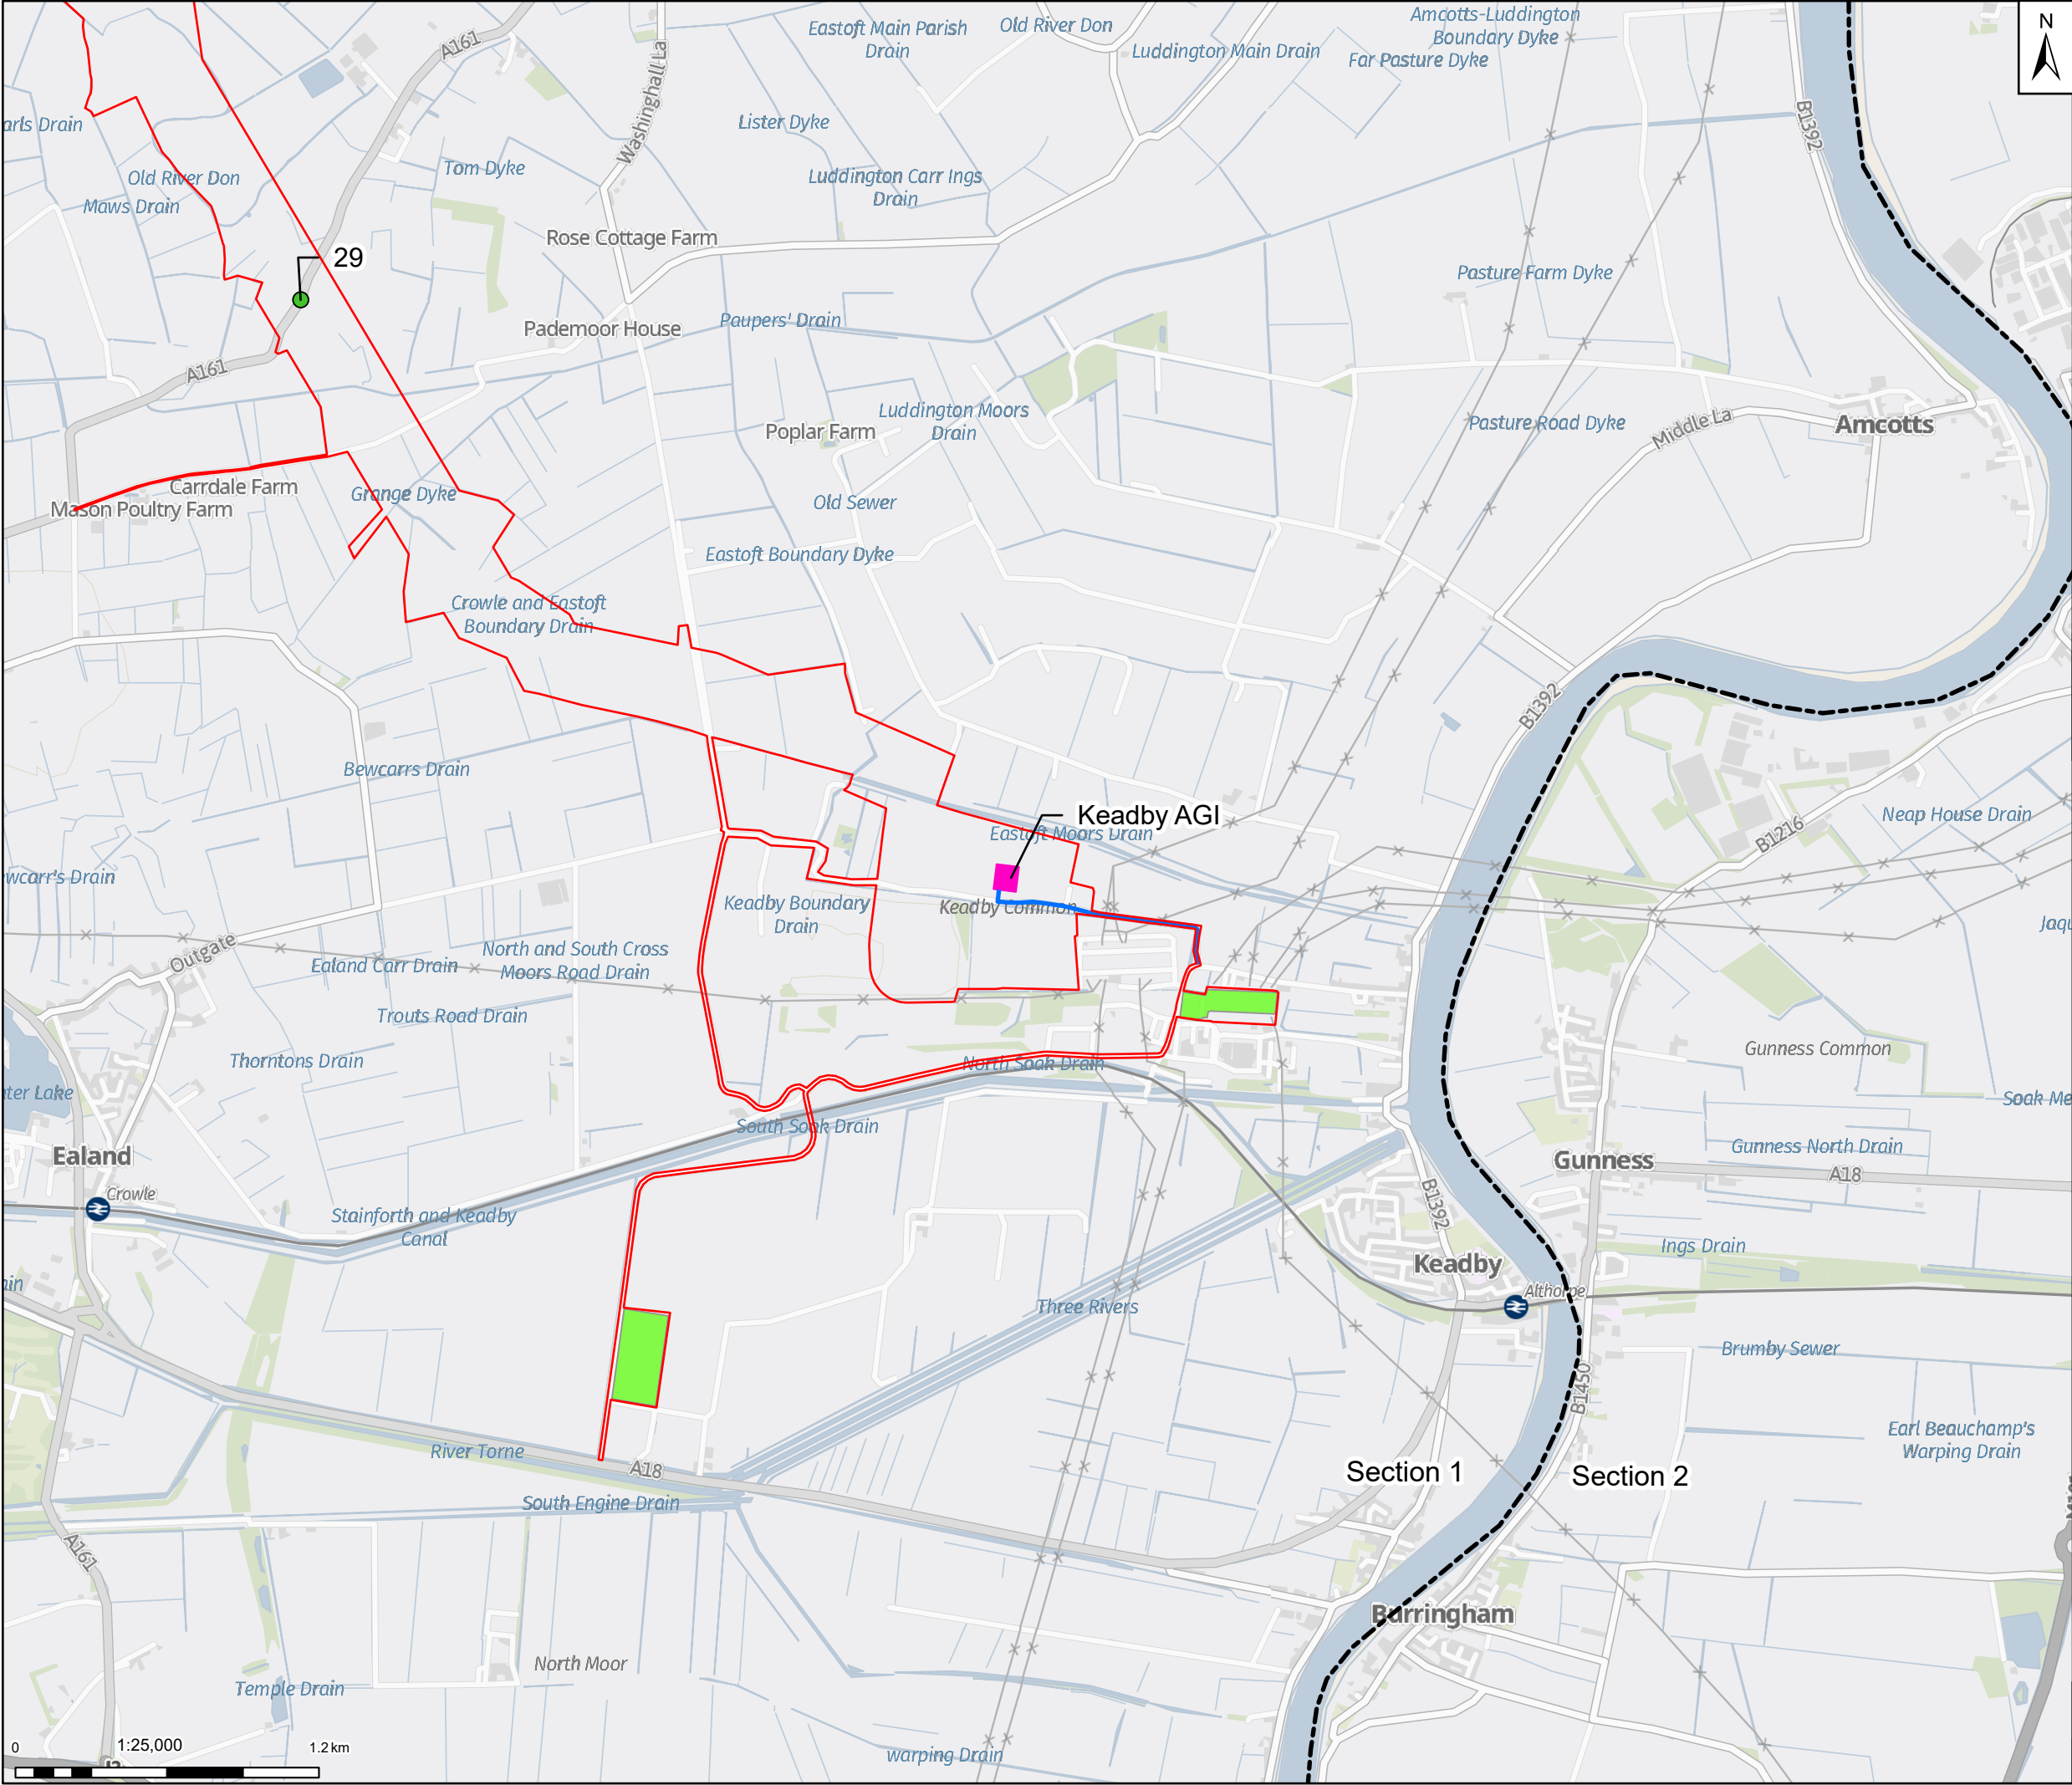

**Legend**

- Draft Order Limits
- Above ground installation – indicative footprint
- Pump Facility
- Reporting section boundary
- Permanent access track
- Temporary construction compound
- Preliminary trenchless crossing**
- Road

Notes: GB Background: Contains OS data © Crown Copyright and database right 2023  
Contains data from OS Zoomstack, Contains public sector information licensed under the Open Government Licence v2.0

**York**

**Wakefield**

**Kingston upon Hull**

|     |          |                            |       |       |        |
|-----|----------|----------------------------|-------|-------|--------|
|     |          |                            |       |       |        |
| 02  | 18/12/24 | UPDATED WITH B11 FOR ISSUE | DP    | DF    | KS     |
| 01  | 17/10/24 | INITIAL ISSUE              | DP    | DF    | KS     |
| Rev | Date     | Description                | Drawn | Check | Approv |

Client:

**PROJECT:**

**HUMBER CARBON CAPTURE PIPELINE**

**Site**

Rawcliffe

**Client**

1 St James's Square  
London  
SW1Y 4PD  
UK

**ARCADIS**

Registered office:  
80Fen  
80 Fenchurch Street  
London  
EC3M 4BY

Coordinating Office:  
5th Floor  
401 Faraday Street  
Warrington  
WA3 6GA

www.arcadis.com

Title:

**Volume 2 - Figure 3.1 - HCCP  
Key Features of The Project  
Page 4 of 15**

|                   |             |                   |          |
|-------------------|-------------|-------------------|----------|
| Designed          | A. Calkin   | Date<br>17 OCT 24 | Signed   |
| Drawn             | D. Pakrasi  | Date<br>17 OCT 24 | Signed   |
| Checked           | D. Franklin | Date<br>17 OCT 24 | Signed   |
| Approved          | K.Stubbs    | Date<br>17 OCT 24 | Signed   |
| Scale:            | 1:25,000    | Datum:            | AOD      |
| Original Size:    | A3          | Grid:             | OS       |
| Suitability Code: | S2          | Project Number:   | 10607856 |


Suitability Description:

**For Information**

Drawing Number:  
**10607856-ARC-EGN-ZZ-DR-ZZ-00018**

Revision:  
**P02**



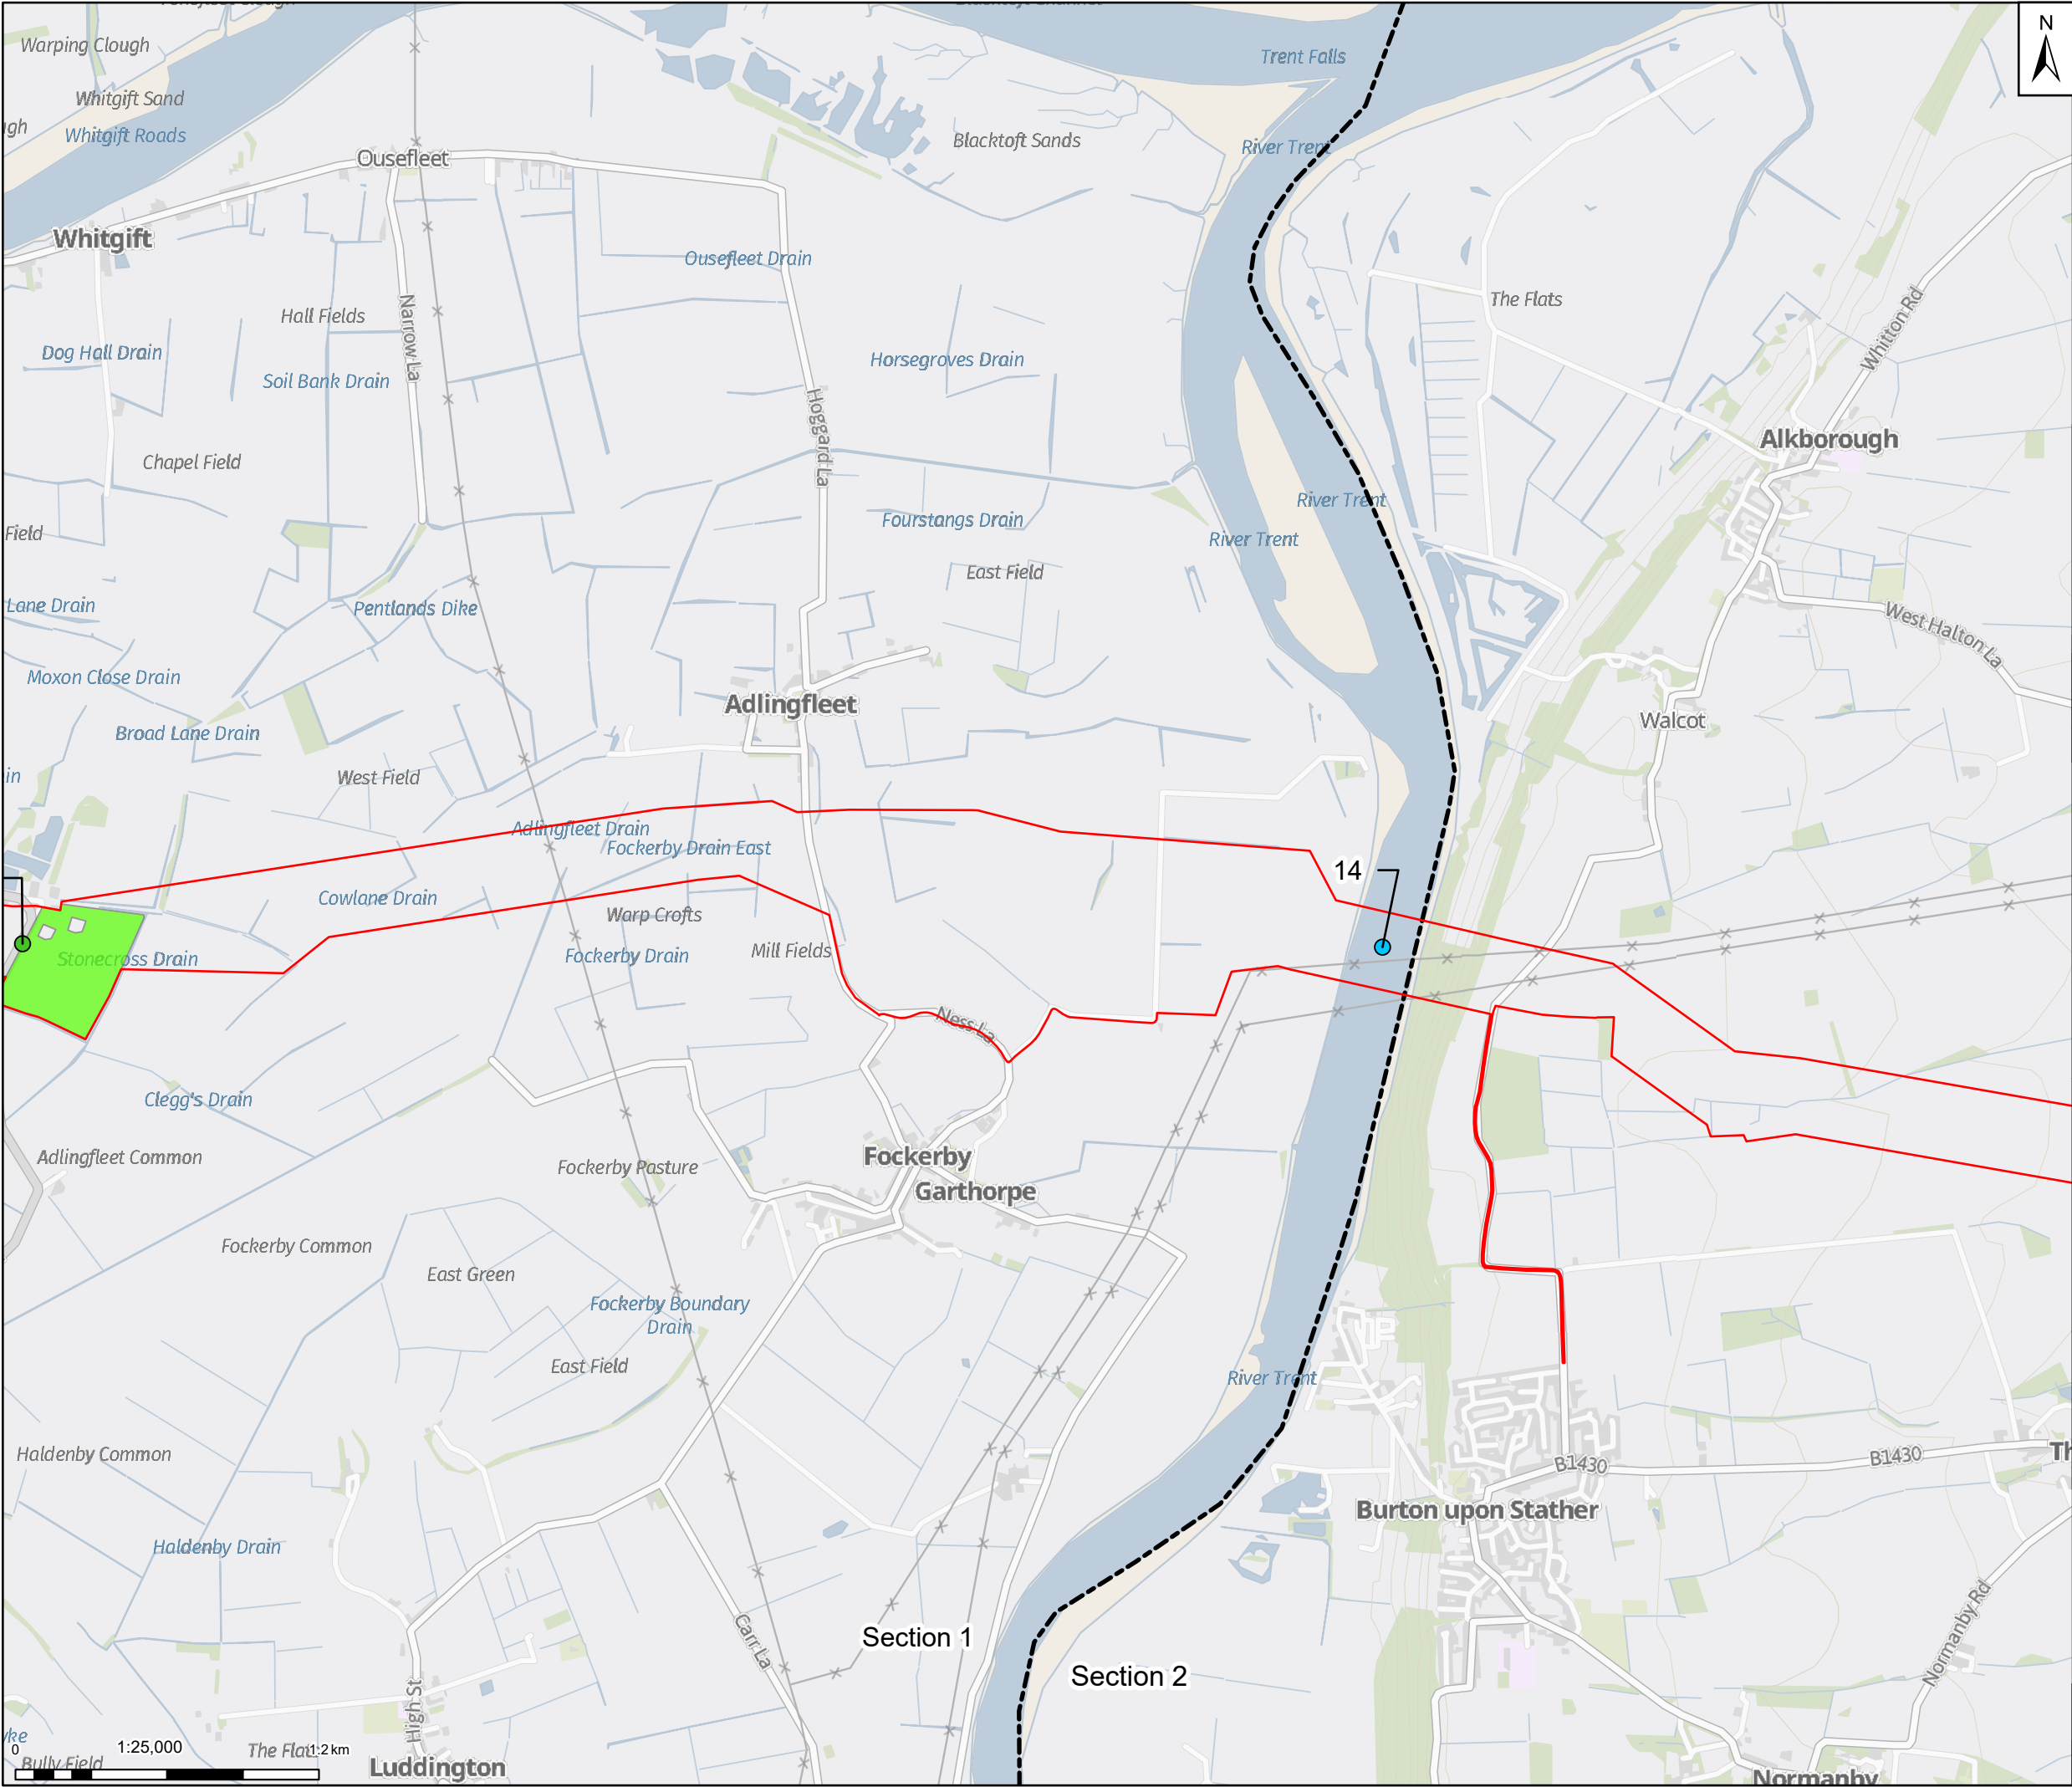

N

Draft Order Limits

Above ground installation – indicative footprint

Pump Facility

Reporting section boundary

Temporary construction compound

Preliminary trenchless crossing

Road

Watercourse

Notes: GB Background: Contains OS data © Crown Copyright and database right 2023  
Contains data from OS Zoomstack, Contains public sector information licensed under the Open Government Licence v2.0



|     |          |                            |       |       |        |
|-----|----------|----------------------------|-------|-------|--------|
|     |          |                            |       |       |        |
| 02  | 18/12/24 | UPDATED WITH B11 FOR ISSUE | DP    | DF    | KS     |
| 01  | 17/10/24 | INITIAL ISSUE              | DP    | DF    | KS     |
| Rev | Date     | Description                | Drawn | Check | Approv |

Client:

PROJECT:  
HUMBER CARBON CAPTURE PIPELINE

Site  
Rawcliffe

Client  
1 St James's Square  
London  
SW1Y 4PD  
UK

Registered office:  
80Fen  
80 Fenchurch Street  
London  
EC3M 4BY

Coordinating Office:  
5th Floor  
401 Faraday Street  
Warrington  
WA3 6GA

www.arcadis.com

Title:


Volume 2 - Figure 3.1 - HCCP  
Key Features of The Project  
Page 5 of 15

|                   |             |                   |          |
|-------------------|-------------|-------------------|----------|
| Designed          | A. Calkin   | Date<br>17 OCT 24 | Signed   |
| Drawn             | D. Pakrasi  | Date<br>17 OCT 24 | Signed   |
| Checked           | D. Franklin | Date<br>17 OCT 24 | Signed   |
| Approved          | K.Stubbs    | Date<br>17 OCT 24 | Signed   |
| Scale:            | 1:25,000    | Datum:            | AOD      |
| Original Size:    | A3          | Grid:             | OS       |
| Suitability Code: | S2          | Project Number:   | 10607856 |

Suitability Description:

For Information

|                                 |           |
|---------------------------------|-----------|
| Drawing Number:                 | Revision: |
| 10607856-ARC-EGN-ZZ-DR-ZZ-00018 | P02       |

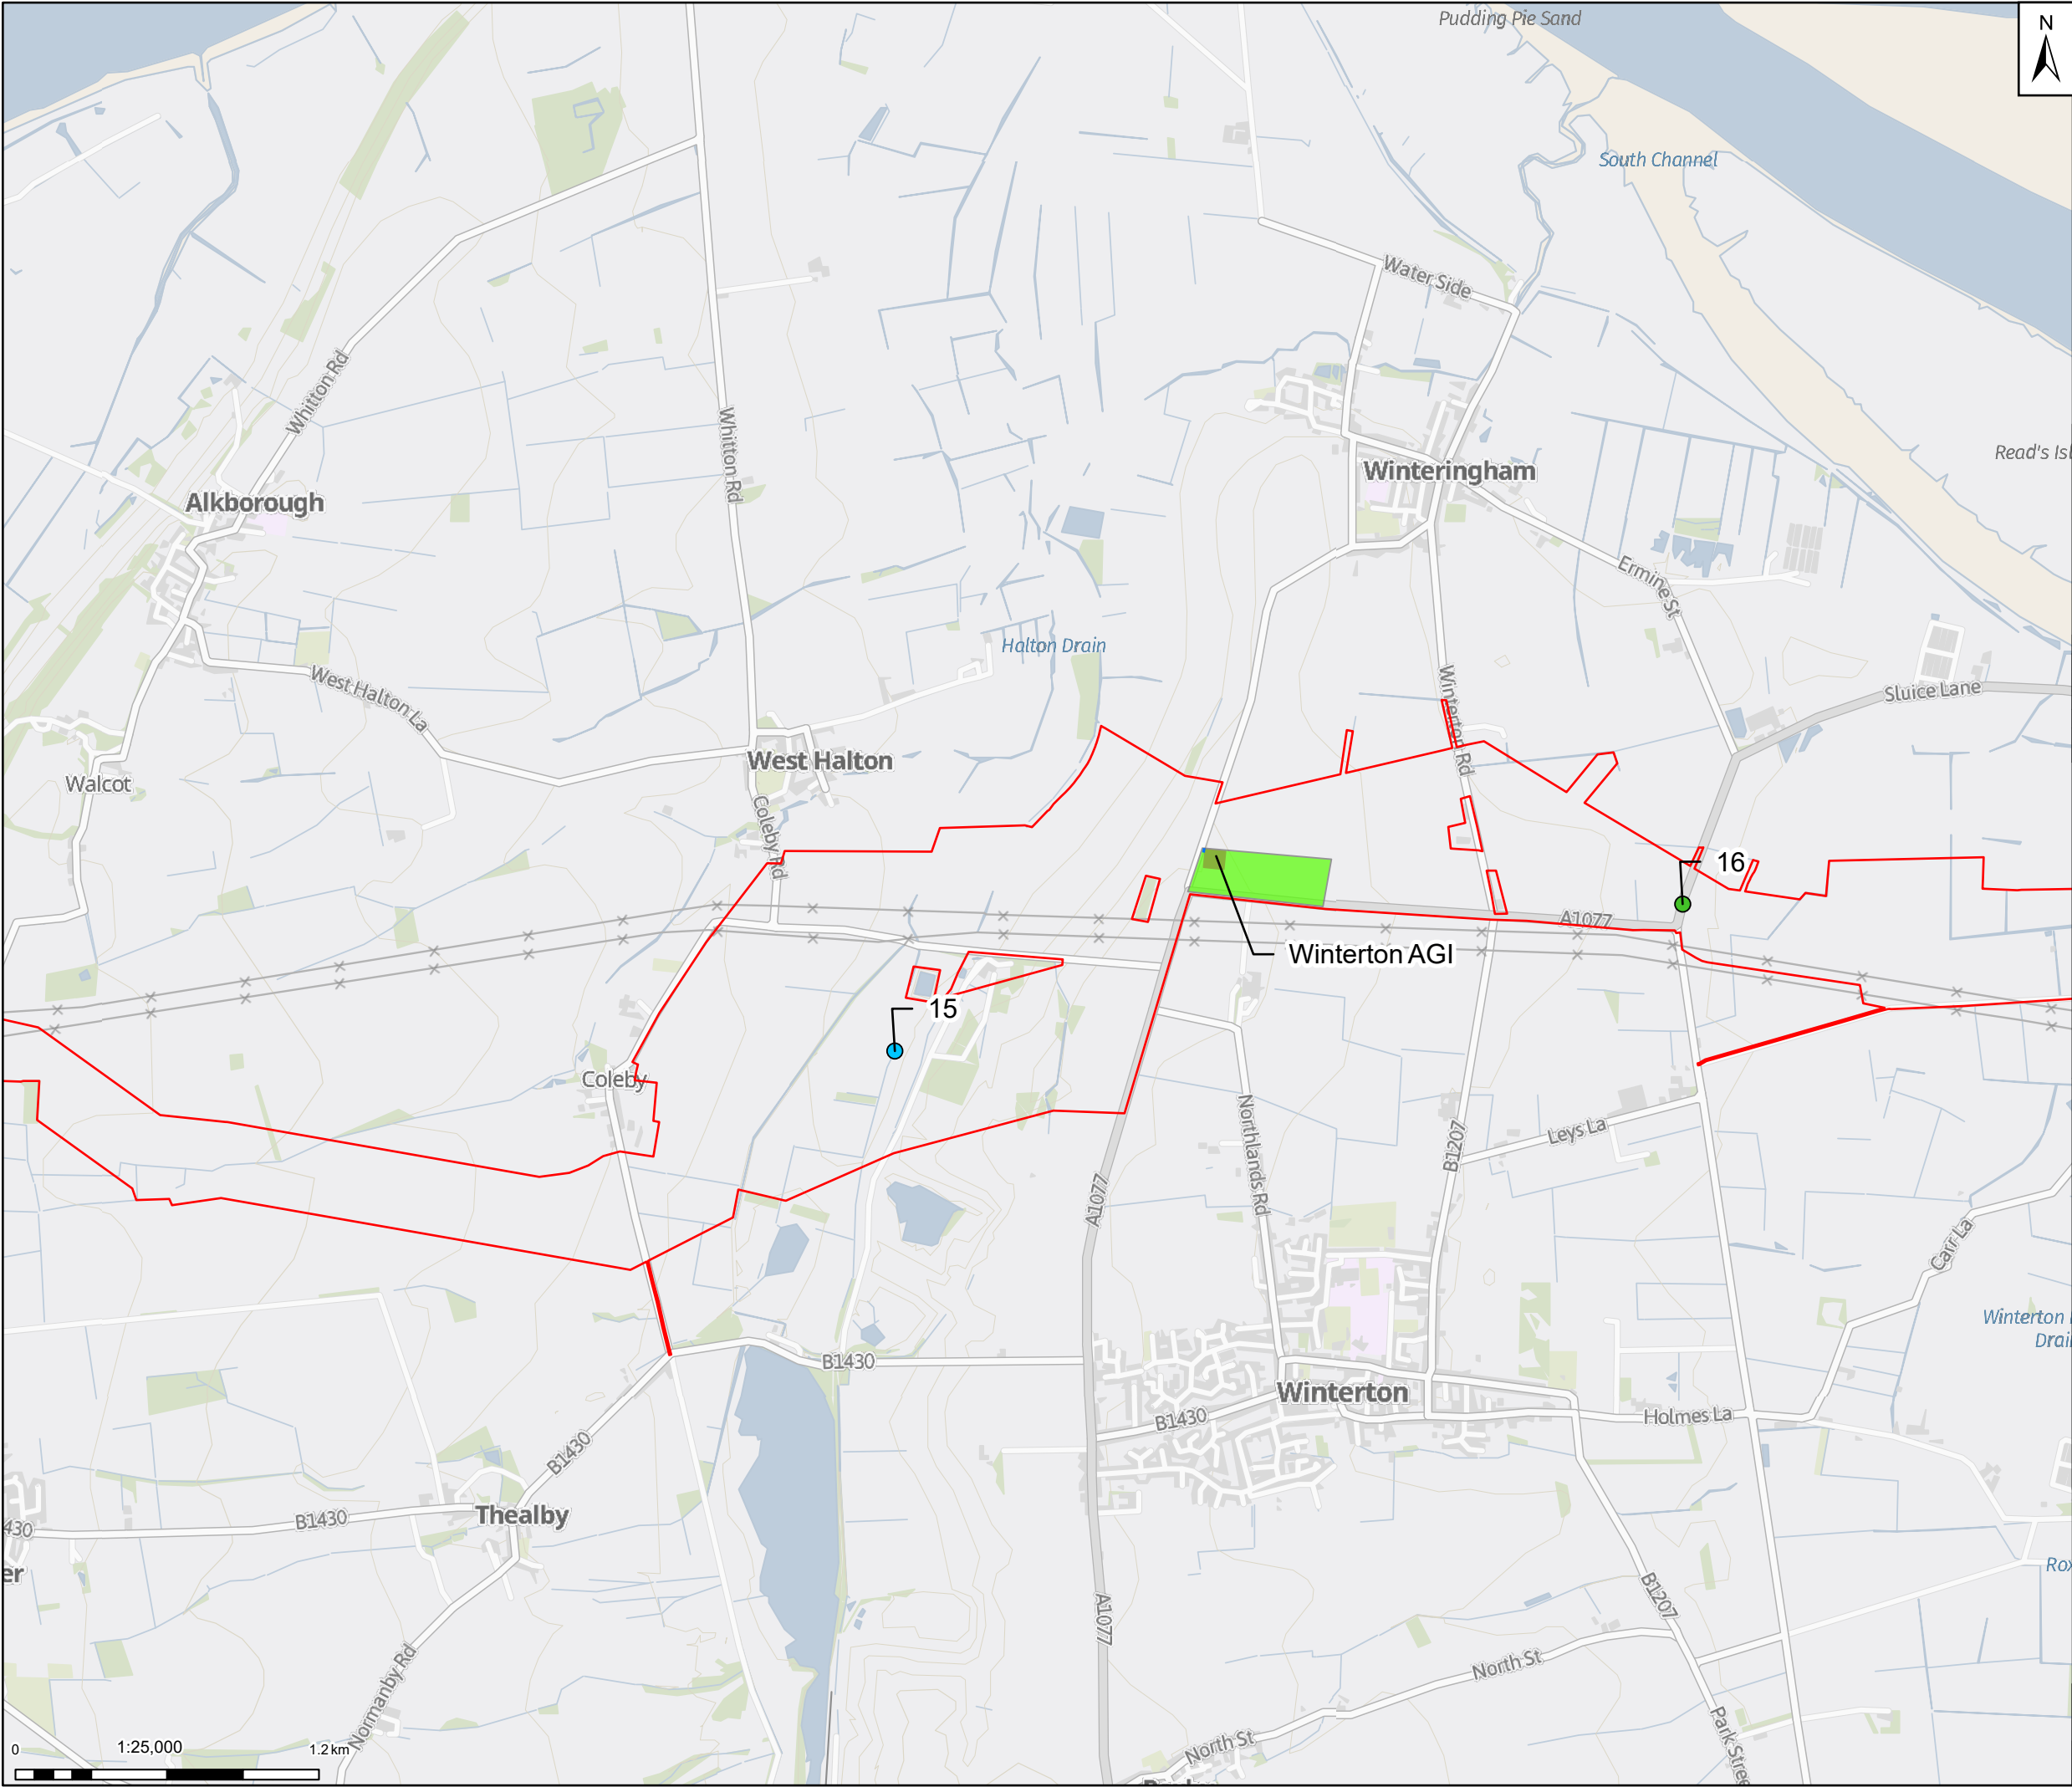

N

Legend

Draft Order Limits

Above ground installation – indicative footprint

Pump Facility

Permanent access track

Temporary construction compound

Preliminary trenchless crossing

Road

Watercourse

Notes: GB Background: Contains OS data © Crown Copyright and database right 2023  
Contains data from OS Zoomstack, Contains public sector information licensed under the Open Government Licence v2.0

York

Wakefield

Kingston upon Hull

|     |          |                            |       |       |        |
|-----|----------|----------------------------|-------|-------|--------|
|     |          |                            |       |       |        |
| 02  | 18/12/24 | UPDATED WITH B11 FOR ISSUE | DP    | DF    | KS     |
| 01  | 17/10/24 | INITIAL ISSUE              | DP    | DF    | KS     |
| Rev | Date     | Description                | Drawn | Check | Approv |

Client:

Northern Endurance Partnership

Site

Rawcliffe

PROJECT:

HUMBER CARBON CAPTURE PIPELINE

Client

1 St James's Square  
London  
SW1Y 4PD  
UK

ARCADIS

Registered office:  
80Fen  
80 Fenchurch Street  
London  
EC3M 4BY

Coordinating Office:  
5th Floor  
401 Faraday Street  
Warrington  
WA3 6GA

www.arcadis.com

Title:

Volume 2 - Figure 3.1 - HCCP  
Key Features of The Project  
Page 6 of 15

|                   |             |                   |          |
|-------------------|-------------|-------------------|----------|
| Designed          | A. Calkin   | Date<br>17 OCT 24 | Signed   |
| Drawn             | D. Pakrasi  | Date<br>17 OCT 24 | Signed   |
| Checked           | D. Franklin | Date<br>17 OCT 24 | Signed   |
| Approved          | K.Stubbs    | Date<br>17 OCT 24 | Signed   |
| Scale:            | 1:25,000    | Datum:            | AOD      |
| Original Size:    | A3          | Grid:             | OS       |
| Suitability Code: | S2          | Project Number:   | 10607856 |

Suitability Description:

For Information

Drawing Number:  
10607856-ARC-EGN-ZZ-DR-ZZ-00018

Revision:  
P02


Print Date:


13-12-24 11:40:37

C:\Users\Rob.Millman\ARCADIS\10607856 - Project Loki - DCO - 03 GDV Team\01 Apr\03 EIA Scoping\03-Description of the project\10607856-ARC-EGN-ZZ-DR-ZZ-00018-S2-P01-Figure 3.1-Key features of the Project.aprx


© Copyright reserved



 

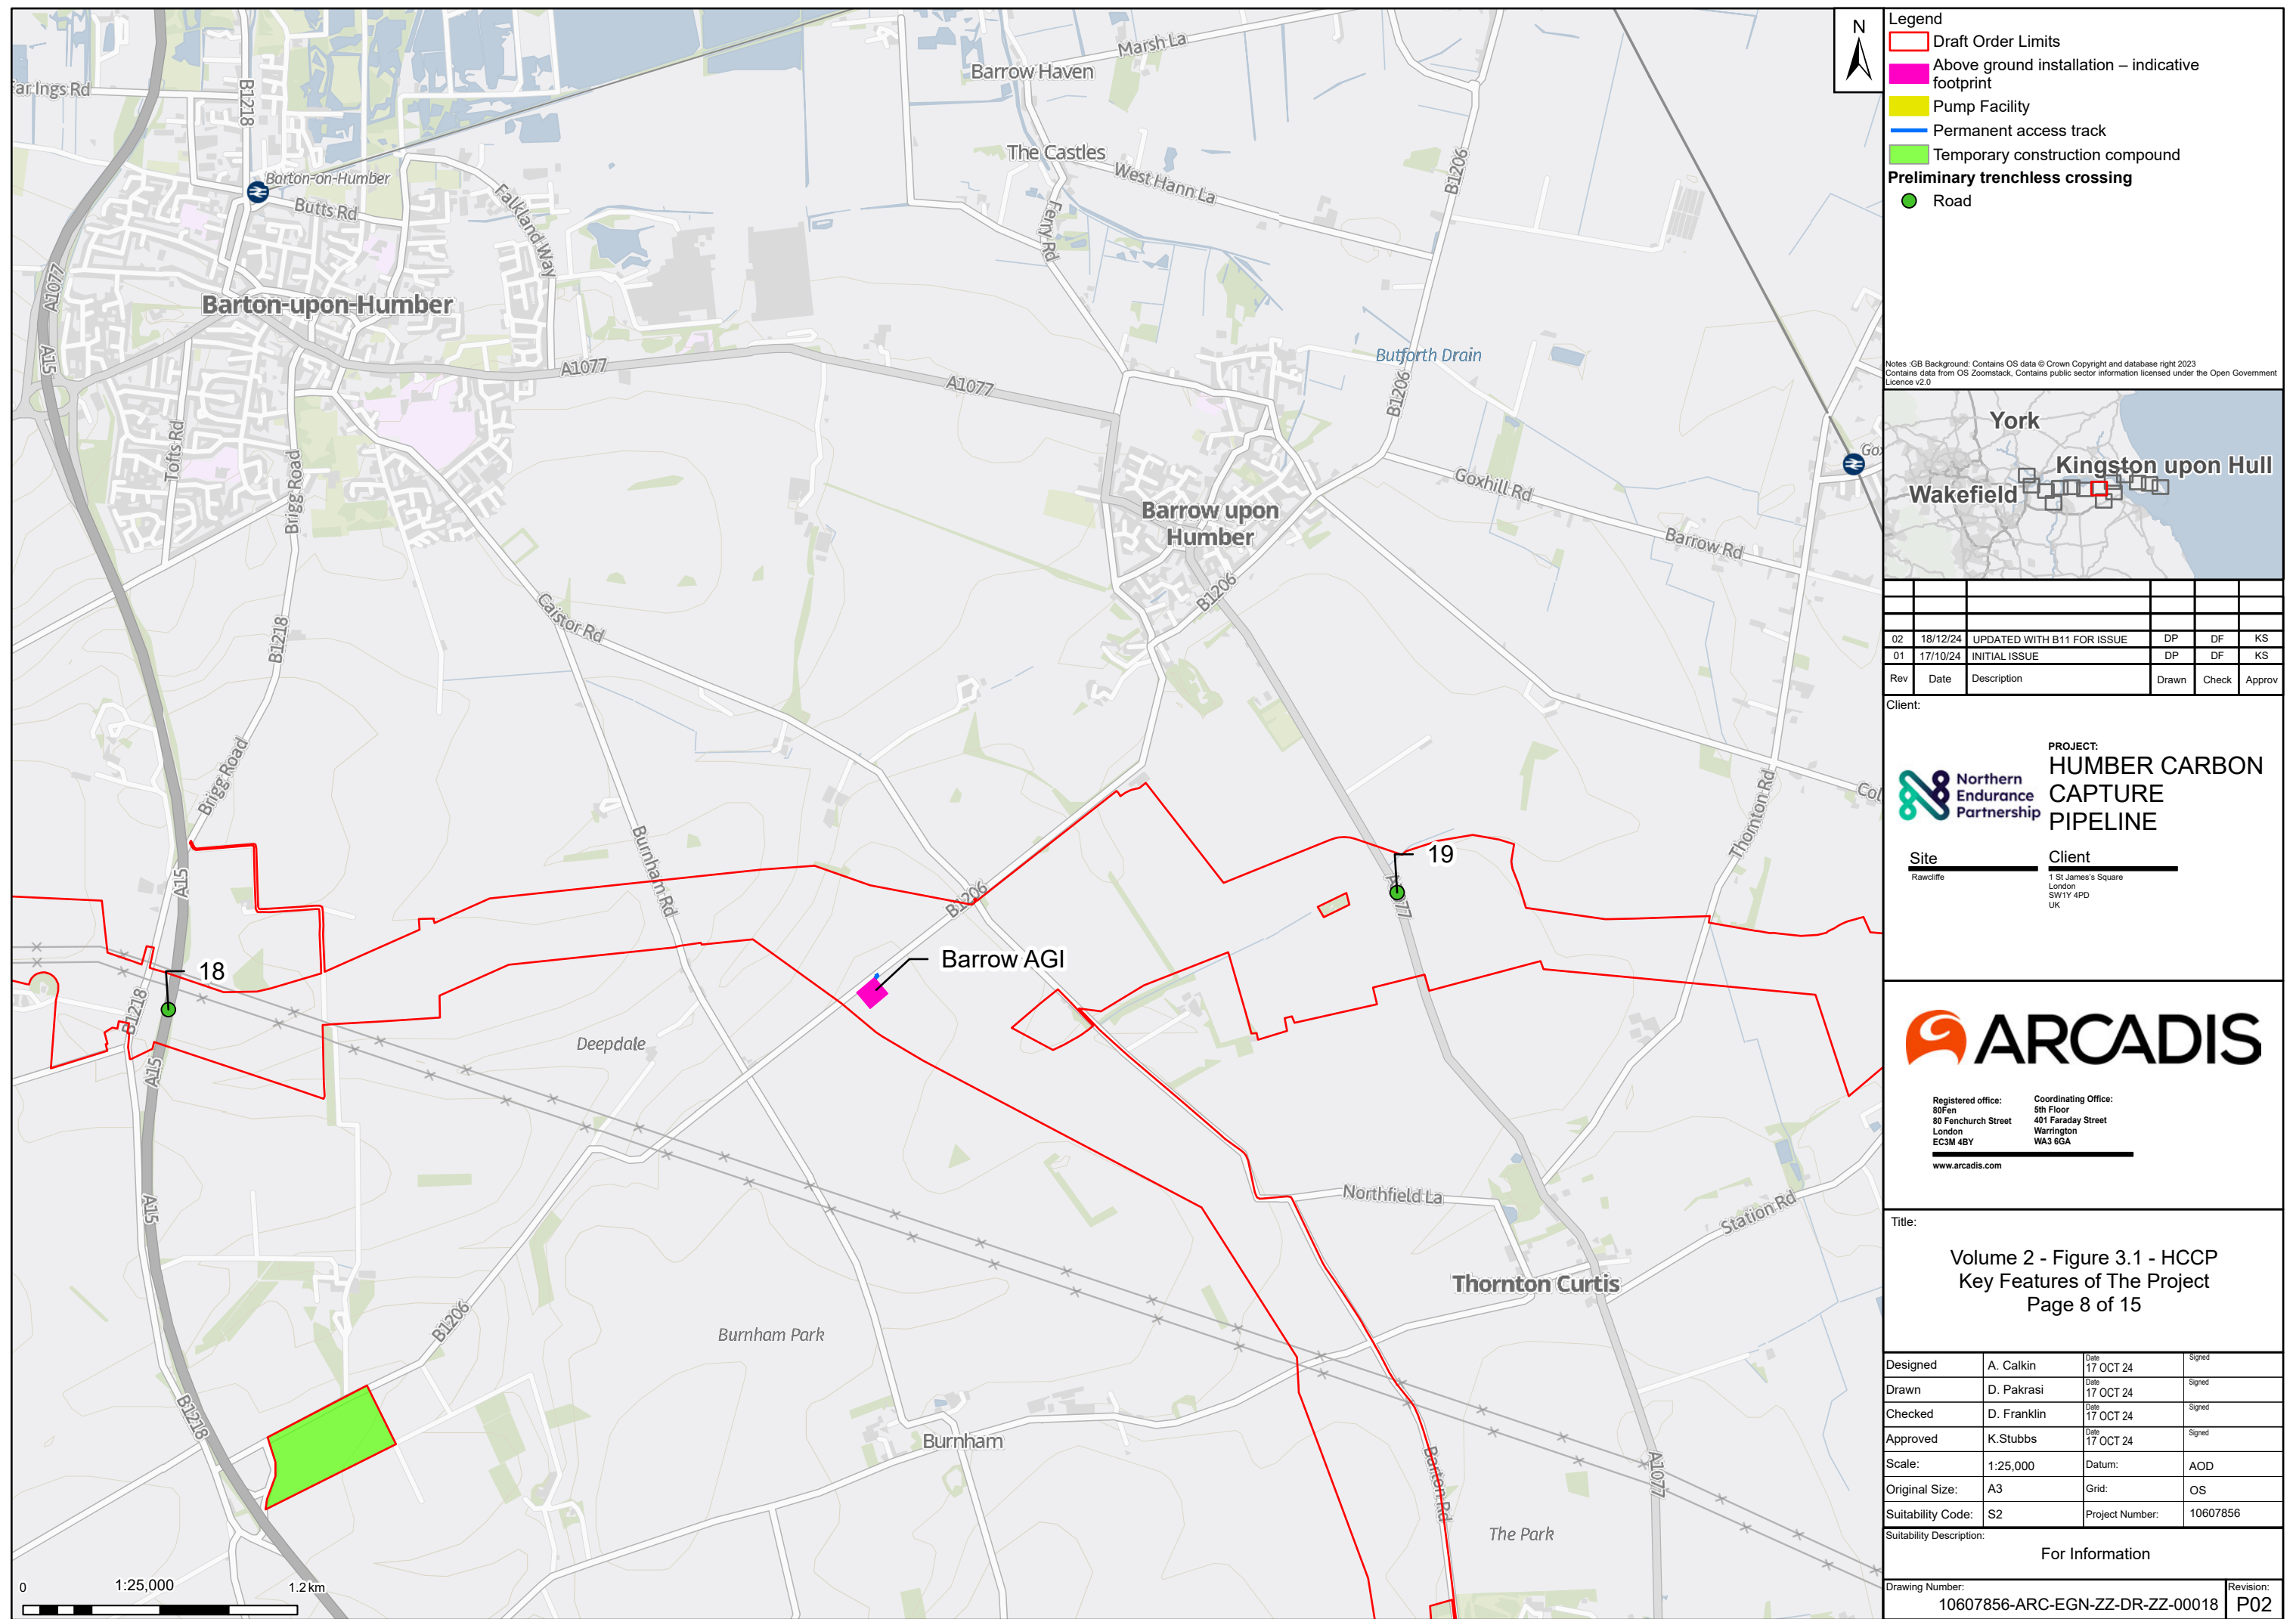



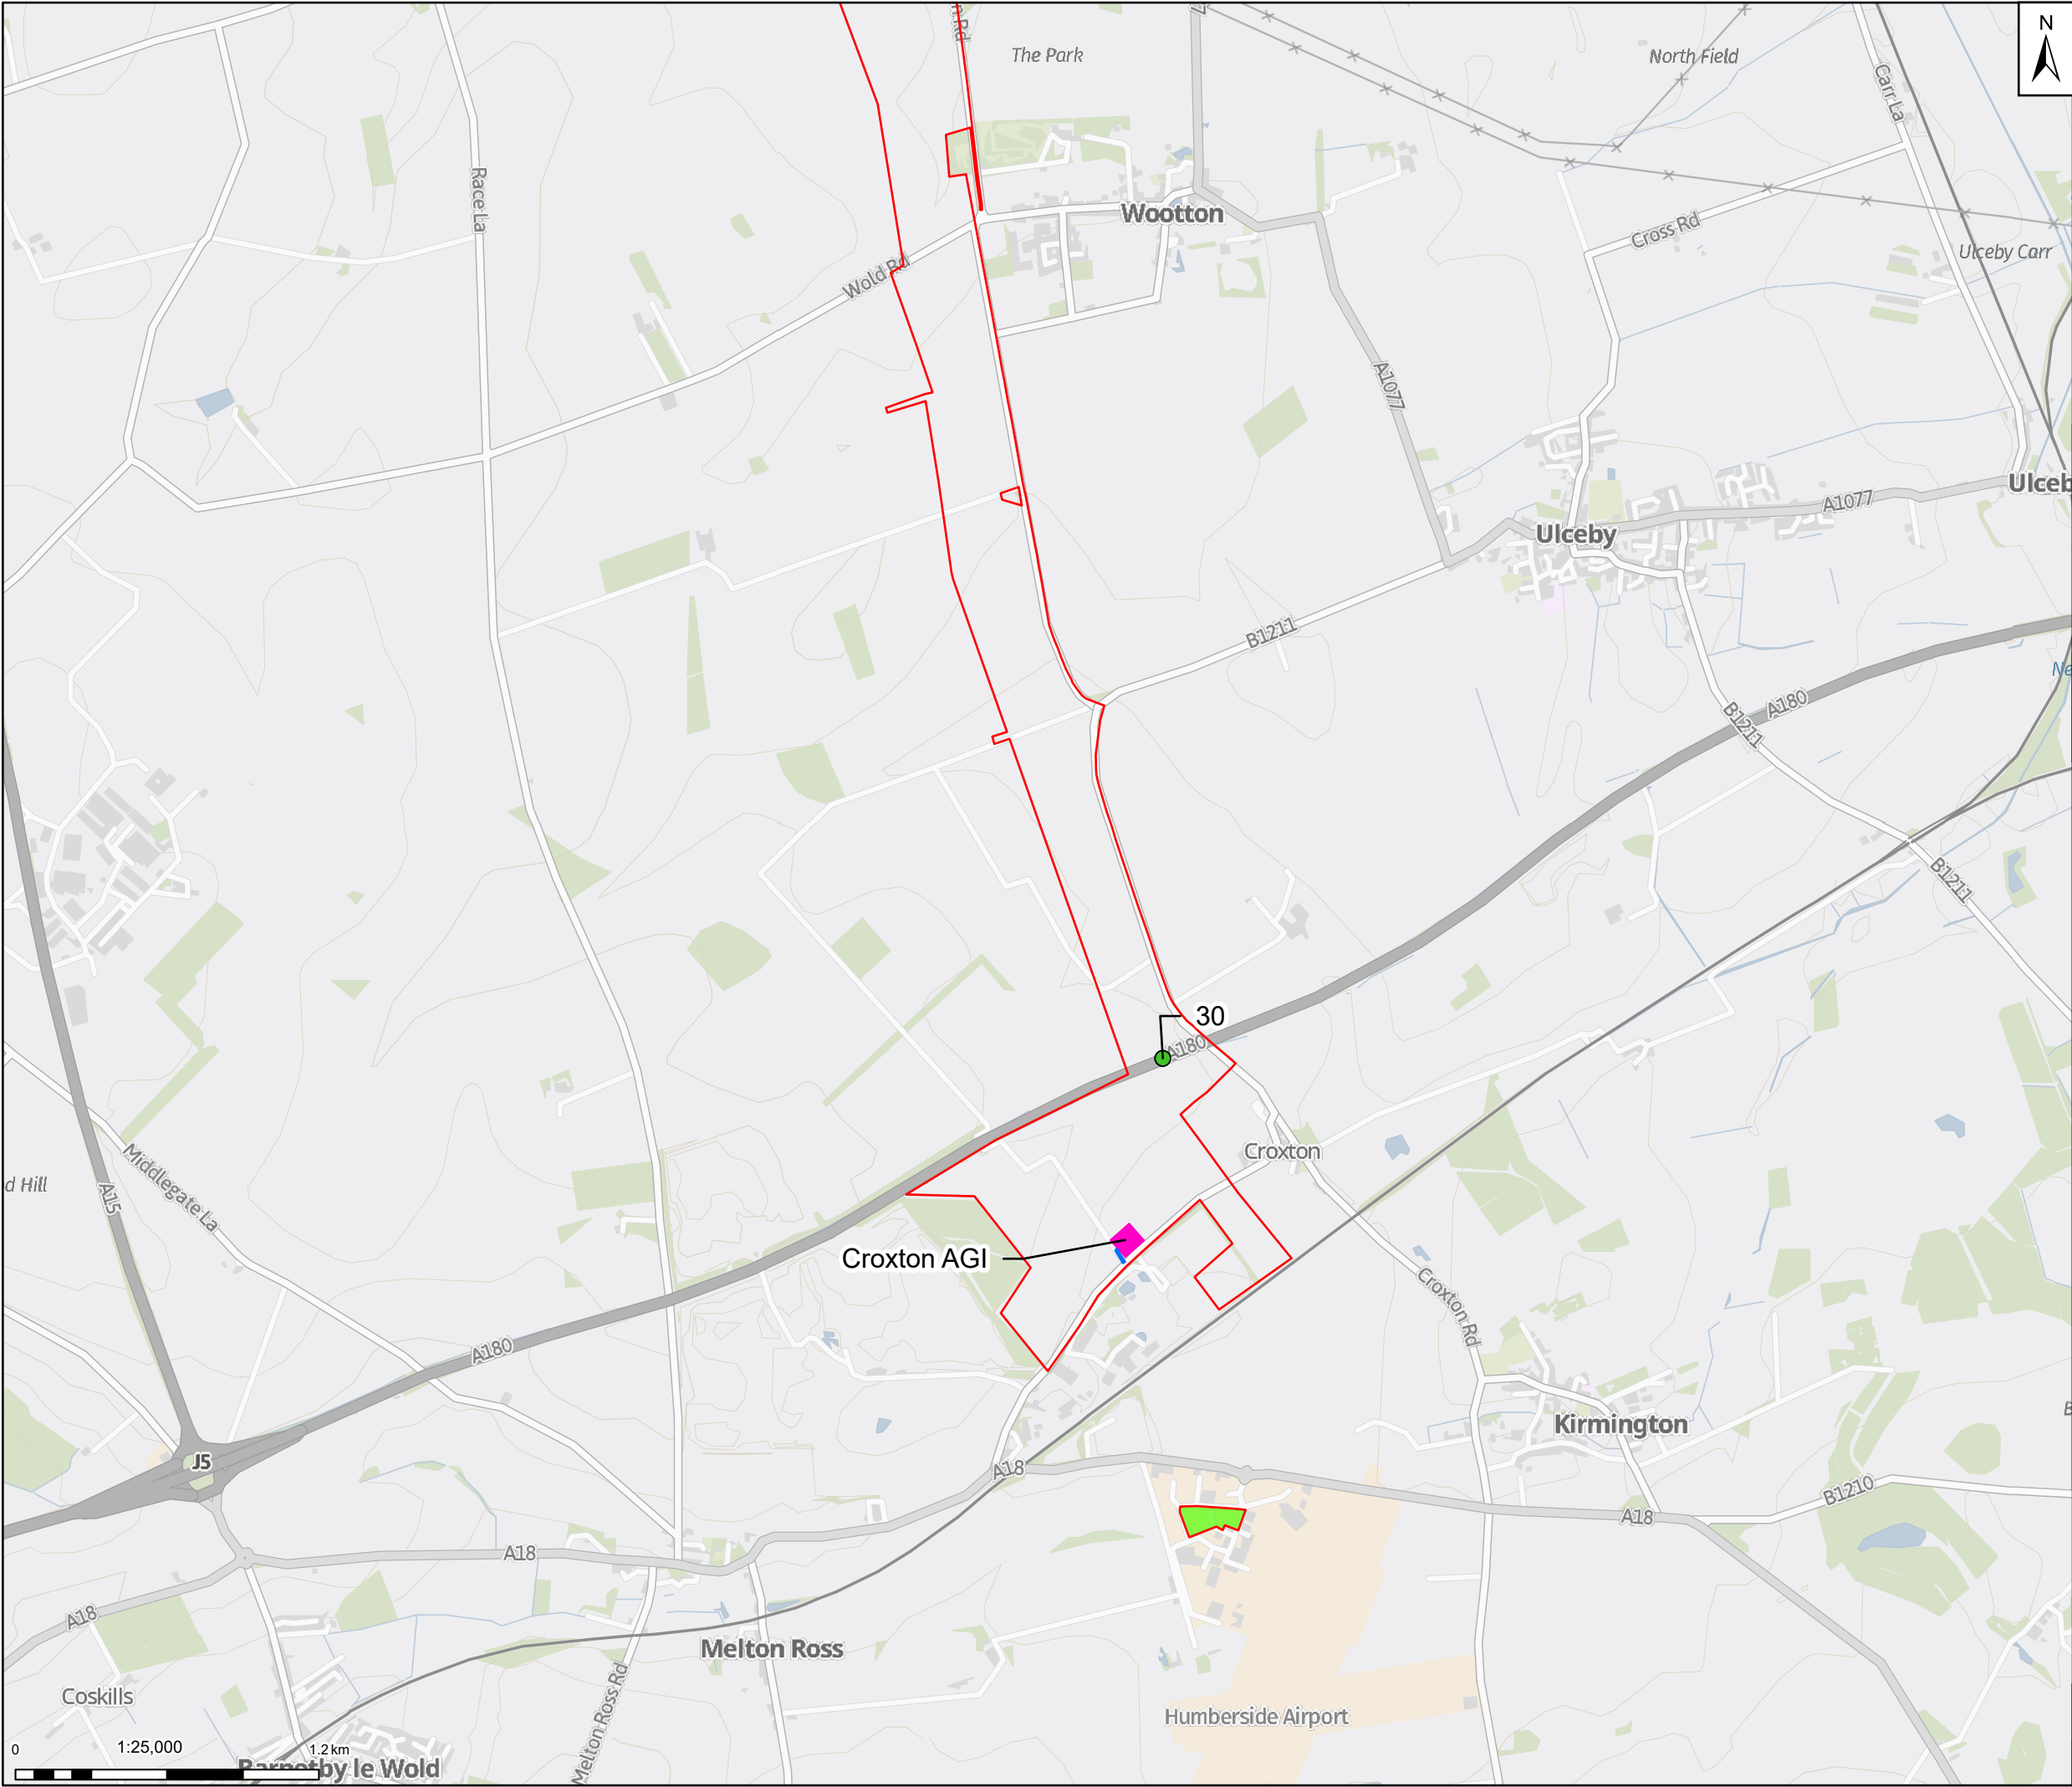

**Legend**

- Draft Order Limits
- Above ground installation – indicative footprint
- Pump Facility
- Permanent access track
- Temporary construction compound
- Preliminary trenchless crossing**
- Road

Notes: GB Background: Contains OS data © Crown Copyright and database right 2023  
Contains data from OS Zoomstack, Contains public sector information licensed under the Open Government Licence v2.0



| Rev | Date     | Description                | Drawn | Check | Approv |
|-----|----------|----------------------------|-------|-------|--------|
| 02  | 18/12/24 | UPDATED WITH B11 FOR ISSUE | DP    | DF    | KS     |
| 01  | 17/10/24 | INITIAL ISSUE              | DP    | DF    | KS     |

Client:

**PROJECT:**  
**HUMBER CARBON CAPTURE PIPELINE**

**Site**  
Rawcliffe

**Client**  
1 St James's Square  
London  
SW1Y 4PD  
UK

Registered office:  
80Fen  
80 Fenchurch Street  
London  
EC3M 4BY

Coordinating Office:  
5th Floor  
401 Faraday Street  
Warrington  
WA3 6GA

www.arcadis.com

Title:

Volume 2 - Figure 3.1 - HCCP  
Key Features of The Project  
Page 9 of 15

|                   |             |                   |          |
|-------------------|-------------|-------------------|----------|
| Designed          | A. Calkin   | Date<br>17 OCT 24 | Signed   |
| Drawn             | D. Pakrasi  | Date<br>17 OCT 24 | Signed   |
| Checked           | D. Franklin | Date<br>17 OCT 24 | Signed   |
| Approved          | K.Stubbs    | Date<br>17 OCT 24 | Signed   |
| Scale:            | 1:25,000    | Datum:            | AOD      |
| Original Size:    | A3          | Grid:             | OS       |
| Suitability Code: | S2          | Project Number:   | 10607856 |

Suitability Description:


For Information

Drawing Number:  
10607856-ARC-EGN-ZZ-DR-ZZ-00018

Revision:  
**P02**





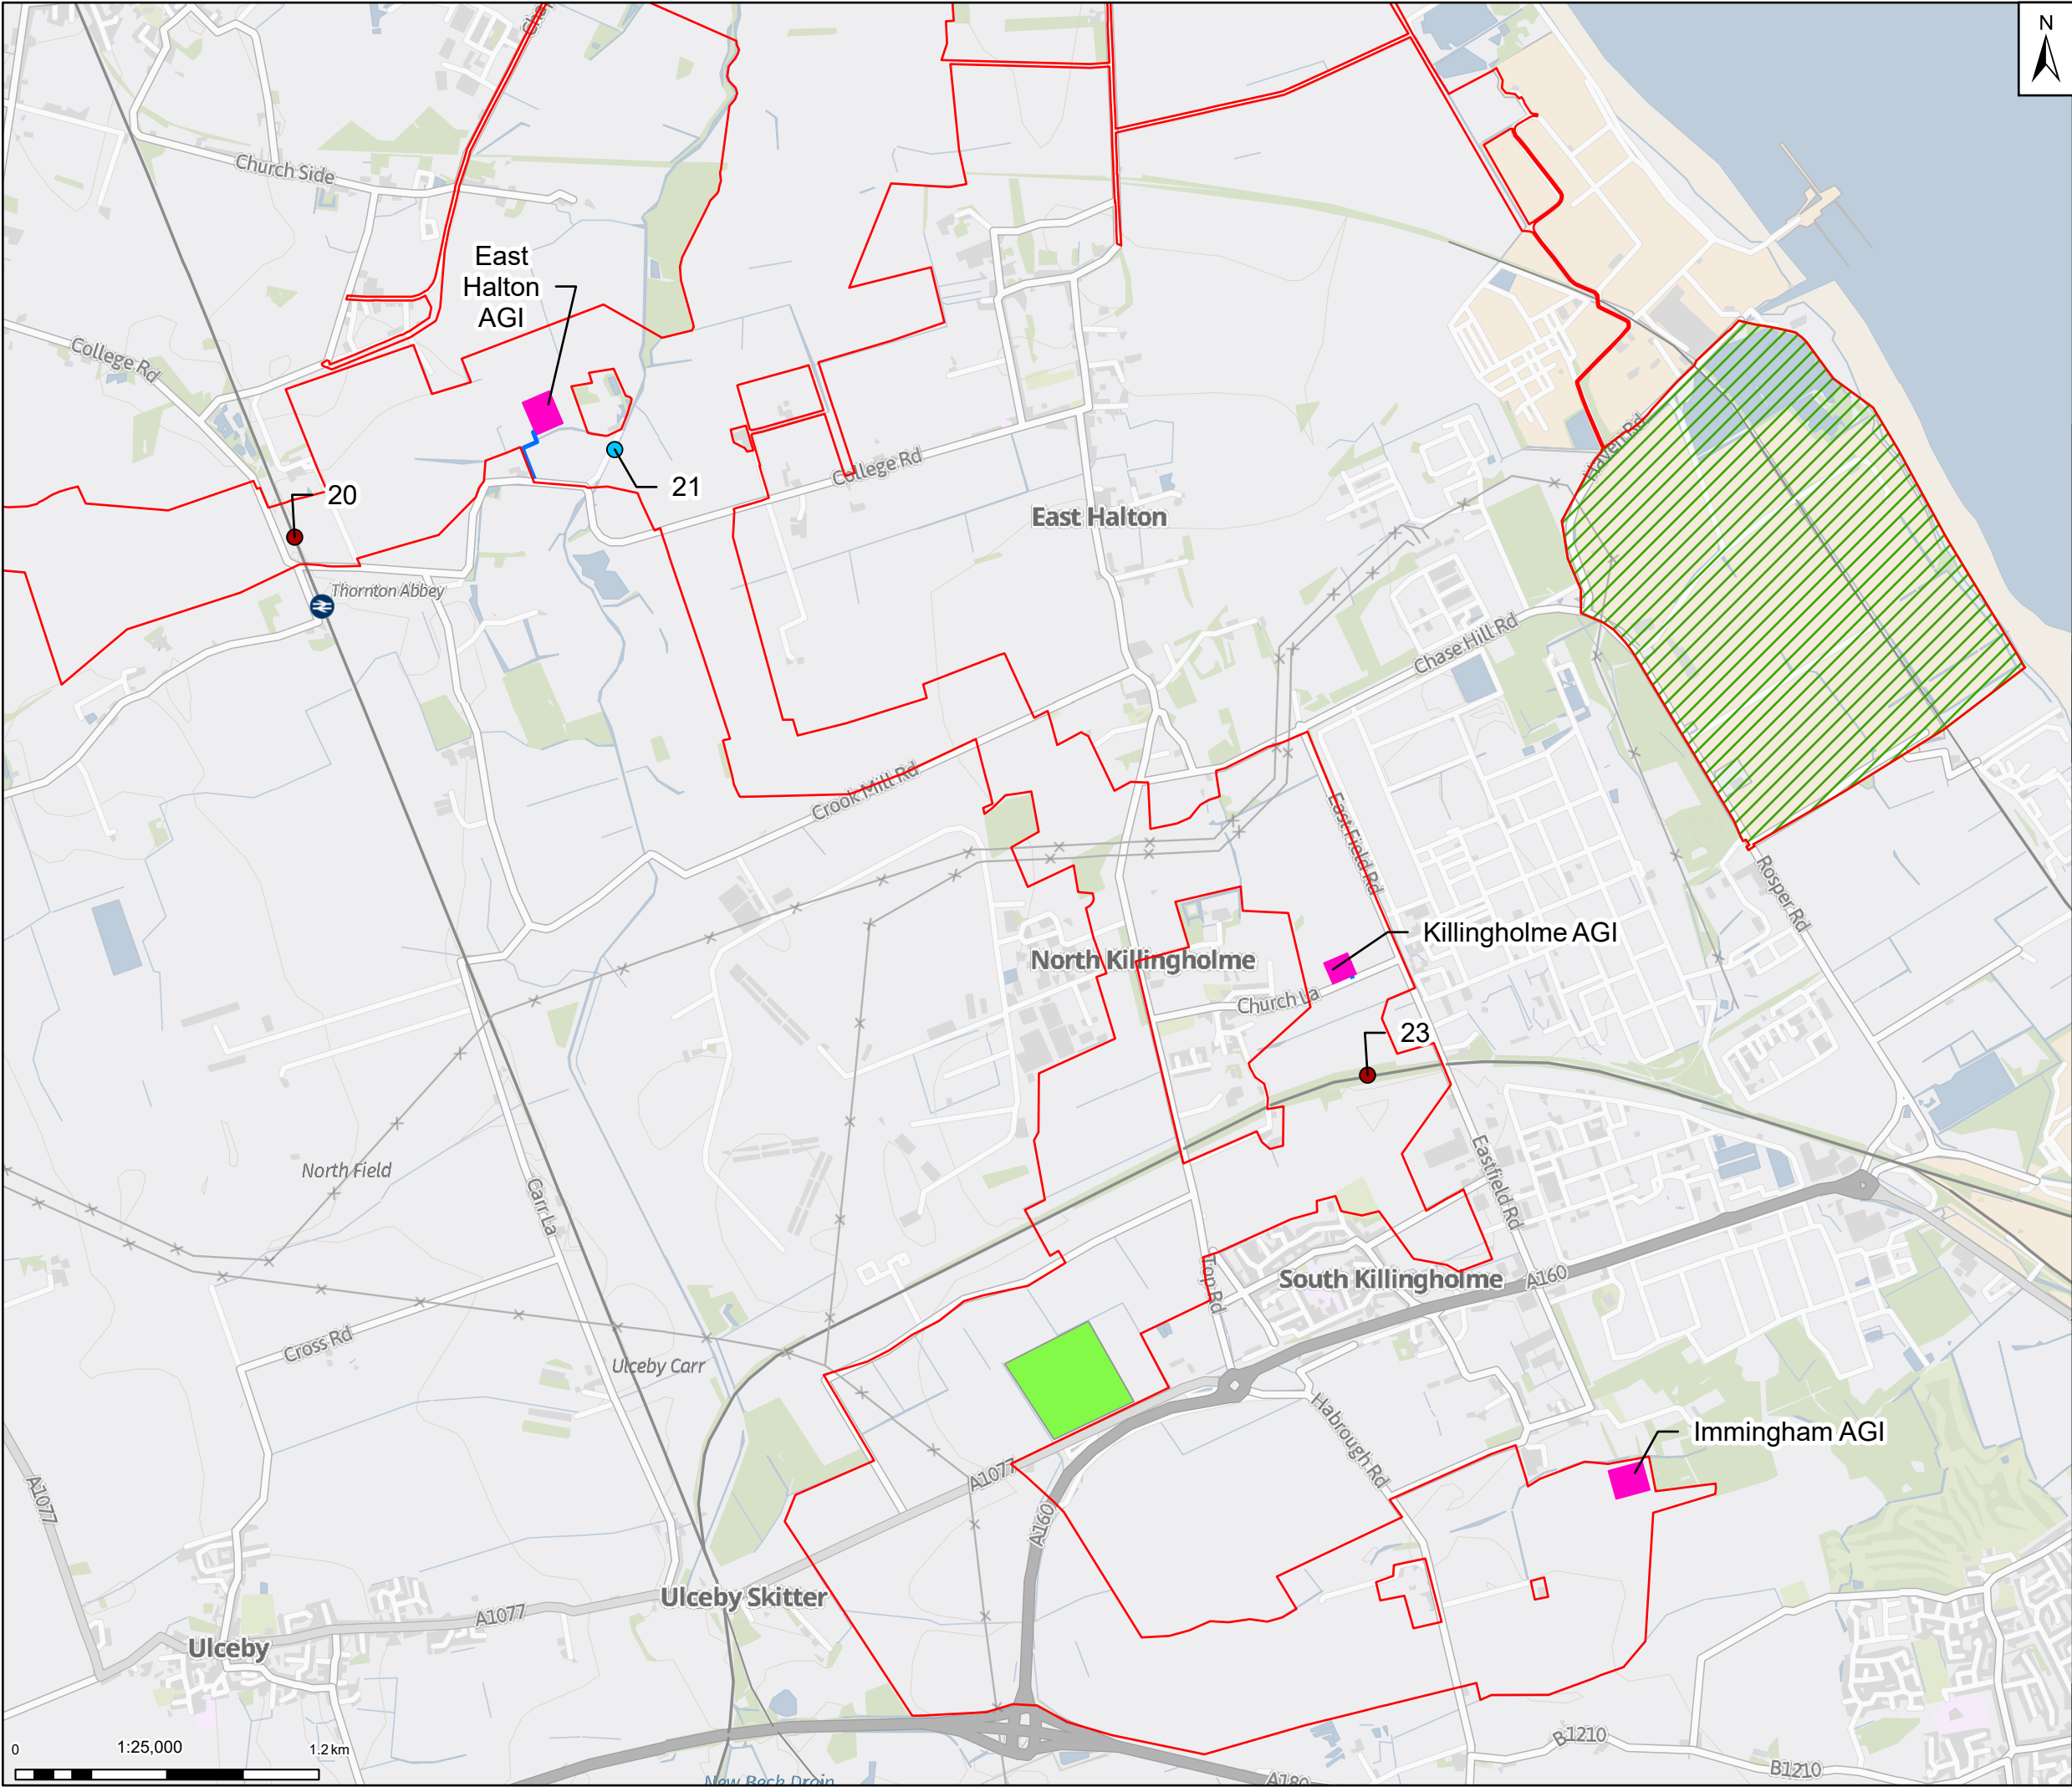

N

Draft Order Limits

Above ground installation – indicative footprint

Pump Facility

Permanent access track

Search area for temporary construction compound

Temporary construction compound

**Preliminary trenchless crossing**

Railway

Watercourse

Notes: GB Background: Contains OS data © Crown Copyright and database right 2023  
Contains data from OS Zoomstack, Contains public sector information licensed under the Open Government Licence v2.0

York

Wakefield

Kingston upon Hull

|     |          |                            |       |       |        |
|-----|----------|----------------------------|-------|-------|--------|
|     |          |                            |       |       |        |
| 02  | 18/12/24 | UPDATED WITH B11 FOR ISSUE | DP    | DF    | KS     |
| 01  | 17/10/24 | INITIAL ISSUE              | DP    | DF    | KS     |
| Rev | Date     | Description                | Drawn | Check | Approv |

Client:

Northern Endurance Partnership

PROJECT:

HUMBER CARBON CAPTURE PIPELINE

Site

Rawcliffe

Client

1 St James's Square  
London  
SW1Y 4PD  
UK

ARCADIS

Registered office:  
80Fen  
80 Fenchurch Street  
London  
EC3M 4BY

Coordinating Office:  
5th Floor  
401 Faraday Street  
Warrington  
WA3 6GA

www.arcadis.com

Title:

Volume 2 - Figure 3.1 - HCCP  
Key Features of The Project  
Page 11 of 15

|                   |             |                   |          |
|-------------------|-------------|-------------------|----------|
| Designed          | A. Calkin   | Date<br>17 OCT 24 | Signed   |
| Drawn             | D. Pakrasi  | Date<br>17 OCT 24 | Signed   |
| Checked           | D. Franklin | Date<br>17 OCT 24 | Signed   |
| Approved          | K.Stubbs    | Date<br>17 OCT 24 | Signed   |
| Scale:            | 1:25,000    | Datum:            | AOD      |
| Original Size:    | A3          | Grid:             | OS       |
| Suitability Code: | S2          | Project Number:   | 10607856 |

Suitability Description:

For Information


Drawing Number:  
10607856-ARC-EGN-ZZ-DR-ZZ-00018

Revision:  
P02

© Copyright reserved

Print Date: 13-12-24 11:41:04 C:\Users\Rob.Millman\ARCADIS\10607856 - Project Loli - DCO - 03 GDV Team\01 Apr\03 EIA Scoping\03-Description of the project\10607856-ARC-EGN-ZZ-DR-ZZ-00018-S2-P01-Figure 3.1-Key features of the Project.aprx




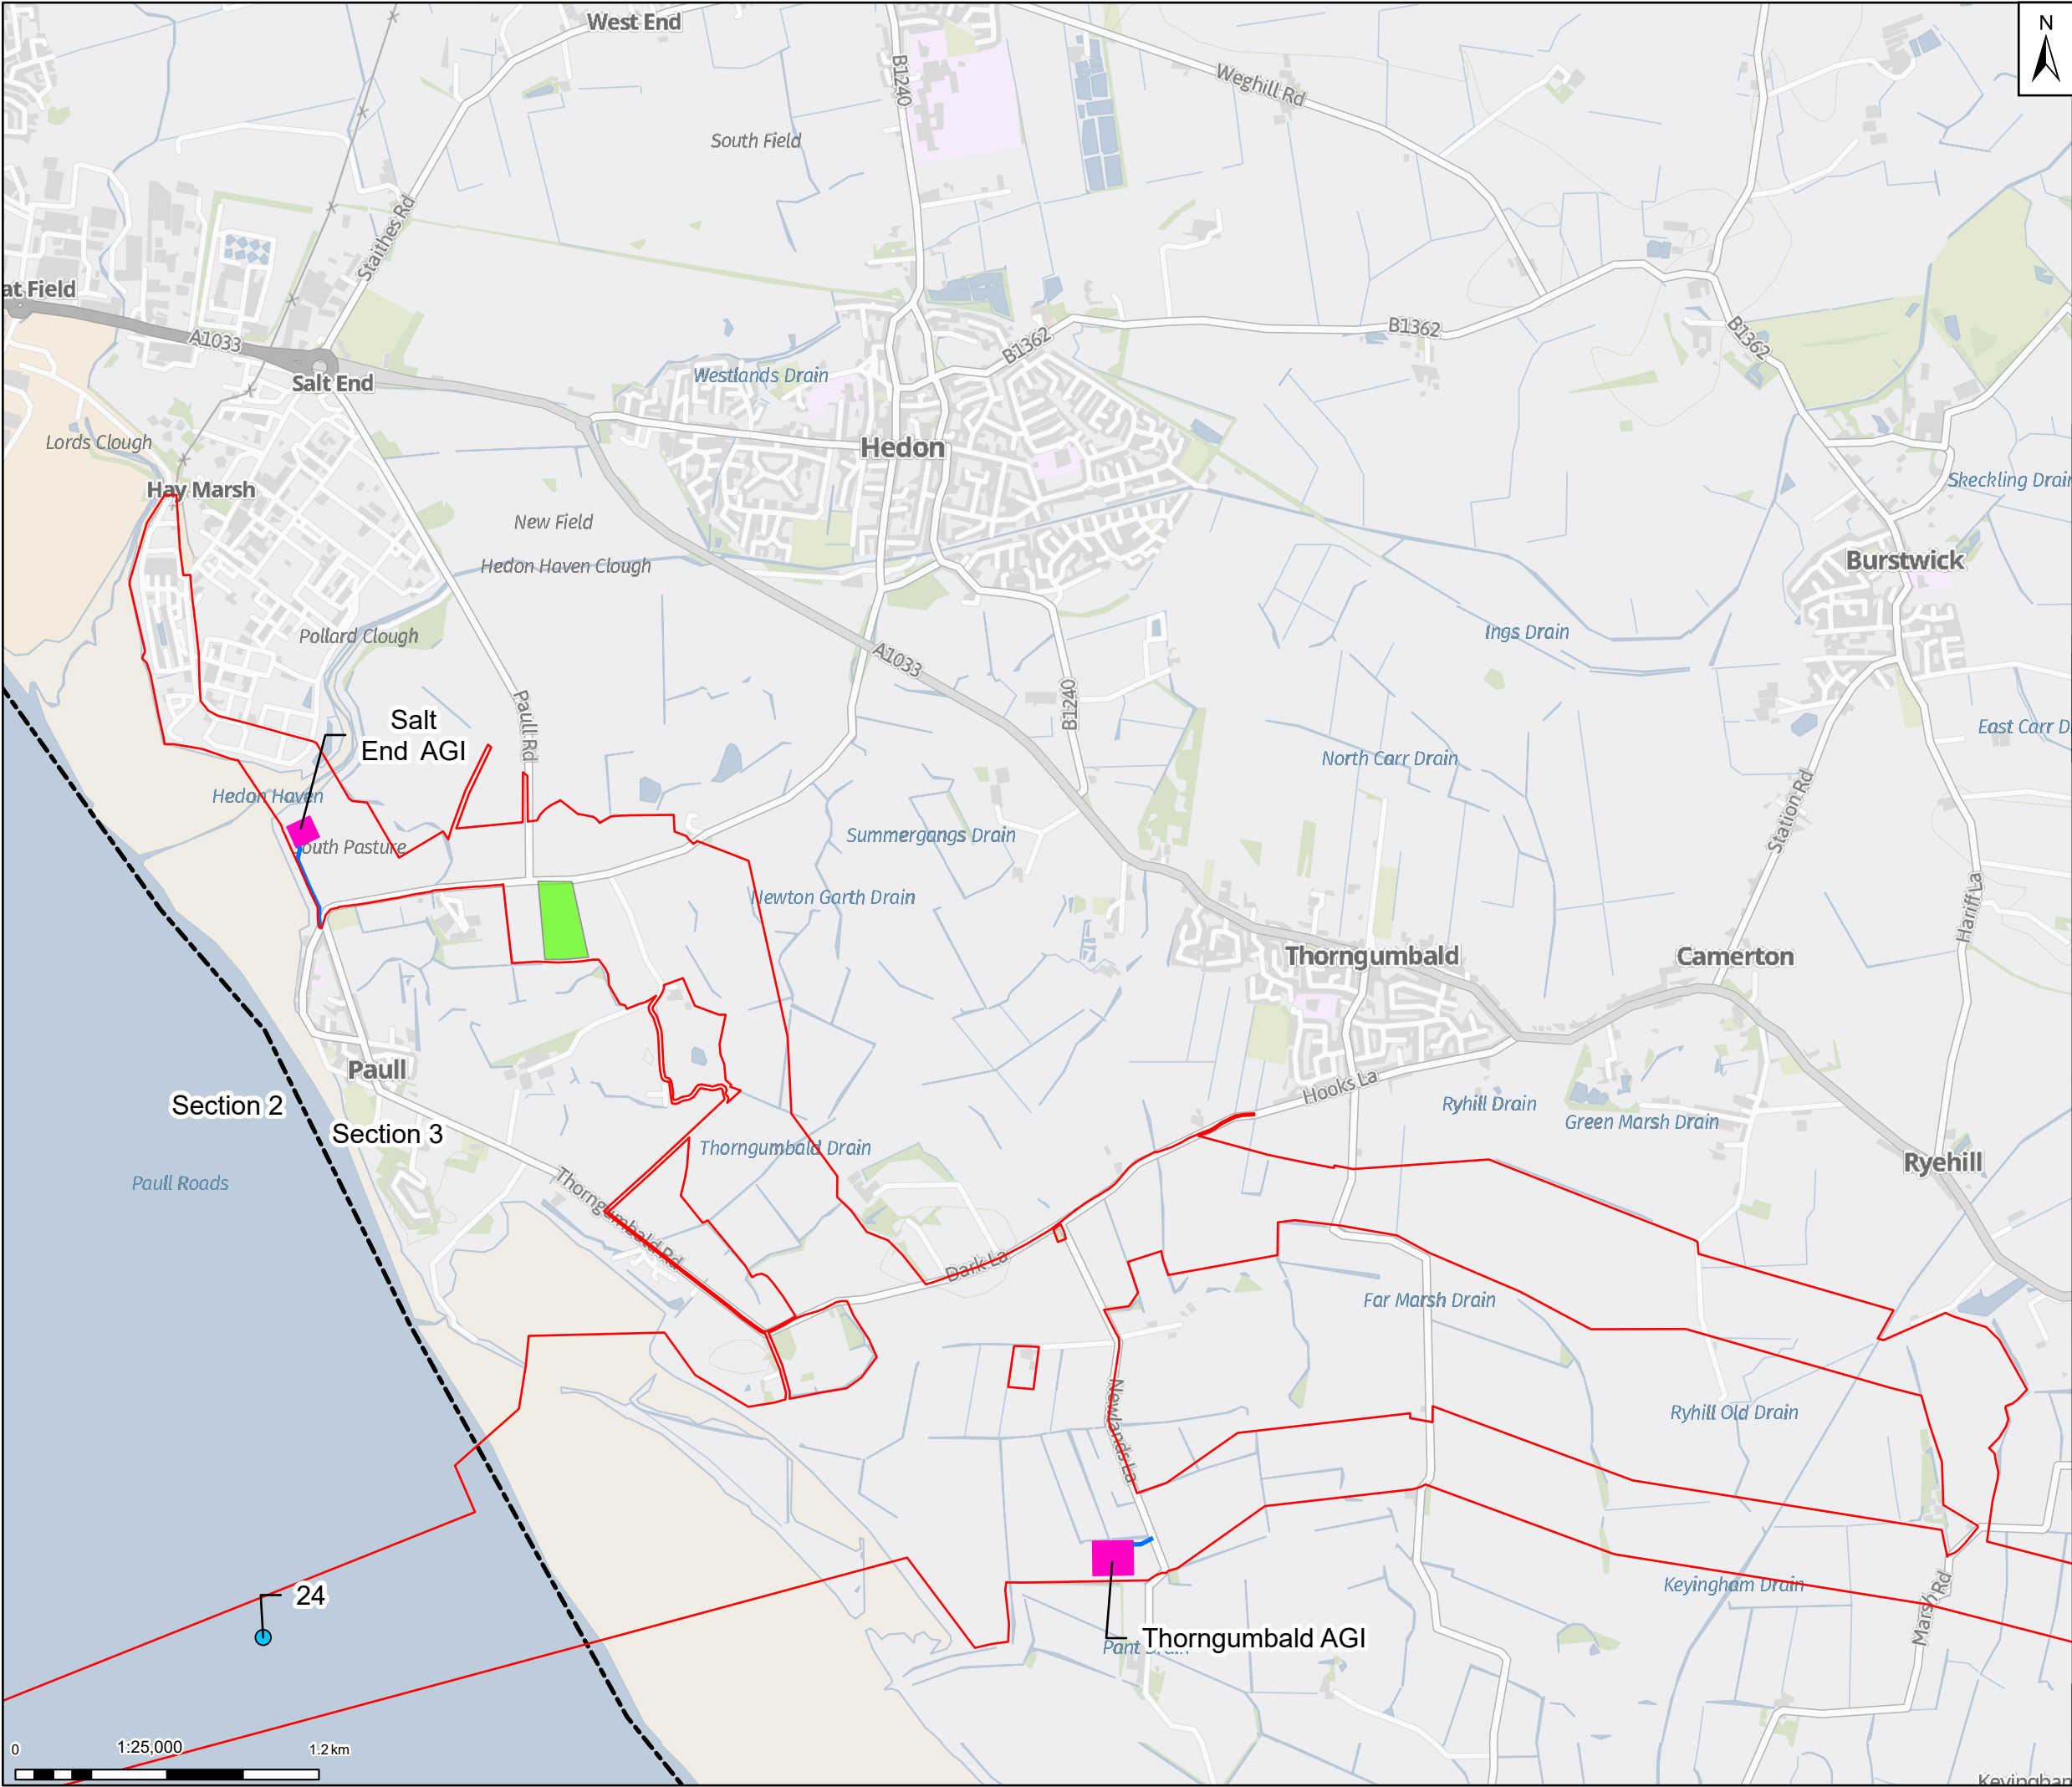

**Legend**

- Draft Order Limits
- Above ground installation – indicative footprint
- Pump Facility
- Reporting section boundary
- Permanent access track
- Temporary construction compound
- Preliminary trenchless crossing**
  - Watercourse

Notes: GB Background: Contains OS data © Crown Copyright and database right 2023  
Contains data from OS Zoomstack, Contains public sector information licensed under the Open Government Licence v2.0

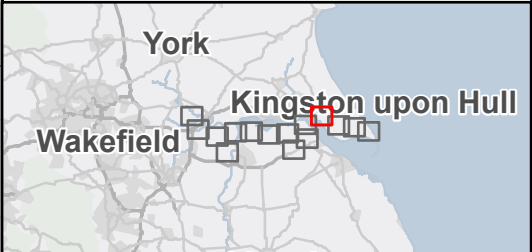

| 02  | 18/12/24 | UPDATED WITH B11 FOR ISSUE | DP    | DF    | KS     |
|-----|----------|----------------------------|-------|-------|--------|
| 01  | 17/10/24 | INITIAL ISSUE              | DP    | DF    | KS     |
| Rev | Date     | Description                | Drawn | Check | Approv |

Client:

**PROJECT:**  
HUMBER CARBON CAPTURE PIPELINE

**Northern Endurance Partnership**

**Site**  
Rawcliffe

**Client**  
1 St James's Square  
London SW1Y 4PD  
UK

**ARCADIS**

Registered office:  
80Fen  
80 Fenchurch Street  
London EC3M 4BY  
www.arcadis.com

Coordinating Office:  
5th Floor  
401 Faraday Street  
Warrington WA3 6GA


Title:


Volume 2 - Figure 3.1 - HCCP  
Key Features of The Project  
Page 12 of 15

|                   |             |                 |           |          |  |
|-------------------|-------------|-----------------|-----------|----------|--|
| Designed          | A. Calkin   | Date            | 17 OCT 24 | Signed   |  |
| Drawn             | D. Pakrasi  | Date            | 17 OCT 24 | Signed   |  |
| Checked           | D. Franklin | Date            | 17 OCT 24 | Signed   |  |
| Approved          | K.Stubbs    | Date            | 17 OCT 24 | Signed   |  |
| Scale:            | 1:25,000    | Datum:          |           | AOD      |  |
| Original Size:    | A3          | Grid:           |           | OS       |  |
| Suitability Code: | S2          | Project Number: |           | 10607856 |  |

|                                                    |  |  |  |  |                  |
|----------------------------------------------------|--|--|--|--|------------------|
| For Information                                    |  |  |  |  |                  |
| Drawing Number:<br>10607856-ARC-EGN-ZZ-DR-ZZ-00018 |  |  |  |  | Revision:<br>P02 |



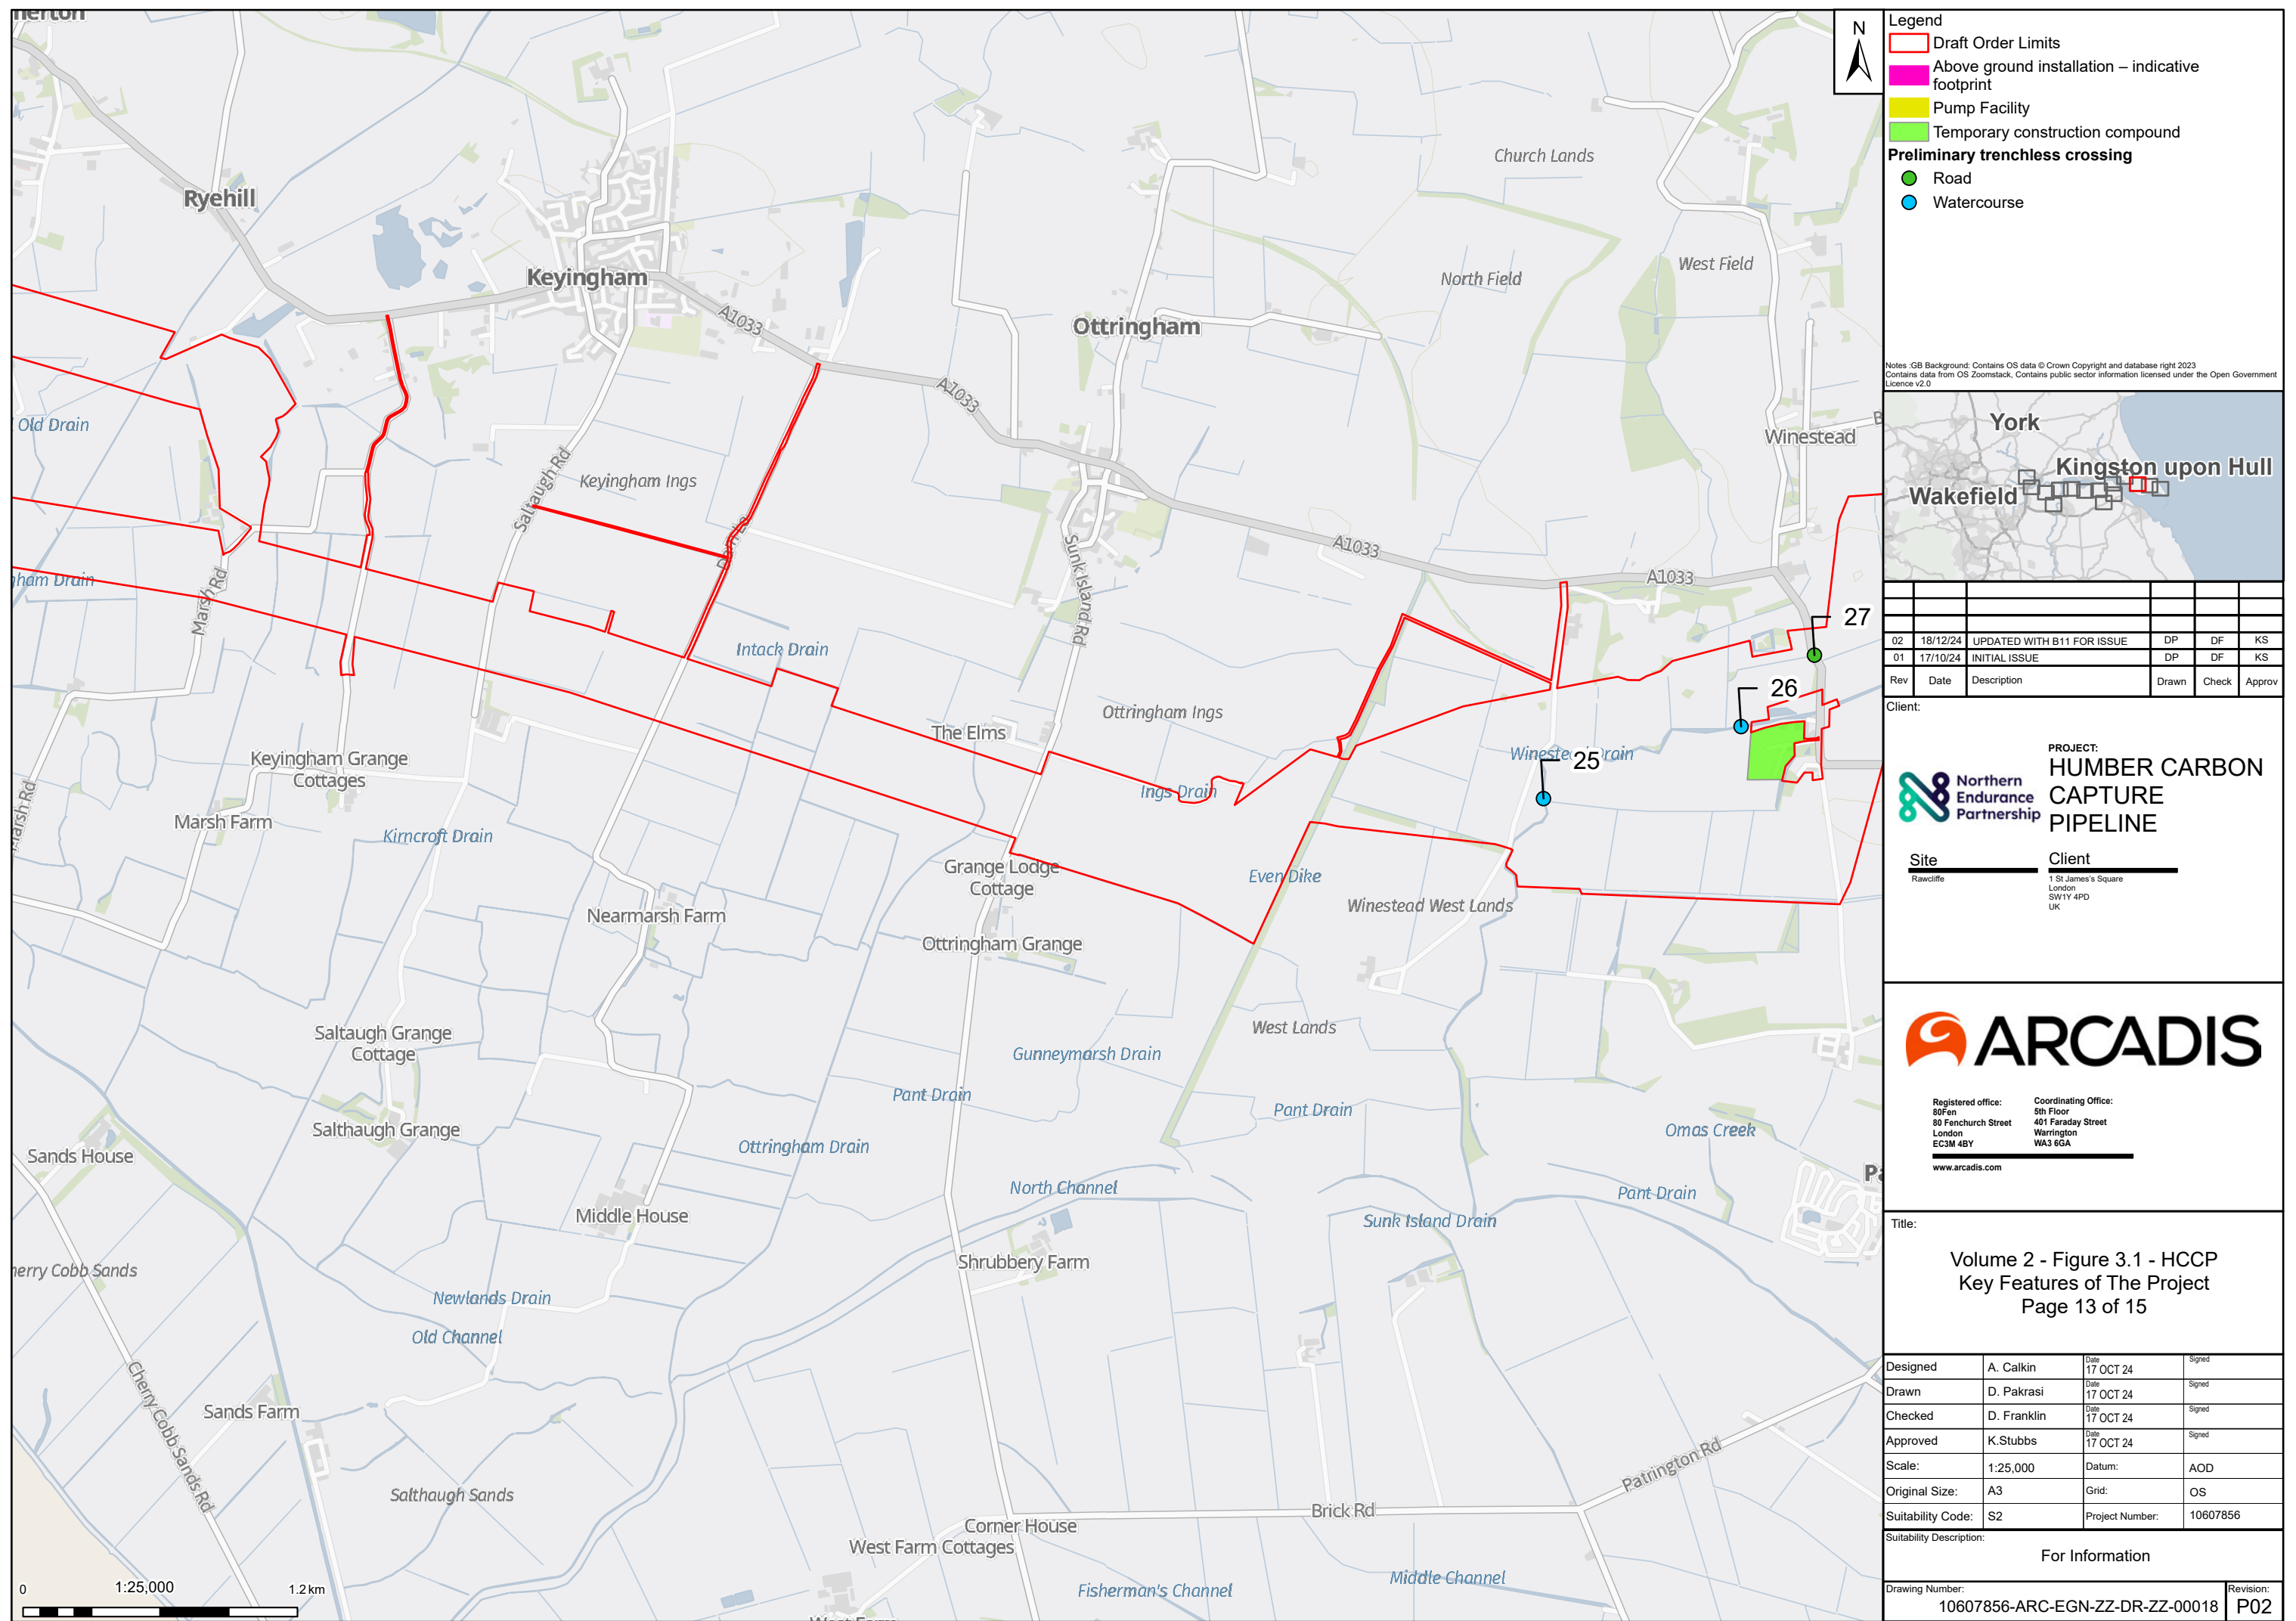

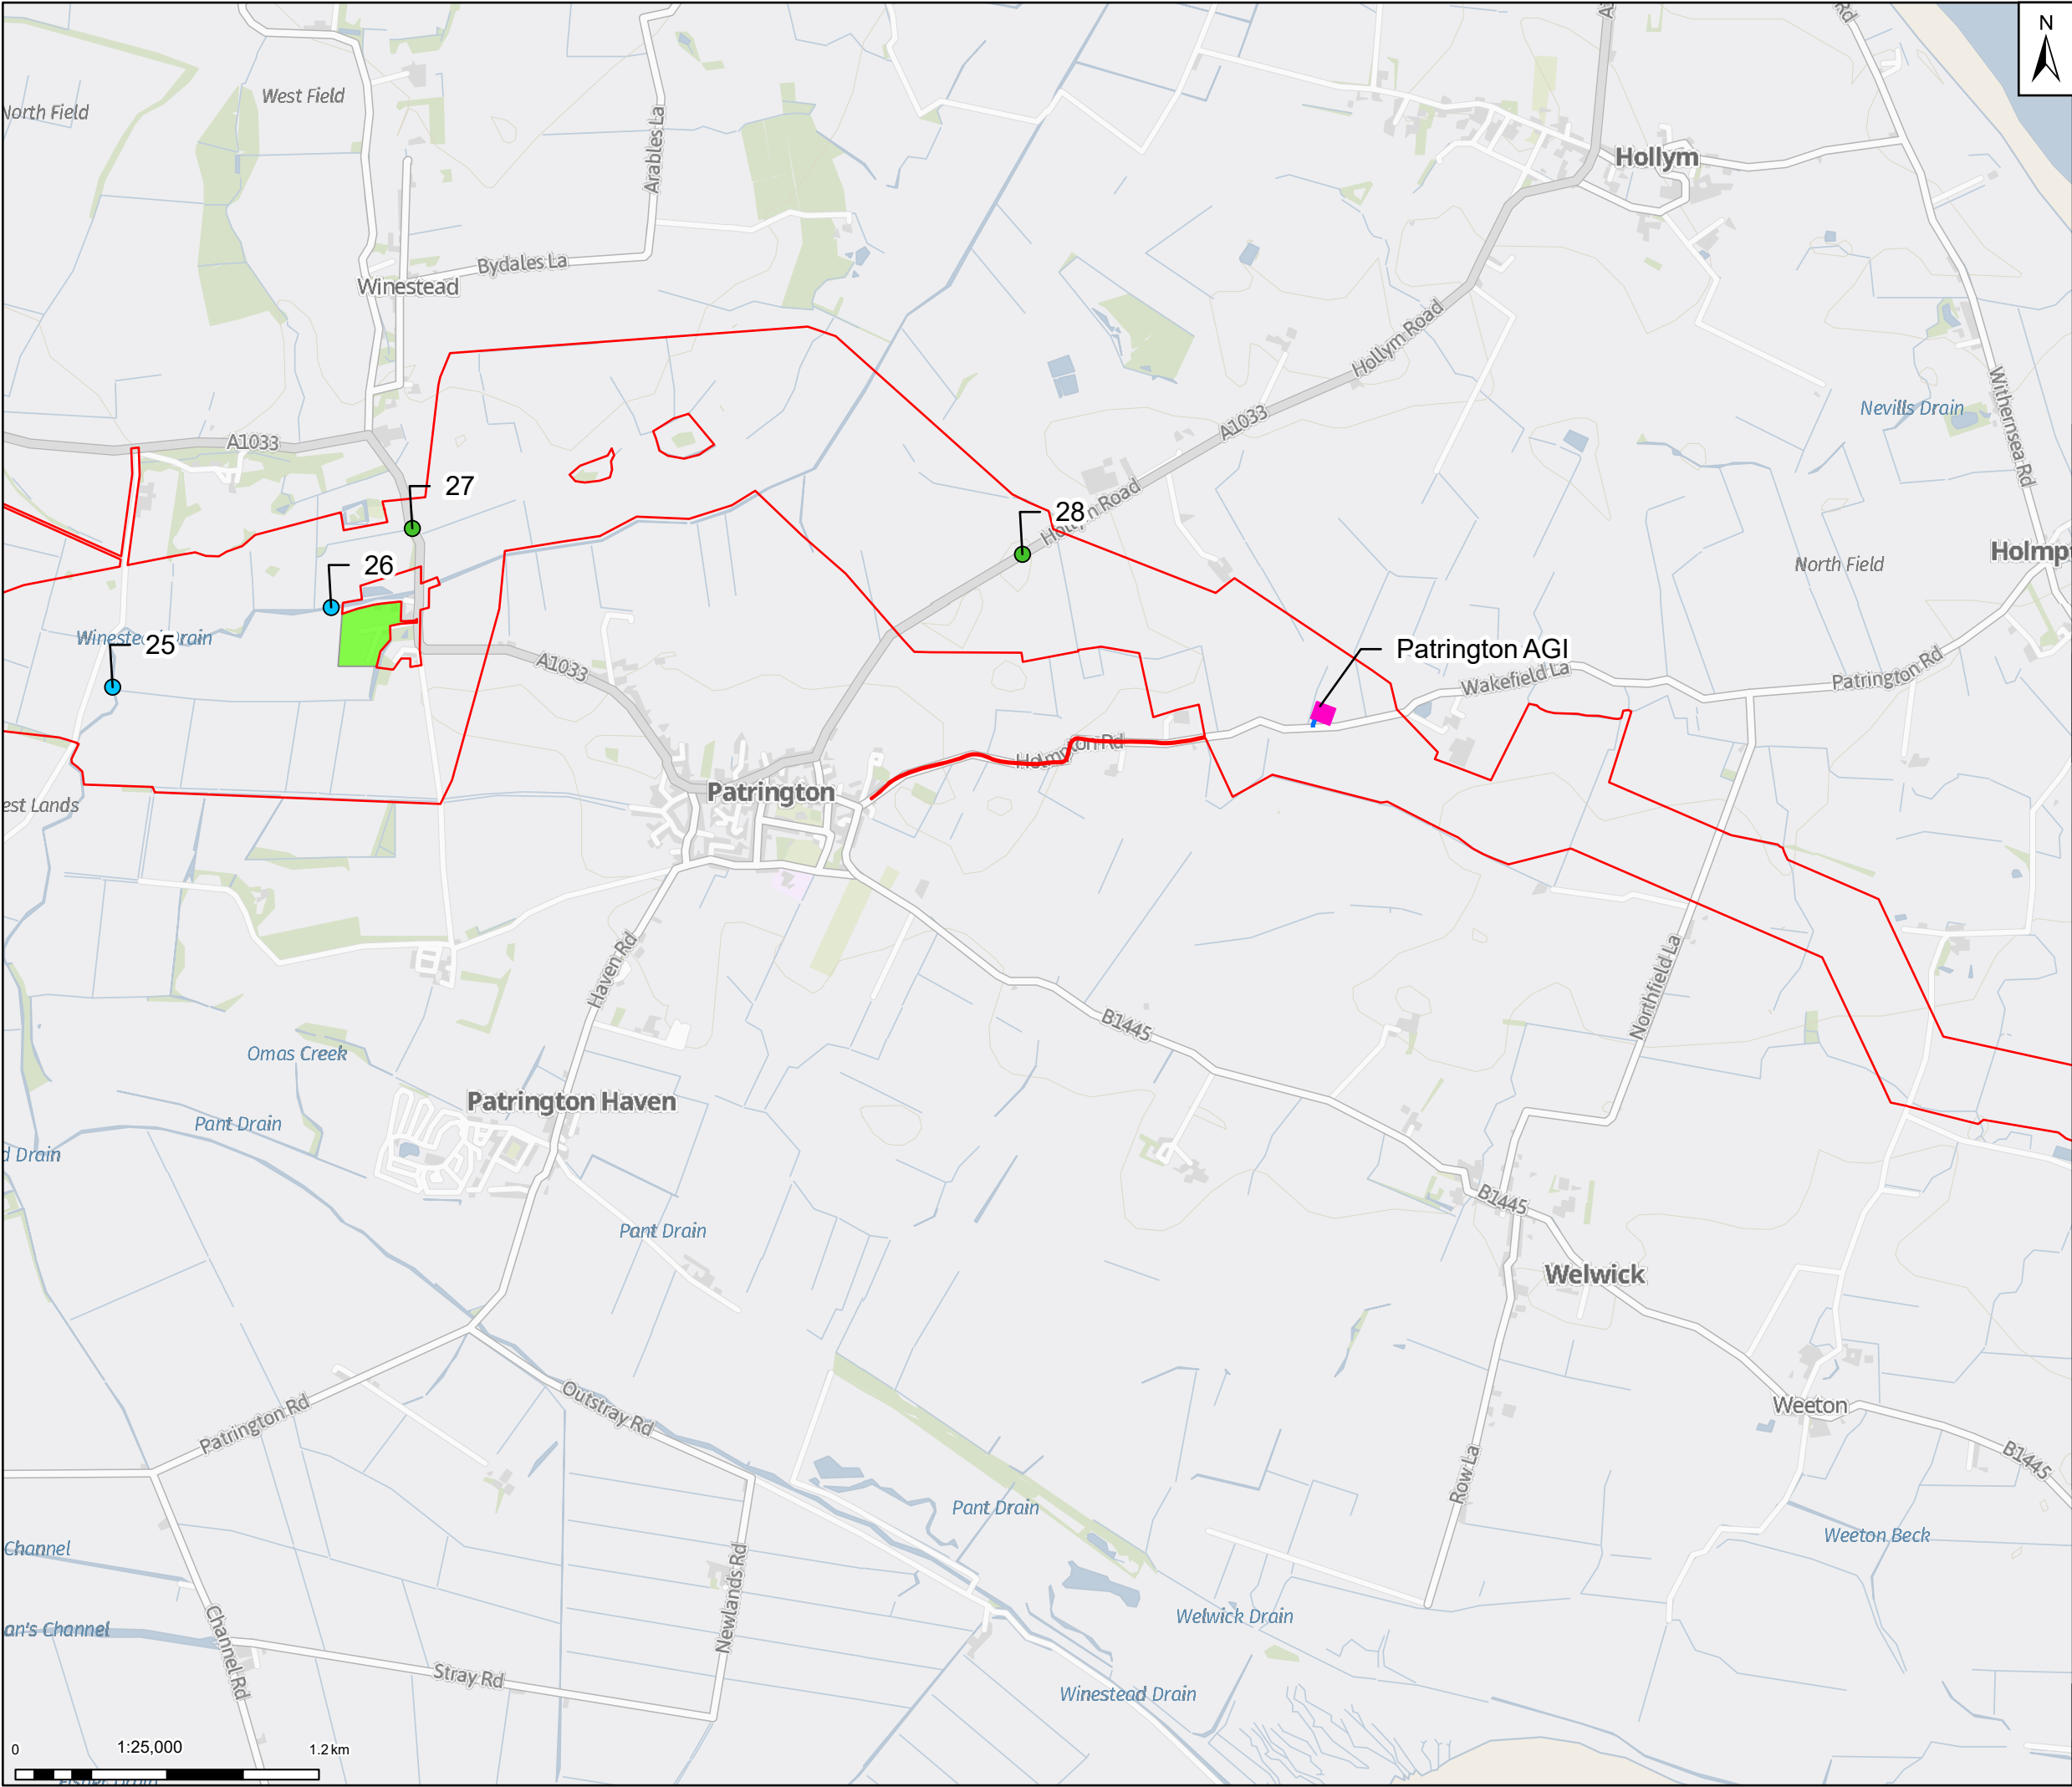

**Legend**

- Draft Order Limits
- Above ground installation – indicative footprint
- Pump Facility
- Permanent access track
- Temporary construction compound
- Preliminary trenchless crossing**
- Road
- Watercourse

Notes: GB Background: Contains OS data © Crown Copyright and database right 2023  
Contains data from OS Zoomstack, Contains public sector information licensed under the Open Government Licence v2.0

**York**

**Kingston upon Hull**

**Wakefield**

| Rev | Date     | Description                | Drawn | Check | Approv |
|-----|----------|----------------------------|-------|-------|--------|
| 02  | 18/12/24 | UPDATED WITH B11 FOR ISSUE | DP    | DF    | KS     |
| 01  | 17/10/24 | INITIAL ISSUE              | DP    | DF    | KS     |

Client:

**PROJECT:**

**HUMBER CARBON CAPTURE PIPELINE**

**Site**

Rawcliffe

**Client**

1 St James's Square  
London SW1Y 4PD  
UK

**ARCADIS**

Registered office:  
80Fen  
80 Fenchurch Street  
London  
EC3M 4BY

Coordinating Office:  
5th Floor  
401 Faraday Street  
Warrington  
WA3 6GA

www.arcadis.com

Title:

**Volume 2 - Figure 3.1 - HCCP  
Key Features of The Project  
Page 14 of 15**

|                   |             |                   |          |
|-------------------|-------------|-------------------|----------|
| Designed          | A. Calkin   | Date<br>17 OCT 24 | Signed   |
| Drawn             | D. Pakrasi  | Date<br>17 OCT 24 | Signed   |
| Checked           | D. Franklin | Date<br>17 OCT 24 | Signed   |
| Approved          | K.Stubbs    | Date<br>17 OCT 24 | Signed   |
| Scale:            | 1:25,000    | Datum:            | AOD      |
| Original Size:    | A3          | Grid:             | OS       |
| Suitability Code: | S2          | Project Number:   | 10607856 |


Suitability Description:

**For Information**

Drawing Number:  
**10607856-ARC-EGN-ZZ-DR-ZZ-00018**

Revision:  
**P02**



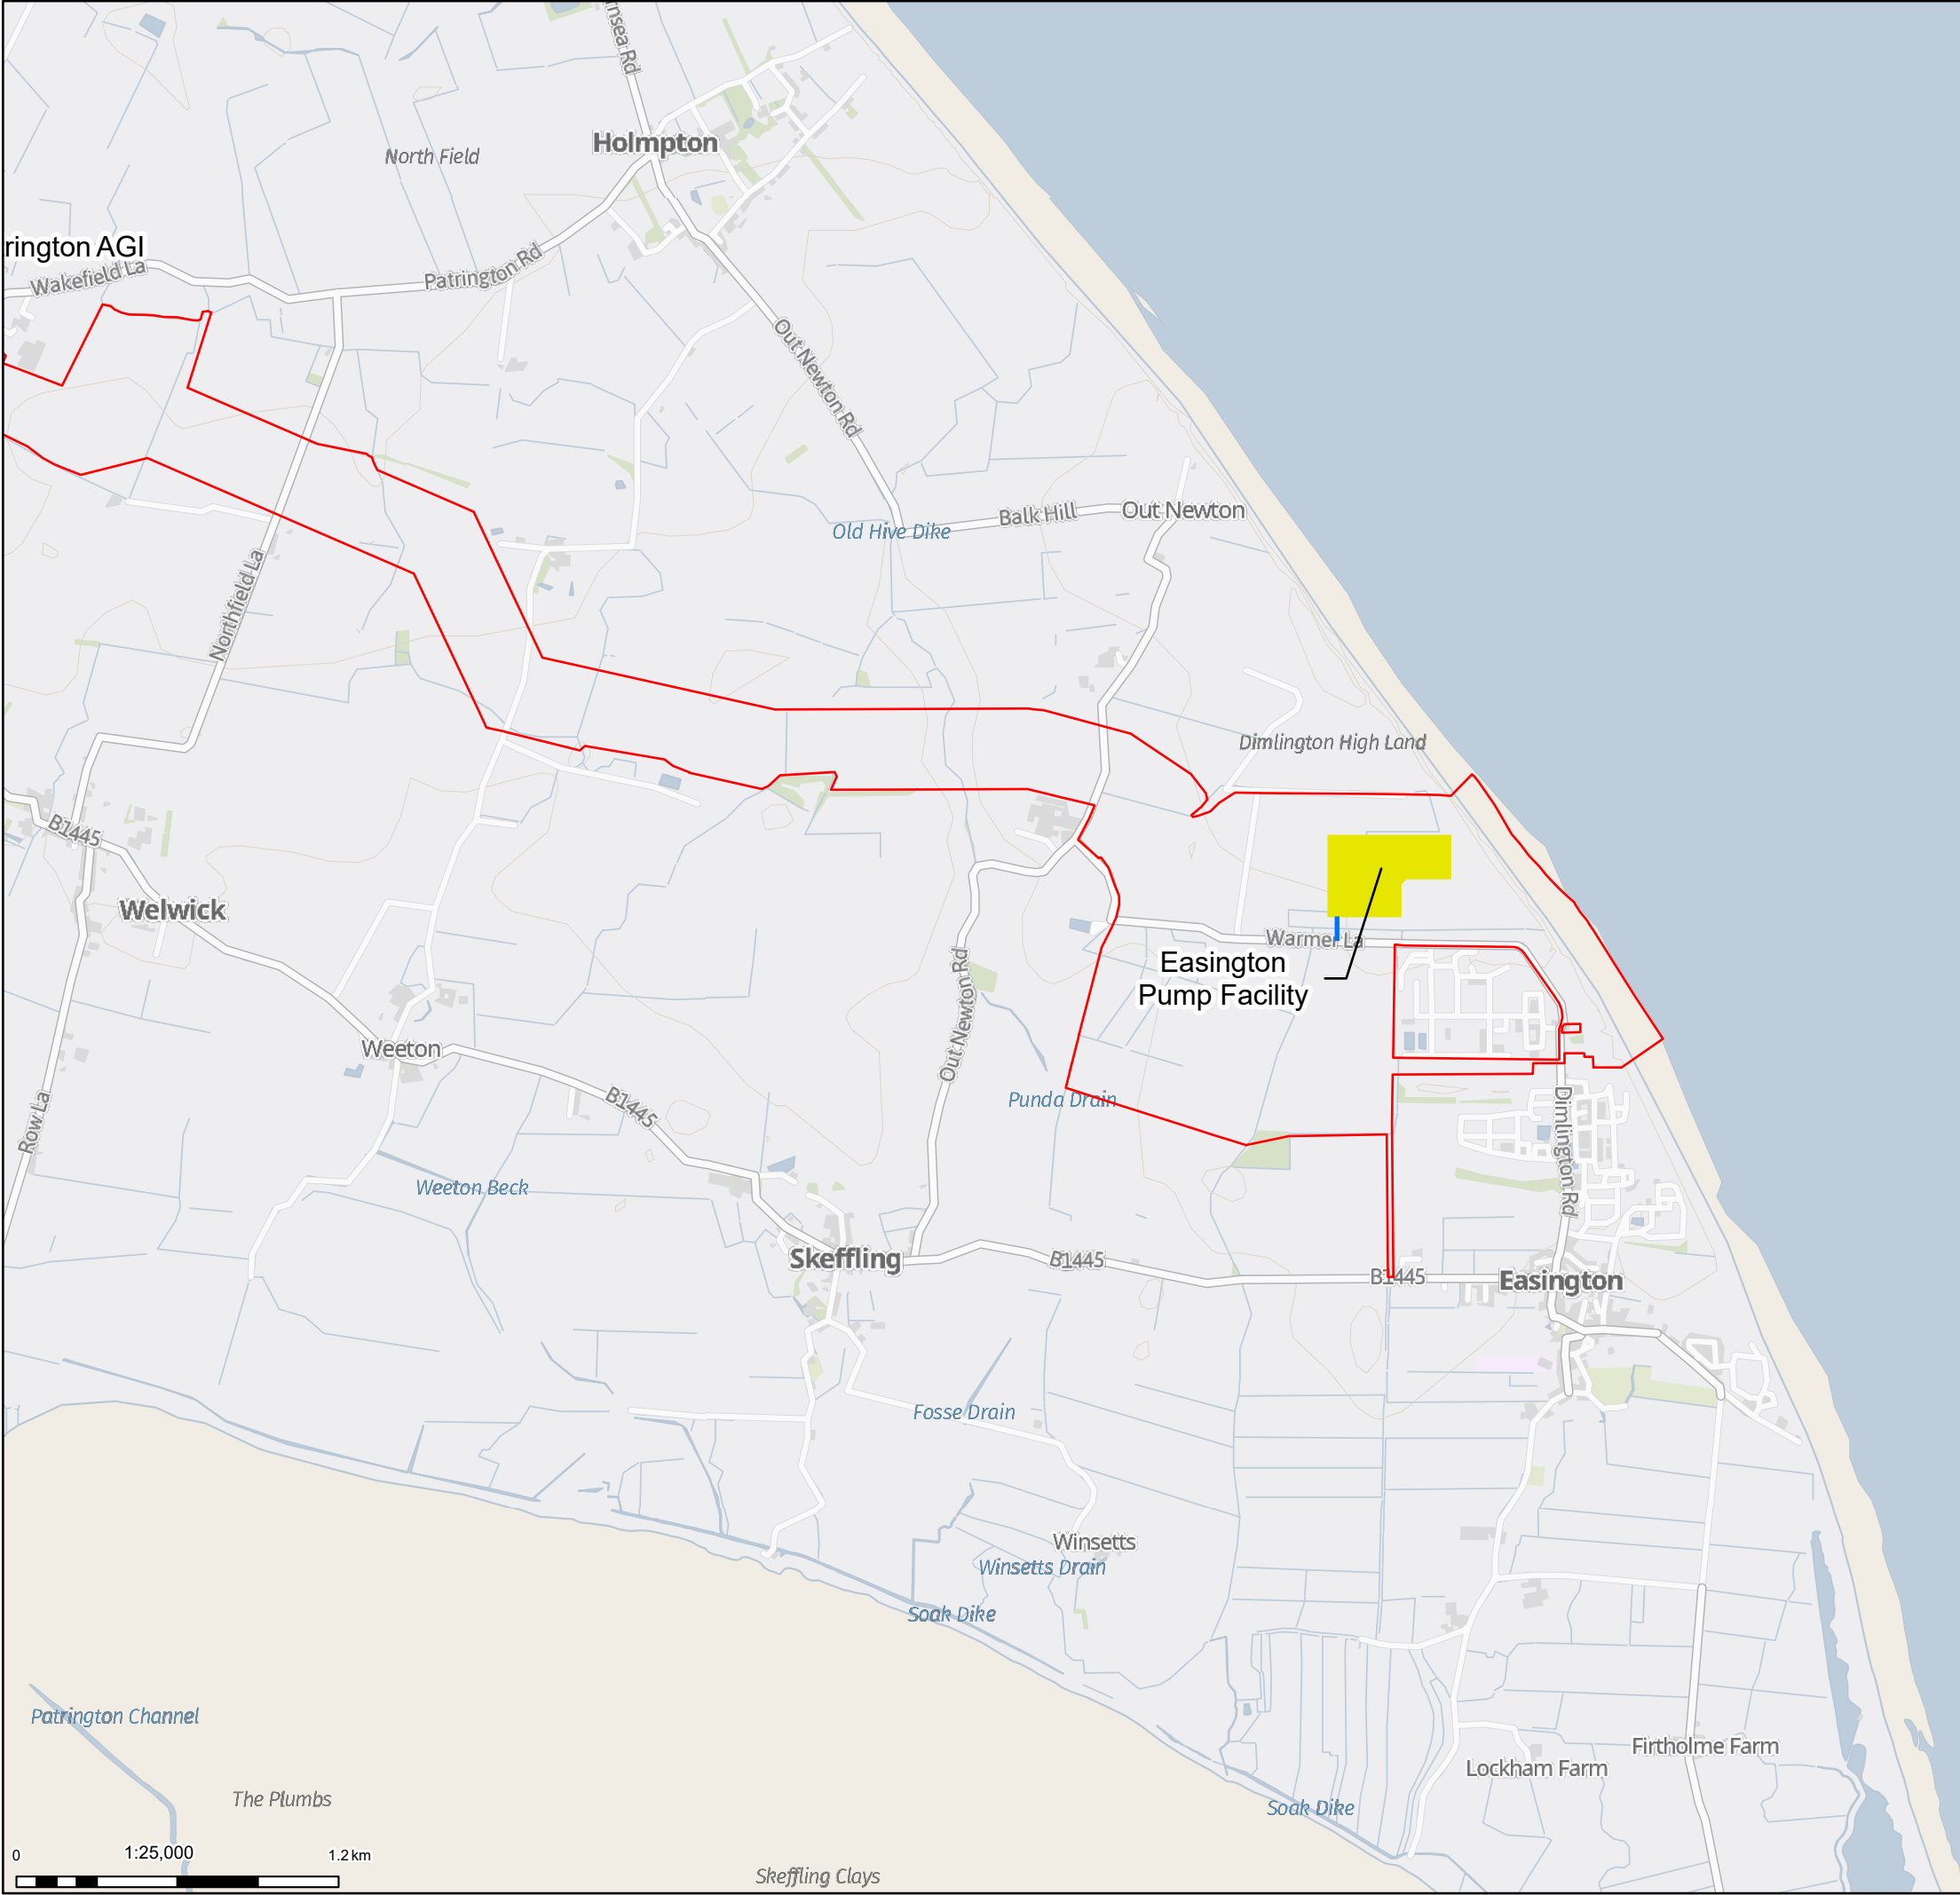

N

Legend

Draft Order Limits

Above ground installation – indicative footprint

Pump Facility

Permanent access track

Notes: GB Background: Contains OS data © Crown Copyright and database right 2023  
Contains data from OS Zoomstack, Contains public sector information licensed under the Open Government Licence v2.0

|     |          |                            |       |       |        |
|-----|----------|----------------------------|-------|-------|--------|
|     |          |                            |       |       |        |
| 02  | 18/12/24 | UPDATED WITH B11 FOR ISSUE | DP    | DF    | KS     |
| 01  | 17/10/24 | INITIAL ISSUE              | DP    | DF    | KS     |
| Rev | Date     | Description                | Drawn | Check | Approv |

Client:

PROJECT:  
HUMBER CARBON CAPTURE PIPELINE

Site

Rawcliffe

Client

1 St James's Square  
London  
SW1Y 4PD  
UK

Registered office:  
80Fen  
80 Fenchurch Street  
London  
EC3M 4BY

Coordinating Office:  
5th Floor  
401 Faraday Street  
Warrington  
WA3 6GA

www.arcadis.com

Title:

Volume 2 - Figure 3.1 - HCCP  
Key Features of The Project  
Page 15 of 15

|                   |             |                 |          |
|-------------------|-------------|-----------------|----------|
| Designed          | A. Calkin   | Date: 17 OCT 24 | Signed   |
| Drawn             | D. Pakrasi  | Date: 17 OCT 24 | Signed   |
| Checked           | D. Franklin | Date: 17 OCT 24 | Signed   |
| Approved          | K.Stubbs    | Date: 17 OCT 24 | Signed   |
| Scale:            | 1:25,000    | Datum:          | AOD      |
| Original Size:    | A3          | Grid:           | OS       |
| Suitability Code: | S2          | Project Number: | 10607856 |

Suitability Description:

For Information


Drawing Number:  
10607856-ARC-EGN-ZZ-DR-ZZ-00018

Revision:  
P02

Print Date: 13-12-24 11:41:22

C:\Users\Rob.Millman\ARCADIS\10607856 - Project Loli - DCO - 03 GDV Team\01 Apr\03 EIA Scoping\03-Description of the project\10607856-ARC-EGN-ZZ-DR-ZZ-00018-S2-P01-Figure 3.1-Key features of the Project.aprx

© Copyright reserved

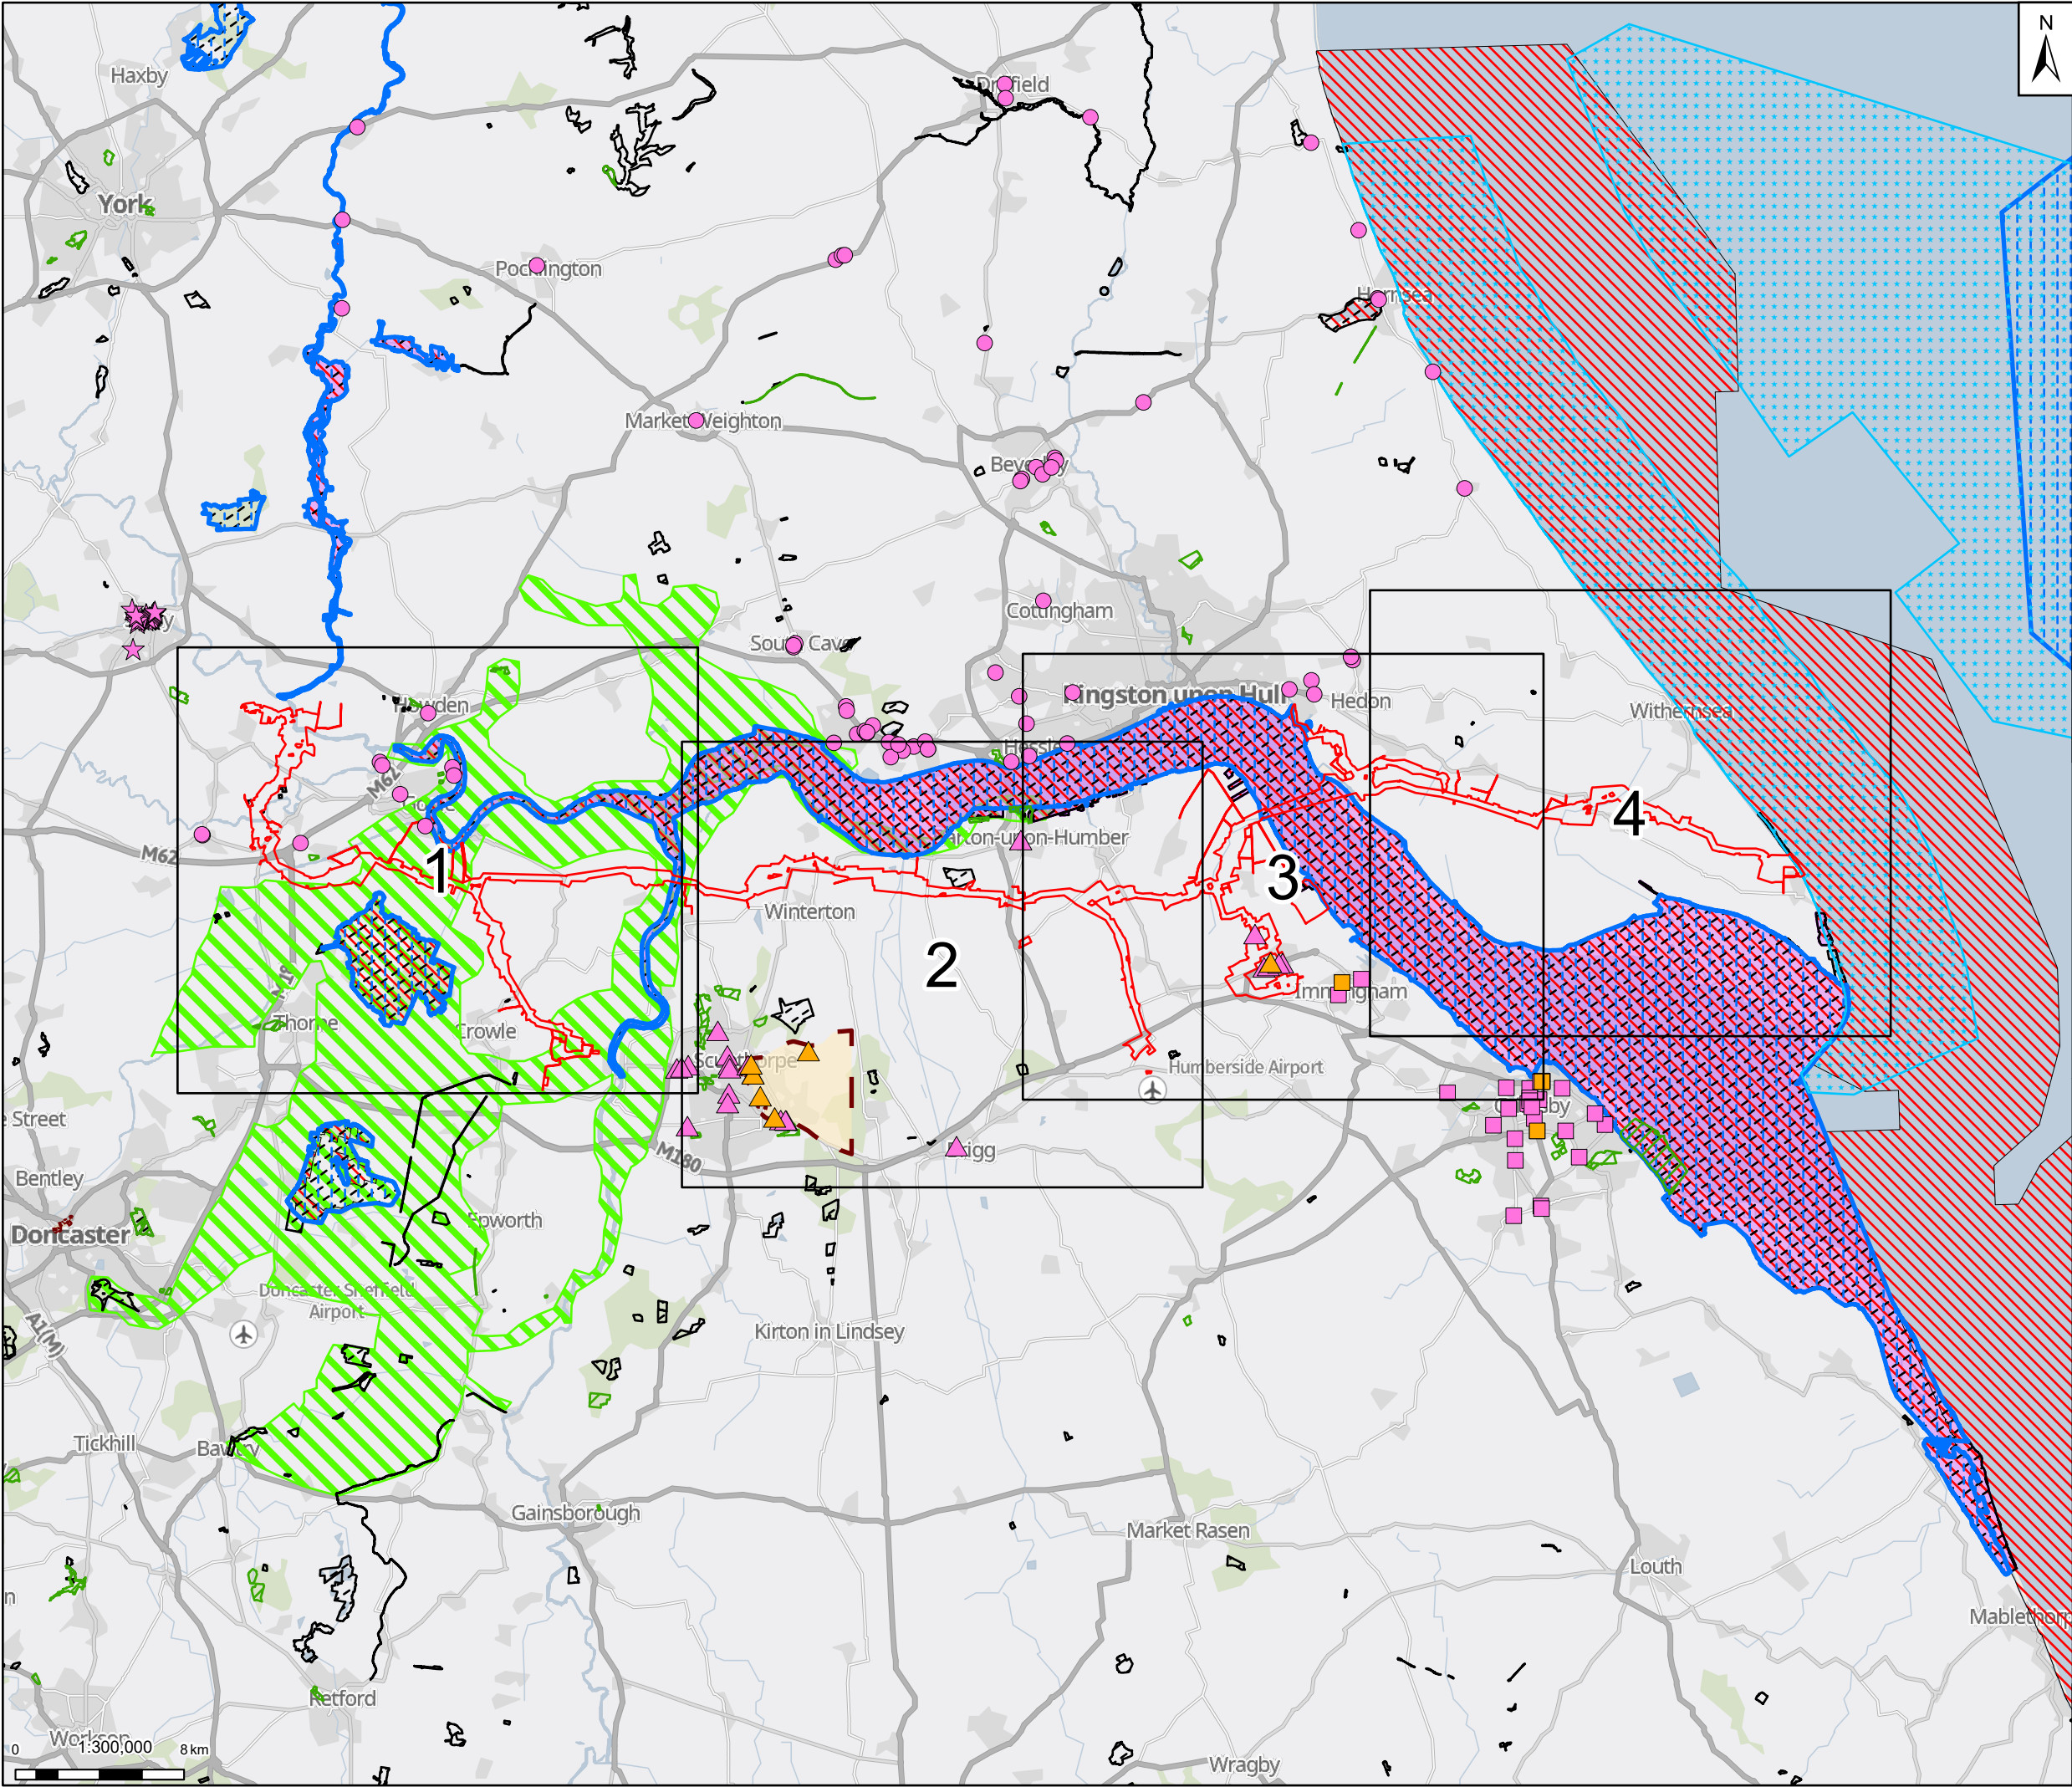

Draft Order Limits

AQMA

Diffusion tube monitoring site

Automatic monitoring site

Diffusion tube monitoring site

Automatic monitoring site

Diffusion tube monitoring site

North Yorkshire Council (Selby)

Diffusion tube monitoring site

North Lincolnshire Council

Automatic monitoring site

North Lincolnshire Council

Diffusion tube monitoring site

North East Lincolnshire Council

Automatic monitoring site

North East Lincolnshire Council

Diffusion tube monitoring site

East Riding of Yorkshire Council

Diffusion tube monitoring site

Ecological receptors

Marine conservation zone

Ecological receptors

Nature improvement area

Ecological receptors

Local nature reserve

Ecological receptors

Sites of special scientific interest

Ecological receptors

Special protection area


Ecological receptors

Special areas of conservation

Ecological receptors

Ramsar site

Notes: GB Background: Contains OS data © Crown Copyright and database right 2023  
Contains data from OS Zoomstack, Contains public sector information licensed under the Open Government Licence v2.0

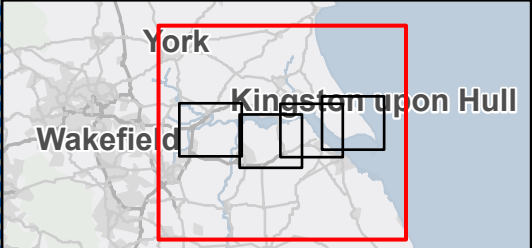

|     |          |                            |       |       |        |
|-----|----------|----------------------------|-------|-------|--------|
|     |          |                            |       |       |        |
| 02  | 18/12/24 | UPDATED WITH B11 FOR ISSUE | DP    | DF    | KS     |
| 01  | 13/12/24 | INITIAL ISSUE              | DP    | DF    | KS     |
| Rev | Date     | Description                | Drawn | Check | Approv |

Client:

PROJECT:

HUMBER CARBON CAPTURE PIPELINE

Site

Rawcliffe

Client

1 St James's Square  
London  
SW1Y 4PD  
UK

Registered office:

80Fen  
80 Fenchurch Street  
London  
EC3M 4BY

Coordinating Office:

5th Floor  
401 Faraday Street  
Warrington  
WA3 6GA

[www.arcadis.com](http://www.arcadis.com)

Title:

Volume 2 - Figure 6.1 - HCCP  
Air Quality Constraints  
Overview

|                          |                 |                 |           |        |  |
|--------------------------|-----------------|-----------------|-----------|--------|--|
| Designed                 | A. Calkin       | Date            | 13 DEC 24 | Signed |  |
| Drawn                    | D. Pakrasi      | Date            | 13 DEC 24 | Signed |  |
| Checked                  | D. Franklin     | Date            | 13 DEC 24 | Signed |  |
| Approved                 | K.Stubbs        | Date            | 13 DEC 24 | Signed |  |
| Scale:                   | 1:300,000       | Datum:          | AOD       |        |  |
| Original Size:           | A3              | Grid:           | OS        |        |  |
| Suitability Code:        | S2              | Project Number: | 10607856  |        |  |
| Suitability Description: | For Information |                 |           |        |  |

Drawing Number:


10607856-ARC-EGN-ZZ-DR-ZZ-00013-S2

Revision:

P02

© Copyright reserved



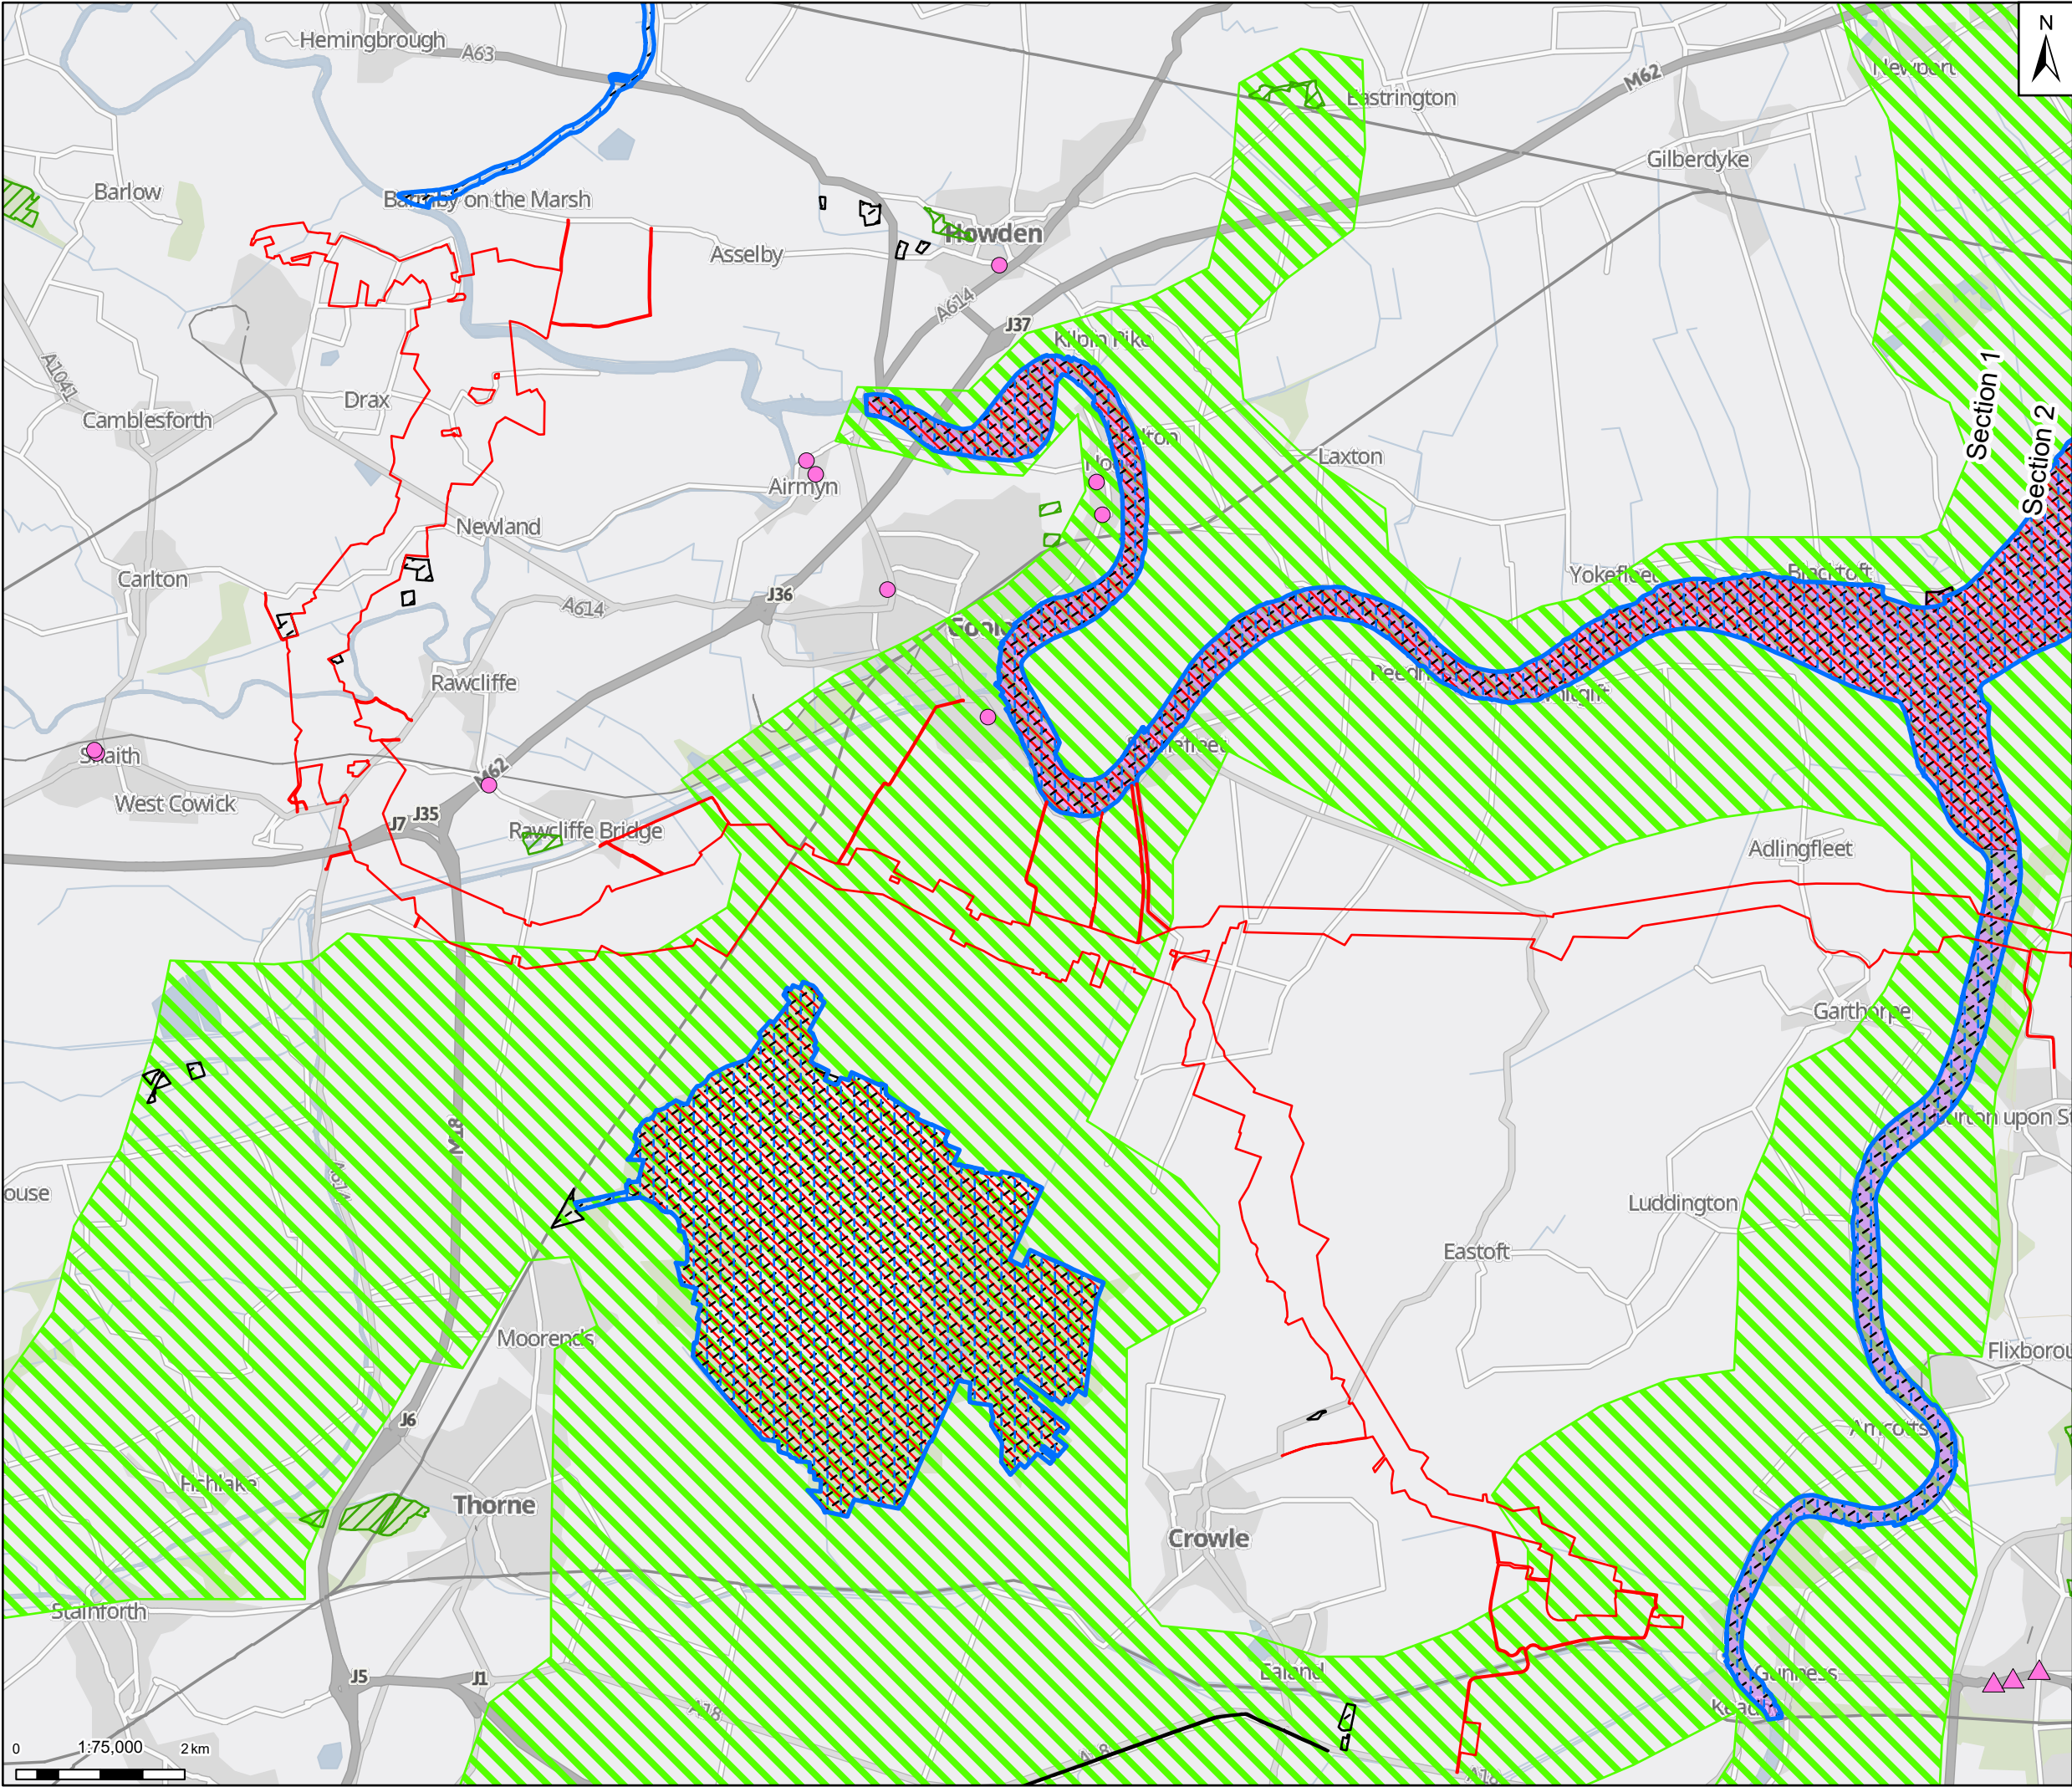

Draft Order Limits

Local nature reserve

Sites of special scientific interest

Special protection area

Special areas of conservation

Ramsar site

Nature improvement area

Diffusion tube monitoring site

Diffusion tube monitoring site

Ecological receptors

Nature improvement area

North Lincolnshire Council

East Riding of Yorkshire Council

Ecological receptors

Notes: GB Background: Contains OS data © Crown Copyright and database right 2023  
Contains data from OS Zoomstack, Contains public sector information licensed under the Open Government Licence v2.0

York

Wakefield

Kingston upon Hull

|     |          |                            |       |       |        |
|-----|----------|----------------------------|-------|-------|--------|
|     |          |                            |       |       |        |
| 02  | 18/12/24 | UPDATED WITH B11 FOR ISSUE | DP    | DF    | KS     |
| 01  | 13/12/24 | INITIAL ISSUE              | DP    | DF    | KS     |
| Rev | Date     | Description                | Drawn | Check | Approv |

Client:

Northern Endurance Partnership

PROJECT:

HUMBER CARBON CAPTURE PIPELINE

Site

Rawcliffe

Client

1 St James's Square  
London  
SW1Y 4PD  
UK

ARCADIS

Registered office:

80Fen  
80 Fenchurch Street  
London  
EC3M 4BY

Coordinating Office:

5th Floor  
401 Faraday Street  
Warrington  
WA3 6GA

www.arcadis.com

Title:

Volume 2 - Figure 6.1 - HCCP Air Quality Constraints  
Page 1 of 4

|                   |             |                 |           |        |  |
|-------------------|-------------|-----------------|-----------|--------|--|
| Designed          | A. Calkin   | Date            | 13 DEC 24 | Signed |  |
| Drawn             | D. Pakrasi  | Date            | 13 DEC 24 | Signed |  |
| Checked           | D. Franklin | Date            | 13 DEC 24 | Signed |  |
| Approved          | K.Stubbs    | Date            | 13 DEC 24 | Signed |  |
| Scale:            | 1:75,000    | Datum:          | AOD       |        |  |
| Original Size:    | A3          | Grid:           | OS        |        |  |
| Suitability Code: | S2          | Project Number: | 10607856  |        |  |

Suitability Description:

For Information

Drawing Number:


10607856-ARC-EGN-ZZ-DR-ZZ-00013-S2

Revision:

P02

Print Date: 13-12-24 14:10:14 C:\Users\Rob.Millman\ARCADIS\10607856 - Project Loli - DCO - 03 GDV Team\01 Apr\03 EIA Scoping\06-Air Quality\10607856-ARC-EGN-ZZ-DR-ZZ-00013-S2-P01-Figure 6.1-Air Quality Constraints.aprx © Copyright reserved



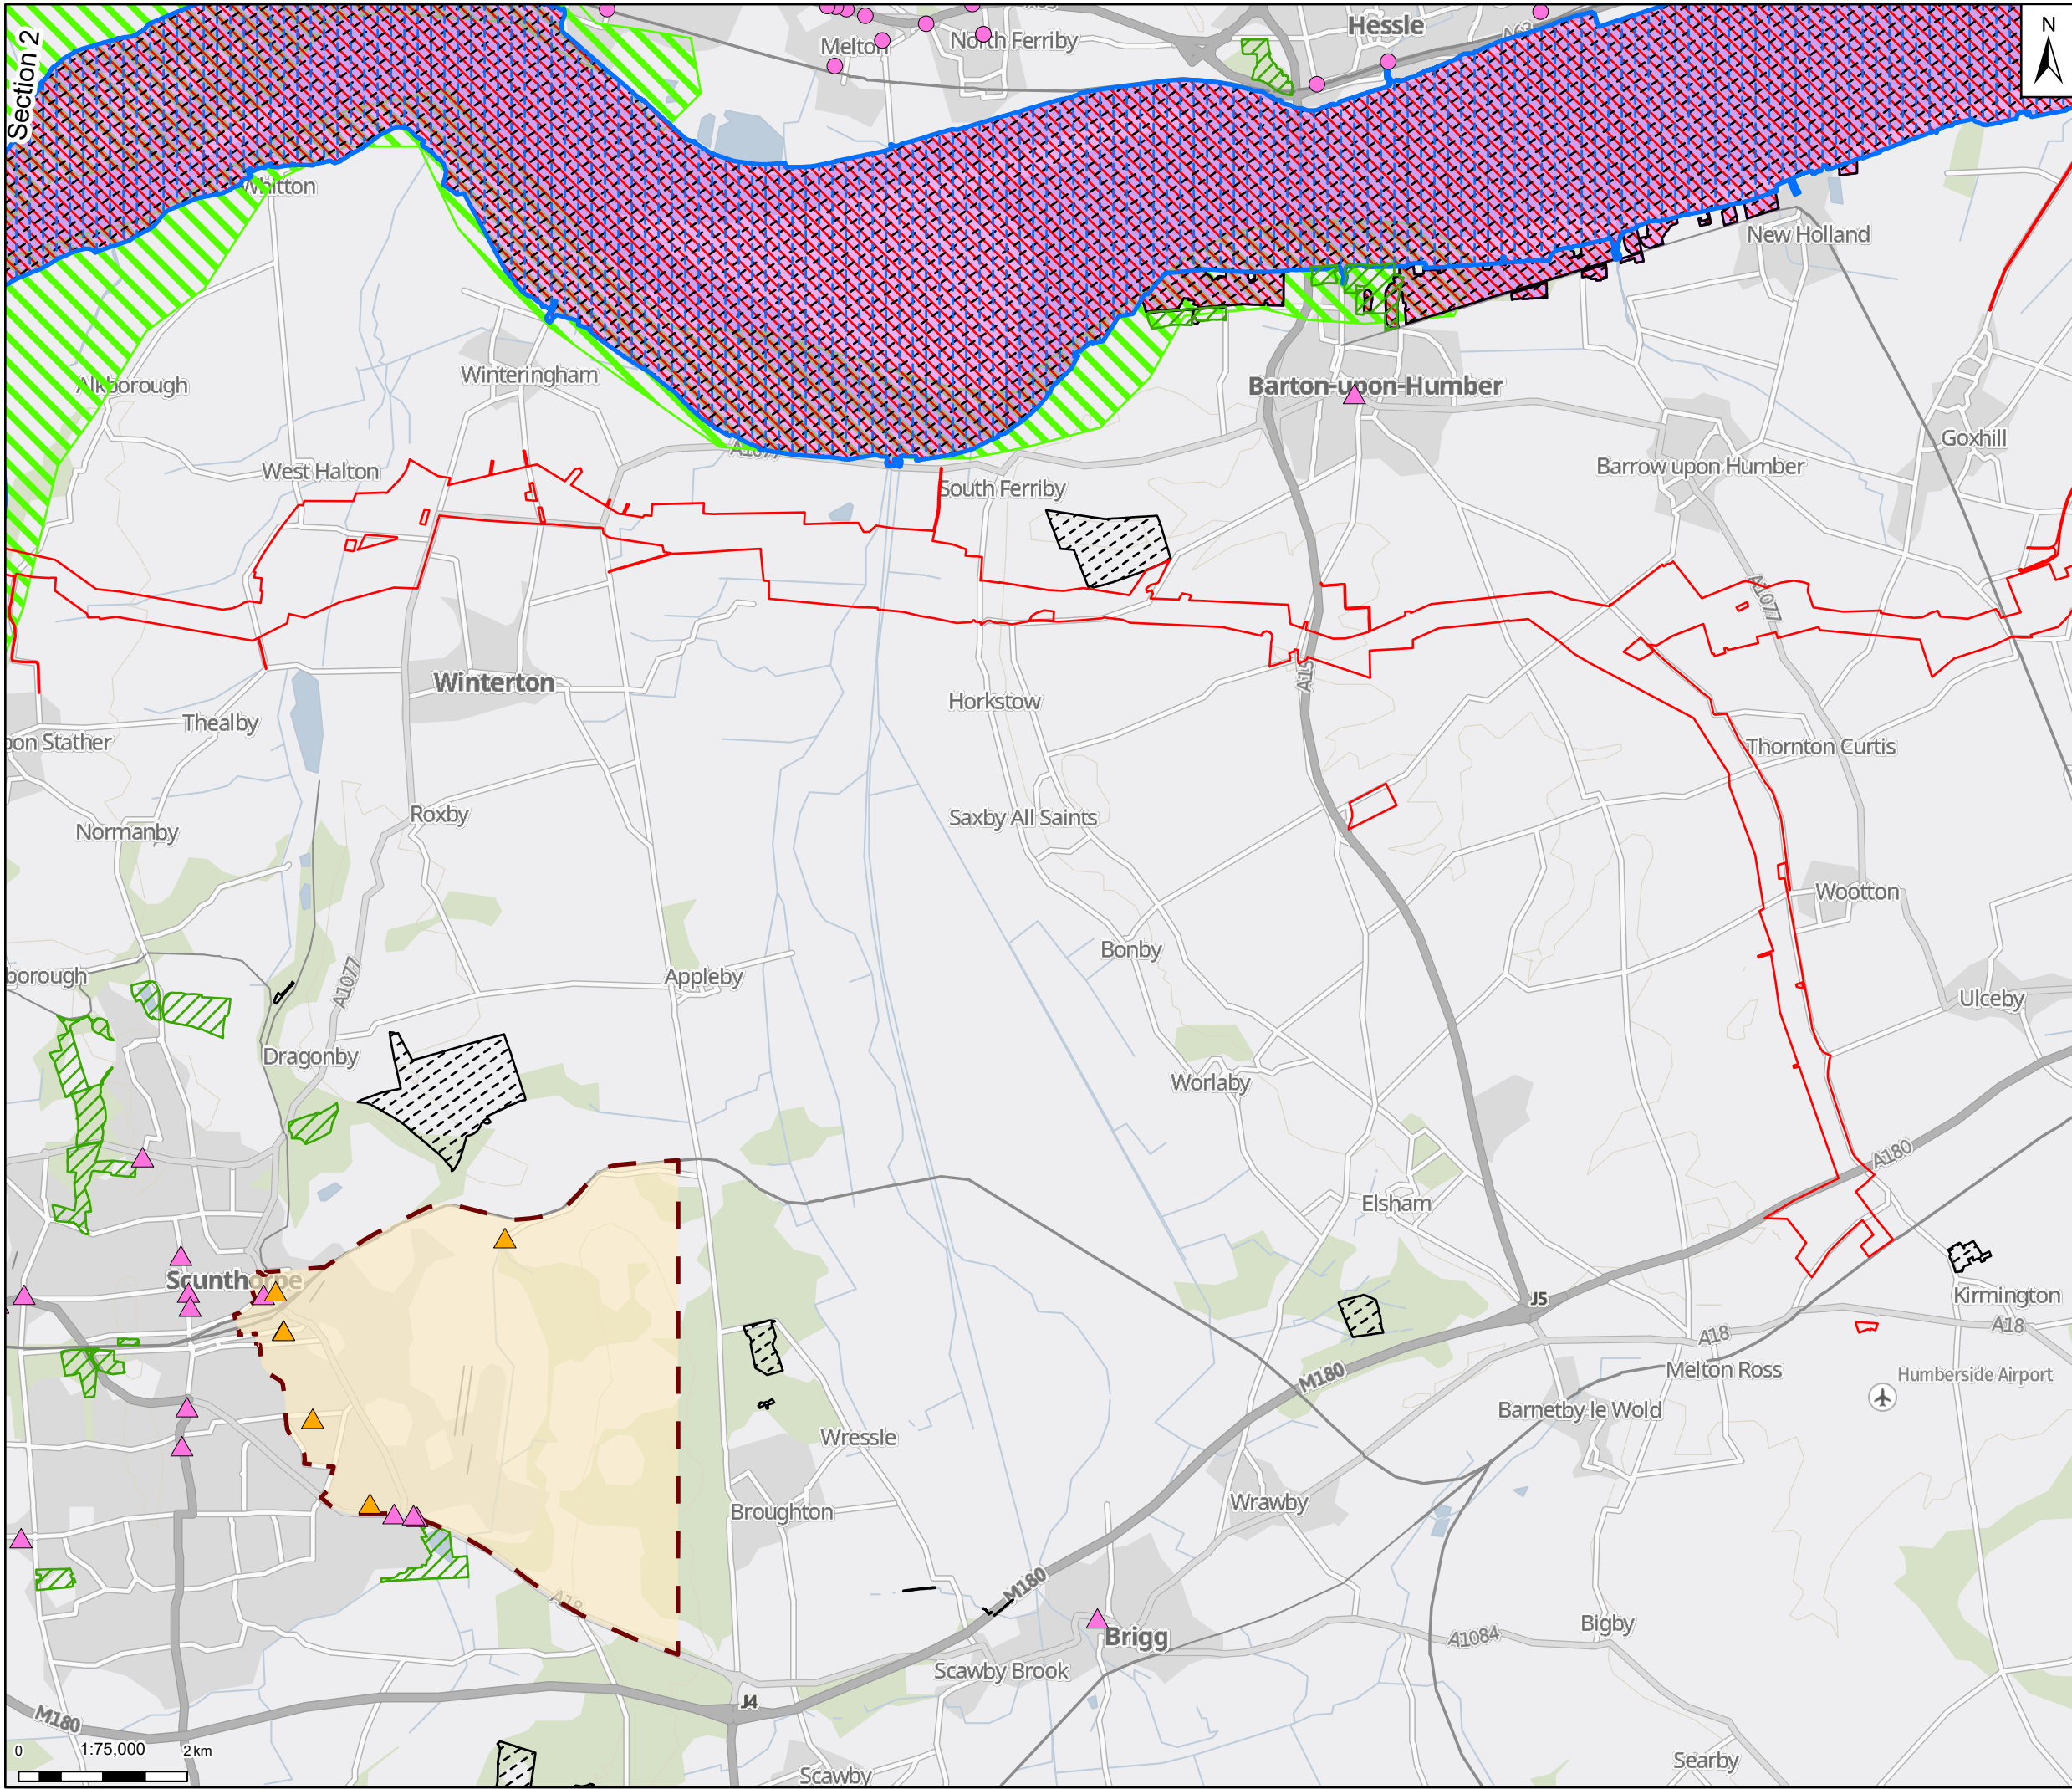

Draft Order Limits

AQMA

Automatic monitoring site

Diffusion tube monitoring site

Diffusion tube monitoring site

North Lincolnshire Council

Automatic monitoring site

Diffusion tube monitoring site

Diffusion tube monitoring site

East Riding of Yorkshire Council

Diffusion tube monitoring site

Ecological receptors

Nature improvement area

Local nature reserve

Sites of special scientific interest

Special protection area

Special areas of conservation

Ramsar site

Notes: GB Background: Contains OS data © Crown Copyright and database right 2023  
Contains data from OS Zoomstack, Contains public sector information licensed under the Open Government Licence v2.0

York

Wakefield

Kingston upon Hull

| Rev | Date     | Description                | Drawn | Check | Approv |
|-----|----------|----------------------------|-------|-------|--------|
| 02  | 18/12/24 | UPDATED WITH B11 FOR ISSUE | DP    | DF    | KS     |
| 01  | 13/12/24 | INITIAL ISSUE              | DP    | DF    | KS     |

Client:

Northern Endurance Partnership

PROJECT:

HUMBER CARBON CAPTURE PIPELINE

Site

Rawcliffe

Client

1 St James's Square  
London  
SW1Y 4PD  
UK

ARCADIS

Registered office:  
80Fen  
80 Fenchurch Street  
London  
EC3M 4BY

Coordinating Office:  
5th Floor  
401 Faraday Street  
Warrington  
WA3 6GA

www.arcadis.com

Title:

Volume 2 - Figure 6.1 - HCCP Air Quality Constraints  
Page 2 of 4

|                   |             |                   |          |
|-------------------|-------------|-------------------|----------|
| Designed          | A. Calkin   | Date<br>13 DEC 24 | Signed   |
| Drawn             | D. Pakrasi  | Date<br>13 DEC 24 | Signed   |
| Checked           | D. Franklin | Date<br>13 DEC 24 | Signed   |
| Approved          | K.Stubbs    | Date<br>13 DEC 24 | Signed   |
| Scale:            | 1:75,000    | Datum:            | AOD      |
| Original Size:    | A3          | Grid:             | OS       |
| Suitability Code: | S2          | Project Number:   | 10607856 |

Suitability Description:

For Information

Drawing Number:

10607856-ARC-EGN-ZZ-DR-ZZ-00013-S2

Revision:

P02


Print Date:

13-12-24 14:10:20

C:\Users\Rob.Millman\ARCADIS\10607856 - Project Loki - DCO - 03 GDV Team\01 Apr\03 EIA Scoping\06-Air Quality\10607856-ARC-EGN-ZZ-DR-ZZ-00013-S2-P01-Figure 6.1-Air Quality Constraints.aprx

© Copyright reserved



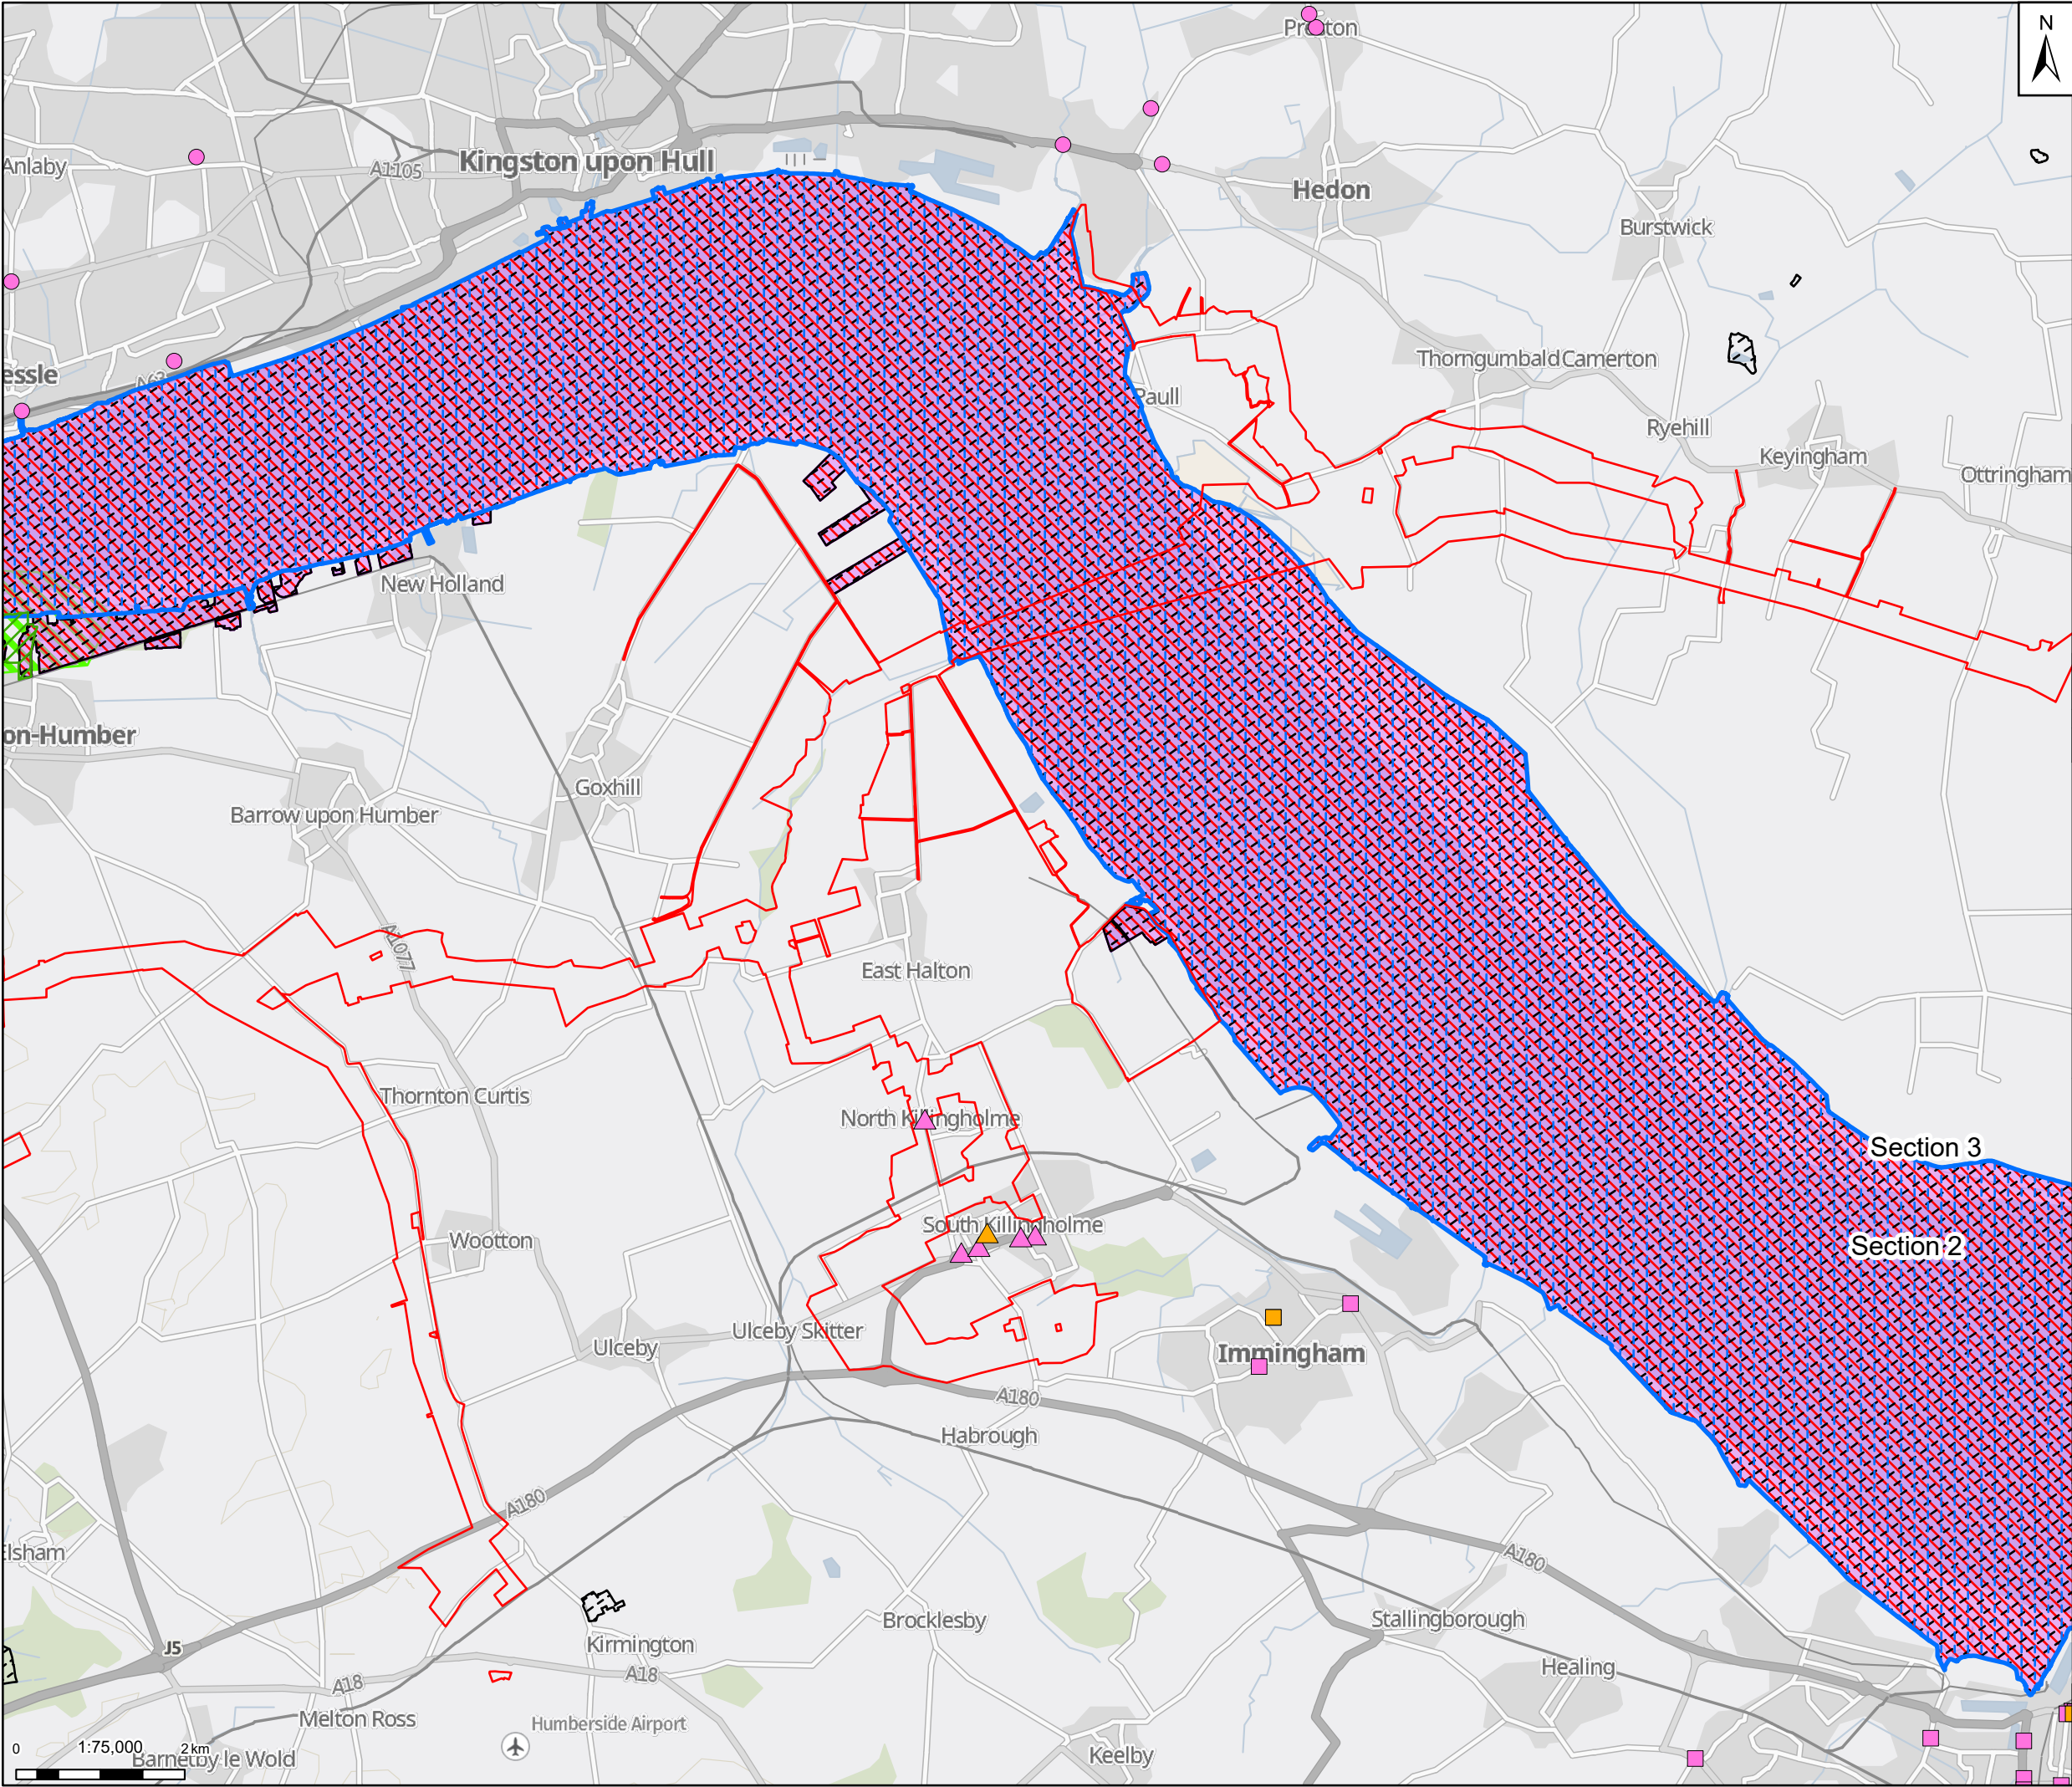

Legend

**North Lincolnshire Council**

- Automatic monitoring site
- Diffusion tube monitoring site

**North East Lincolnshire Council**

- Automatic monitoring site
- Diffusion tube monitoring site

**East Riding of Yorkshire Council**

- Diffusion tube monitoring site

**Ecological receptors**

- Nature improvement area
- Local nature reserve
- Sites of special scientific interest
- Special protection area
- Special areas of conservation
- Ramsar site

Notes: GB Background: Contains OS data © Crown Copyright and database right 2023  
Contains data from OS Zoomstack, Contains public sector information licensed under the Open Government Licence v2.0

York

Wakefield

Kingston upon Hull

| Rev | Date     | Description                | Drawn | Check | Approv |
|-----|----------|----------------------------|-------|-------|--------|
| 02  | 18/12/24 | UPDATED WITH B11 FOR ISSUE | DP    | DF    | KS     |
| 01  | 13/12/24 | INITIAL ISSUE              | DP    | DF    | KS     |

Client:

**PROJECT: HUMBER CARBON CAPTURE PIPELINE**

**Northern Endurance Partnership**

**Site** Rawcliffe

**Client** 1 St James's Square  
London SW1Y 4PD  
UK

**ARCADIS**

Registered office: 80Fen  
80 Fenchurch Street  
London EC3M 4BY  
www.arcadis.com

Coordinating Office: 5th Floor  
401 Faraday Street  
Warrington WA3 6GA

Title:

Volume 2 - Figure 6.1 - HCCP  
Air Quality Constraints  
Page 3 of 4


|                          |             |                 |          |
|--------------------------|-------------|-----------------|----------|
| Designed                 | A. Calkin   | Date: 13 DEC 24 | Signed   |
| Drawn                    | D. Pakrasi  | Date: 13 DEC 24 | Signed   |
| Checked                  | D. Franklin | Date: 13 DEC 24 | Signed   |
| Approved                 | K.Stubbs    | Date: 13 DEC 24 | Signed   |
| Scale:                   | 1:75,000    | Datum:          | AOD      |
| Original Size:           | A3          | Grid:           | OS       |
| Suitability Code:        | S2          | Project Number: | 10607856 |
| Suitability Description: |             |                 |          |

For Information

Drawing Number: 10607856-ARC-EGN-ZZ-DR-ZZ-00013-S2

Revision: P02



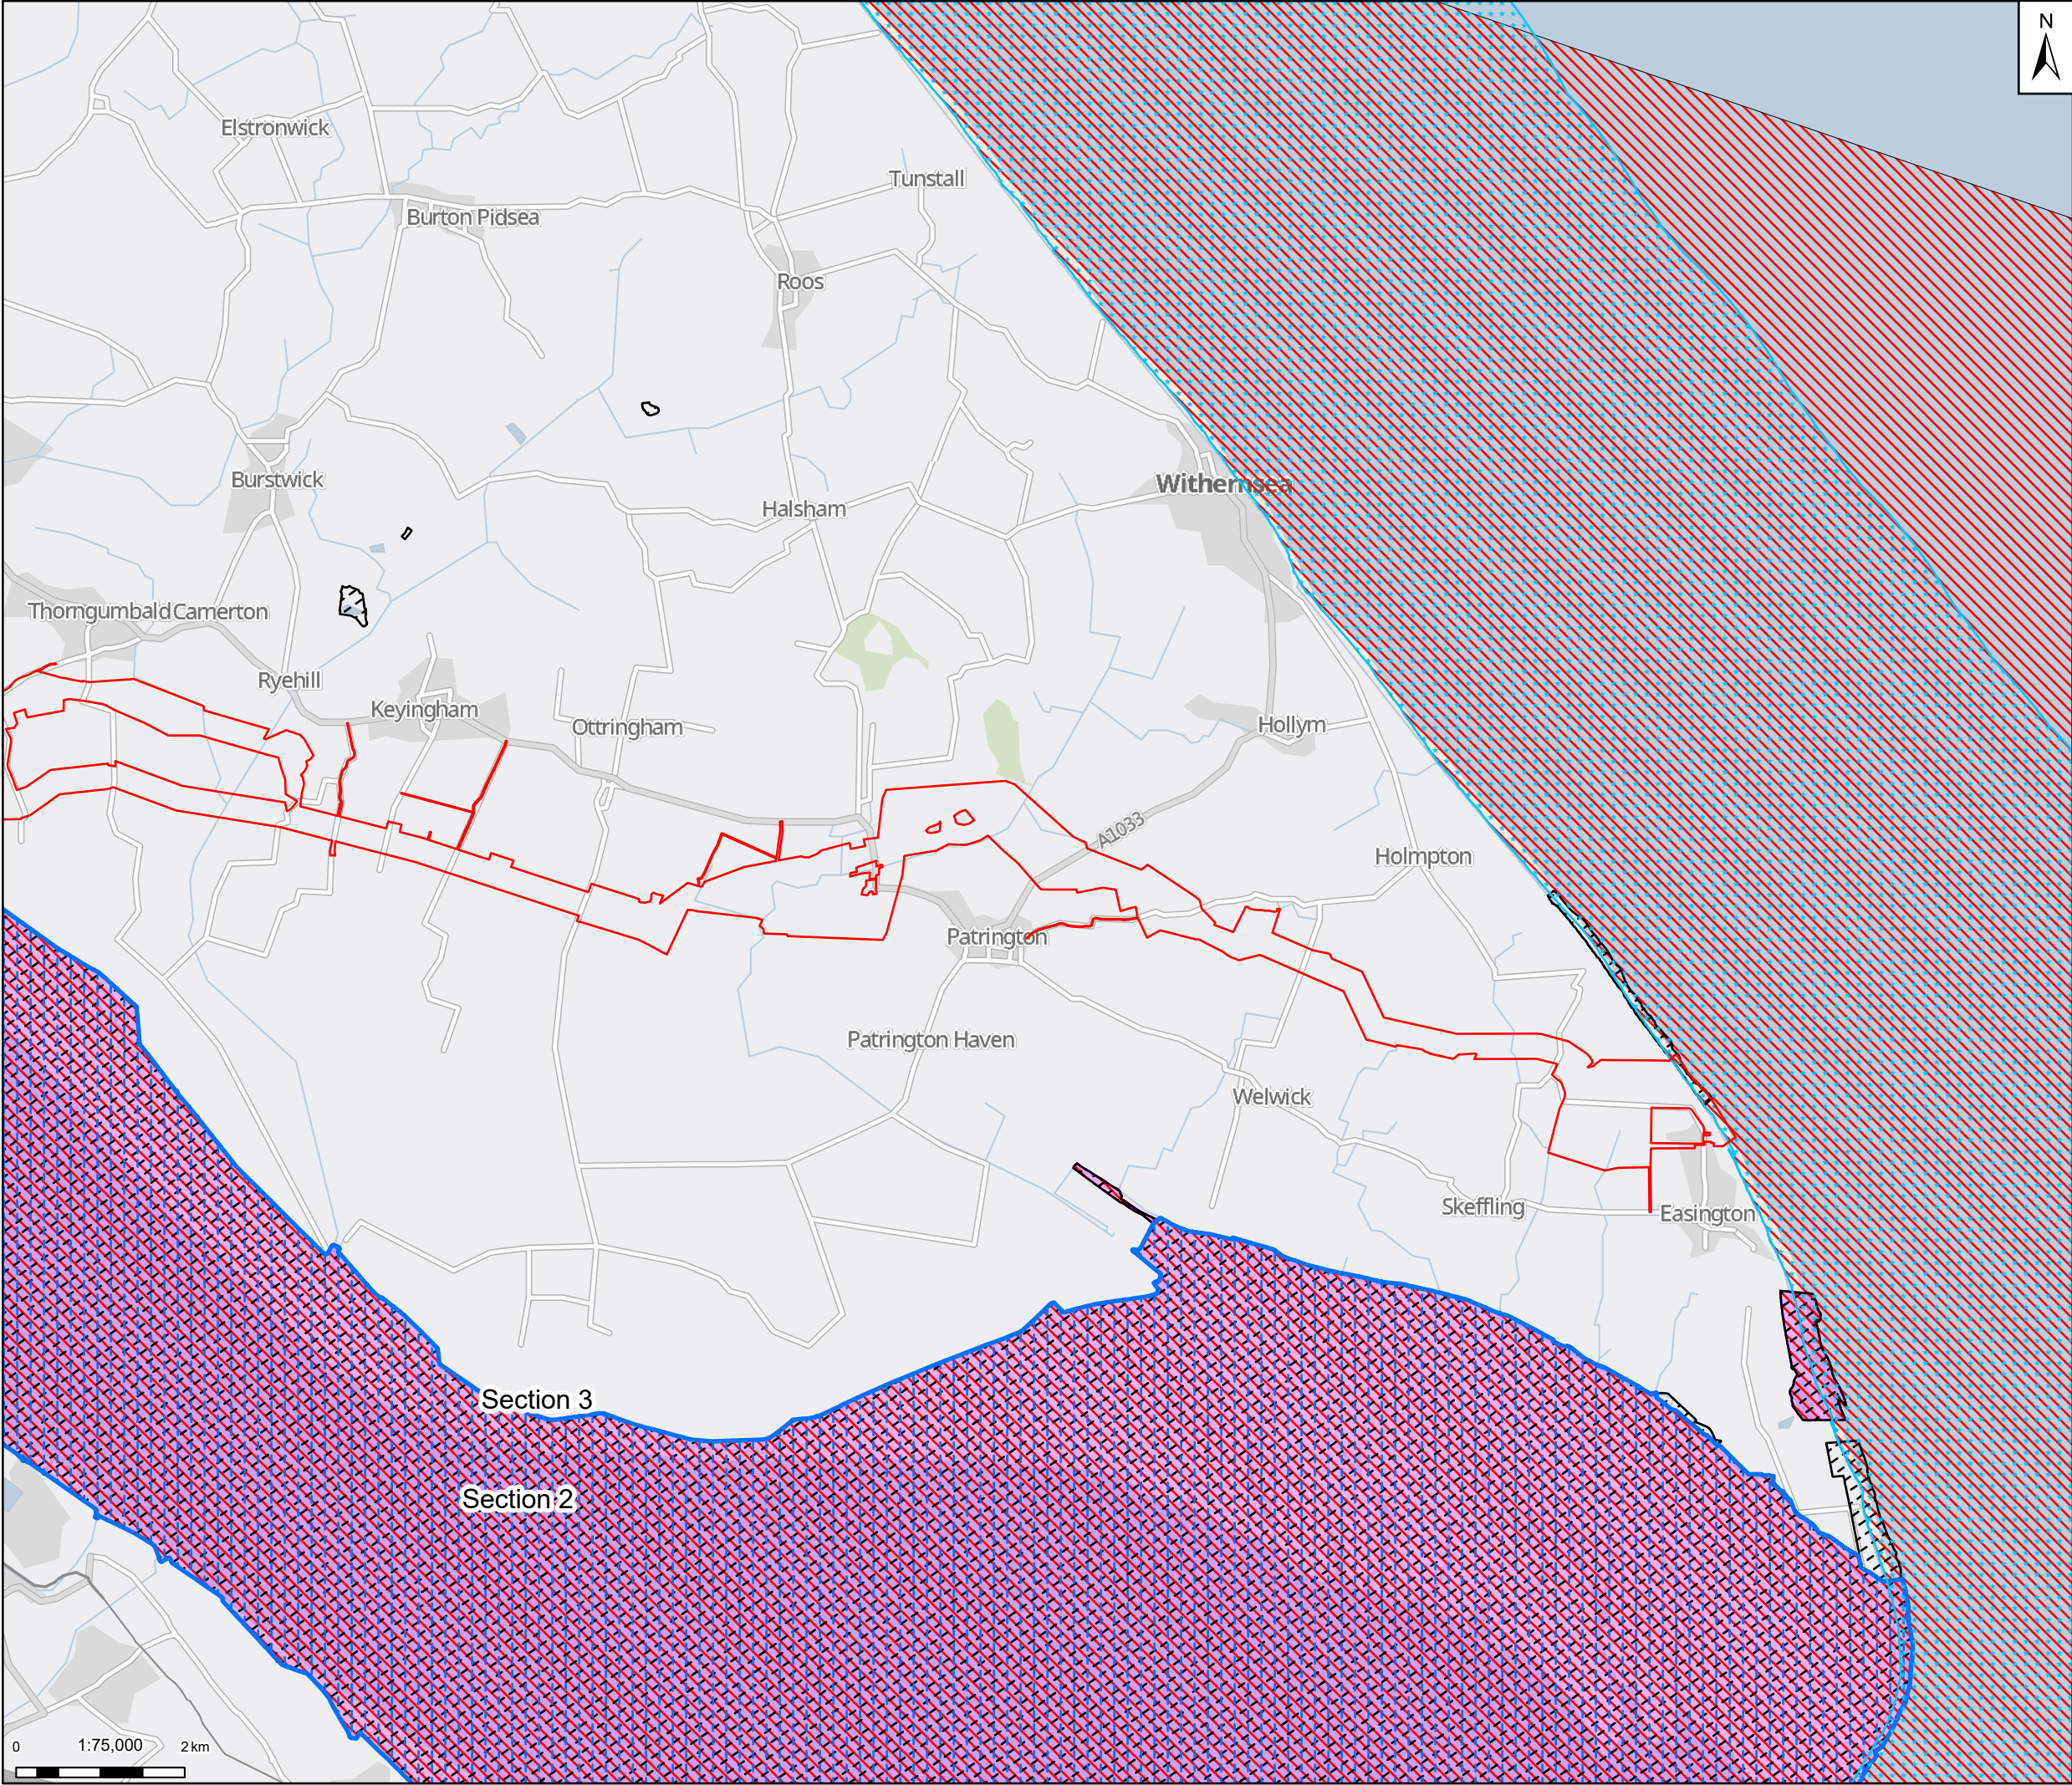

N

Legend

Draft Order Limits

Ecological receptors

Marine conservation zone

Sites of special scientific interest

Special protection area

Special areas of conservation

Ramsar site

Notes: GB Background: Contains OS data © Crown Copyright and database right 2023  
Contains data from OS Zoomstack, Contains public sector information licensed under the Open Government Licence v2.0

York

Wakefield

Kingston upon Hull

|     |          |                            |       |       |        |
|-----|----------|----------------------------|-------|-------|--------|
|     |          |                            |       |       |        |
| 02  | 18/12/24 | UPDATED WITH B11 FOR ISSUE | DP    | DF    | KS     |
| 01  | 13/12/24 | INITIAL ISSUE              | DP    | DF    | KS     |
| Rev | Date     | Description                | Drawn | Check | Approv |

Client:

PROJECT:

HUMBER CARBON CAPTURE PIPELINE

Site

Rawcliffe

Client

1 St James's Square  
London  
SW1Y 4PD  
UK

Registered office:

80 Fen  
80 Fenchurch Street  
London  
EC3M 4BY

Coordinating Office:

5th Floor  
401 Faraday Street  
Warrington  
WA3 6GA

www.arcadis.com

Title:

Volume 2 - Figure 6.1 - HCCP  
Air Quality Constraints  
Page 4 of 4

|                   |             |                 |          |
|-------------------|-------------|-----------------|----------|
| Designed          | A. Calkin   | Date: 13 DEC 24 | Signed   |
| Drawn             | D. Pakrasi  | Date: 13 DEC 24 | Signed   |
| Checked           | D. Franklin | Date: 13 DEC 24 | Signed   |
| Approved          | K.Stubbs    | Date: 13 DEC 24 | Signed   |
| Scale:            | 1:75,000    | Datum:          | AOD      |
| Original Size:    | A3          | Grid:           | OS       |
| Suitability Code: | S2          | Project Number: | 10607856 |

Suitability Description:

For Information

Drawing Number:

10607856-ARC-EGN-ZZ-DR-ZZ-00013-S2

Revision:


P02

Print Date: 13-12-24 14:10:33

C:\Users\Rob.Millman\ARCADIS\10607856 - Project Loki - DCO - 03 GDV Team\01 Apr\03 EIA Scoping\06-Air Quality\10607856-ARC-EGN-ZZ-DR-ZZ-00013-S2-P01-Figure 6.1-Air Quality Constraints.aprx

© Copyright reserved



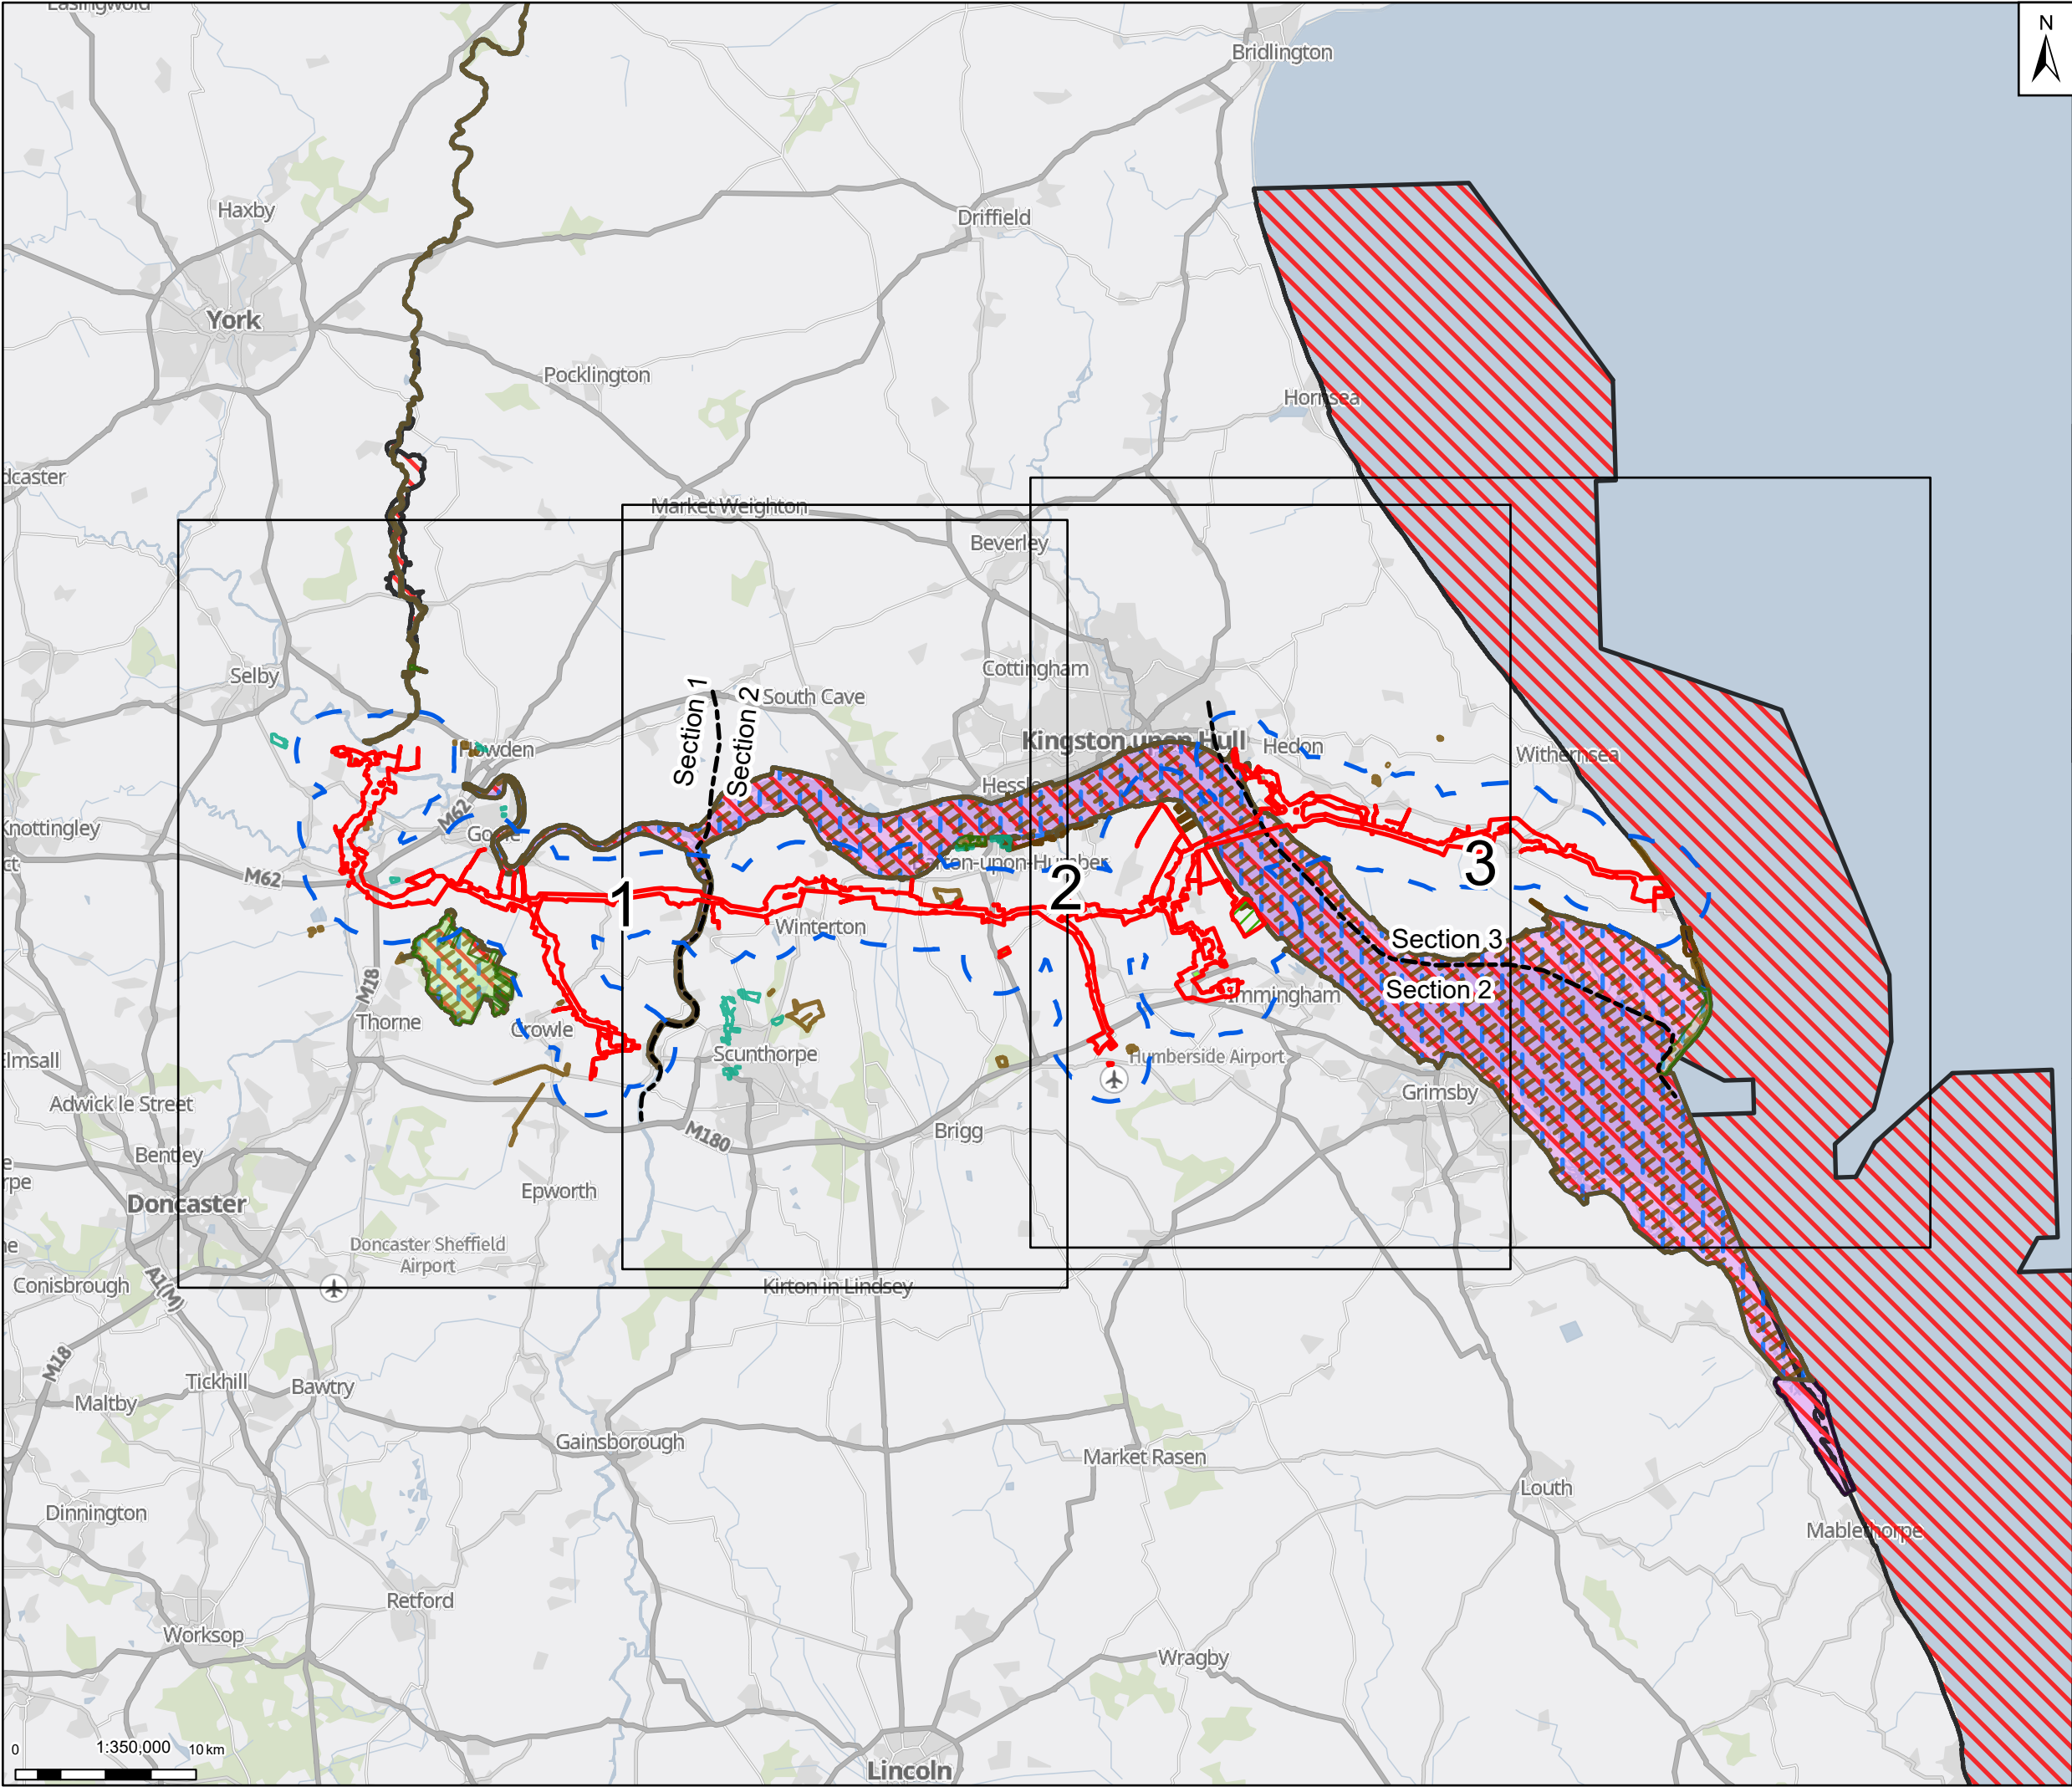

Draft Order Limits

2km study area

Temporary construction compound

Search area for temporary construction compound

Reporting section boundaries

Local nature reserves

National nature reserves


Sites of special scientific interest

Special areas of conservation

Special protection areas

Ramsar site

Notes: GB Background: Contains OS data © Crown Copyright and database right 2023  
Contains data from OS Zoomstack, Contains public sector information licensed under the Open Government Licence v2.0

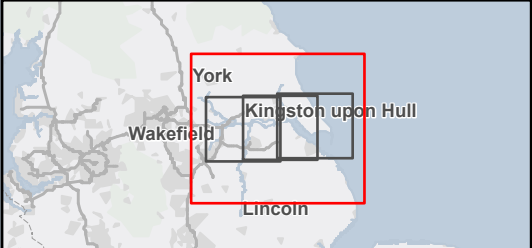

|     |          |                            |       |       |         |
|-----|----------|----------------------------|-------|-------|---------|
|     |          |                            |       |       |         |
| 02  | 18/12/24 | UPDATED WITH B11 FOR ISSUE | DP    | DF    | KS      |
| 01  | 08/11/24 | INITIAL ISSUE              | DP    | DF    | KS      |
| Rev | Date     | Description                | Drawn | Check | Approve |

Client:

PROJECT:  
**HUMBER CARBON CAPTURE PIPELINE**

Site  
HCCP

Client  
1 St James's Square  
London  
SW1Y 4PD  
UK

Registered office:  
80Fen  
80 Fenchurch Street  
London  
EC3M 4BY

Coordinating Office:  
5th Floor  
401 Faraday Street  
Warrington  
WA3 6GA

[www.arcadis.com](http://www.arcadis.com)

Title:

**Volume 2 - Figure 7.1 - HCCP  
Statutory Designated Ecological Sites  
Overview**

|                   |             |                   |          |
|-------------------|-------------|-------------------|----------|
| Designed          | A. Calkin   | Date<br>08 NOV 24 | Signed   |
| Drawn             | D. Pakrasi  | Date<br>08 NOV 24 | Signed   |
| Checked           | M. Gledhill | Date<br>08 NOV 24 | Signed   |
| Approved          | N. Madden   | Date<br>08 NOV 24 | Signed   |
| Scale:            | 1:350,000   | Datum:            | AOD      |
| Original Size:    | A3          | Grid:             | OS       |
| Suitability Code: | S2          | Project Number:   | 10607856 |


Suitability Description:

For Information

Drawing Number:  
10607856-ARC-EGN-ZZ-DR-ZZ-00014

Revision:  
**P02**



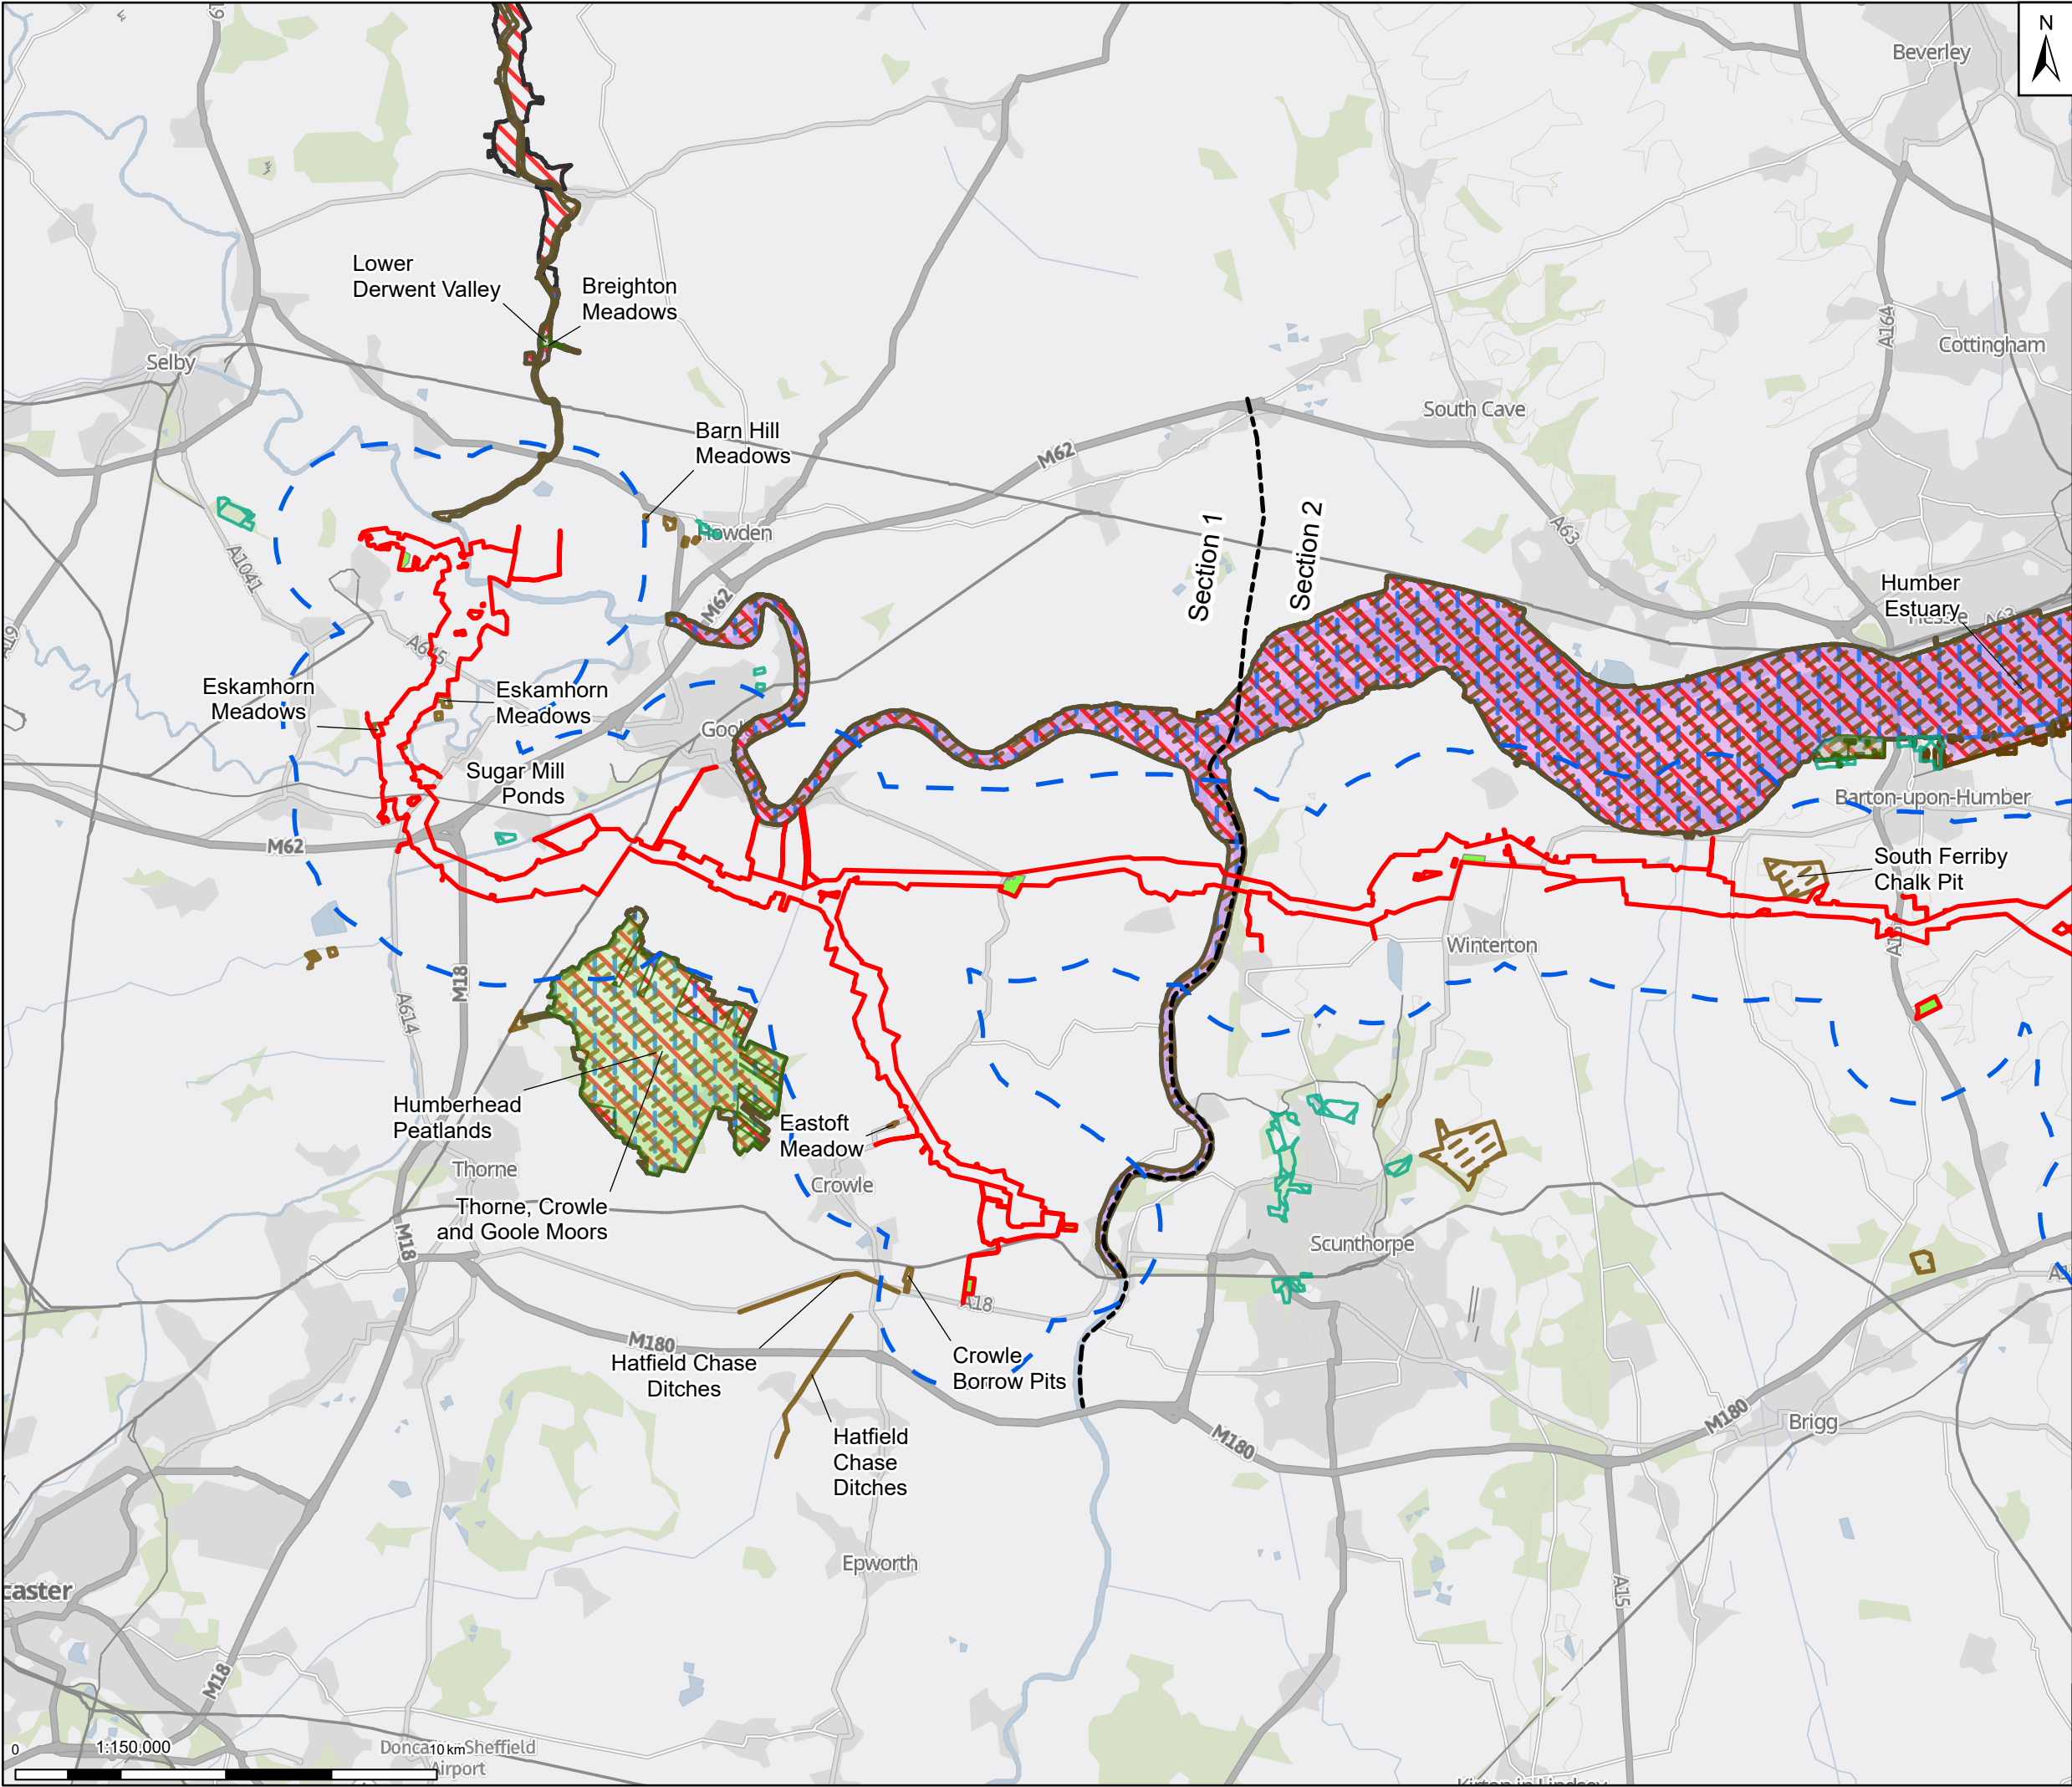

N

Legend

Draft Order Limits

2km study area

Temporary construction compound

Reporting section boundaries

Local nature reserves

National nature reserves


Sites of special scientific interest

Special areas of conservation

Special protection areas

Ramsar site

Notes: GB Background: Contains OS data © Crown Copyright and database right 2023  
Contains data from OS Zoomstack, Contains public sector information licensed under the Open Government Licence v2.0

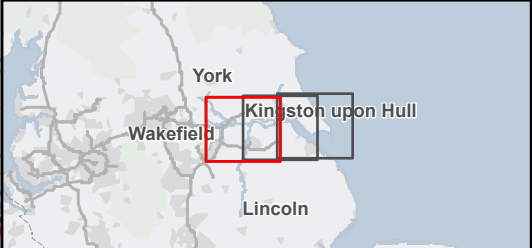

|     |          |                            |       |       |        |
|-----|----------|----------------------------|-------|-------|--------|
|     |          |                            |       |       |        |
| 02  | 18/12/24 | UPDATED WITH B11 FOR ISSUE | DP    | DF    | KS     |
| 01  | 08/11/24 | INITIAL ISSUE              | DP    | DF    | KS     |
| Rev | Date     | Description                | Drawn | Check | Approv |

Client:

PROJECT:  
**HUMBER CARBON CAPTURE PIPELINE**

Site  
HCCP

Client  
1 St James's Square  
London  
SW1Y 4PD  
UK

Registered office:  
80Fen  
80 Fenchurch Street  
London  
EC3M 4BY

Coordinating Office:  
5th Floor  
401 Faraday Street  
Warrington  
WA3 6GA

[www.arcadis.com](http://www.arcadis.com)

Title:

Volume 2 - Figure 7.1 - HCCP  
Statutory Designated Ecological Sites  
Page 1 of 3


|                   |             |                   |          |
|-------------------|-------------|-------------------|----------|
| Designed          | A. Calkin   | Date<br>08 NOV 24 | Signed   |
| Drawn             | D. Pakrasi  | Date<br>08 NOV 24 | Signed   |
| Checked           | M. Gledhill | Date<br>08 NOV 24 | Signed   |
| Approved          | N. Madden   | Date<br>08 NOV 24 | Signed   |
| Scale:            | 1:150,000   | Datum:            | AOD      |
| Original Size:    | A3          | Grid:             | OS       |
| Suitability Code: | S2          | Project Number:   | 10607856 |

Suitability Description:

For Information

|                                 |           |
|---------------------------------|-----------|
| Drawing Number:                 | Revision: |
| 10607856-ARC-EGN-ZZ-DR-ZZ-00014 | P02       |



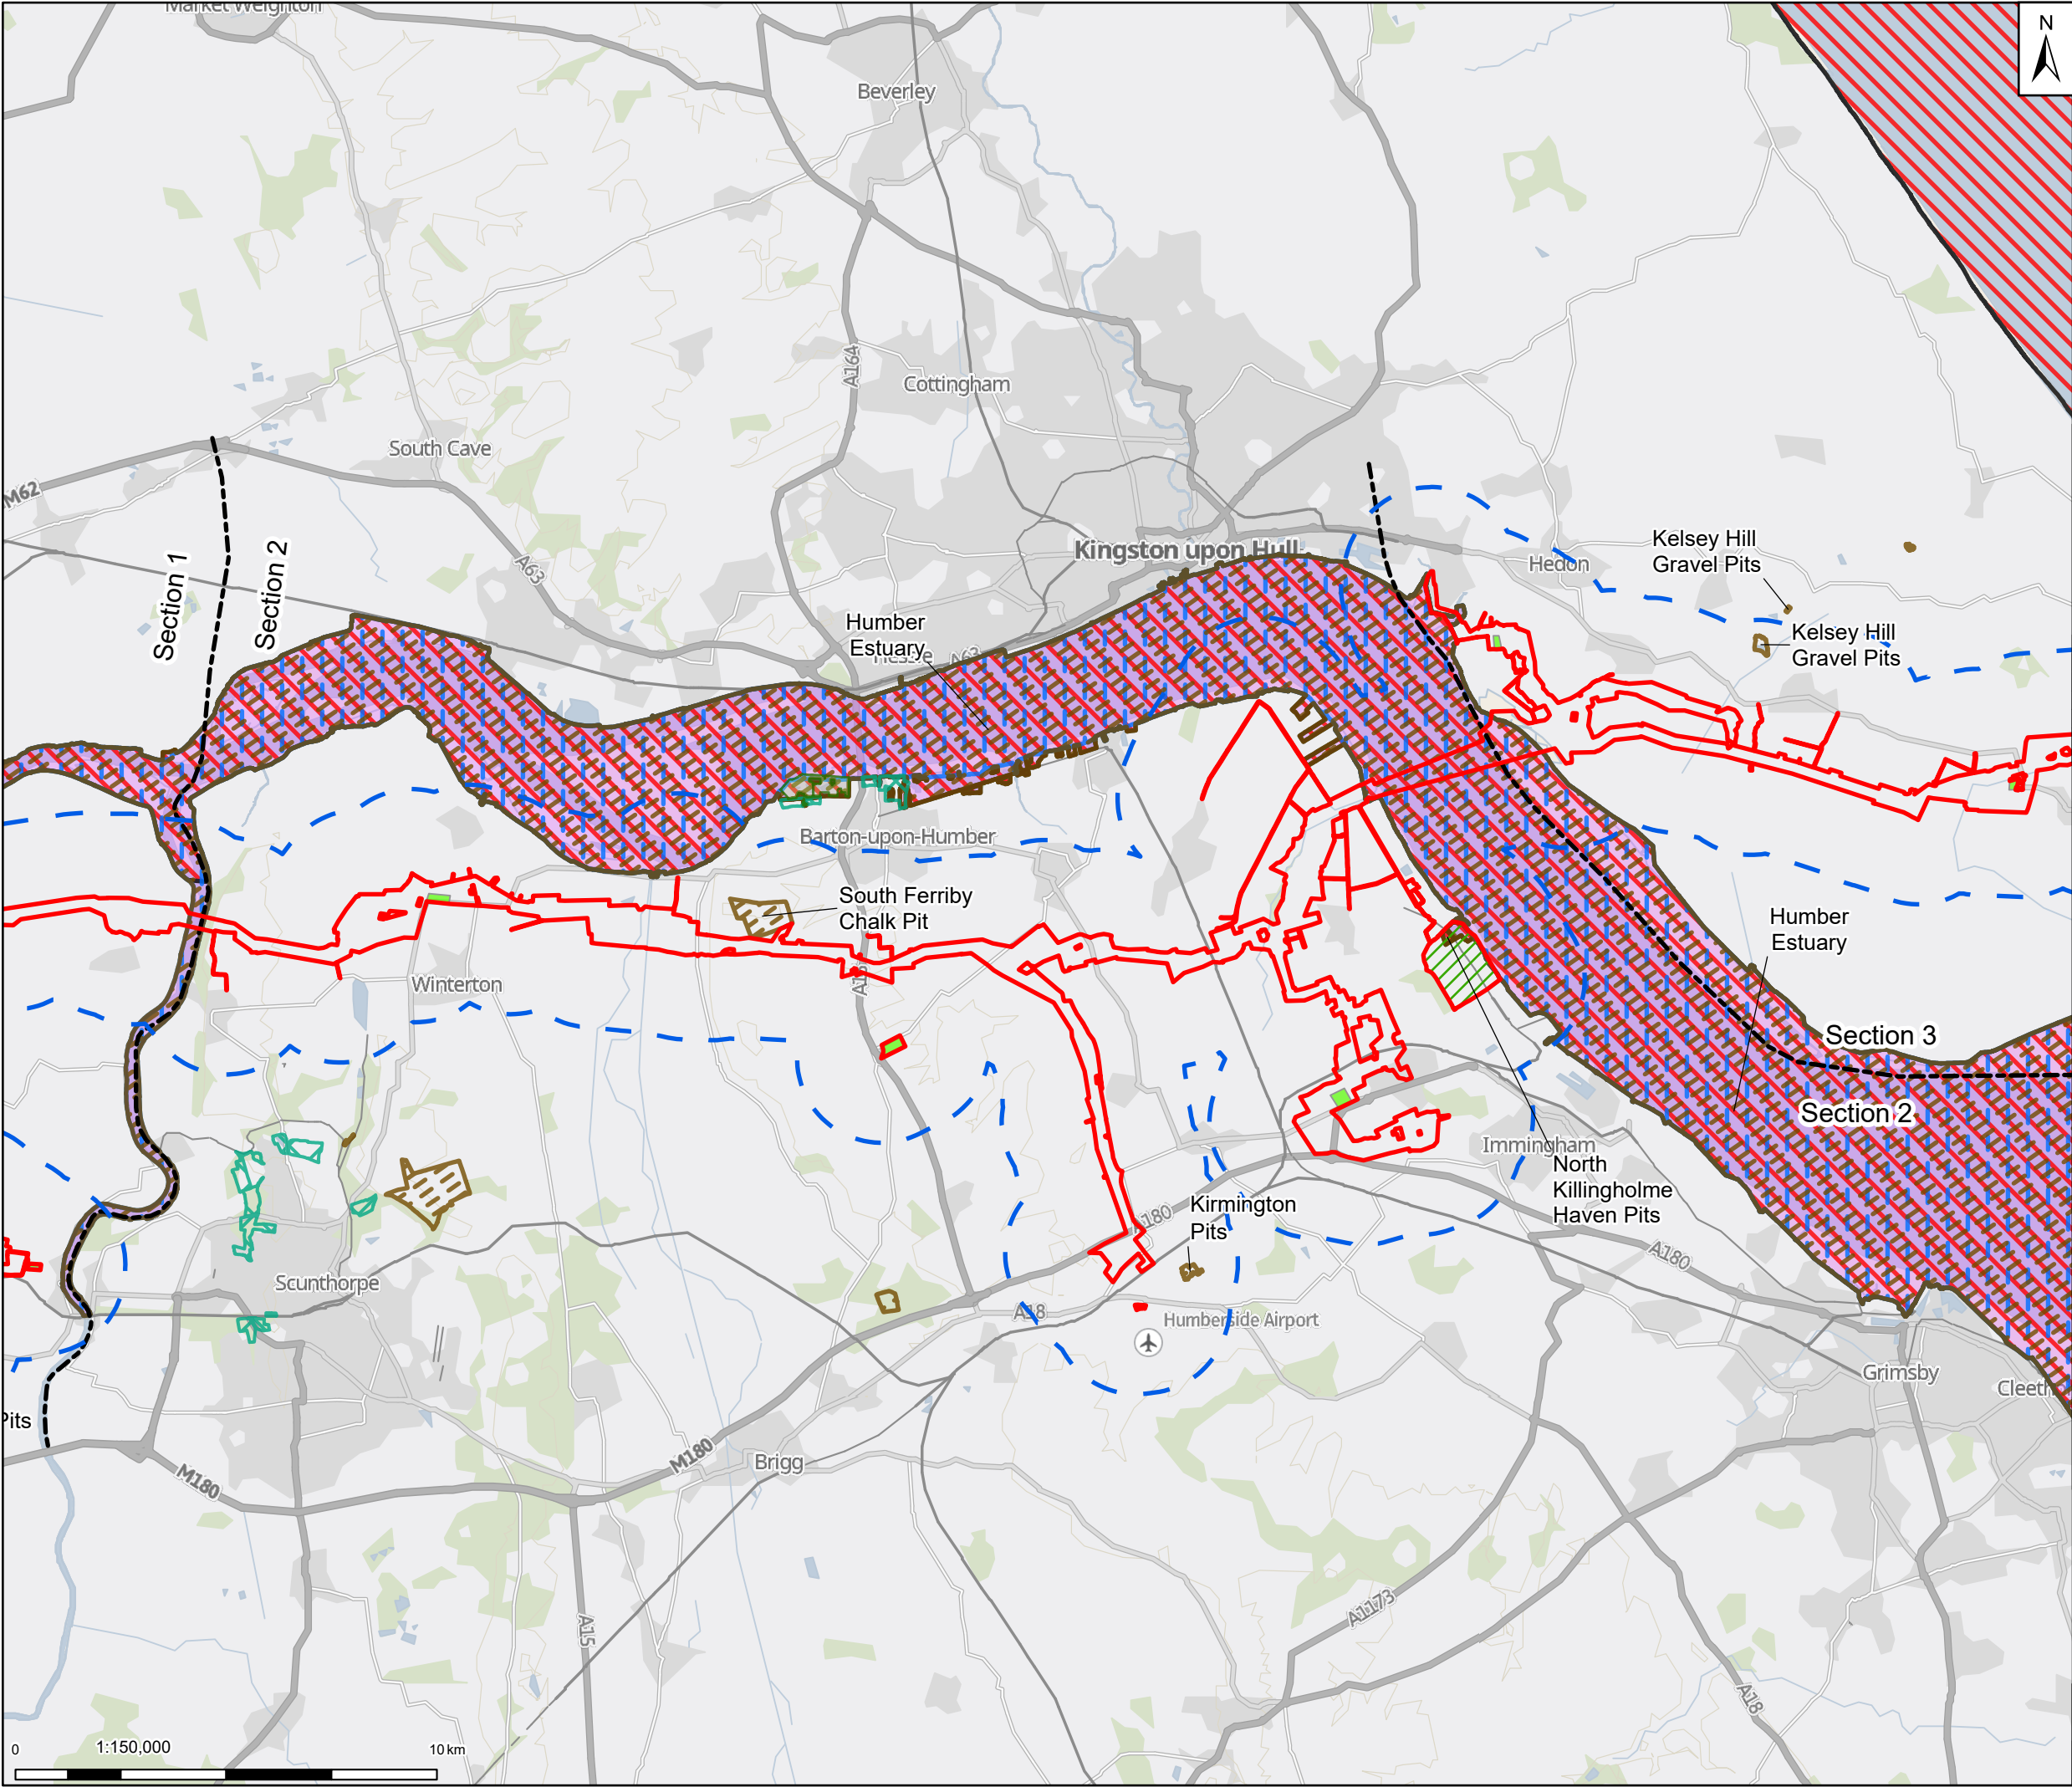

Draft Order Limits

2km study area

Temporary construction compound

Search area for temporary construction compound

Reporting section boundaries

Local nature reserves

National nature reserves

Sites of special scientific interest

Special areas of conservation

Special protection areas

Ramsar site

Notes: GB Background: Contains OS data © Crown Copyright and database right 2023  
Contains data from OS Zoomstack, Contains public sector information licensed under the Open Government Licence v2.0

York

Wakefield

Kingston upon Hull

Lincoln



| Rev | Date     | Description                | Drawn | Check | Approv |
|-----|----------|----------------------------|-------|-------|--------|
| 02  | 18/12/24 | UPDATED WITH B11 FOR ISSUE | DP    | DF    | KS     |
| 01  | 08/11/24 | INITIAL ISSUE              | DP    | DF    | KS     |

Client:

**PROJECT:**  
**HUMBER CARBON CAPTURE PIPELINE**

**Site**  
HCCP

**Client**  
1 St James's Square  
London  
SW1Y 4PD  
UK

Registered office:  
80Fen  
80 Fenchurch Street  
London  
EC3M 4BY

Coordinating Office:  
5th Floor  
401 Faraday Street  
Warrington  
WA3 6GA

[www.arcadis.com](http://www.arcadis.com)

Title:

Volume 2 - Figure 7.1 - HCCP  
Statutory Designated Ecological Sites  
Page 2 of 3

|                   |             |                 |           |          |  |
|-------------------|-------------|-----------------|-----------|----------|--|
| Designed          | A. Calkin   | Date            | 08 NOV 24 | Signed   |  |
| Drawn             | D. Pakrasi  | Date            | 08 NOV 24 | Signed   |  |
| Checked           | M. Gledhill | Date            | 08 NOV 24 | Signed   |  |
| Approved          | N. Madden   | Date            | 08 NOV 24 | Signed   |  |
| Scale:            | 1:150,000   | Datum:          |           | AOD      |  |
| Original Size:    | A3          | Grid:           |           | OS       |  |
| Suitability Code: | S2          | Project Number: |           | 10607856 |  |

Suitability Description:

For Information

Drawing Number:

10607856-ARC-EGN-ZZ-DR-ZZ-00014


Revision:

P02







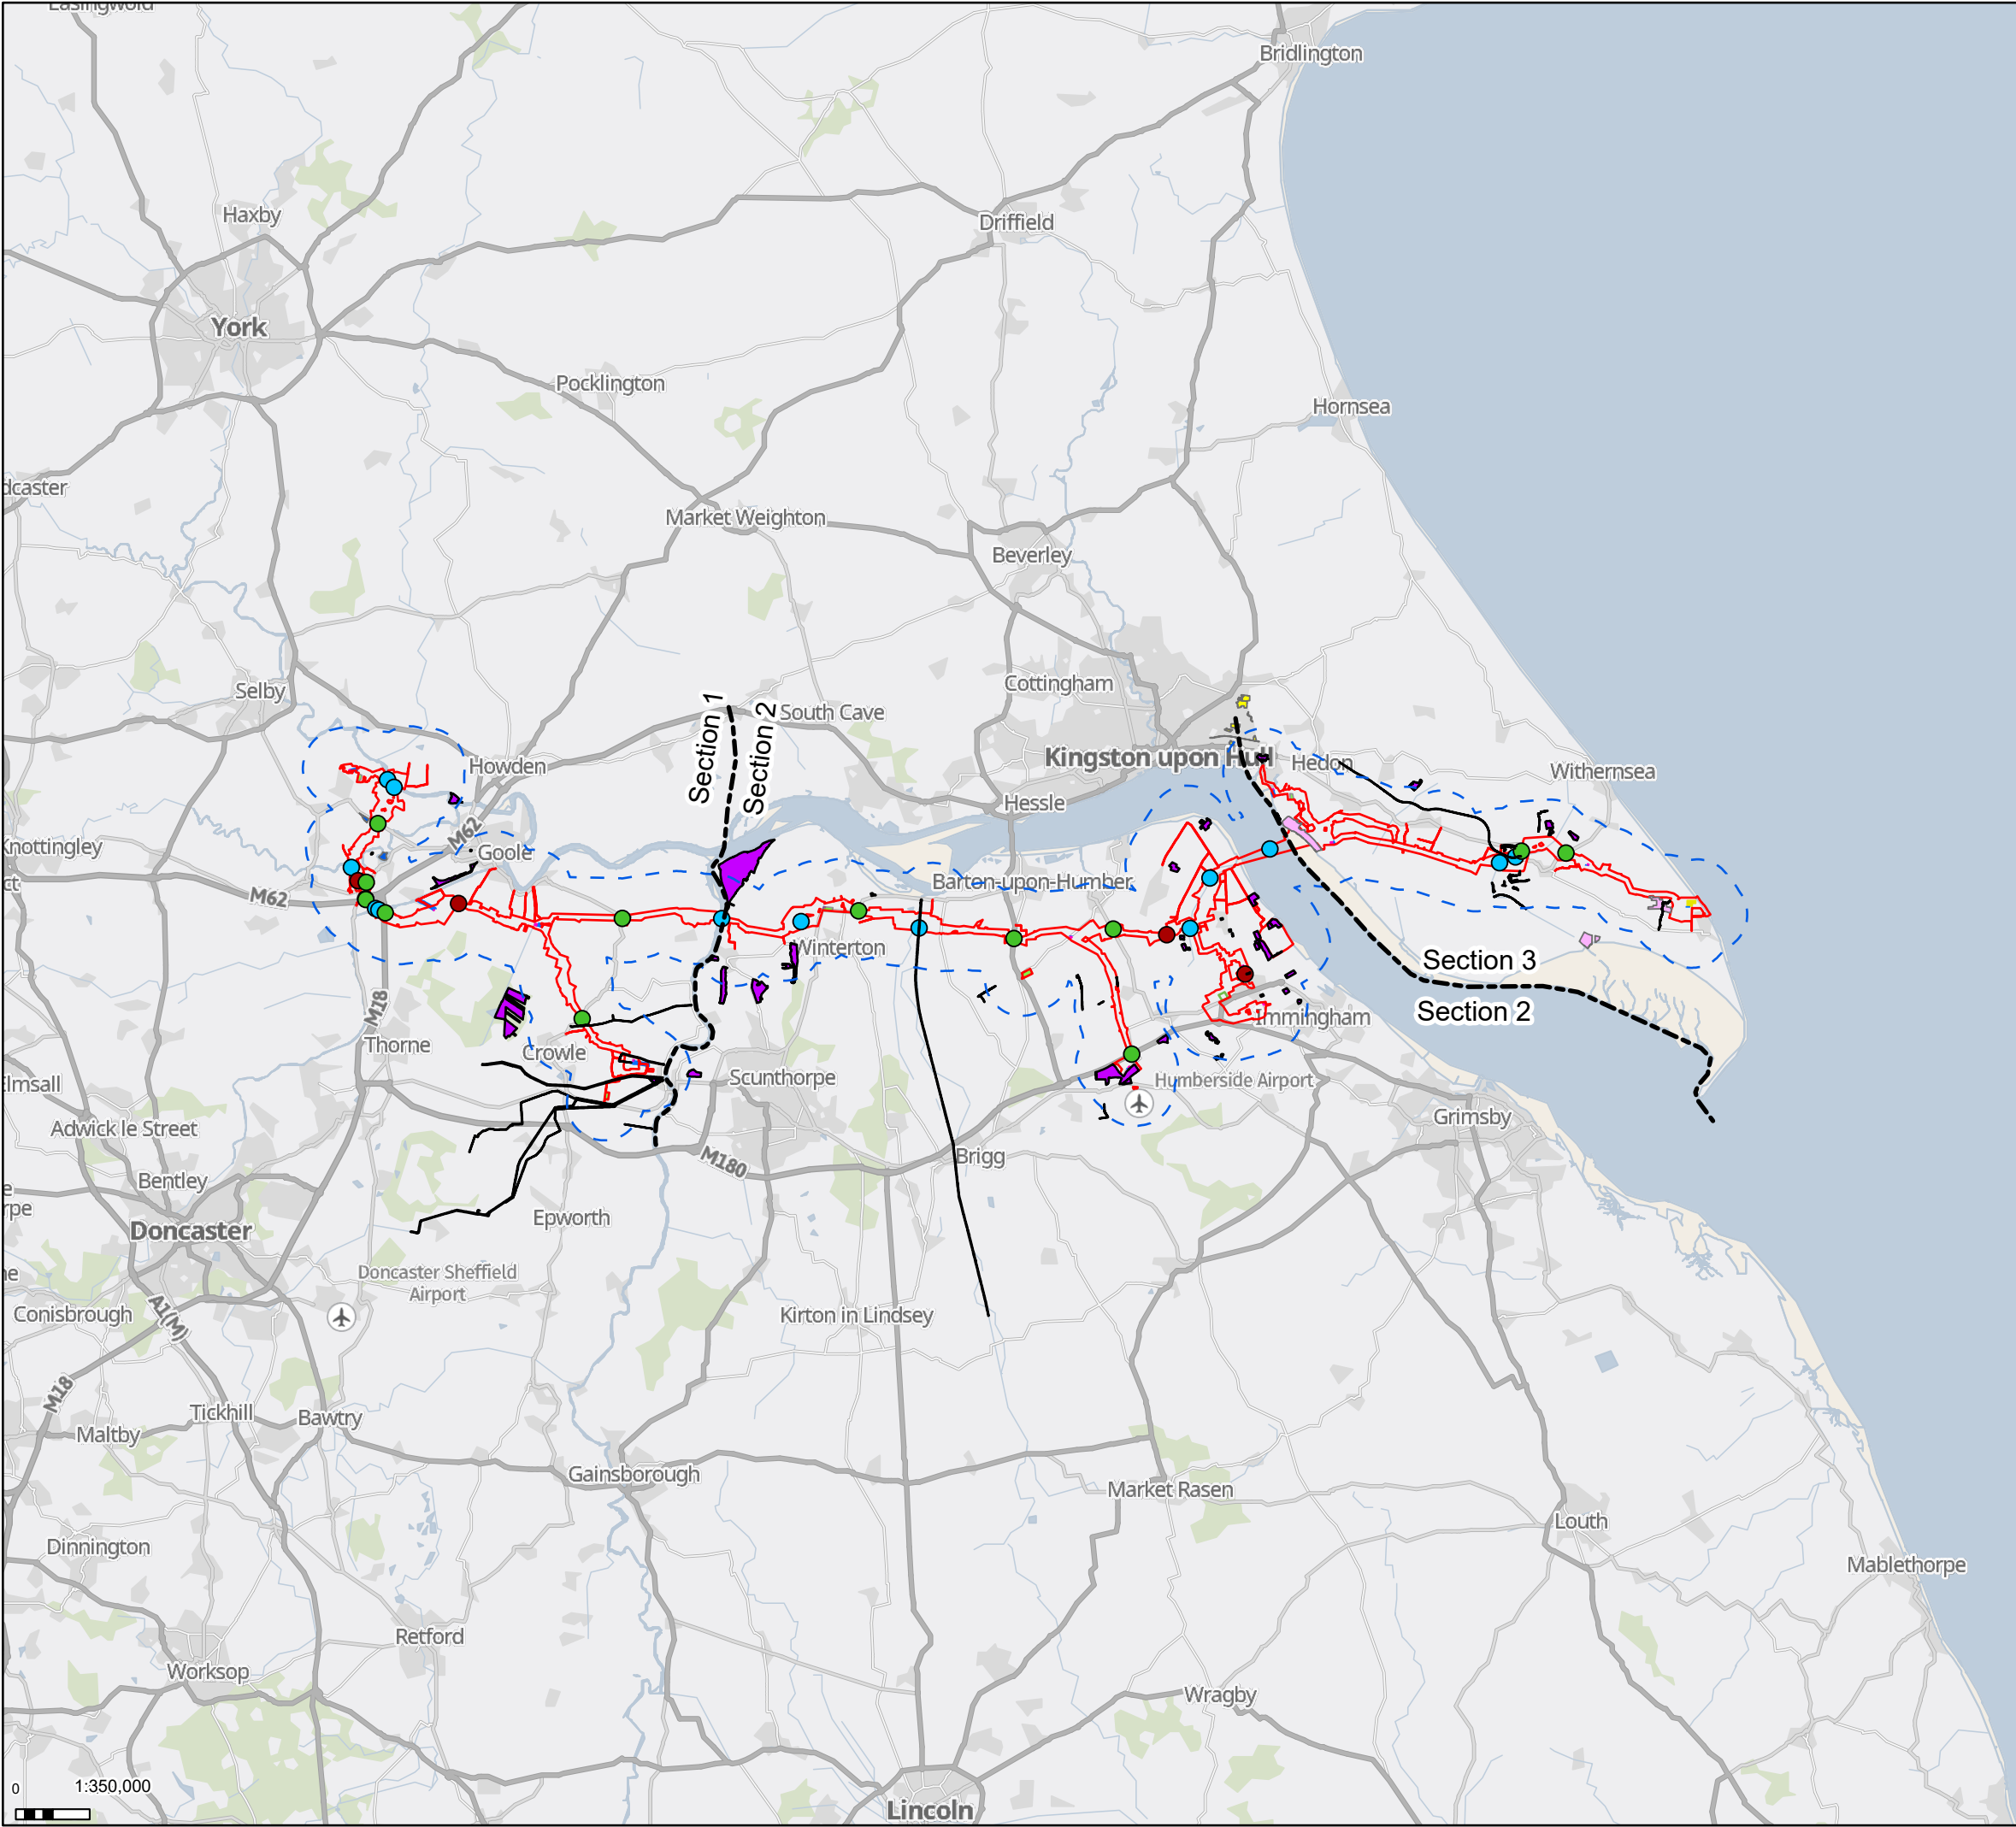

Draft Order Limits

2km study area

Above ground installation – indicative footprint

Pump Facility

Reporting section boundaries

Permanent access track

Search area for temporary construction compound

Temporary construction compounds

Local Wildlife Site

Sites of Nature Conservation Interest

Site of Importance for Nature Conservation

Wildlife Trust Reserve

Preliminary trenchless crossings

Railway

Road

Watercourse

Notes: GB Background: Contains OS data © Crown Copyright and database right 2023  
Contains data from OS Zoomstack, Contains public sector information licensed under the Open Government Licence v2.0

York

Wakefield

Kingston upon Hull

Lincoln

|     |          |                            |       |       |        |
|-----|----------|----------------------------|-------|-------|--------|
|     |          |                            |       |       |        |
| 02  | 18/12/24 | UPDATED WITH B11 FOR ISSUE | DP    | DF    | KS     |
| 01  | 08/11/24 | INITIAL ISSUE              | DP    | DF    | KS     |
| Rev | Date     | Description                | Drawn | Check | Approv |

Client:

Northern Endurance Partnership

Site

HCCP

PROJECT: HUMBER CARBON CAPTURE PIPELINE

Client

1 St James's Square  
London  
SW1Y 4PD  
UK

ARCADIS

Registered office:  
80Fen  
80 Fenchurch Street  
London  
EC3M 4BY

Coordinating Office:  
5th Floor  
401 Faraday Street  
Warrington  
WA3 6GA

www.arcadis.com

Title:

Volume 2 - Figure 7.2 - HCCP Non-Statutory Designated Ecological Sites Overview

|                   |             |                 |           |          |  |
|-------------------|-------------|-----------------|-----------|----------|--|
| Designed          | A. Calkin   | Date            | 08 NOV 24 | Signed   |  |
| Drawn             | D. Pakrasi  | Date            | 08 NOV 24 | Signed   |  |
| Checked           | M. Gledhill | Date            | 08 NOV 24 | Signed   |  |
| Approved          | N. Madden   | Date            | 08 NOV 24 | Signed   |  |
| Scale:            | 1:350,000   | Datum:          |           | AOD      |  |
| Original Size:    | A3          | Grid:           |           | OS       |  |
| Suitability Code: | S2          | Project Number: |           | 10607856 |  |

Suitability Description:

For Information

Drawing Number:

10607856-ARC-EGN-ZZ-DR-ZZ-00015

Revision:

P02

© Copyright reserved

Print Date: 13-12-24 16:55:33


C:\Users\Rob.Millman\ARCADIS\10607856 - Project Lokl - DCO - 03 GDV Team\01 Apr\03 EIA Scoping\07-Ecology and Biodiversity\10607856-ARC-EGN-ZZ-DR-ZZ-00015-S2-P01-Figure 7.2-Non-statutory Designated Ecological Sites.aprx

© Copyright reserved







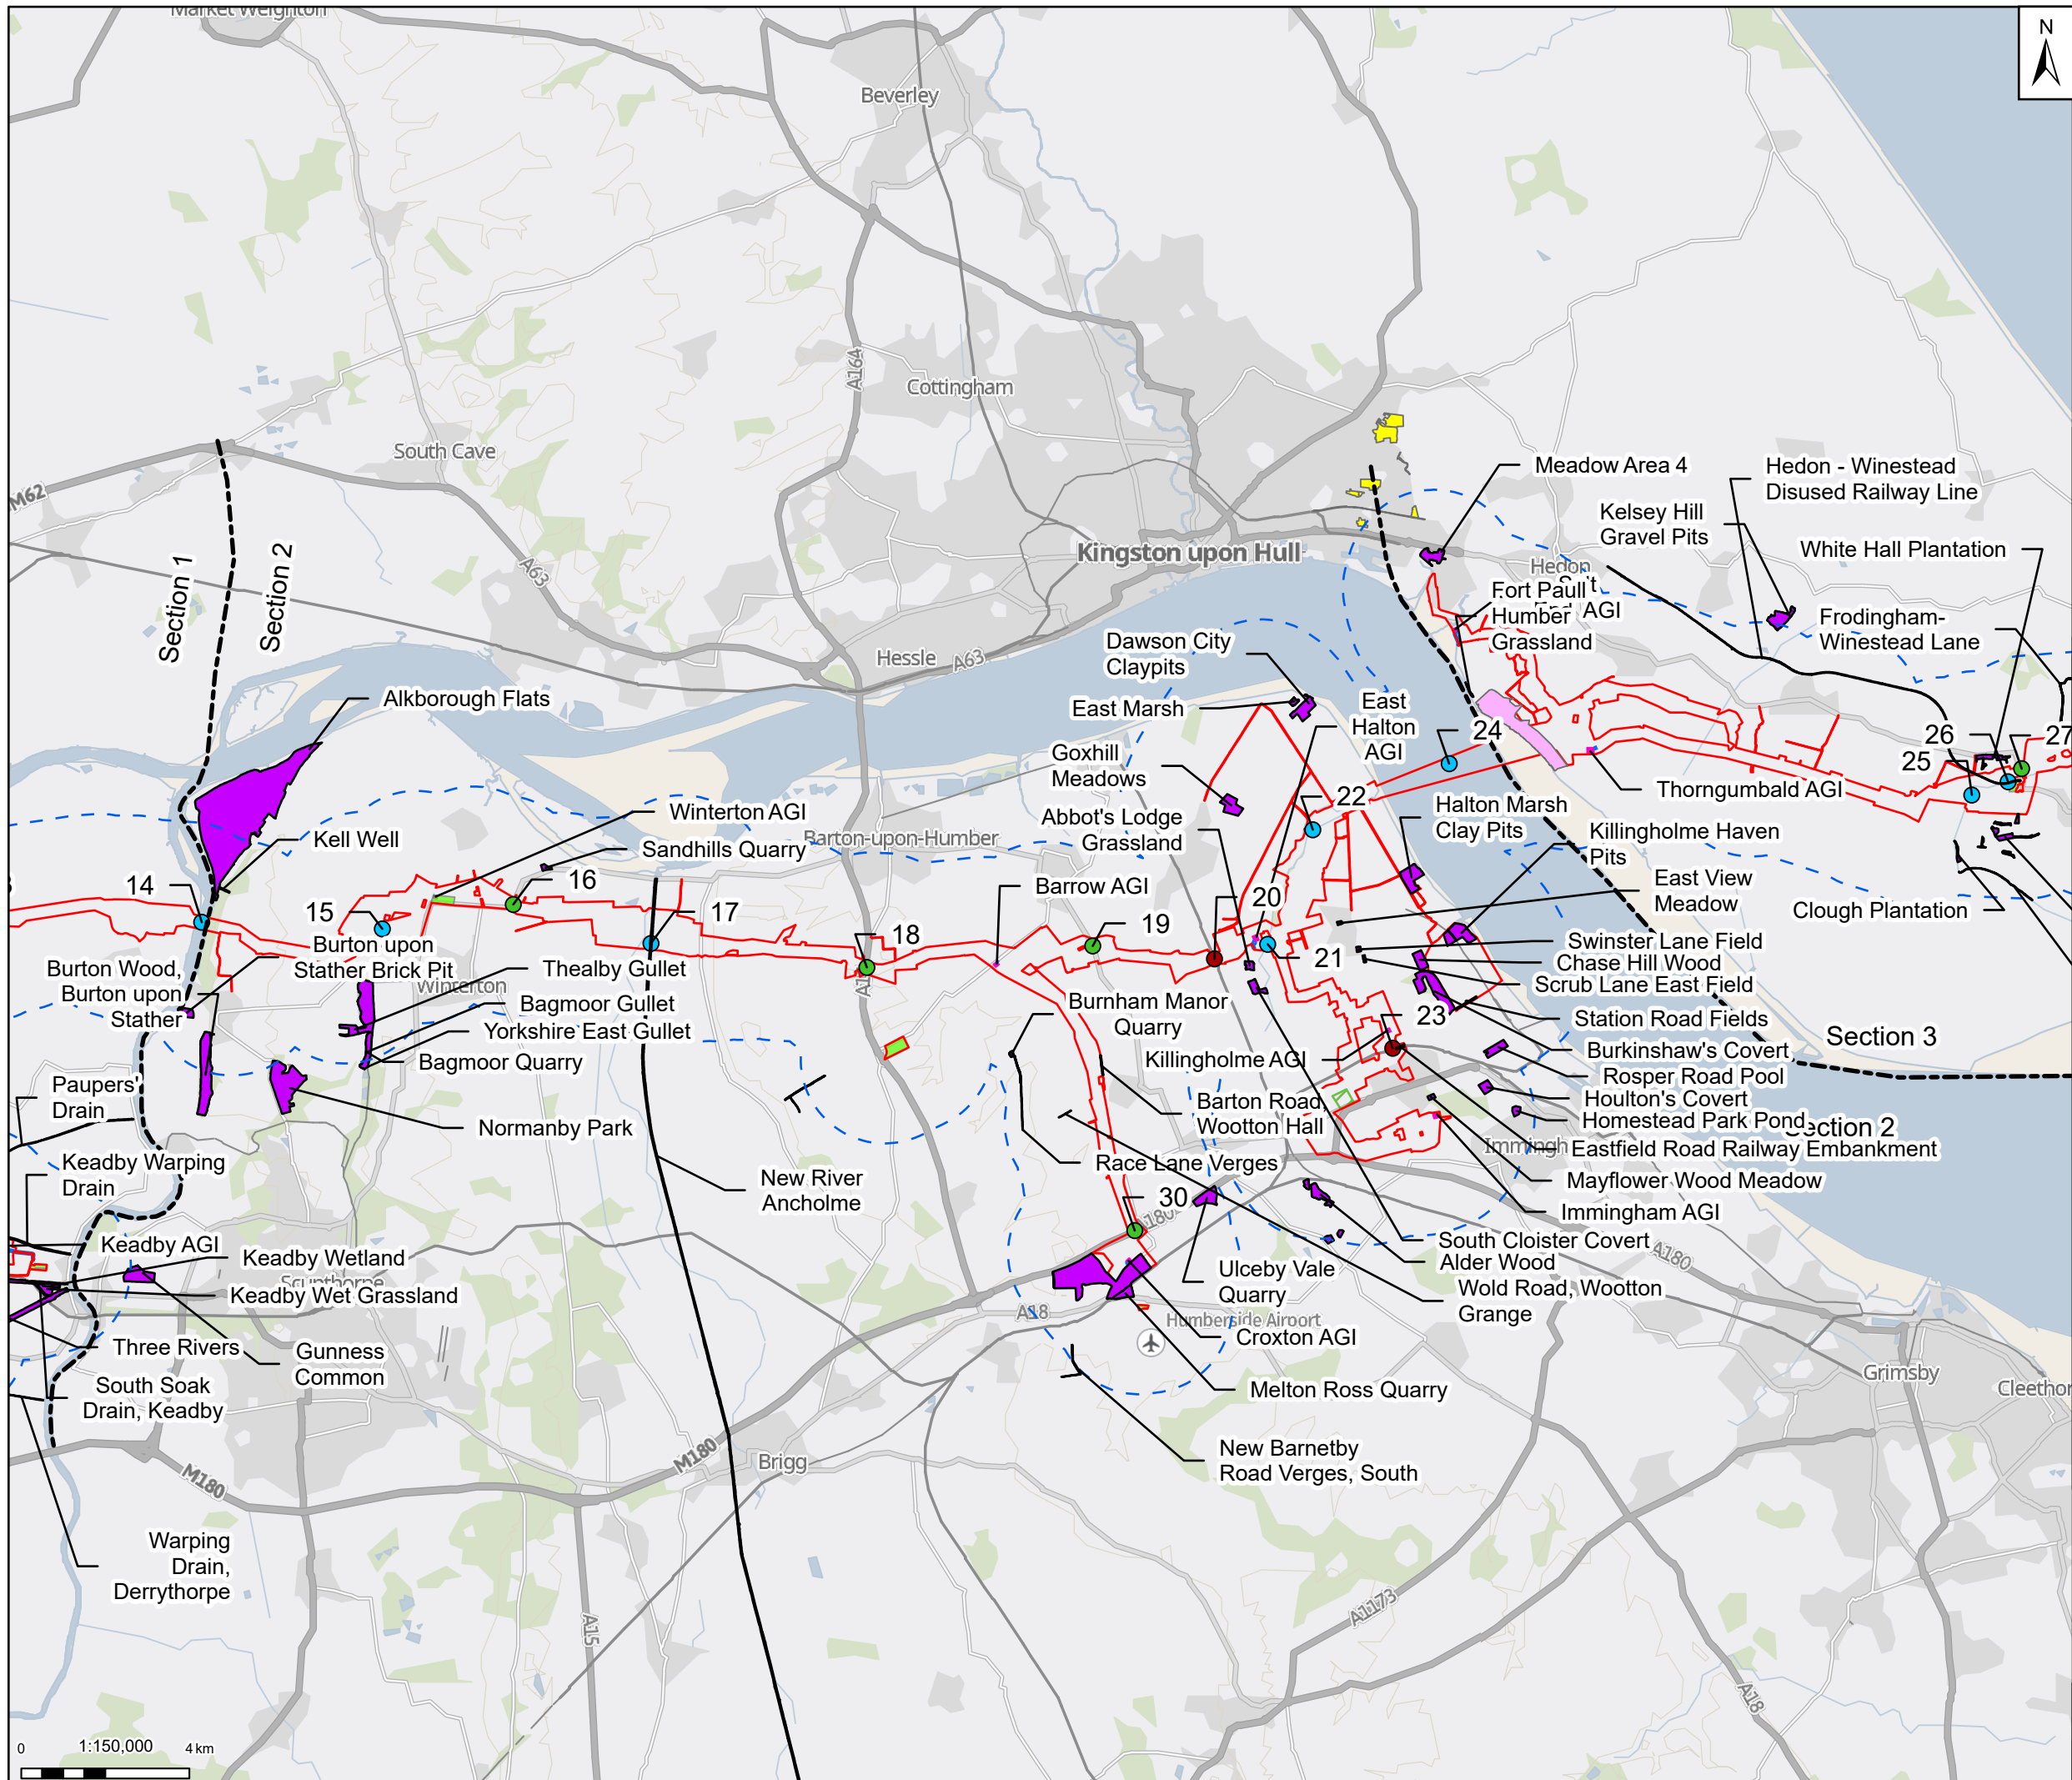

Draft Order Limits

2km study area

Above ground installation – indicative footprint

Reporting section boundaries

Permanent access track

Search area for temporary construction compound

Temporary construction compounds

Local Wildlife Site

Sites of Nature Conversation Interest

Wildlife Trust Reserve

Preliminary trenchless crossings

Railway

Road

Watercourse

Notes: GB Background: Contains OS data © Crown Copyright and database right 2023  
Contains data from OS Zoomstack, Contains public sector information licensed under the Open Government Licence v2.0

| Rev | Date     | Description                | Drawn | Check | Approv |
|-----|----------|----------------------------|-------|-------|--------|
| 02  | 18/12/24 | UPDATED WITH B11 FOR ISSUE | DP    | DF    | KS     |
| 01  | 08/11/24 | INITIAL ISSUE              | DP    | DF    | KS     |

**PROJECT:**  
**HUMBER CARBON CAPTURE PIPELINE**

Site  
HCCP

Client  
1 St James's Square  
London  
SW1Y 4PD  
UK

Registered office:  
80Fen  
80 Fenchurch Street  
London  
EC3M 4BY

Coordinating Office:  
5th Floor  
401 Faraday Street  
Warrington  
WA3 6GA

[www.arcadis.com](http://www.arcadis.com)


Title:  
**Volume 2 - Figure 7.2 - HCCP  
Non-Statutory Designated  
Ecological Sites  
Page 2 of 3**

|                   |             |                   |          |
|-------------------|-------------|-------------------|----------|
| Designed          | A. Calkin   | Date<br>08 NOV 24 | Signed   |
| Drawn             | D. Pakrasi  | Date<br>08 NOV 24 | Signed   |
| Checked           | M. Gledhill | Date<br>08 NOV 24 | Signed   |
| Approved          | N. Madden   | Date<br>08 NOV 24 | Signed   |
| Scale:            | 1:150,000   | Datum:            | AOD      |
| Original Size:    | A3          | Grid:             | OS       |
| Suitability Code: | S2          | Project Number:   | 10607856 |

|                                                    |                  |
|----------------------------------------------------|------------------|
| Suitability Description:                           |                  |
| For Information                                    |                  |
| Drawing Number:<br>10607856-ARC-EGN-ZZ-DR-ZZ-00015 | Revision:<br>P02 |

Print Date: 13-12-24 16:55:46 C:\Users\Rob.Millman\ARCADIS\10607856 - Project Lokl - DCO - 03 GDV Team\01 Apr\03 EIA Scoping\07-Ecology and Biodiversity\10607856-ARC-EGN-ZZ-DR-ZZ-00015-S2-P01-Figure 7.2-Non-statutory Designated Ecological Sites.aprx © Copyright reserved



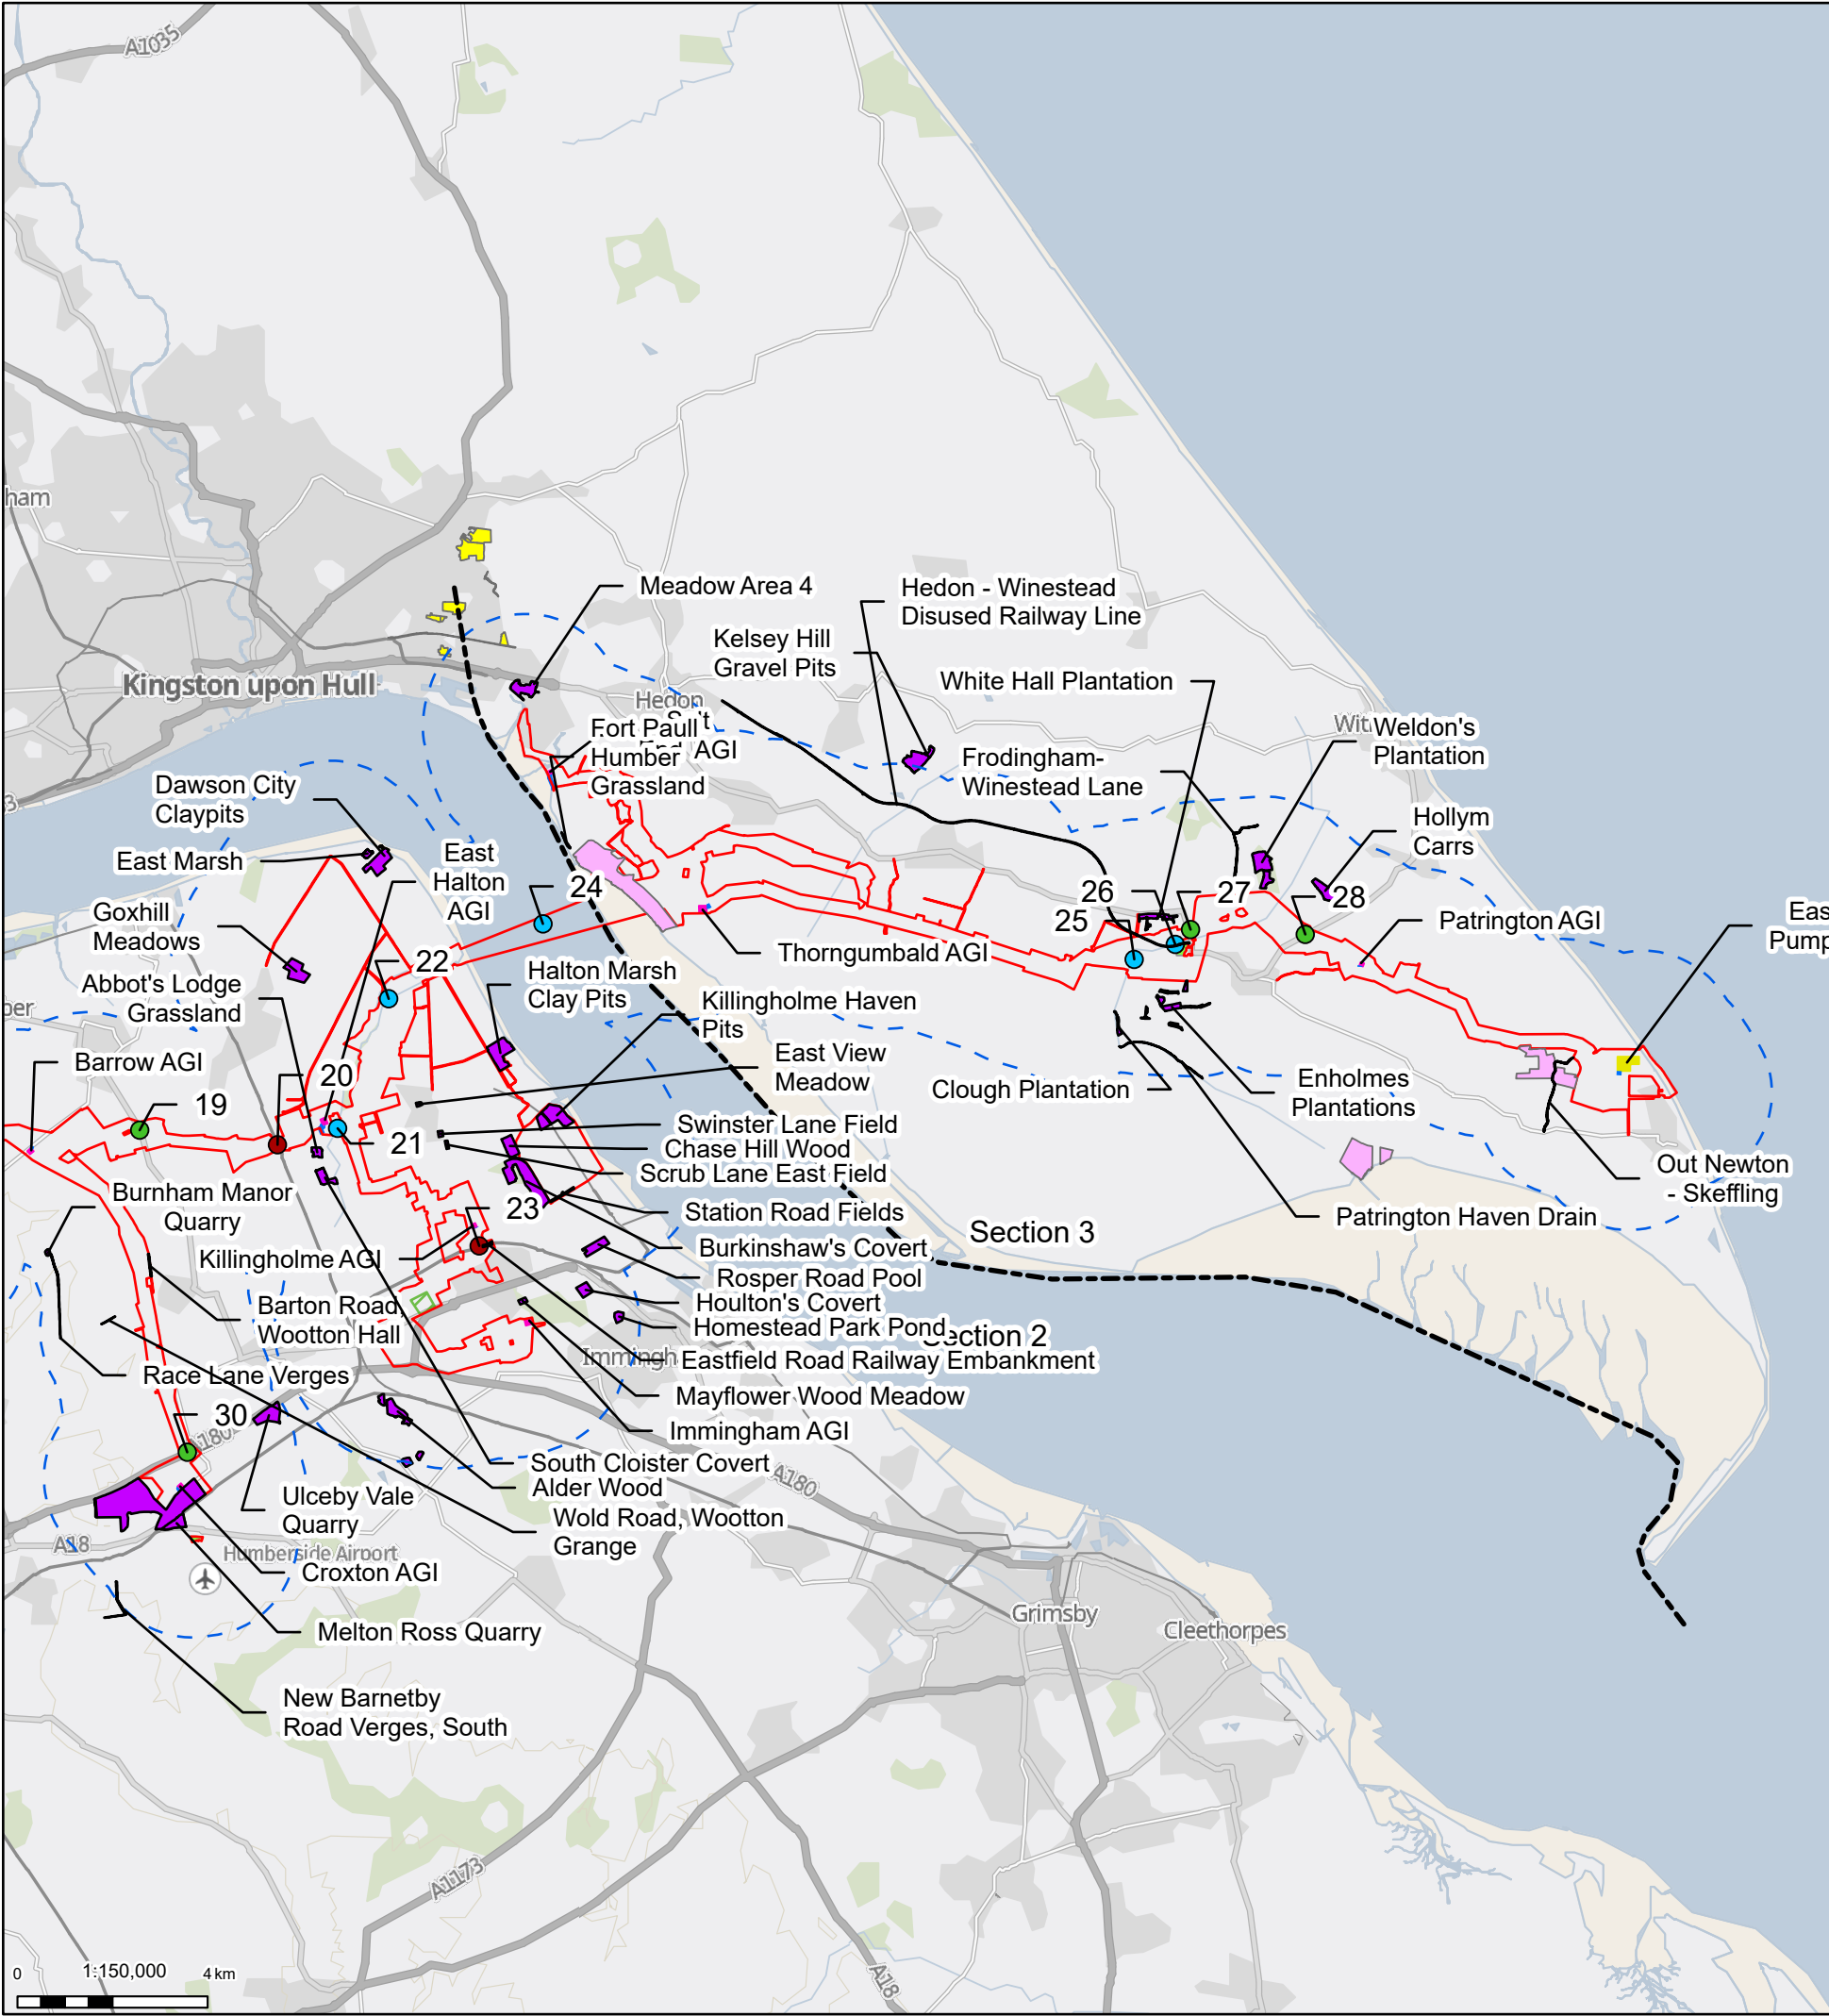

Draft Order Limits

2km study area

Above ground installation – indicative footprint

Pump Facility

Reporting section boundaries

Permanent access track

Search area for temporary construction compound

Temporary construction compounds

Local Wildlife Site

Sites of Nature Conservation Interest

Wildlife Trust Reserve

Preliminary trenchless crossings

Railway

Road

Watercourse

Notes: GB Background: Contains OS data © Crown Copyright and database right 2023  
Contains data from OS Zoomstack, Contains public sector information licensed under the Open Government Licence v2.0

York

Wakefield

Kingston upon Hull

Lincoln

|     |          |                            |       |       |        |
|-----|----------|----------------------------|-------|-------|--------|
|     |          |                            |       |       |        |
| 02  | 18/12/24 | UPDATED WITH B11 FOR ISSUE | DP    | DF    | KS     |
| 01  | 08/11/24 | INITIAL ISSUE              | DP    | DF    | KS     |
| Rev | Date     | Description                | Drawn | Check | Approv |

Client:

PROJECT:

HUMBER CARBON CAPTURE PIPELINE

Site

HCCP

Client

1 St James's Square  
London  
SW1Y 4PD  
UK

ARCADIS

Registered office:  
80Fen  
80 Fenchurch Street  
London  
EC3M 4BY

Coordinating Office:  
5th Floor  
401 Faraday Street  
Warrington  
WA3 6GA

www.arcadis.com

Title:

Volume 2 - Figure 7.2 - HCCP  
Non-Statutory Designated  
Ecological Sites  
Page 3 of 3

|                   |             |                   |          |
|-------------------|-------------|-------------------|----------|
| Designed          | A. Calkin   | Date<br>08 NOV 24 | Signed   |
| Drawn             | D. Pakrasi  | Date<br>08 NOV 24 | Signed   |
| Checked           | M. Gledhill | Date<br>08 NOV 24 | Signed   |
| Approved          | N. Madden   | Date<br>08 NOV 24 | Signed   |
| Scale:            | 1:150,000   | Datum:            | AOD      |
| Original Size:    | A3          | Grid:             | OS       |
| Suitability Code: | S2          | Project Number:   | 10607856 |

Suitability Description:

For Information

Drawing Number:

10607856-ARC-EGN-ZZ-DR-ZZ-00015

Revision:


P02

© Copyright reserved

Print Date: 13-12-24 16:55:51

C:\Users\Rob.Millman\ARCADIS\10607856 - Project Loli - DCO - 03 GDV Team\01 Apr\03 EIA Scoping\07-Ecology and Biodiversity\10607856-ARC-EGN-ZZ-DR-ZZ-00015-S2-P01-Figure 7.2-Non-statutory Designated Ecological Sites.aprx



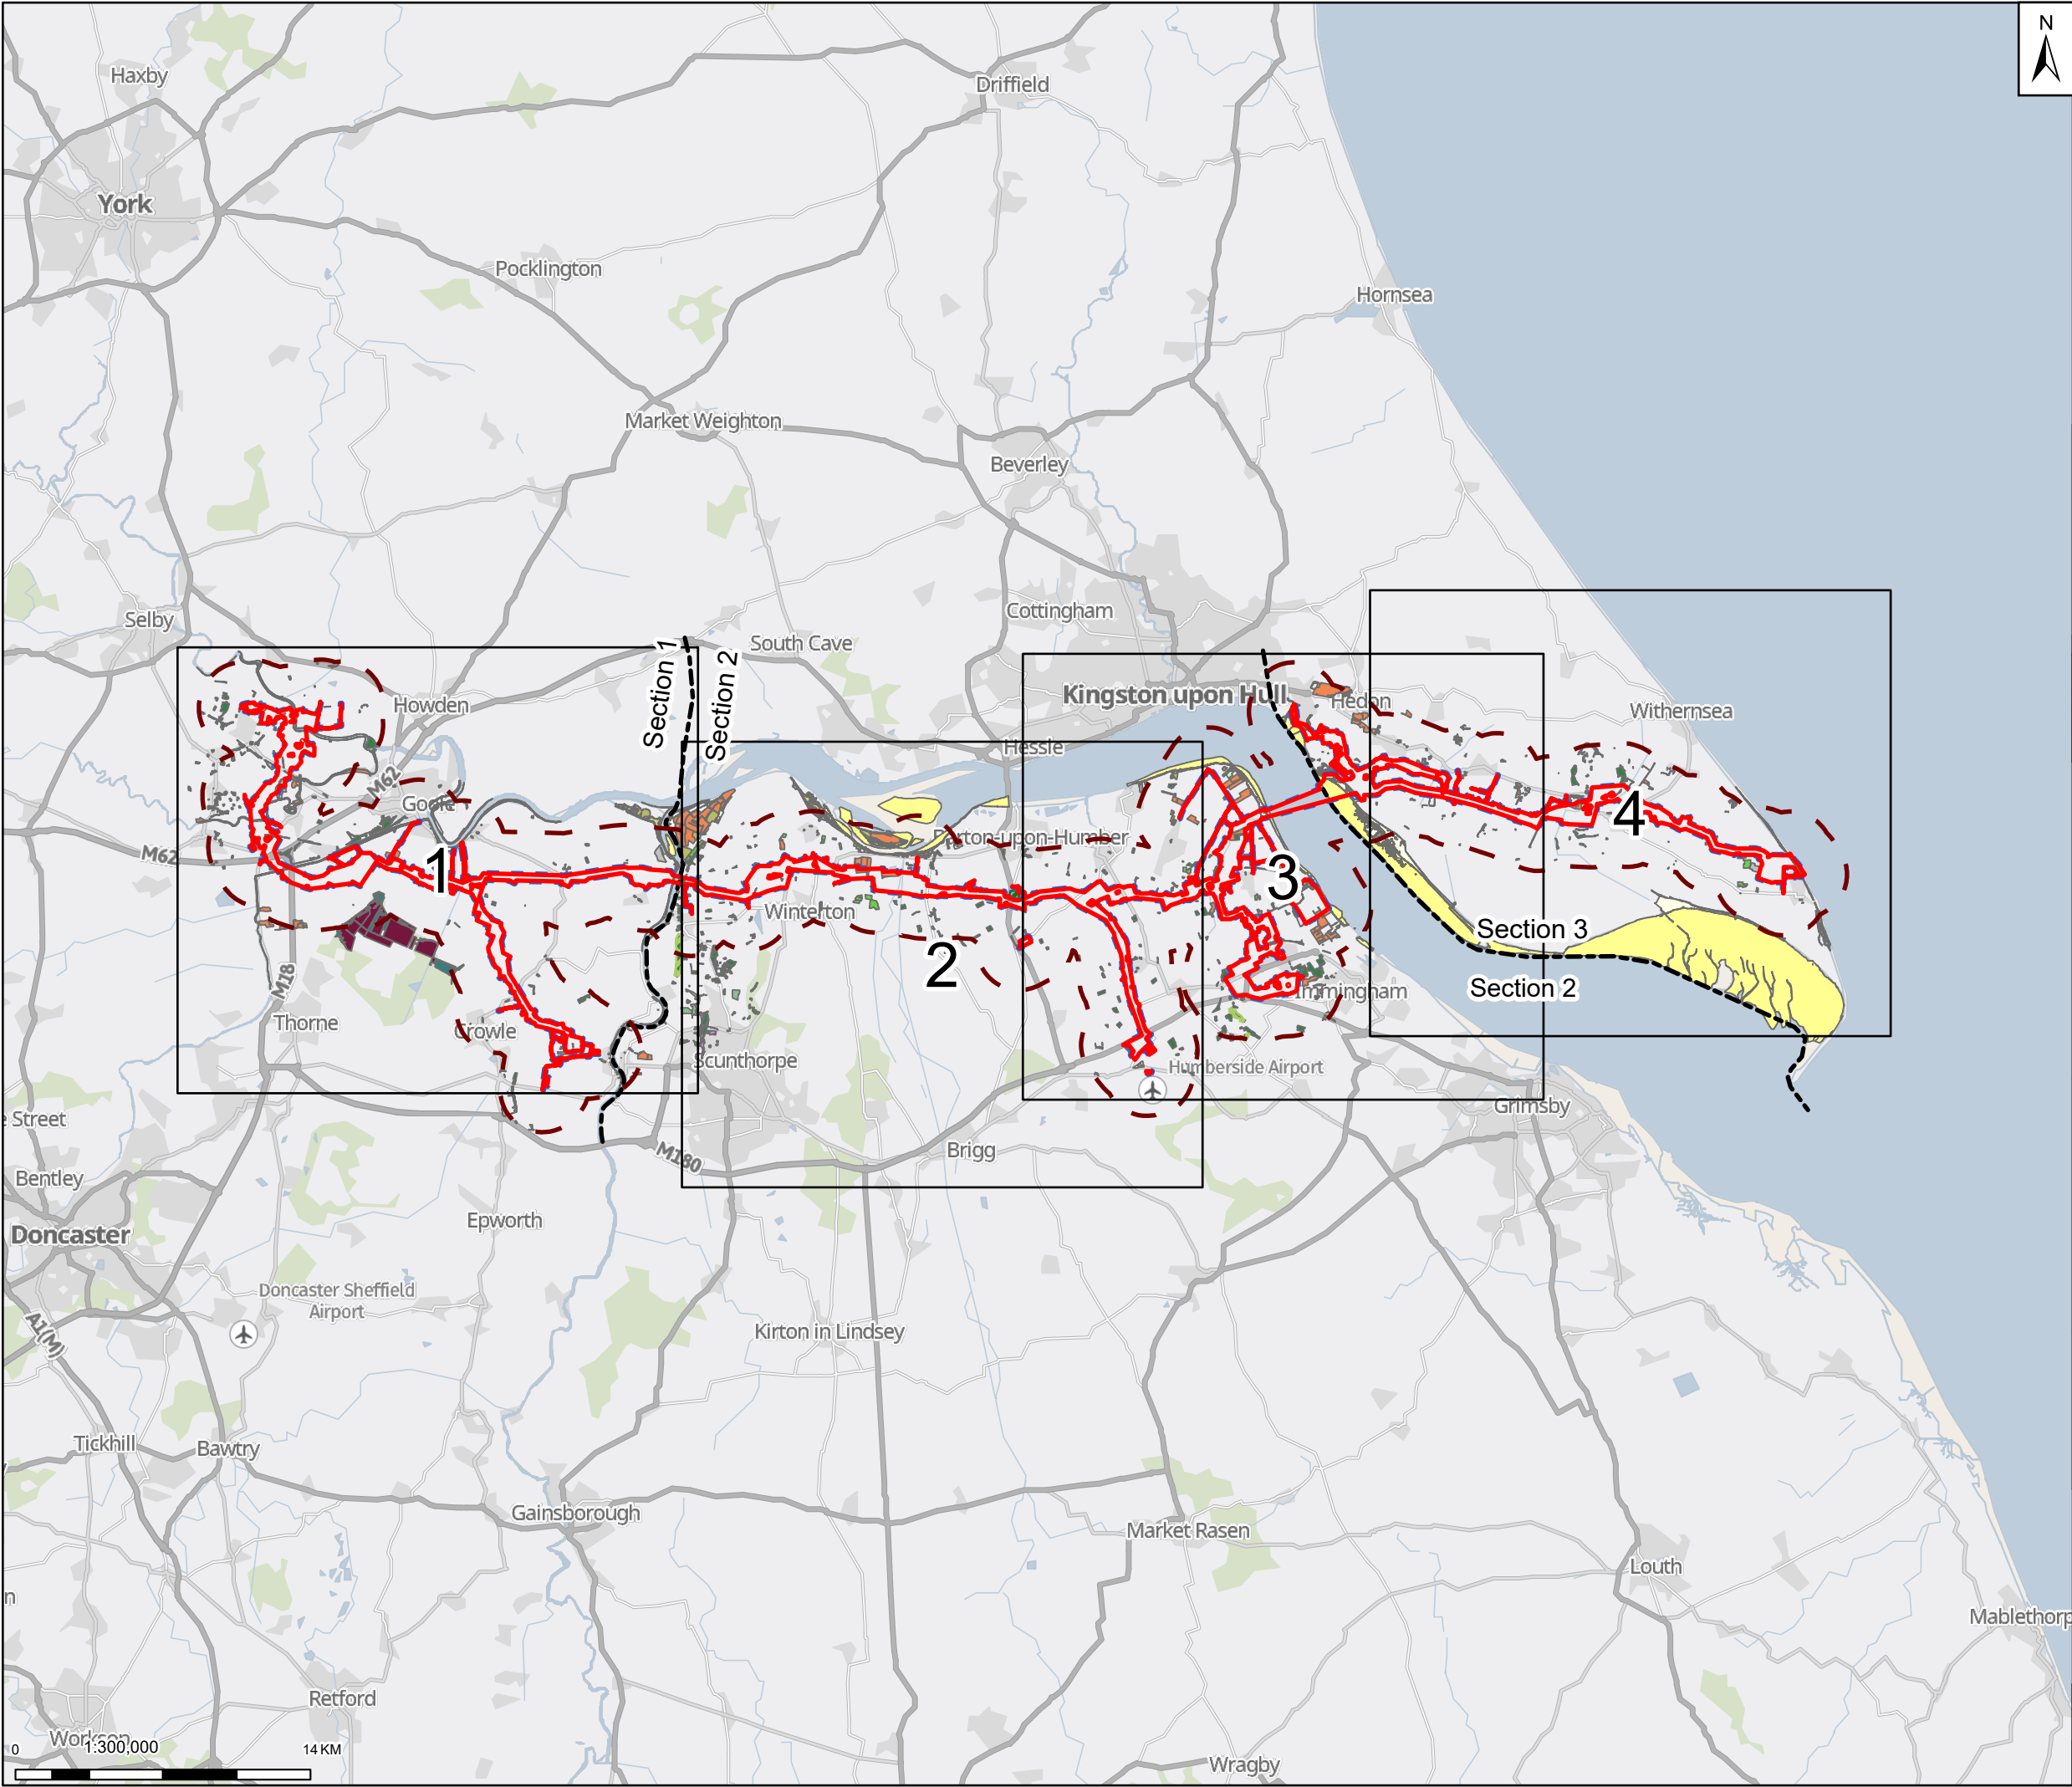

Draft Order Limits

Pages

2km study area

Reporting section boundaries

Ancient woodland

Tree preservation order

Priority habitat

Coastal and floodplain grazing marsh

Coastal and floodplain grazing marsh, Coastal saltmarsh

Coastal saltmarsh

Coastal saltmarsh, Saline lagoons

Coastal sand dunes

Deciduous woodland

Deciduous woodland, Lowland raised bog

Good quality semi improved grassland

Lowland calcareous grassland

Lowland dry acid grassland

Lowland fens

Lowland fens, Reedbeds

Lowland heathland

Lowland meadows

Lowland raised bog

Maritime cliff and slope

Mudflats

Ponds

Reedbeds

Reedbeds, Coastal saltmarsh

Saline lagoons

Traditional orchard

No main habitat but additional habitats present

50m study area

Notes: GB Background: Contains OS data © Crown Copyright and database right 2023  
Contains data from OS Zoomstack, Contains public sector information licensed under the Open Government Licence v2.0

York

Wakefield

Kingston upon Hull

Lincoln

Client:

|          |  |                                                 |  |  |  |
|----------|--|-------------------------------------------------|--|--|--|
| PROJECT: |  | HUMBER CARBON CAPTURE PIPELINE                  |  |  |  |
| Site     |  | Client                                          |  |  |  |
| HCCP     |  | 1 St James's Square<br>London<br>SW1Y 4PD<br>UK |  |  |  |

|                                                    |  |                                                          |  |
|----------------------------------------------------|--|----------------------------------------------------------|--|
| Registered office:                                 |  | Coordinating Office:                                     |  |
| 80Fen<br>80 Fenchurch Street<br>London<br>EC3M 4BY |  | 5th Floor<br>401 Faraday Street<br>Warrington<br>WA3 6GA |  |
| www.arcadis.com                                    |  |                                                          |  |

Title:

Volume 2 - Figure 7.3 - HCCP  
Priority Habitats, Ancient Woodland  
and Aboricultural Features  
Overview


|                   |             |                 |           |        |  |
|-------------------|-------------|-----------------|-----------|--------|--|
| Designed          | A. Calkin   | Date            | 17 OCT 24 | Signed |  |
| Drawn             | D. Pakrasi  | Date            | 17 OCT 24 | Signed |  |
| Checked           | M. Gledhill | Date            | 17 OCT 24 | Signed |  |
| Approved          | N. Madden   | Date            | 17 OCT 24 | Signed |  |
| Scale:            | 1:300,000   | Datum:          | AOD       |        |  |
| Original Size:    | A3          | Grid:           | OS        |        |  |
| Suitability Code: | S2          | Project Number: | 10607856  |        |  |

Suitability Description:

For Information

|                 |                                 |           |     |
|-----------------|---------------------------------|-----------|-----|
| Drawing Number: | 10607856-ARC-EGN-ZZ-DR-ZZ-00016 | Revision: | P02 |
|-----------------|---------------------------------|-----------|-----|



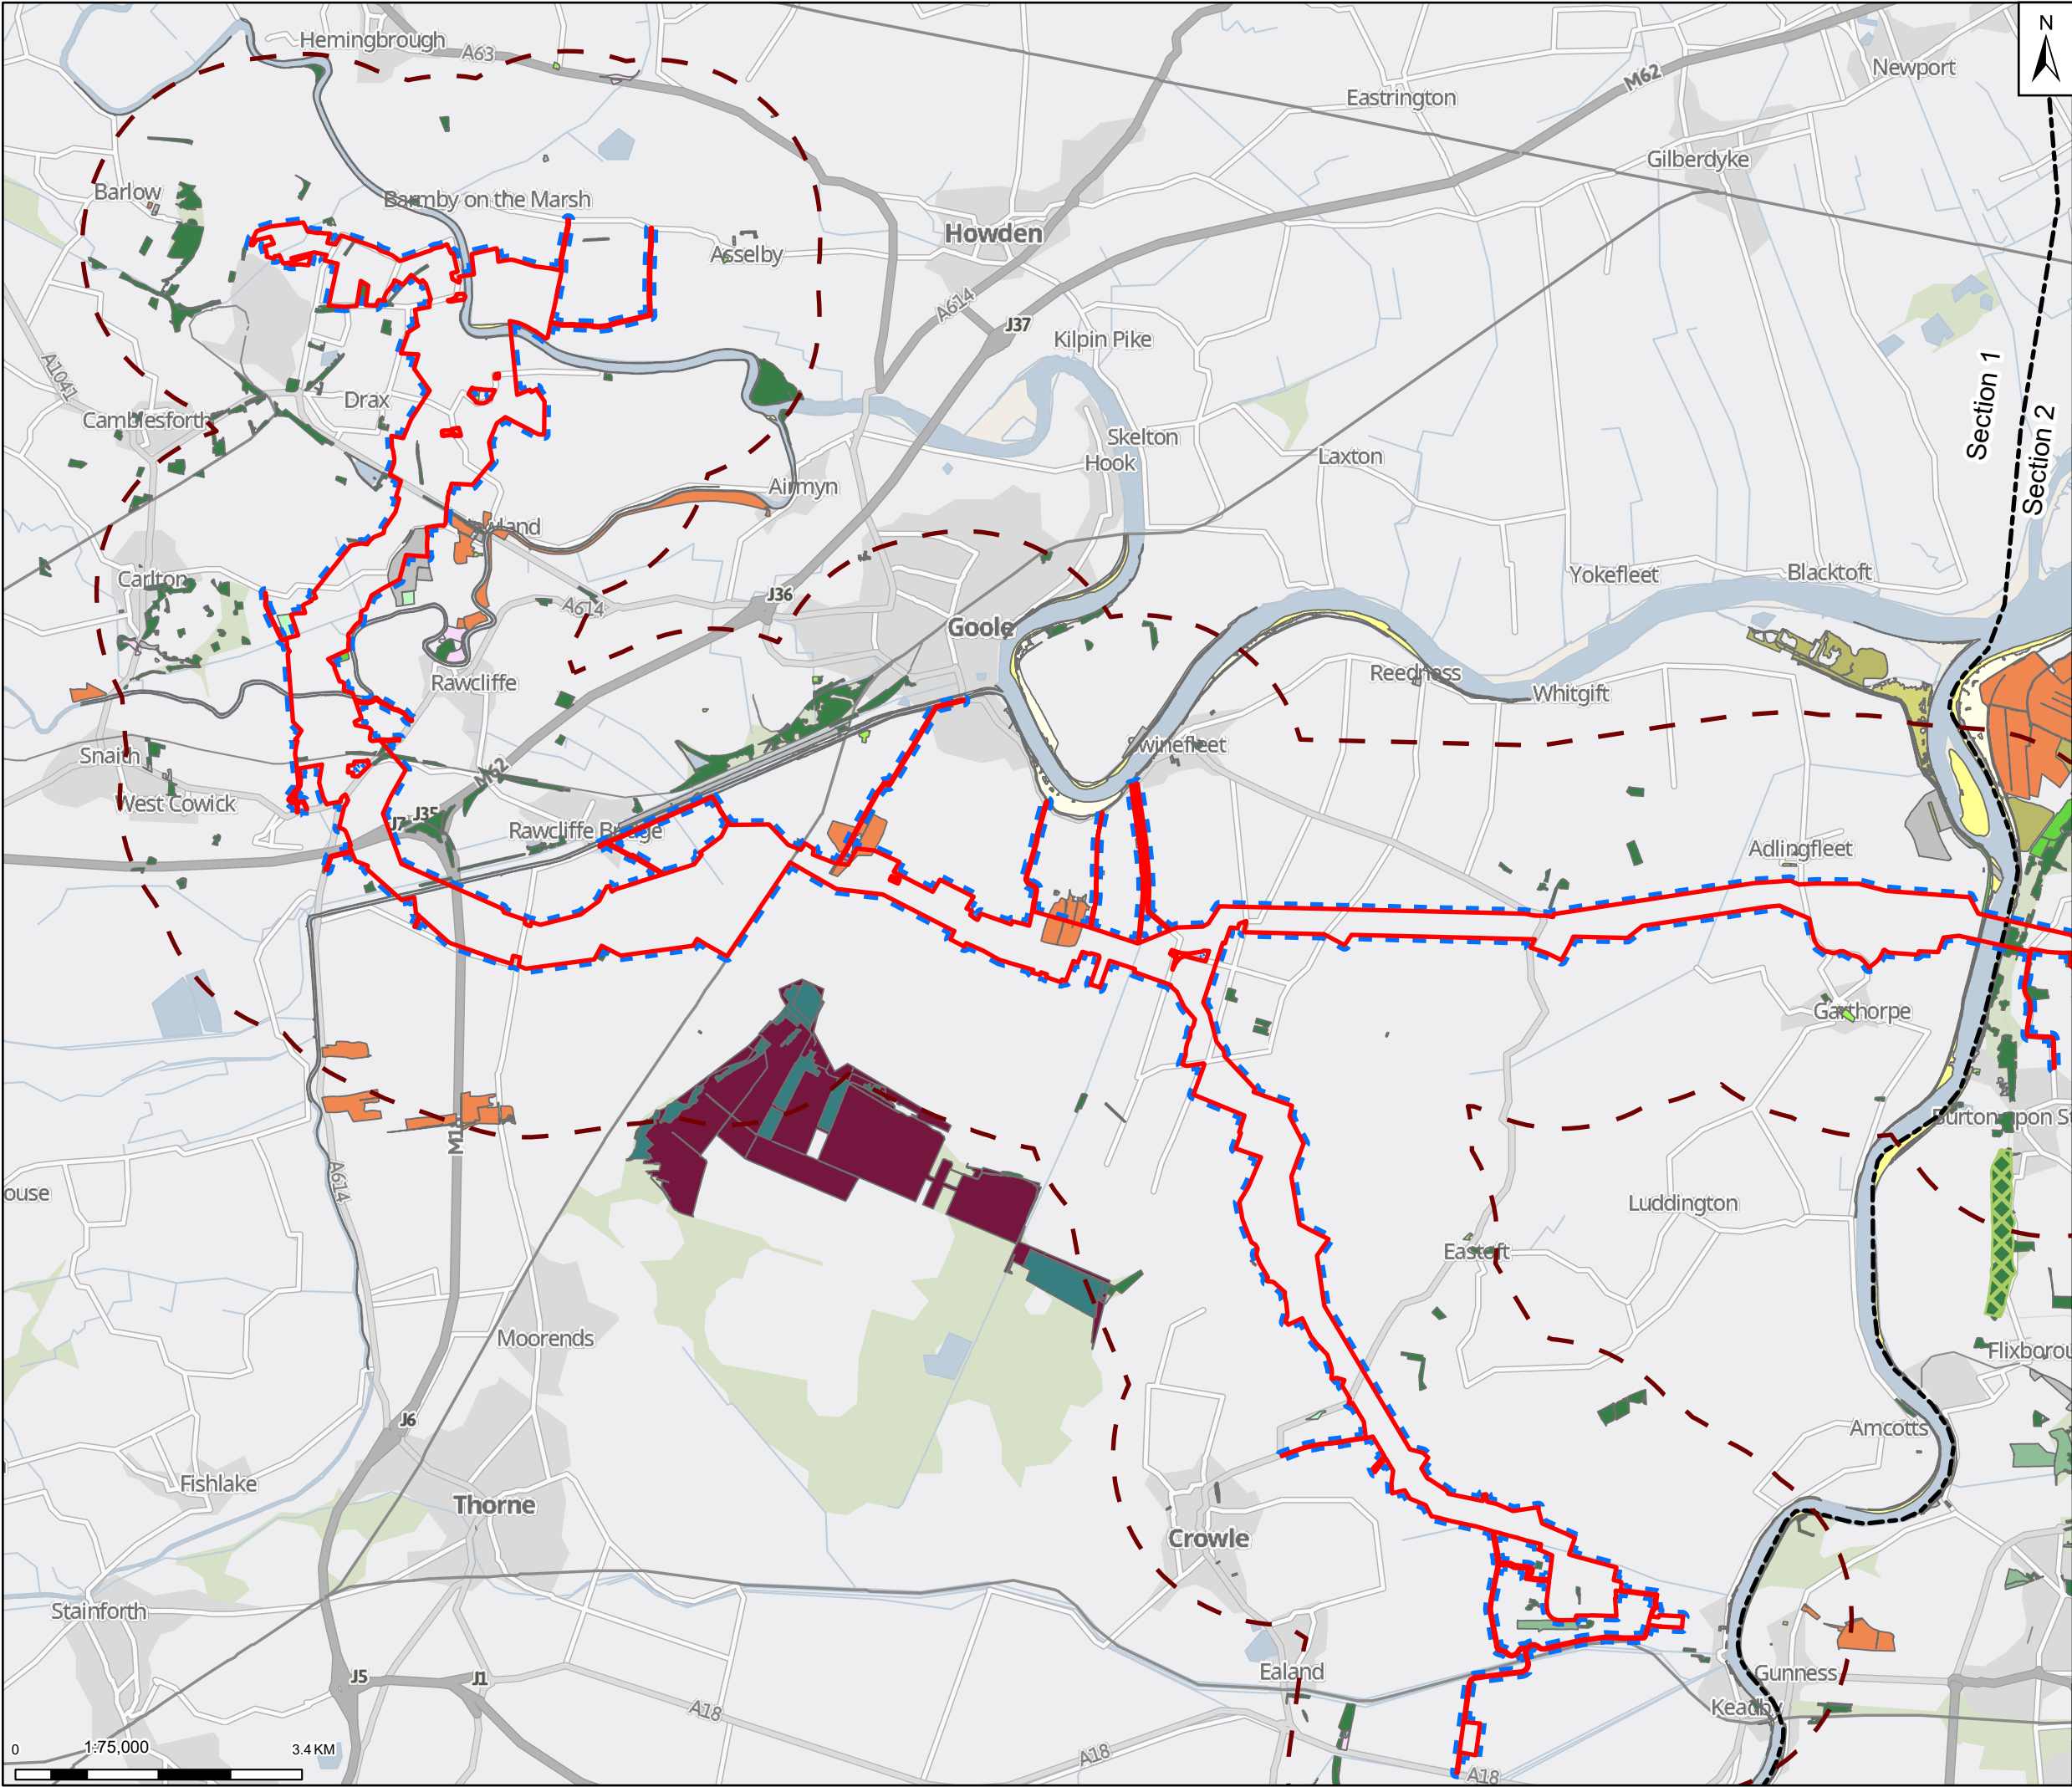

Draft Order Limits

2km study area

Reporting section boundaries

Ancient woodland

Coastal and floodplain grazing marsh

Coastal and floodplain grazing marsh, Coastal saltmarsh

Coastal saltmarsh

Deciduous woodland

Deciduous woodland, Lowland raised bog

Good quality semi improved grassland

Lowland dry acid grassland

Lowland fens

Lowland meadows

Lowland raised bog

Mudflats

Ponds

Reedbeds

Reedbeds, Coastal saltmarsh

Traditional orchard

No main habitat but additional habitats present

50m study area

Priority habitat

Coastal and floodplain grazing marsh

Coastal and floodplain grazing marsh, Coastal saltmarsh

Coastal saltmarsh

Deciduous woodland

Deciduous woodland, Lowland raised bog

Good quality semi improved grassland

Lowland dry acid grassland

Lowland fens

Lowland meadows

Lowland raised bog

Notes: GB Background: Contains OS data © Crown Copyright and database right 2023  
Contains data from OS Zoomstack, Contains public sector information licensed under the Open Government Licence v2.0

| Rev | Date     | Description                | Drawn | Check | Approv |
|-----|----------|----------------------------|-------|-------|--------|
| 02  | 18/12/24 | UPDATED WITH B11 FOR ISSUE | DP    | DF    | KS     |
| 01  | 17/10/24 | INITIAL ISSUE              | DP    | DF    | KS     |

Northern Endurance Partnership

Site

HCCP

PROJECT:

HUMBER CARBON CAPTURE PIPELINE

Client

1 St James's Square  
London  
SW1Y 4PD  
UK

ARCADIS

Registered office:  
80Fen  
80 Fenchurch Street  
London  
EC3M 4BY

Coordinating Office:  
5th Floor  
401 Faraday Street  
Warrington  
WA3 6GA

www.arcadis.com

Title:  
Volume 2 - Figure 7.3 - HCCP  
Priority Habitats, Ancient Woodland  
and Aboricultural Features  
Page 1 of 4

|                   |             |                 |           |        |
|-------------------|-------------|-----------------|-----------|--------|
| Designed          | A. Calkin   | Date            | 17 OCT 24 | Signed |
| Drawn             | D. Pakrasi  | Date            | 17 OCT 24 | Signed |
| Checked           | M. Gledhill | Date            | 17 OCT 24 | Signed |
| Approved          | N. Madden   | Date            | 17 OCT 24 | Signed |
| Scale:            | 1:75,000    | Datum:          | AOD       |        |
| Original Size:    | A3          | Grid:           | OS        |        |
| Suitability Code: | S2          | Project Number: | 10607856  |        |

Suitability Description:

For Information

Drawing Number:


10607856-ARC-EGN-ZZ-DR-ZZ-00016

Revision:


P02

Print Date: 13-12-24 16:07:42 C:\Users\Rob.Millman\ARCADIS\10607856 - Project Lok - DCO - 03 GDV Team\01 Apr\03 EIA Scoping\07-Ecology and Biodiversity\10607856-ARC-EGN-ZZ-DR-ZZ-00016-S2-P01-Figure 7.3-Priority Habitats, Ancient Woodland and Aboricultural Features.aprx © Copyright reserved



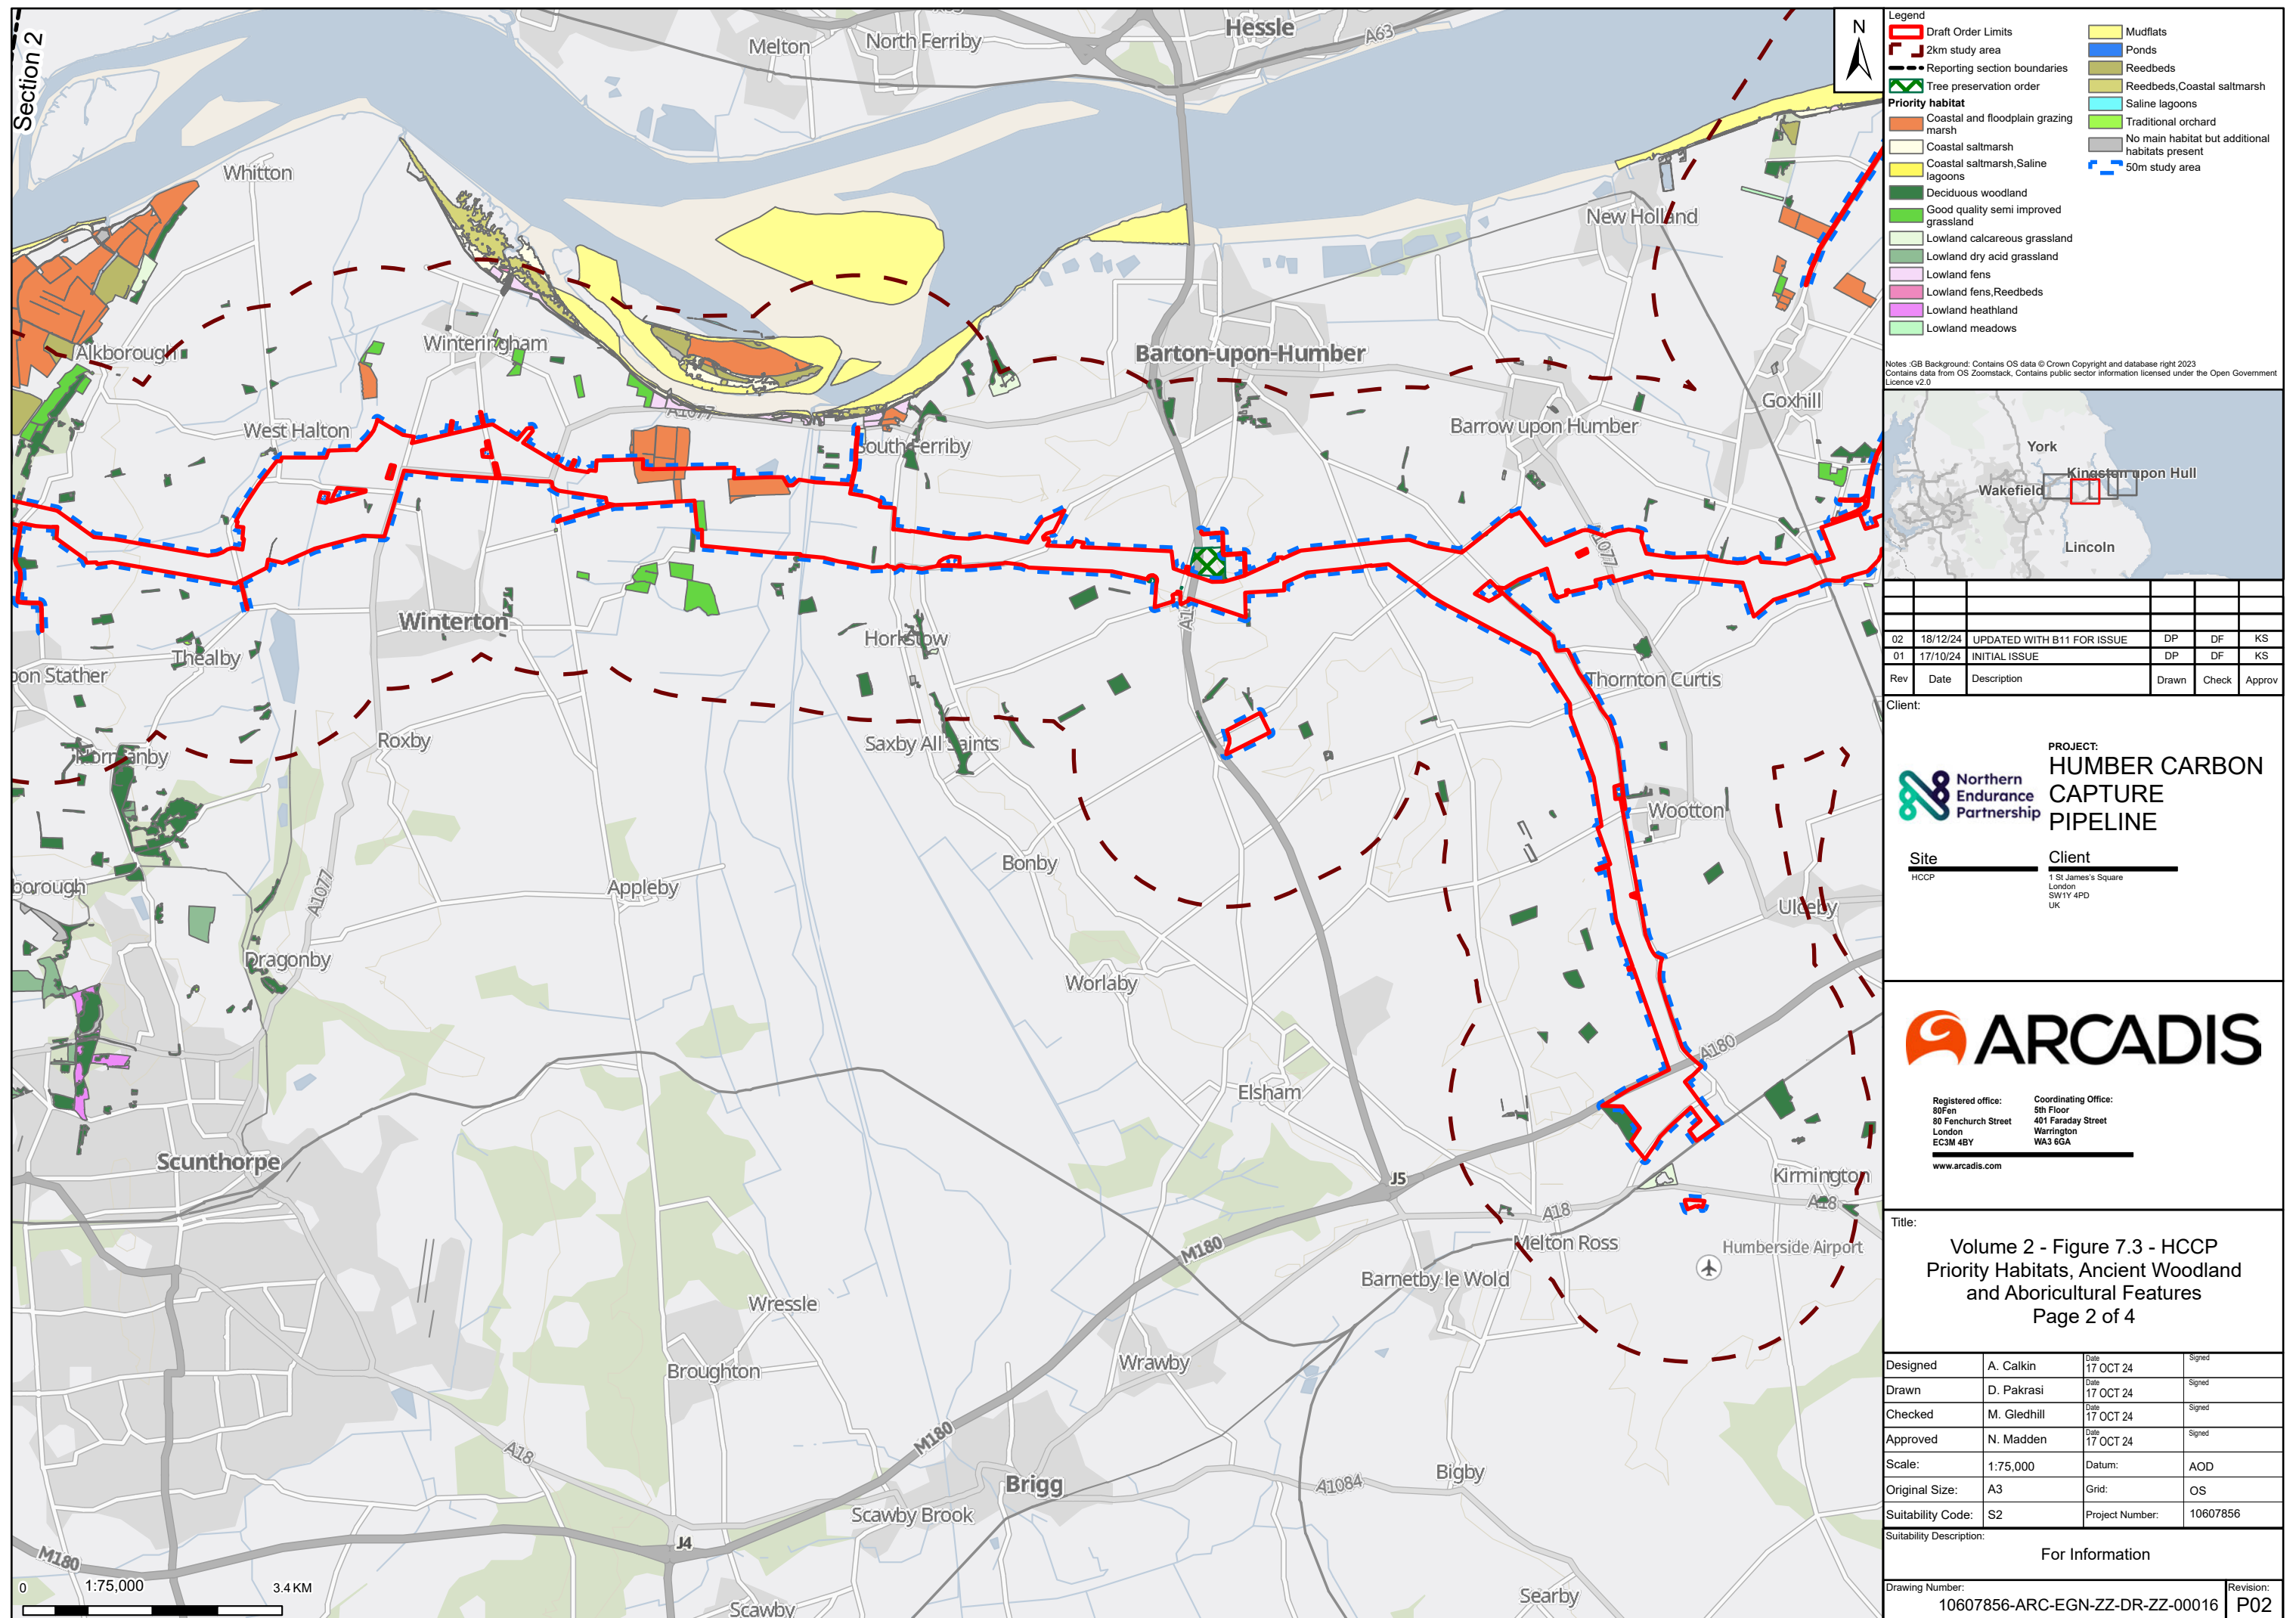



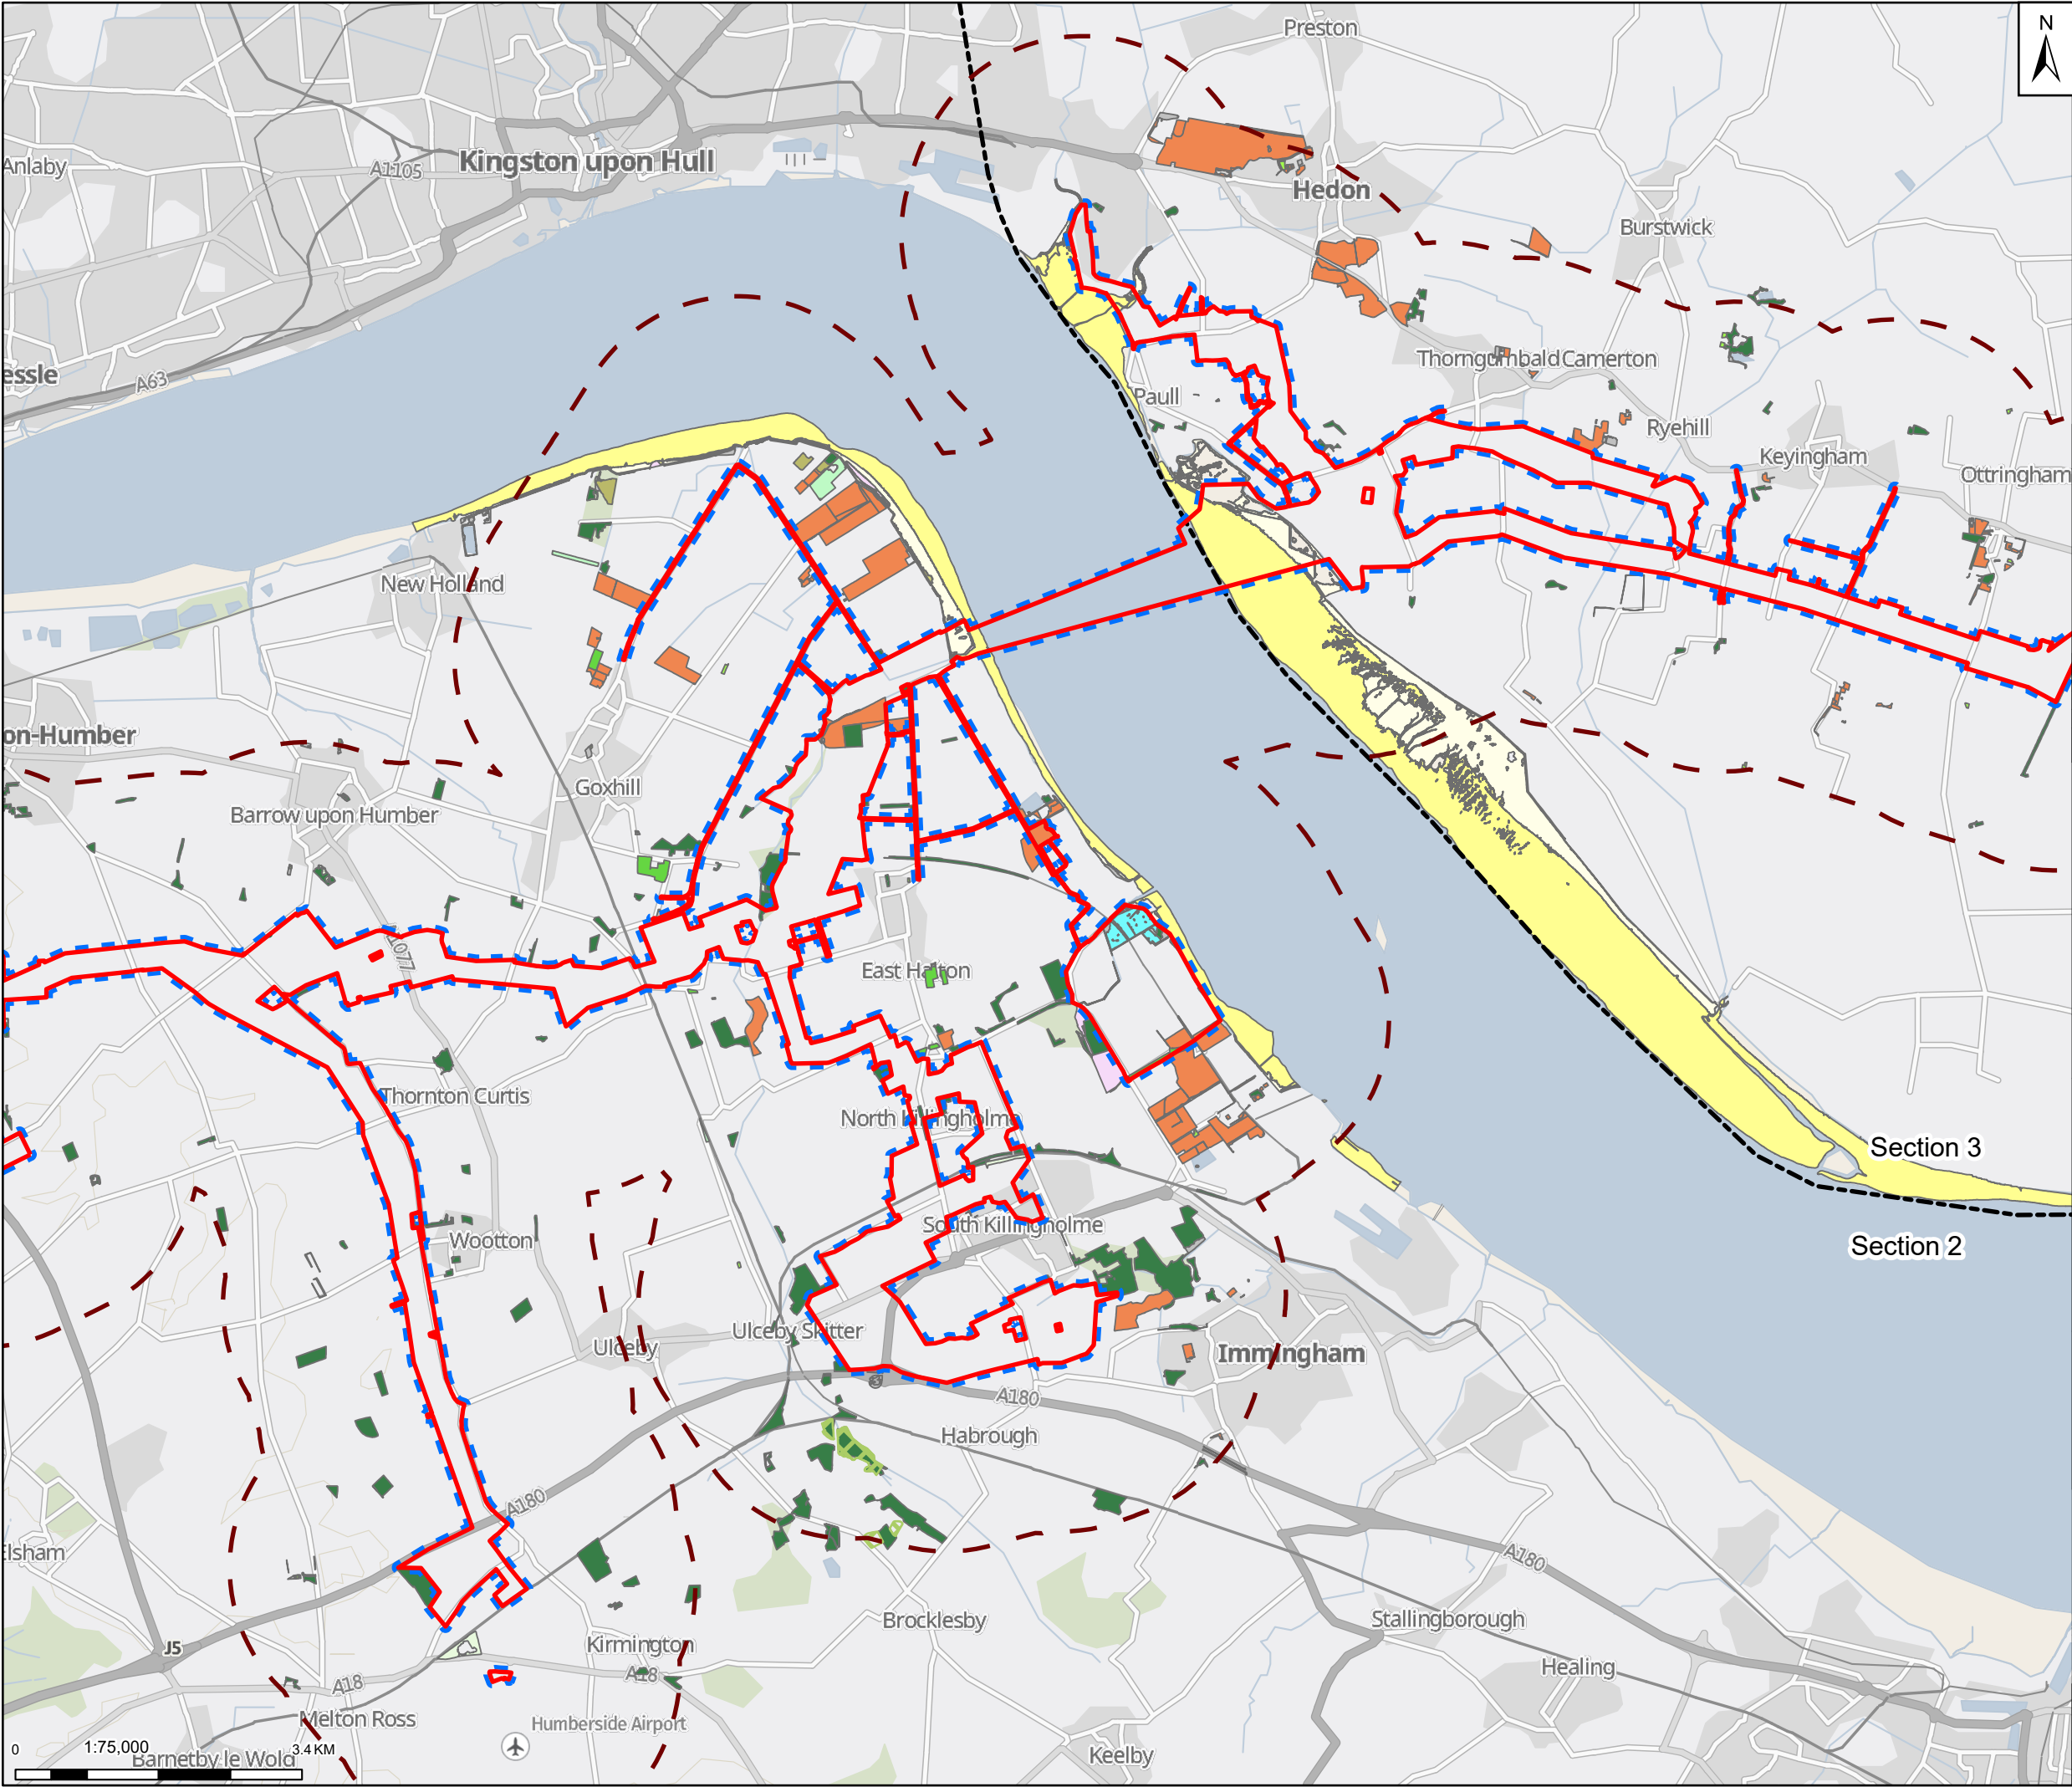

Draft Order Limits

2km study area

Reporting section boundaries

Ancient woodland

Tree preservation order

Saline lagoons

Traditional orchard

No main habitat but additional habitats present

50m study area

Priority habitat

Coastal and floodplain grazing marsh

Coastal saltmarsh

Deciduous woodland

Good quality semi improved grassland

Lowland calcareous grassland

Lowland fens

Lowland fens,Reedbeds

Lowland meadows

Mudflats

Reedbeds

Reedbeds, Coastal saltmarsh

Notes: GB Background: Contains OS data © Crown Copyright and database right 2023  
Contains data from OS Zoomstack, Contains public sector information licensed under the Open Government Licence v2.0

York

Wakefield

Kingston upon Hull

Lincoln

|     |          |                            |       |       |        |
|-----|----------|----------------------------|-------|-------|--------|
|     |          |                            |       |       |        |
| 02  | 18/12/24 | UPDATED WITH B11 FOR ISSUE | DP    | DF    | KS     |
| 01  | 17/10/24 | INITIAL ISSUE              | DP    | DF    | KS     |
| Rev | Date     | Description                | Drawn | Check | Approv |

Client:

Northern Endurance Partnership

Site

HCCP

PROJECT:

HUMBER CARBON CAPTURE PIPELINE

Client

1 St James's Square  
London  
SW1Y 4PD  
UK

ARCADIS

Registered office:  
80Fen  
80 Fenchurch Street  
London  
EC3M 4BY

Coordinating Office:  
5th Floor  
401 Faraday Street  
Warrington  
WA3 6GA

www.arcadis.com

Title:

Volume 2 - Figure 7.3 - HCCP  
Priority Habitats, Ancient Woodland  
and Aboriginal Features  
Page 3 of 4

|                          |             |                   |          |
|--------------------------|-------------|-------------------|----------|
| Designed                 | A. Calkin   | Date<br>17 OCT 24 | Signed   |
| Drawn                    | D. Pakrasi  | Date<br>17 OCT 24 | Signed   |
| Checked                  | M. Gledhill | Date<br>17 OCT 24 | Signed   |
| Approved                 | N. Madden   | Date<br>17 OCT 24 | Signed   |
| Scale:                   | 1:75,000    | Datum:            | AOD      |
| Original Size:           | A3          | Grid:             | OS       |
| Suitability Code:        | S2          | Project Number:   | 10607856 |
| Suitability Description: |             |                   |          |

For Information

Drawing Number:  
10607856-ARC-EGN-ZZ-DR-ZZ-00016


Revision:  
P02

Print Date: 13-12-24 16:07:55

C:\Users\Rob.Millman\ARCADIS\10607856 - Project Lok - DCO - 03 GDV Team\01 Apr\03 EIA Scoping\07-Ecology and Biodiversity\10607856-ARC-EGN-ZZ-DR-ZZ-00016-S2-P01-Figure 7.3-Priority Habitats, Ancient Woodland and Aboriginal Features.aprx

© Copyright reserved



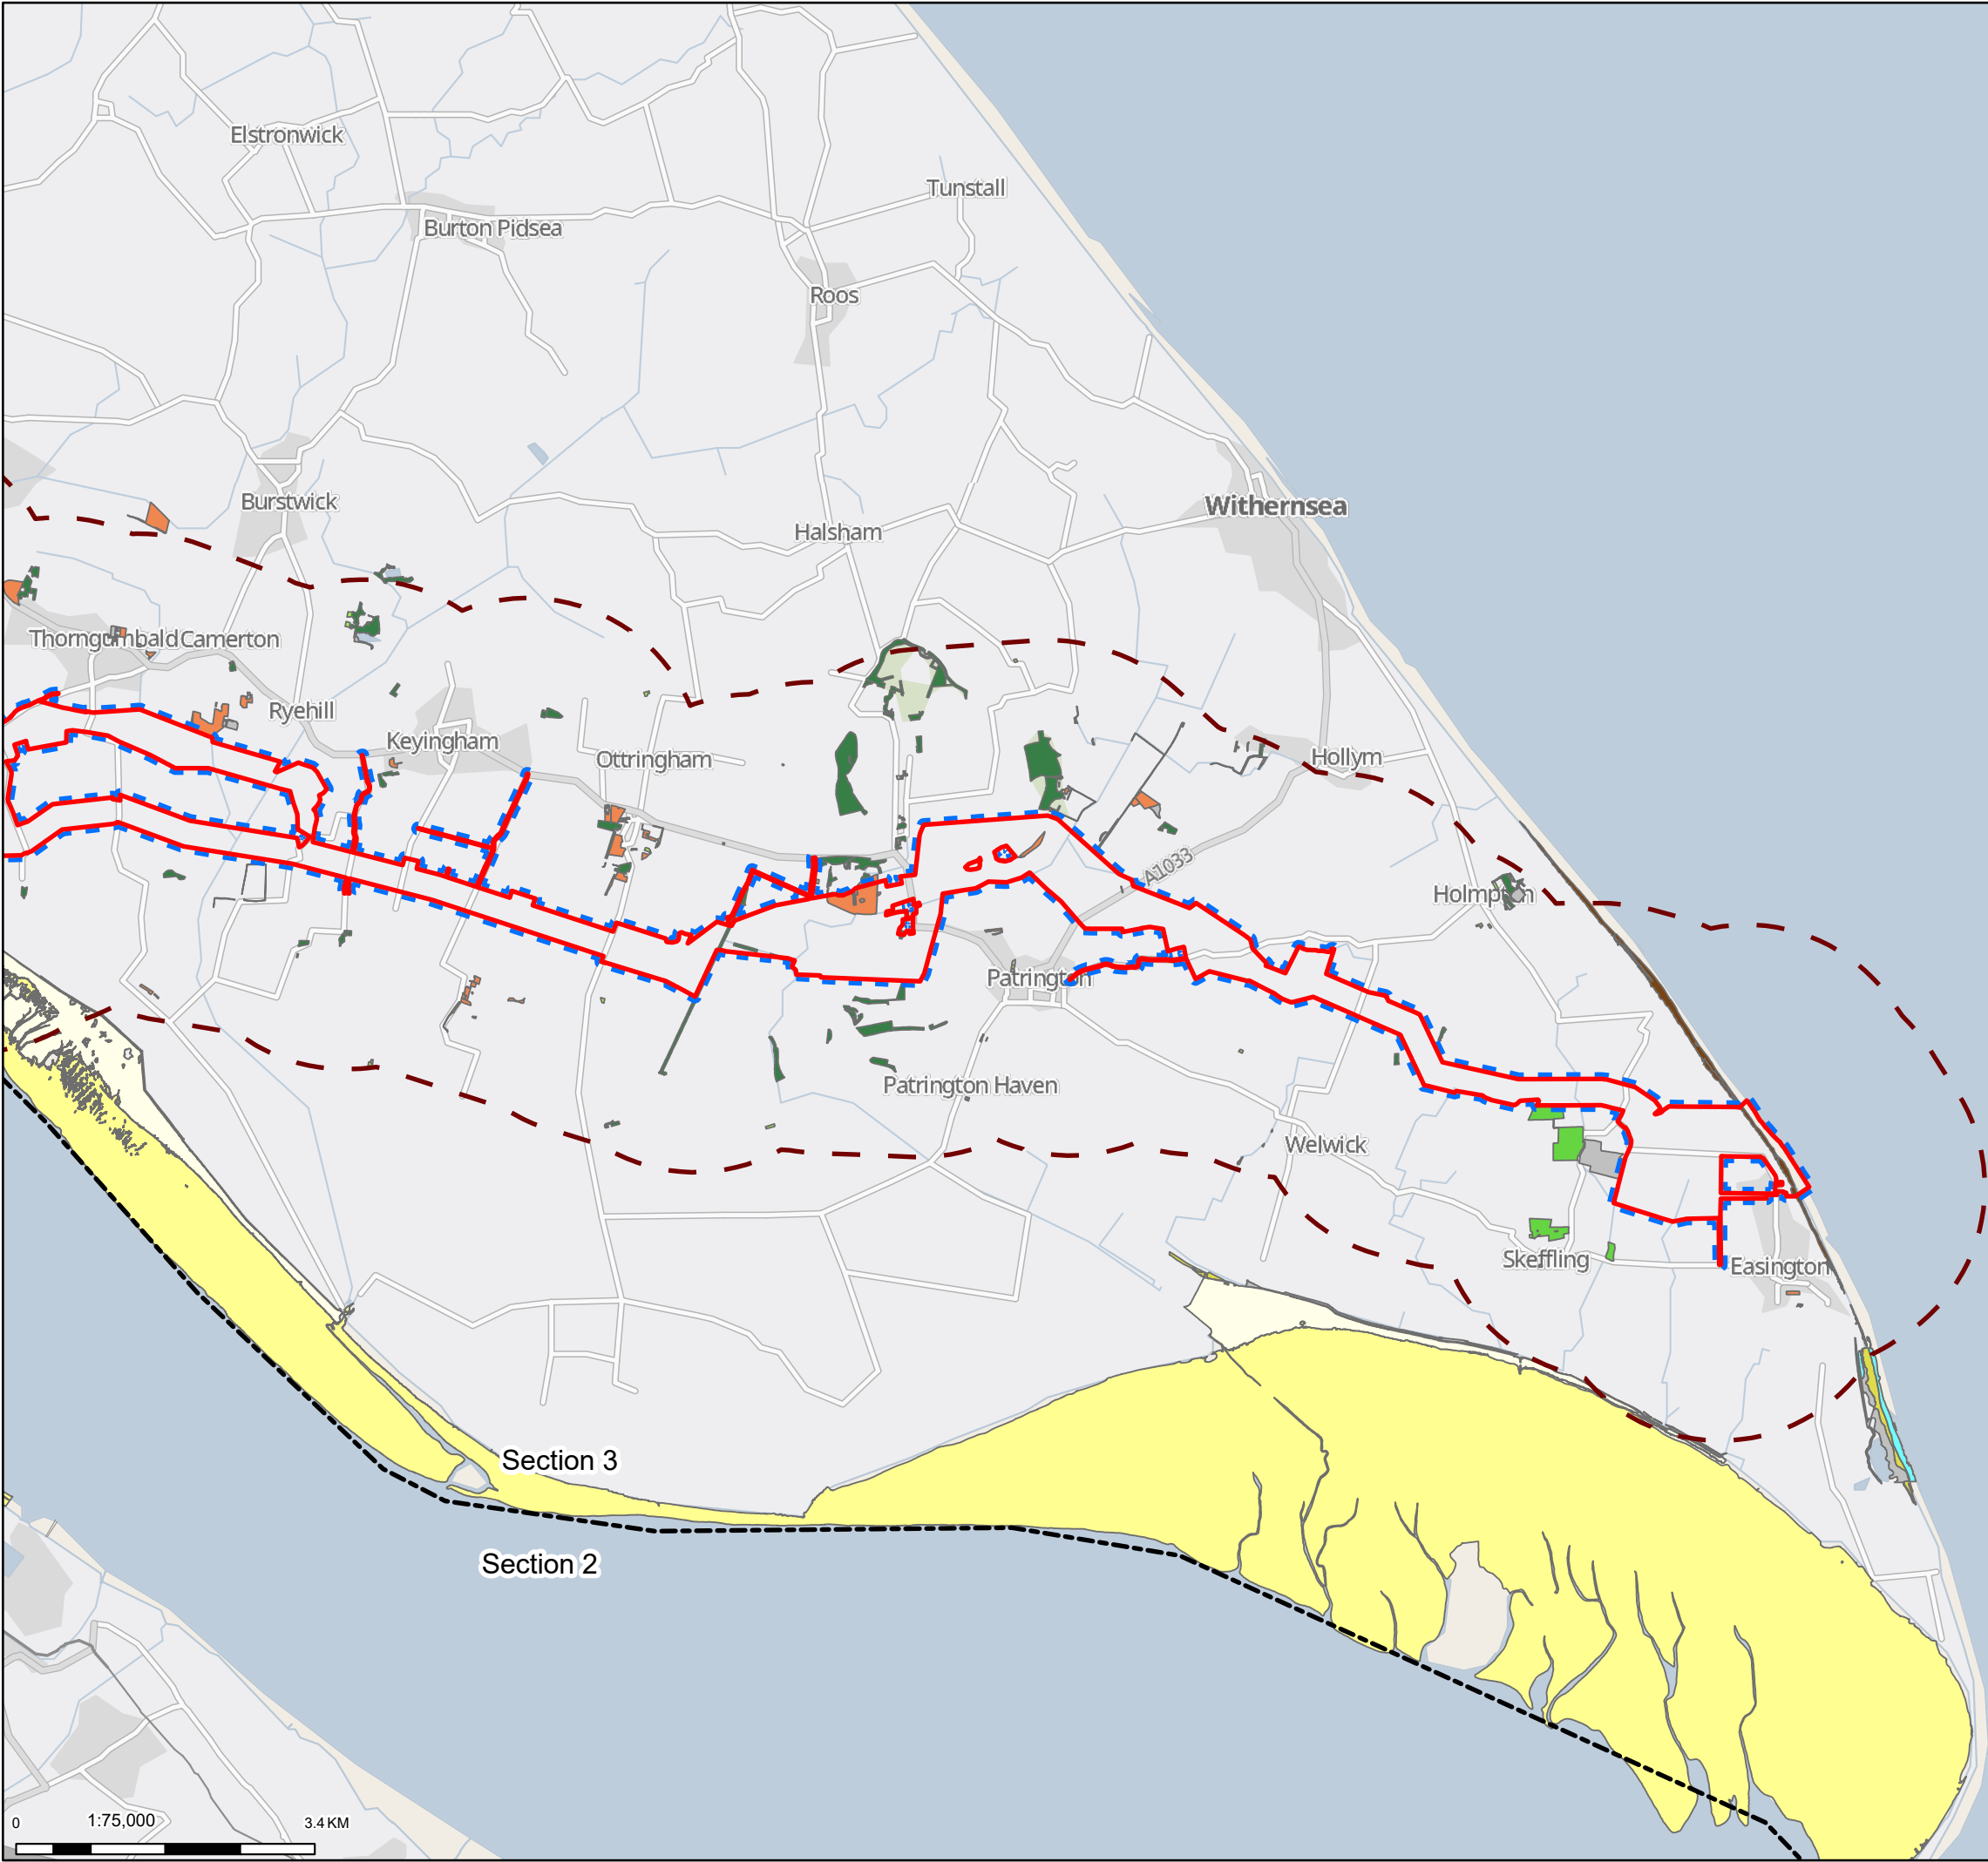

N

Draft Order Limits

2km study area

Reporting section boundaries

Coastal and floodplain grazing marsh

Coastal saltmarsh

Coastal sand dunes

Deciduous woodland

Good quality semi improved grassland

Maritime cliff and slope

Mudflats

Ponds

Reedbeds, Coastal saltmarsh

Saline lagoons

Traditional orchard

No main habitat but additional habitats present

50m study area

Notes: GB Background: Contains OS data © Crown Copyright and database right 2023  
Contains data from OS Zoomstack, Contains public sector information licensed under the Open Government Licence v2.0

York

Wakefield

Kingston upon Hull

Lincoln

|     |          |                            |       |       |        |
|-----|----------|----------------------------|-------|-------|--------|
|     |          |                            |       |       |        |
| 02  | 18/12/24 | UPDATED WITH B11 FOR ISSUE | DP    | DF    | KS     |
| 01  | 17/10/24 | INITIAL ISSUE              | DP    | DF    | KS     |
| Rev | Date     | Description                | Drawn | Check | Approv |

Client:

Northern Endurance Partnership

Site

HCCP

PROJECT: HUMBER CARBON CAPTURE PIPELINE

Client

1 St James's Square  
London  
SW1Y 4PD  
UK

ARCADIS

Registered office:  
80Fen  
80 Fenchurch Street  
London  
EC3M 4BY  
www.arcadis.com

Coordinating Office:  
5th Floor  
401 Faraday Street  
Warrington  
WA3 6GA

Title:

Volume 2 - Figure 7.3 - HCCP  
Priority Habitats, Ancient Woodland  
and Aboricultural Features  
Page 4 of 4

|                   |             |                   |          |
|-------------------|-------------|-------------------|----------|
| Designed          | A. Calkin   | Date<br>17 OCT 24 | Signed   |
| Drawn             | D. Pakrasi  | Date<br>17 OCT 24 | Signed   |
| Checked           | M. Gledhill | Date<br>17 OCT 24 | Signed   |
| Approved          | N. Madden   | Date<br>17 OCT 24 | Signed   |
| Scale:            | 1:75,000    | Datum:            | AOD      |
| Original Size:    | A3          | Grid:             | OS       |
| Suitability Code: | S2          | Project Number:   | 10607856 |

Suitability Description:

For Information

Drawing Number:  
10607856-ARC-EGN-ZZ-DR-ZZ-00016


Revision:  
P02

Print Date: 13-12-24 16:08:00

C:\Users\Rob.Millman\ARCADIS\10607856 - Project Loli - DCO - 03 GDV Team\01 Apr\03 EIA Scoping\07-Ecology and Biodiversity\10607856-ARC-EGN-ZZ-DR-ZZ-00016-S2-P01-Figure 7.3-Priority Habitats, Ancient Woodland and Aboricultural Features.aprx

© Copyright reserved




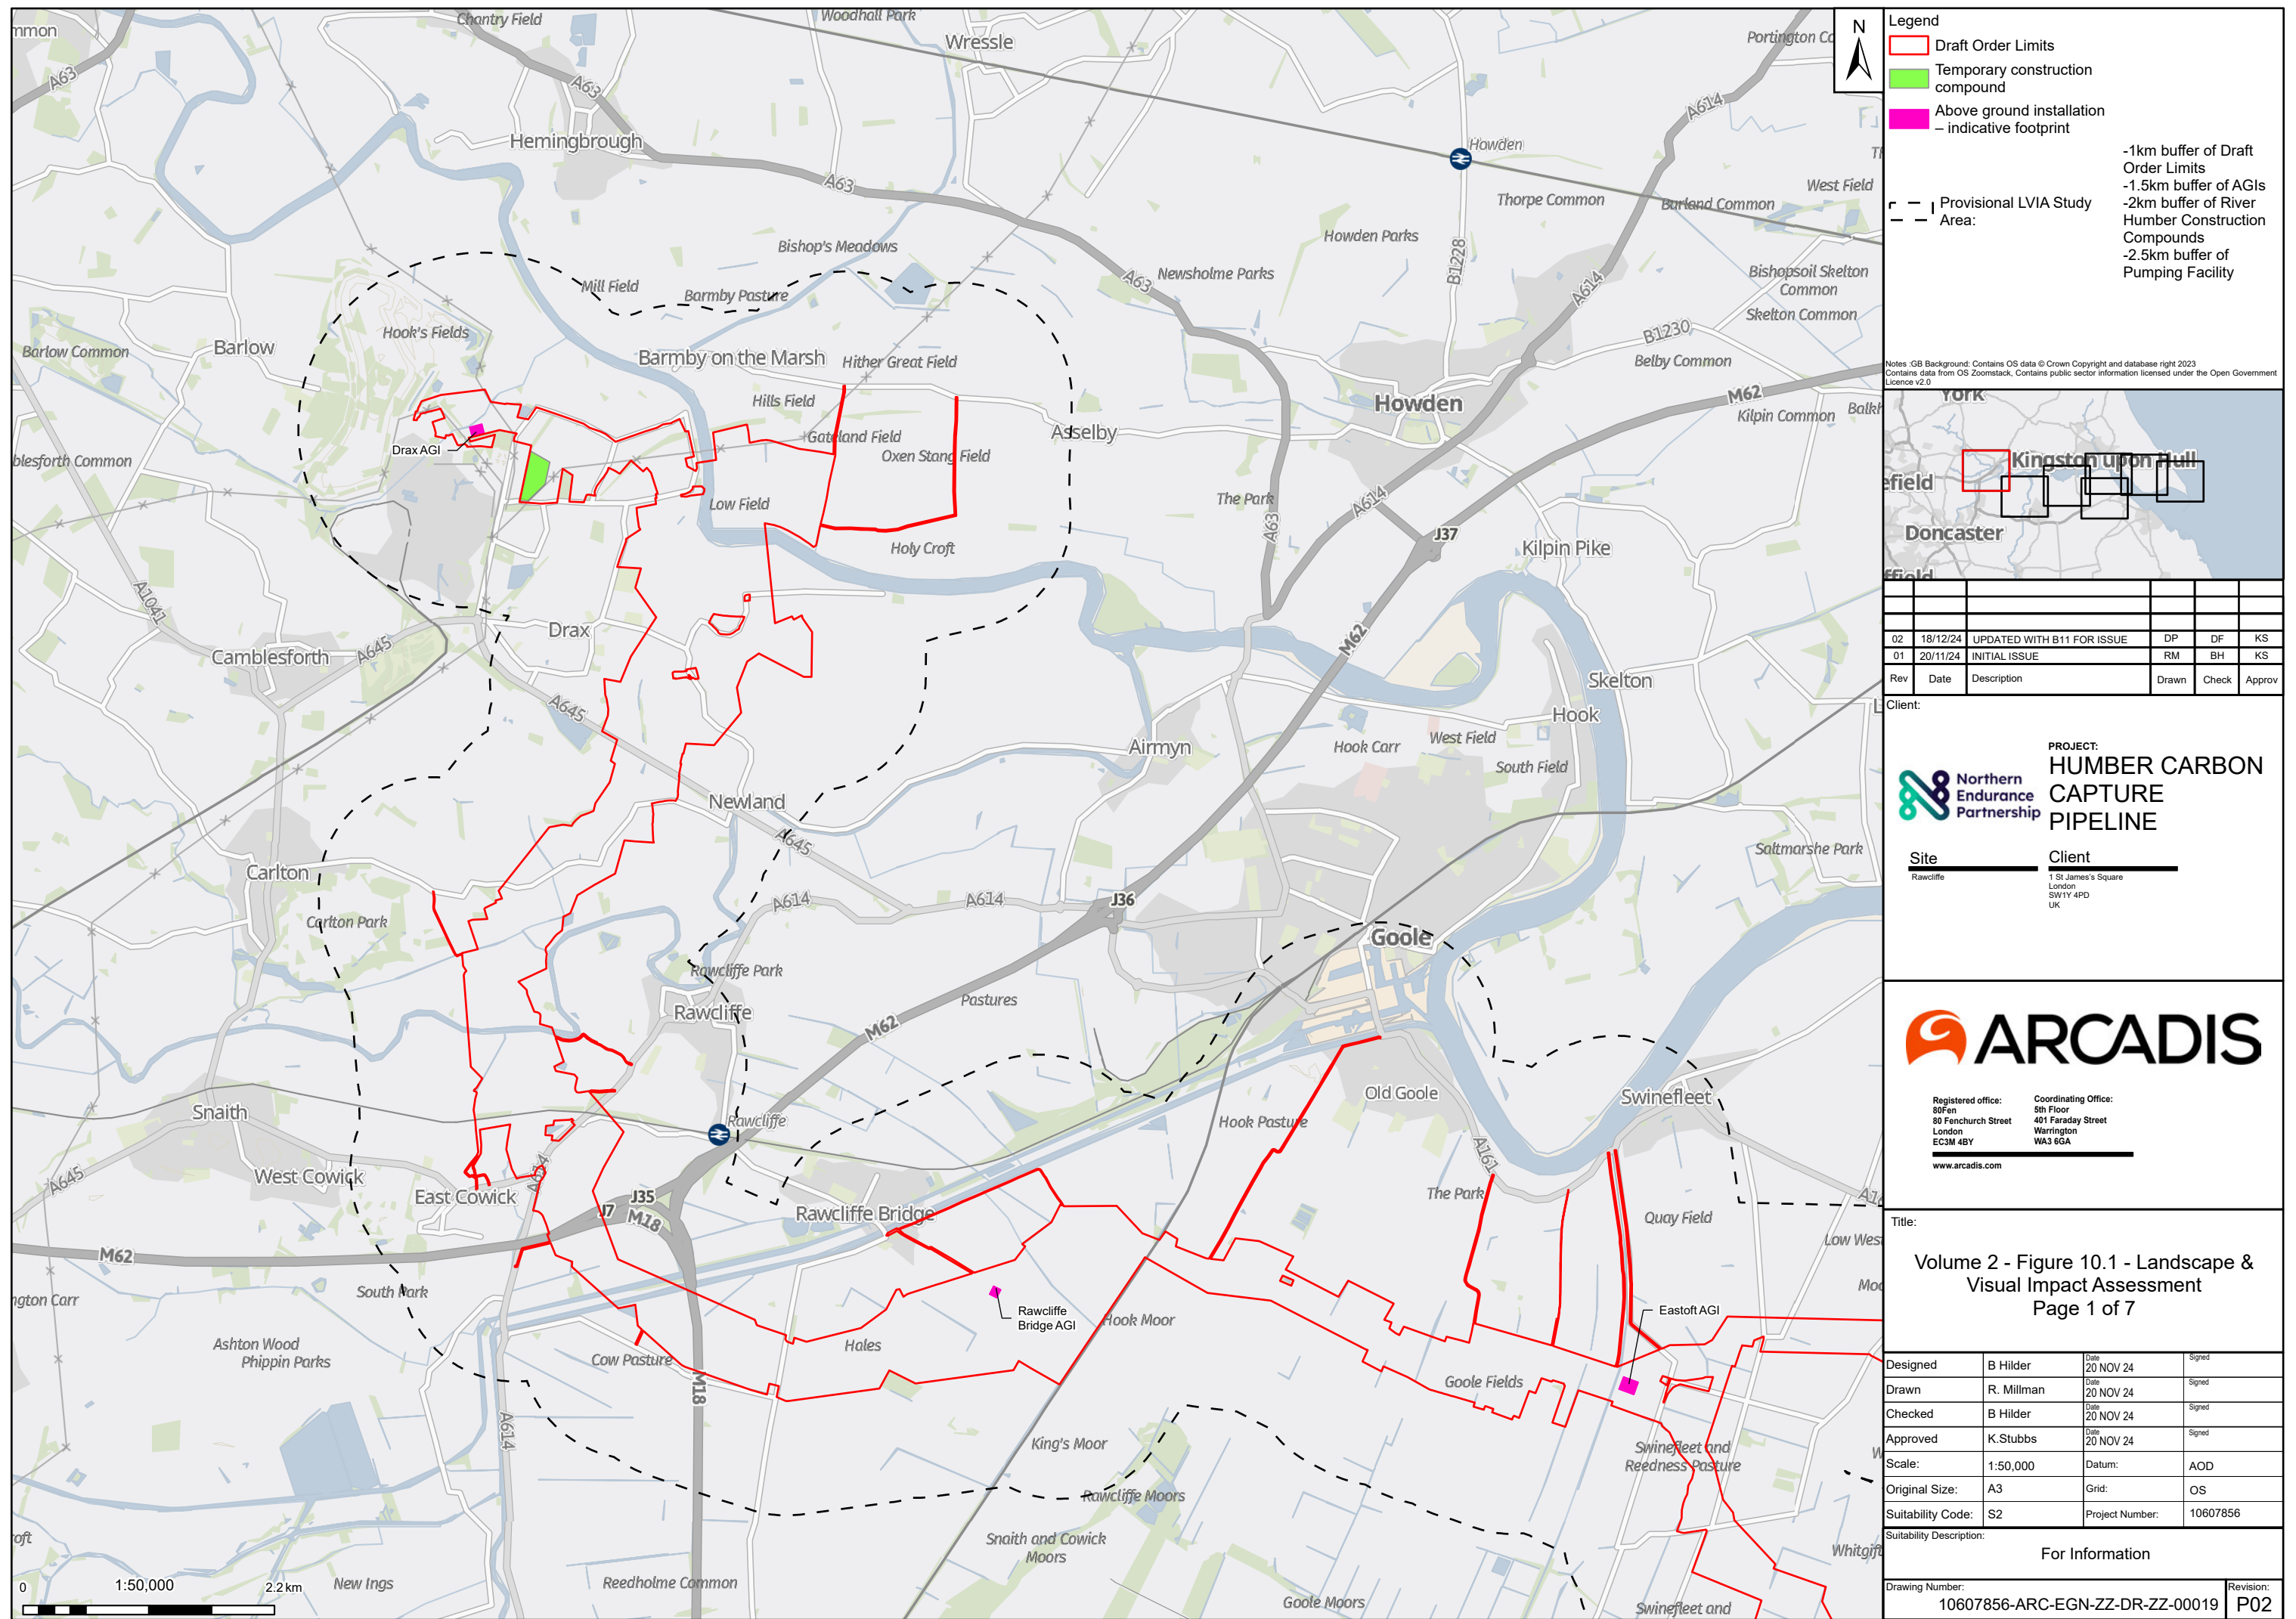








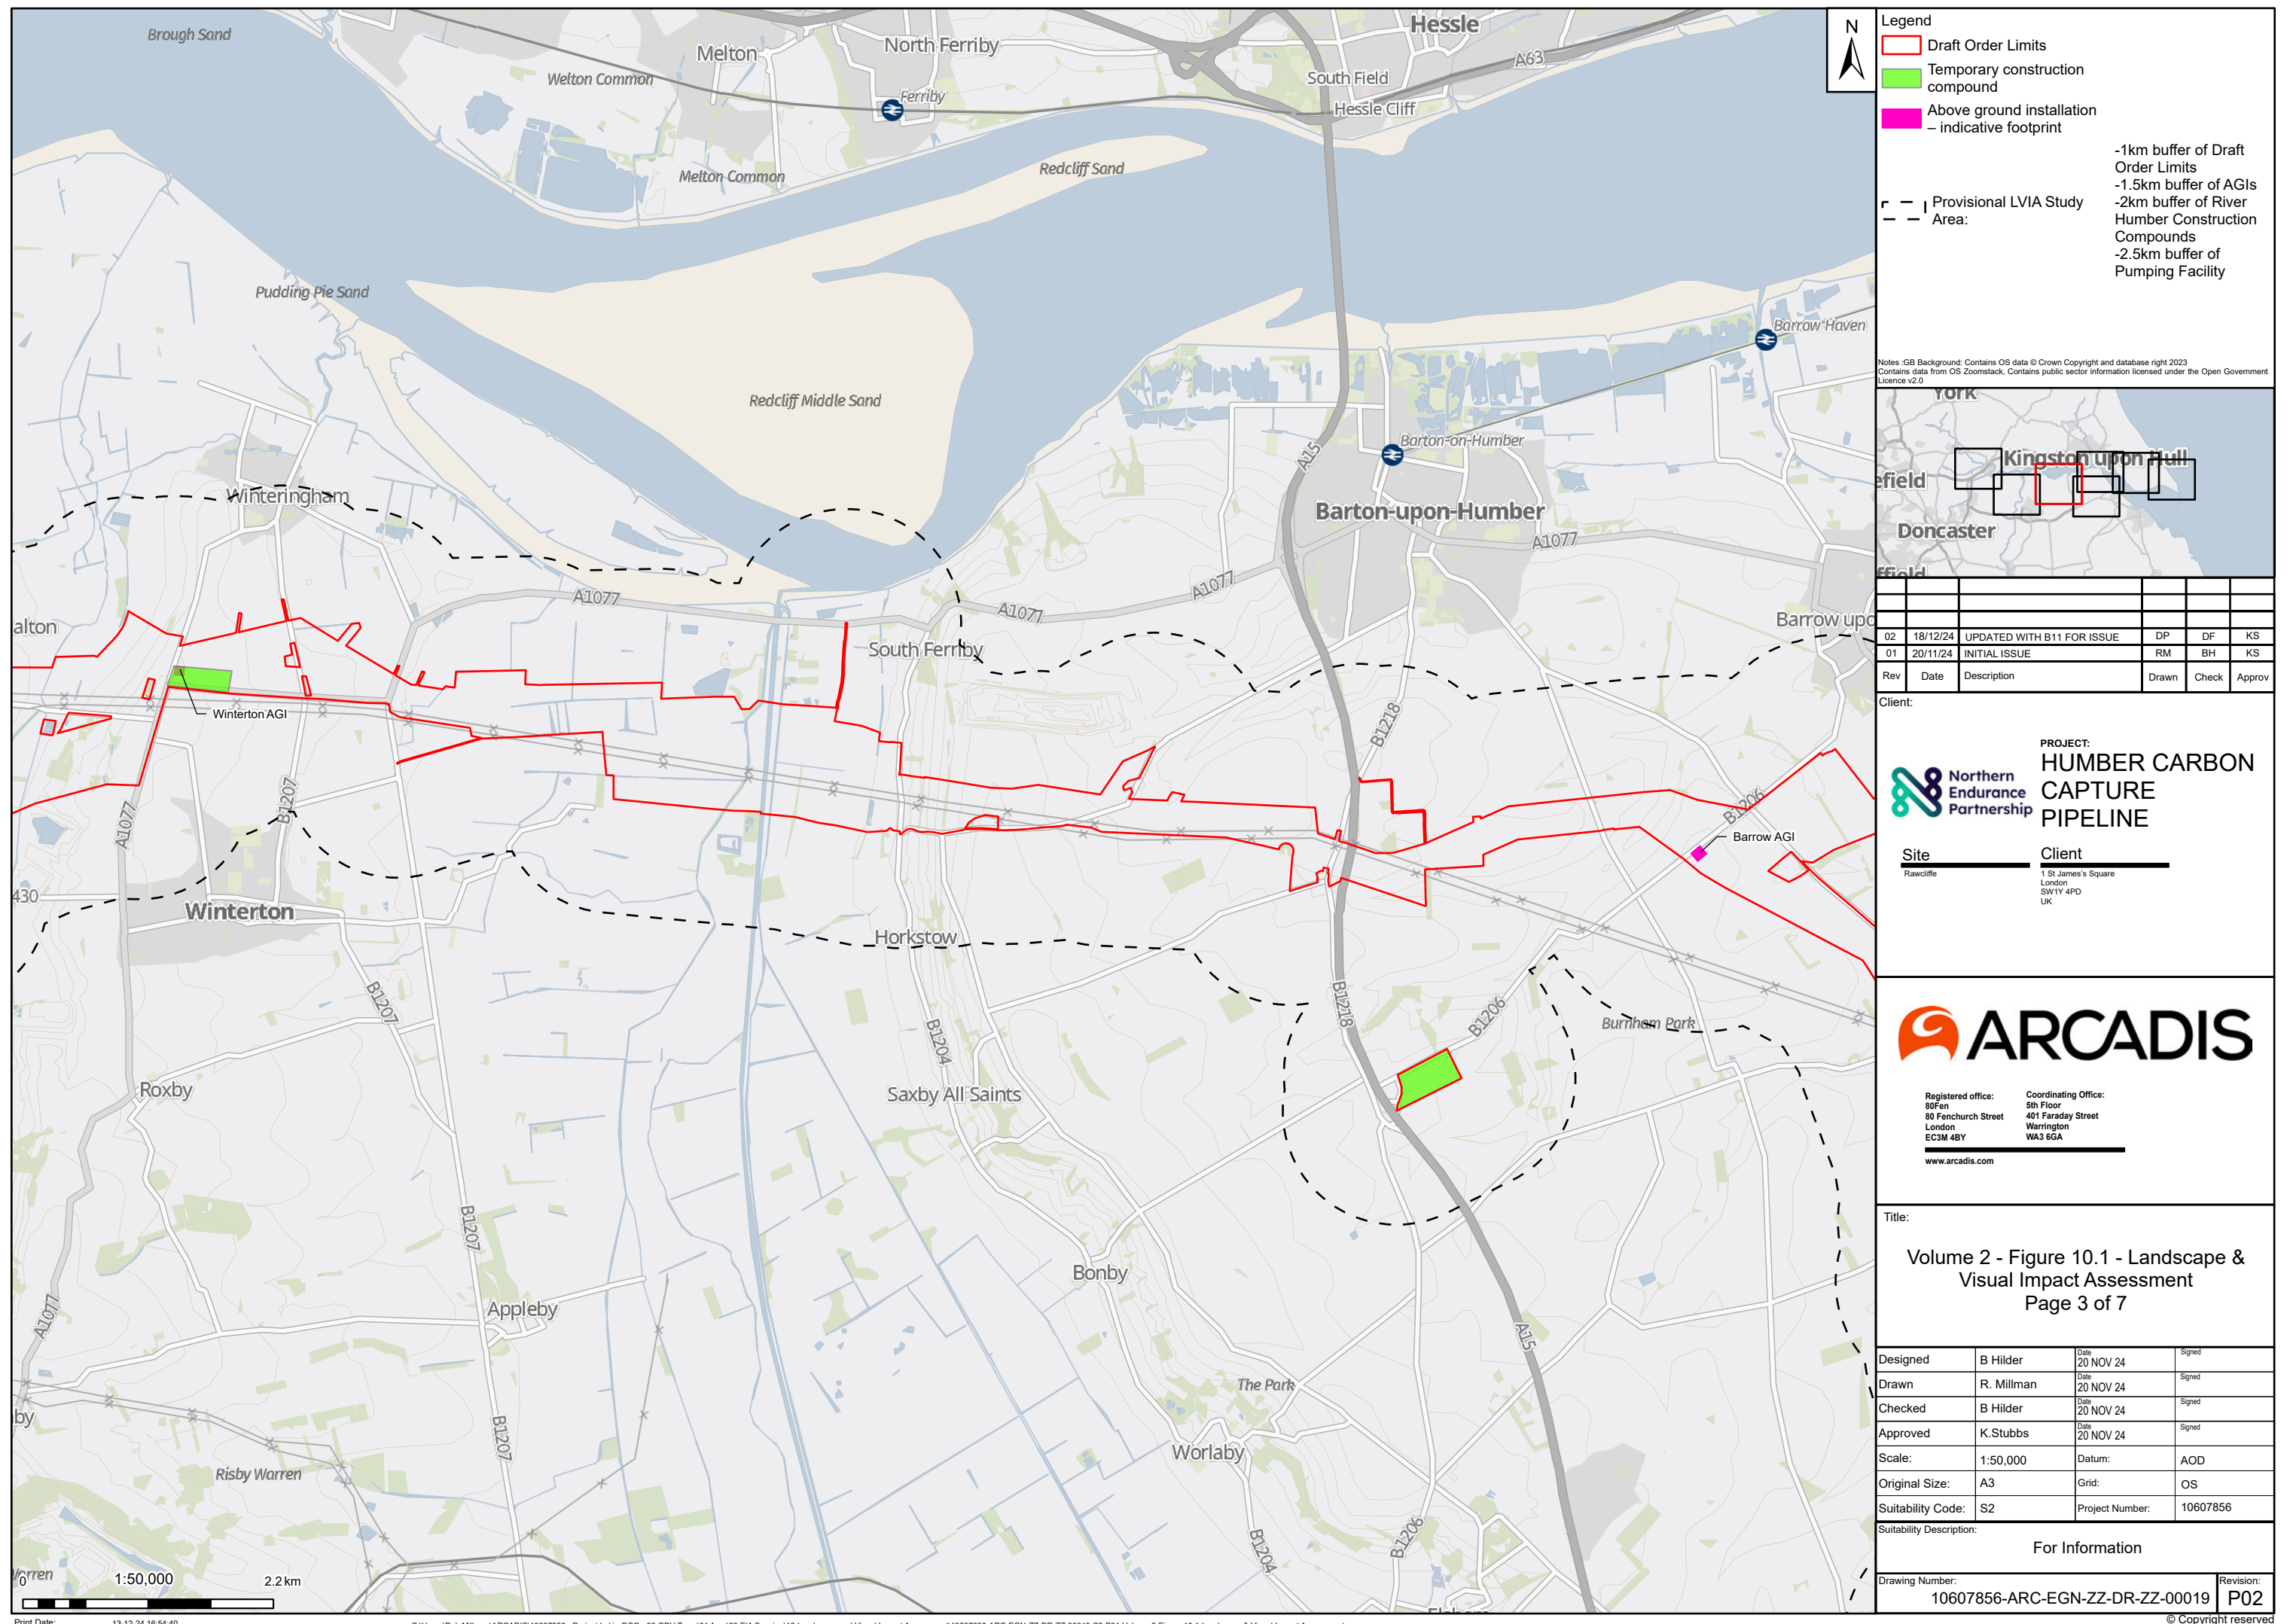



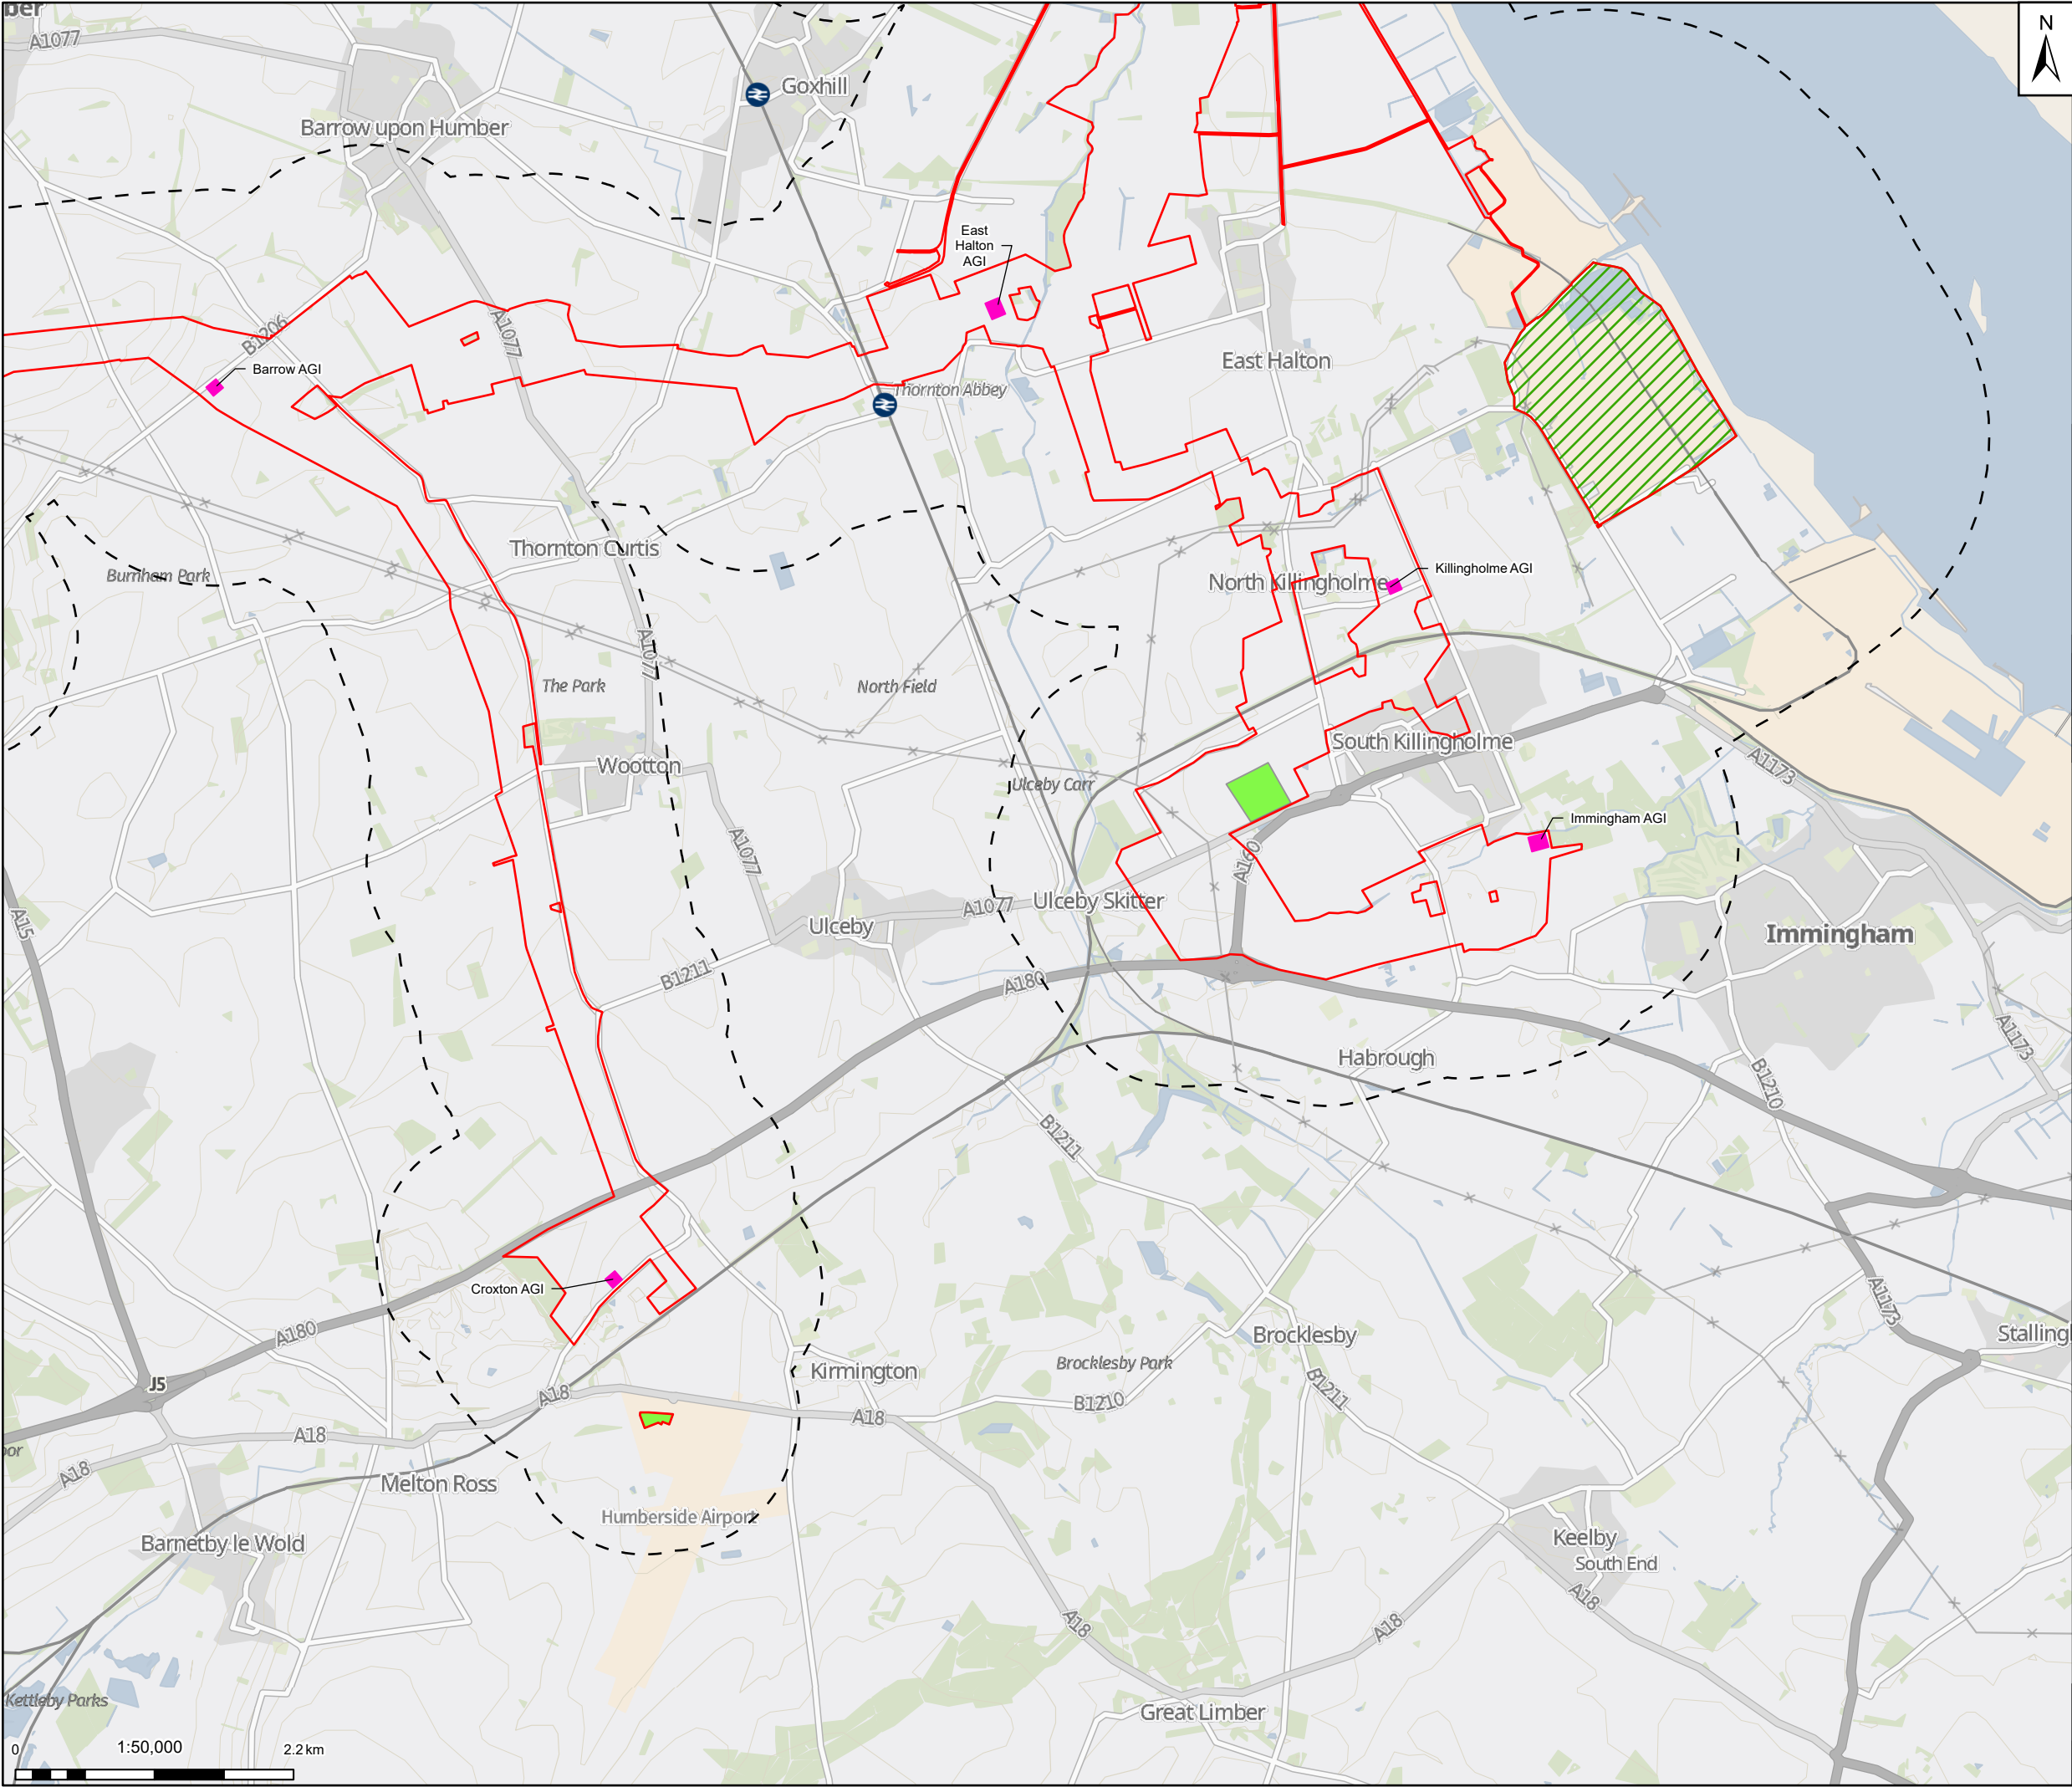

Draft Order Limits

Search area for temporary construction compound

Temporary construction compound

Above ground installation  
- indicative footprint

Provisional LVIA Study Area:

-1km buffer of Draft Order Limits


-1.5km buffer of AGIs

-2km buffer of River Humber Construction Compounds

-2.5km buffer of Pumping Facility

Notes: GB Background: Contains OS data © Crown Copyright and database right 2023

Contains data from OS Zoomstack, Contains public sector information licensed under the Open Government Licence v2.0

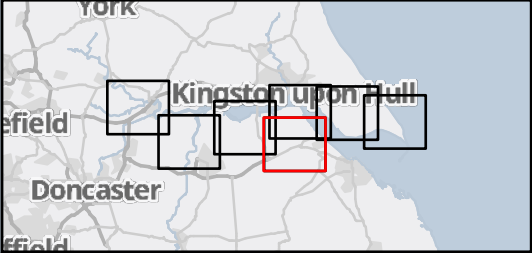

| Rev | Date     | Description                | Drawn | Check | Approv |
|-----|----------|----------------------------|-------|-------|--------|
| 02  | 18/12/24 | UPDATED WITH B11 FOR ISSUE | RM    | BH    | KS     |
| 01  | 20/11/24 | INITIAL ISSUE              | RM    | BH    | KS     |

Client:

PROJECT:  
**HUMBER CARBON CAPTURE PIPELINE**

Site  
Rawcliffe

Client  
1 St James's Square  
London  
SW1Y 4PD  
UK

Registered office:  
80Fen  
80 Fenchurch Street  
London  
EC3M 4BY

Coordinating Office:  
5th Floor  
401 Faraday Street  
Warrington  
WA3 6GA

[www.arcadis.com](http://www.arcadis.com)


Title:

**Volume 2 - Figure 10.1 - Landscape & Visual Impact Assessment**

Page 4 of 7

|                                                    |            |                   |                         |
|----------------------------------------------------|------------|-------------------|-------------------------|
| Designed                                           | B Hilder   | Date<br>20 NOV 24 | Signed                  |
| Drawn                                              | R. Millman | Date<br>20 NOV 24 | Signed                  |
| Checked                                            | B Hilder   | Date<br>20 NOV 24 | Signed                  |
| Approved                                           | K.Stubbs   | Date<br>20 NOV 24 | Signed                  |
| Scale:                                             | 1:50,000   | Datum:            | AOD                     |
| Original Size:                                     | A3         | Grid:             | OS                      |
| Suitability Code:                                  | S2         | Project Number:   | 10607856                |
| Suitability Description:                           |            |                   |                         |
| For Information                                    |            |                   |                         |
| Drawing Number:<br>10607856-ARC-EGN-ZZ-DR-ZZ-00019 |            |                   | Revision:<br><b>P02</b> |



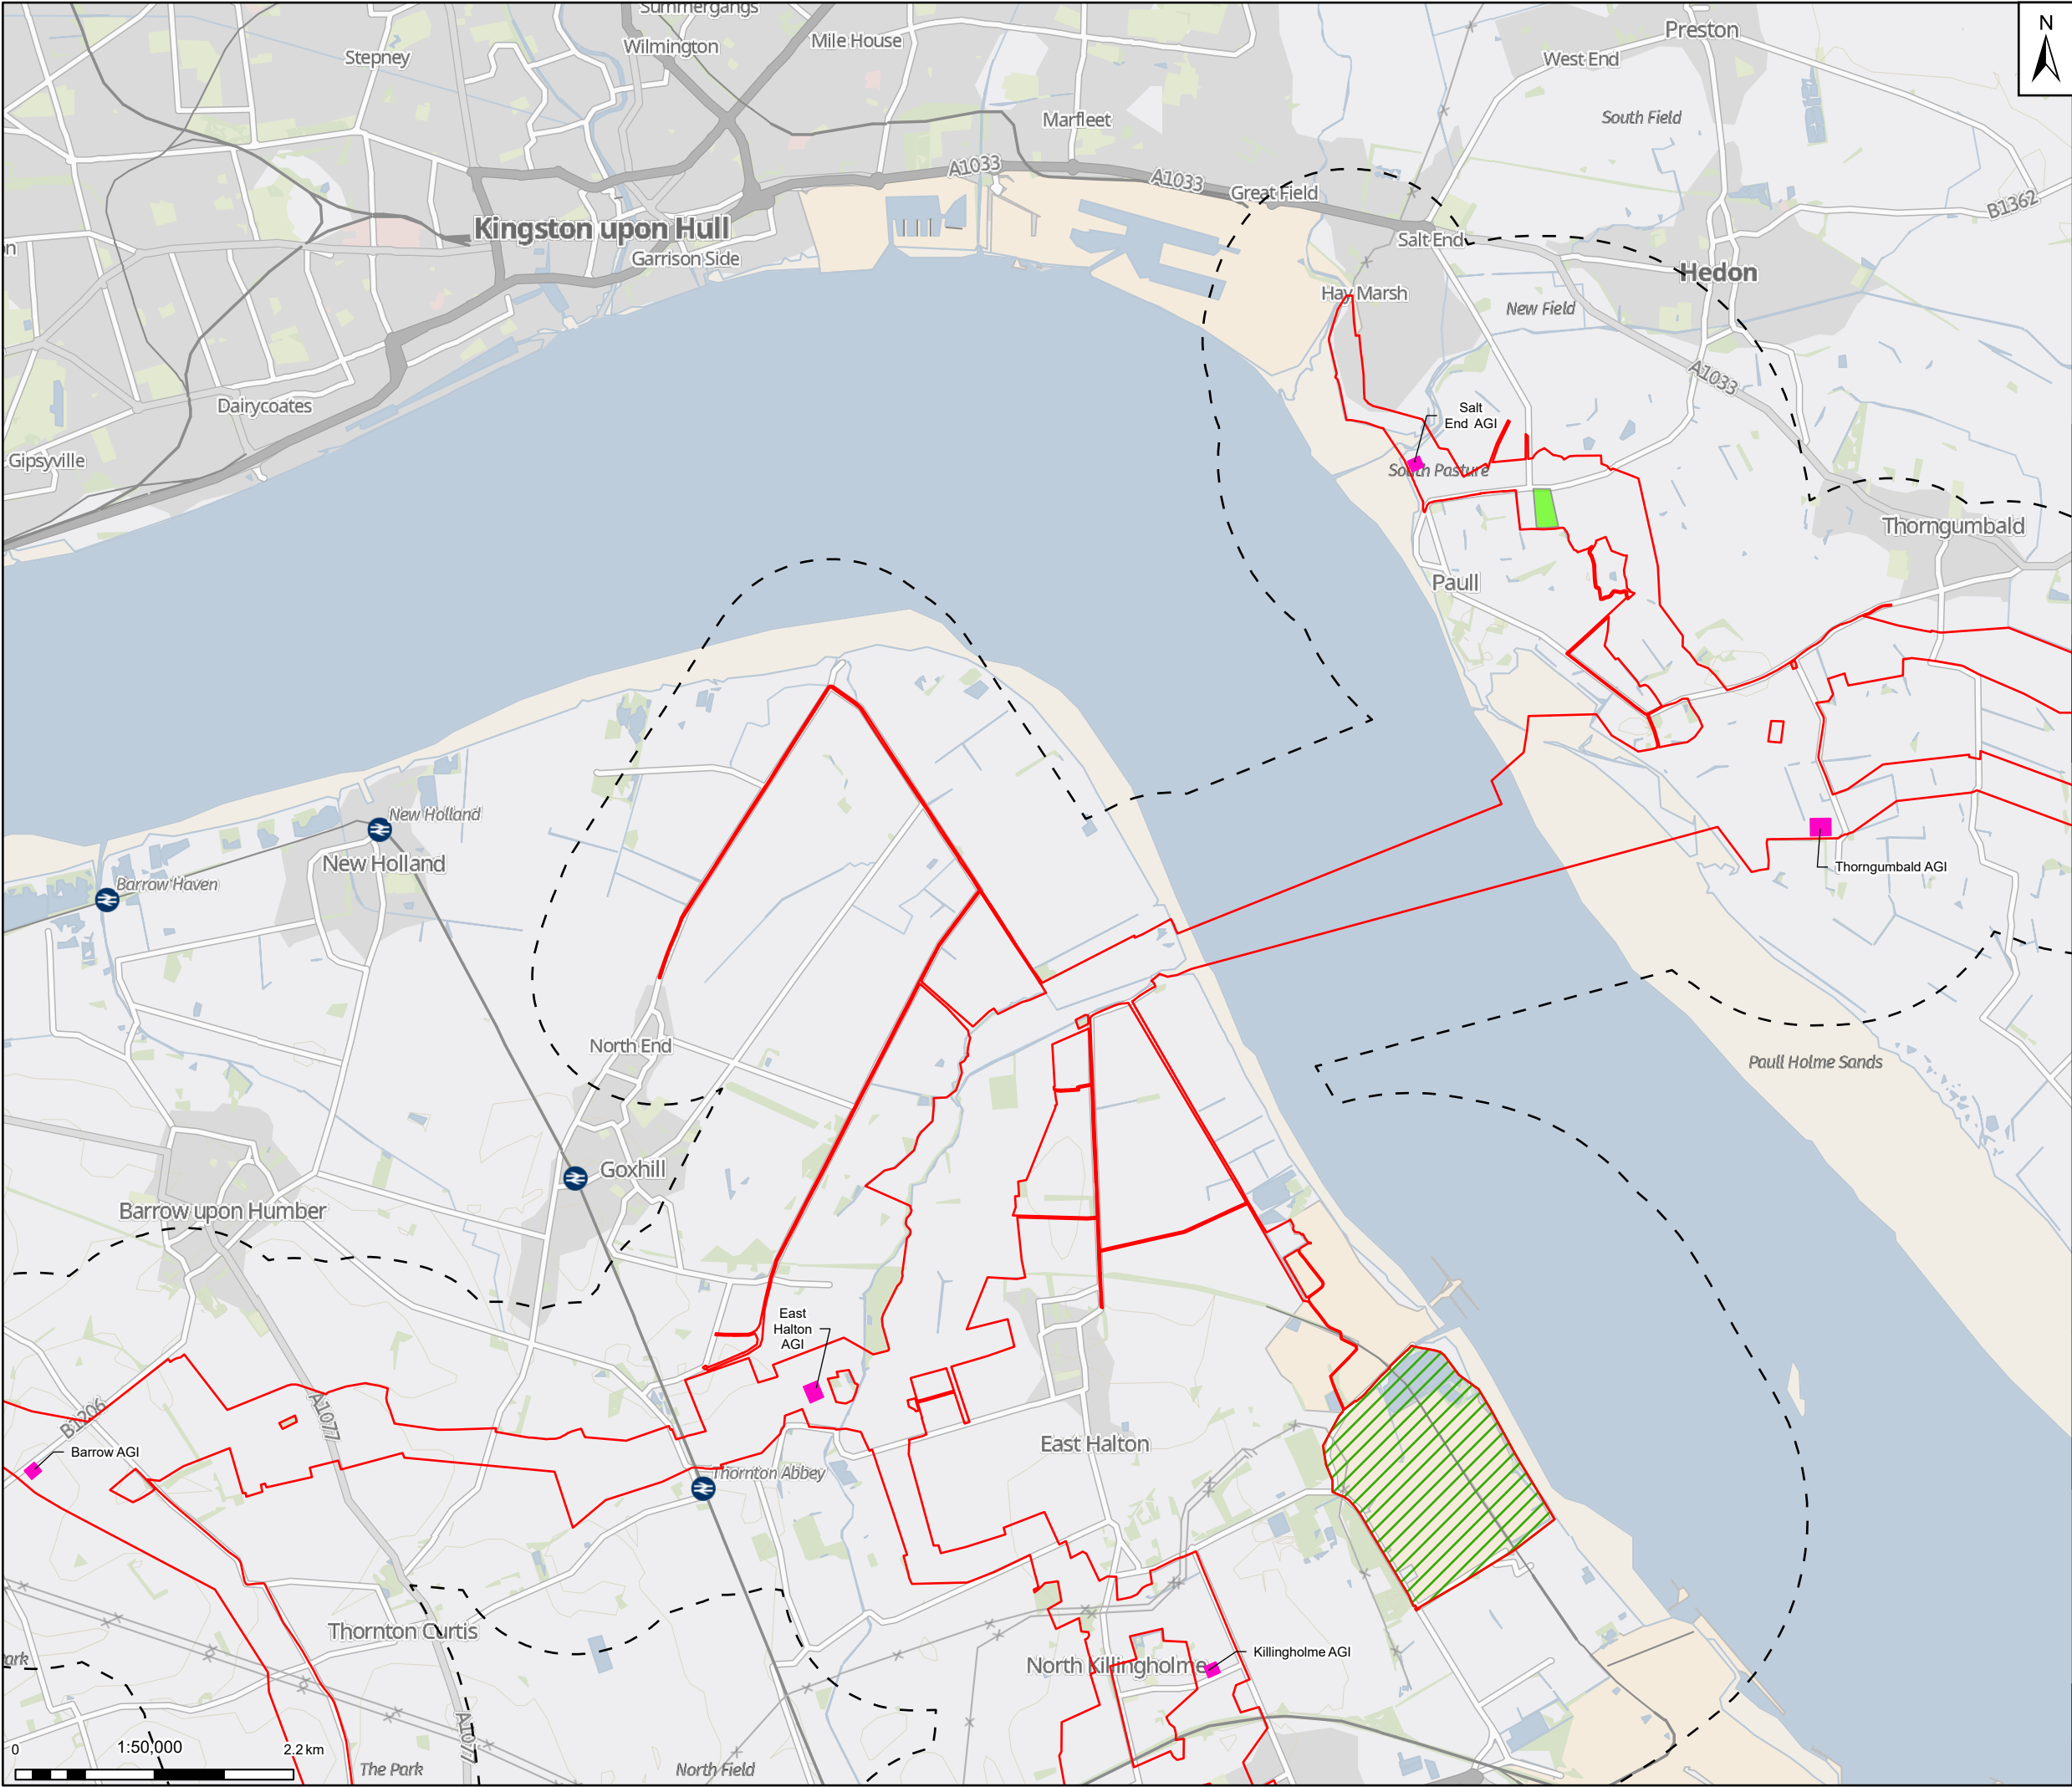

N

Legend

Draft Order Limits

Search area for temporary construction compound

Temporary construction compound

Above ground installation  
– indicative footprint

Provisional LVIA Study Area:

-1km buffer of Draft Order Limits


-1.5km buffer of AGIs

-2km buffer of River Humber Construction Compounds

-2.5km buffer of Pumping Facility

Notes: GB Background: Contains OS data © Crown Copyright and database right 2023

Contains data from OS Zoomstack, Contains public sector information licensed under the Open Government Licence v2.0

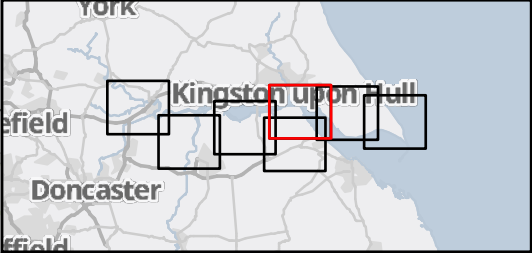

| Rev | Date     | Description                | Drawn | Check | Approv |
|-----|----------|----------------------------|-------|-------|--------|
| 02  | 18/12/24 | UPDATED WITH B11 FOR ISSUE | RM    | BH    | KS     |
| 01  | 20/11/24 | INITIAL ISSUE              | RM    | BH    | KS     |

Client:

PROJECT:

HUMBER CARBON CAPTURE PIPELINE

Site

Rawcliffe

Client

1 St James's Square  
London  
SW1Y 4PD  
UK

Registered office:

80Fen  
80 Fenchurch Street  
London  
EC3M 4BY

Coordinating Office:

5th Floor  
401 Faraday Street  
Warrington  
WA3 6GA

www.arcadis.com

Title:

Volume 2 - Figure 10.1 - Landscape & Visual Impact Assessment

Page 5 of 7

|                   |            |                 |           |        |
|-------------------|------------|-----------------|-----------|--------|
| Designed          | B Hilder   | Date            | 20 NOV 24 | Signed |
| Drawn             | R. Millman | Date            | 20 NOV 24 | Signed |
| Checked           | B Hilder   | Date            | 20 NOV 24 | Signed |
| Approved          | K.Stubbs   | Date            | 20 NOV 24 | Signed |
| Scale:            | 1:50,000   | Datum:          | AOD       |        |
| Original Size:    | A3         | Grid:           | OS        |        |
| Suitability Code: | S2         | Project Number: | 10607856  |        |

Suitability Description:

For Information


Drawing Number:

10607856-ARC-EGN-ZZ-DR-ZZ-00019


Revision:

P02



 



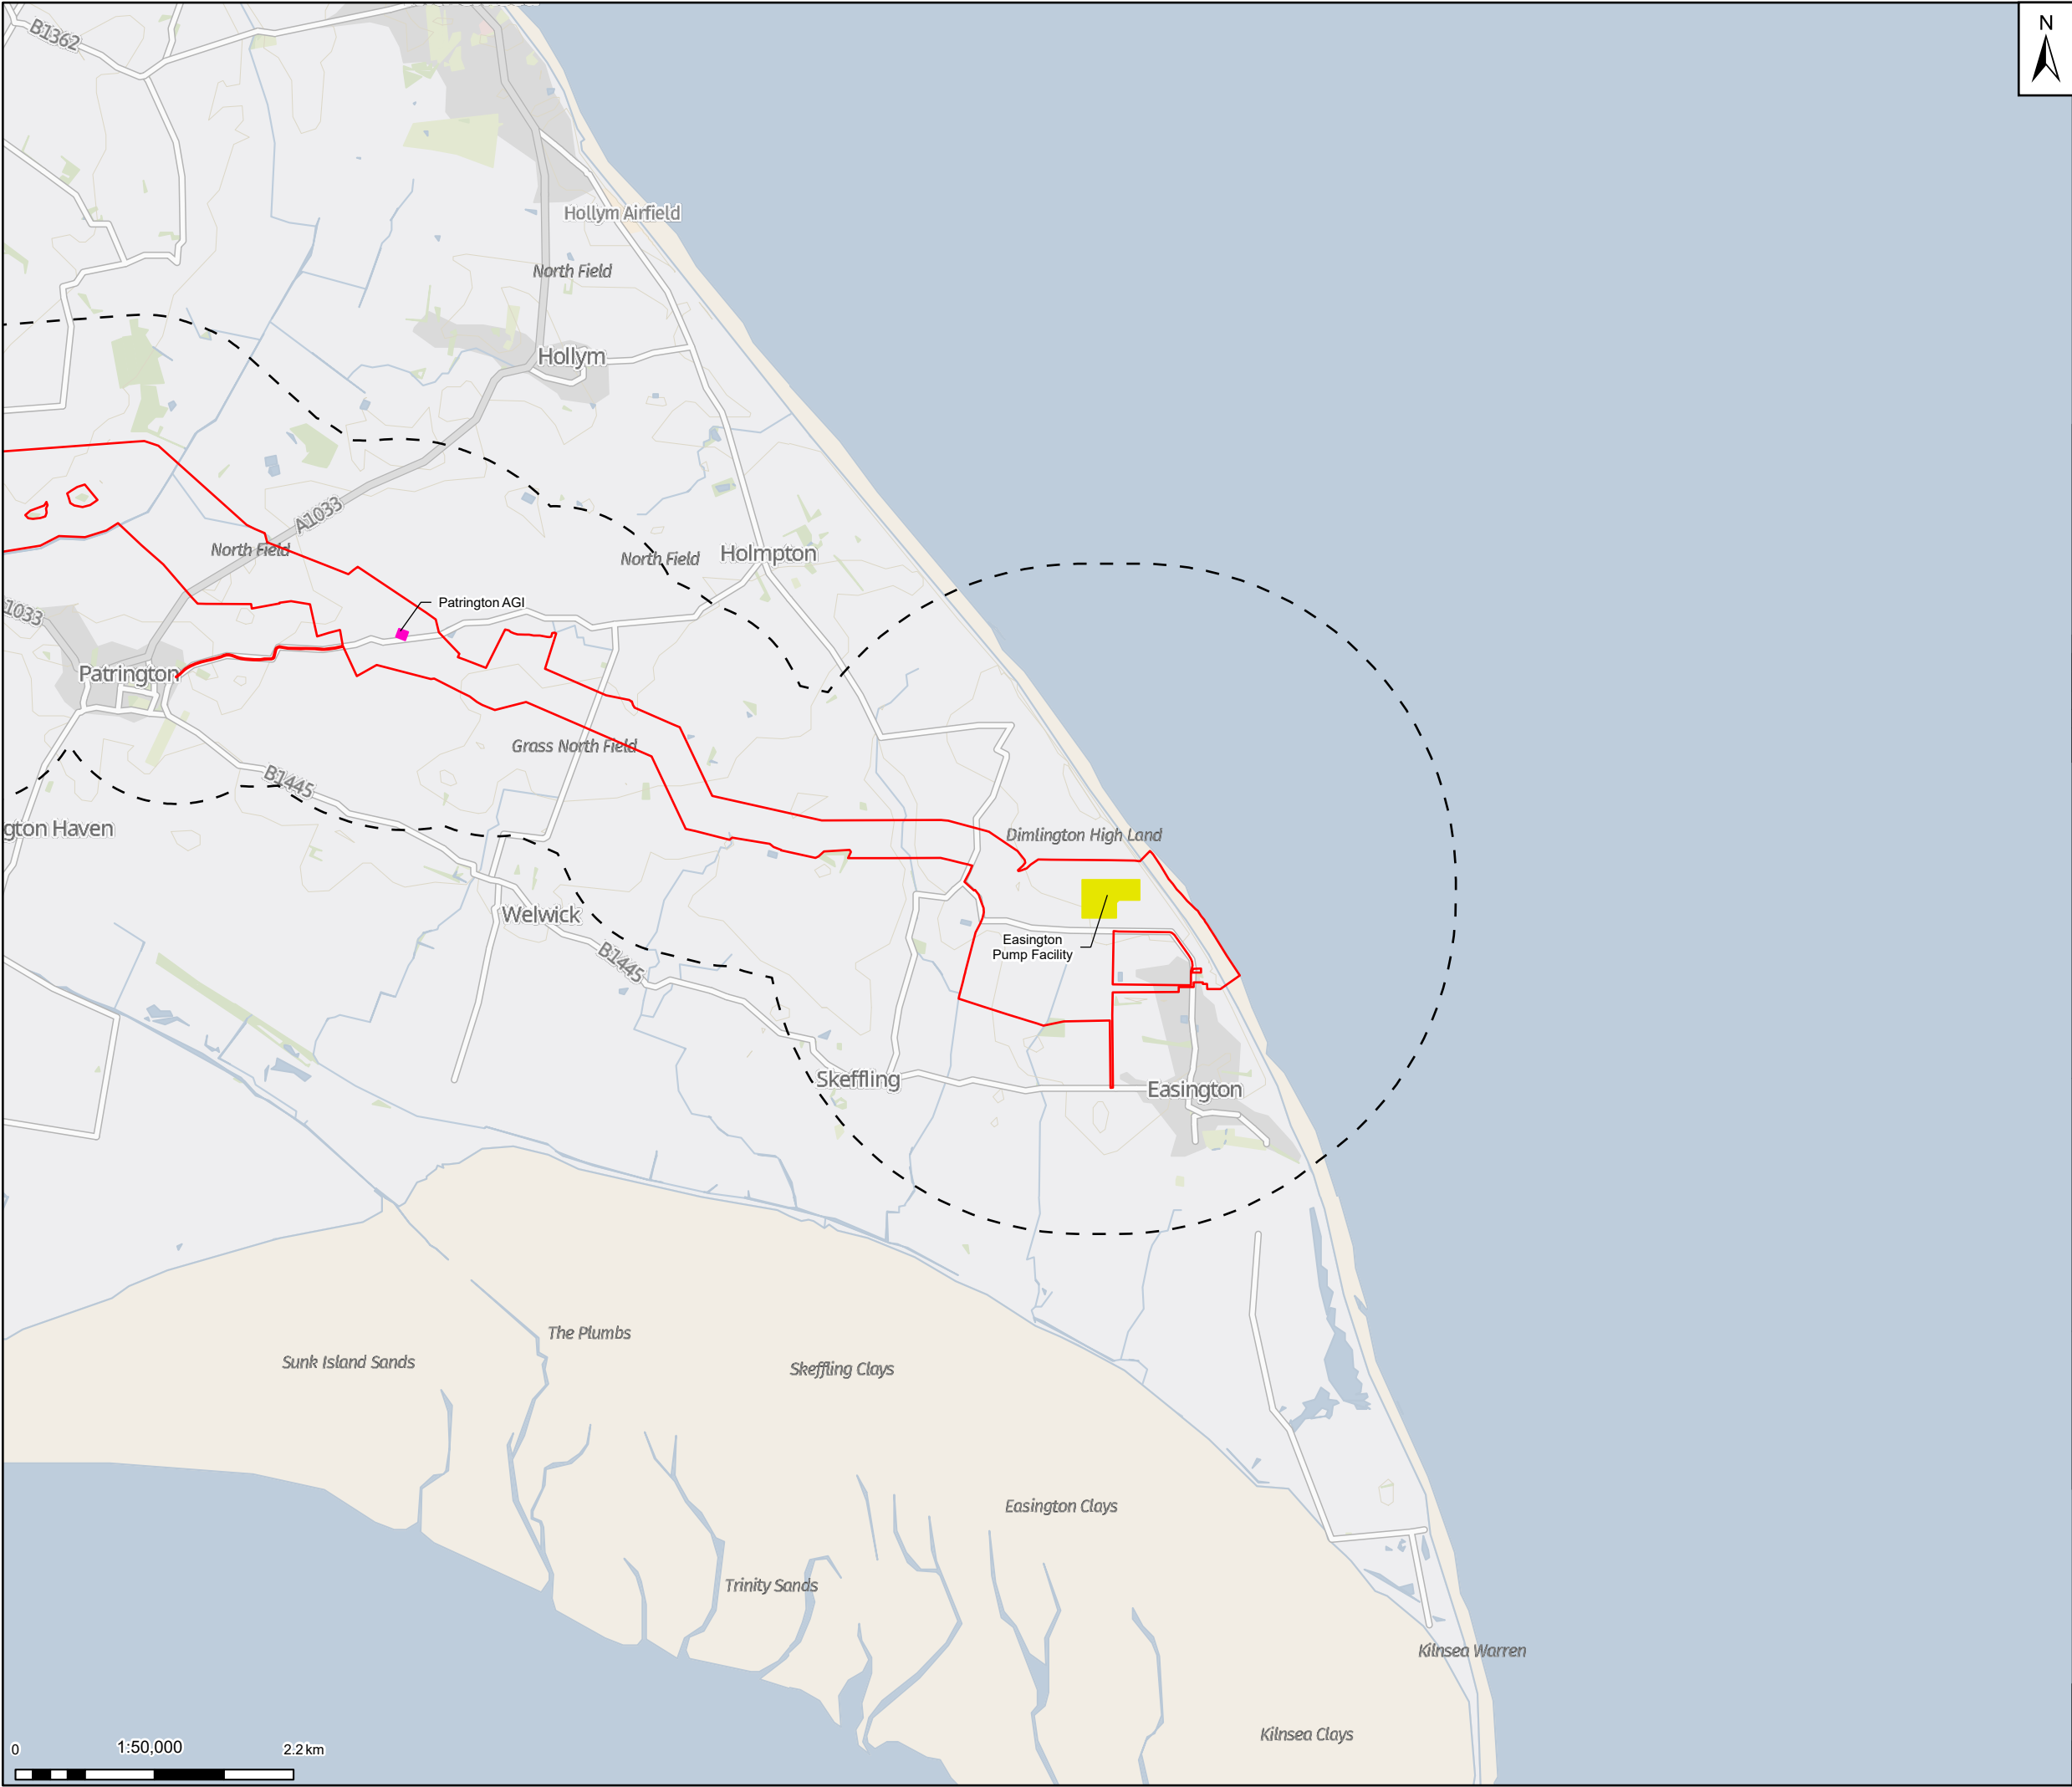

N

Legend

Draft Order Limits

Above ground installation  
– indicative footprint

Pump Facility

Provisional LVIA Study Area:

-1km buffer of Draft Order Limits

-1.5km buffer of AGIs

-2km buffer of River Humber Construction Compounds

-2.5km buffer of Pumping Facility

Notes: GB Background: Contains OS data © Crown Copyright and database right 2023  
Contains data from OS Zoomstack, Contains public sector information licensed under the Open Government Licence v2.0

|     |          |                            |       |       |        |
|-----|----------|----------------------------|-------|-------|--------|
|     |          |                            |       |       |        |
| 02  | 18/12/24 | UPDATED WITH B11 FOR ISSUE | RM    | BH    | KS     |
| 01  | 20/11/24 | INITIAL ISSUE              | RM    | BH    | KS     |
| Rev | Date     | Description                | Drawn | Check | Approv |

Client:

PROJECT:  
**HUMBER CARBON CAPTURE PIPELINE**

Site

Rawcliffe

Client

1 St James's Square  
London  
SW1Y 4PD  
UK

Registered office:  
80Fen  
80 Fenchurch Street  
London  
EC3M 4BY

Coordinating Office:  
5th Floor  
401 Faraday Street  
Warrington  
WA3 6GA

[www.arcadis.com](http://www.arcadis.com)

Title:

Volume 2 - Figure 10.1 - Landscape & Visual Impact Assessment

Page 7 of 7

|                   |            |                   |          |
|-------------------|------------|-------------------|----------|
| Designed          | B Hilder   | Date<br>20 NOV 24 | Signed   |
| Drawn             | R. Millman | Date<br>20 NOV 24 | Signed   |
| Checked           | B Hilder   | Date<br>20 NOV 24 | Signed   |
| Approved          | K.Stubbs   | Date<br>20 NOV 24 | Signed   |
| Scale:            | 1:50,000   | Datum:            | AOD      |
| Original Size:    | A3         | Grid:             | OS       |
| Suitability Code: | S2         | Project Number:   | 10607856 |


Suitability Description:

For Information


Drawing Number:  
10607856-ARC-EGN-ZZ-DR-ZZ-00019

Revision:  
P02

© Copyright reserved

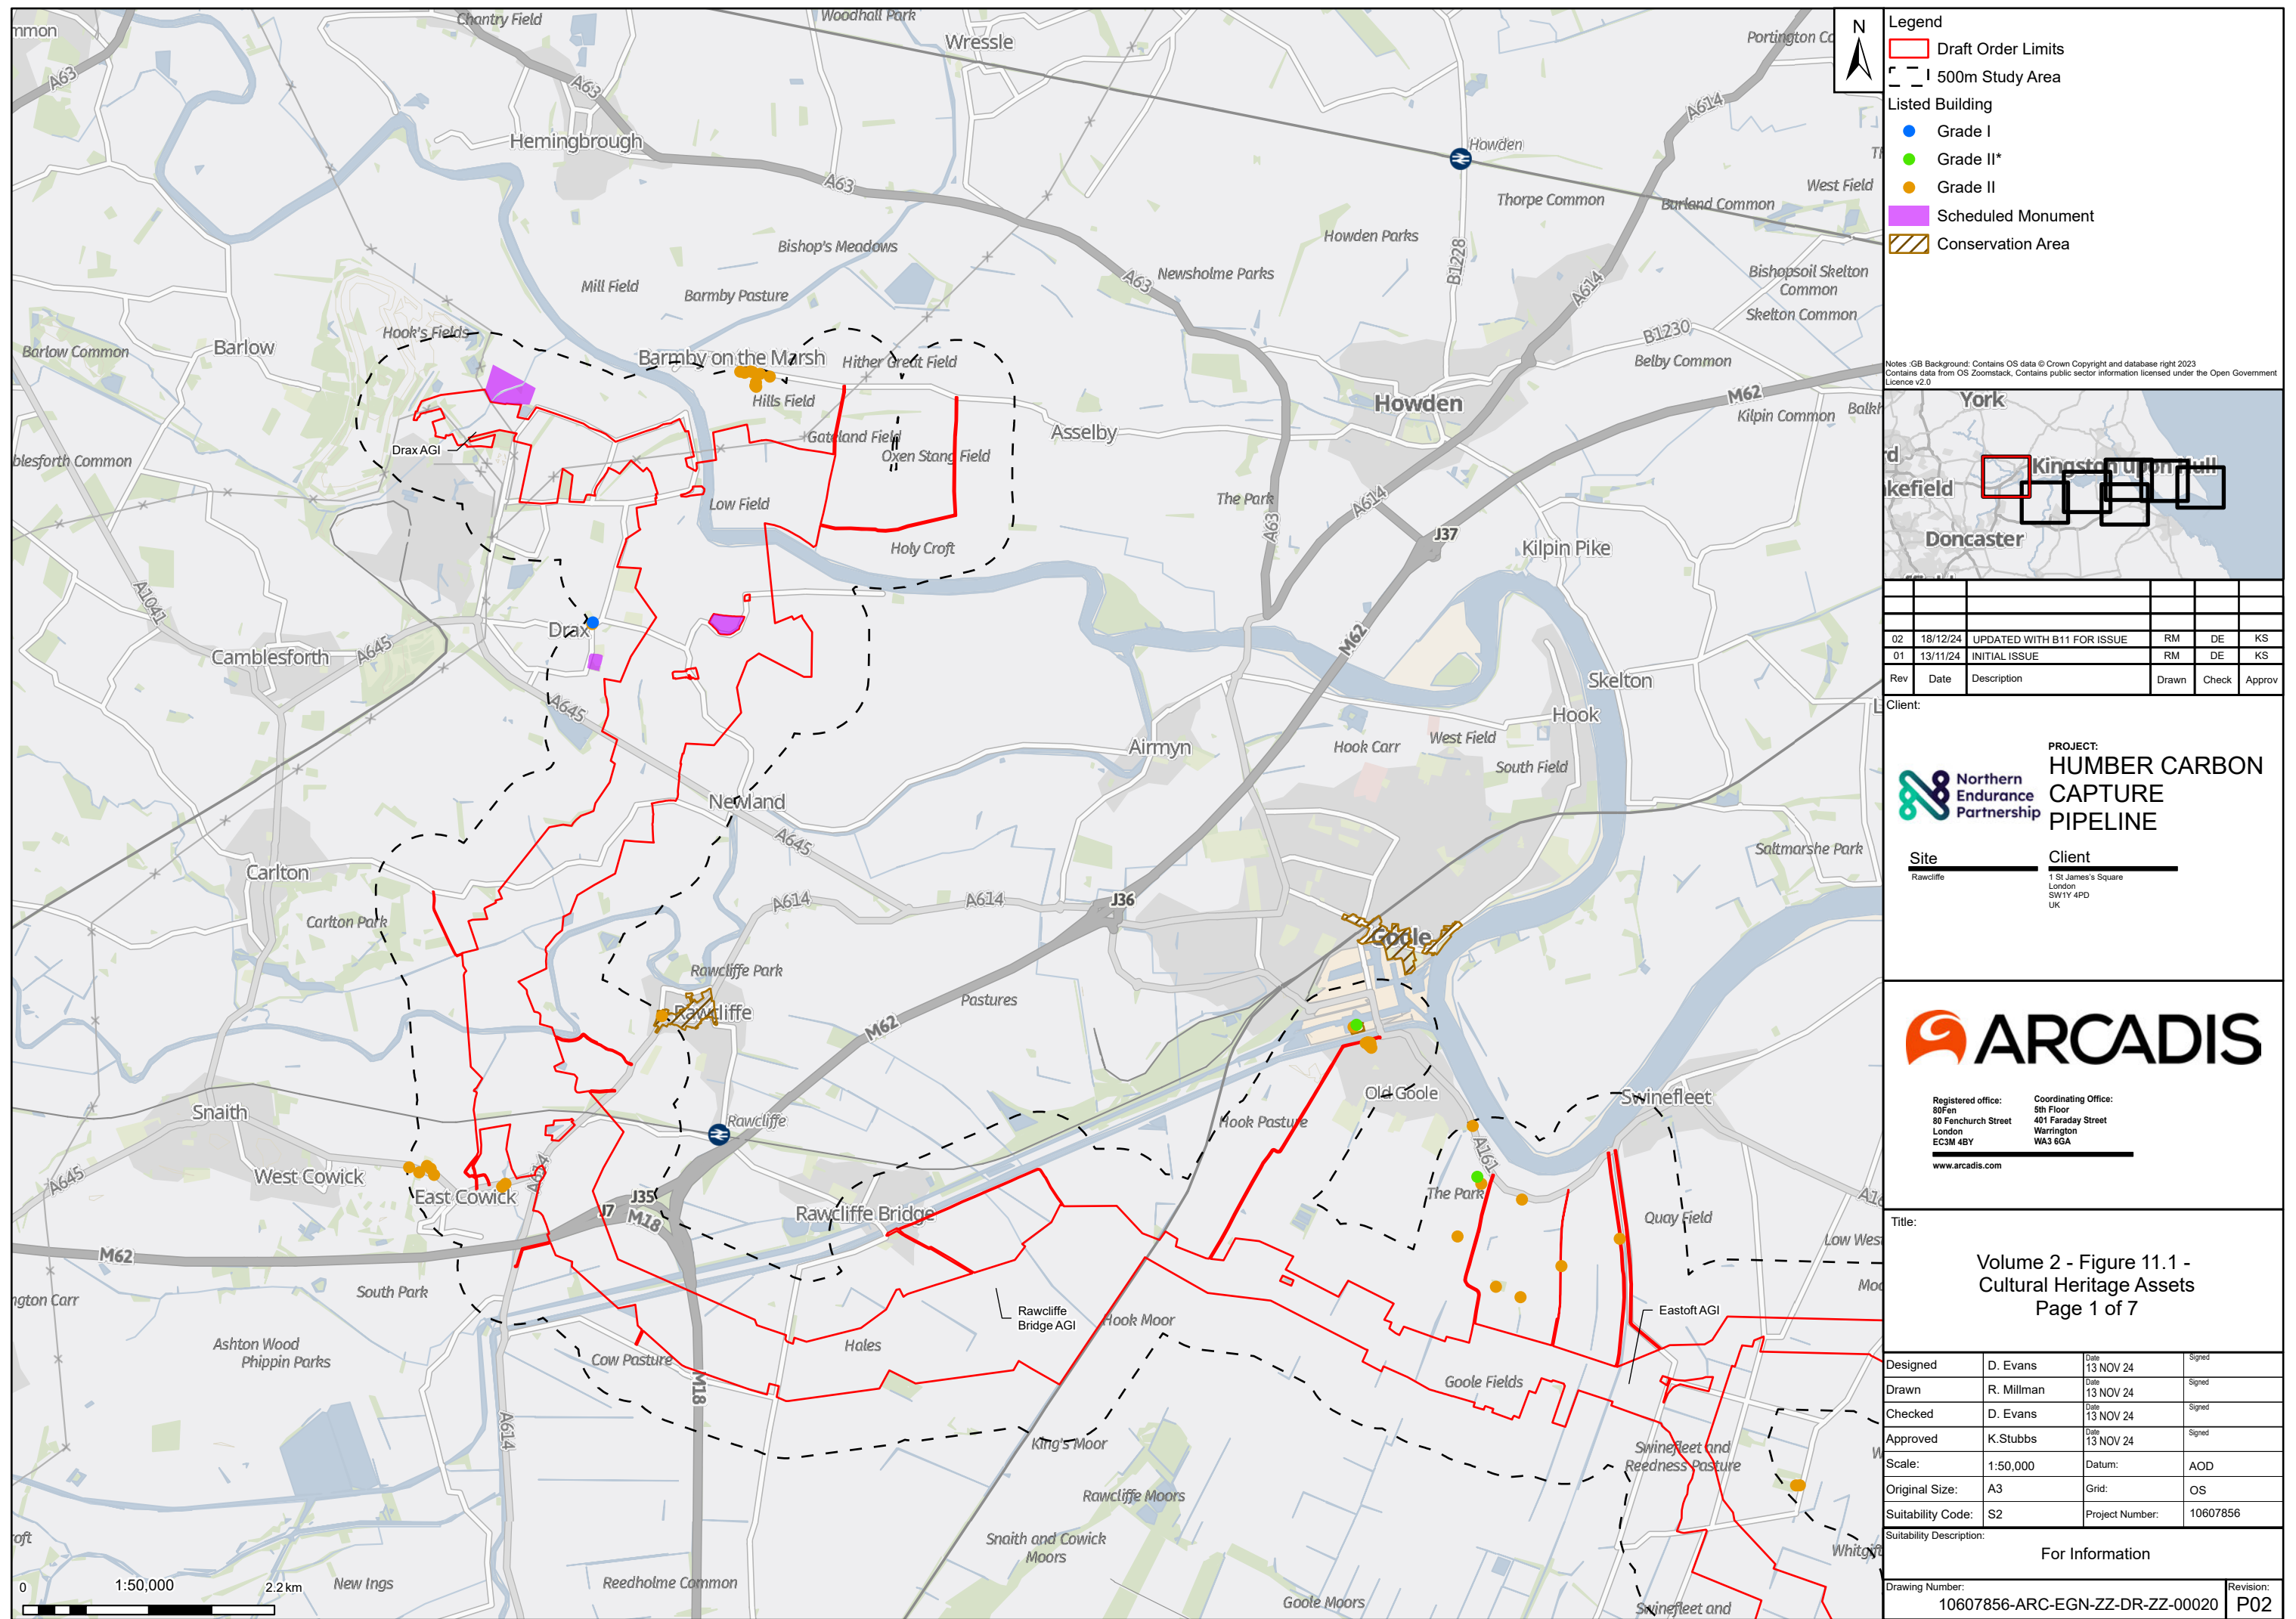



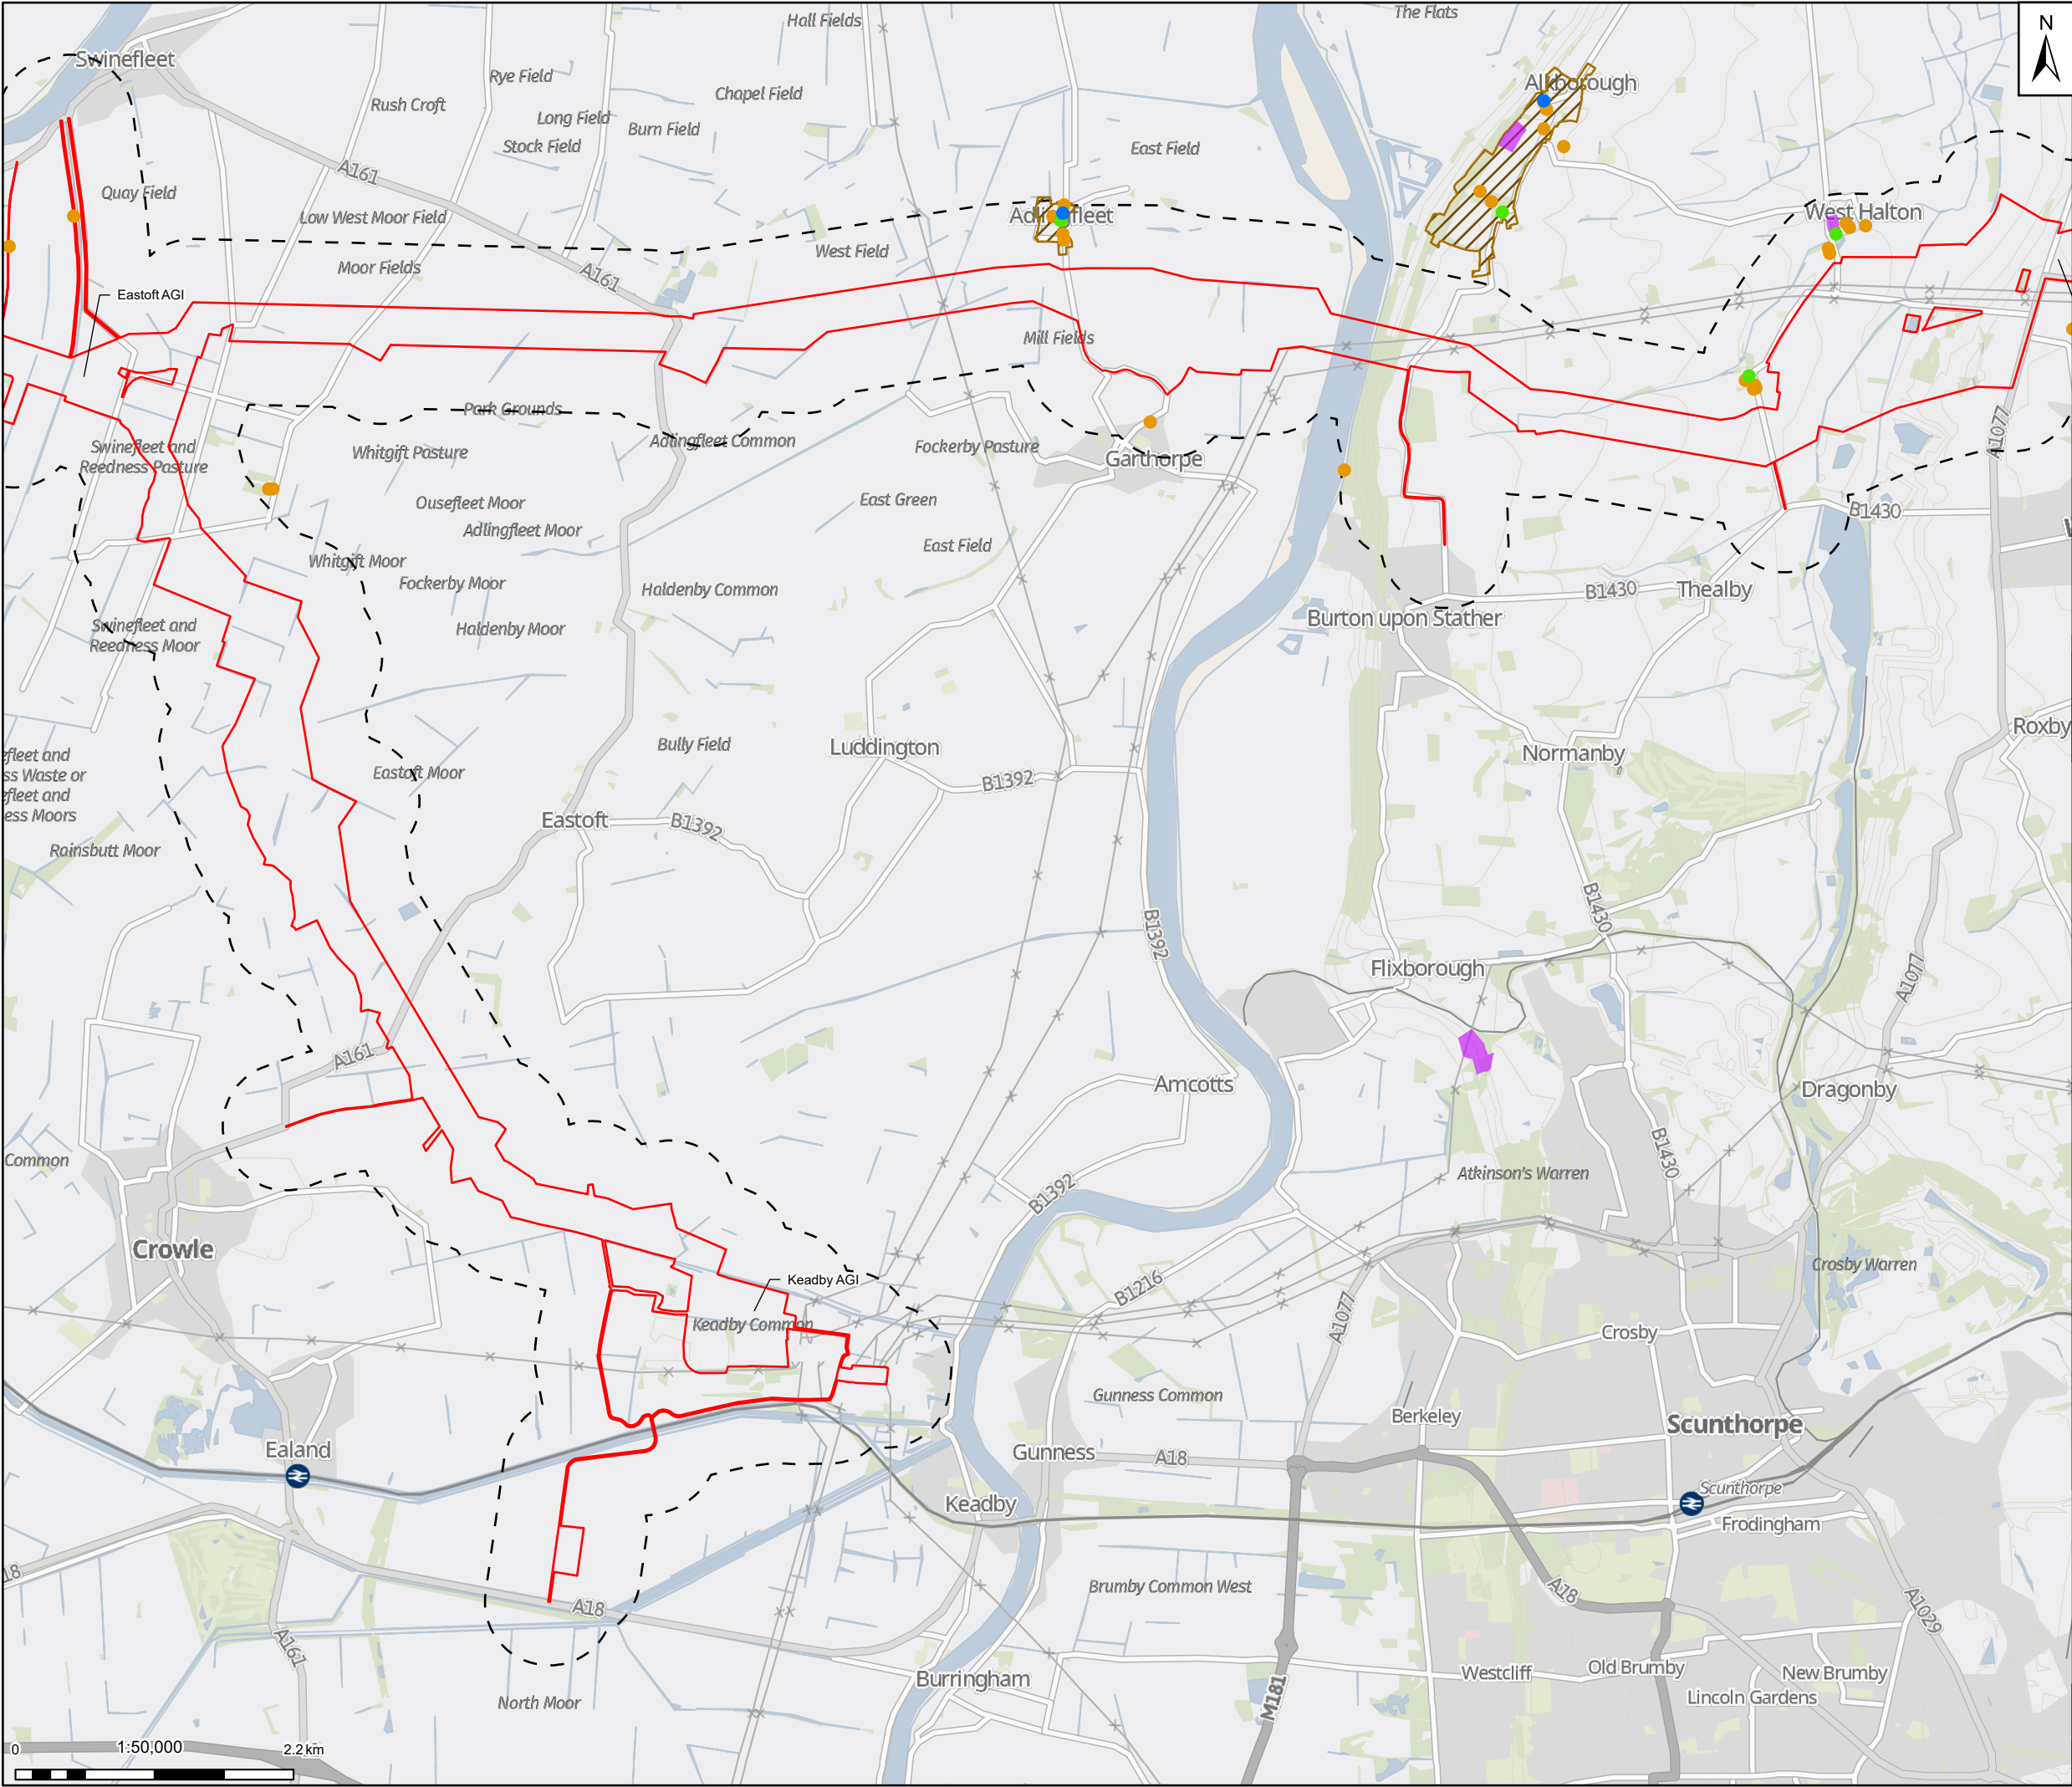

Legend

- Draft Order Limits
- 500m Study Area
- Listed Building
  - Grade I
  - Grade II\*
  - Grade II
- Scheduled Monument
- Conservation Area

Notes: GB Background: Contains OS data © Crown Copyright and database right 2023  
Contains data from OS Zoomstack, Contains public sector information licensed under the Open Government Licence v2.0

York

Wakefield

Doncaster

Kingston upon Hull

|     |          |                            |       |       |        |
|-----|----------|----------------------------|-------|-------|--------|
|     |          |                            |       |       |        |
| 02  | 18/12/24 | UPDATED WITH B11 FOR ISSUE | RM    | DE    | KS     |
| 01  | 13/11/24 | INITIAL ISSUE              | RM    | DE    | KS     |
| Rev | Date     | Description                | Drawn | Check | Approv |

Client:

PROJECT: HUMBER CARBON CAPTURE PIPELINE

Northern Endurance Partnership

Site: Rawcliffe

Client: 1 St James's Square, London SW1Y 4PD, UK

ARCADIS

Registered office: 80Fen, 80 Fenchurch Street, London EC3M 4BY

Coordinating Office: 5th Floor, 401 Faraday Street, Warrington WA3 6GA

www.arcadis.com

Title:

Volume 2 - Figure 11.1 - Cultural Heritage Assets

Page 2 of 7

|                   |            |                 |          |
|-------------------|------------|-----------------|----------|
| Designed          | D. Evans   | Date: 13 NOV 24 | Signed   |
| Drawn             | R. Millman | Date: 13 NOV 24 | Signed   |
| Checked           | D. Evans   | Date: 13 NOV 24 | Signed   |
| Approved          | K.Stubbs   | Date: 13 NOV 24 | Signed   |
| Scale:            | 1:50,000   | Datum:          | AOD      |
| Original Size:    | A3         | Grid:           | OS       |
| Suitability Code: | S2         | Project Number: | 10607856 |


Suitability Description:

For Information

Drawing Number: 10607856-ARC-EGN-ZZ-DR-ZZ-00020

Revision: P02



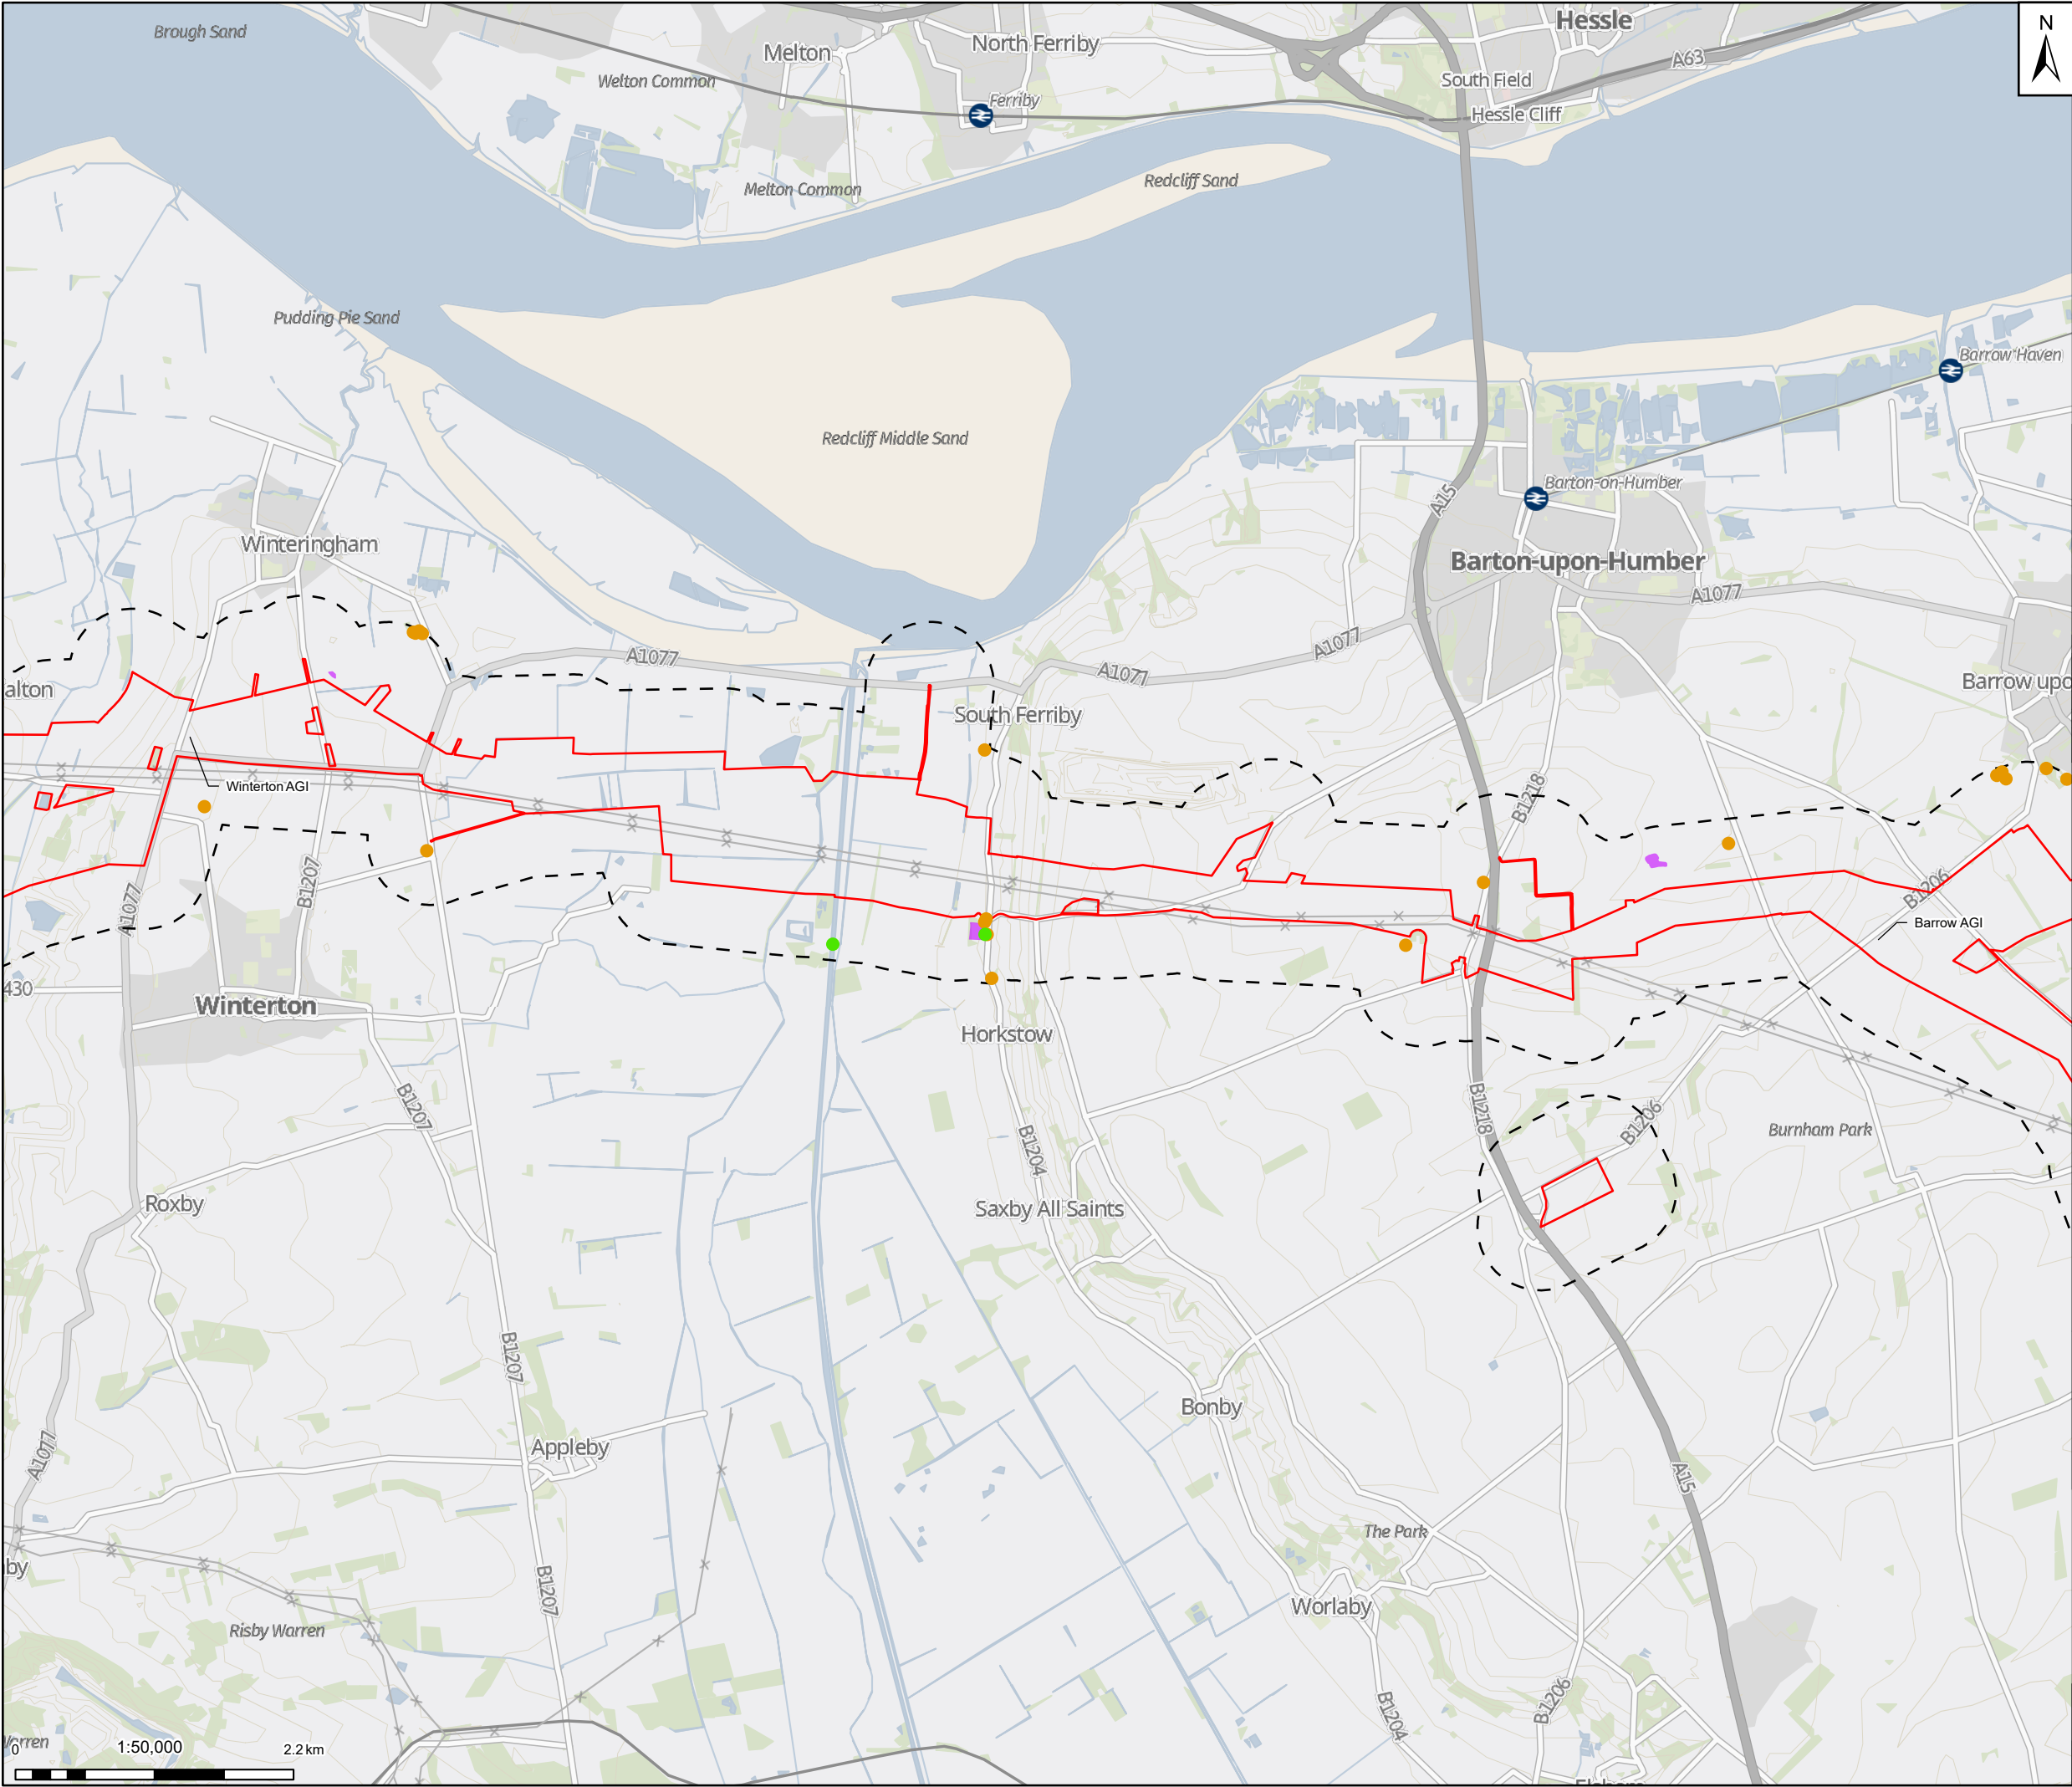

N

Draft Order Limits

500m Study Area

Listed Building

Grade I

Grade II\*

Grade II

Scheduled Monument

Conservation Area

Notes: GB Background: Contains OS data © Crown Copyright and database right 2023  
Contains data from OS Zoomstack, Contains public sector information licensed under the Open Government Licence v2.0

York

Doncaster

Kingston upon Hull

|     |          |               |       |       |        |
|-----|----------|---------------|-------|-------|--------|
|     |          |               |       |       |        |
|     |          |               |       |       |        |
| 01  | 13/11/24 | INITIAL ISSUE | RM    | DE    | KS     |
| Rev | Date     | Description   | Drawn | Check | Approv |

Client:

Northern Endurance Partnership

PROJECT:

HUMBER CARBON CAPTURE PIPELINE

Site

Rawcliffe

Client

1 St James's Square  
London  
SW1Y 4PD  
UK

ARCADIS

Registered office:  
80Fen  
80 Fenchurch Street  
London  
EC3M 4BY  
www.arcadis.com

Coordinating Office:  
5th Floor  
401 Faraday Street  
Warrington  
WA3 6GA

Title:

Volume 2 - Figure 11.1 - Cultural Heritage Assets  
Page 3 of 7

|                   |            |                 |           |        |  |
|-------------------|------------|-----------------|-----------|--------|--|
| Designed          | D. Evans   | Date            | 13 NOV 24 | Signed |  |
| Drawn             | R. Millman | Date            | 13 NOV 24 | Signed |  |
| Checked           | D. Evans   | Date            | 13 NOV 24 | Signed |  |
| Approved          | K.Stubbs   | Date            | 13 NOV 24 | Signed |  |
| Scale:            | 1:50,000   | Datum:          | AOD       |        |  |
| Original Size:    | A3         | Grid:           | OS        |        |  |
| Suitability Code: | S2         | Project Number: | 10607856  |        |  |

Suitability Description:

For Information

Drawing Number:

10607856-ARC-EGN-ZZ-DR-ZZ-00020

Revision:

P01

Print Date:

13-12-24 14:44:54


C:\Users\Rob.Millman\ARCADIS\10607856 - Project Lok - DCO - 03 GDV Team\01 Apr\03 EIA Scoping\11-Cultural Heritage\10607856-ARC-EGN-ZZ-DR-ZZ-00020-S2-P01-Volume 2-Figure 11.1-Cultural Heritage Assets.aprx

© Copyright reserved







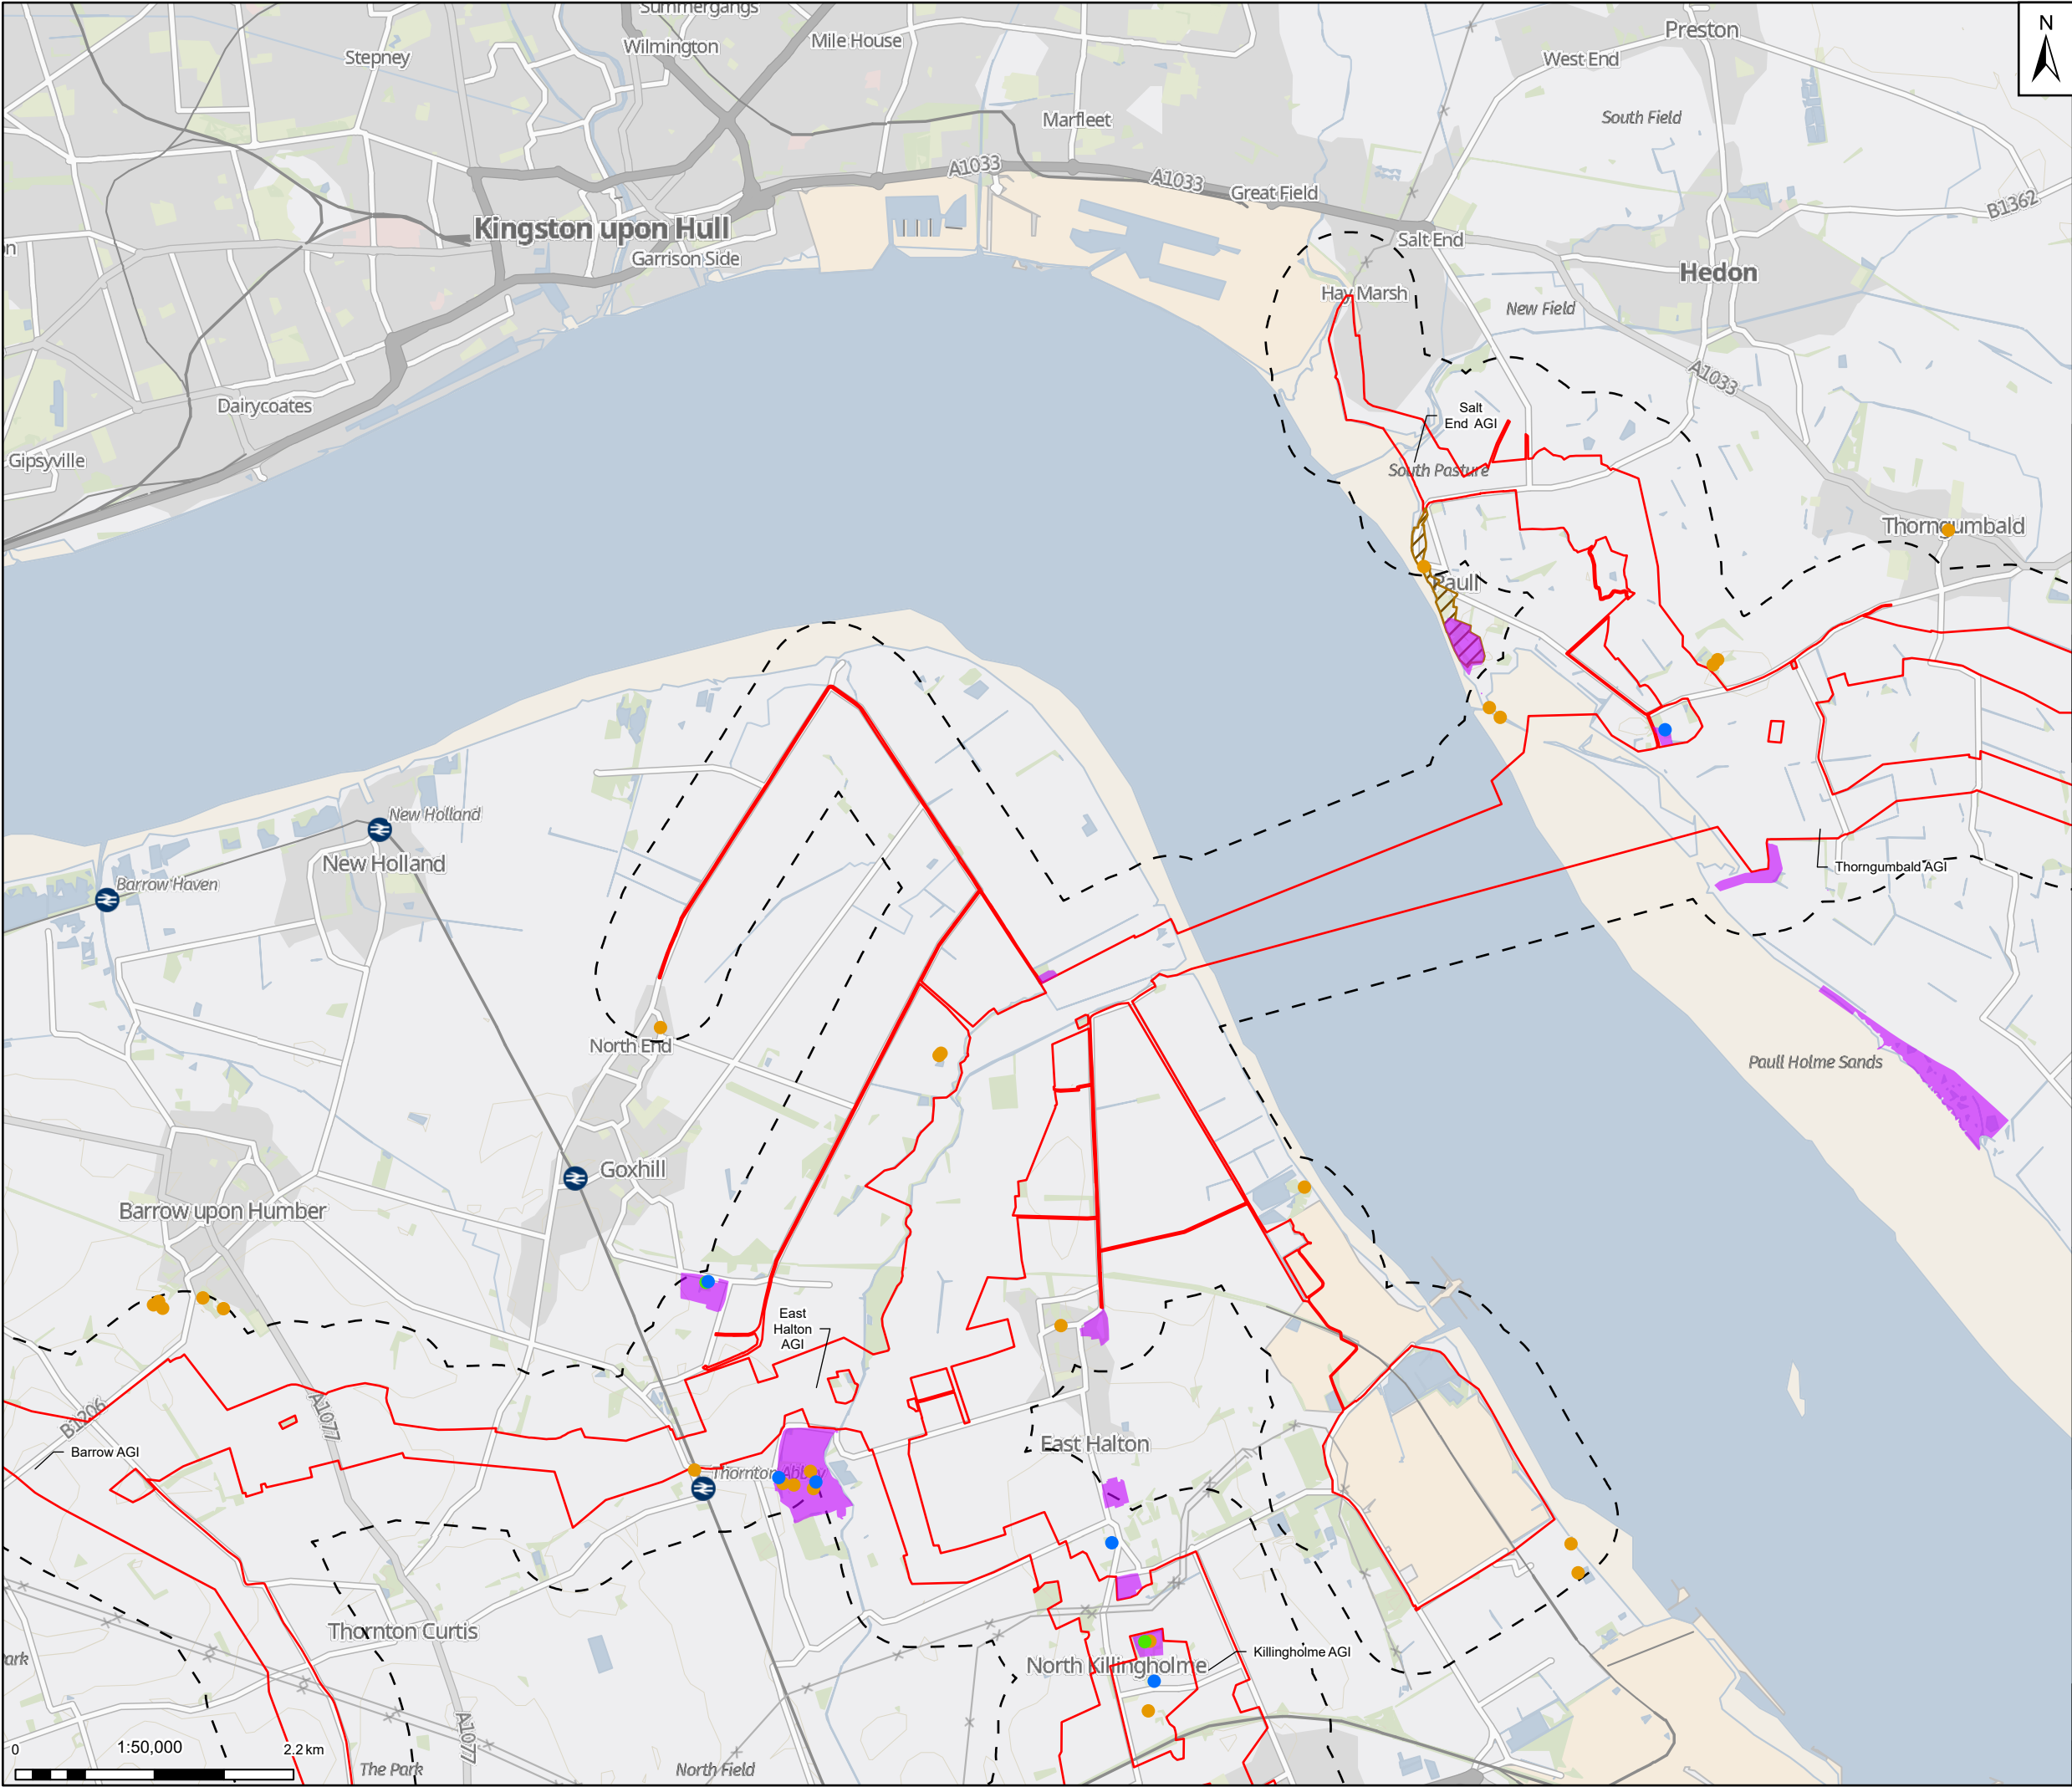

N

Draft Order Limits

500m Study Area

Listed Building

Grade I

Grade II\*

Grade II

Scheduled Monument

Conservation Area

Notes: GB Background: Contains OS data © Crown Copyright and database right 2023  
Contains data from OS Zoomstack, Contains public sector information licensed under the Open Government Licence v2.0

York

Kingston upon Hull

Doncaster

|     |          |               |       |       |        |
|-----|----------|---------------|-------|-------|--------|
|     |          |               |       |       |        |
|     |          |               |       |       |        |
| 01  | 13/11/24 | INITIAL ISSUE | RM    | DE    | KS     |
| Rev | Date     | Description   | Drawn | Check | Approv |

Client:

PROJECT:

HUMBER CARBON CAPTURE PIPELINE

Site

Rawcliffe

Client

1 St James's Square  
London  
SW1Y 4PD  
UK

ARCADIS

Registered office:  
80Fen  
80 Fenchurch Street  
London  
EC3M 4BY

Coordinating Office:  
5th Floor  
401 Faraday Street  
Warrington  
WA3 6GA

www.arcadis.com

Title:

Volume 2 - Figure 11.1 - Cultural Heritage Assets  
Page 5 of 7

|                   |            |                 |           |        |  |
|-------------------|------------|-----------------|-----------|--------|--|
| Designed          | D. Evans   | Date            | 13 NOV 24 | Signed |  |
| Drawn             | R. Millman | Date            | 13 NOV 24 | Signed |  |
| Checked           | D. Evans   | Date            | 13 NOV 24 | Signed |  |
| Approved          | K.Stubbs   | Date            | 13 NOV 24 | Signed |  |
| Scale:            | 1:50,000   | Datum:          | AOD       |        |  |
| Original Size:    | A3         | Grid:           | OS        |        |  |
| Suitability Code: | S2         | Project Number: | 10607856  |        |  |

Suitability Description:

For Information

Drawing Number:

10607856-ARC-EGN-ZZ-DR-ZZ-00020

Revision:

P01


© Copyright reserved

Print Date: 13-12-24 14:45:02

C:\Users\Rob.Millman\ARCADIS\10607856 - Project Lok - DCO - 03 GDV Team\01 Apr\03 EIA Scoping\11-Cultural Heritage\10607856-ARC-EGN-ZZ-DR-ZZ-00020-S2-P01-Volume 2-Figure 11.1-Cultural Heritage Assets.aprx





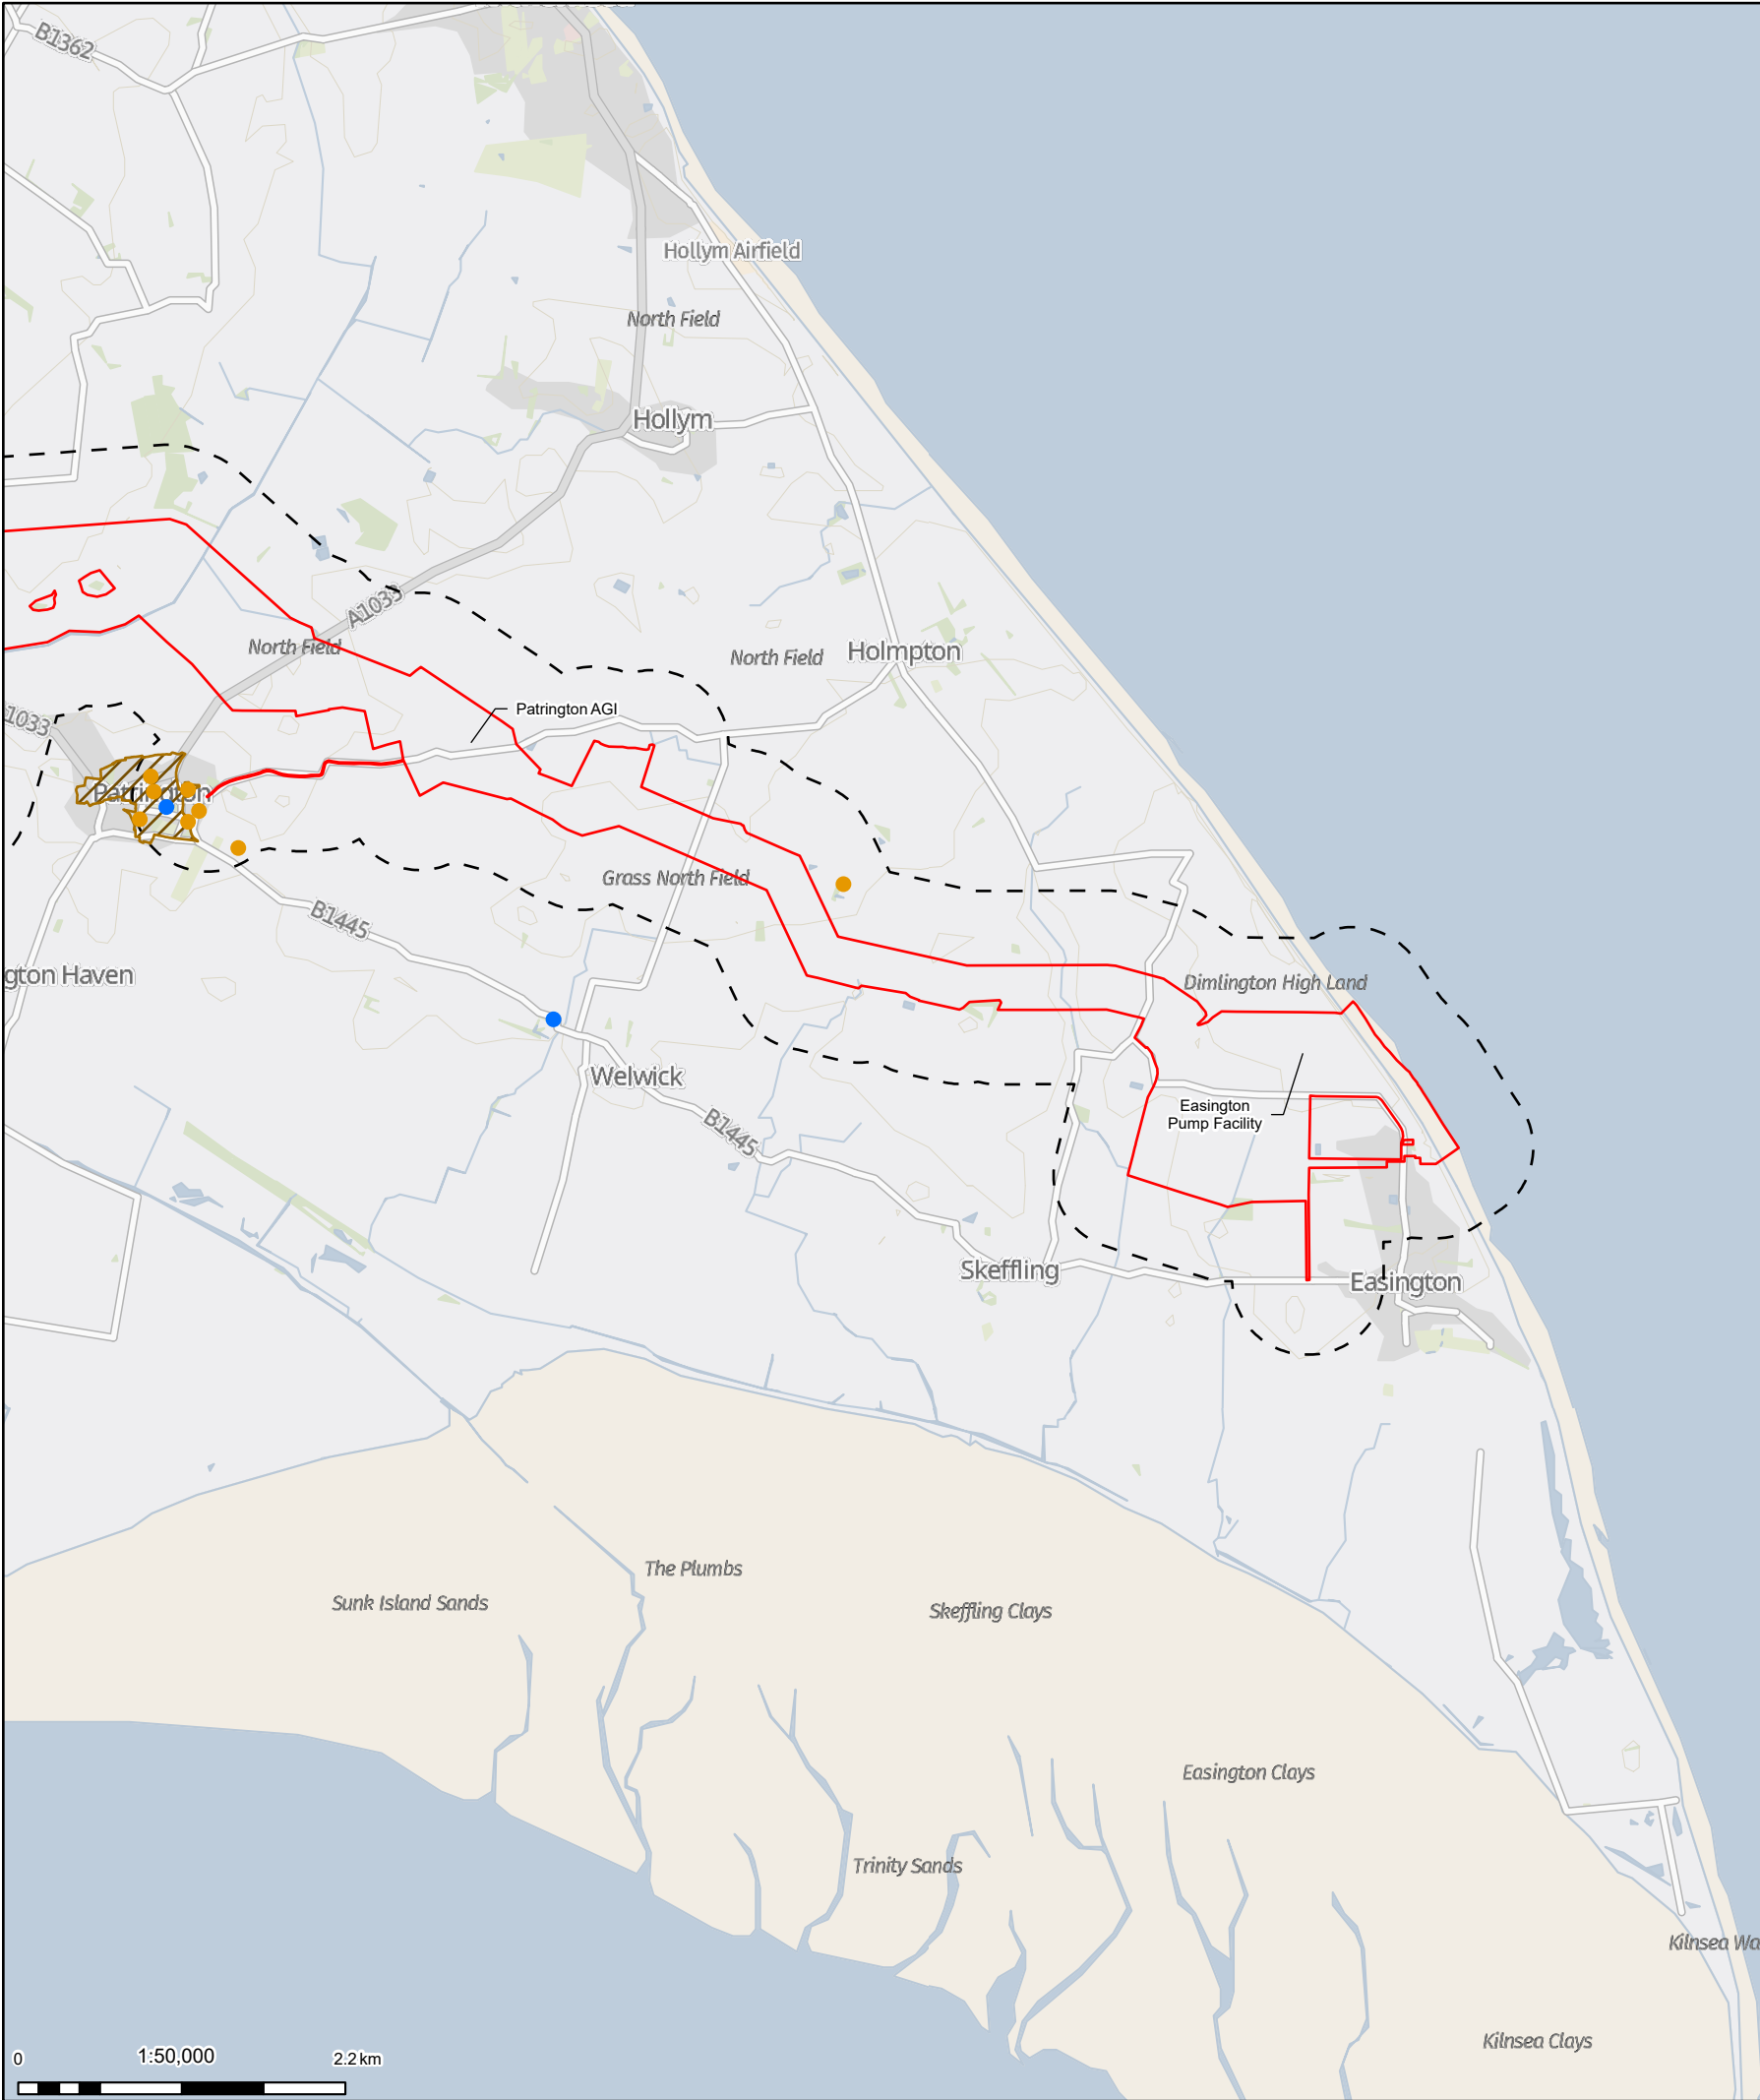

N

Legend

Draft Order Limits

500m Study Area

Listed Building

●

Grade I

●

Grade II\*

●

Grade II

Scheduled Monument

Conservation Area

Notes: GB Background: Contains OS data © Crown Copyright and database right 2023  
Contains data from OS Zoomstack, Contains public sector information licensed under the Open Government Licence v2.0

|     |          |                            |       |       |        |
|-----|----------|----------------------------|-------|-------|--------|
|     |          |                            |       |       |        |
| 02  | 18/12/24 | UPDATED WITH B11 FOR ISSUE | RM    | DE    | KS     |
| 01  | 13/11/24 | INITIAL ISSUE              | RM    | DE    | KS     |
| Rev | Date     | Description                | Drawn | Check | Approv |

Client:

PROJECT:  
**HUMBER CARBON CAPTURE PIPELINE**

Site  
Rawcliffe

Client  
1 St James's Square  
London  
SW1Y 4PD  
UK

Registered office:  
80Fen  
80 Fenchurch Street  
London  
EC3M 4BY

Coordinating Office:  
5th Floor  
401 Faraday Street  
Warrington  
WA3 6GA

[www.arcadis.com](http://www.arcadis.com)

Title:

Volume 2 - Figure 11.1 - Cultural Heritage Assets

Page 7 of 7

|                   |            |                   |          |
|-------------------|------------|-------------------|----------|
| Designed          | D. Evans   | Date<br>13 NOV 24 | Signed   |
| Drawn             | R. Millman | Date<br>13 NOV 24 | Signed   |
| Checked           | D. Evans   | Date<br>13 NOV 24 | Signed   |
| Approved          | K.Stubbs   | Date<br>13 NOV 24 | Signed   |
| Scale:            | 1:50,000   | Datum:            | AOD      |
| Original Size:    | A3         | Grid:             | OS       |
| Suitability Code: | S2         | Project Number:   | 10607856 |

Suitability Description:

For Information

Drawing Number:  
10607856-ARC-EGN-ZZ-DR-ZZ-00020


Revision:  
P02

Print Date:  
13-12-24 14:45:11


C:\Users\Rob.Millman\ARCADIS\10607856 - Project Lok - DCO - 03 GDV Team\01 Apr\03 EIA Scoping\11-Cultural Heritage\10607856-ARC-EGN-ZZ-DR-ZZ-00020-S2-P01-Volume 2-Figure 11.1-Cultural Heritage Assets.aprx

© Copyright reserved



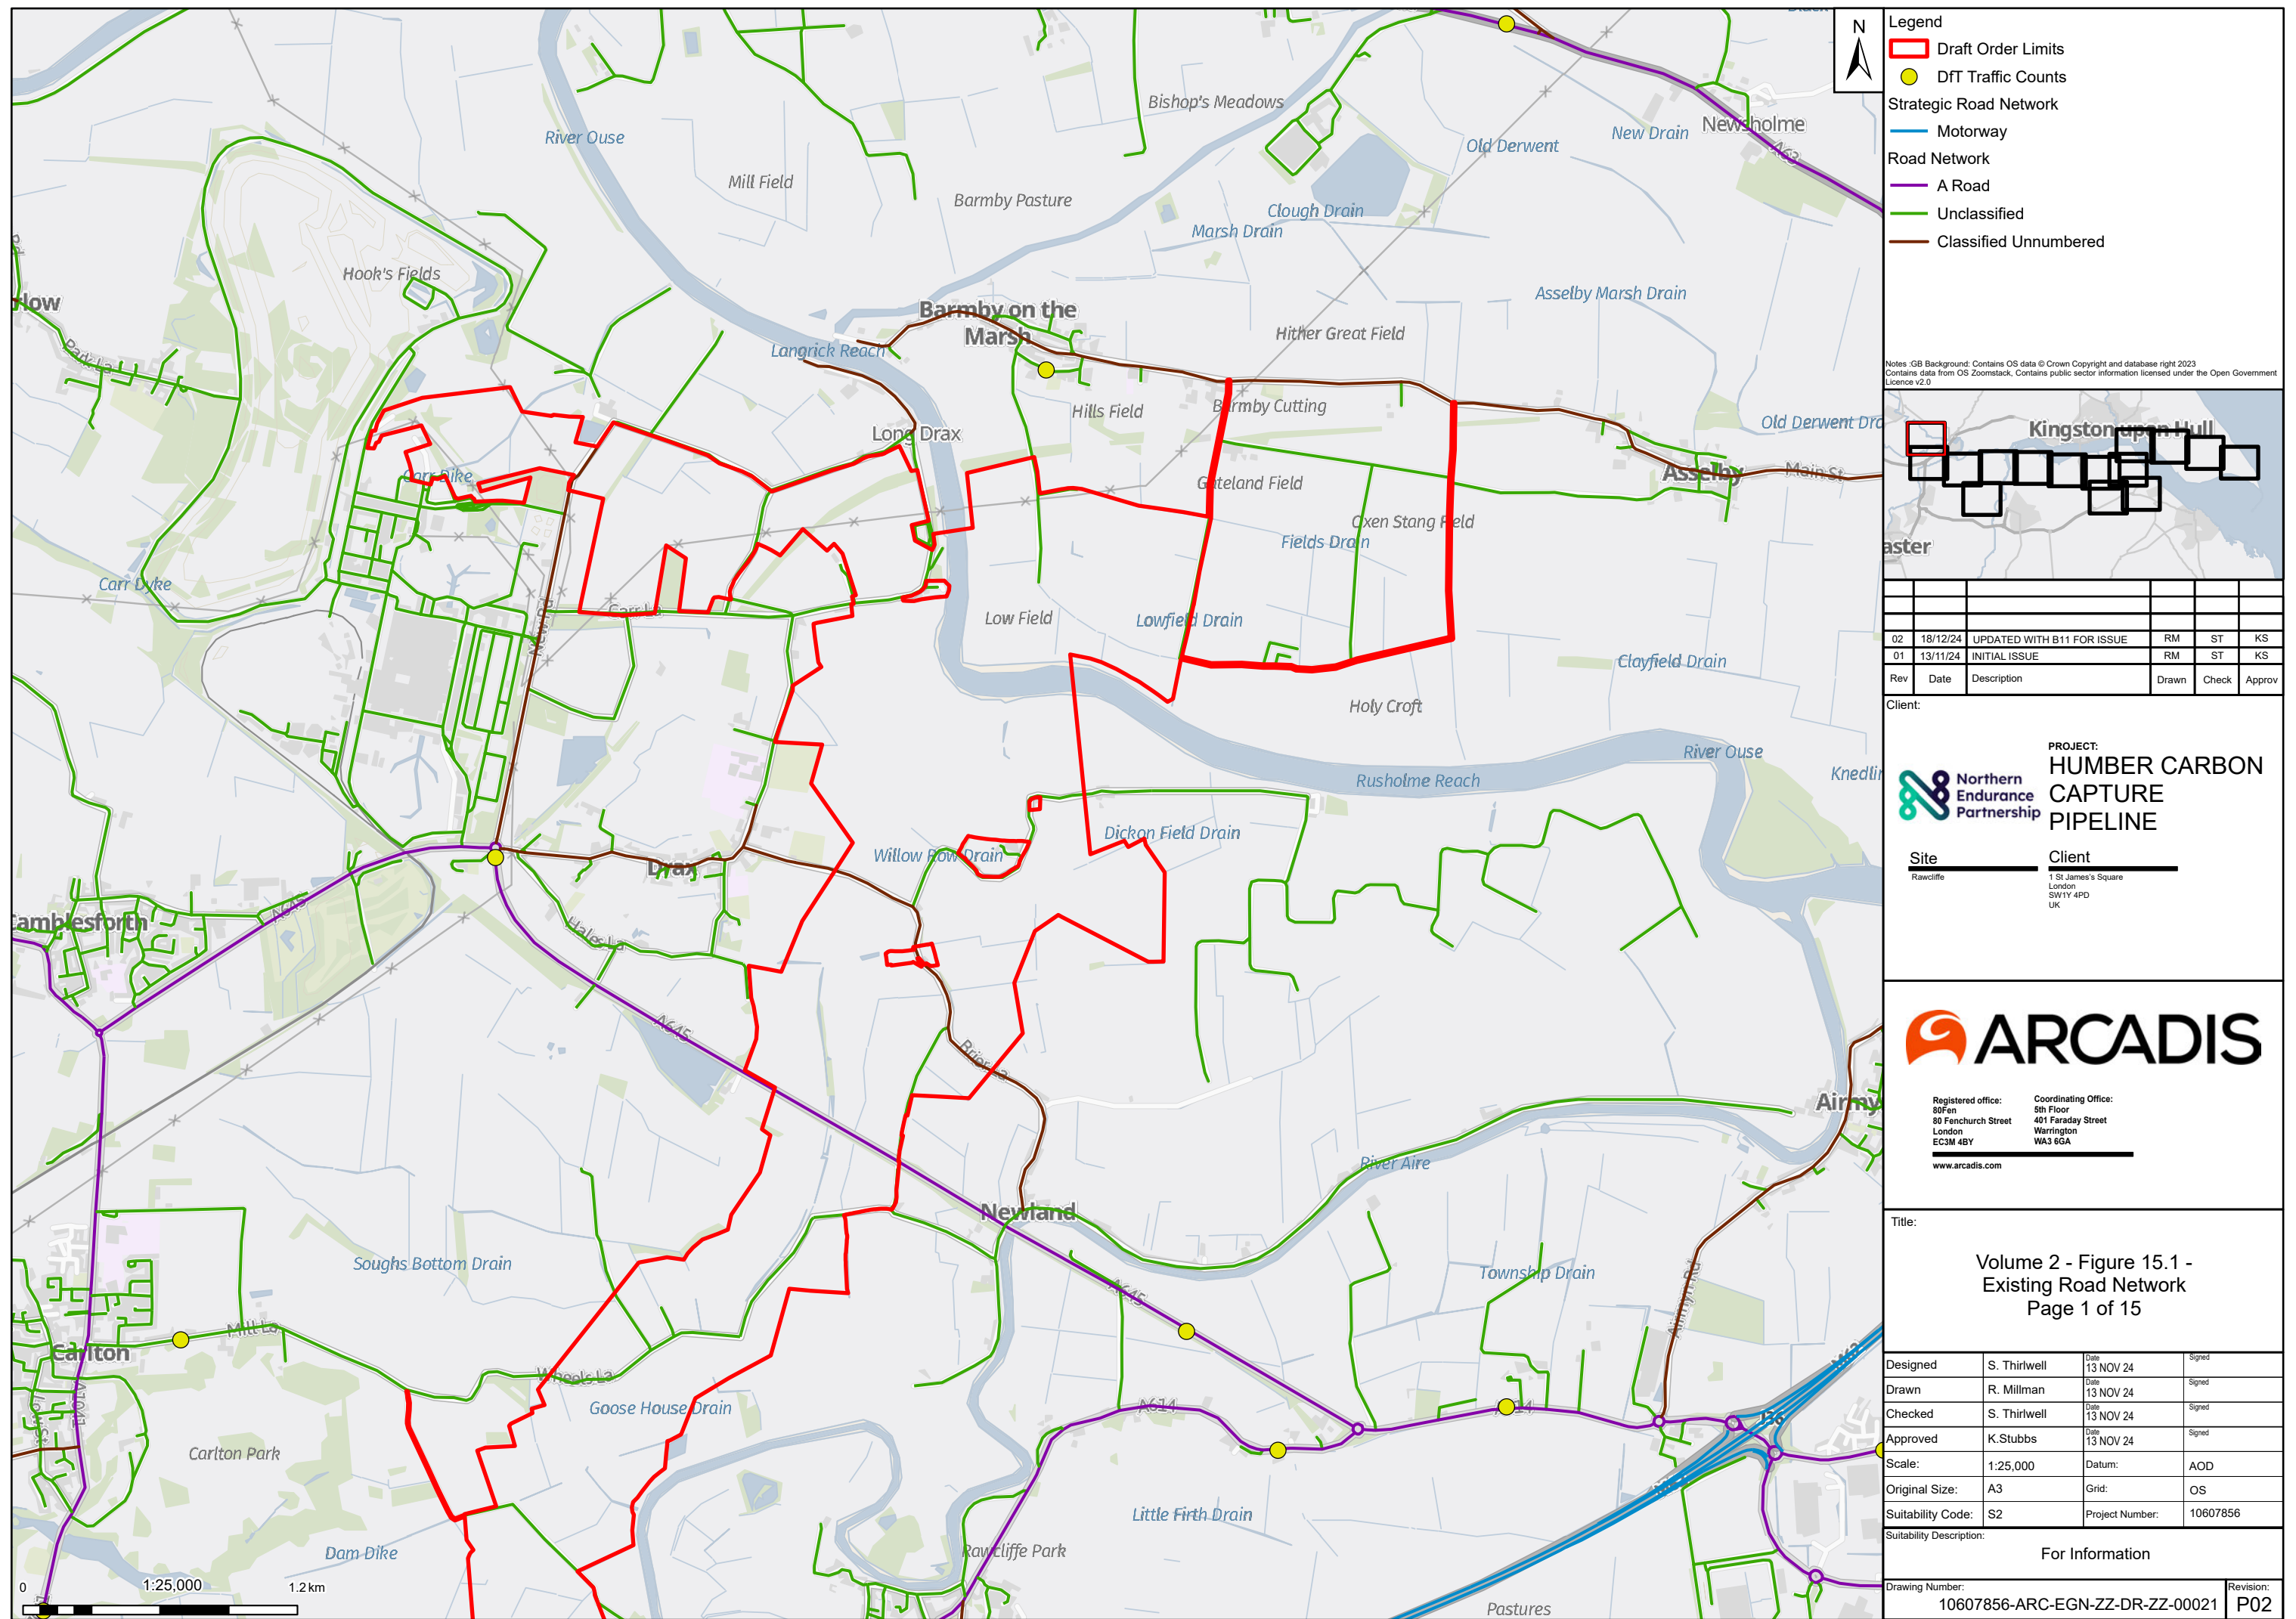



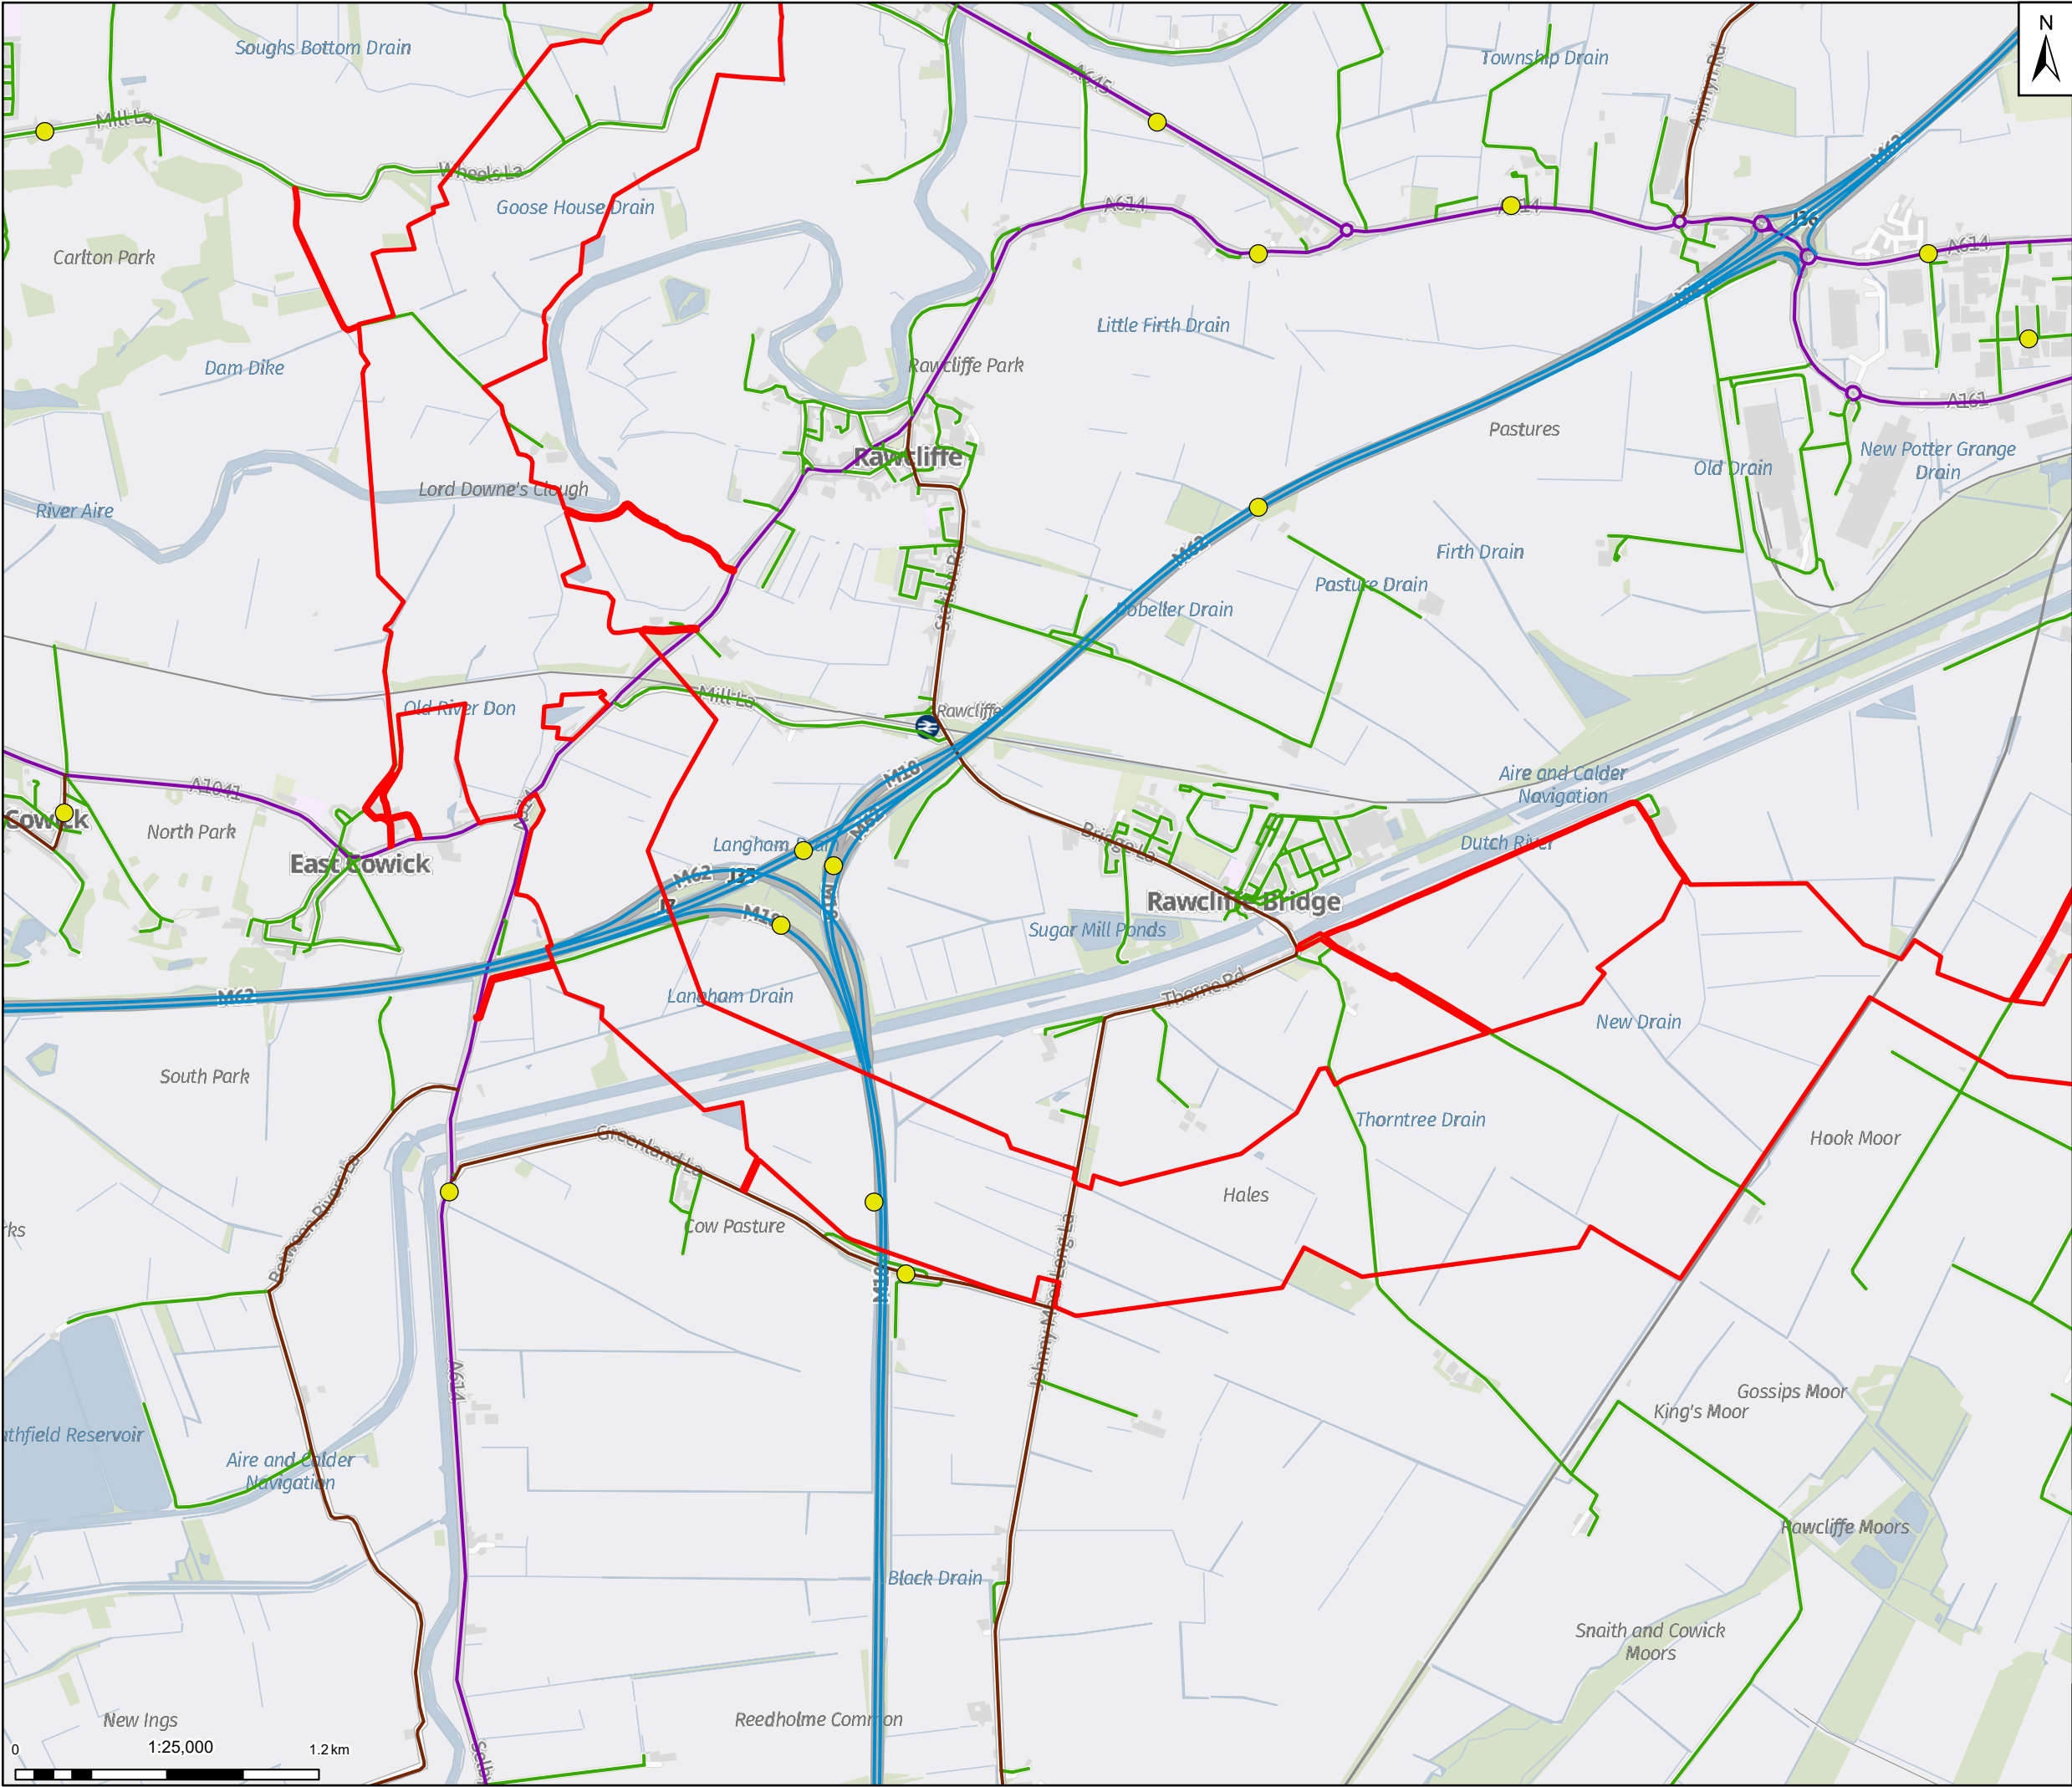

Legend

- Draft Order Limits
- DFT Traffic Counts

Strategic Road Network

- Motorway

Road Network

- A Road
- Unclassified
- Classified Unnumbered

Notes: GB Background: Contains OS data © Crown Copyright and database right 2023  
Contains data from OS Zoomstack, Contains public sector information licensed under the Open Government Licence v2.0

Kingston upon Hull

aster

| Rev | Date     | Description                | Drawn | Check | Approv |
|-----|----------|----------------------------|-------|-------|--------|
| 02  | 18/12/24 | UPDATED WITH B11 FOR ISSUE | RM    | ST    | KS     |
| 01  | 13/11/24 | INITIAL ISSUE              | RM    | ST    | KS     |

Client:

**PROJECT:**  
HUMBER CARBON CAPTURE PIPELINE

**Site**  
Rawcliffe

**Client**  
1 St James's Square  
London  
SW1Y 4PD  
UK

**ARCADIS**

Registered office:  
80Fen  
80 Fenchurch Street  
London  
EC3M 4BY  
www.arcadis.com

Coordinating Office:  
5th Floor  
401 Faraday Street  
Warrington  
WA3 6GA

Title:

Volume 2 - Figure 15.1 -  
Existing Road Network  
Page 2 of 15

|                   |              |                 |           |          |  |
|-------------------|--------------|-----------------|-----------|----------|--|
| Designed          | S. Thirlwell | Date            | 13 NOV 24 | Signed   |  |
| Drawn             | R. Millman   | Date            | 13 NOV 24 | Signed   |  |
| Checked           | S. Thirlwell | Date            | 13 NOV 24 | Signed   |  |
| Approved          | K.Stubbs     | Date            | 13 NOV 24 | Signed   |  |
| Scale:            | 1:25,000     | Datum:          |           | AOD      |  |
| Original Size:    | A3           | Grid:           |           | OS       |  |
| Suitability Code: | S2           | Project Number: |           | 10607856 |  |


Suitability Description:

For Information

Drawing Number:  
10607856-ARC-EGN-ZZ-DR-ZZ-00021

Revision:  
P02



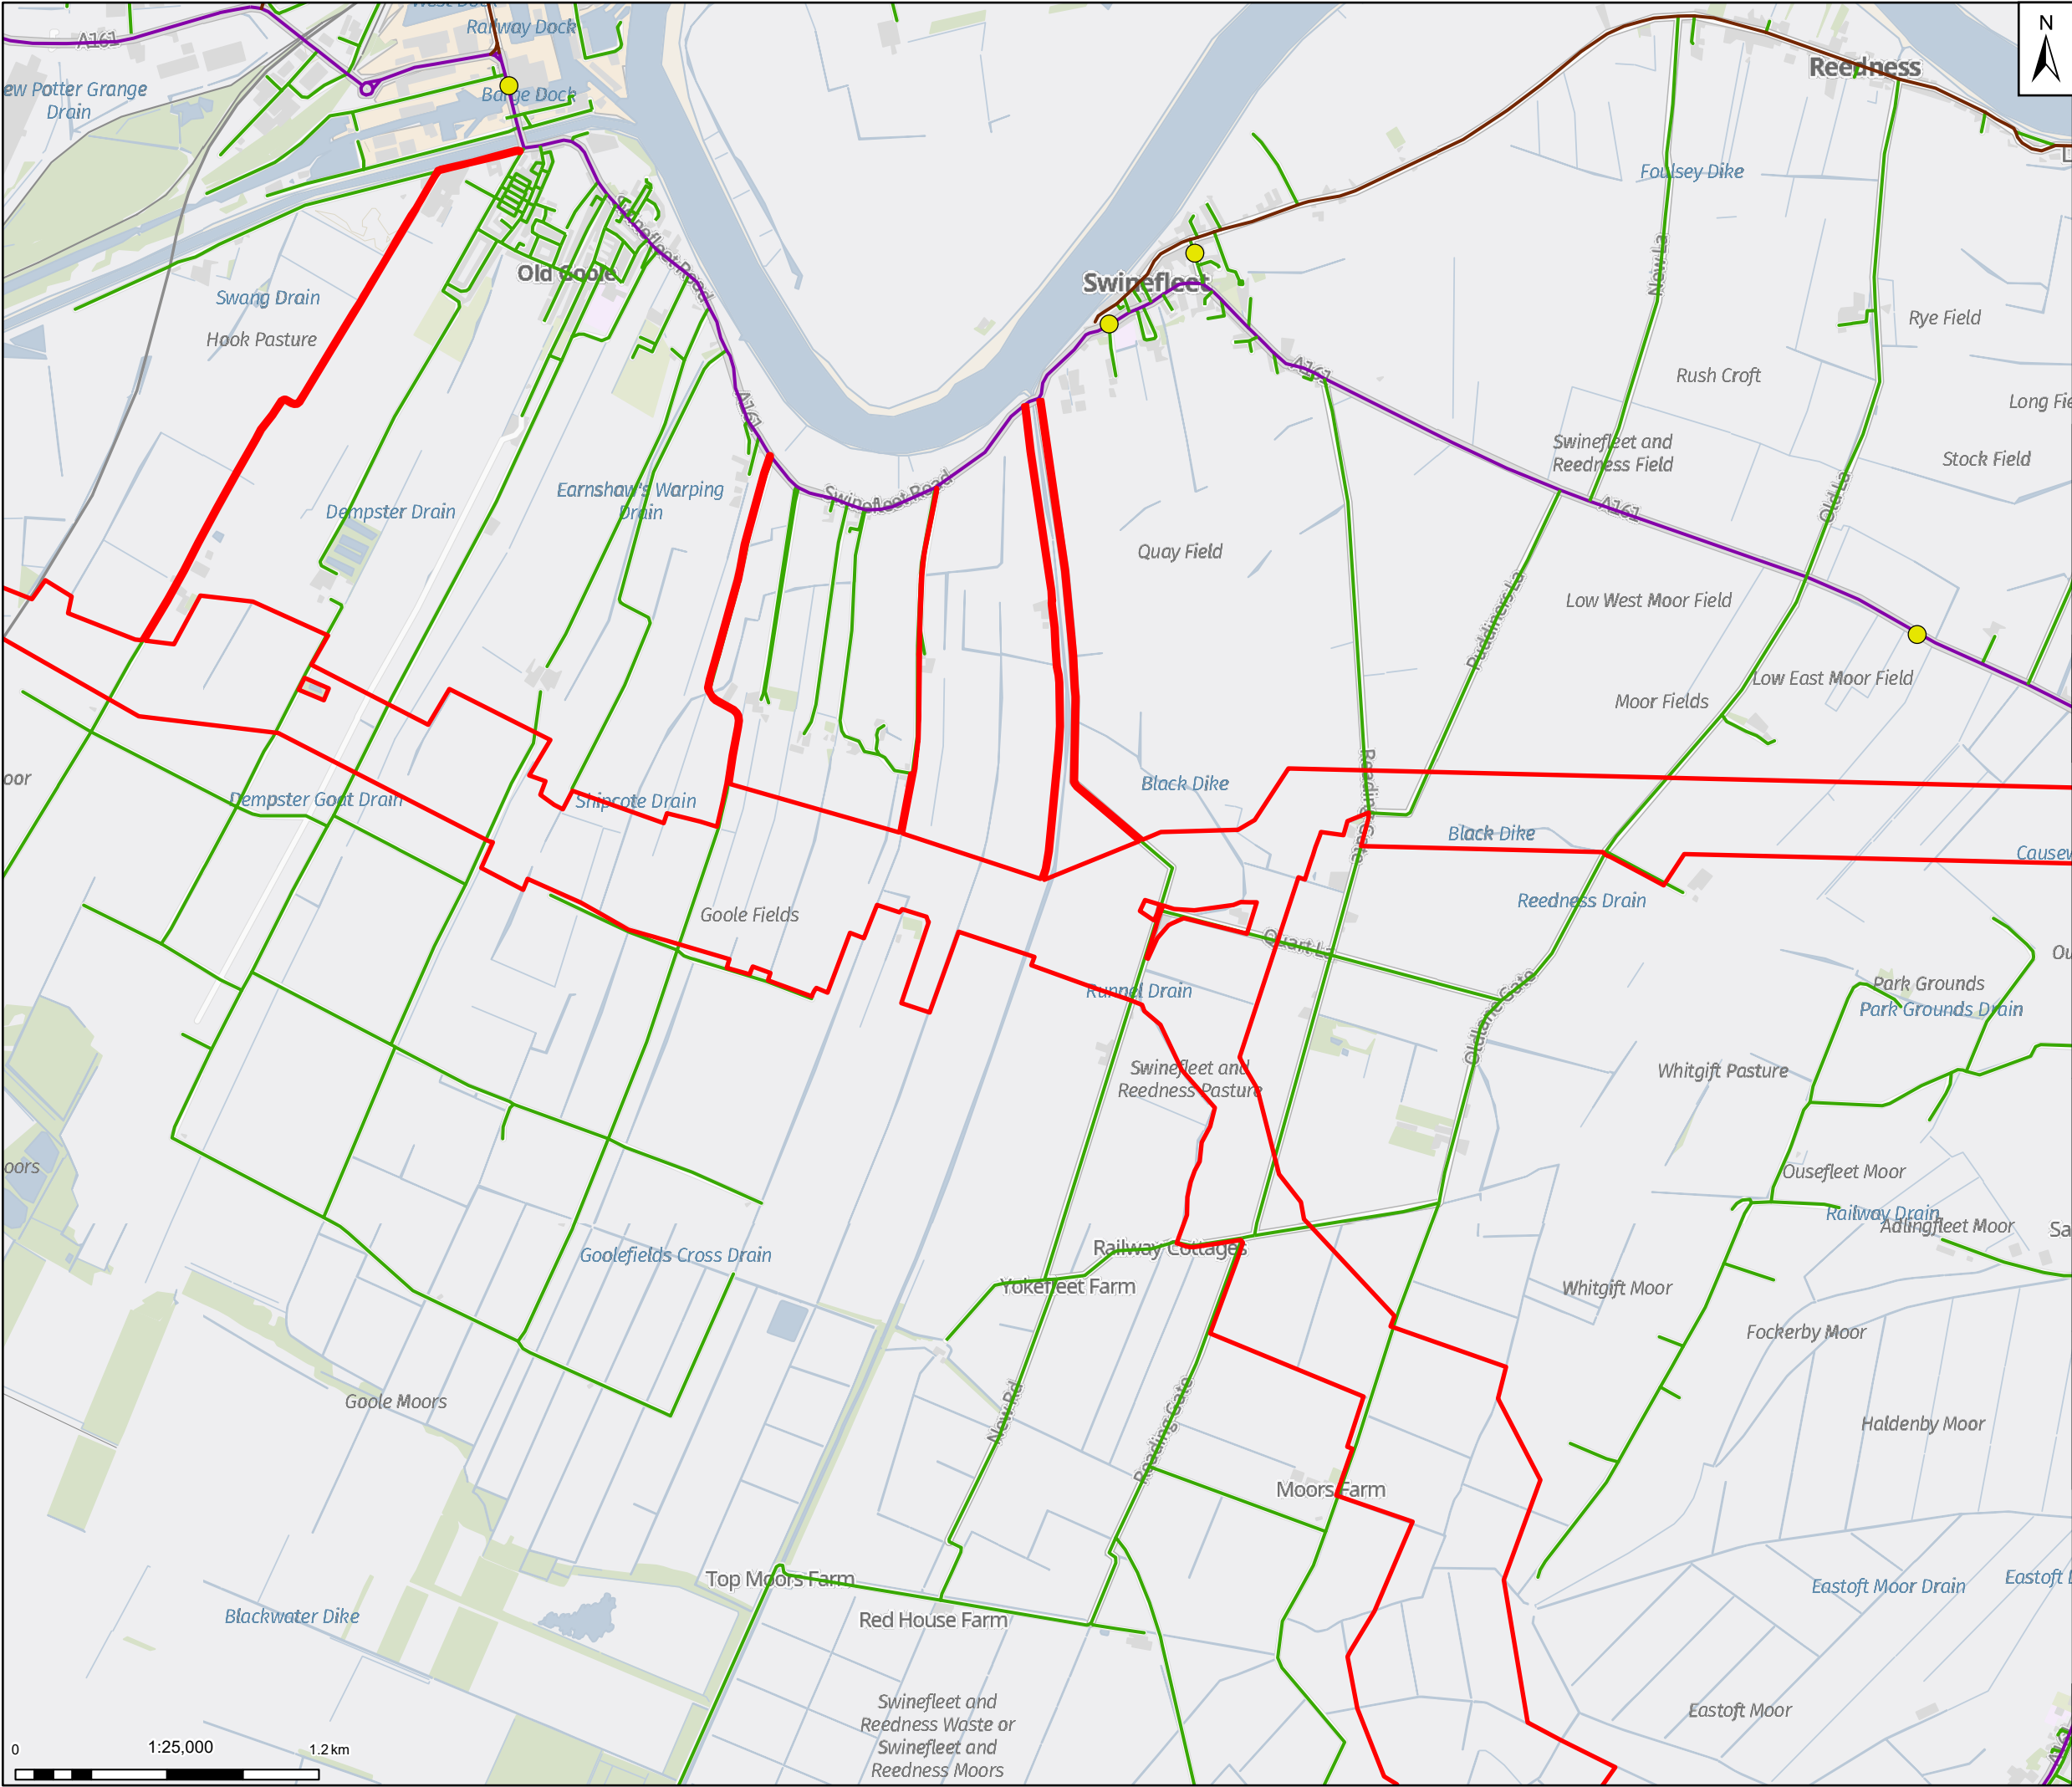

Legend

- Draft Order Limits
- DFT Traffic Counts

Road Network

- A Road
- Unclassified
- Classified Unnumbered

Notes: GB Background: Contains OS data © Crown Copyright and database right 2023  
Contains data from OS Zoomstack, Contains public sector information licensed under the Open Government Licence v2.0

Client:

PROJECT: HUMBER CARBON CAPTURE PIPELINE

**Northern Endurance Partnership**

Site: Rawcliffe

Client: 1 St James's Square  
London SW1Y 4PD  
UK

**ARCADIS**

Registered office: 80Fen  
80 Fenchurch Street  
London EC3M 4BY  
www.arcadis.com

Coordinating Office: 5th Floor  
401 Faraday Street  
Warrington WA3 6GA

Title:

Volume 2 - Figure 15.1 - Existing Road Network  
Page 3 of 15


|                                                    |              |                 |           |        |                  |
|----------------------------------------------------|--------------|-----------------|-----------|--------|------------------|
| Designed                                           | S. Thirlwell | Date            | 13 NOV 24 | Signed |                  |
| Drawn                                              | R. Millman   | Date            | 13 NOV 24 | Signed |                  |
| Checked                                            | S. Thirlwell | Date            | 13 NOV 24 | Signed |                  |
| Approved                                           | K.Stubbs     | Date            | 13 NOV 24 | Signed |                  |
| Scale:                                             | 1:25,000     | Datum:          | AOD       |        |                  |
| Original Size:                                     | A3           | Grid:           | OS        |        |                  |
| Suitability Code:                                  | S2           | Project Number: | 10607856  |        |                  |
| Suitability Description:                           |              |                 |           |        |                  |
| For Information                                    |              |                 |           |        |                  |
| Drawing Number:<br>10607856-ARC-EGN-ZZ-DR-ZZ-00021 |              |                 |           |        | Revision:<br>P02 |

Print Date: 13-12-24 14:50:45


C:\Users\Rob.Millman\ARCADIS\10607856 - Project Loki - DCO - 03 GDV Team\01 Apr\03 EIA Scoping\15-Traffic and Transport\10607856-ARC-EGN-ZZ-DR-ZZ-00021-S2-P01-Volume 2-Figure 15.1-Existing Road Network.aprx


© Copyright reserved



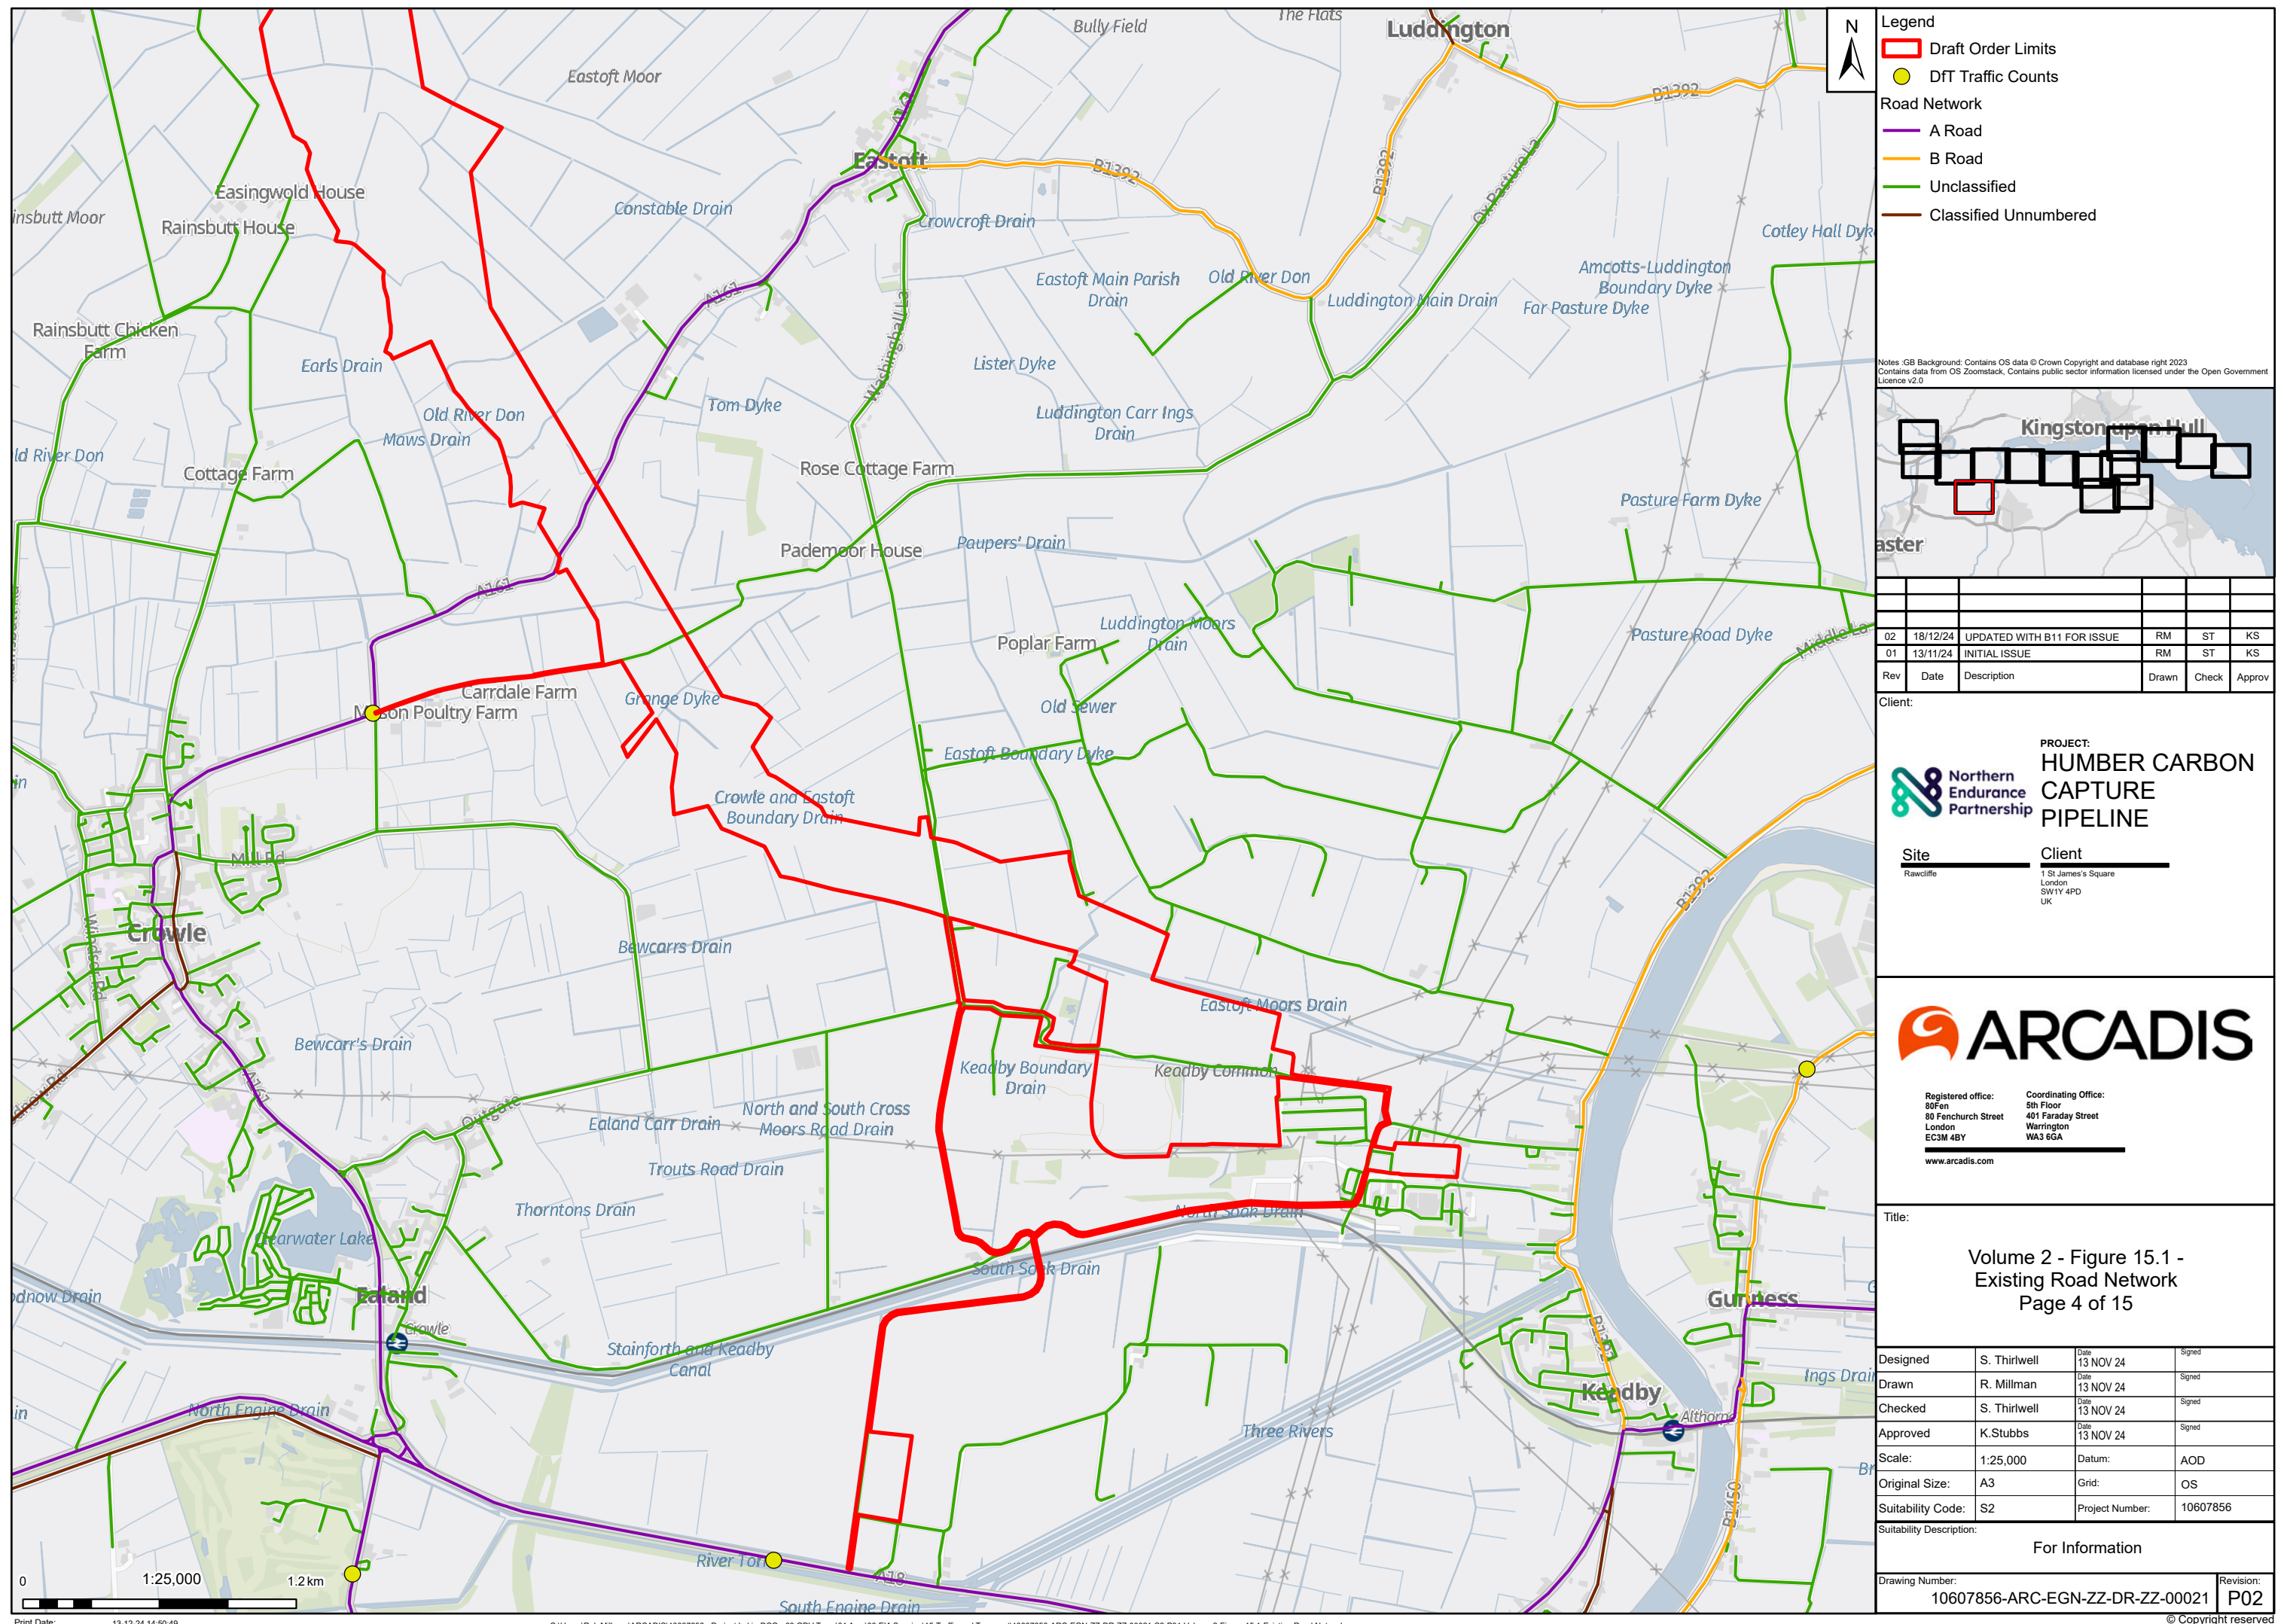



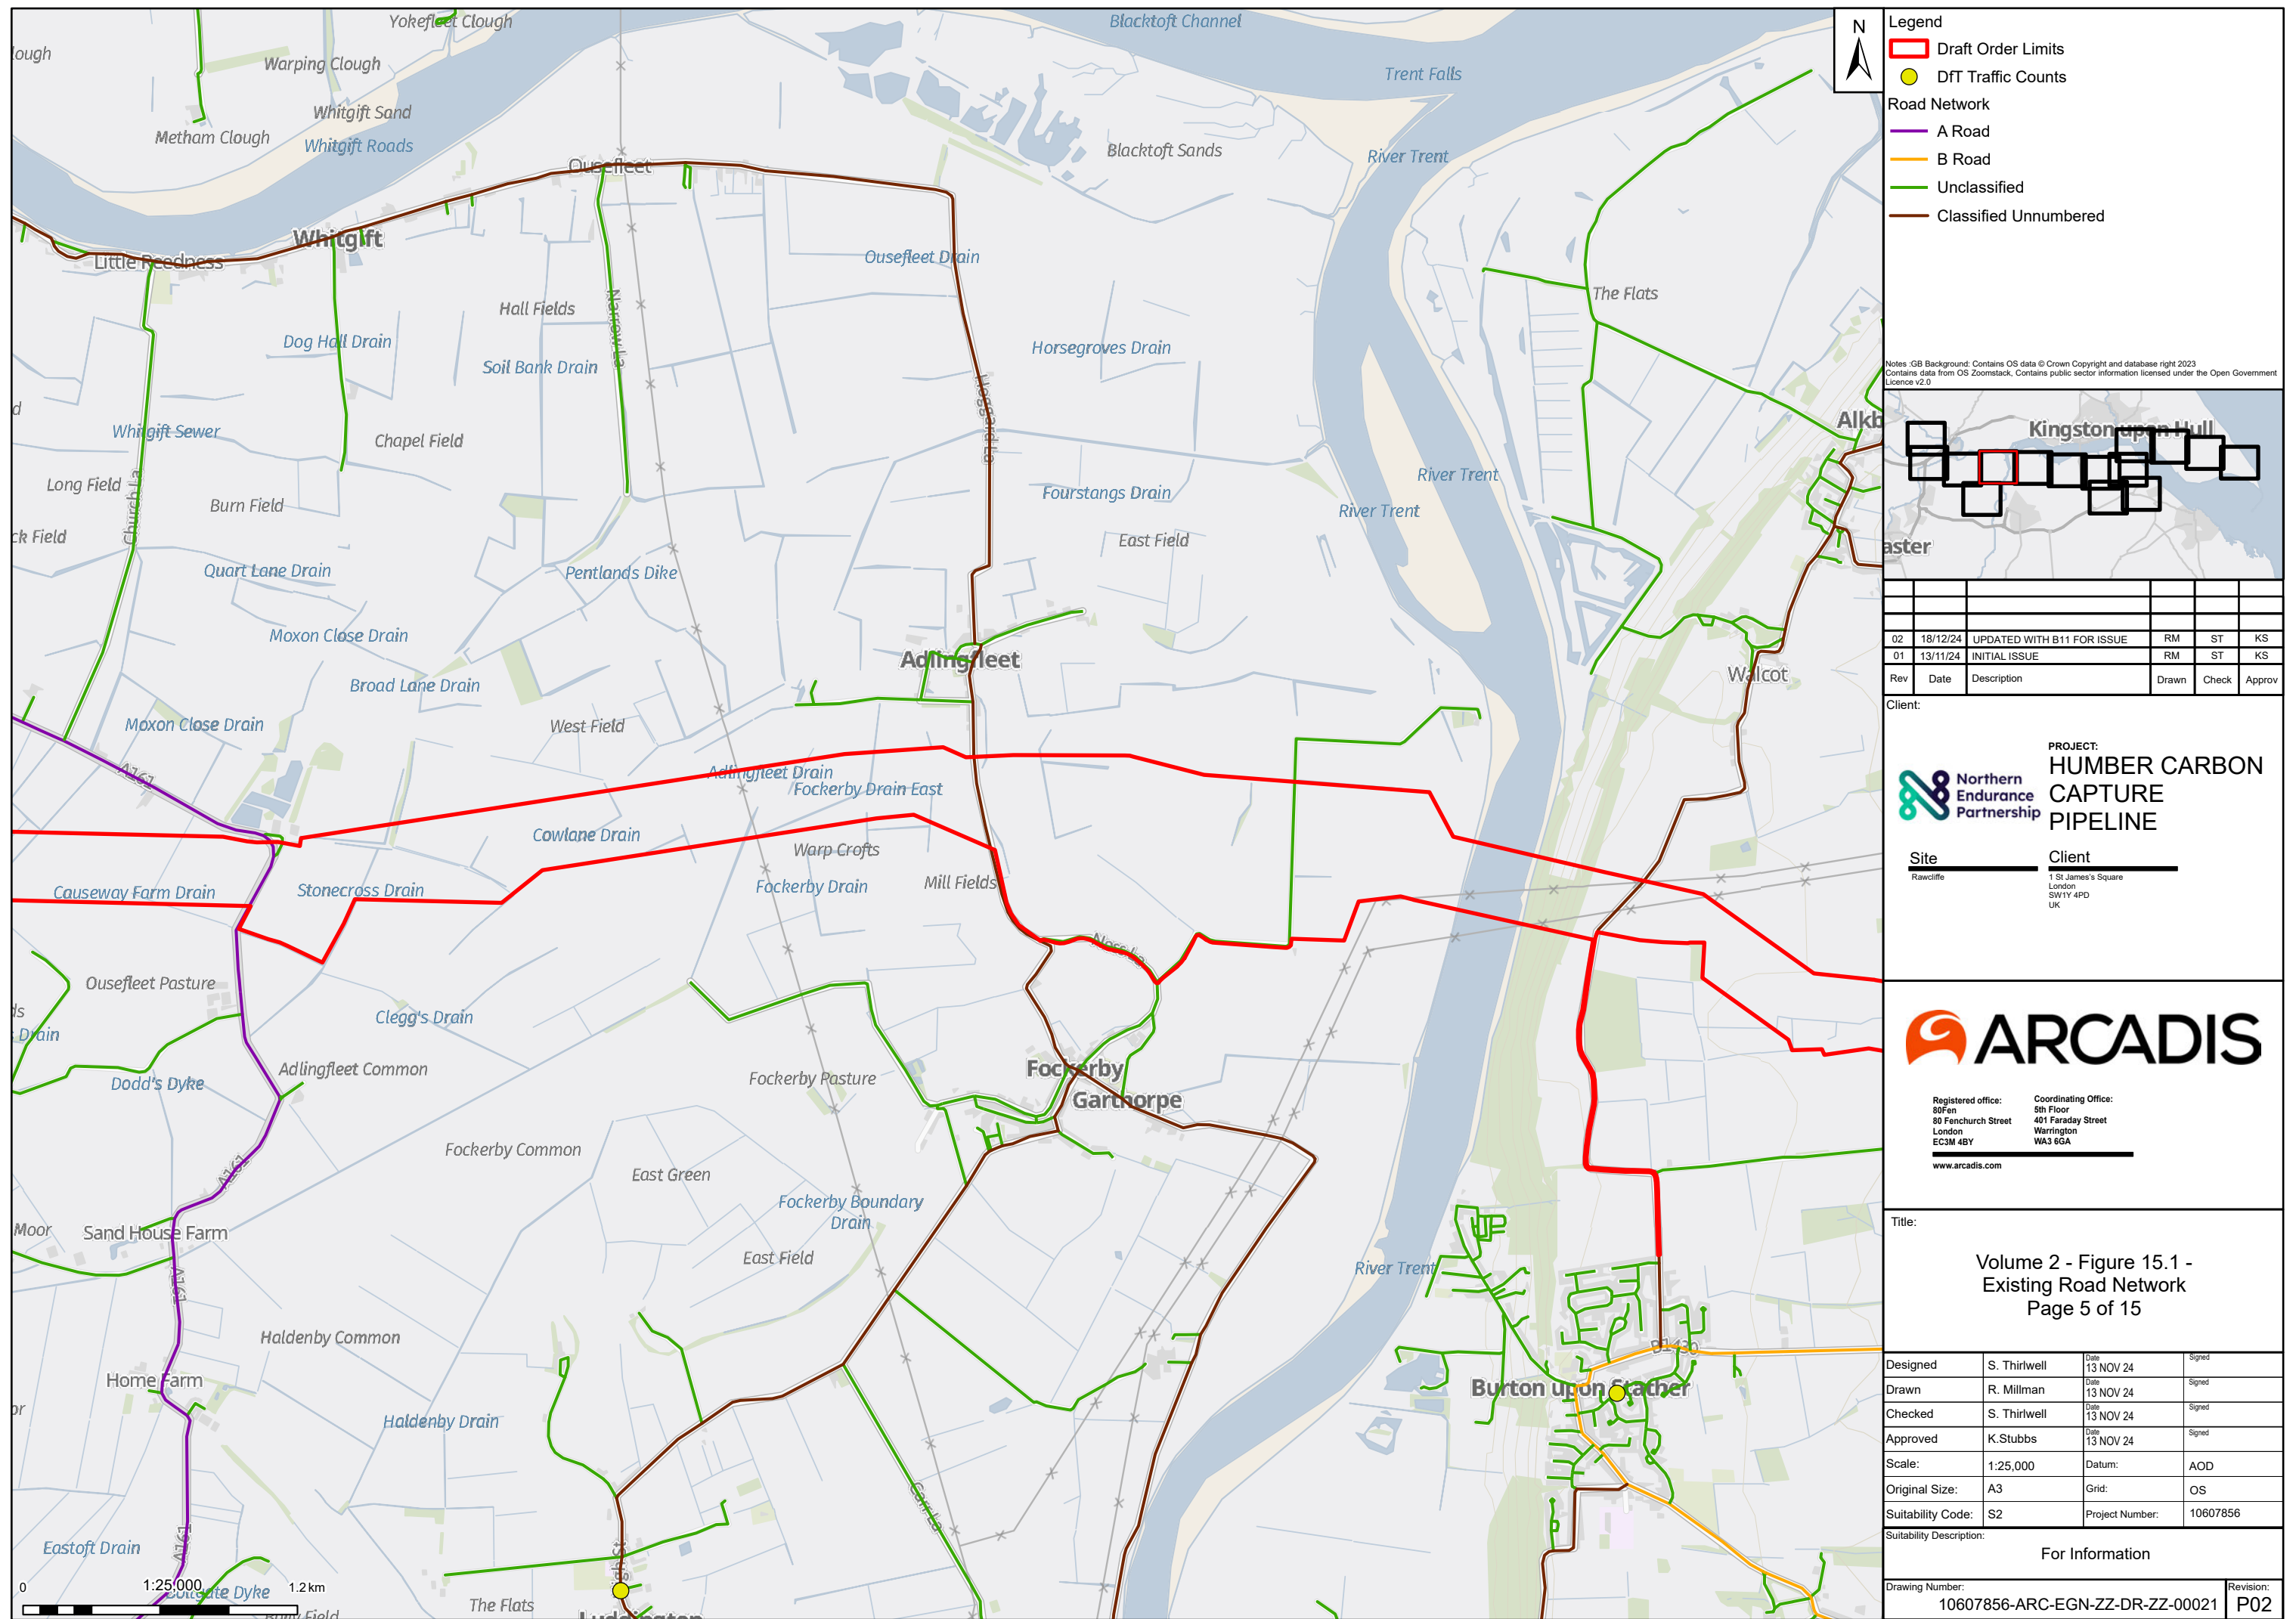

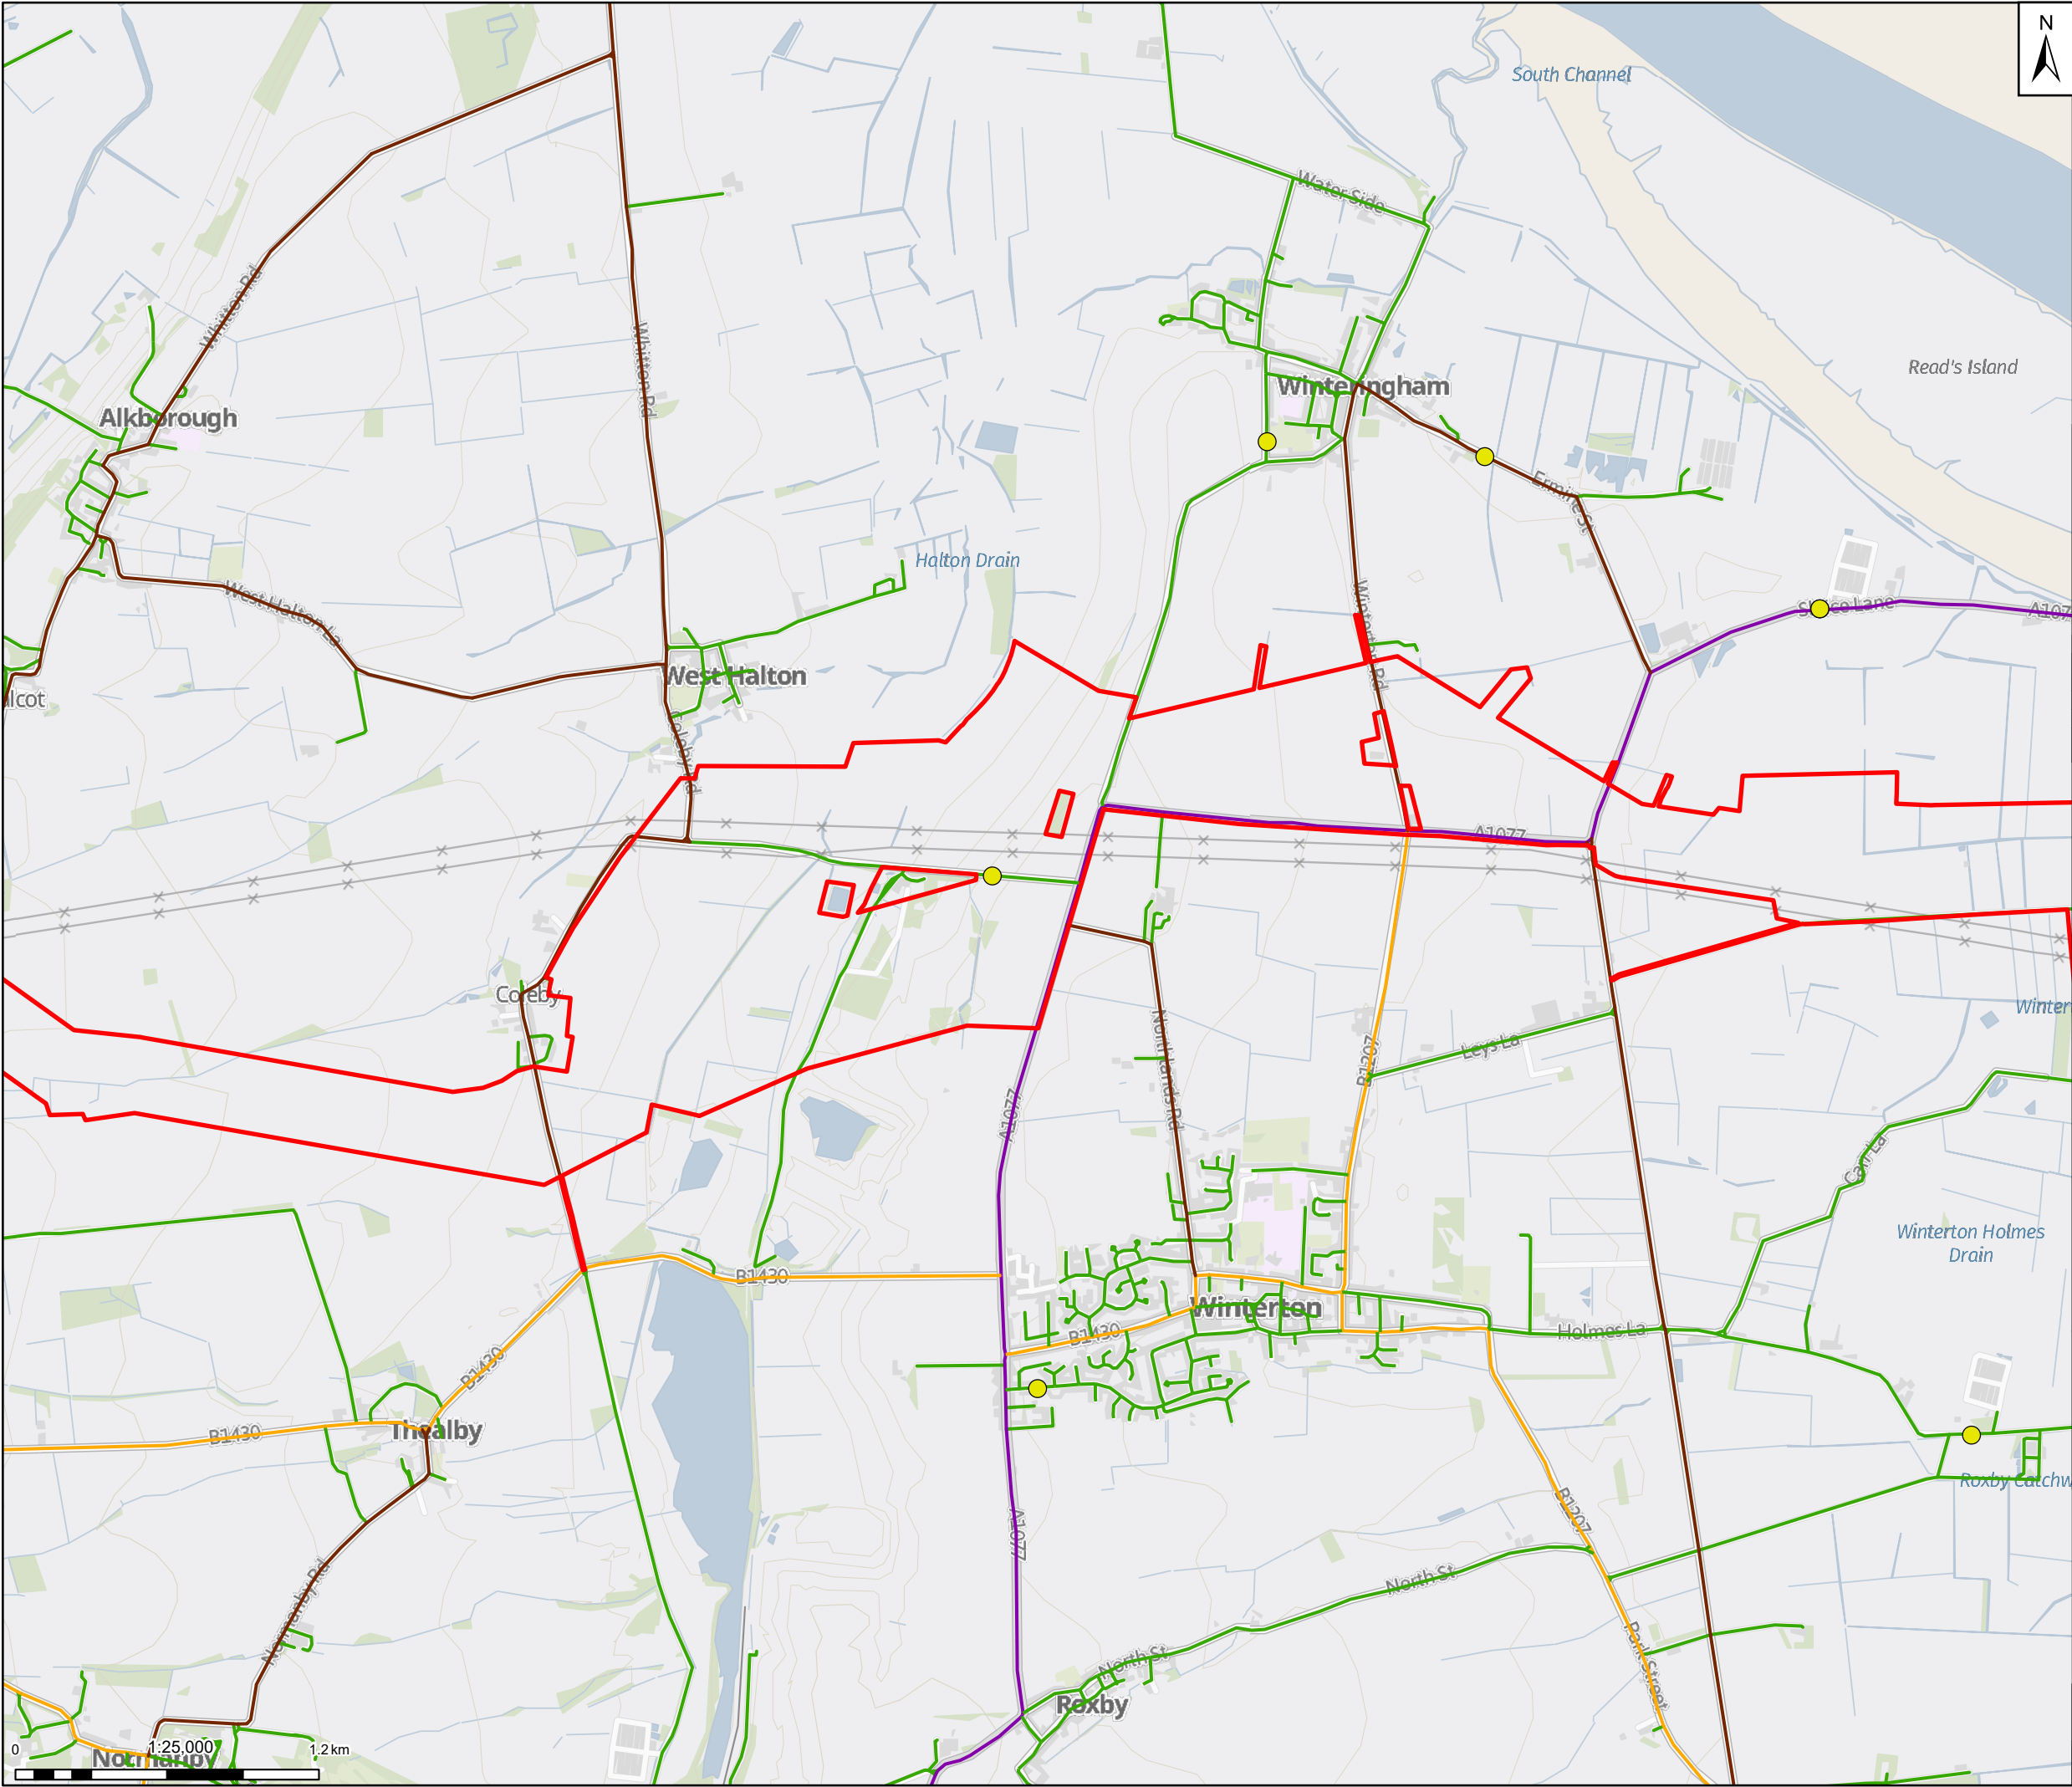

N

Legend

Draft Order Limits

DFT Traffic Counts

Road Network

A Road

B Road

Unclassified

Classified Unnumbered

Notes: GB Background: Contains OS data © Crown Copyright and database right 2023  
Contains data from OS Zoomstack, Contains public sector information licensed under the Open Government Licence v2.0

|     |          |                            |       |       |        |
|-----|----------|----------------------------|-------|-------|--------|
|     |          |                            |       |       |        |
| 02  | 18/12/24 | UPDATED WITH B11 FOR ISSUE | RM    | ST    | KS     |
| 01  | 13/11/24 | INITIAL ISSUE              | RM    | ST    | KS     |
| Rev | Date     | Description                | Drawn | Check | Approv |

Client:

PROJECT:

HUMBER CARBON CAPTURE PIPELINE

Site

Rawcliffe

Client

1 St James's Square  
London  
SW1Y 4PD  
UK

Registered office:  
80Fen  
80 Fenchurch Street  
London  
EC3M 4BY  
www.arcadis.com

Coordinating Office:  
5th Floor  
401 Faraday Street  
Warrington  
WA3 6GA

Title:

Volume 2 - Figure 15.1 - Existing Road Network  
Page 6 of 15

|                   |              |                 |           |        |  |
|-------------------|--------------|-----------------|-----------|--------|--|
| Designed          | S. Thirlwell | Date            | 13 NOV 24 | Signed |  |
| Drawn             | R. Millman   | Date            | 13 NOV 24 | Signed |  |
| Checked           | S. Thirlwell | Date            | 13 NOV 24 | Signed |  |
| Approved          | K.Stubbs     | Date            | 13 NOV 24 | Signed |  |
| Scale:            | 1:25,000     | Datum:          | AOD       |        |  |
| Original Size:    | A3           | Grid:           | OS        |        |  |
| Suitability Code: | S2           | Project Number: | 10607856  |        |  |

Suitability Description:

For Information

Drawing Number:  
10607856-ARC-EGN-ZZ-DR-ZZ-00021


Revision:  
P02

Print Date: 13-12-24 14:50:58

C:\Users\Rob.Millman\ARCADIS\10607856 - Project Loki - DCO - 03 GDV Team\01 Apr\03 EIA Scoping\15-Traffic and Transport\10607856-ARC-EGN-ZZ-DR-ZZ-00021-S2-P01-Volume 2-Figure 15.1-Existing Road Network.aprx

© Copyright reserved



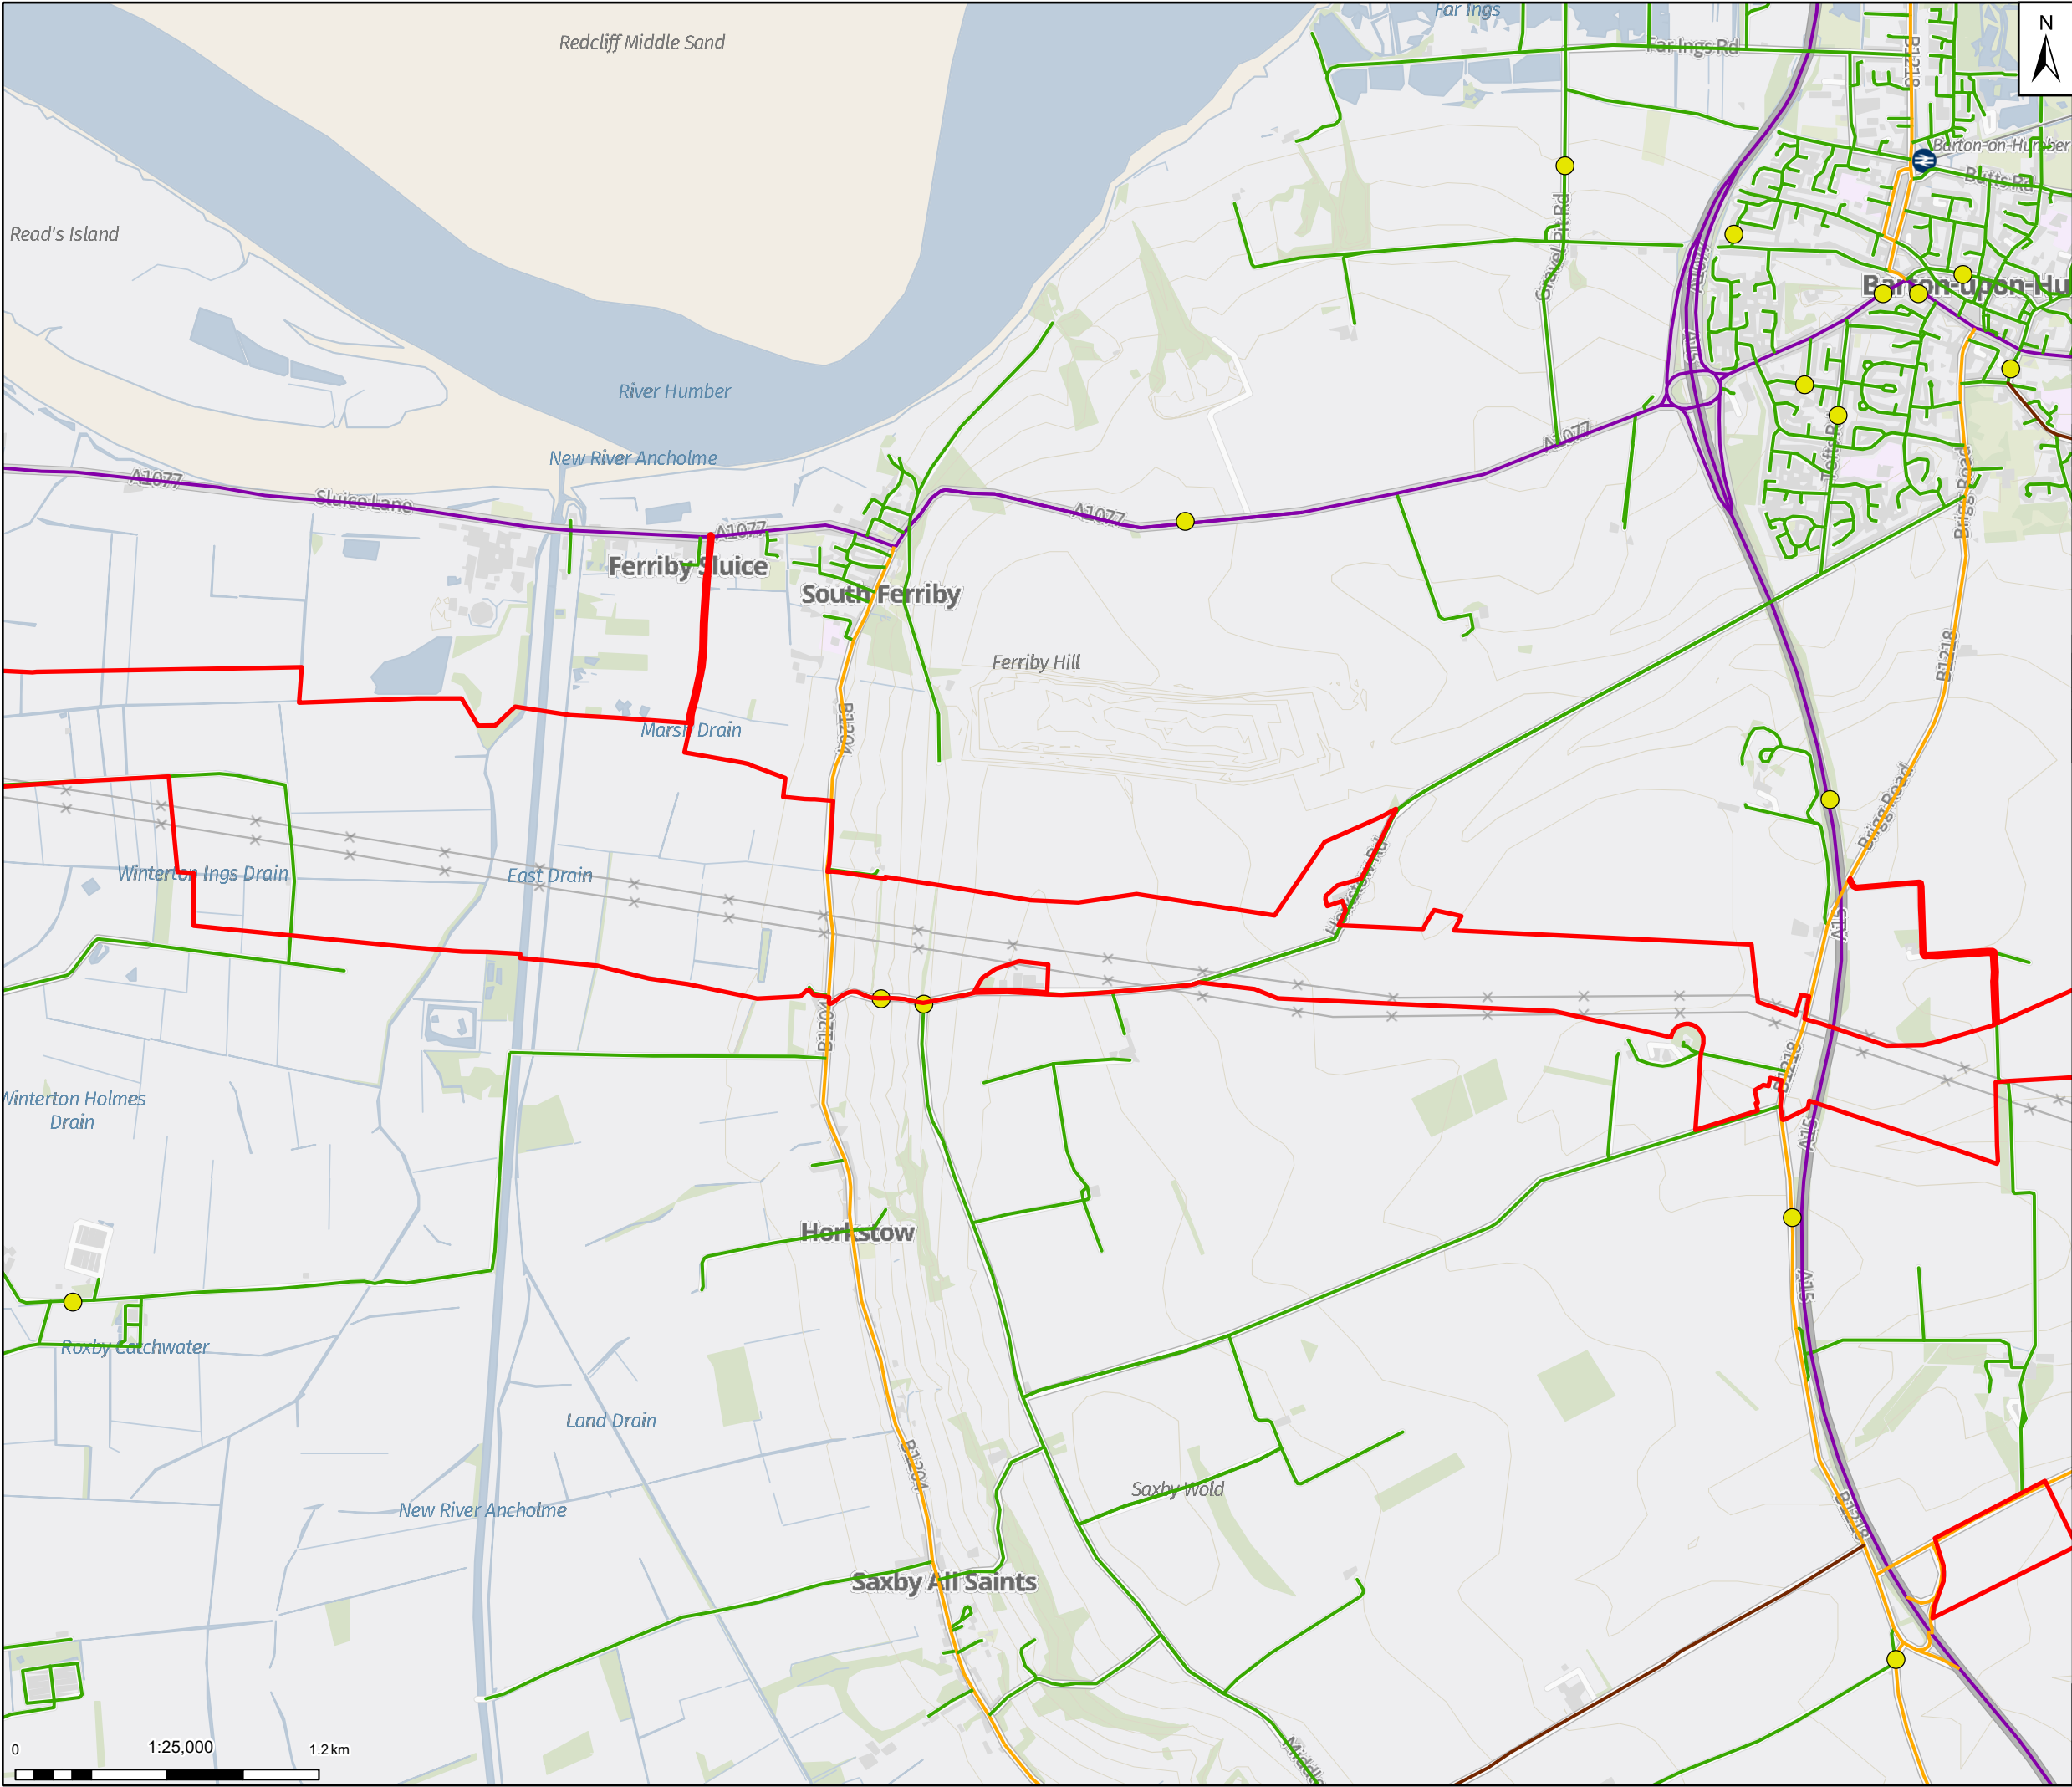

**Legend**

- Draft Order Limits
- DFT Traffic Counts
- Road Network**
  - A Road
  - B Road
  - Unclassified
  - Classified Unnumbered

Notes: GB Background: Contains OS data © Crown Copyright and database right 2023  
Contains data from OS Zoomstack, Contains public sector information licensed under the Open Government Licence v2.0

**Kingston upon Hull**

| Rev | Date     | Description                | Drawn | Check | Approv |
|-----|----------|----------------------------|-------|-------|--------|
| 02  | 18/12/24 | UPDATED WITH B11 FOR ISSUE | RM    | ST    | KS     |
| 01  | 13/11/24 | INITIAL ISSUE              | RM    | ST    | KS     |

Client:

**PROJECT:**  
**HUMBER CARBON CAPTURE PIPELINE**

**Site**  
Rawcliffe

**Client**  
1 St James's Square  
London  
SW1Y 4PD  
UK

**ARCADIS**


Registered office:  
80Fen  
80 Fenchurch Street  
London  
EC3M 4BY  
www.arcadis.com

Coordinating Office:  
5th Floor  
401 Faraday Street  
Warrington  
WA3 6GA


**Title:**  
  
Volume 2 - Figure 15.1 -  
Existing Road Network  
Page 7 of 15

|                                                    |              |                 |           |        |                  |
|----------------------------------------------------|--------------|-----------------|-----------|--------|------------------|
| Designed                                           | S. Thirlwell | Date            | 13 NOV 24 | Signed |                  |
| Drawn                                              | R. Millman   | Date            | 13 NOV 24 | Signed |                  |
| Checked                                            | S. Thirlwell | Date            | 13 NOV 24 | Signed |                  |
| Approved                                           | K.Stubbs     | Date            | 13 NOV 24 | Signed |                  |
| Scale:                                             | 1:25,000     | Datum:          | AOD       |        |                  |
| Original Size:                                     | A3           | Grid:           | OS        |        |                  |
| Suitability Code:                                  | S2           | Project Number: | 10607856  |        |                  |
| Suitability Description:                           |              |                 |           |        |                  |
| For Information                                    |              |                 |           |        |                  |
| Drawing Number:<br>10607856-ARC-EGN-ZZ-DR-ZZ-00021 |              |                 |           |        | Revision:<br>P02 |



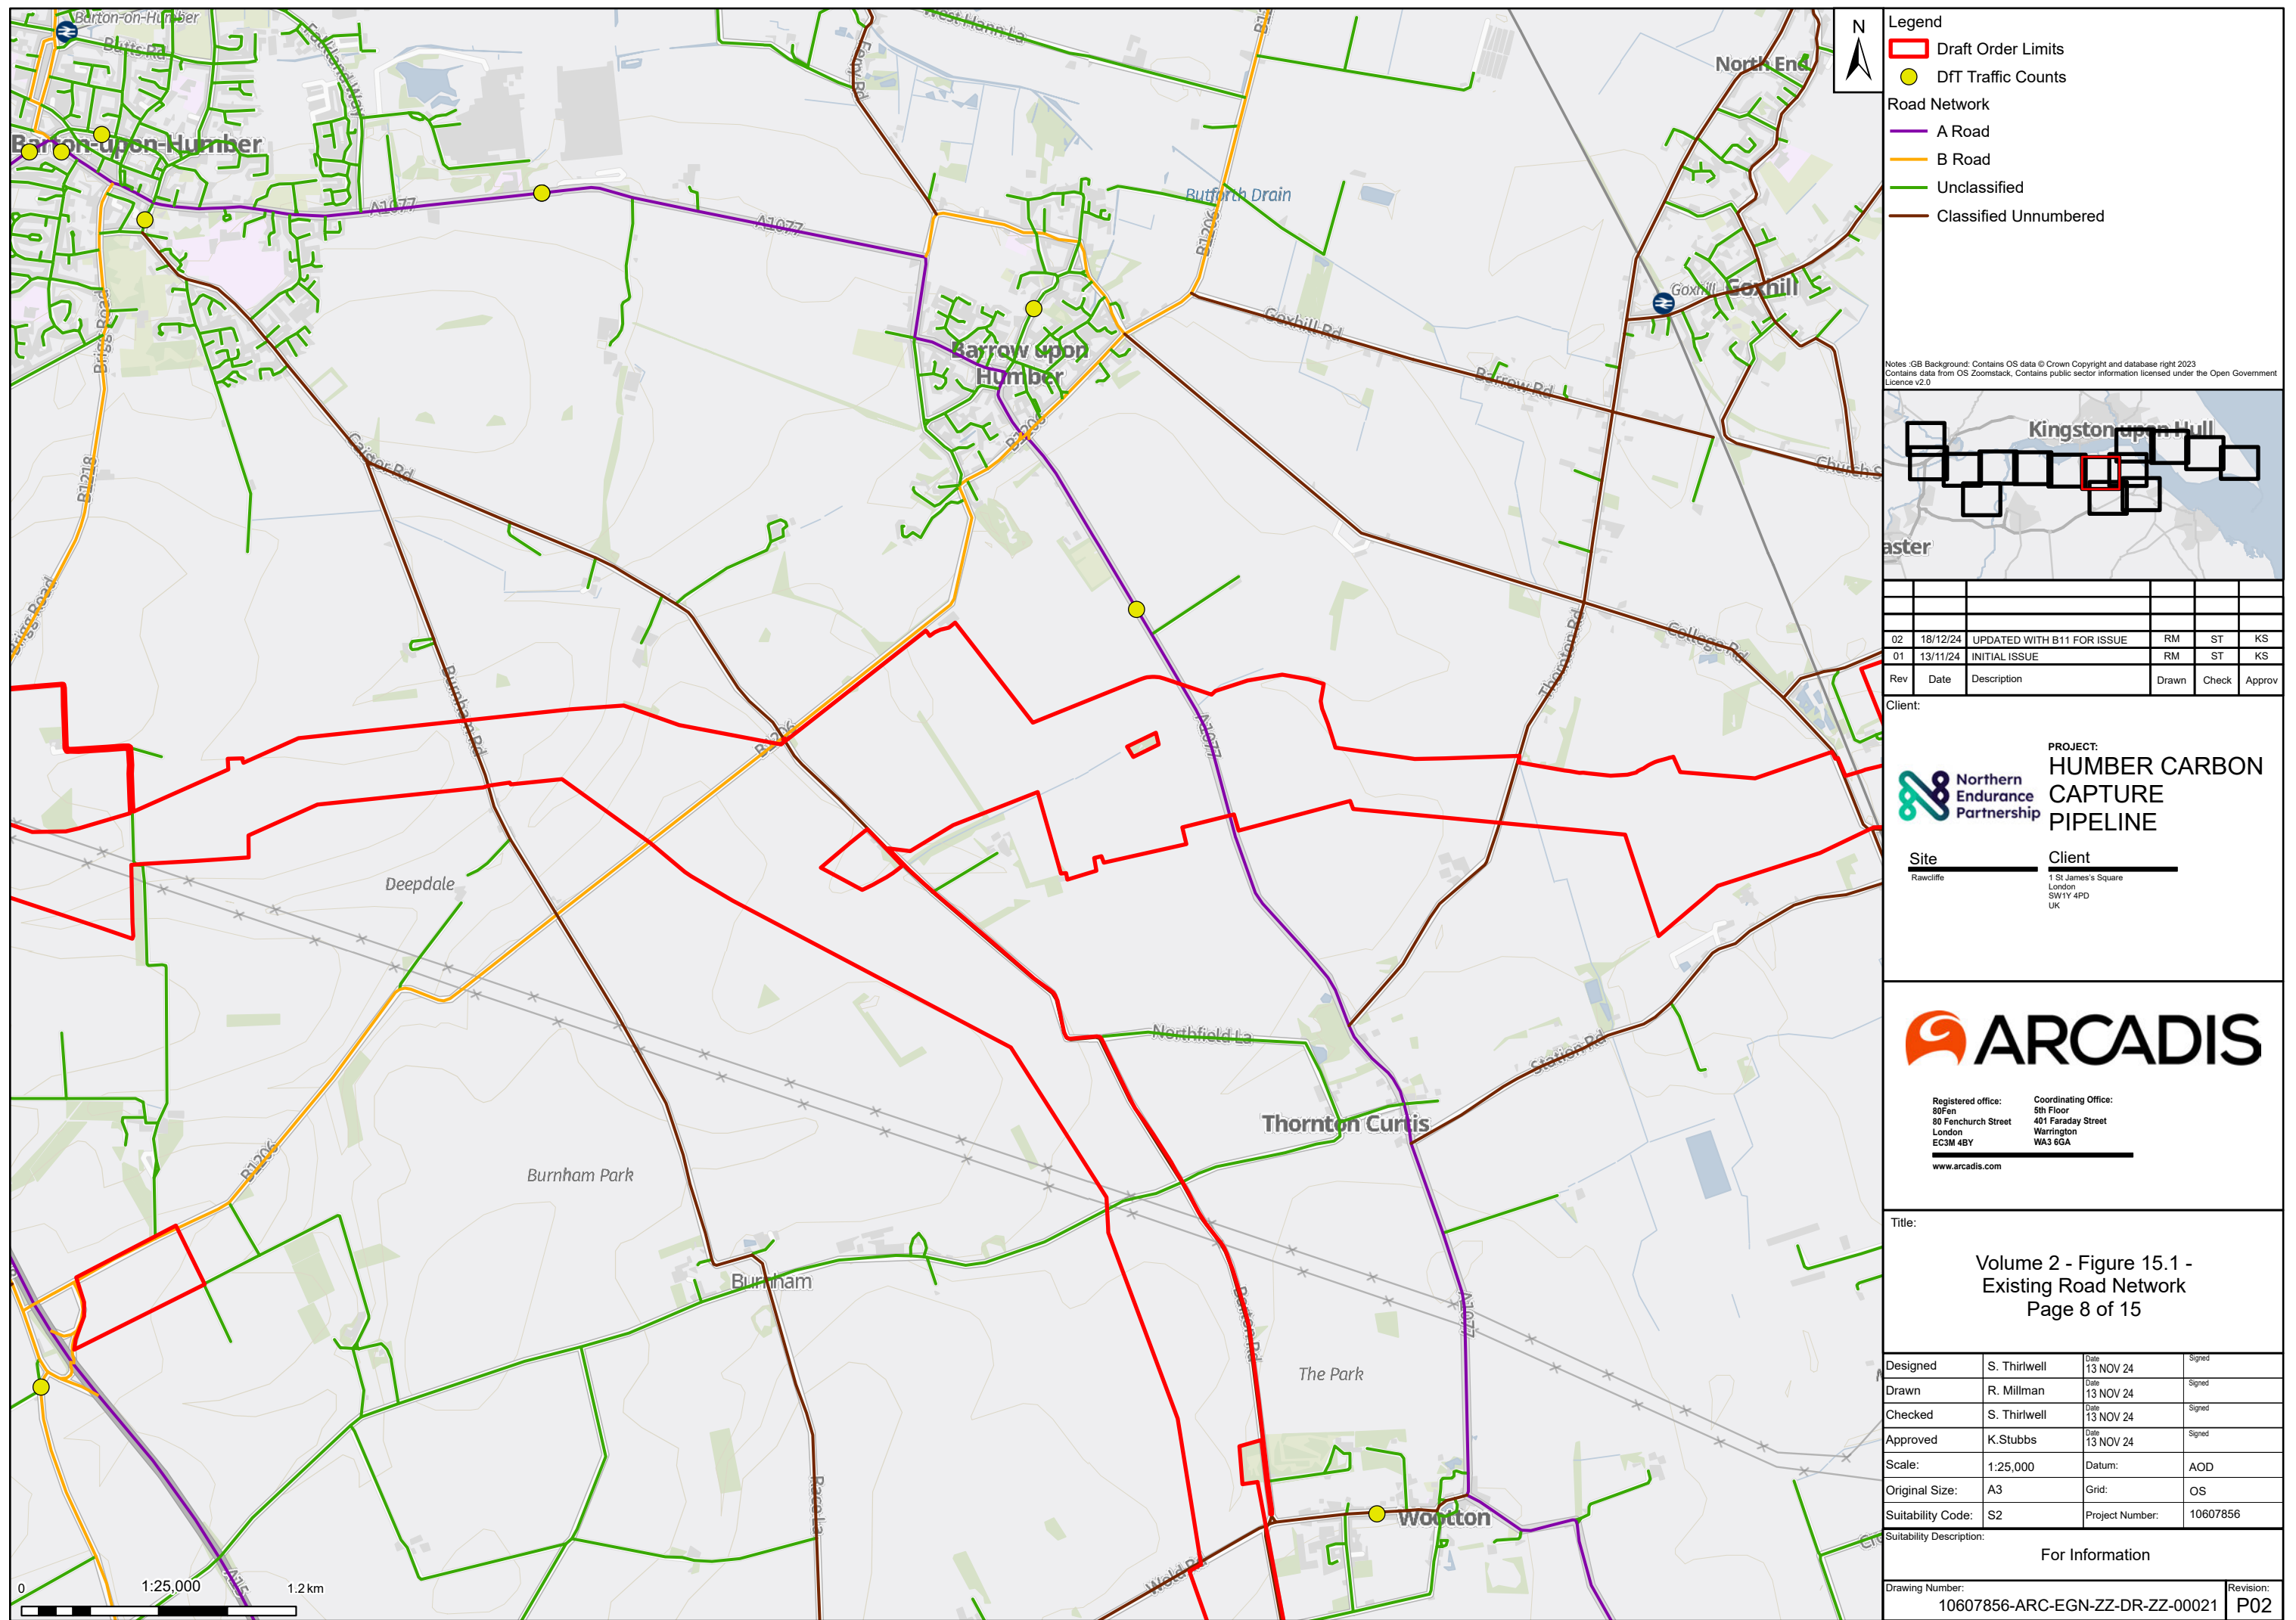



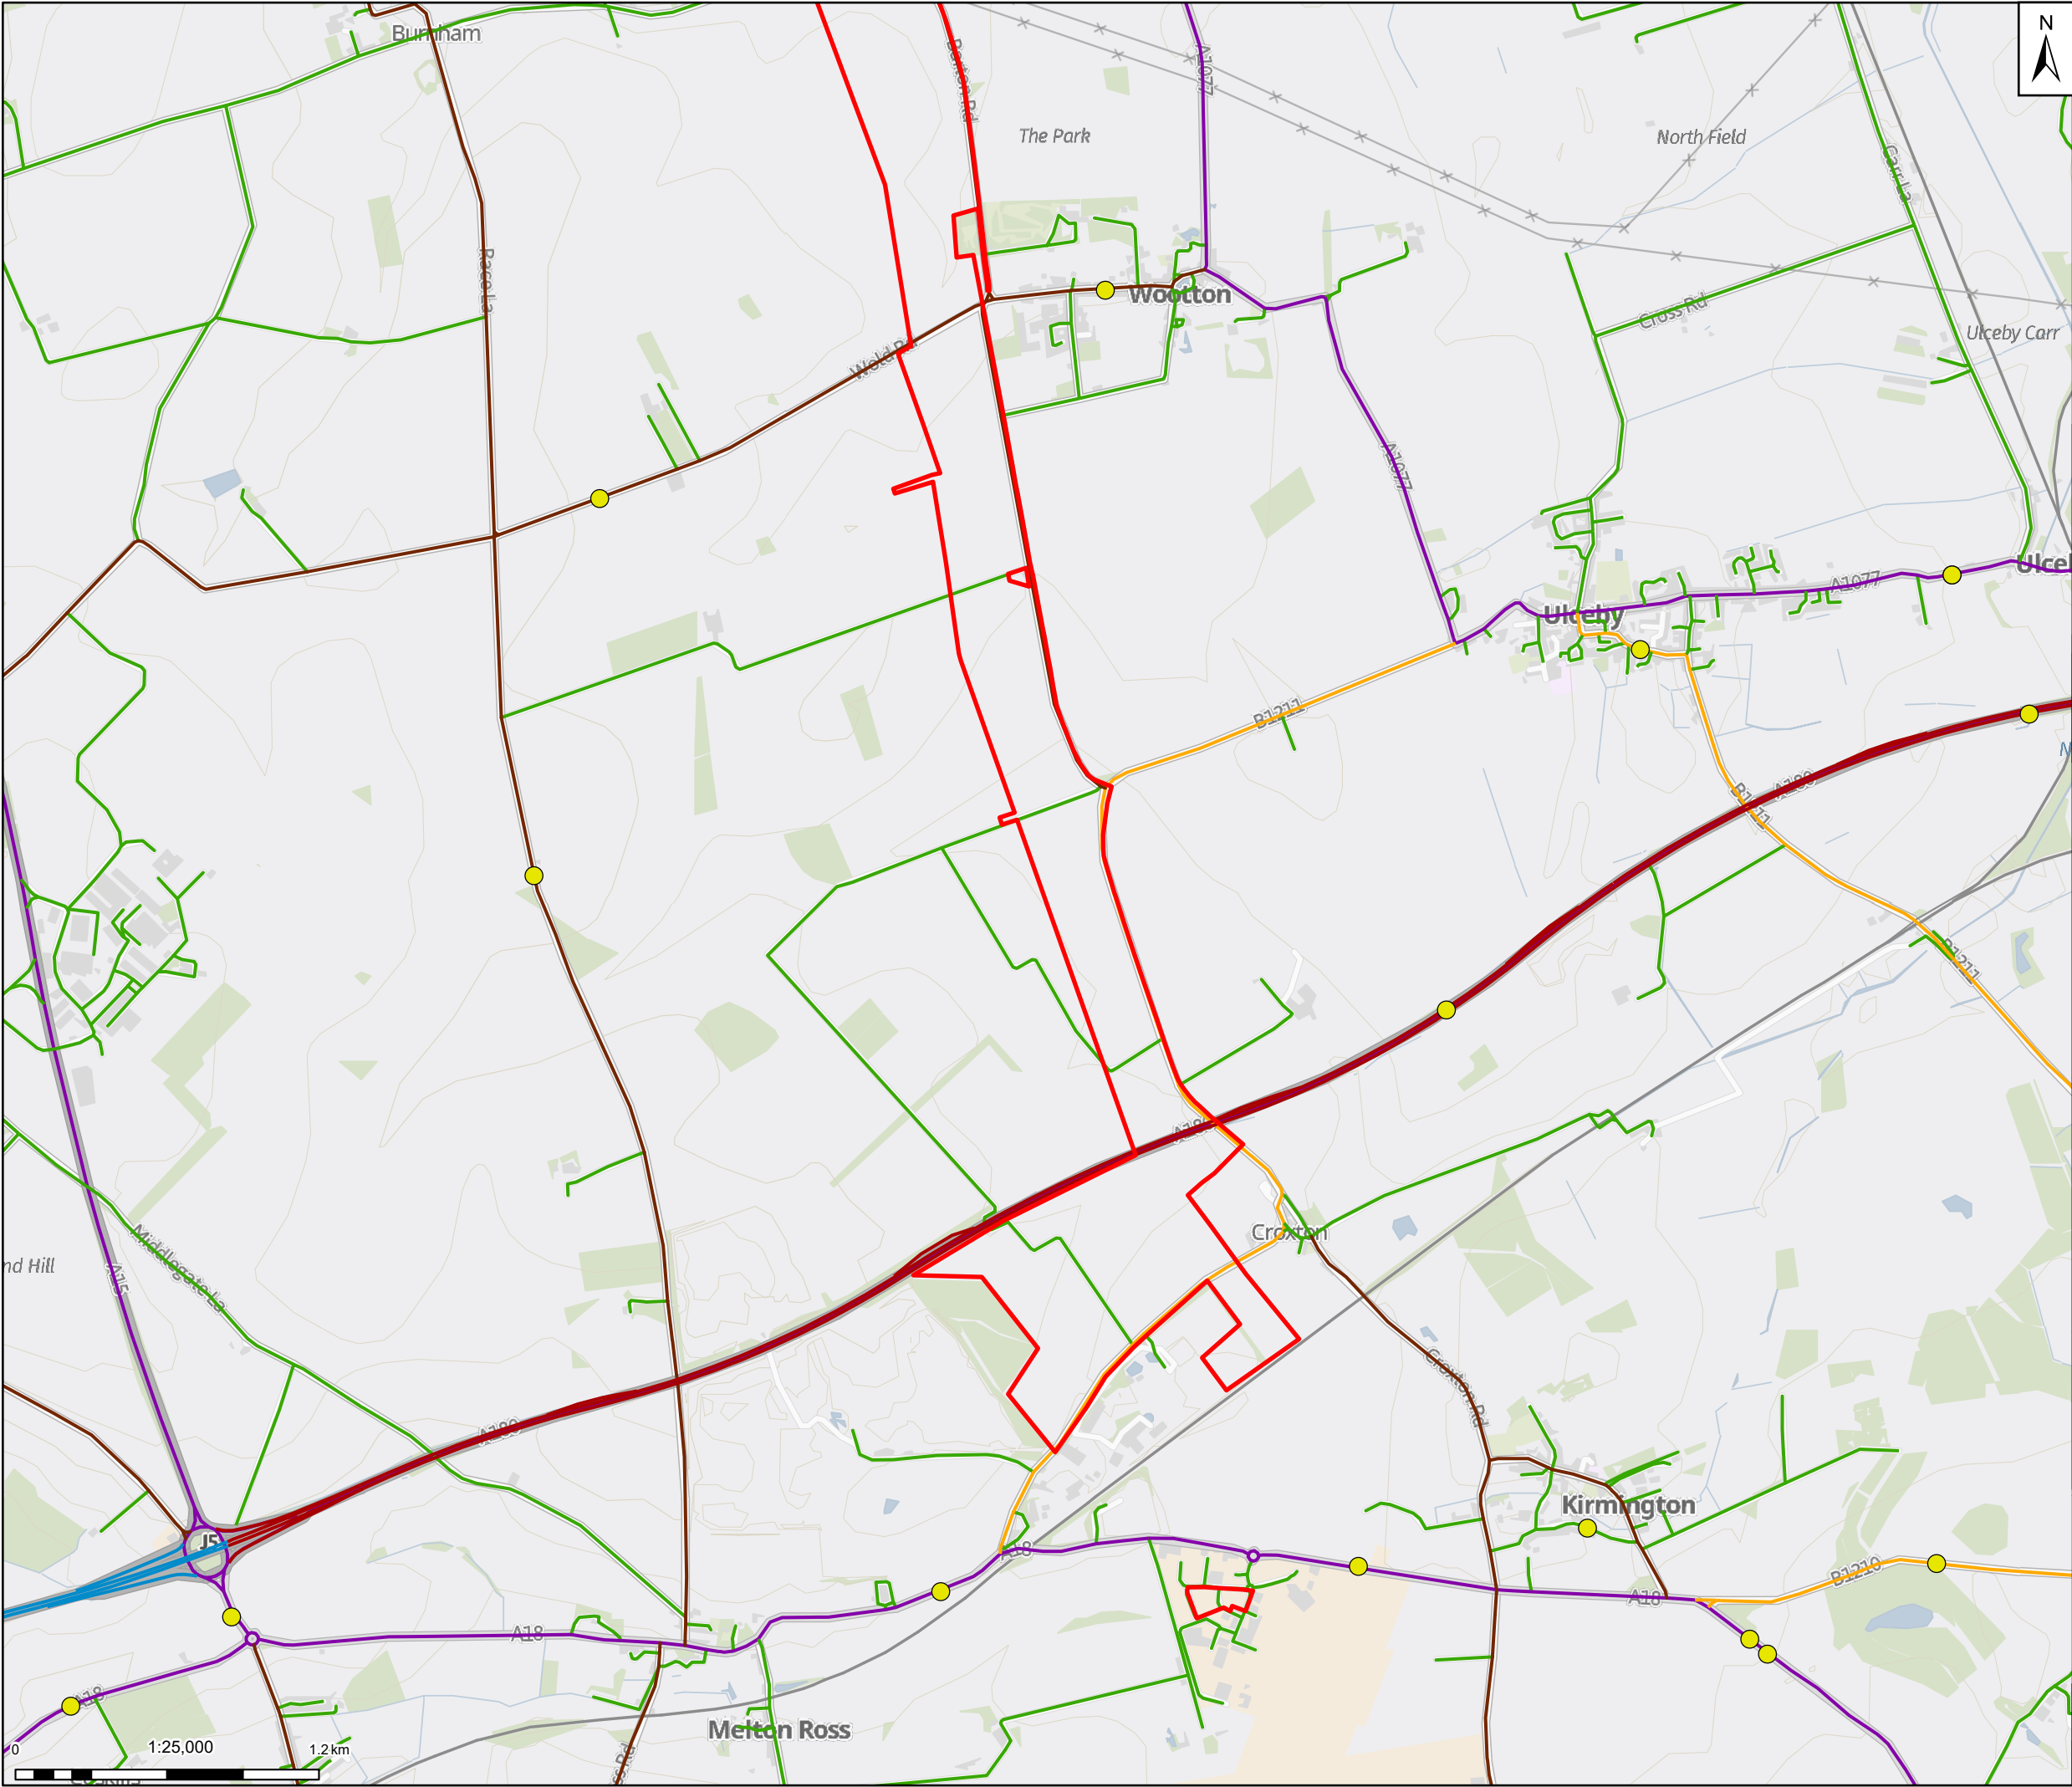

N

Legend

Draft Order Limits

DFT Traffic Counts

Strategic Road Network

A Road

Motorway

Road Network

A Road

B Road

Unclassified

Classified Unnumbered

Notes: GB Background: Contains OS data © Crown Copyright and database right 2023  
Contains data from OS Zoomstack, Contains public sector information licensed under the Open Government Licence v2.0

| Rev | Date     | Description                | Drawn | Check | Approv |
|-----|----------|----------------------------|-------|-------|--------|
| 02  | 18/12/24 | UPDATED WITH B11 FOR ISSUE | RM    | ST    | KS     |
| 01  | 13/11/24 | INITIAL ISSUE              | RM    | ST    | KS     |

Client:

PROJECT:  
HUMBER CARBON  
CAPTURE  
PIPELINE

Site

Client

Rawcliffe

1 St James's Square  
London  
SW1Y 4PD  
UK

Registered office:  
80Fen  
80 Fenchurch Street  
London  
EC3M 4BY  
www.arcadis.com

Coordinating Office:  
5th Floor  
401 Faraday Street  
Warrington  
WA3 6GA

Title:

Volume 2 - Figure 15.1 -  
Existing Road Network  
Page 9 of 15

|                          |              |                   |          |
|--------------------------|--------------|-------------------|----------|
| Designed                 | S. Thirlwell | Date<br>13 NOV 24 | Signed   |
| Drawn                    | R. Millman   | Date<br>13 NOV 24 | Signed   |
| Checked                  | S. Thirlwell | Date<br>13 NOV 24 | Signed   |
| Approved                 | K.Stubbs     | Date<br>13 NOV 24 | Signed   |
| Scale:                   | 1:25,000     | Datum:            | AOD      |
| Original Size:           | A3           | Grid:             | OS       |
| Suitability Code:        | S2           | Project Number:   | 10607856 |
| Suitability Description: |              |                   |          |

For Information

Drawing Number:  
10607856-ARC-EGN-ZZ-DR-ZZ-00021


Revision:  
P02

Print Date: 13-12-24 14:51:08

C:\Users\Rob.Millman\ARCADIS\10607856 - Project Loki - DCO - 03 GDV Team\01 Apr\03 EIA Scoping\15-Traffic and Transport\10607856-ARC-EGN-ZZ-DR-ZZ-00021-S2-P01-Volume 2-Figure 15.1-Existing Road Network.aprx

© Copyright reserved



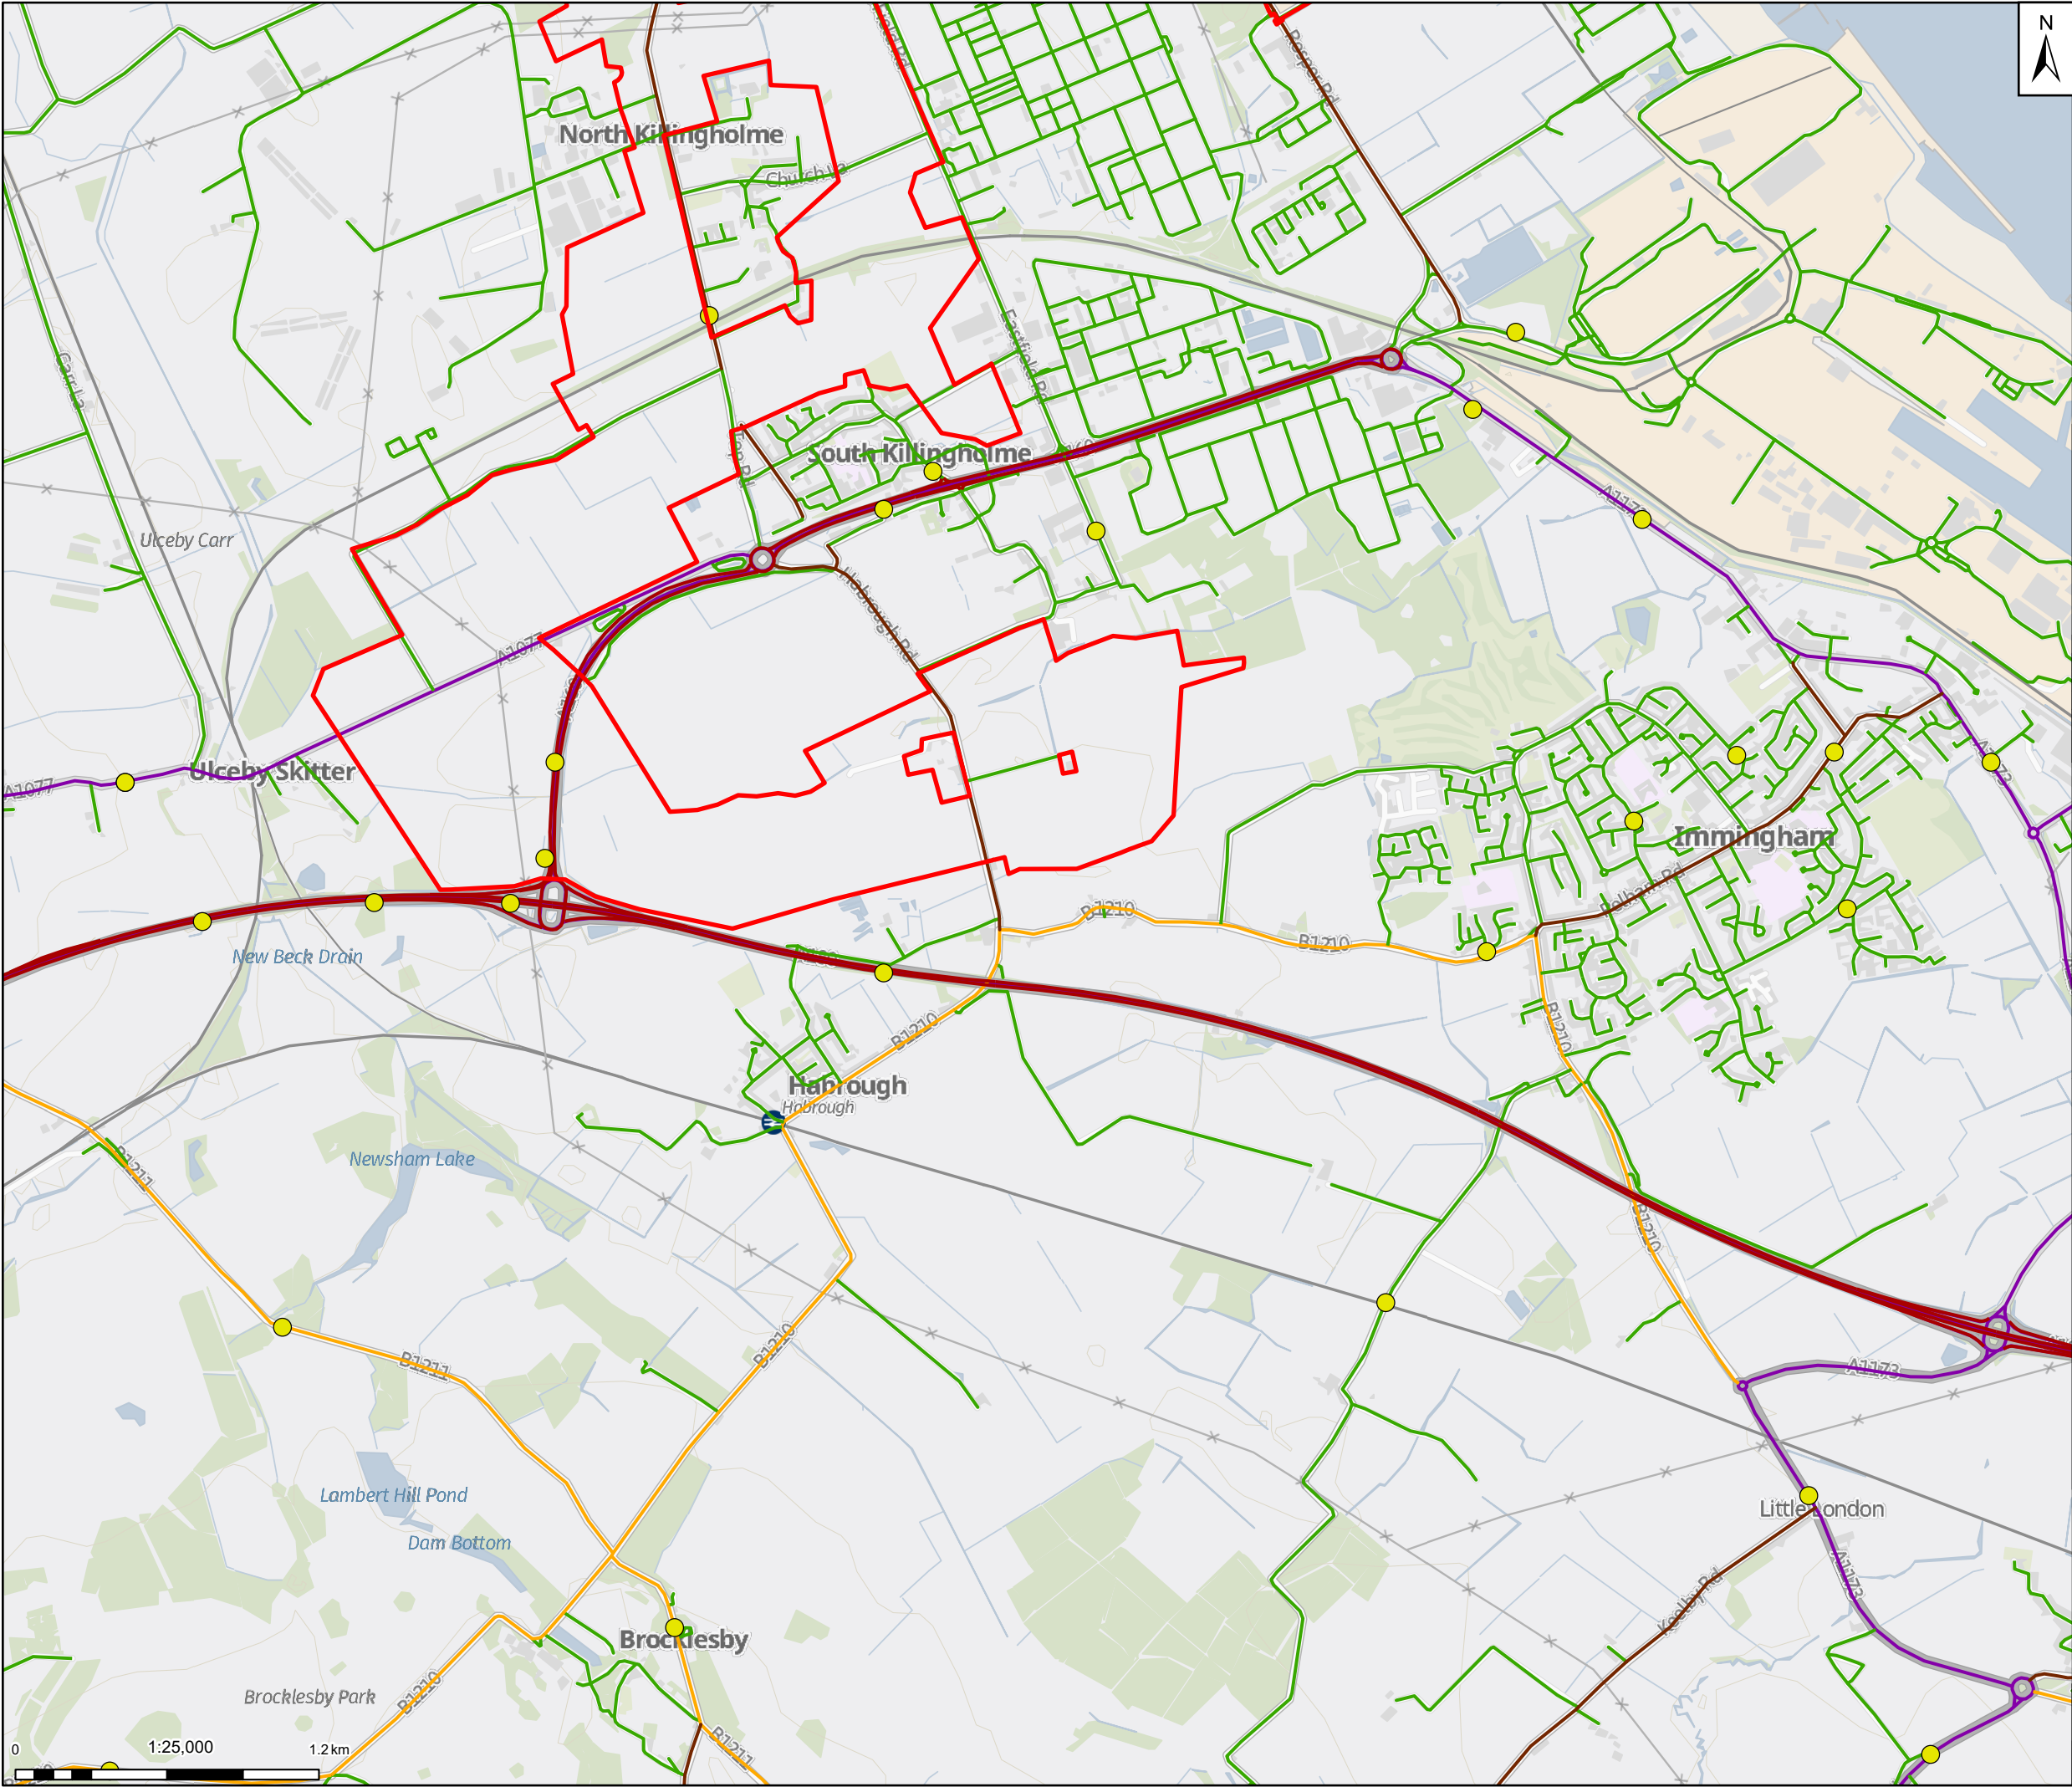

N

Legend

Draft Order Limits

DFT Traffic Counts

Strategic Road Network

A Road

Road Network

A Road

B Road

Unclassified

Classified Unnumbered

Notes: GB Background: Contains OS data © Crown Copyright and database right 2023  
Contains data from OS Zoomstack, Contains public sector information licensed under the Open Government Licence v2.0

Kingston upon Hull

aster

|     |          |                            |       |       |        |
|-----|----------|----------------------------|-------|-------|--------|
|     |          |                            |       |       |        |
| 02  | 18/12/24 | UPDATED WITH B11 FOR ISSUE | RM    | ST    | KS     |
| 01  | 13/11/24 | INITIAL ISSUE              | RM    | ST    | KS     |
| Rev | Date     | Description                | Drawn | Check | Approv |

Client:

Northern Endurance Partnership

PROJECT: HUMBER CARBON CAPTURE PIPELINE

Site: Rawcliffe

Client: 1 St James's Square  
London SW1Y 4PD  
UK

ARCADIS

Registered office: 80Fen  
80 Fenchurch Street  
London EC3M 4BY  
www.arcadis.com

Coordinating Office: 5th Floor  
401 Faraday Street  
Warrington WA3 6GA

Title:

Volume 2 - Figure 15.1 - Existing Road Network  
Page 10 of 15

|                          |              |                 |           |        |  |
|--------------------------|--------------|-----------------|-----------|--------|--|
| Designed                 | S. Thirlwell | Date            | 13 NOV 24 | Signed |  |
| Drawn                    | R. Millman   | Date            | 13 NOV 24 | Signed |  |
| Checked                  | S. Thirlwell | Date            | 13 NOV 24 | Signed |  |
| Approved                 | K.Stubbs     | Date            | 13 NOV 24 | Signed |  |
| Scale:                   | 1:25,000     | Datum:          | AOD       |        |  |
| Original Size:           | A3           | Grid:           | OS        |        |  |
| Suitability Code:        | S2           | Project Number: | 10607856  |        |  |
| Suitability Description: |              |                 |           |        |  |

For Information

Drawing Number: 10607856-ARC-EGN-ZZ-DR-ZZ-00021


Revision: P02

Print Date: 13-12-24 14:51:11

C:\Users\Rob.Millman\ARCADIS\10607856 - Project Loki - DCO - 03 GDV Team\01 Apr\03 EIA Scoping\15-Traffic and Transport\10607856-ARC-EGN-ZZ-DR-ZZ-00021-S2-P01-Volume 2-Figure 15.1-Existing Road Network.aprx

© Copyright reserved



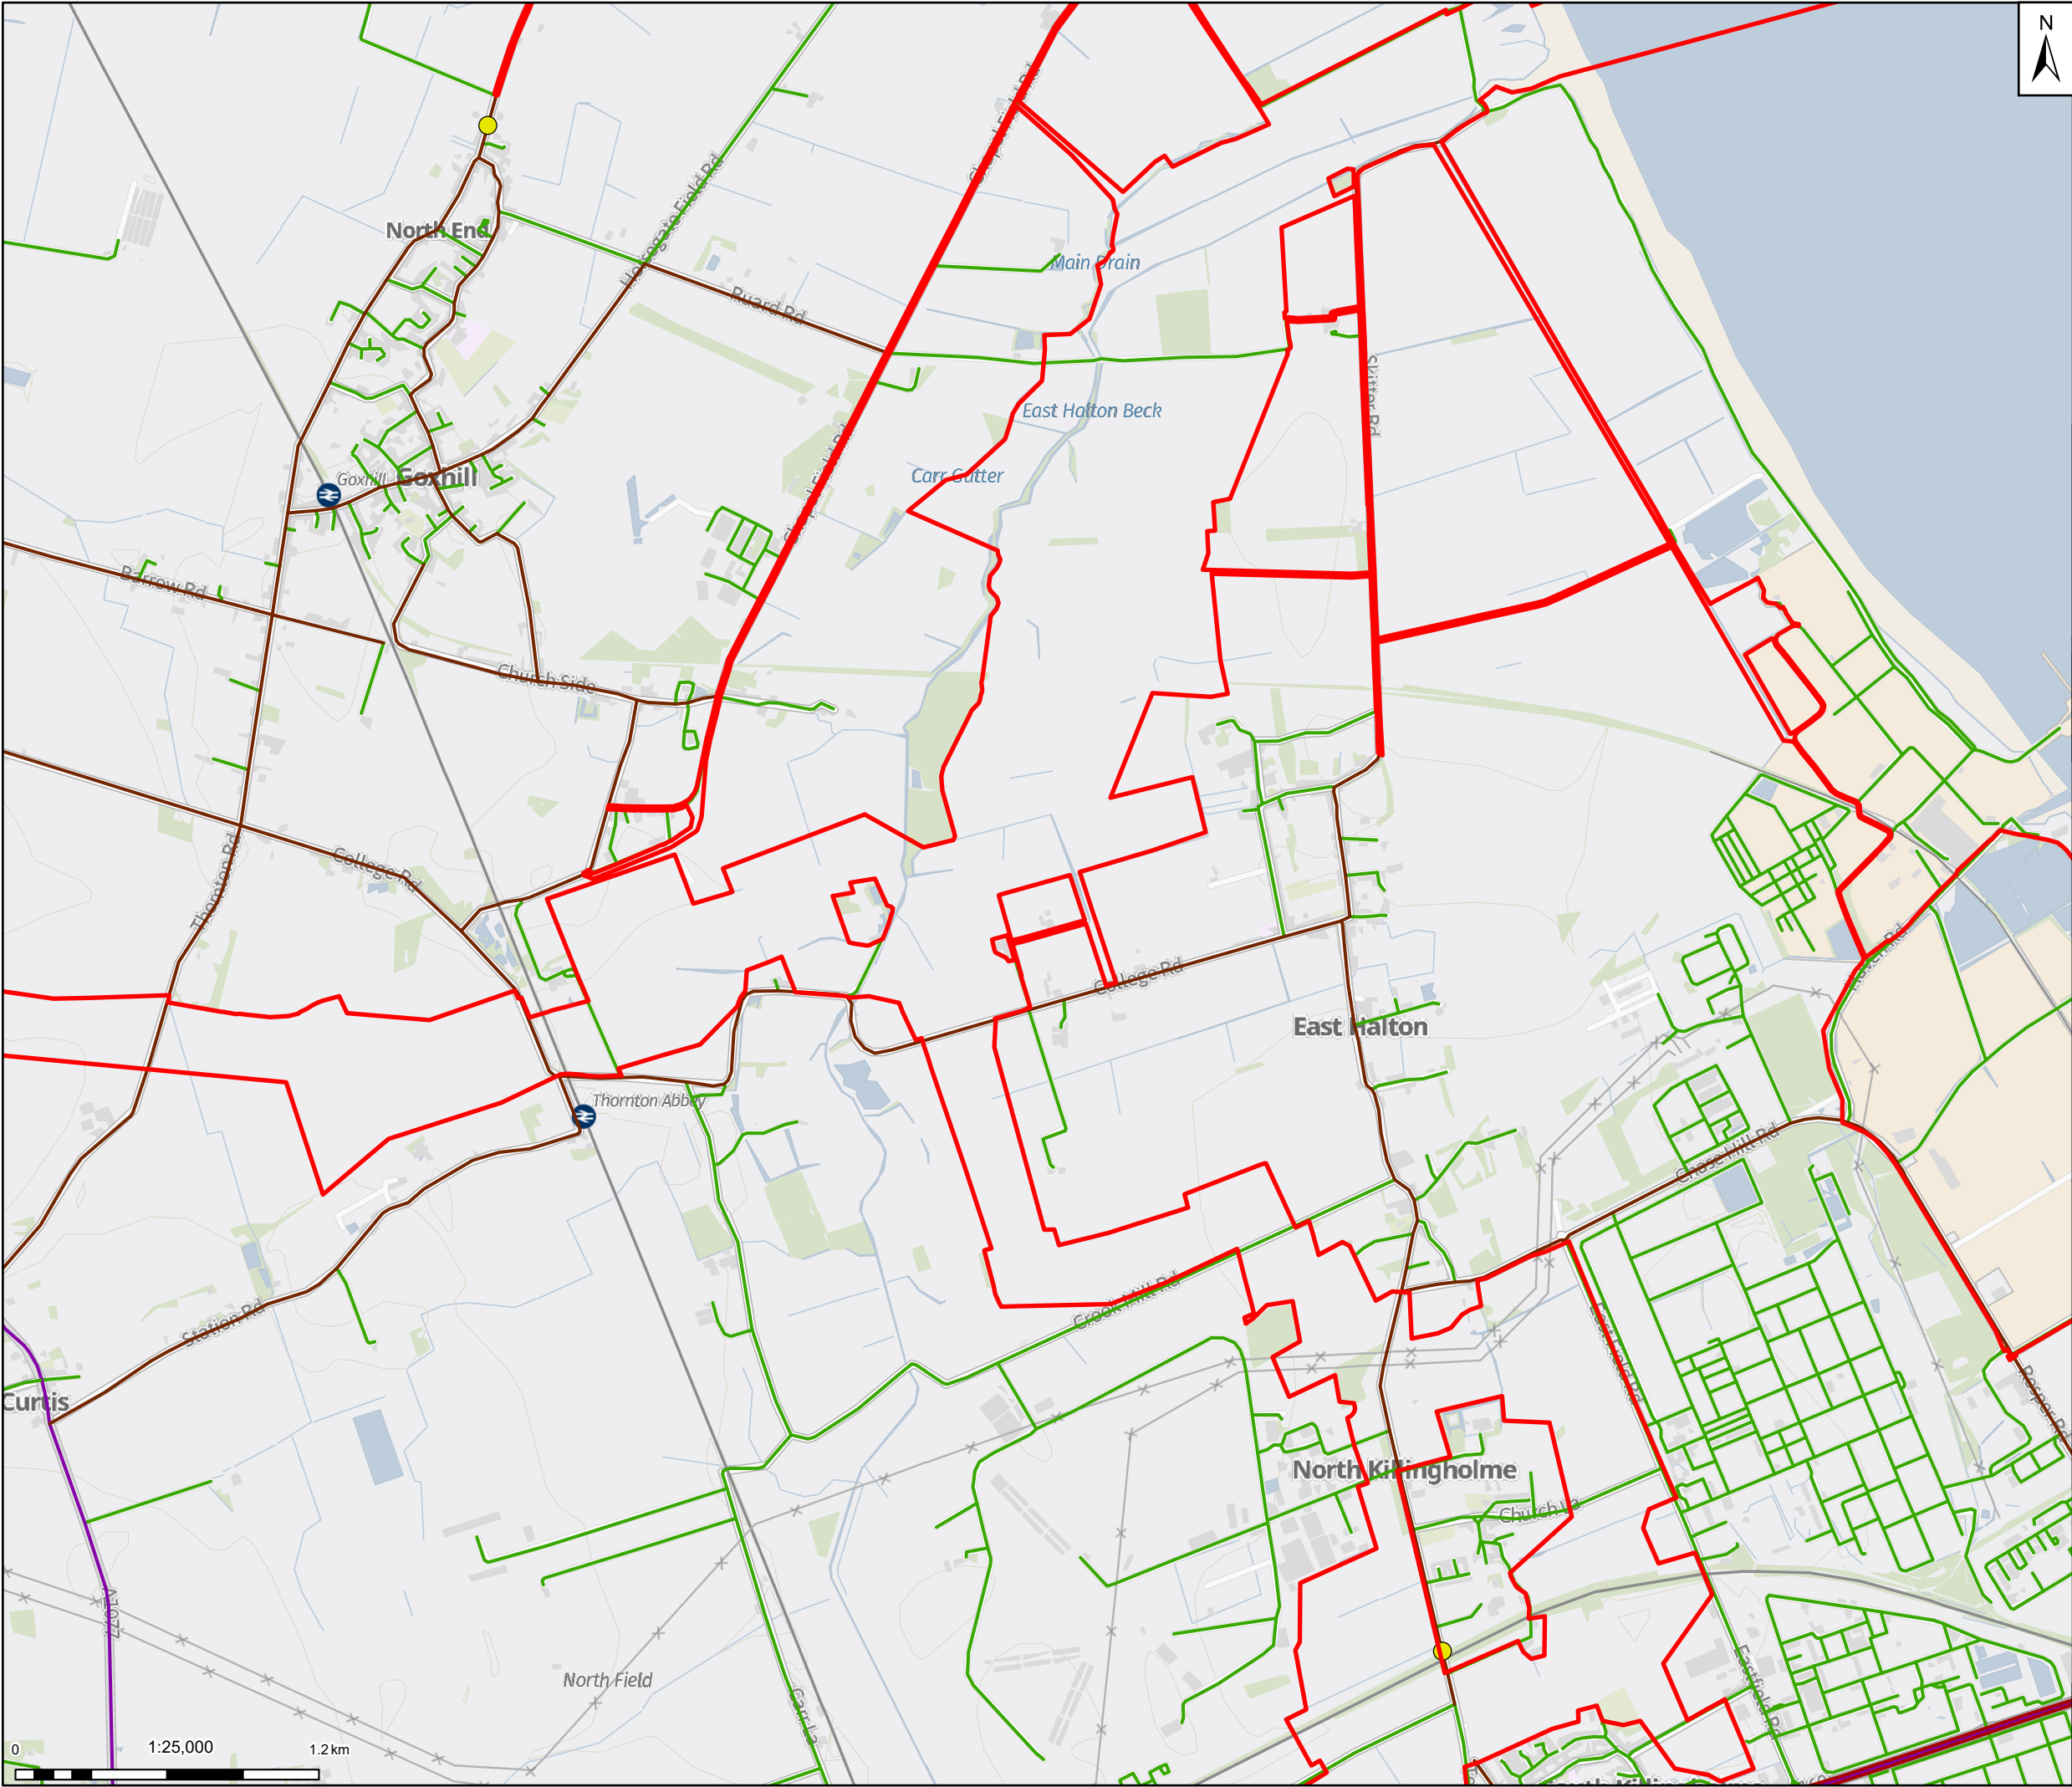

N

Legend

Draft Order Limits

DFT Traffic Counts

Strategic Road Network

A Road

Road Network

A Road

Unclassified

Classified Unnumbered

Notes: GB Background: Contains OS data © Crown Copyright and database right 2023  
Contains data from OS Zoomstack, Contains public sector information licensed under the Open Government Licence v2.0

|     |          |                            |       |       |        |
|-----|----------|----------------------------|-------|-------|--------|
|     |          |                            |       |       |        |
| 02  | 18/12/24 | UPDATED WITH B11 FOR ISSUE | RM    | ST    | KS     |
| 01  | 13/11/24 | INITIAL ISSUE              | RM    | ST    | KS     |
| Rev | Date     | Description                | Drawn | Check | Approv |

Client:

PROJECT:  
HUMBER CARBON CAPTURE PIPELINE

Site  
Rawcliffe

Client  
1 St James's Square  
London  
SW1Y 4PD  
UK

Registered office:  
80Fen  
80 Fenchurch Street  
London  
EC3M 4BY

Coordinating Office:  
5th Floor  
401 Faraday Street  
Warrington  
WA3 6GA

[www.arcadis.com](http://www.arcadis.com)

Title:

Volume 2 - Figure 15.1 -  
Existing Road Network  
Page 11 of 15

|                   |              |                   |          |
|-------------------|--------------|-------------------|----------|
| Designed          | S. Thirlwell | Date<br>13 NOV 24 | Signed   |
| Drawn             | R. Millman   | Date<br>13 NOV 24 | Signed   |
| Checked           | S. Thirlwell | Date<br>13 NOV 24 | Signed   |
| Approved          | K.Stubbs     | Date<br>13 NOV 24 | Signed   |
| Scale:            | 1:25,000     | Datum:            | AOD      |
| Original Size:    | A3           | Grid:             | OS       |
| Suitability Code: | S2           | Project Number:   | 10607856 |

Suitability Description:

For Information

Drawing Number:  
10607856-ARC-EGN-ZZ-DR-ZZ-00021

Revision:  
P02

Print Date: 13-12-24 14:51:13

C:\Users\Rob.Millman\ARCADIS\10607856 - Project Loki - DCO - 03 GDV Team\01 Apr\03 EIA Scoping\15-Traffic and Transport\10607856-ARC-EGN-ZZ-DR-ZZ-00021-S2-P01-Volume 2-Figure 15.1-Existing Road Network.aprx

© Copyright reserved



Legend

- Draft Order Limits
- DFT Traffic Counts

Strategic Road Network

- A Road

Road Network

- A Road
- B Road
- Unclassified
- Classified Unnumbered

Notes: GB Background: Contains OS data © Crown Copyright and database right 2023  
Contains data from OS Zoomstack, Contains public sector information licensed under the Open Government Licence v2.0

|     |          |                            |       |       |        |
|-----|----------|----------------------------|-------|-------|--------|
|     |          |                            |       |       |        |
| 02  | 18/12/24 | UPDATED WITH B11 FOR ISSUE | RM    | ST    | KS     |
| 01  | 13/11/24 | INITIAL ISSUE              | RM    | ST    | KS     |
| Rev | Date     | Description                | Drawn | Check | Approv |

Client:

PROJECT:  
**HUMBER CARBON CAPTURE PIPELINE**

**Northern Endurance Partnership**

Site: Rawcliffe

Client: 1 St James's Square  
London SW1Y 4PD  
UK

Registered office: 80Fen, 80 Fenchurch Street, London EC3M 4BY  
Coordinating Office: 5th Floor, 401 Faraday Street, Warrington WA3 6GA  
www.arcadis.com

Title:

Volume 2 - Figure 15.1 - Existing Road Network  
Page 12 of 15


|                   |              |                 |          |
|-------------------|--------------|-----------------|----------|
| Designed          | S. Thirlwell | Date: 13 NOV 24 | Signed   |
| Drawn             | R. Millman   | Date: 13 NOV 24 | Signed   |
| Checked           | S. Thirlwell | Date: 13 NOV 24 | Signed   |
| Approved          | K.Stubbs     | Date: 13 NOV 24 | Signed   |
| Scale:            | 1:25,000     | Datum:          | AOD      |
| Original Size:    | A3           | Grid:           | OS       |
| Suitability Code: | S2           | Project Number: | 10607856 |

Suitability Description:

For Information

Drawing Number: 10607856-ARC-EGN-ZZ-DR-ZZ-00021  
Revision: P02



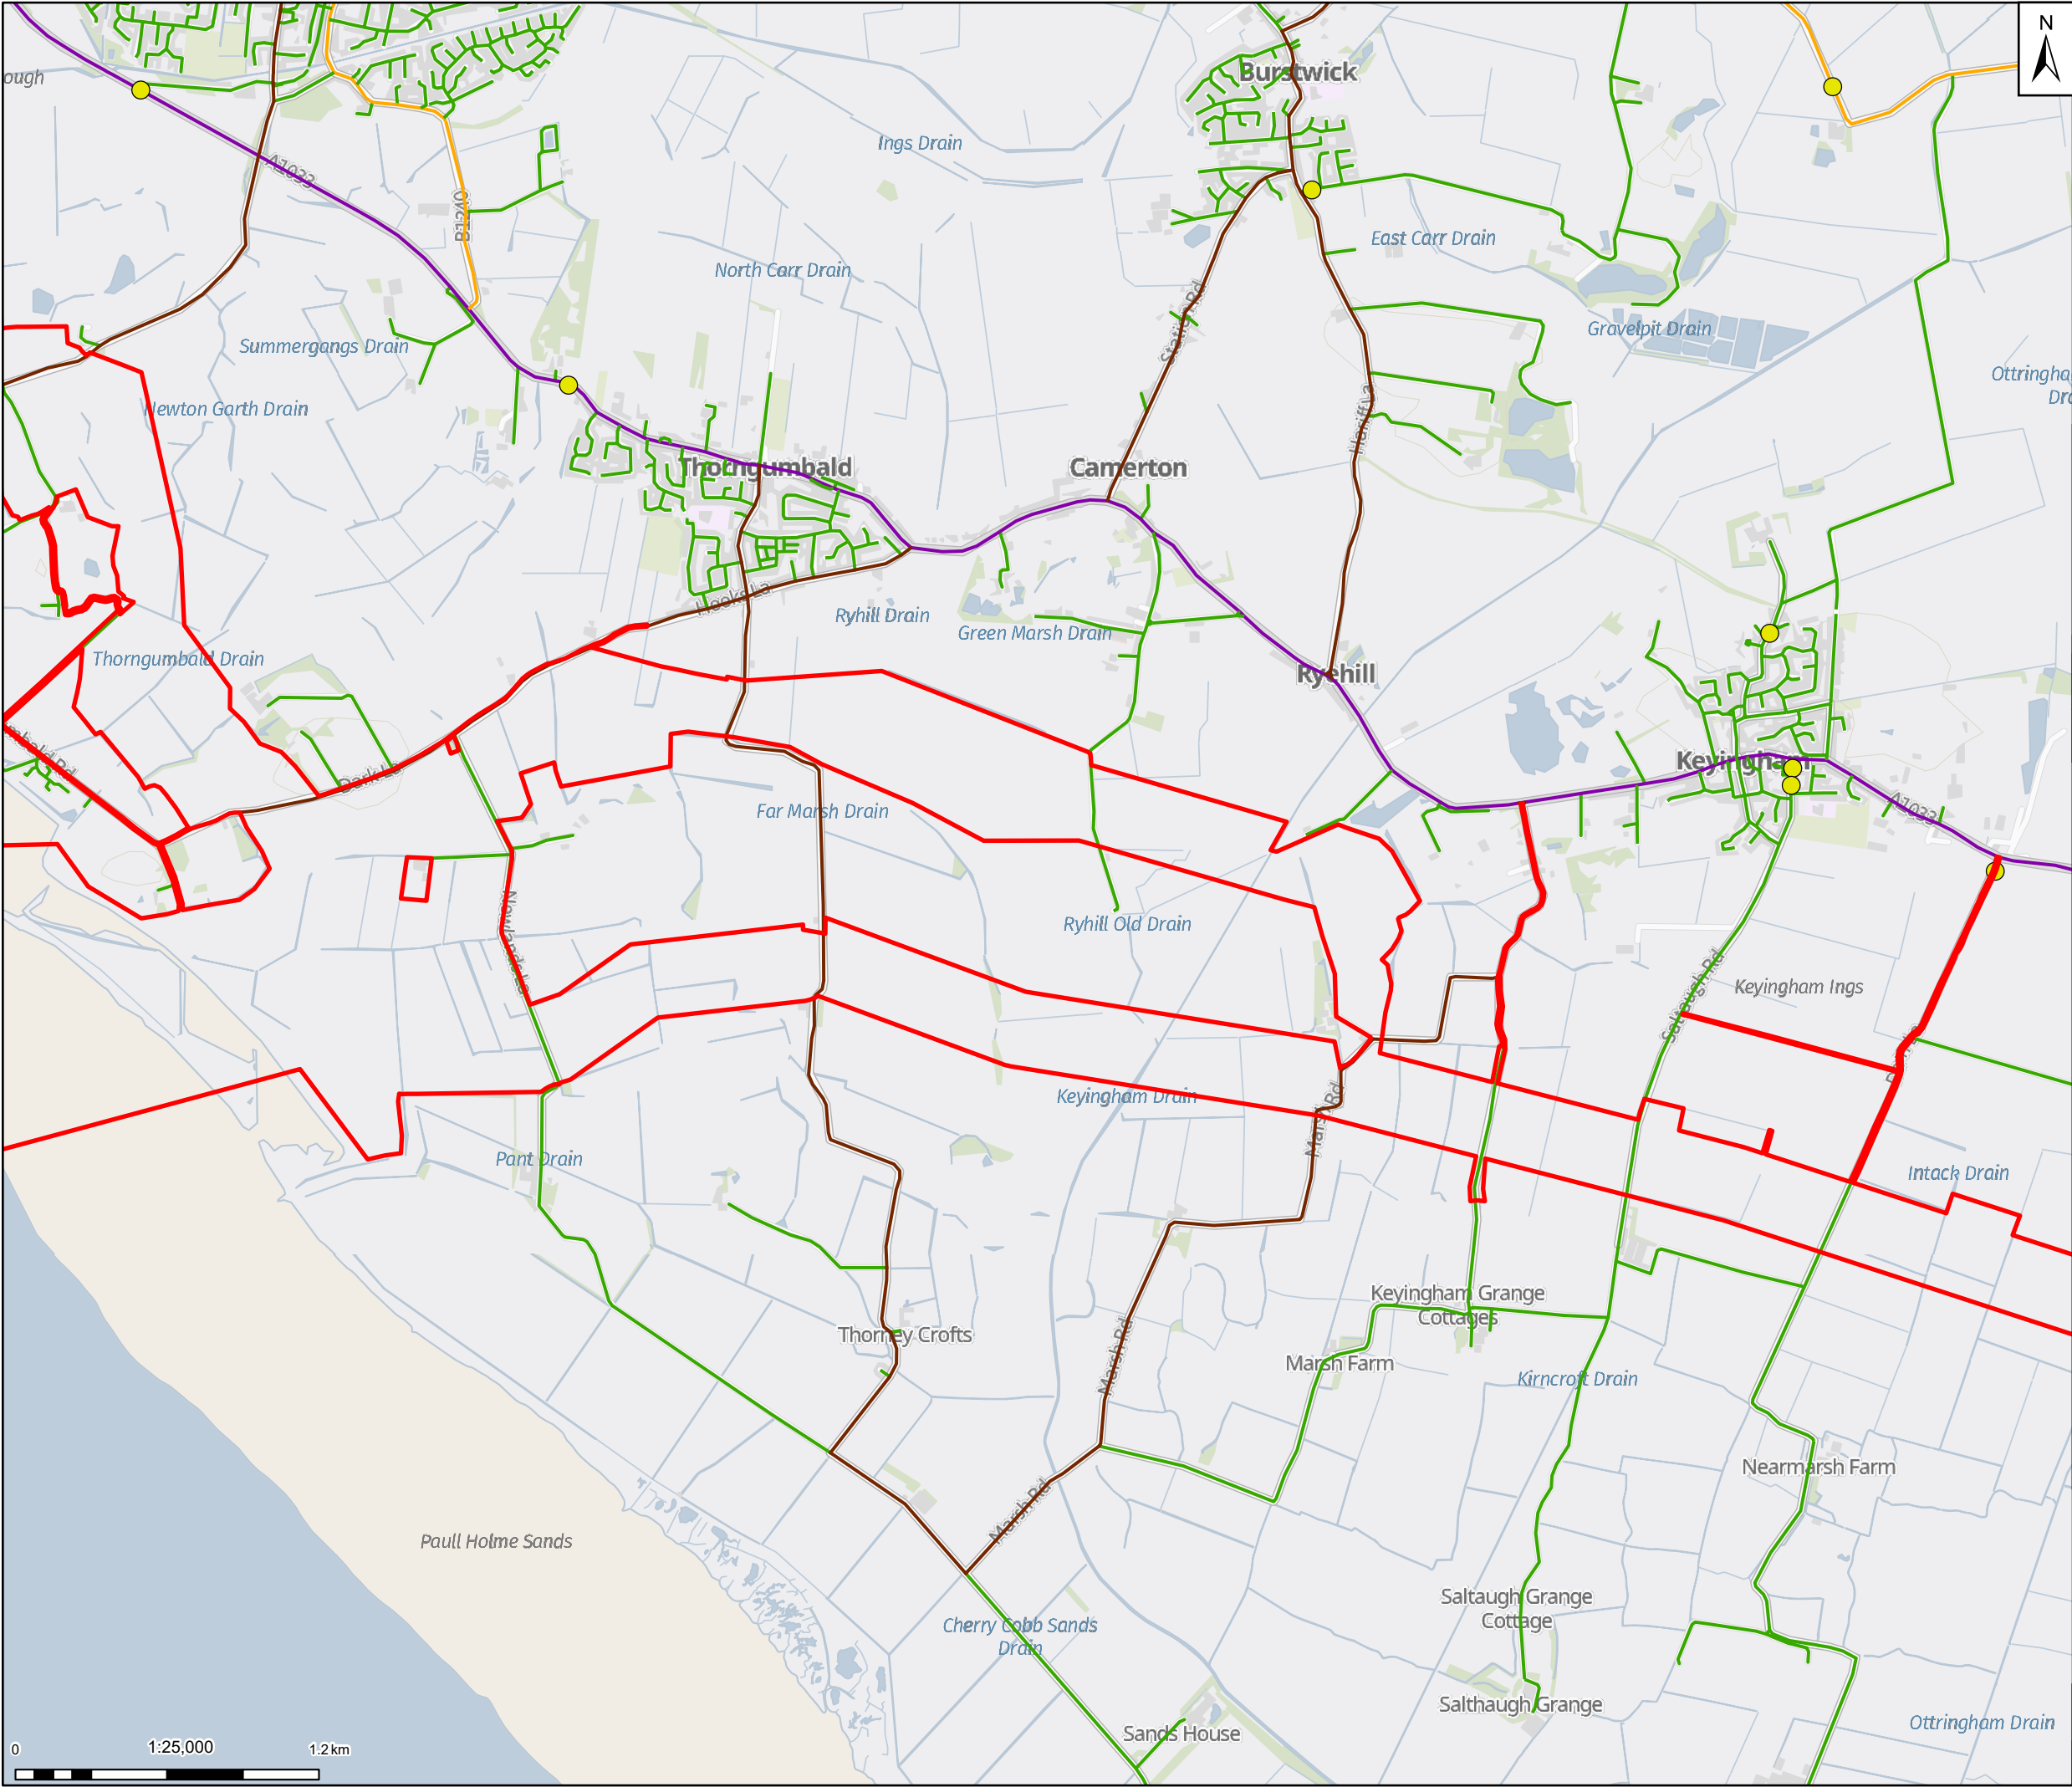

N

Legend

- Draft Order Limits
- DFT Traffic Counts

Road Network

- A Road
- B Road
- Unclassified
- Classified Unnumbered

Notes: GB Background: Contains OS data © Crown Copyright and database right 2023  
Contains data from OS Zoomstack, Contains public sector information licensed under the Open Government Licence v2.0

|     |          |                            |       |       |        |
|-----|----------|----------------------------|-------|-------|--------|
|     |          |                            |       |       |        |
| 02  | 18/12/24 | UPDATED WITH B11 FOR ISSUE | RM    | ST    | KS     |
| 01  | 13/11/24 | INITIAL ISSUE              | RM    | ST    | KS     |
| Rev | Date     | Description                | Drawn | Check | Approv |

Client:

Site  
Rawcliffe

PROJECT:  
**HUMBER CARBON CAPTURE PIPELINE**

Client  
1 St James's Square  
London  
SW1Y 4PD  
UK

Registered office:  
80Fen  
80 Fenchurch Street  
London  
EC3M 4BY  
[www.arcadis.com](http://www.arcadis.com)

Coordinating Office:  
5th Floor  
401 Faraday Street  
Warrington  
WA3 6GA

Title:

**Volume 2 - Figure 15.1 - Existing Road Network**  
Page 13 of 15

|                   |              |                   |          |
|-------------------|--------------|-------------------|----------|
| Designed          | S. Thirlwell | Date<br>13 NOV 24 | Signed   |
| Drawn             | R. Millman   | Date<br>13 NOV 24 | Signed   |
| Checked           | S. Thirlwell | Date<br>13 NOV 24 | Signed   |
| Approved          | K.Stubbs     | Date<br>13 NOV 24 | Signed   |
| Scale:            | 1:25,000     | Datum:            | AOD      |
| Original Size:    | A3           | Grid:             | OS       |
| Suitability Code: | S2           | Project Number:   | 10607856 |

Suitability Description:


For Information

Drawing Number:  
**10607856-ARC-EGN-ZZ-DR-ZZ-00021**

Revision:  
**P02**





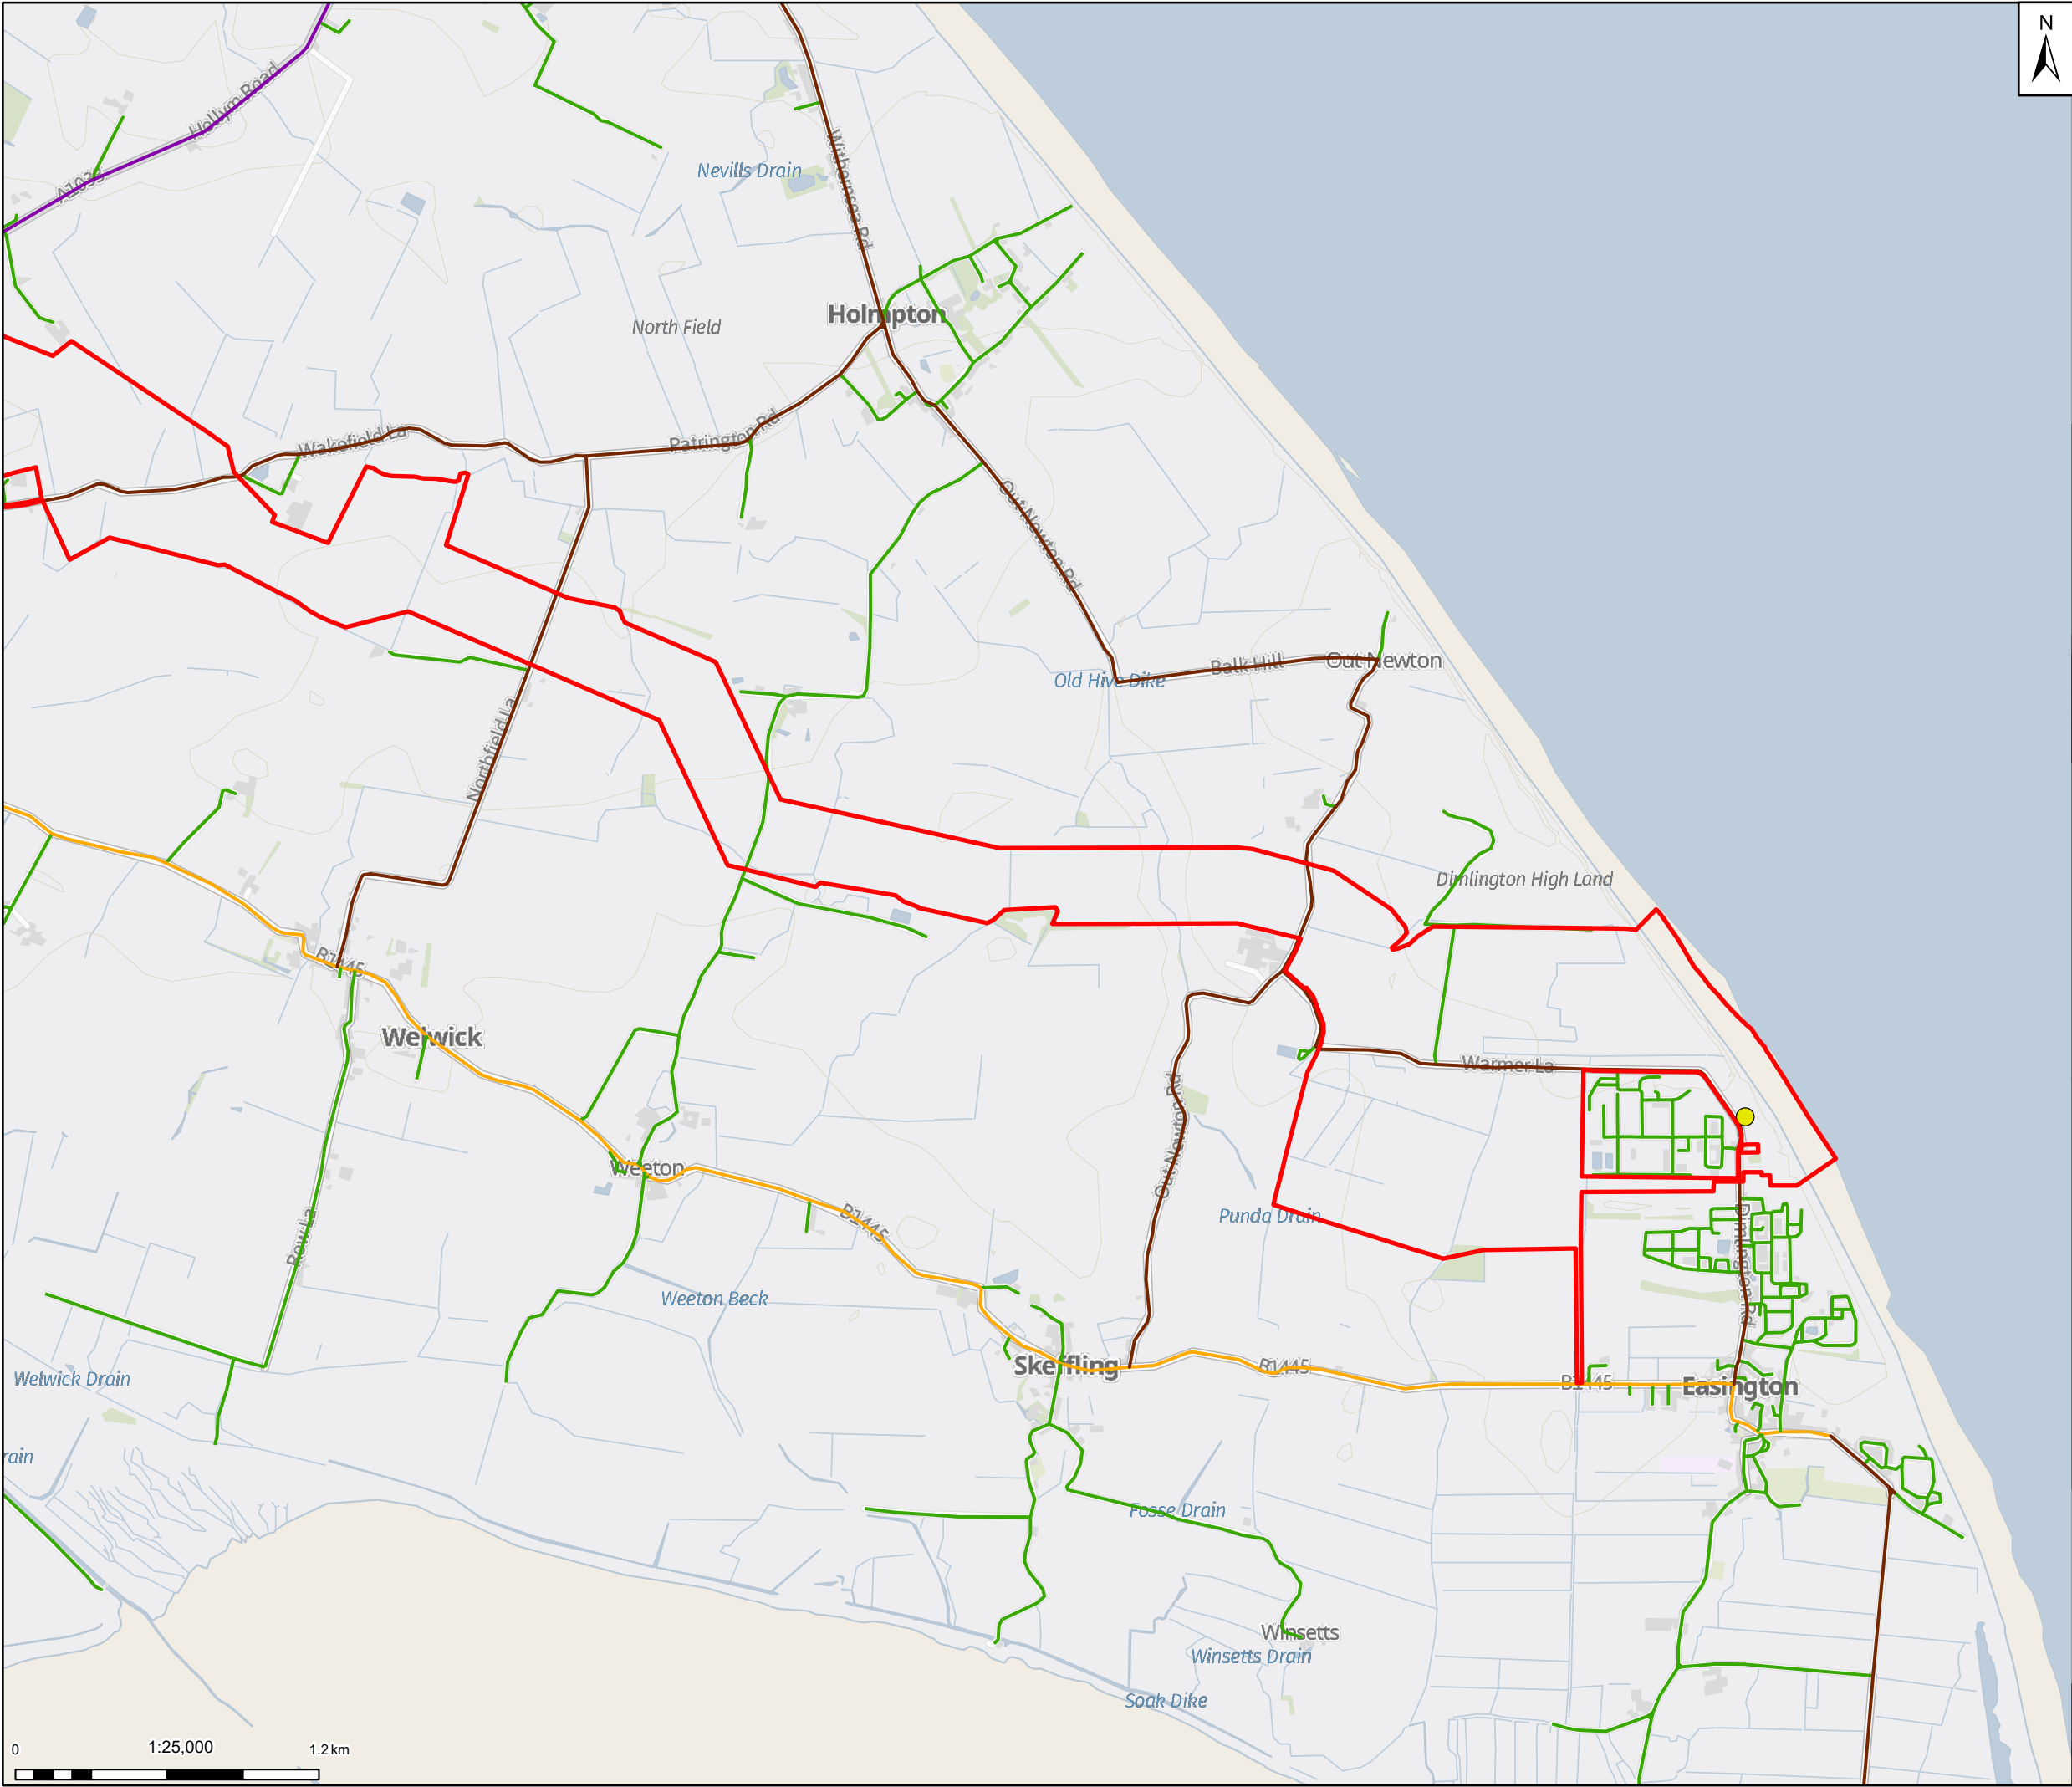

N

Legend

Draft Order Limits

DFT Traffic Counts

Road Network

A Road

B Road

Unclassified

Classified Unnumbered

Notes: GB Background: Contains OS data © Crown Copyright and database right 2023  
Contains data from OS Zoomstack, Contains public sector information licensed under the Open Government Licence v2.0

|     |          |                            |       |       |        |
|-----|----------|----------------------------|-------|-------|--------|
|     |          |                            |       |       |        |
| 02  | 18/12/24 | UPDATED WITH B11 FOR ISSUE | RM    | ST    | KS     |
| 01  | 13/11/24 | INITIAL ISSUE              | RM    | ST    | KS     |
| Rev | Date     | Description                | Drawn | Check | Approv |

Client:

PROJECT:  
HUMBER CARBON  
CAPTURE  
PIPELINE

Site  
Rawcliffe

Client  
1 St James's Square  
London  
SW1Y 4PD  
UK

Registered office:  
80Fen  
80 Fenchurch Street  
London  
EC3M 4BY  
www.arcadis.com

Coordinating Office:  
5th Floor  
401 Faraday Street  
Warrington  
WA3 6GA

Title:

Volume 2 - Figure 15.1 -  
Existing Road Network  
Page 15 of 15

|                   |              |                   |          |
|-------------------|--------------|-------------------|----------|
| Designed          | S. Thirlwell | Date<br>13 NOV 24 | Signed   |
| Drawn             | R. Millman   | Date<br>13 NOV 24 | Signed   |
| Checked           | S. Thirlwell | Date<br>13 NOV 24 | Signed   |
| Approved          | K.Stubbs     | Date<br>13 NOV 24 | Signed   |
| Scale:            | 1:25,000     | Datum:            | AOD      |
| Original Size:    | A3           | Grid:             | OS       |
| Suitability Code: | S2           | Project Number:   | 10607856 |

Suitability Description:

For Information


Drawing Number:  
10607856-ARC-EGN-ZZ-DR-ZZ-00021

Revision:  
P02

Print Date: 13-12-24 14:51:29

C:\Users\Rob.Millman\ARCADIS\10607856 - Project Loki - DCO - 03 GDV Team\01 Apr\03 EIA Scoping\15-Traffic and Transport\10607856-ARC-EGN-ZZ-DR-ZZ-00021-S2-P01-Volume 2-Figure 15.1-Existing Road Network.aprx

© Copyright reserved

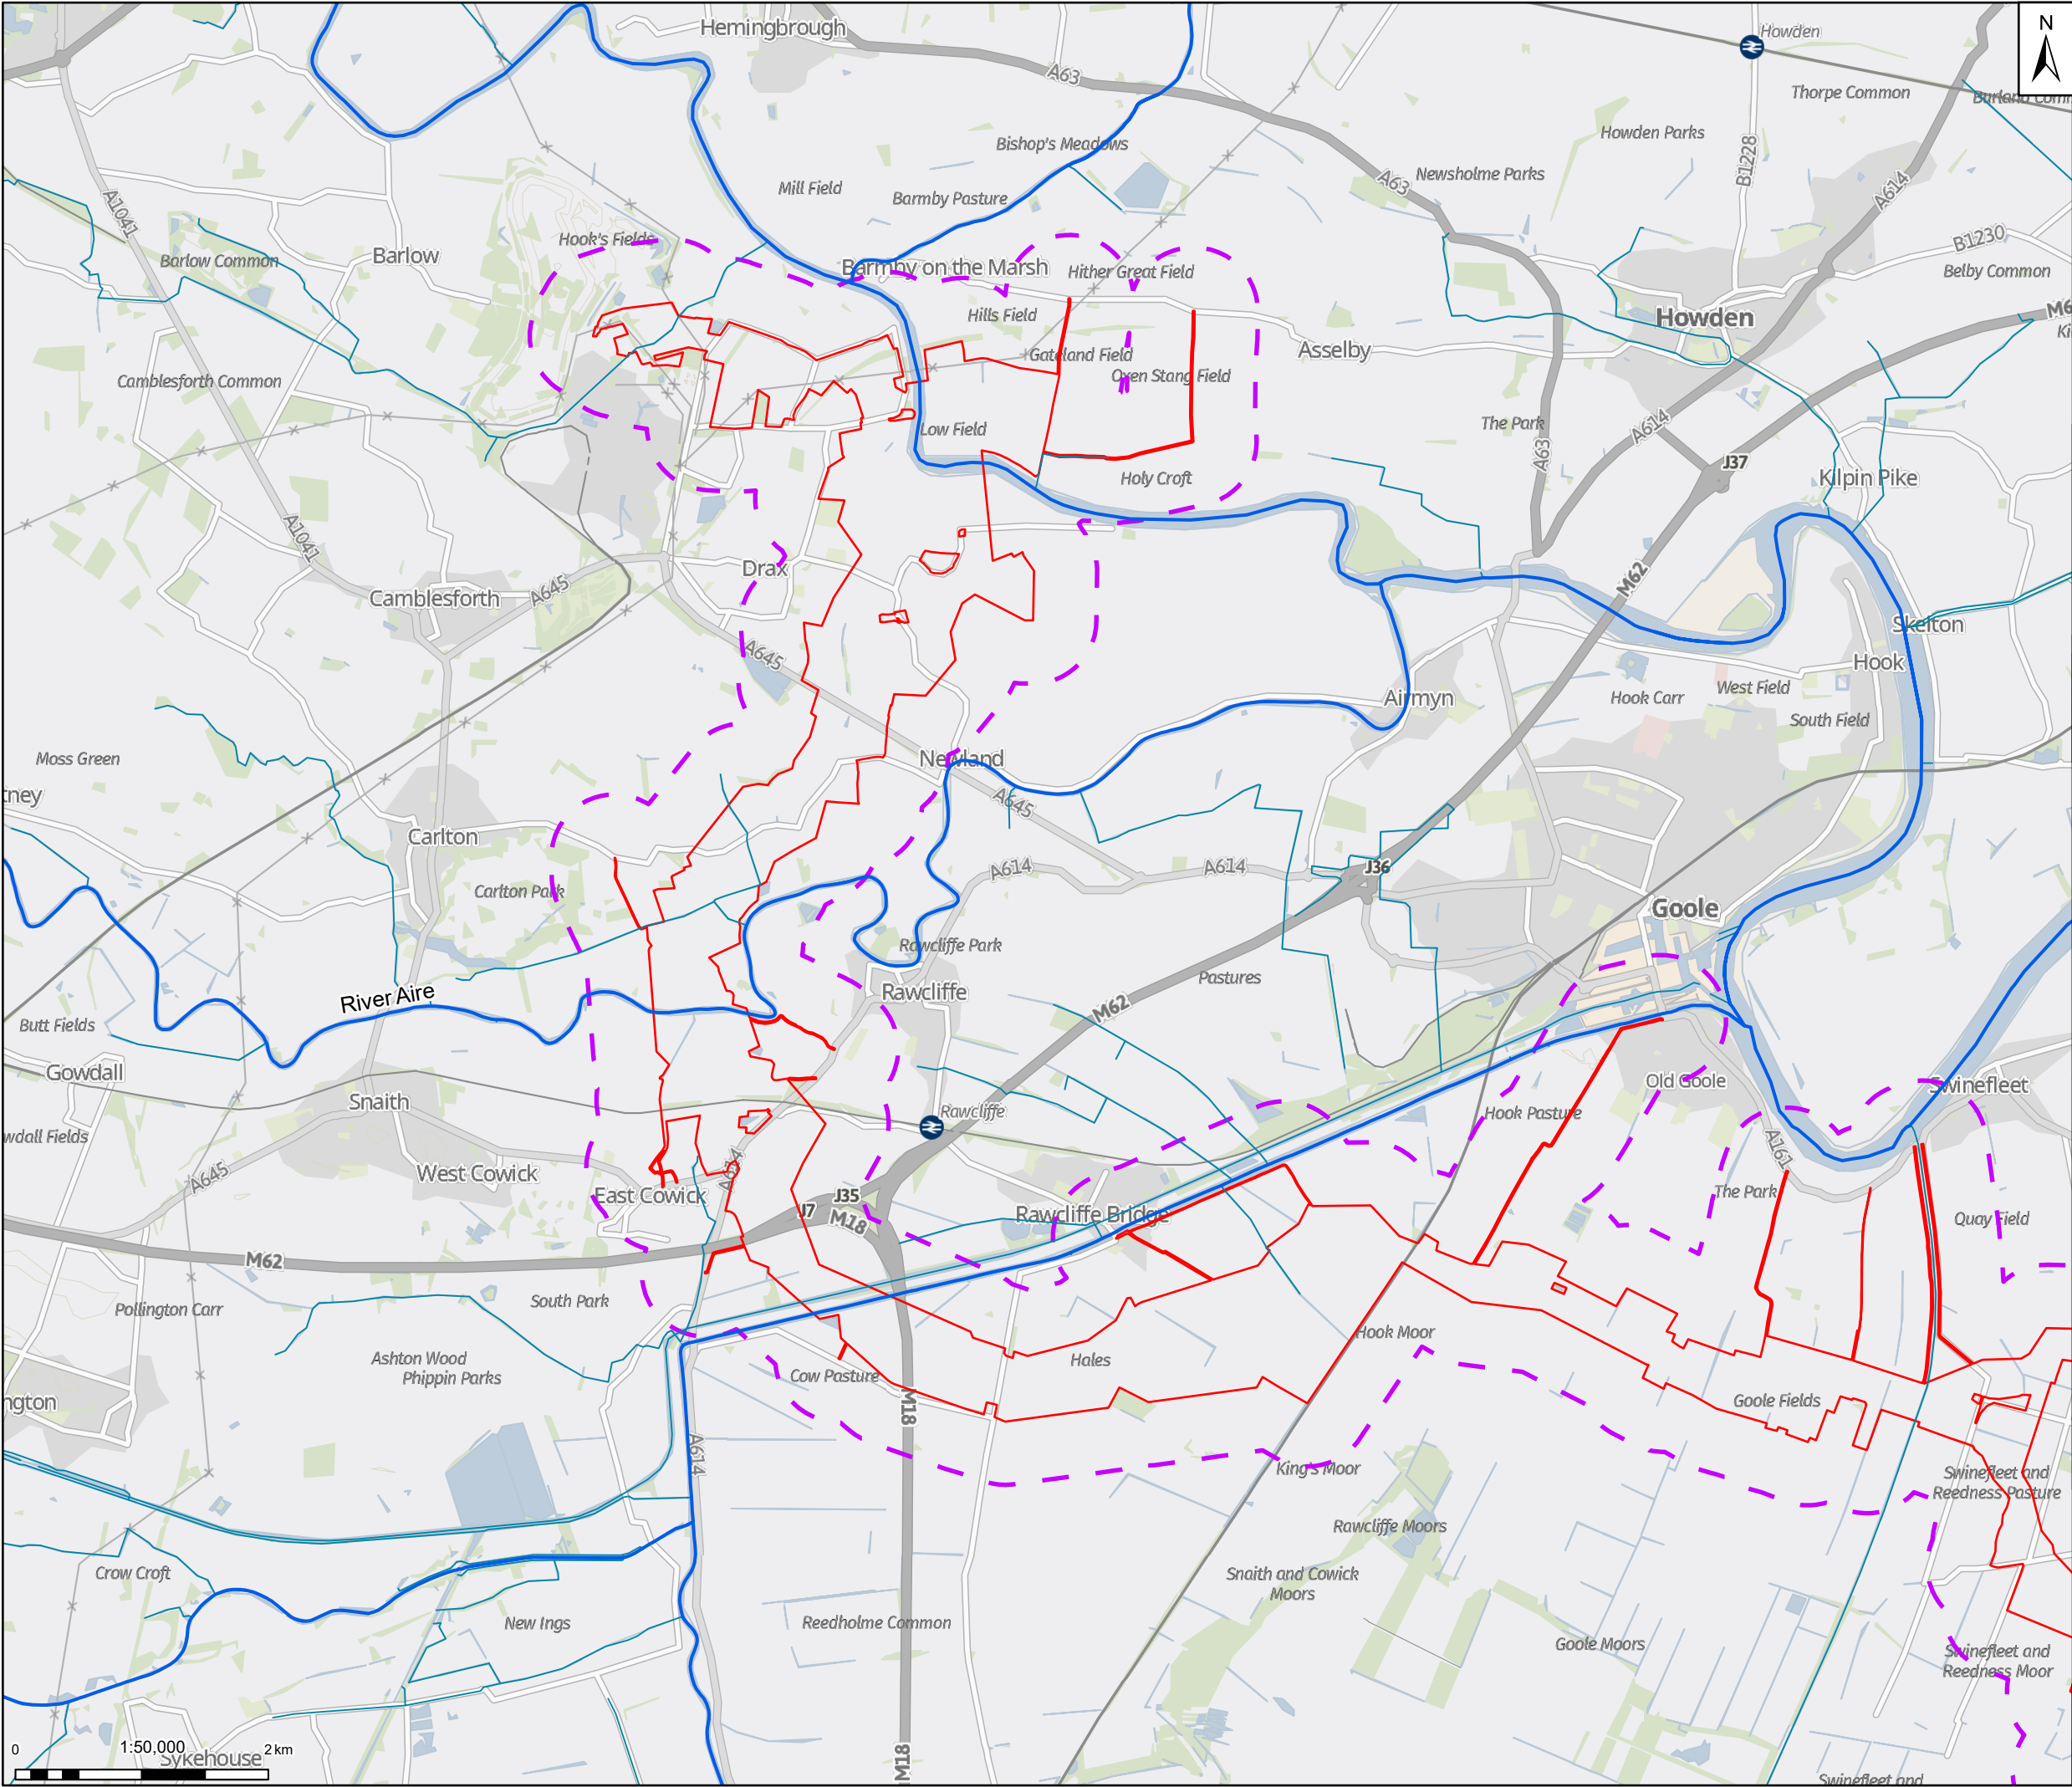

Legend

- Draft Order Limits
- 500m study area
- Statutory main river
- Ordinary watercourse

Notes: GB Background: Contains OS data © Crown Copyright and database right 2023  
Contains data from OS Zoomstack, Contains public sector information licensed under the Open Government Licence v2.0

York

Wakefield

Kingston-upon Hull

| Rev | Date     | Description                | Drawn | Check | Approv |
|-----|----------|----------------------------|-------|-------|--------|
| 02  | 18/12/24 | UPDATED WITH B11 FOR ISSUE | DP    | DF    | KS     |
| 01  | 13/12/24 | INITIAL ISSUE              | DP    | DF    | KS     |

Client:

**PROJECT:**  
HUMBER CARBON CAPTURE PIPELINE

**Site**  
Rawcliffe

**Client**  
1 St James's Square  
London  
SW1Y 4PD  
UK

**ARCADIS**

Registered office:  
80Fen  
80 Fenchurch Street  
London  
EC3M 4BY  
www.arcadis.com

Coordinating Office:  
5th Floor  
401 Faraday Street  
Warrington  
WA3 6GA

Title:

Volume 2 - Figure 17.1 - Surface Water Features and Study Area  
Page 1 of 7

|                          |             |                   |          |
|--------------------------|-------------|-------------------|----------|
| Designed                 | L. Driscoll | Date<br>13 DEC 24 | Signed   |
| Drawn                    | D. Pakrasi  | Date<br>13 DEC 24 | Signed   |
| Checked                  | D. Franklin | Date<br>13 DEC 24 | Signed   |
| Approved                 | K.Stubbs    | Date<br>13 DEC 24 | Signed   |
| Scale:                   | 1:50,000    | Datum:            | AOD      |
| Original Size:           | A3          | Grid:             | OS       |
| Suitability Code:        | S2          | Project Number:   | 10607856 |
| Suitability Description: |             |                   |          |

For Information


Drawing Number:  
10607856-ARC-EGN-ZZ-DR-ZZ-00023

Revision:  
P02







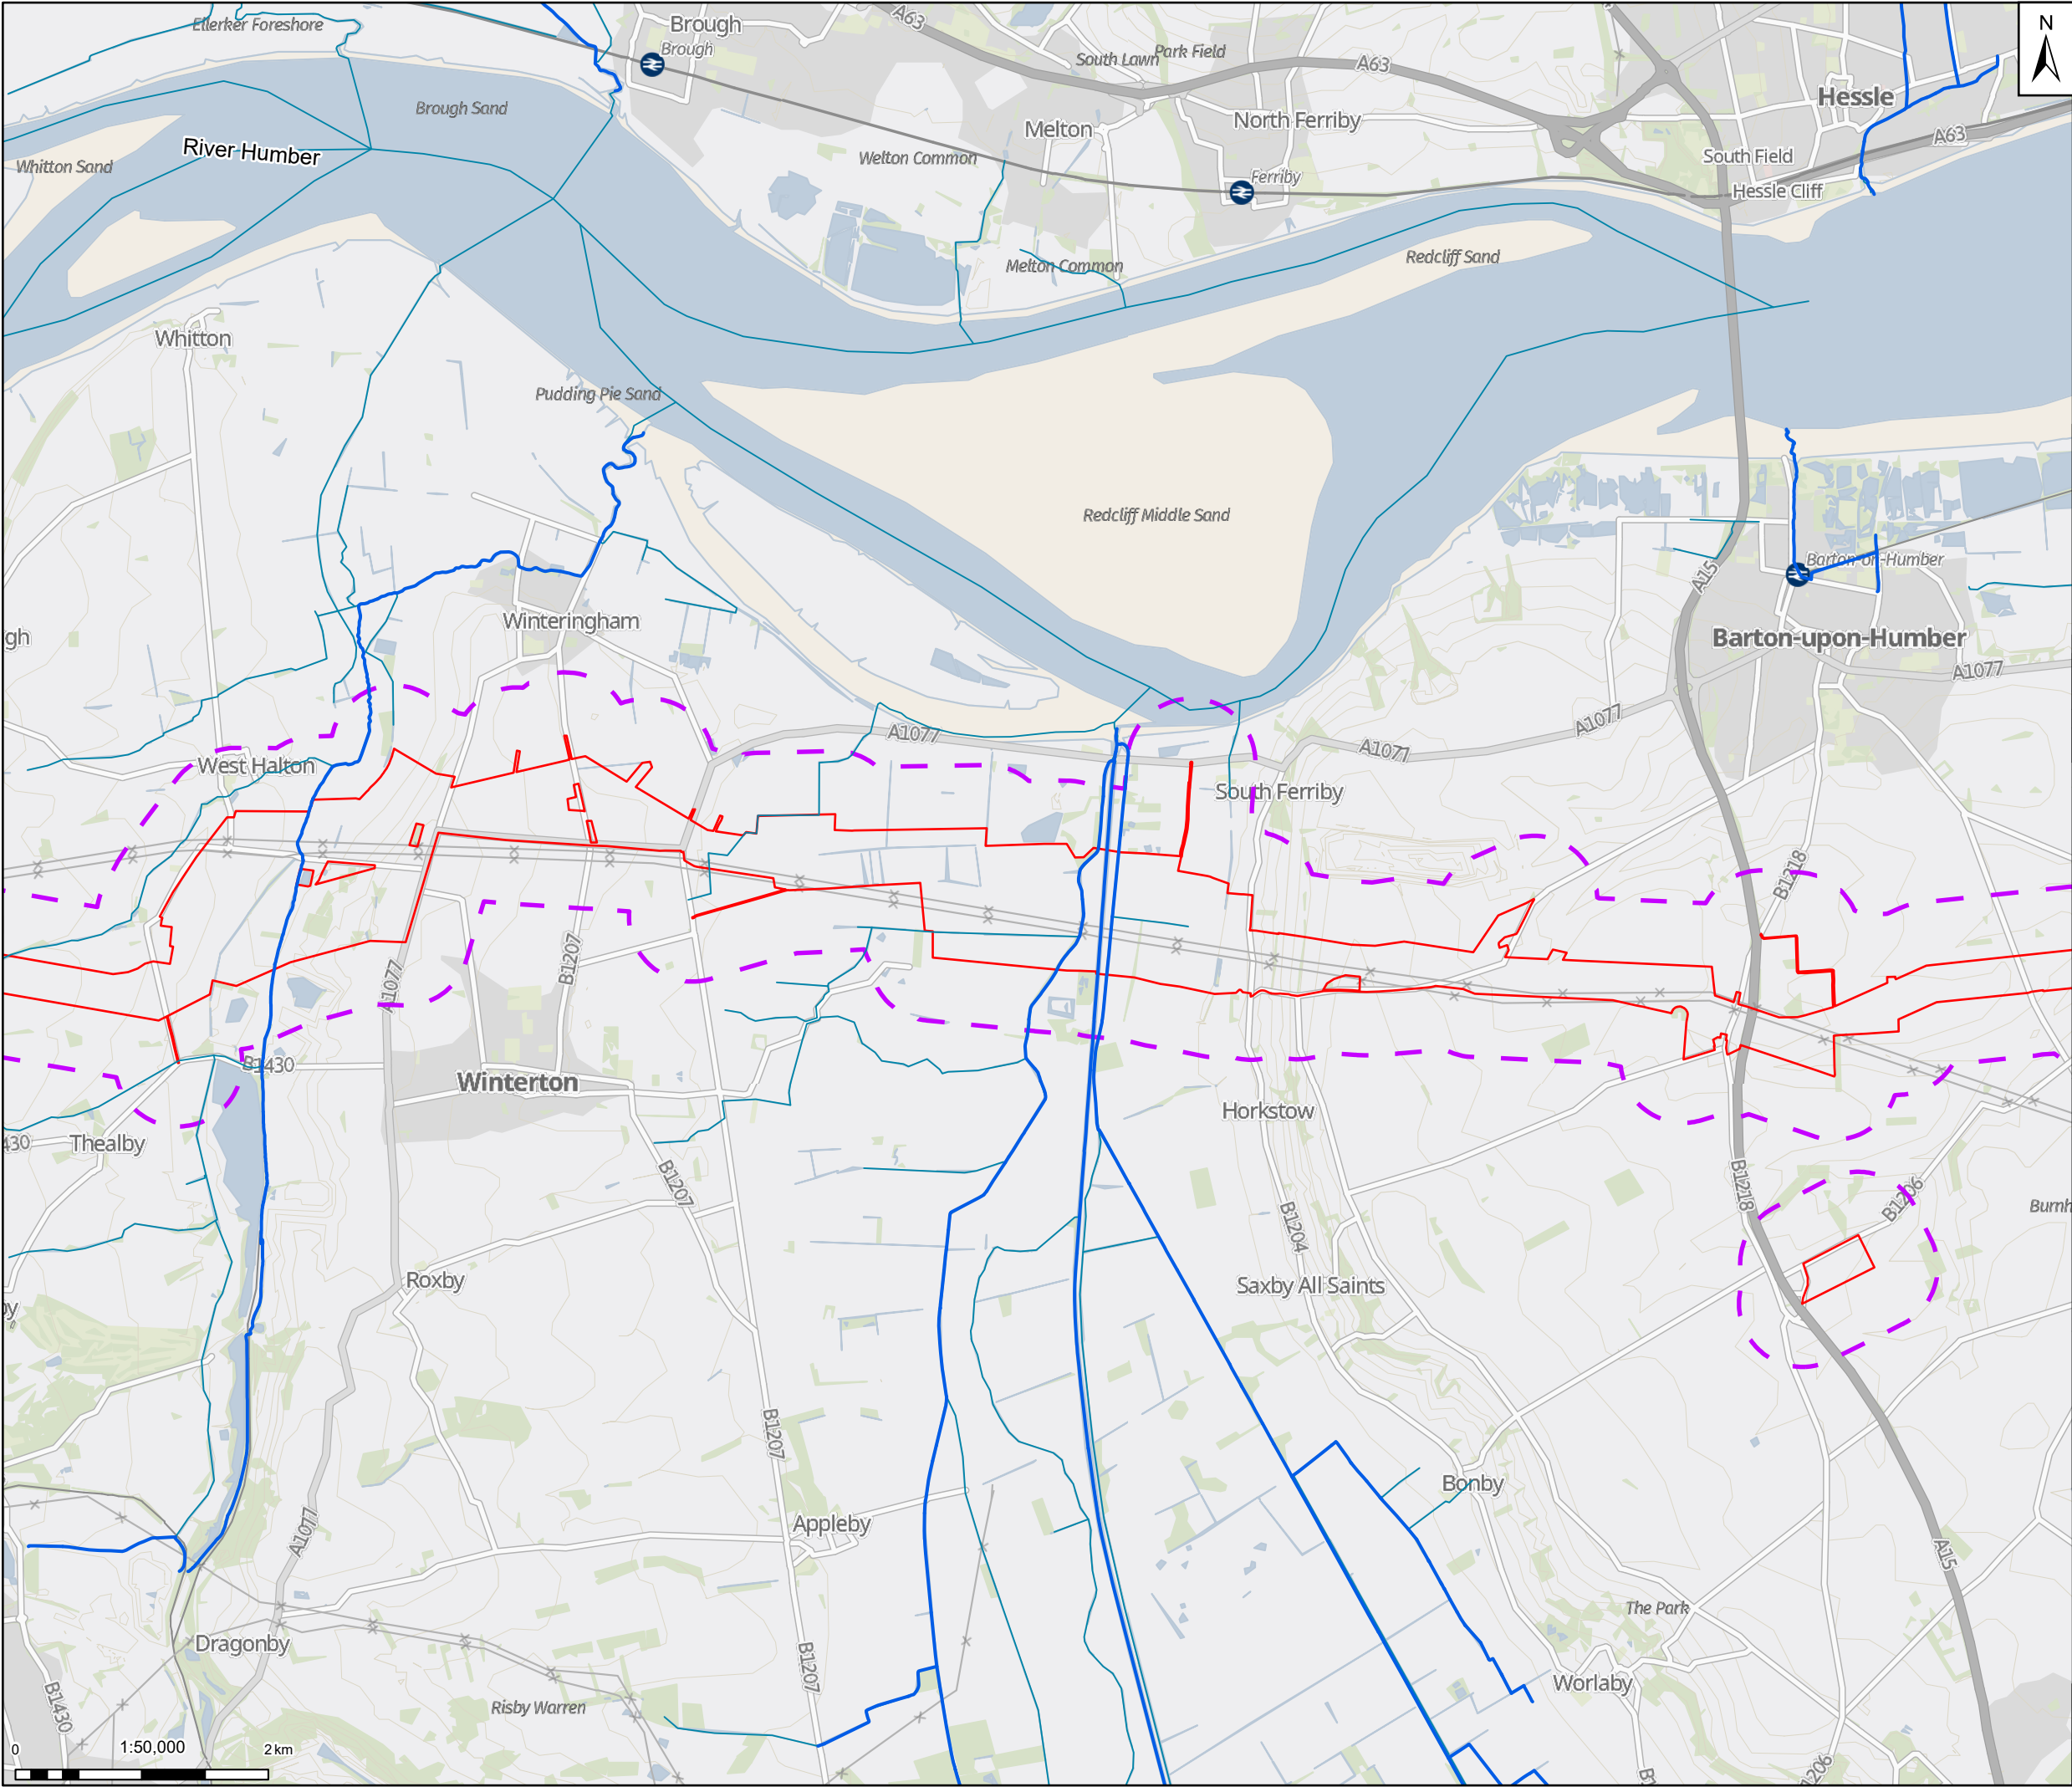

Legend

- Draft Order Limits
- 500m study area
- Statutory main river
- Ordinary watercourse

Notes: GB Background: Contains OS data © Crown Copyright and database right 2023  
Contains data from OS Zoomstack, Contains public sector information licensed under the Open Government Licence v2.0

York

Wakefield

Kingston-upon Hull

| Rev | Date     | Description                | Drawn | Check | Approv |
|-----|----------|----------------------------|-------|-------|--------|
| 02  | 18/12/24 | UPDATED WITH B11 FOR ISSUE | DP    | DF    | KS     |
| 01  | 13/12/24 | INITIAL ISSUE              | DP    | DF    | KS     |

Client:

PROJECT: HUMBER CARBON CAPTURE PIPELINE

**Northern Endurance Partnership**

**Site** Rawcliffe

**Client** 1 St James's Square  
London SW1Y 4PD  
UK

**ARCADIS**

Registered office: 80Fen  
80 Fenchurch Street  
London EC3M 4BY

Coordinating Office: 5th Floor  
401 Faraday Street  
Warrington WA3 6GA

www.arcadis.com

Title:

Volume 2 - Figure 17.1 - Surface Water Features and Study Area  
Page 3 of 7

|                   |             |                 |           |        |  |
|-------------------|-------------|-----------------|-----------|--------|--|
| Designed          | L. Driscoll | Date            | 13 DEC 24 | Signed |  |
| Drawn             | D. Pakrasi  | Date            | 13 DEC 24 | Signed |  |
| Checked           | D. Franklin | Date            | 13 DEC 24 | Signed |  |
| Approved          | K.Stubbs    | Date            | 13 DEC 24 | Signed |  |
| Scale:            | 1:50,000    | Datum:          | AOD       |        |  |
| Original Size:    | A3          | Grid:           | OS        |        |  |
| Suitability Code: | S2          | Project Number: | 10607856  |        |  |


Suitability Description:

For Information

Drawing Number: 10607856-ARC-EGN-ZZ-DR-ZZ-00023

Revision: P02



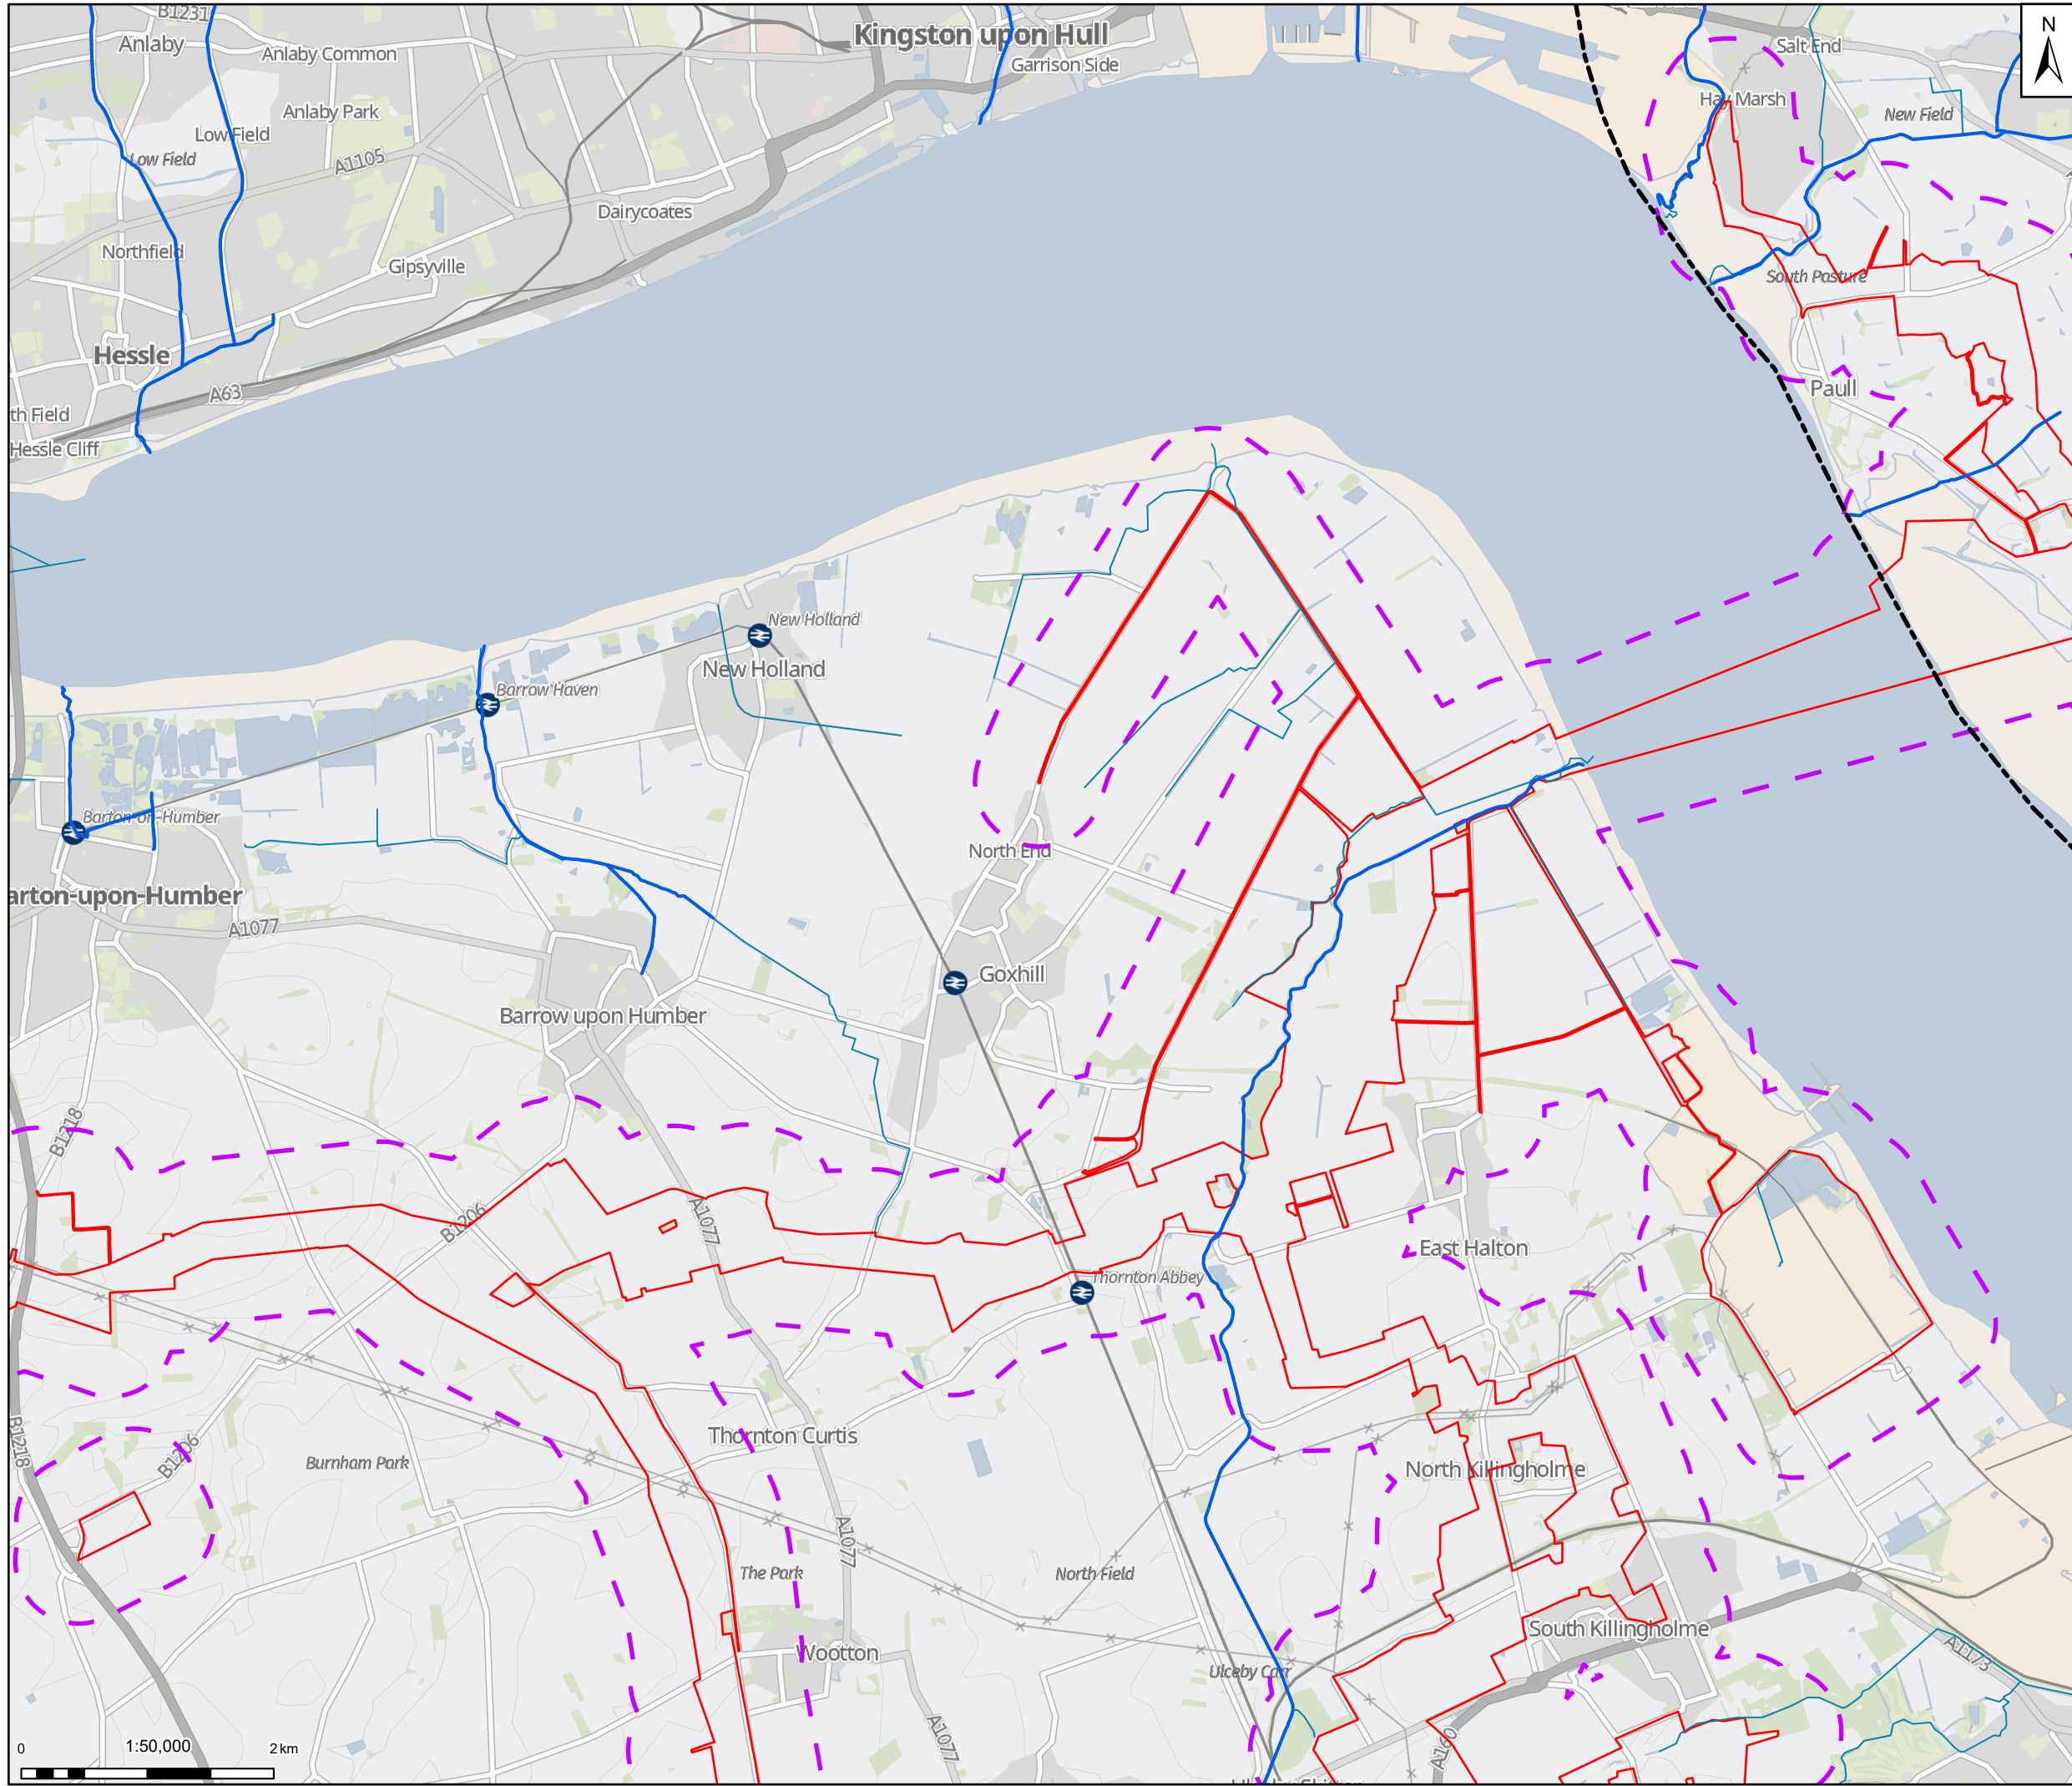

**Legend**

- Draft Order Limits
- 500m study area
- Statutory main river
- Ordinary watercourse

Notes: GB Background: Contains OS data © Crown Copyright and database right 2023  
Contains data from OS Zoomstack, Contains public sector information licensed under the Open Government Licence v2.0

**York**

**Wakefield**

**Kingston-upon Hull**

|     |          |                            |       |       |        |
|-----|----------|----------------------------|-------|-------|--------|
|     |          |                            |       |       |        |
| 02  | 18/12/24 | UPDATED WITH B11 FOR ISSUE | DP    | DF    | KS     |
| 01  | 13/12/24 | INITIAL ISSUE              | DP    | DF    | KS     |
| Rev | Date     | Description                | Drawn | Check | Approv |

Client:

**PROJECT:**

**HUMBER CARBON CAPTURE PIPELINE**

**Site**

Rawcliffe

**Client**

1 St James's Square  
London SW1Y 4PD  
UK

**ARCADIS**

Registered office:  
80Fen  
80 Fenchurch Street  
London  
EC3M 4BY

Coordinating Office:  
5th Floor  
401 Faraday Street  
Warrington  
WA3 6GA

www.arcadis.com

Title:

**Volume 2 - Figure 17.1 - Surface Water Features and Study Area**

**Page 4 of 7**

|                   |             |                 |           |        |  |
|-------------------|-------------|-----------------|-----------|--------|--|
| Designed          | L. Driscoll | Date            | 13 DEC 24 | Signed |  |
| Drawn             | D. Pakrasi  | Date            | 13 DEC 24 | Signed |  |
| Checked           | D. Franklin | Date            | 13 DEC 24 | Signed |  |
| Approved          | K.Stubbs    | Date            | 13 DEC 24 | Signed |  |
| Scale:            | 1:50,000    | Datum:          | AOD       |        |  |
| Original Size:    | A3          | Grid:           | OS        |        |  |
| Suitability Code: | S2          | Project Number: | 10607856  |        |  |

Suitability Description:

**For Information**

Drawing Number:

**10607856-ARC-EGN-ZZ-DR-ZZ-00023**


Revision:

**P02**







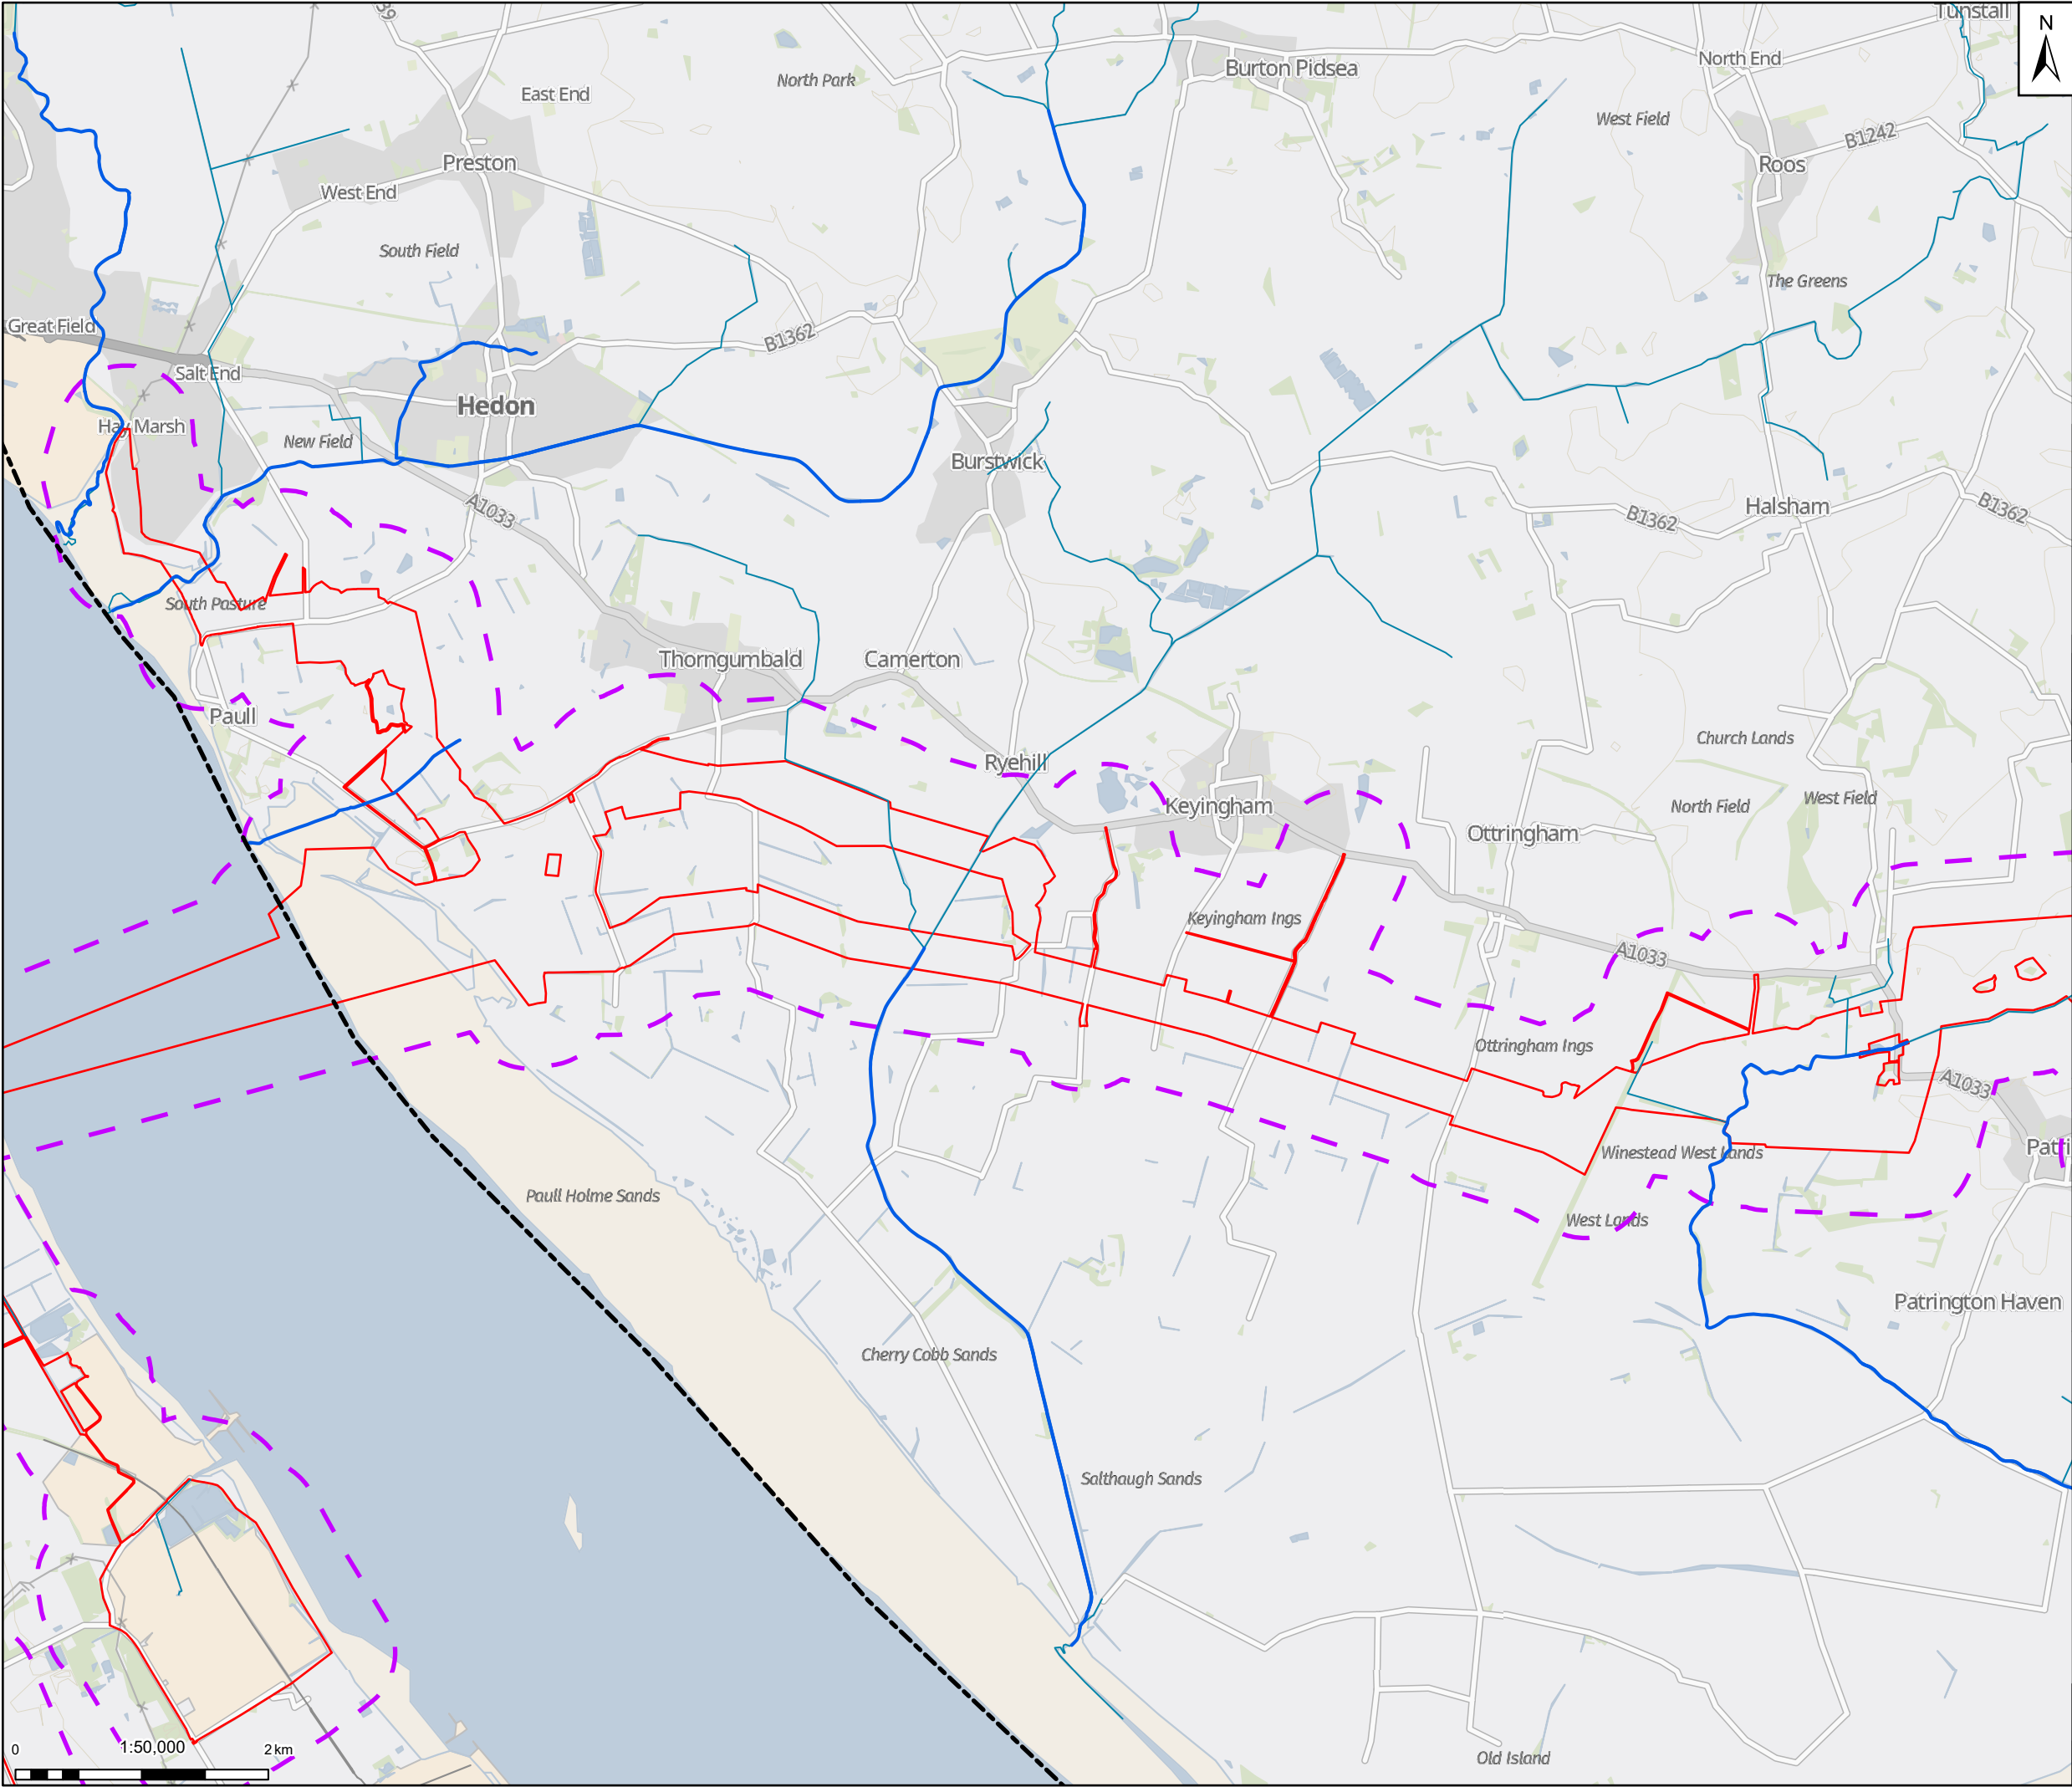

**Legend**

- Draft Order Limits
- 500m study area
- Statutory main river
- Ordinary watercourse

Notes: GB Background: Contains OS data © Crown Copyright and database right 2023  
Contains data from OS Zoomstack, Contains public sector information licensed under the Open Government Licence v2.0

**York**

**Wakefield**

**Kingston-upon Hull**

|     |          |                            |       |       |        |
|-----|----------|----------------------------|-------|-------|--------|
|     |          |                            |       |       |        |
| 02  | 18/12/24 | UPDATED WITH B11 FOR ISSUE | DP    | DF    | KS     |
| 01  | 13/12/24 | INITIAL ISSUE              | DP    | DF    | KS     |
| Rev | Date     | Description                | Drawn | Check | Approv |

Client:

**Northern Endurance Partnership**

**PROJECT:**  
**HUMBER CARBON CAPTURE PIPELINE**

**Site**  
Rawcliffe

**Client**  
1 St James's Square  
London  
SW1Y 4PD  
UK

**ARCADIS**

Registered office:  
80Fen  
80 Fenchurch Street  
London  
EC3M 4BY

Coordinating Office:  
5th Floor  
401 Faraday Street  
Warrington  
WA3 6GA

www.arcadis.com

Title:

**Volume 2 - Figure 17.1 - Surface Water Features and Study Area**  
**Page 6 of 7**

|                   |             |                   |          |
|-------------------|-------------|-------------------|----------|
| Designed          | L. Driscoll | Date<br>13 DEC 24 | Signed   |
| Drawn             | D. Pakrasi  | Date<br>13 DEC 24 | Signed   |
| Checked           | D. Franklin | Date<br>13 DEC 24 | Signed   |
| Approved          | K.Stubbs    | Date<br>13 DEC 24 | Signed   |
| Scale:            | 1:50,000    | Datum:            | AOD      |
| Original Size:    | A3          | Grid:             | OS       |
| Suitability Code: | S2          | Project Number:   | 10607856 |


Suitability Description:

**For Information**

Drawing Number:  
**10607856-ARC-EGN-ZZ-DR-ZZ-00023**

Revision:  
**P02**

Print Date: 13-12-24 14:58:00 C:\Users\Rob.Millman\ARCADIS\10607856 - Project Loki - DCO - 03 GDV Team\01 Apr\03 EIA Scoping\17-Water resources, flood risk and land drainage\10607856-ARC-EGN-ZZ-DR-ZZ-00023-S2-P01-Volume 2-Figure 17.1-Surface Water Features and Study Area.aprx © Copyright reserved

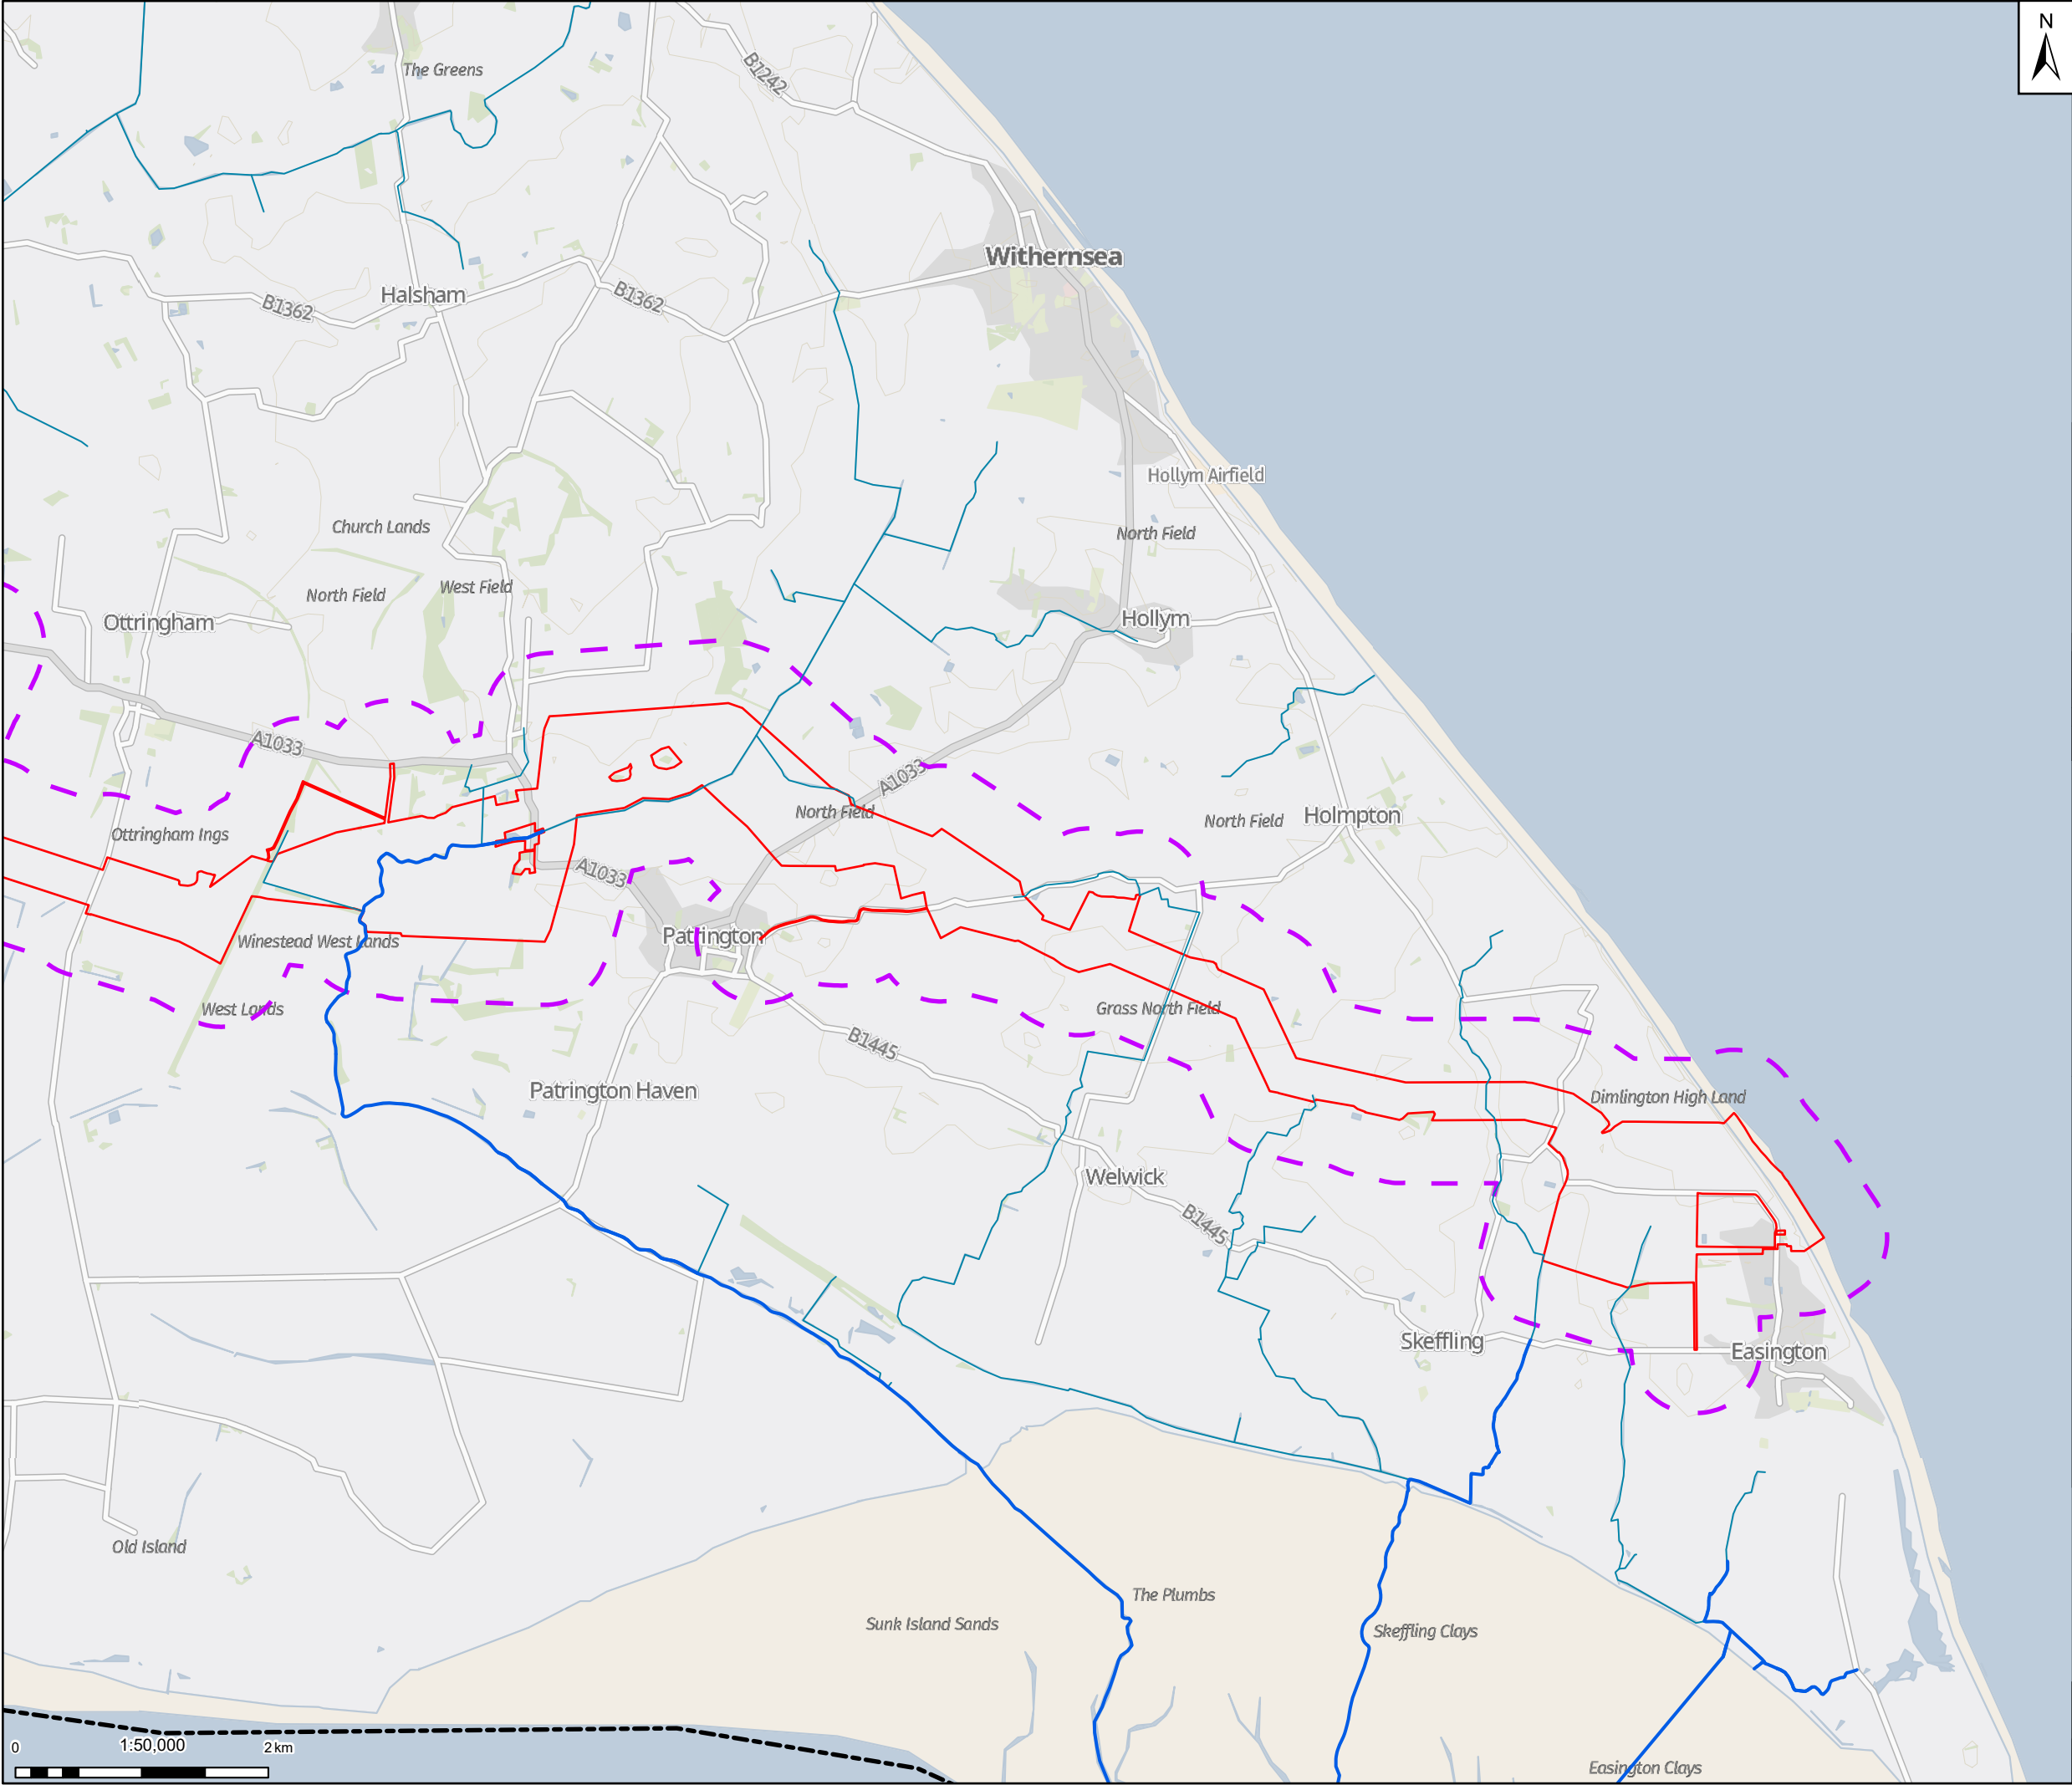

N

Legend

Draft Order Limits

500m study area

Statutory main river

Ordinary watercourse

Notes: GB Background: Contains OS data © Crown Copyright and database right 2023  
Contains data from OS Zoomstack, Contains public sector information licensed under the Open Government Licence v2.0

|     |          |                            |       |       |        |
|-----|----------|----------------------------|-------|-------|--------|
|     |          |                            |       |       |        |
| 02  | 18/12/24 | UPDATED WITH B11 FOR ISSUE | DP    | DF    | KS     |
| 01  | 13/12/24 | INITIAL ISSUE              | DP    | DF    | KS     |
| Rev | Date     | Description                | Drawn | Check | Approv |

Client:

PROJECT:

HUMBER CARBON CAPTURE PIPELINE

Site

Rawcliffe

Client

1 St James's Square  
London  
SW1Y 4PD  
UK

Registered office:  
80Fen  
80 Fenchurch Street  
London  
EC3M 4BY

Coordinating Office:  
5th Floor  
401 Faraday Street  
Warrington  
WA3 6GA

[www.arcadis.com](http://www.arcadis.com)

Title:

Volume 2 - Figure 17.1 - Surface Water Features and Study Area  
Page 7 of 7

|                   |             |                   |          |
|-------------------|-------------|-------------------|----------|
| Designed          | L. Driscoll | Date<br>13 DEC 24 | Signed   |
| Drawn             | D. Pakrasi  | Date<br>13 DEC 24 | Signed   |
| Checked           | D. Franklin | Date<br>13 DEC 24 | Signed   |
| Approved          | K.Stubbs    | Date<br>13 DEC 24 | Signed   |
| Scale:            | 1:50,000    | Datum:            | AOD      |
| Original Size:    | A3          | Grid:             | OS       |
| Suitability Code: | S2          | Project Number:   | 10607856 |

Suitability Description:

For Information

Drawing Number:  
10607856-ARC-EGN-ZZ-DR-ZZ-00023


Revision:  
P02

Print Date:  
13-12-24 14:58:04

C:\Users\Rob.Millman\ARCADIS\10607856 - Project Loki - DCO - 03 GDV Team\01 Apr\03 EIA Scoping\17-Water resources, flood risk and land drainage\10607856-ARC-EGN-ZZ-DR-ZZ-00023-S2-P01-Volume 2-Figure 17.1-Surface Water Features and Study Area.aprx

© Copyright reserved



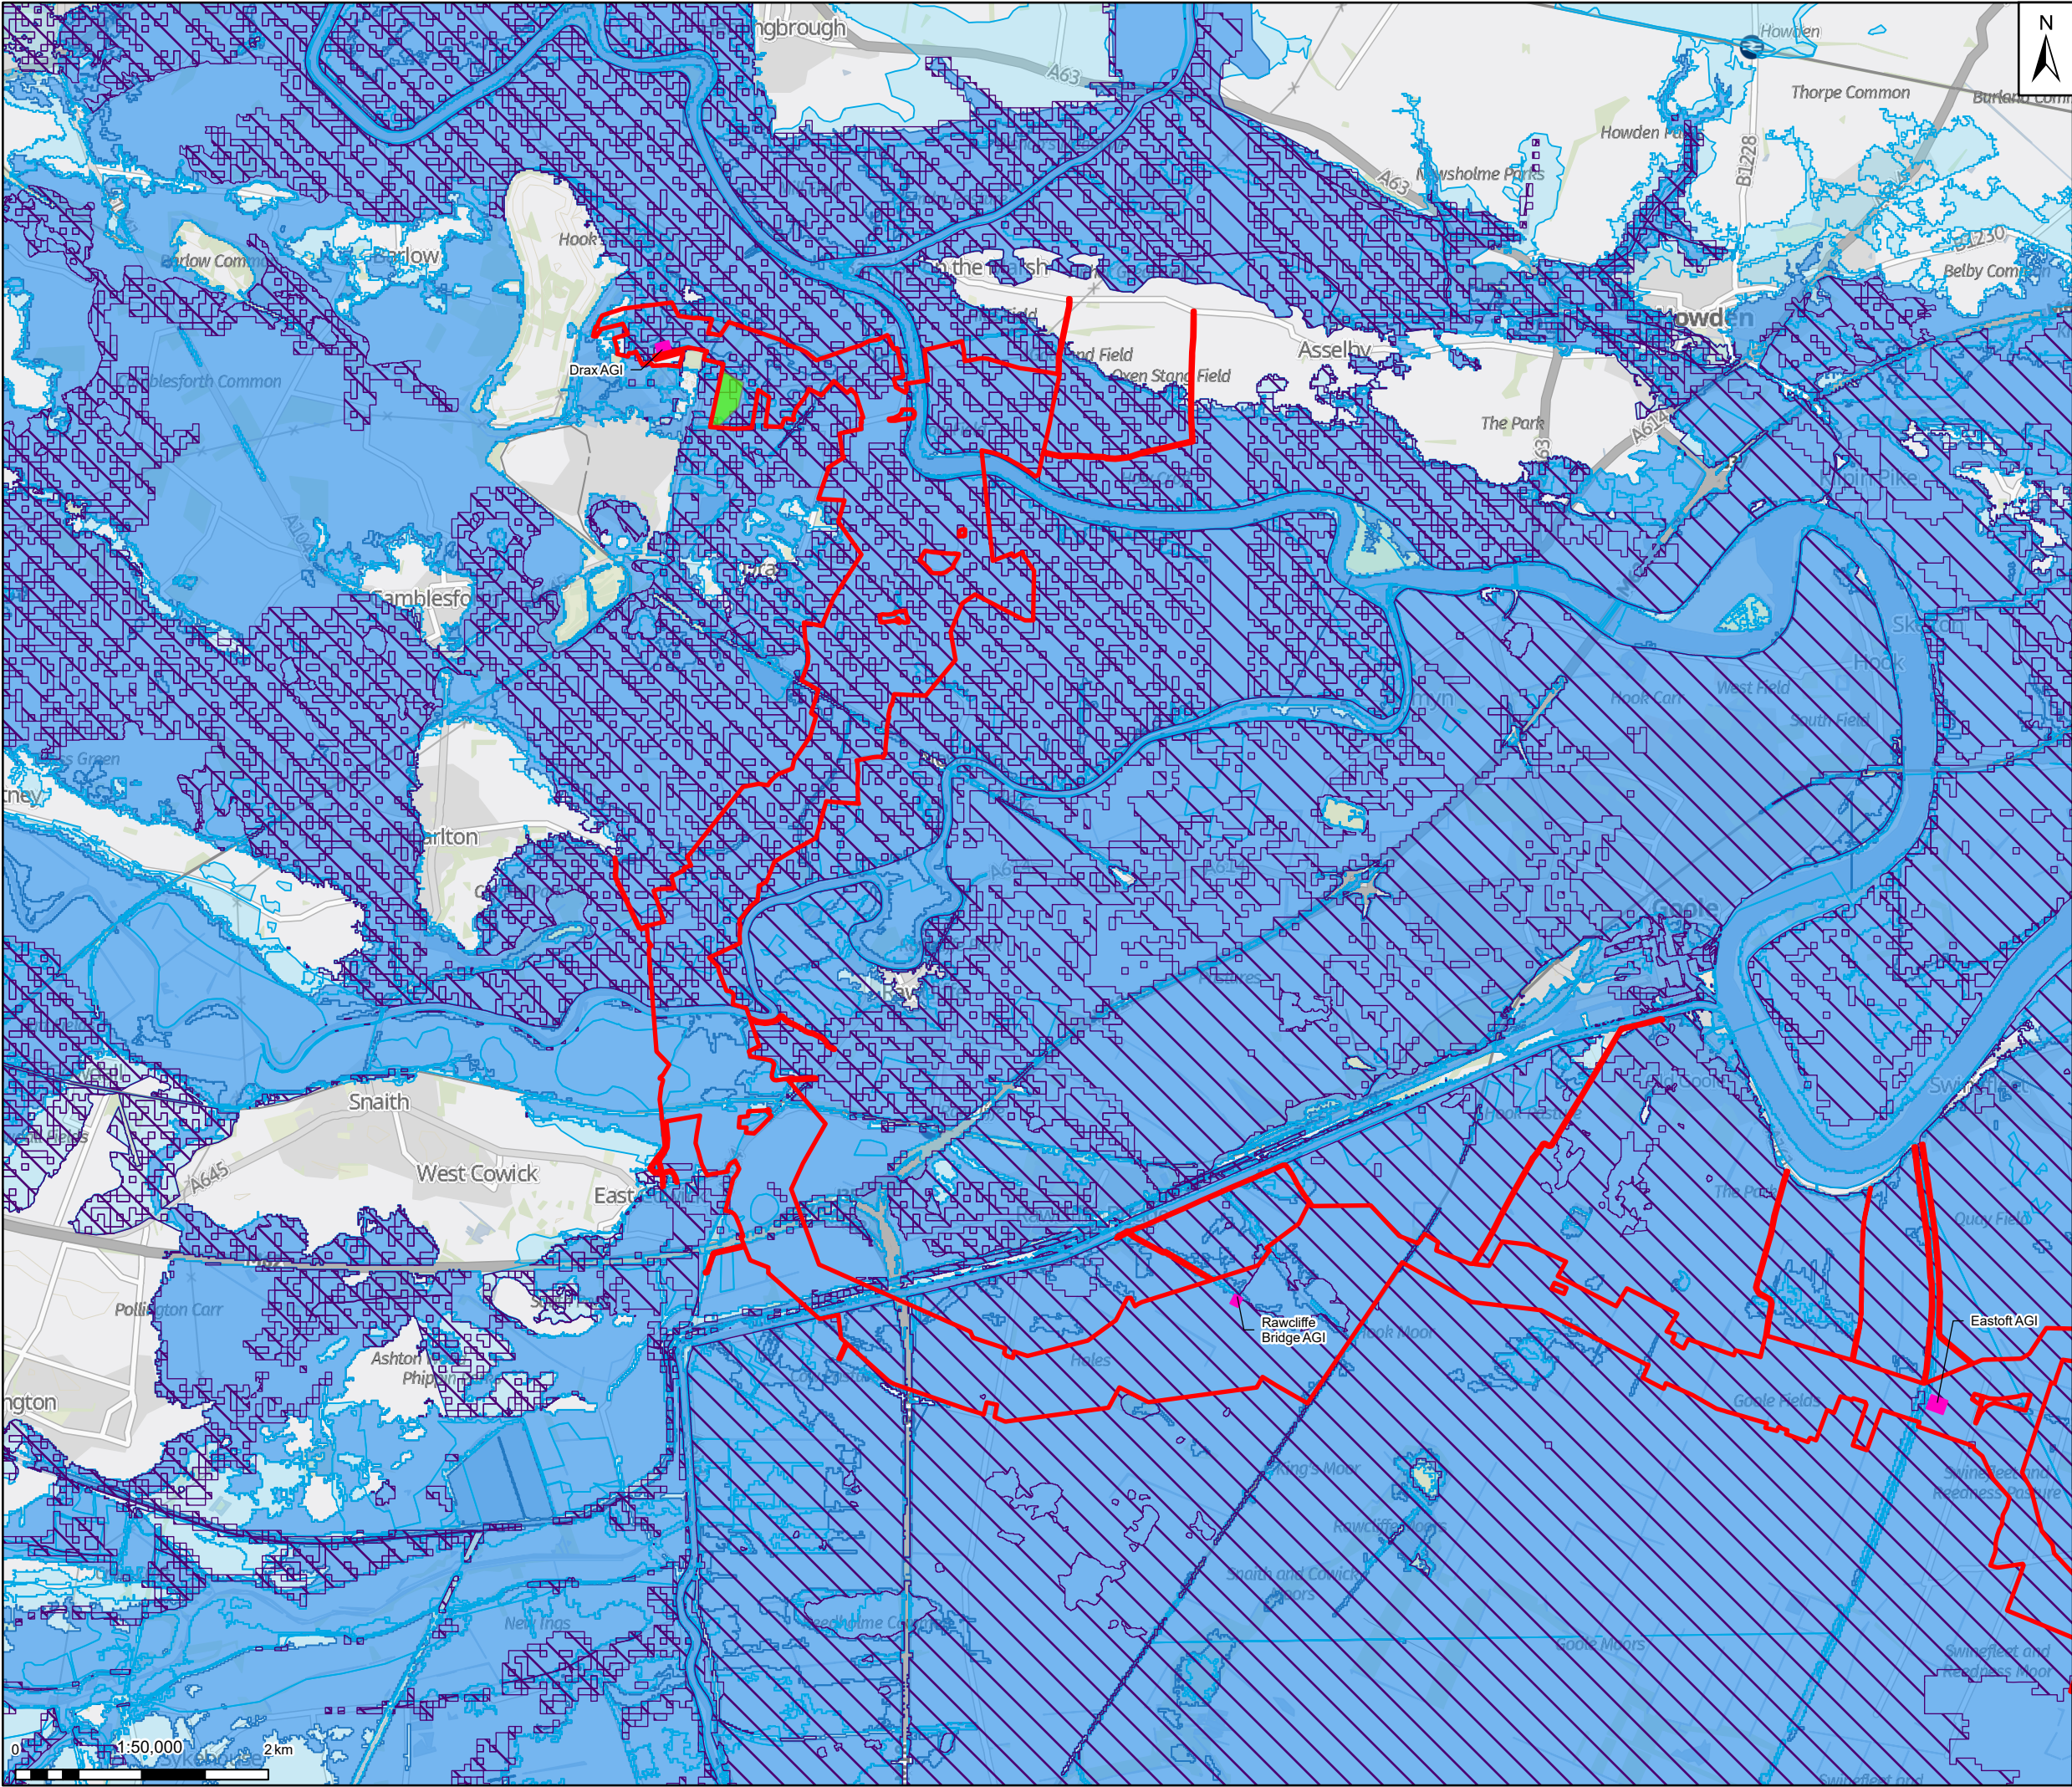

Legend

Draft Order Limits

Reporting section boundaries

Flood zone 2

Flood zone 3

Reduction in Risk of Flooding from Rivers and Sea due to Defences


Above ground installation – indicative footprint

Pump Facility

Temporary construction compound

Search area for temporary construction compound

Notes: GB Background: Contains OS data © Crown Copyright and database right 2023  
Contains data from OS Zoomstack, Contains public sector information licensed under the Open Government Licence v2.0

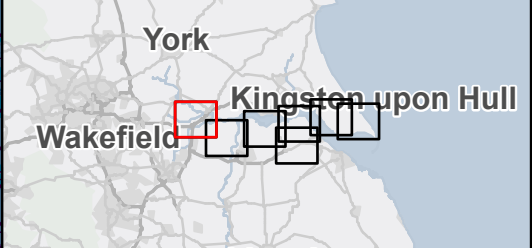

|     |          |                            |       |       |        |
|-----|----------|----------------------------|-------|-------|--------|
|     |          |                            |       |       |        |
| 02  | 18/12/24 | UPDATED WITH B11 FOR ISSUE | DP    | DF    | KS     |
| 01  | 13/12/24 | INITIAL ISSUE              | DP    | DF    | KS     |
| Rev | Date     | Description                | Drawn | Check | Approv |

Client:

PROJECT:  
**HUMBER CARBON CAPTURE PIPELINE**

Site  
Rawcliffe

Client  
1 St James's Square  
London  
SW1Y 4PD  
UK

Registered office:  
80Fen  
80 Fenchurch Street  
London  
EC3M 4BY

Coordinating Office:  
5th Floor  
401 Faraday Street  
Warrington  
WA3 6GA

www.arcadis.com

Title:  
  
Volume 2-Figure 17.2-  
Flood Zones  
Page 1 of 7

|                                                    |             |                   |                  |
|----------------------------------------------------|-------------|-------------------|------------------|
| Designed                                           | L. Driscoll | Date<br>13 DEC 24 | Signed           |
| Drawn                                              | D. Pakrasi  | Date<br>13 DEC 24 | Signed           |
| Checked                                            | D. Franklin | Date<br>13 DEC 24 | Signed           |
| Approved                                           | K.Stubbs    | Date<br>13 DEC 24 | Signed           |
| Scale:                                             | 1:50,000    | Datum:            | AOD              |
| Original Size:                                     | A3          | Grid:             | OS               |
| Suitability Code:                                  | S2          | Project Number:   | 10607856         |
| Suitability Description:                           |             |                   |                  |
| For Information                                    |             |                   |                  |
| Drawing Number:<br>10607856-ARC-EGN-ZZ-DR-ZZ-00024 |             |                   | Revision:<br>P02 |










**Legend**

- Draft Order Limits
- Reporting section boundaries
- Flood zone 2
- Flood zone 3
- Reduction in Risk of Flooding from Rivers and Sea due to Defences
- Above ground installation – indicative footprint
- Pump Facility
- Temporary construction compound
- Search area for temporary construction compound

Notes: GB Background: Contains OS data © Crown Copyright and database right 2023  
Contains data from OS Zoomstack, Contains public sector information licensed under the Open Government Licence v2.0

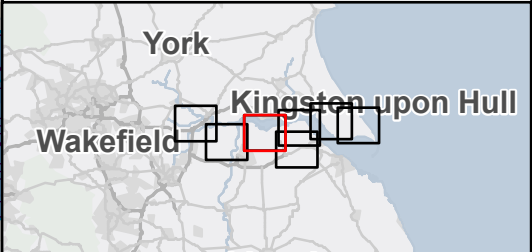

| Rev | Date     | Description                | Drawn | Check | Approv |
|-----|----------|----------------------------|-------|-------|--------|
| 02  | 18/12/24 | UPDATED WITH B11 FOR ISSUE | DP    | DF    | KS     |
| 01  | 13/12/24 | INITIAL ISSUE              | DP    | DF    | KS     |

Client:

**PROJECT:**  
**HUMBER CARBON CAPTURE PIPELINE**

**Site**  
Rawcliffe

**Client**  
1 St James's Square  
London  
SW1Y 4PD  
UK

Registered office:  
80Fen  
80 Fenchurch Street  
London  
EC3M 4BY

Coordinating Office:  
5th Floor  
401 Faraday Street  
Warrington  
WA3 6GA

[www.arcadis.com](http://www.arcadis.com)


Title:

**Volume 2-Figure 17.2-  
Flood Zones  
Page 3 of 7**

|                   |             |                 |           |          |  |
|-------------------|-------------|-----------------|-----------|----------|--|
| Designed          | L. Driscoll | Date            | 13 DEC 24 | Signed   |  |
| Drawn             | D. Pakrasi  | Date            | 13 DEC 24 | Signed   |  |
| Checked           | D. Franklin | Date            | 13 DEC 24 | Signed   |  |
| Approved          | K.Stubbs    | Date            | 13 DEC 24 | Signed   |  |
| Scale:            | 1:50,000    | Datum:          |           | AOD      |  |
| Original Size:    | A3          | Grid:           |           | OS       |  |
| Suitability Code: | S2          | Project Number: |           | 10607856 |  |

|                                 |  |                 |  |
|---------------------------------|--|-----------------|--|
| Suitability Description:        |  | For Information |  |
| Drawing Number:                 |  | Revision:       |  |
| 10607856-ARC-EGN-ZZ-DR-ZZ-00024 |  | P02             |  |



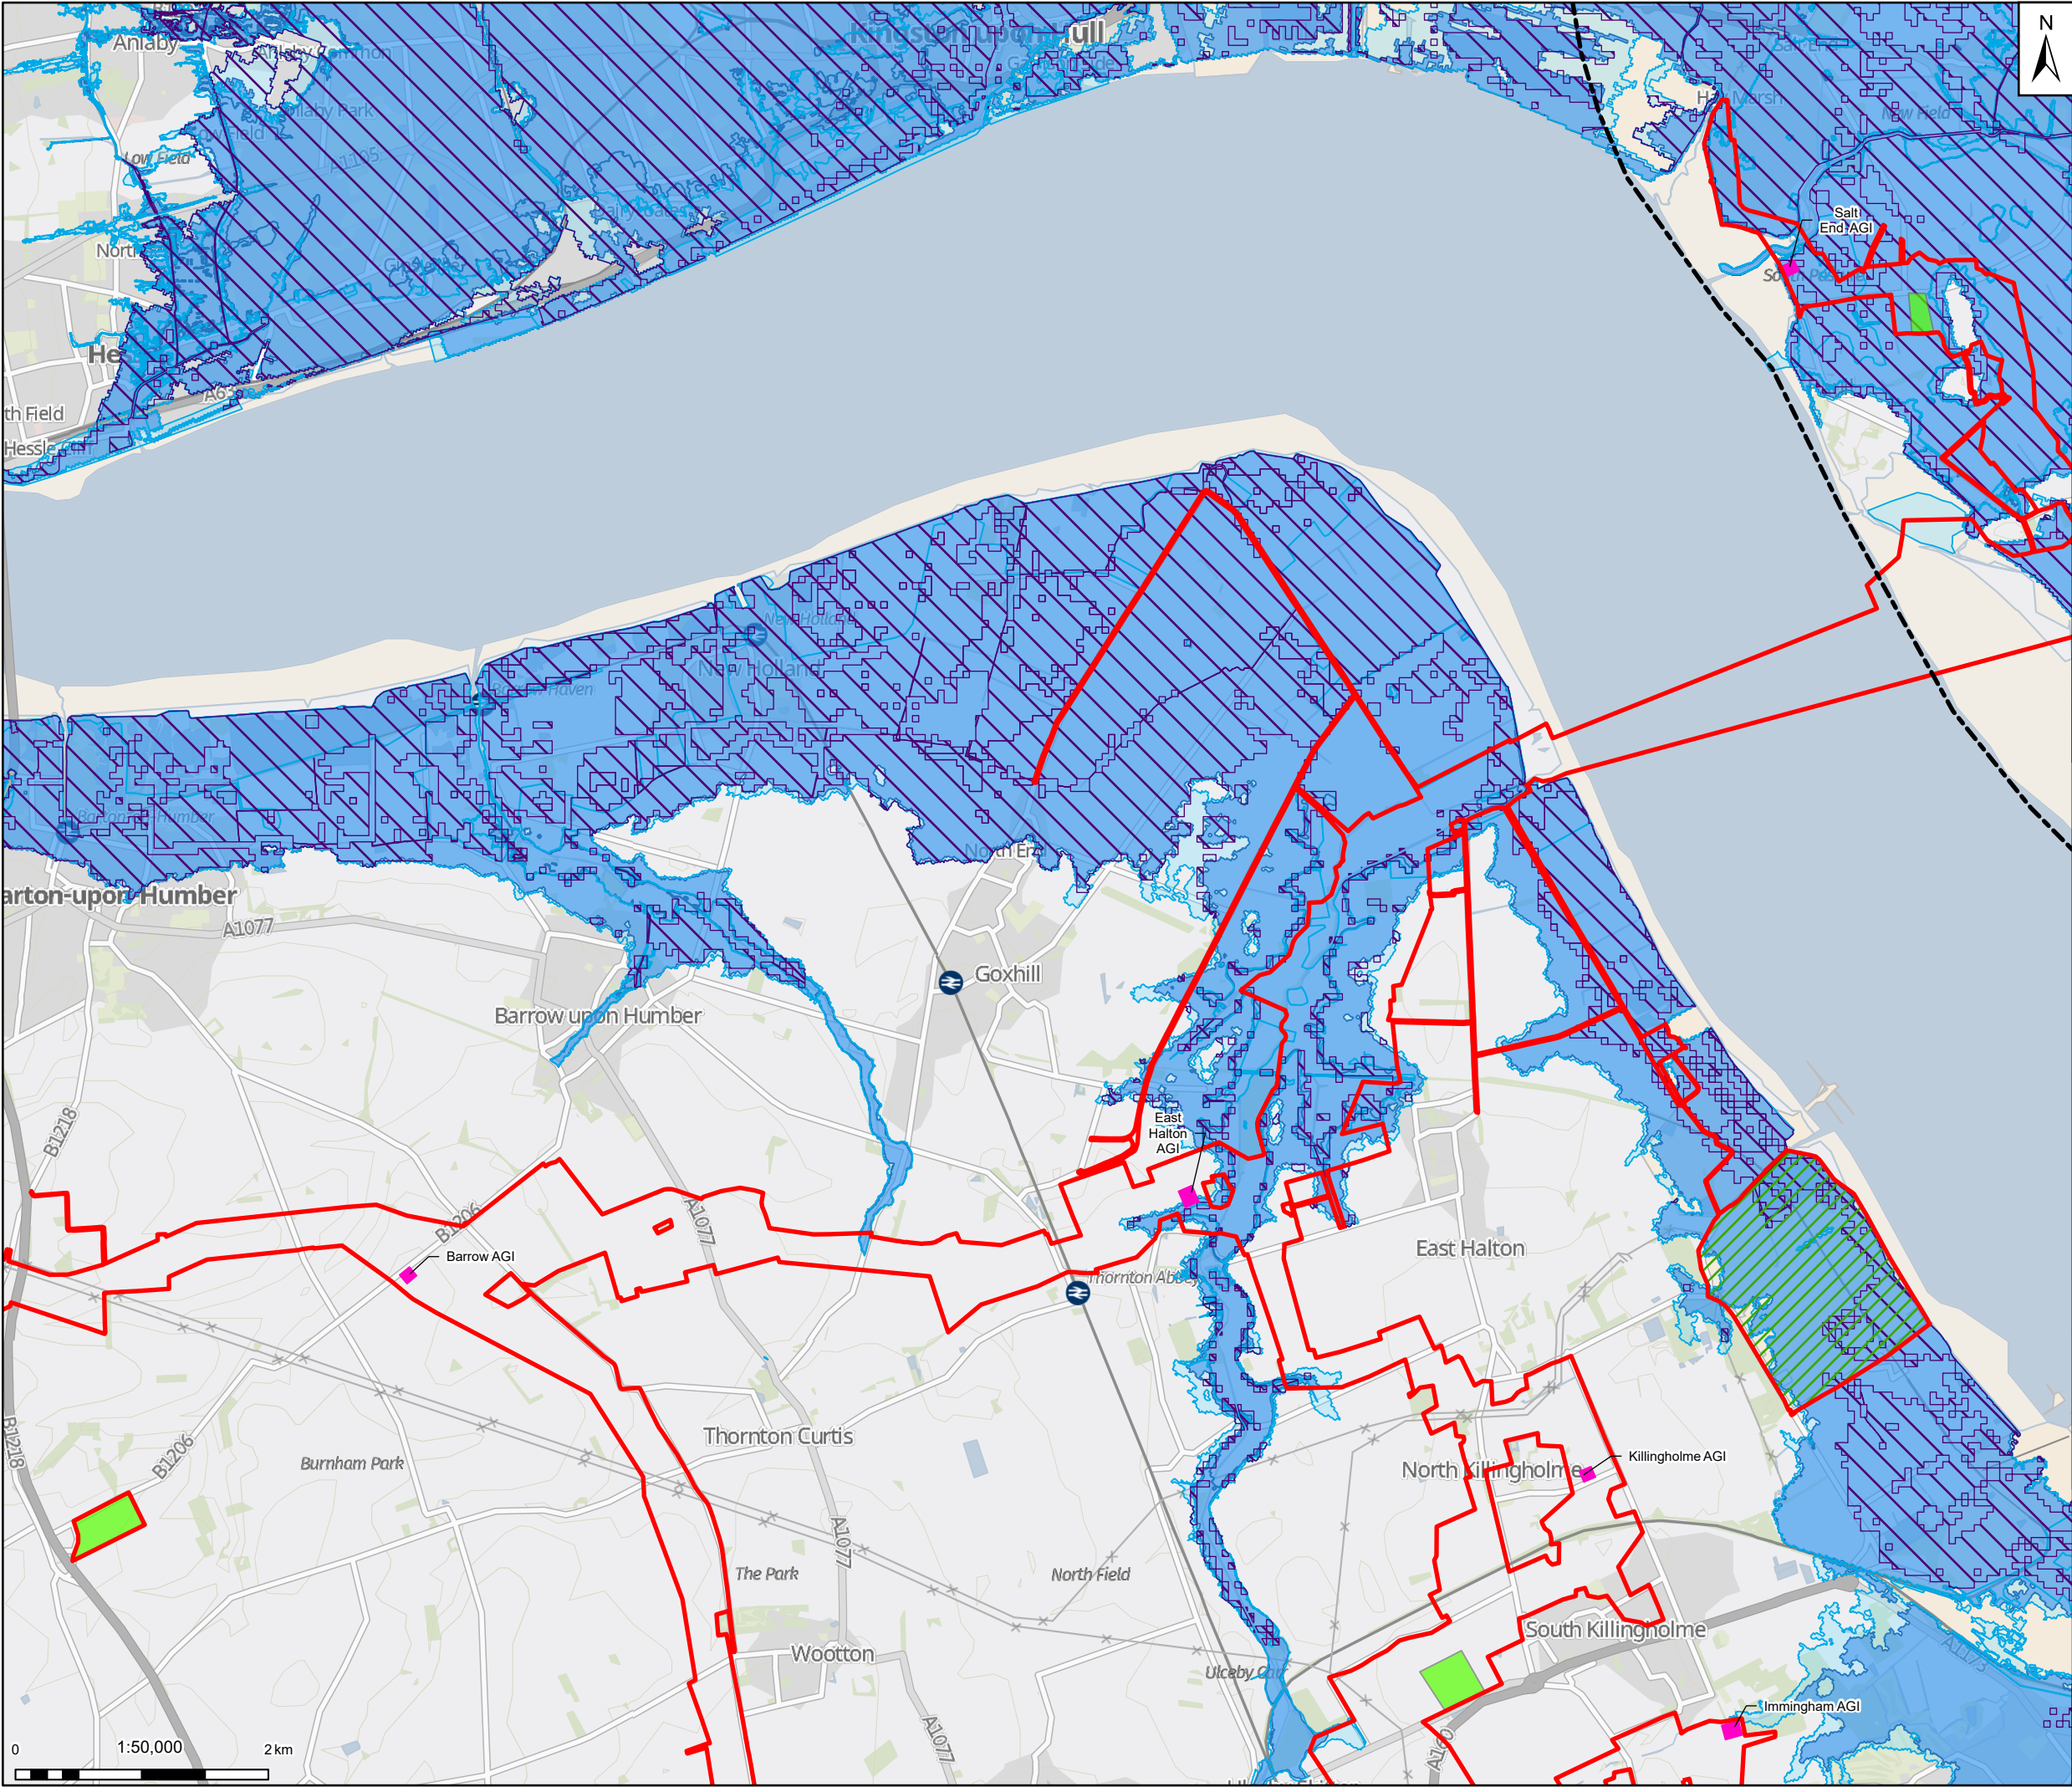

N

Draft Order Limits

Reporting section boundaries

Flood zone 2

Flood zone 3

Reduction in Risk of Flooding from Rivers and Sea due to Defences


Above ground installation – indicative footprint

Pump Facility

Temporary construction compound

Search area for temporary construction compound

Notes: GB Background: Contains OS data © Crown Copyright and database right 2023  
Contains data from OS Zoomstack, Contains public sector information licensed under the Open Government Licence v2.0

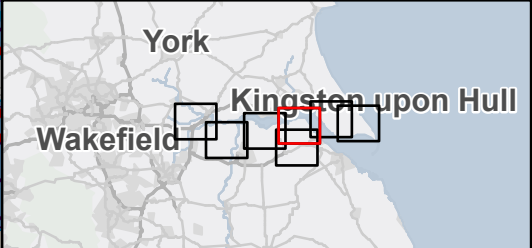

| Rev | Date     | Description                | Drawn | Check | Approv |
|-----|----------|----------------------------|-------|-------|--------|
| 02  | 18/12/24 | UPDATED WITH B11 FOR ISSUE | DP    | DF    | KS     |
| 01  | 13/12/24 | INITIAL ISSUE              | DP    | DF    | KS     |

Client:

PROJECT:

HUMBER CARBON CAPTURE PIPELINE

Site

Rawcliffe

Client

1 St James's Square  
London  
SW1Y 4PD  
UK

Registered office:  
80Fen  
80 Fenchurch Street  
London  
EC3M 4BY

Coordinating Office:  
5th Floor  
401 Faraday Street  
Warrington  
WA3 6GA

[www.arcadis.com](http://www.arcadis.com)

Title:

Volume 2-Figure 17.2-  
Flood Zones  
Page 4 of 7

|                   |             |                   |          |
|-------------------|-------------|-------------------|----------|
| Designed          | L. Driscoll | Date<br>13 DEC 24 | Signed   |
| Drawn             | D. Pakrasi  | Date<br>13 DEC 24 | Signed   |
| Checked           | D. Franklin | Date<br>13 DEC 24 | Signed   |
| Approved          | K.Stubbs    | Date<br>13 DEC 24 | Signed   |
| Scale:            | 1:50,000    | Datum:            | AOD      |
| Original Size:    | A3          | Grid:             | OS       |
| Suitability Code: | S2          | Project Number:   | 10607856 |


Suitability Description:

For Information

Drawing Number:  
10607856-ARC-EGN-ZZ-DR-ZZ-00024

Revision:  
P02




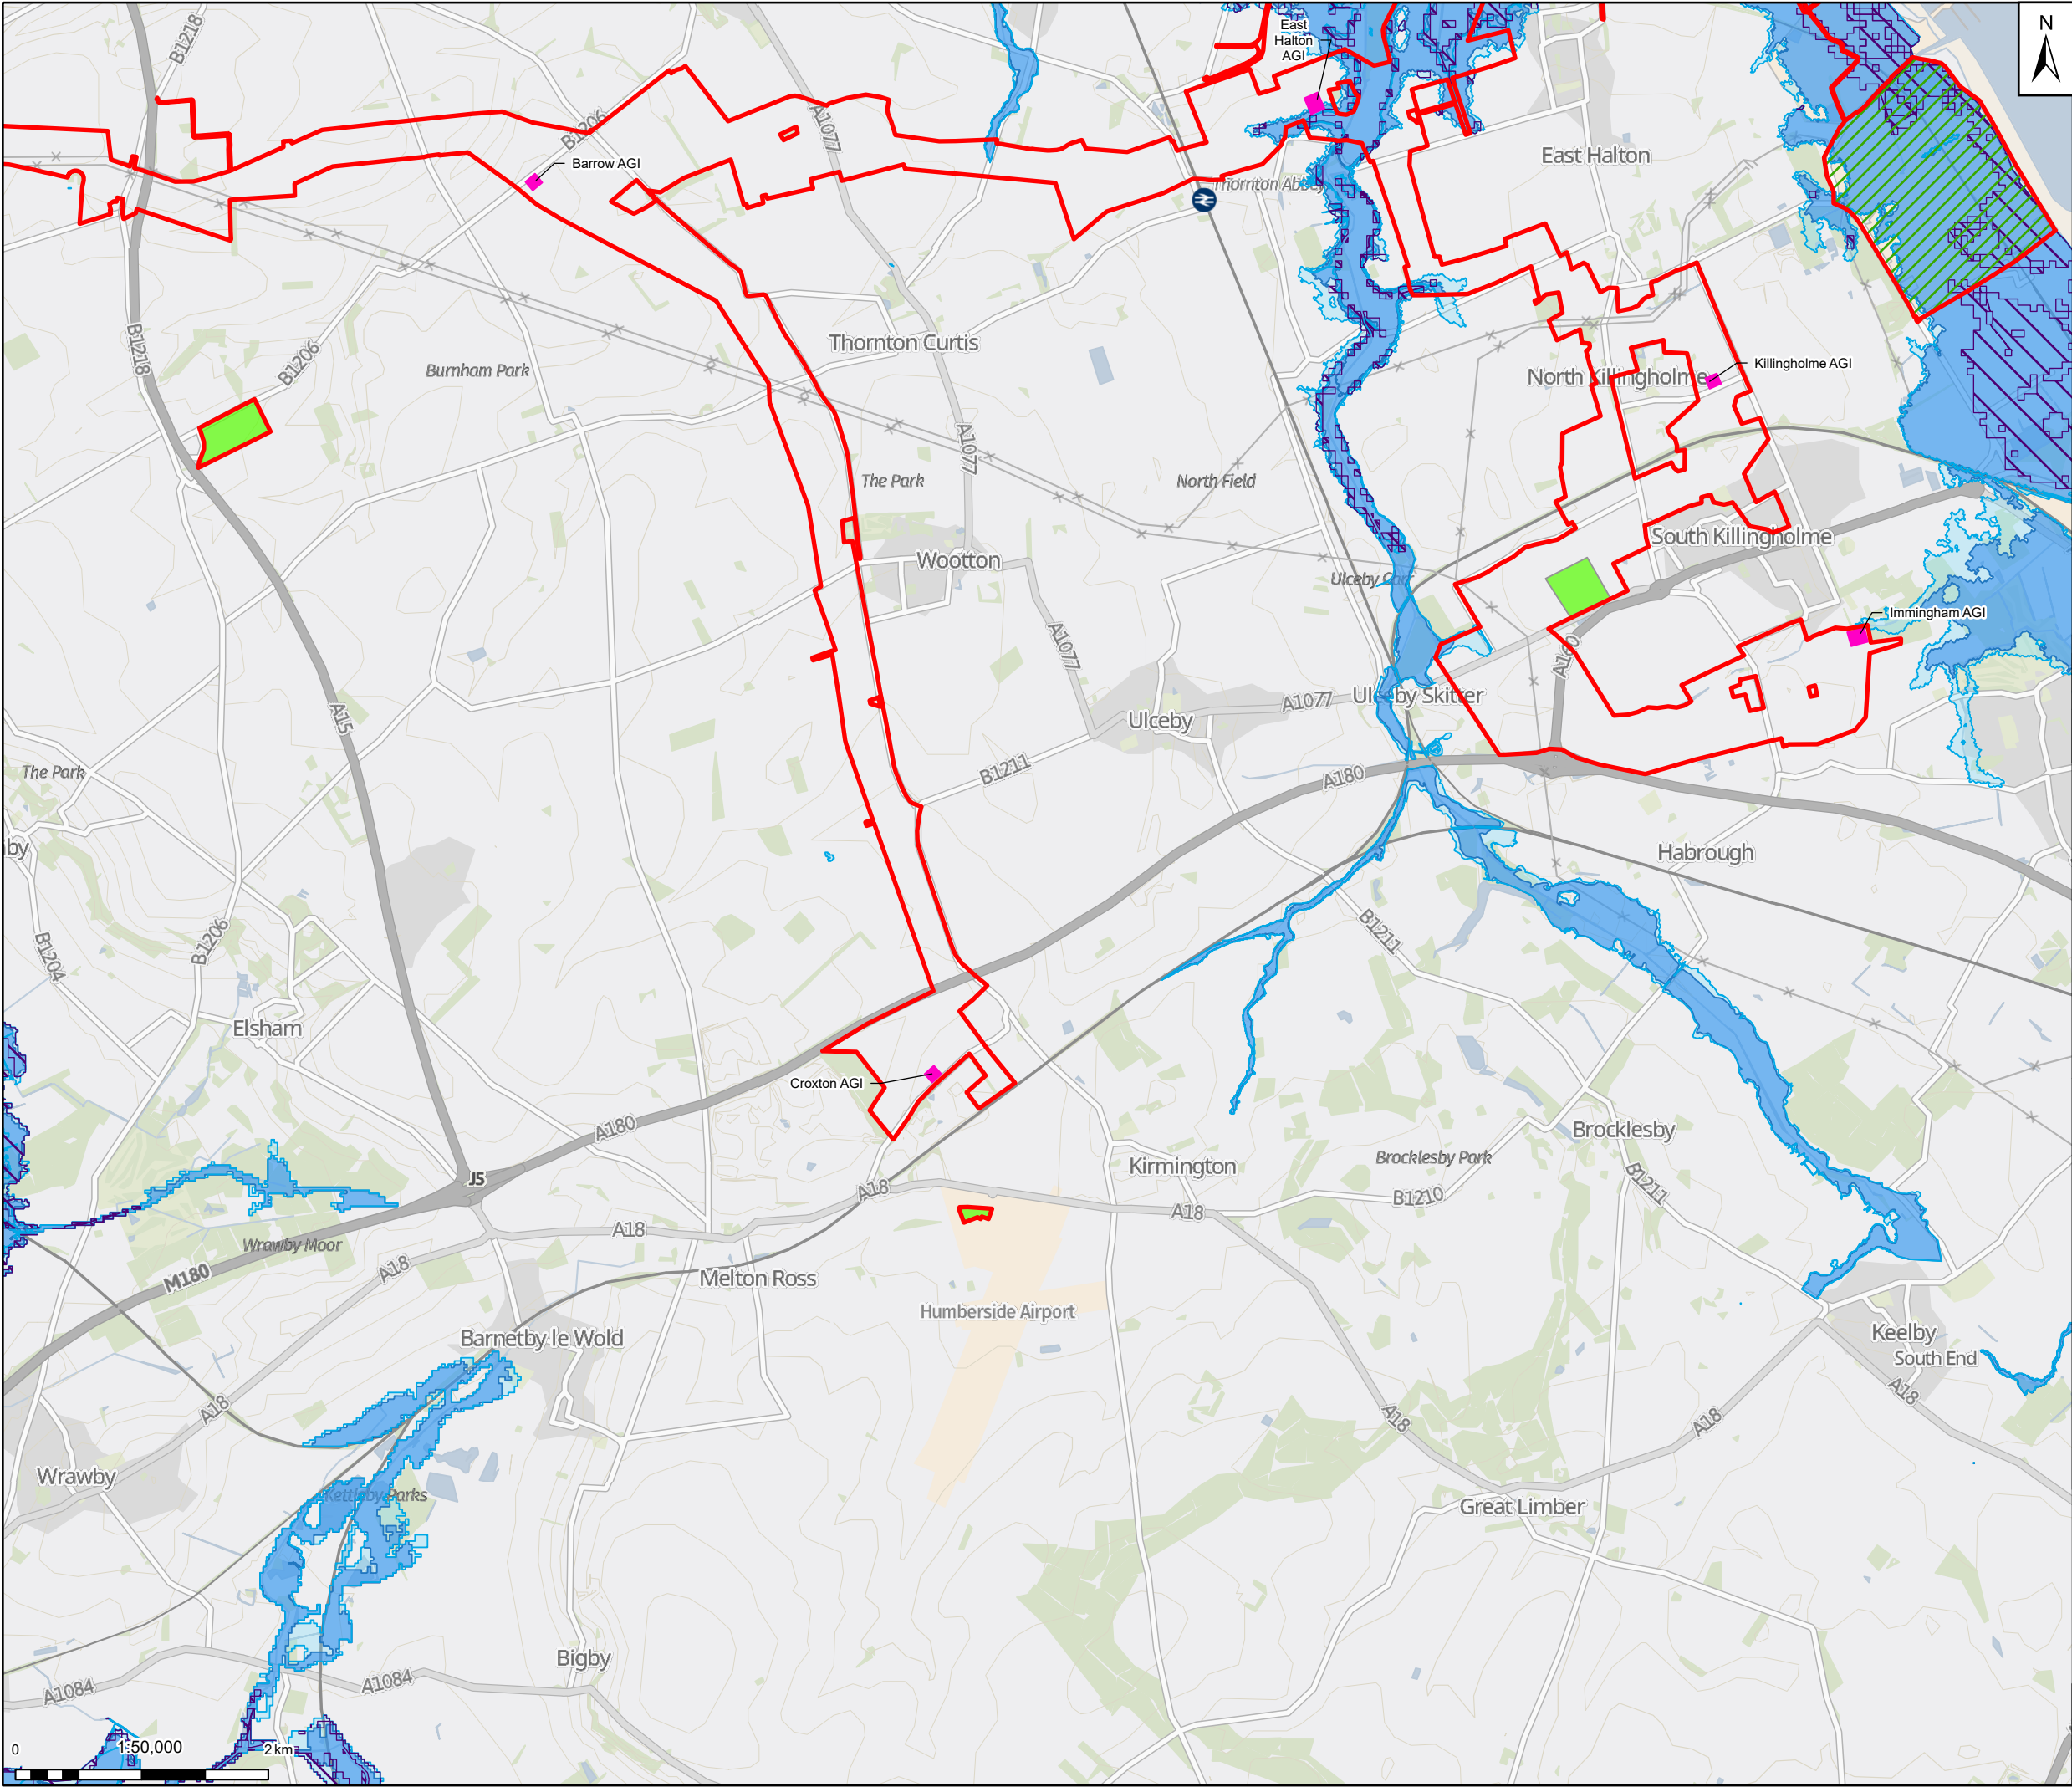

Legend

- Draft Order Limits
- Reporting section boundaries
- Flood zone 2
- Flood zone 3
- Reduction in Risk of Flooding from Rivers and Sea due to Defences
- Above ground installation – indicative footprint
- Pump Facility
- Temporary construction compound
- Search area for temporary construction compound

Notes: GB Background: Contains OS data © Crown Copyright and database right 2023  
Contains data from OS Zoomstack, Contains public sector information licensed under the Open Government Licence v2.0

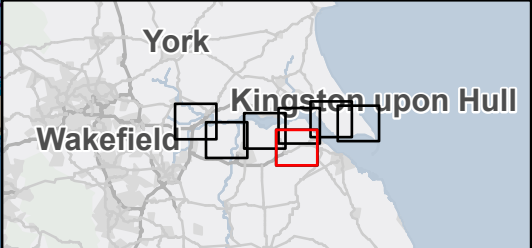

|     |          |                            |       |       |        |
|-----|----------|----------------------------|-------|-------|--------|
|     |          |                            |       |       |        |
| 02  | 18/12/24 | UPDATED WITH B11 FOR ISSUE | DP    | DF    | KS     |
| 01  | 13/12/24 | INITIAL ISSUE              | DP    | DF    | KS     |
| Rev | Date     | Description                | Drawn | Check | Approv |

Client:

PROJECT:  
**HUMBER CARBON CAPTURE PIPELINE**

Site  
Rawcliffe

Client  
1 St James's Square  
London  
SW1Y 4PD  
UK

Registered office:  
80Fen  
80 Fenchurch Street  
London  
EC3M 4BY

Coordinating Office:  
5th Floor  
401 Faraday Street  
Warrington  
WA3 6GA

www.arcadis.com

Title:

Volume 2-Figure 17.2-  
Flood Zones  
Page 5 of 7

|                   |             |                   |          |
|-------------------|-------------|-------------------|----------|
| Designed          | L. Driscoll | Date<br>13 DEC 24 | Signed   |
| Drawn             | D. Pakrasi  | Date<br>13 DEC 24 | Signed   |
| Checked           | D. Franklin | Date<br>13 DEC 24 | Signed   |
| Approved          | K.Stubbs    | Date<br>13 DEC 24 | Signed   |
| Scale:            | 1:50,000    | Datum:            | AOD      |
| Original Size:    | A3          | Grid:             | OS       |
| Suitability Code: | S2          | Project Number:   | 10607856 |


Suitability Description:

For Information

Drawing Number:  
10607856-ARC-EGN-ZZ-DR-ZZ-00024

Revision:  
P02



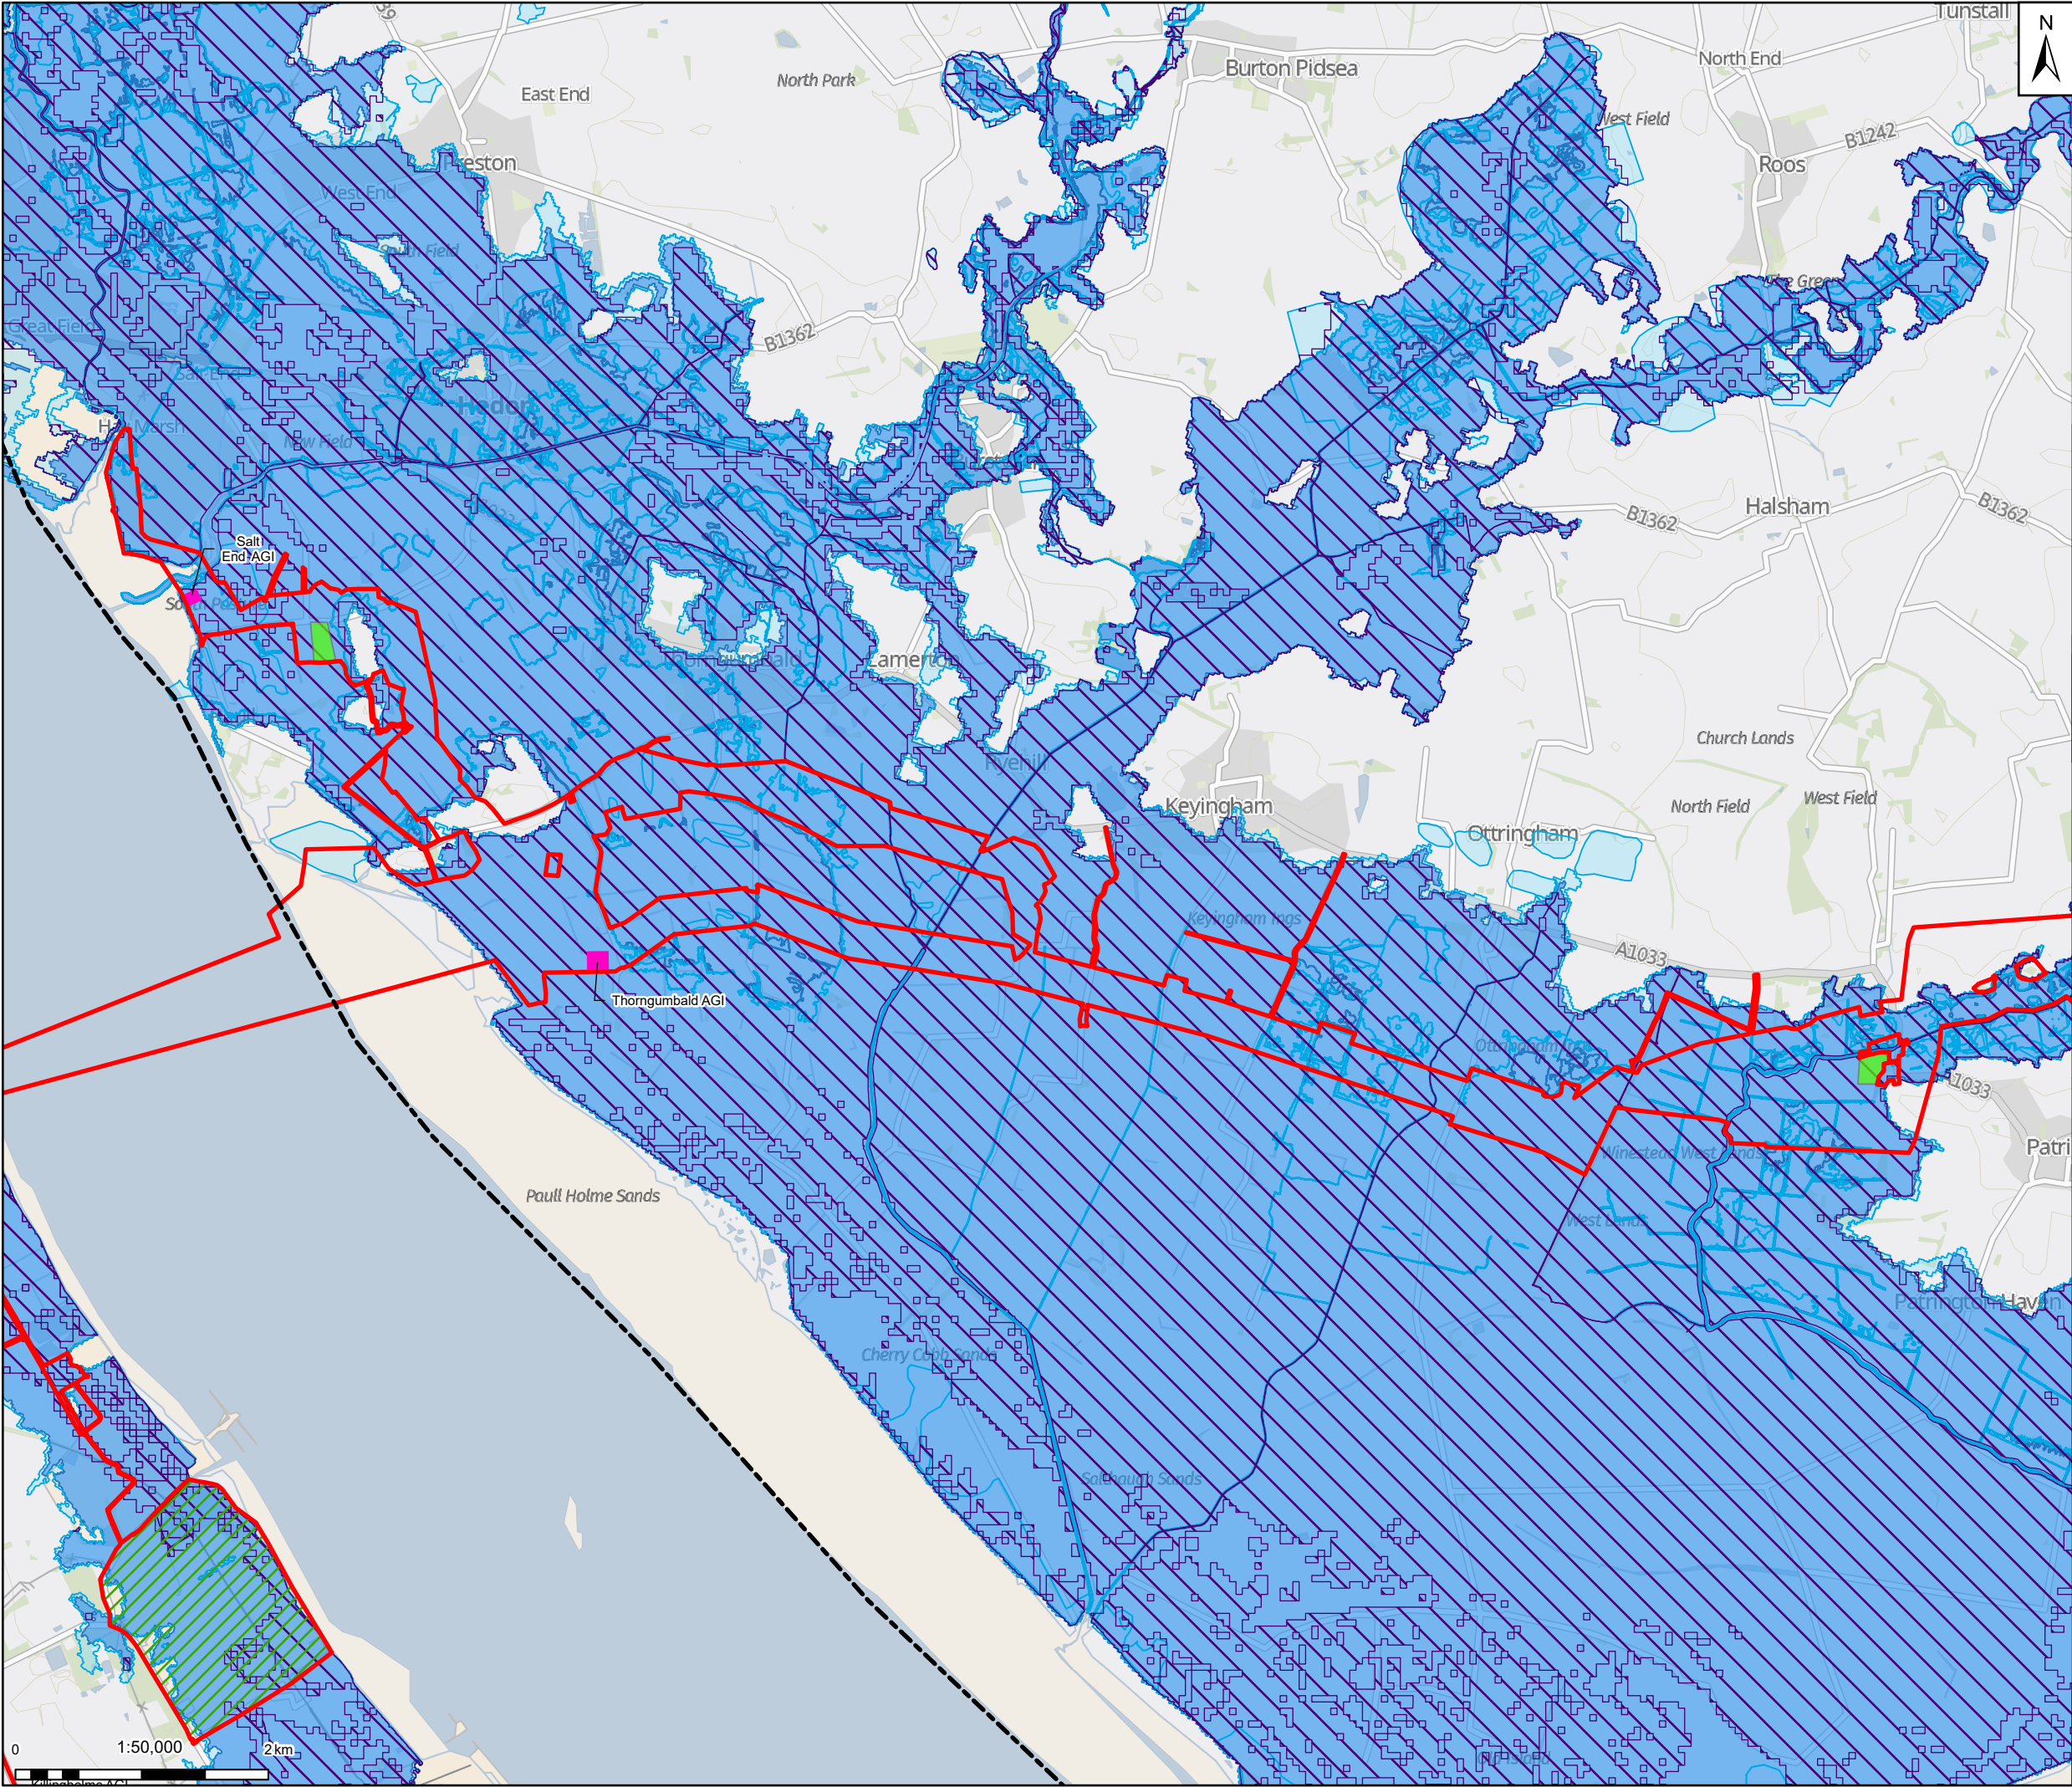

Legend

Draft Order Limits

Reporting section boundaries

Flood zone 2

Flood zone 3

Reduction in Risk of Flooding from Rivers and Sea due to Defences


Above ground installation – indicative footprint

Pump Facility

Temporary construction compound

Search area for temporary construction compound

Notes: GB Background: Contains OS data © Crown Copyright and database right 2023  
Contains data from OS Zoomstack, Contains public sector information licensed under the Open Government Licence v2.0

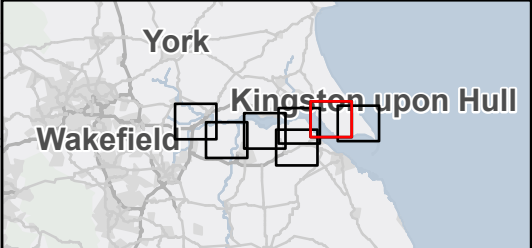

| Rev | Date     | Description                | Drawn | Check | Approv |
|-----|----------|----------------------------|-------|-------|--------|
| 02  | 18/12/24 | UPDATED WITH B11 FOR ISSUE | DP    | DF    | KS     |
| 01  | 13/12/24 | INITIAL ISSUE              | DP    | DF    | KS     |

Client:

PROJECT:  
**HUMBER CARBON CAPTURE PIPELINE**

Site  
Rawcliffe

Client  
1 St James's Square  
London  
SW1Y 4PD  
UK

Registered office:  
80Fen  
80 Fenchurch Street  
London  
EC3M 4BY

Coordinating Office:  
5th Floor  
401 Faraday Street  
Warrington  
WA3 6GA

www.arcadis.com

Title:  
**Volume 2-Figure 17.2-  
Flood Zones  
Page 6 of 7**


|                   |             |                   |          |
|-------------------|-------------|-------------------|----------|
| Designed          | L. Driscoll | Date<br>13 DEC 24 | Signed   |
| Drawn             | D. Pakrasi  | Date<br>13 DEC 24 | Signed   |
| Checked           | D. Franklin | Date<br>13 DEC 24 | Signed   |
| Approved          | K.Stubbs    | Date<br>13 DEC 24 | Signed   |
| Scale:            | 1:50,000    | Datum:            | AOD      |
| Original Size:    | A3          | Grid:             | OS       |
| Suitability Code: | S2          | Project Number:   | 10607856 |

Suitability Description:  
**For Information**

Drawing Number:  
**10607856-ARC-EGN-ZZ-DR-ZZ-00024**

Revision:  
**P02**



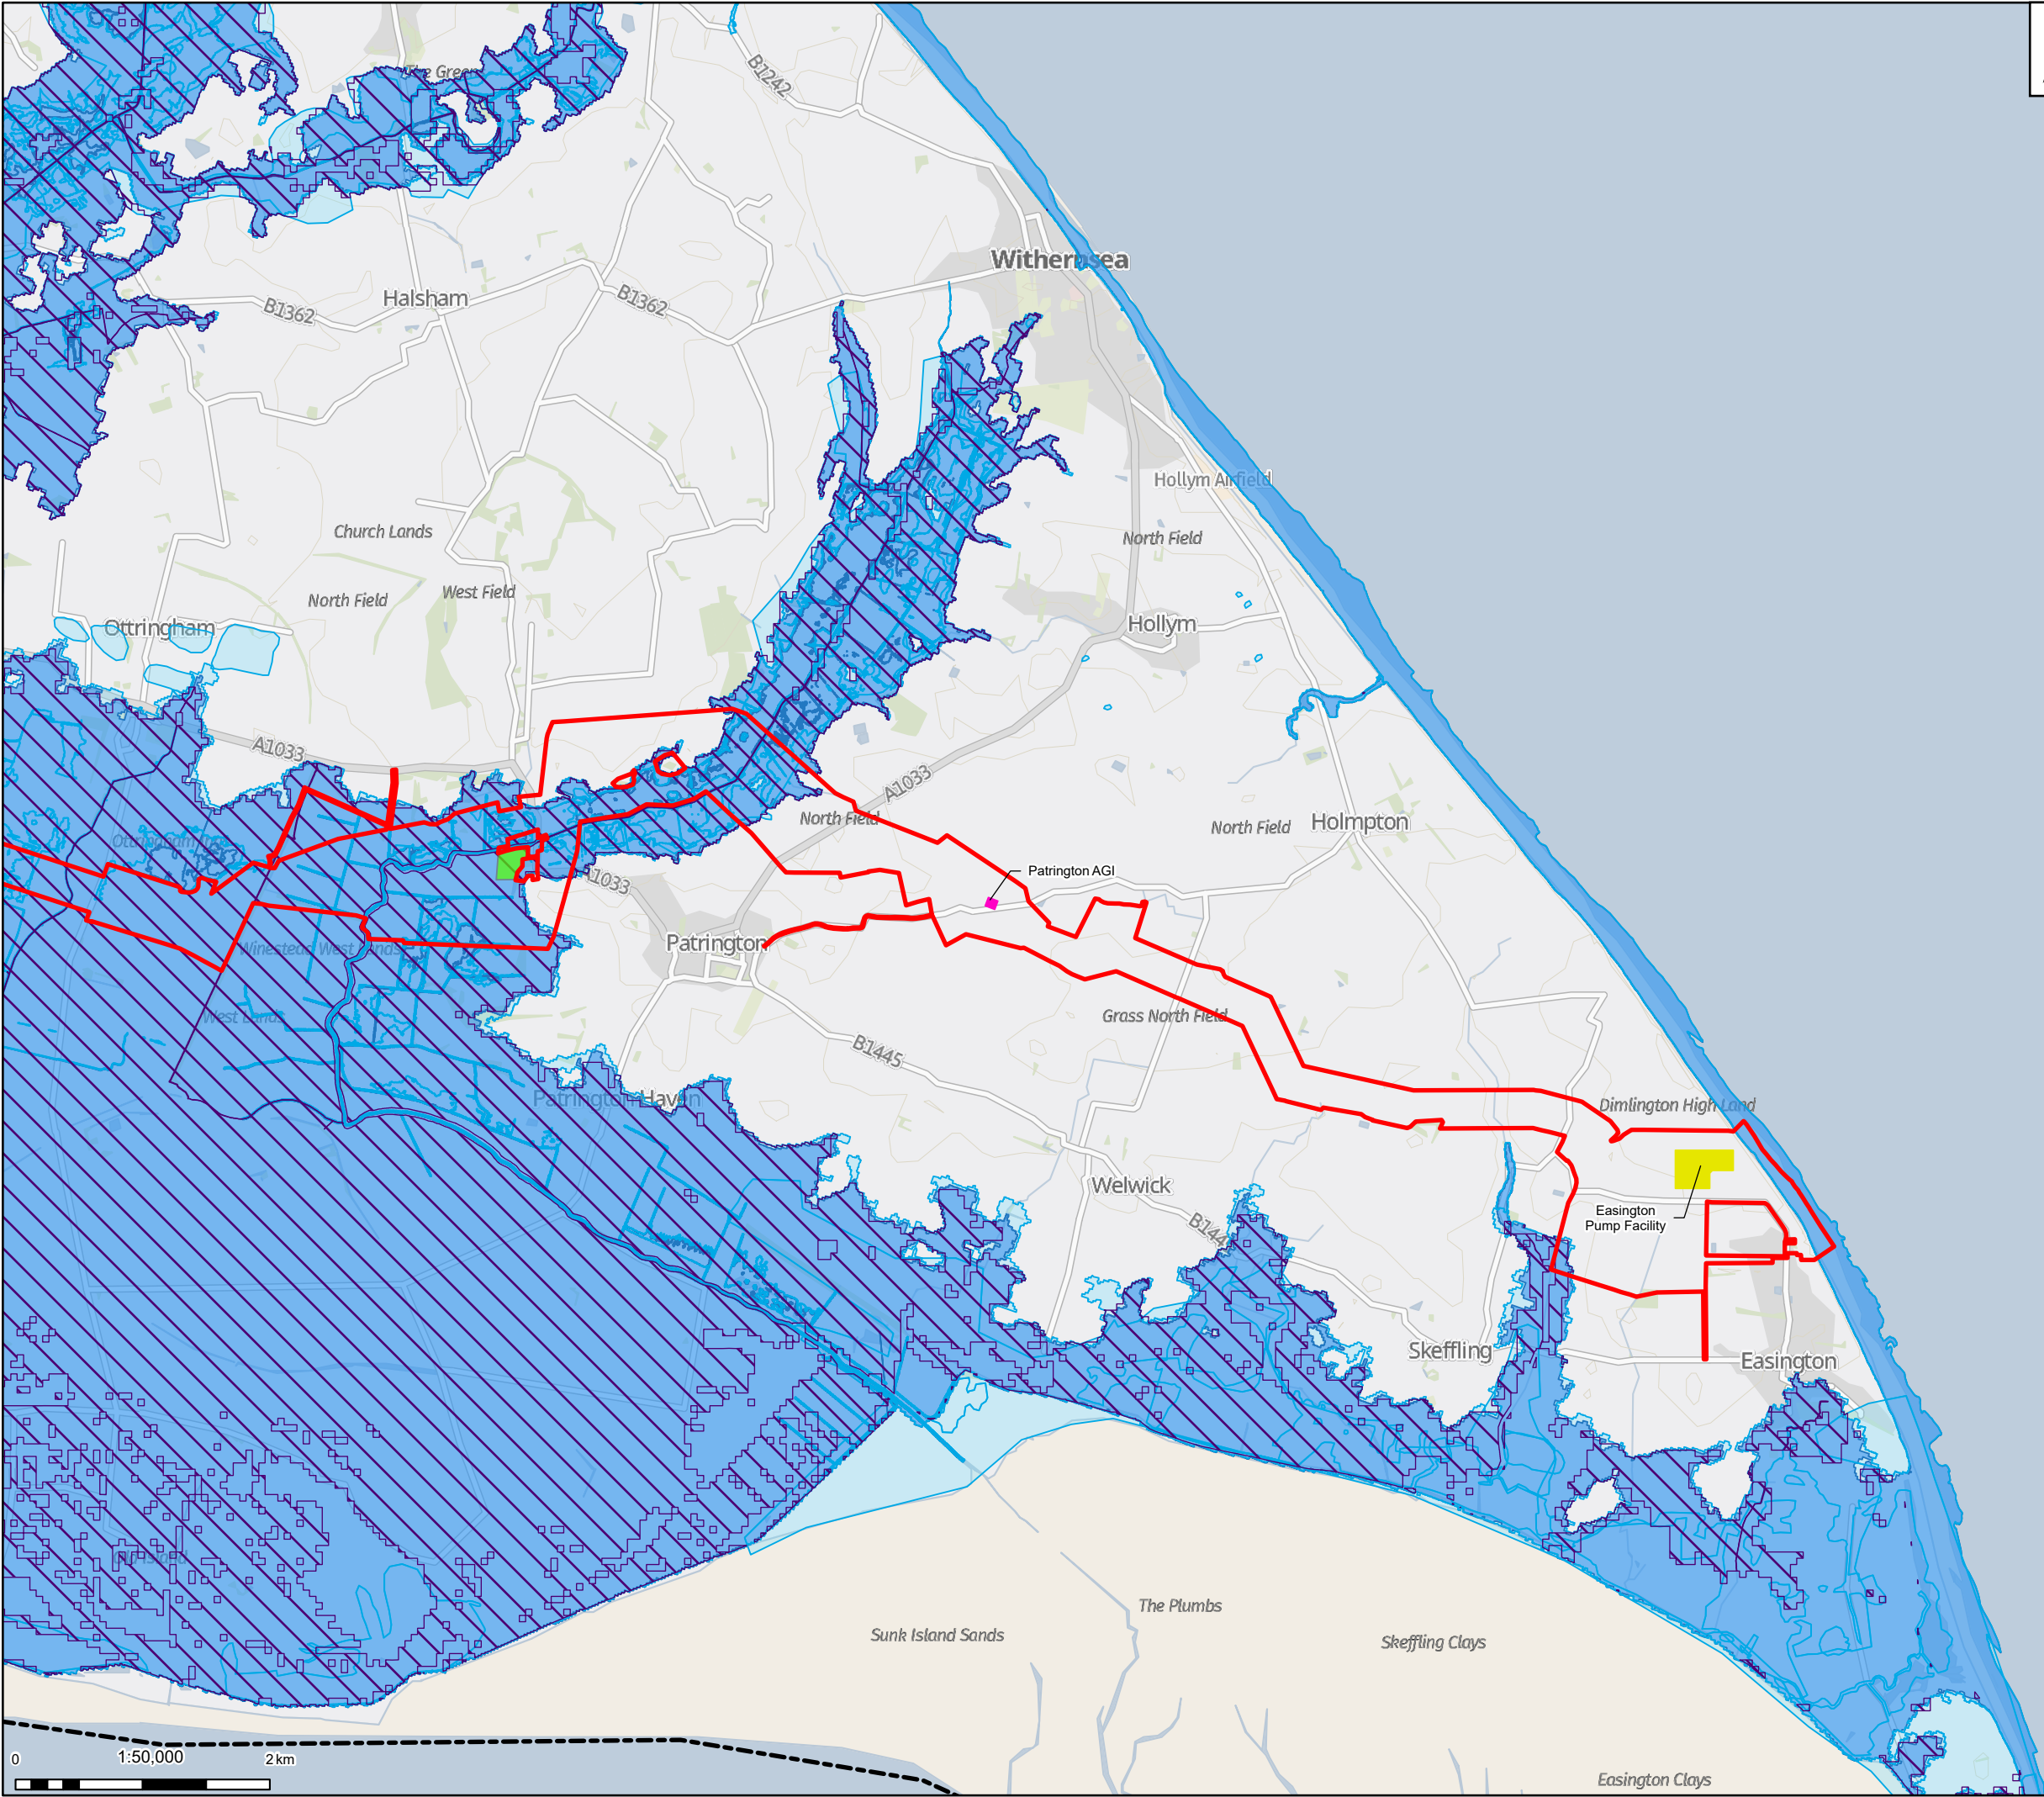

N

Legend

Draft Order Limits

Reporting section boundaries

Flood zone 2

Flood zone 3

Reduction in Risk of Flooding from Rivers and Sea due to Defences

Above ground installation – indicative footprint

Pump Facility

Temporary construction compound

Search area for temporary construction compound

Notes: GB Background: Contains OS data © Crown Copyright and database right 2023  
Contains data from OS Zoomstack, Contains public sector information licensed under the Open Government Licence v2.0

|     |          |                            |       |       |        |
|-----|----------|----------------------------|-------|-------|--------|
|     |          |                            |       |       |        |
| 02  | 18/12/24 | UPDATED WITH B11 FOR ISSUE | DP    | DF    | KS     |
| 01  | 13/12/24 | INITIAL ISSUE              | DP    | DF    | KS     |
| Rev | Date     | Description                | Drawn | Check | Approv |

Client:

PROJECT:

HUMBER CARBON CAPTURE PIPELINE

Site

Rawcliffe

Client

1 St James's Square  
London  
SW1Y 4PD  
UK

Registered office:  
80Fen  
80 Fenchurch Street  
London  
EC3M 4BY

Coordinating Office:  
5th Floor  
401 Faraday Street  
Warrington  
WA3 6GA

[www.arcadis.com](http://www.arcadis.com)

Title:

Volume 2-Figure 17.2-  
Flood Zones  
Page 7 of 7

|                   |             |                   |          |
|-------------------|-------------|-------------------|----------|
| Designed          | L. Driscoll | Date<br>13 DEC 24 | Signed   |
| Drawn             | D. Pakrasi  | Date<br>13 DEC 24 | Signed   |
| Checked           | D. Franklin | Date<br>13 DEC 24 | Signed   |
| Approved          | K.Stubbs    | Date<br>13 DEC 24 | Signed   |
| Scale:            | 1:50,000    | Datum:            | AOD      |
| Original Size:    | A3          | Grid:             | OS       |
| Suitability Code: | S2          | Project Number:   | 10607856 |


Suitability Description:

For Information

Drawing Number:  
10607856-ARC-EGN-ZZ-DR-ZZ-00024

Revision:  
P02



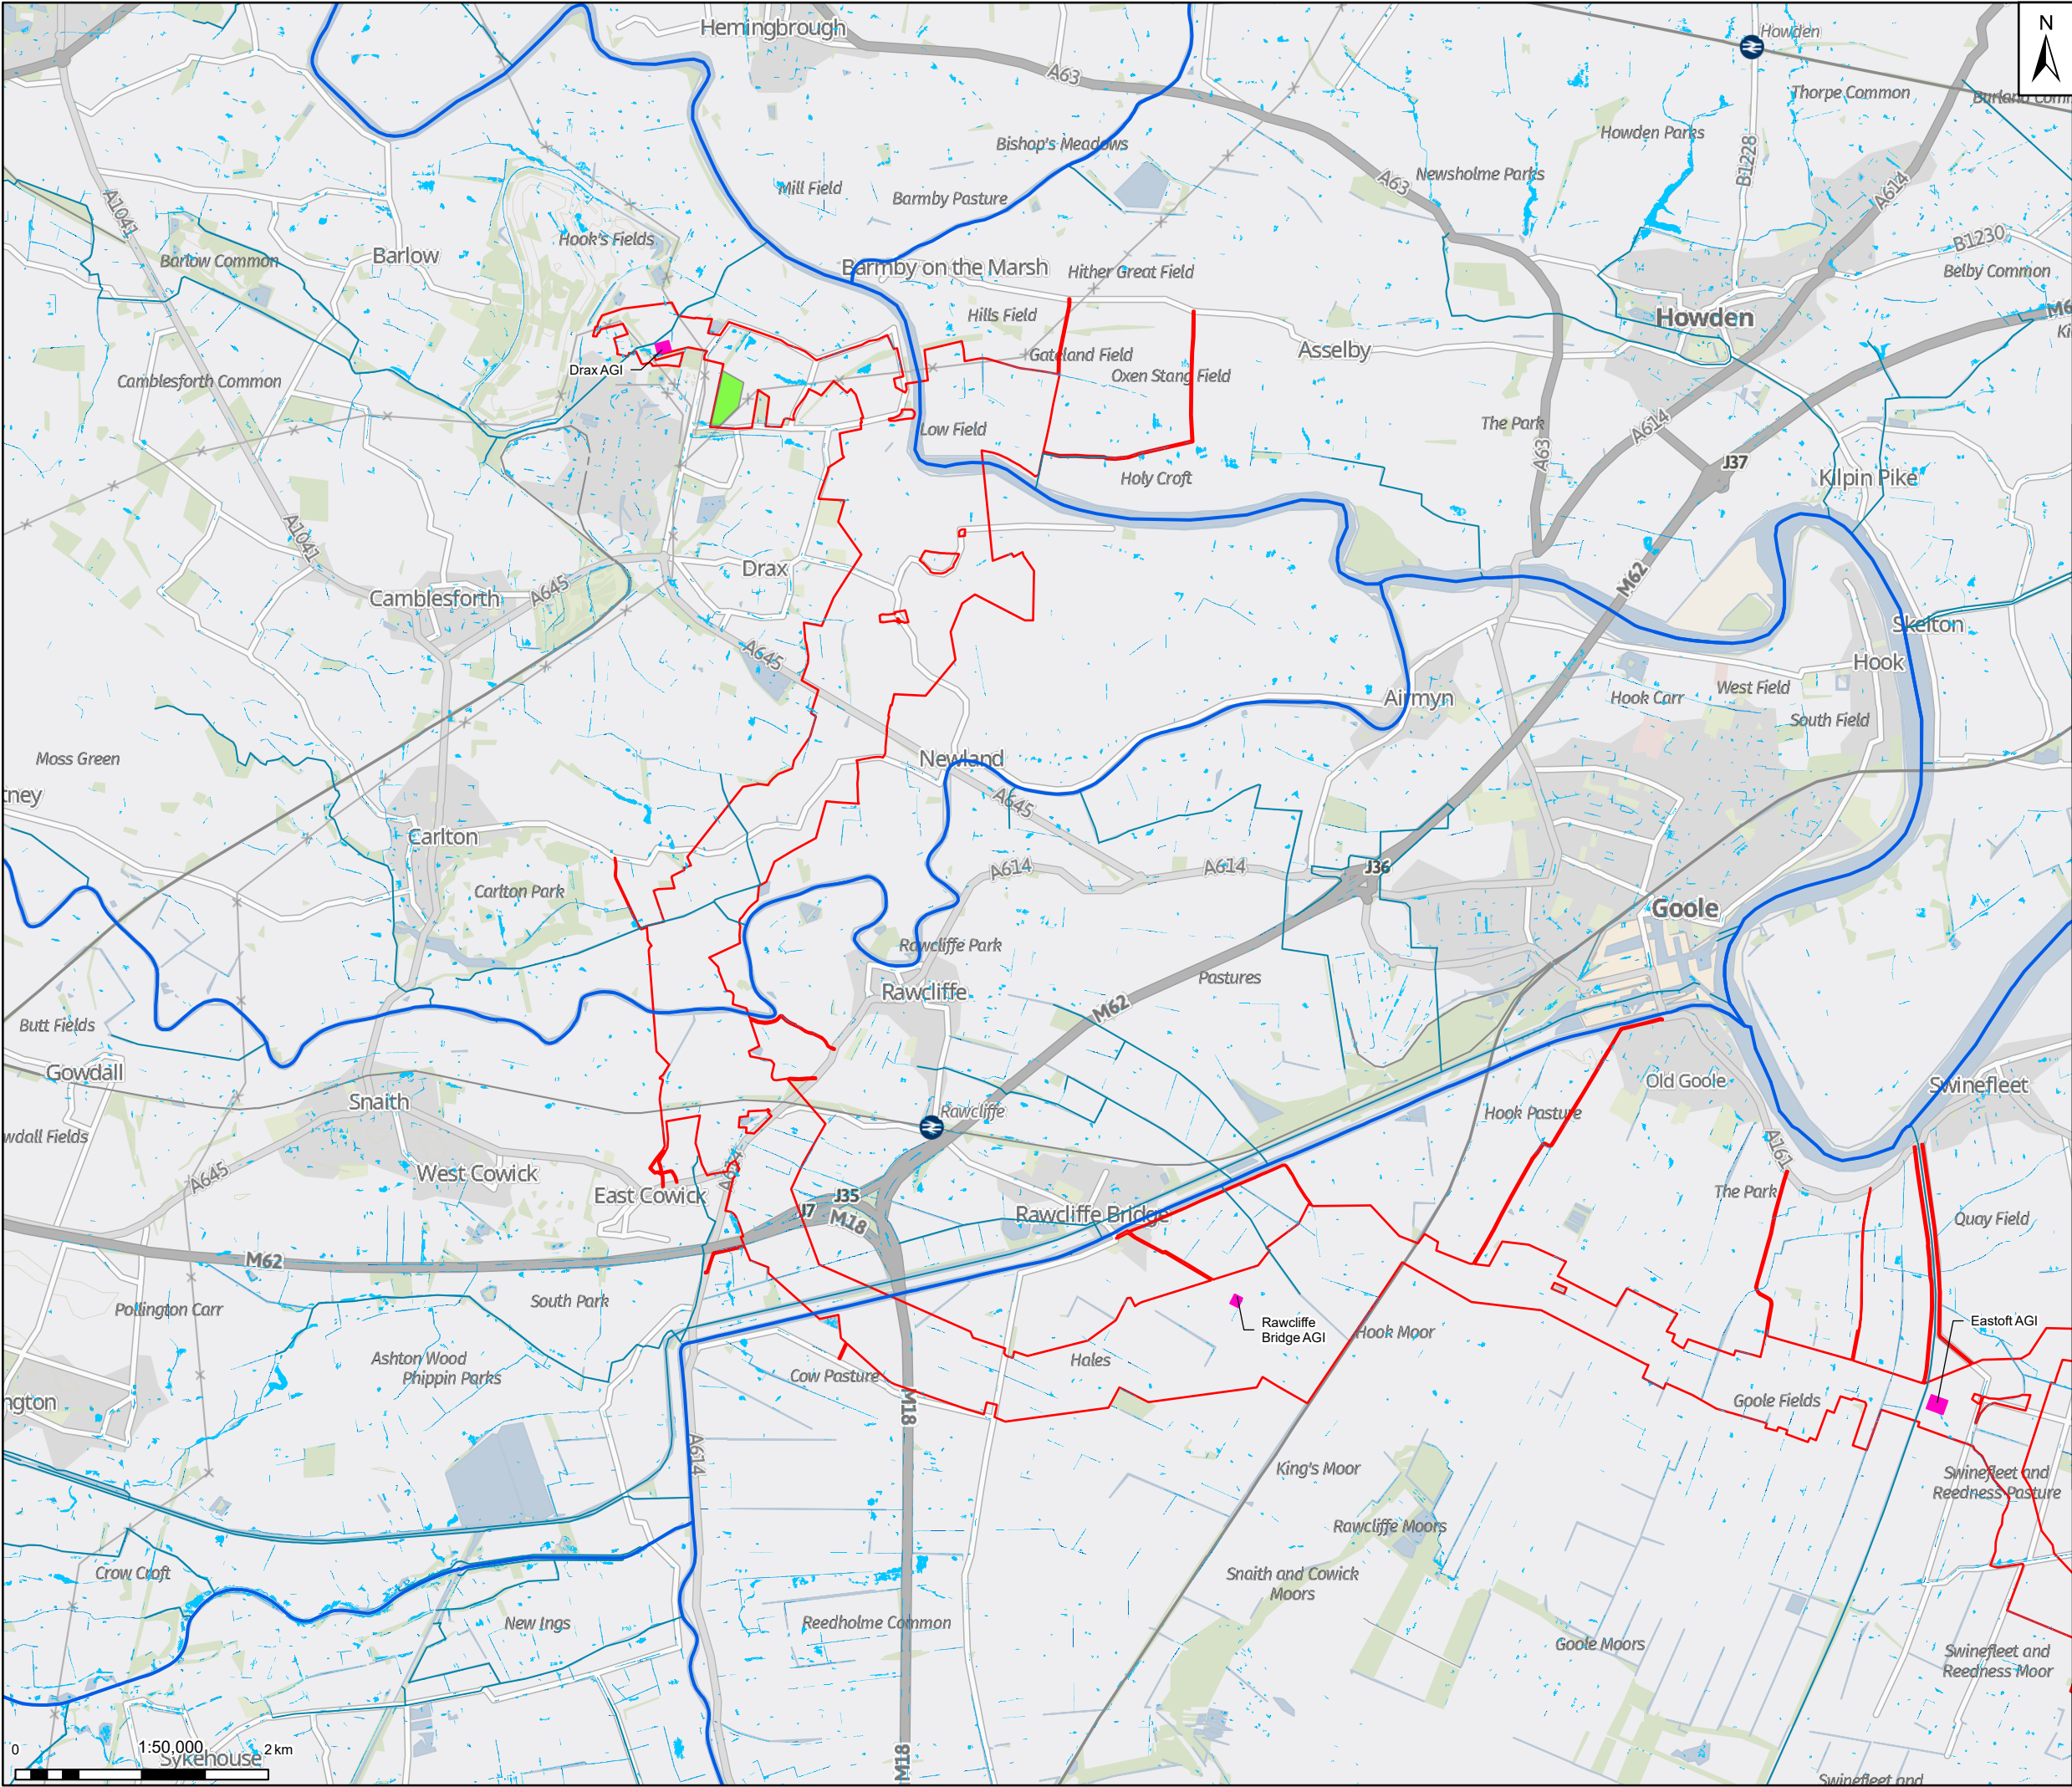

Legend

Draft Order Limits

Ordinary watercourse

Statutory main river


Risk of Flooding from Surface Water  
Extent: 3.3 percent annual chance

Risk of Flooding from Surface Water  
Extent: 1 percent annual chance

Above ground installation – indicative footprint

Temporary construction compound

Notes: GB Background: Contains OS data © Crown Copyright and database right 2023  
Contains data from OS Zoomstack, Contains public sector information licensed under the Open Government Licence v2.0

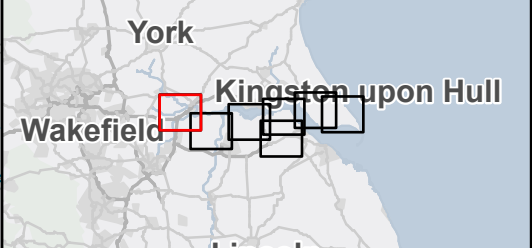

|     |          |                            |       |       |        |
|-----|----------|----------------------------|-------|-------|--------|
|     |          |                            |       |       |        |
| 02  | 18/12/24 | UPDATED WITH B11 FOR ISSUE | RM    | DF    | KS     |
| 01  | 13/12/24 | INITIAL ISSUE              | RM    | DF    | KS     |
| Rev | Date     | Description                | Drawn | Check | Approv |

Client:

PROJECT:  
**HUMBER CARBON CAPTURE PIPELINE**

Site  
Rawcliffe

Client  
1 St James's Square  
London  
SW1Y 4PD  
UK

Registered office:  
80Fen  
80 Fenchurch Street  
London  
EC3M 4BY

Coordinating Office:  
5th Floor  
401 Faraday Street  
Warrington  
WA3 6GA

www.arcadis.com

Title:  
**Volume 2-Figure 17.3 -  
Risk of Flooding from Surface Water  
Page 1 of 7**

|                                                    |             |                   |                         |
|----------------------------------------------------|-------------|-------------------|-------------------------|
| Designed                                           | L. Driscoll | Date<br>13 DEC 24 | Signed                  |
| Drawn                                              | R. Millman  | Date<br>13 DEC 24 | Signed                  |
| Checked                                            | D. Franklin | Date<br>13 DEC 24 | Signed                  |
| Approved                                           | K.Stubbs    | Date<br>13 DEC 24 | Signed                  |
| Scale:                                             | 1:50,000    | Datum:            | AOD                     |
| Original Size:                                     | A3          | Grid:             | OS                      |
| Suitability Code:                                  | S2          | Project Number:   | 10607856                |
| Suitability Description:                           |             |                   |                         |
| For Information                                    |             |                   |                         |
| Drawing Number:<br>10607856-ARC-EGN-ZZ-DR-ZZ-00025 |             |                   | Revision:<br><b>P02</b> |










**Legend**

- Draft Order Limits
- Ordinary watercourse
- Statutory main river
- Risk of Flooding from Surface Water  
Extent: 3.3 percent annual chance
- Risk of Flooding from Surface Water  
Extent: 1 percent annual chance
- Above ground installation – indicative footprint
- Temporary construction compound

Notes: GB Background: Contains OS data © Crown Copyright and database right 2023  
Contains data from OS Zoomstack, Contains public sector information licensed under the Open Government Licence v2.0

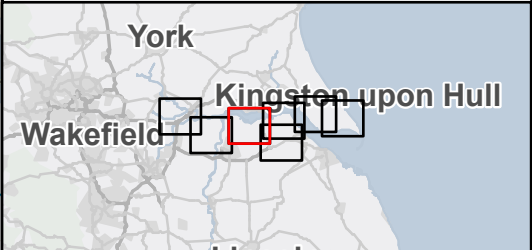

| Rev | Date     | Description                | Drawn | Check | Approv |
|-----|----------|----------------------------|-------|-------|--------|
| 02  | 18/12/24 | UPDATED WITH B11 FOR ISSUE | RM    | DF    | KS     |
| 01  | 13/12/24 | INITIAL ISSUE              | RM    | DF    | KS     |

Client:



**PROJECT:**  
**HUMBER CARBON CAPTURE PIPELINE**

**Site**  
Rawcliffe

**Client**  
1 St James's Square  
London SW1Y 4PD  
UK



**Registered office:**  
80Fen  
80 Fenchurch Street  
London  
EC3M 4BY

**Coordinating Office:**  
5th Floor  
401 Faraday Street  
Warrington  
WA3 6GA

[www.arcadis.com](http://www.arcadis.com)

**Title:**

Volume 2-Figure 17.3 -  
Risk of Flooding from Surface Water  
Page 3 of 7

|                   |             |                 |           |        |  |
|-------------------|-------------|-----------------|-----------|--------|--|
| Designed          | L. Driscoll | Date            | 13 DEC 24 | Signed |  |
| Drawn             | R. Millman  | Date            | 13 DEC 24 | Signed |  |
| Checked           | D. Franklin | Date            | 13 DEC 24 | Signed |  |
| Approved          | K.Stubbs    | Date            | 13 DEC 24 | Signed |  |
| Scale:            | 1:50,000    | Datum:          | AOD       |        |  |
| Original Size:    | A3          | Grid:           | OS        |        |  |
| Suitability Code: | S2          | Project Number: | 10607856  |        |  |


Suitability Description:

For Information

Drawing Number:  
10607856-ARC-EGN-ZZ-DR-ZZ-00025

Revision:  
**P02**




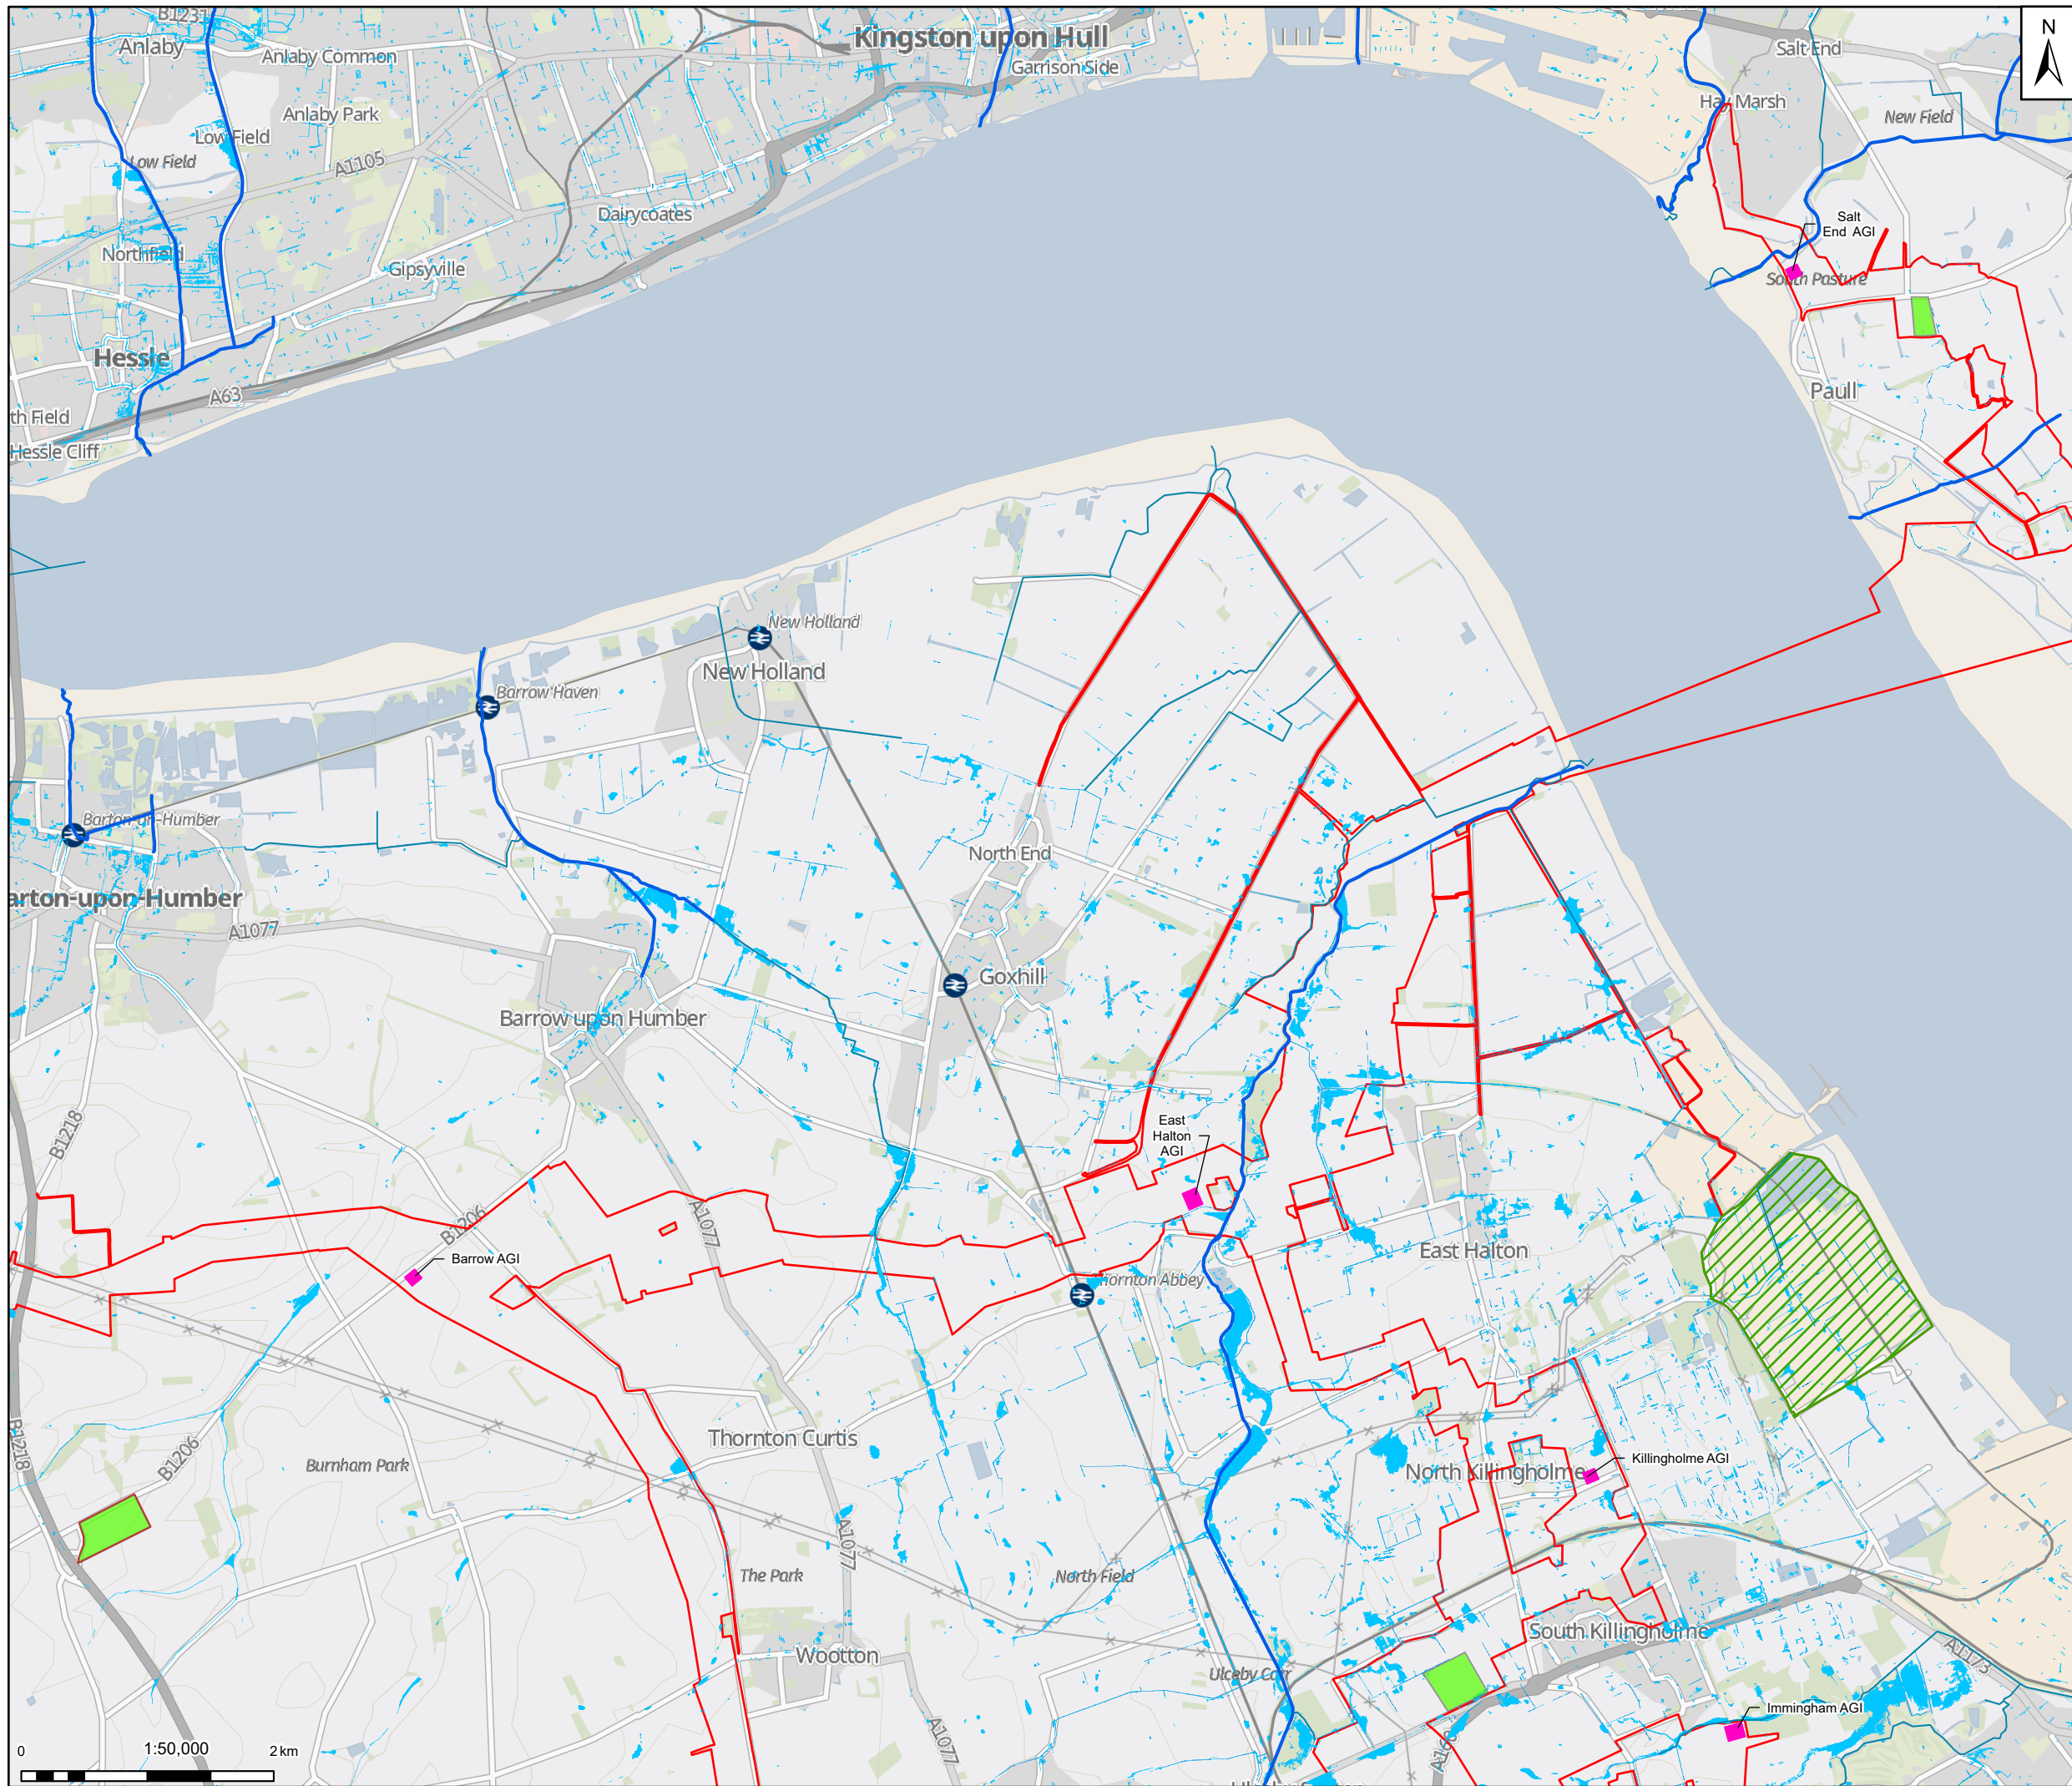

**Legend**

- Draft Order Limits
- Ordinary watercourse
- Statutory main river
- Risk of Flooding from Surface Water  
Extent: 3.3 percent annual chance
- Risk of Flooding from Surface Water  
Extent: 1 percent annual chance
- Above ground installation – indicative footprint
- Temporary construction compound
- Search area for temporary construction compound

Notes: GB Background: Contains OS data © Crown Copyright and database right 2023  
Contains data from OS Zoomstack, Contains public sector information licensed under the Open Government Licence v2.0

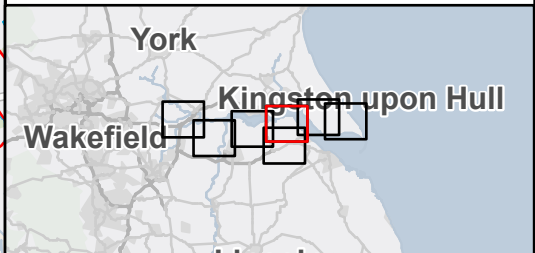

|     |          |                            |       |       |        |
|-----|----------|----------------------------|-------|-------|--------|
|     |          |                            |       |       |        |
| 02  | 18/12/24 | UPDATED WITH B11 FOR ISSUE | RM    | DF    | KS     |
| 01  | 13/12/24 | INITIAL ISSUE              | RM    | DF    | KS     |
| Rev | Date     | Description                | Drawn | Check | Approv |

Client:



**PROJECT:**  
**HUMBER CARBON CAPTURE PIPELINE**

**Site**  
Rawcliffe

**Client**  
1 St James's Square  
London  
SW1Y 4PD  
UK



Registered office:  
80Fen  
80 Fenchurch Street  
London  
EC3M 4BY

Coordinating Office:  
5th Floor  
401 Faraday Street  
Warrington  
WA3 6GA

[www.arcadis.com](http://www.arcadis.com)

Title:

**Volume 2-Figure 17.3 -  
Risk of Flooding from Surface Water  
Page 4 of 7**

|                   |             |                 |           |        |  |
|-------------------|-------------|-----------------|-----------|--------|--|
| Designed          | L. Driscoll | Date            | 13 DEC 24 | Signed |  |
| Drawn             | R. Millman  | Date            | 13 DEC 24 | Signed |  |
| Checked           | D. Franklin | Date            | 13 DEC 24 | Signed |  |
| Approved          | K.Stubbs    | Date            | 13 DEC 24 | Signed |  |
| Scale:            | 1:50,000    | Datum:          | AOD       |        |  |
| Original Size:    | A3          | Grid:           | OS        |        |  |
| Suitability Code: | S2          | Project Number: | 10607856  |        |  |


Suitability Description:

**For Information**

Drawing Number:  
**10607856-ARC-EGN-ZZ-DR-ZZ-00025**

Revision:  
**P02**



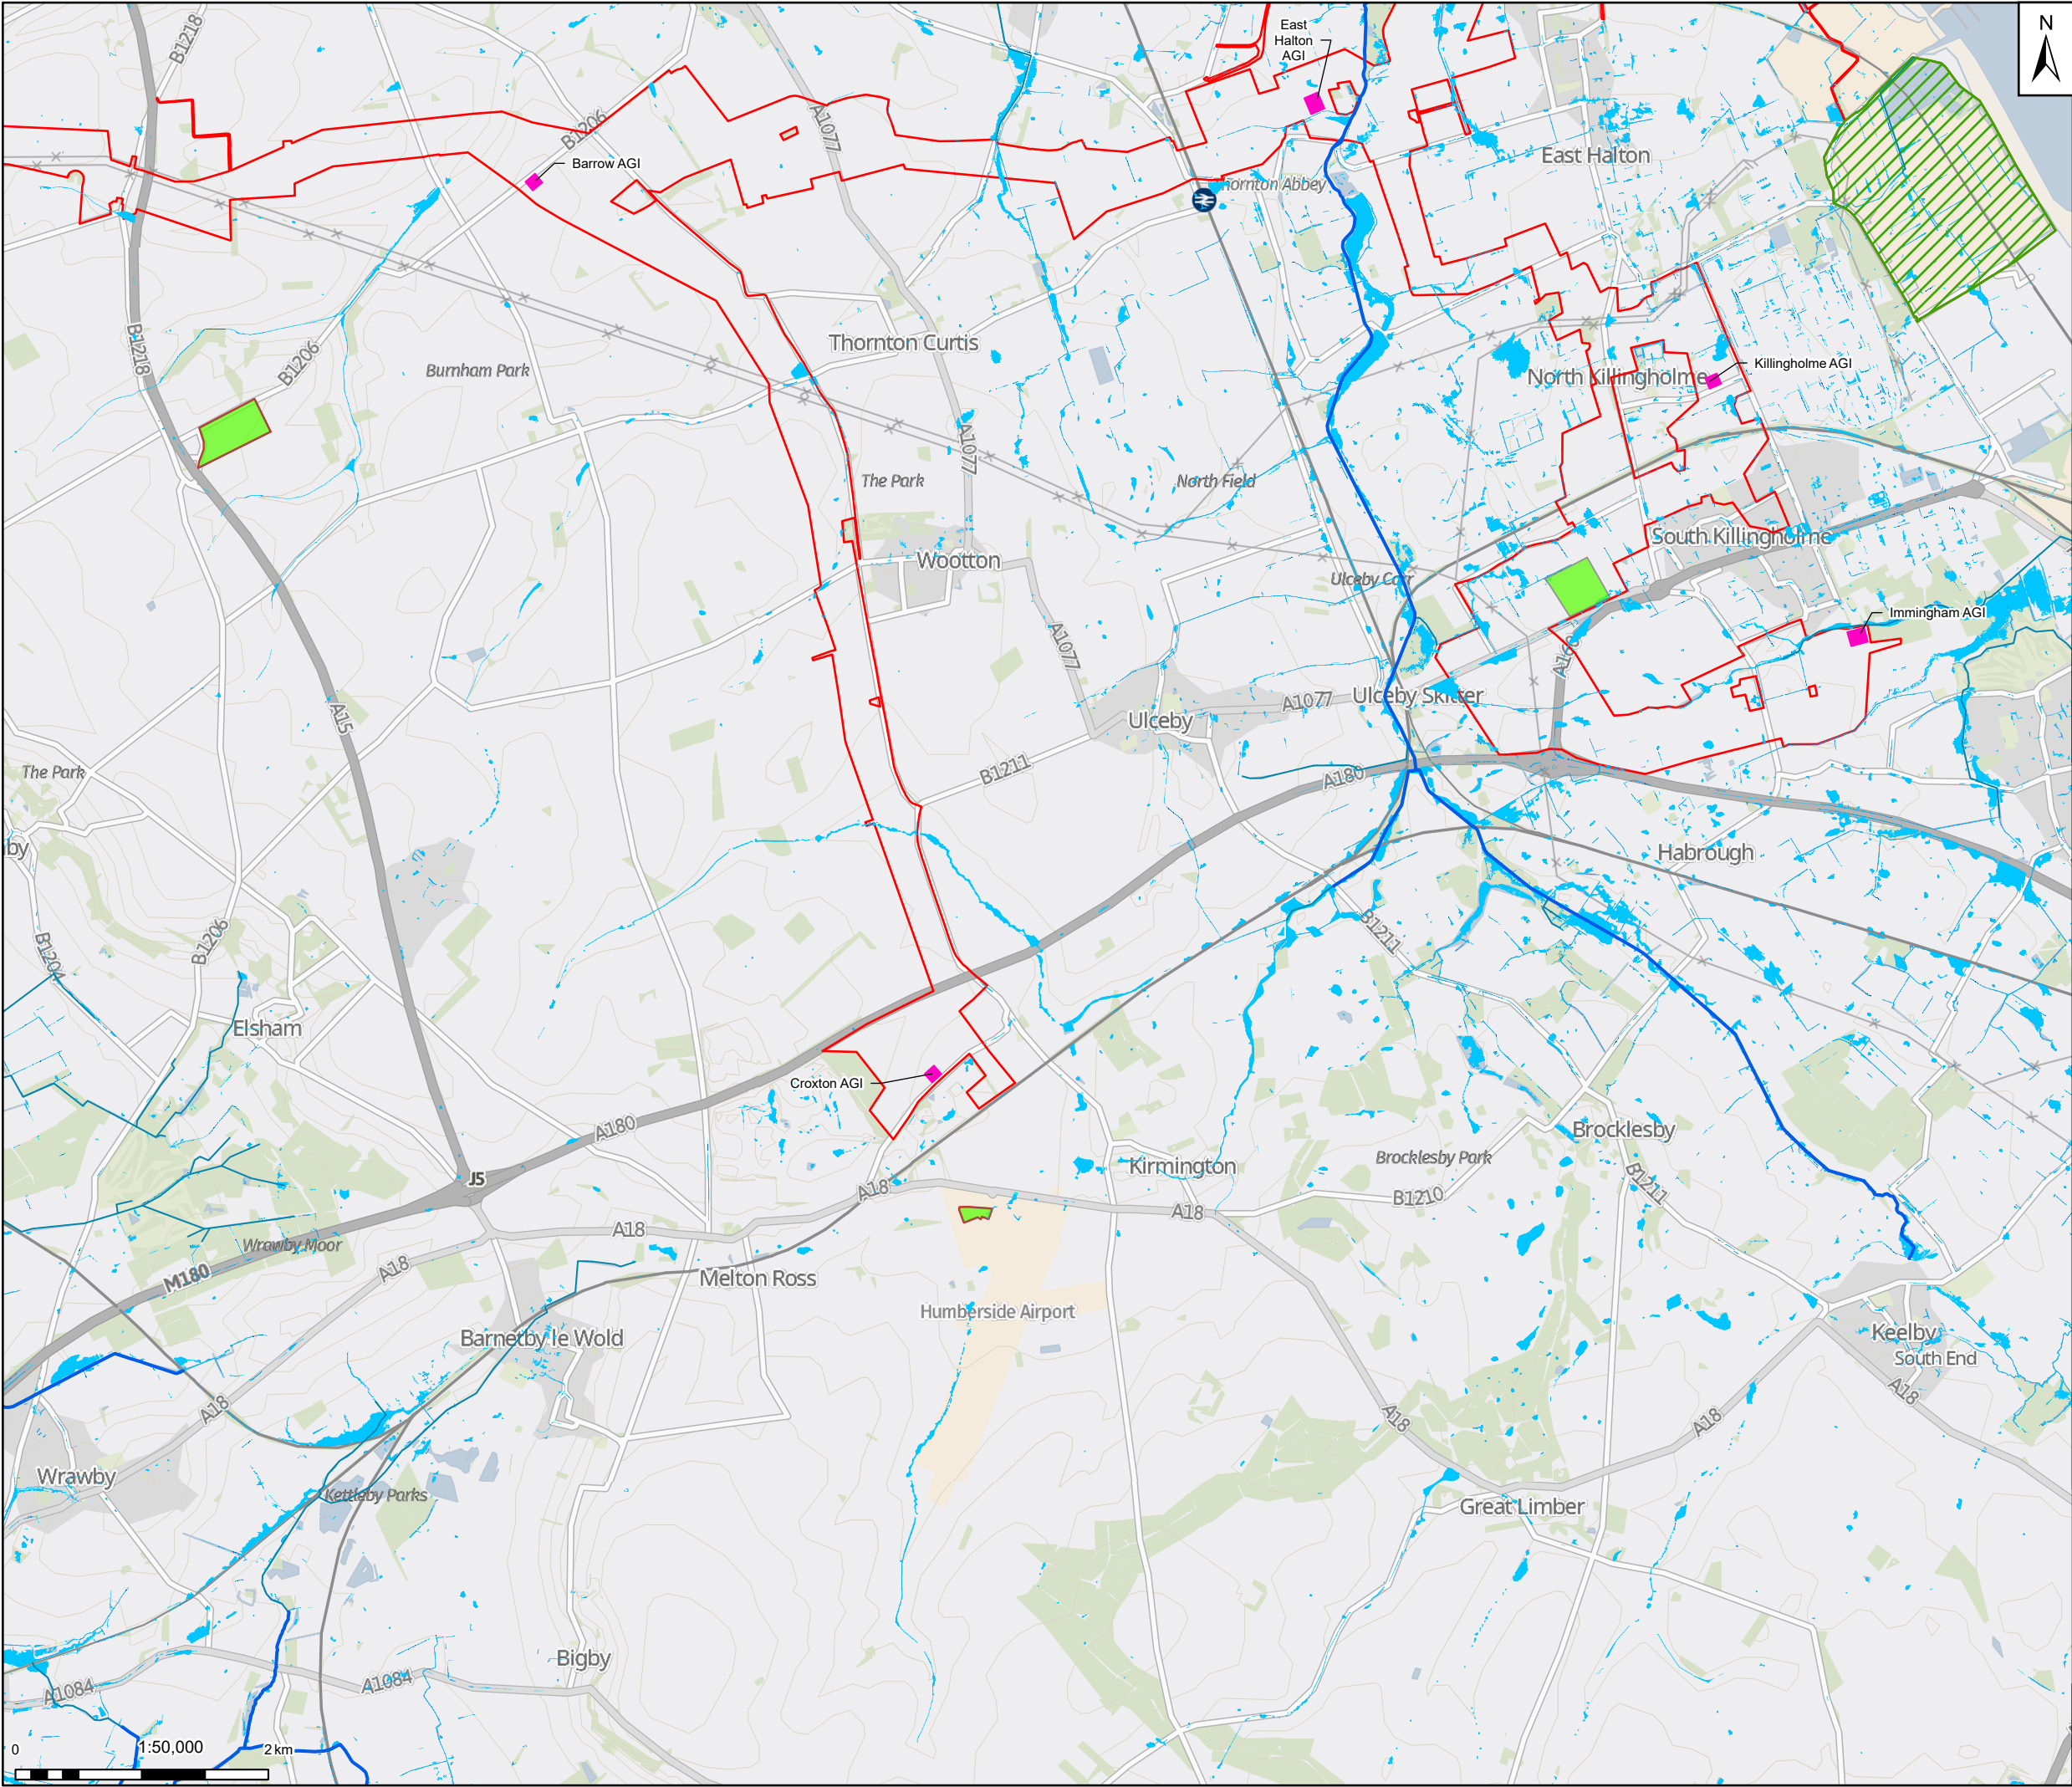

Legend

Draft Order Limits

Ordinary watercourse

Statutory main river

Risk of Flooding from Surface Water  
Extent: 3.3 percent annual chance


Risk of Flooding from Surface Water  
Extent: 1 percent annual chance

Above ground installation – indicative footprint

Temporary construction compound

Search area for temporary construction compound

Notes: GB Background: Contains OS data © Crown Copyright and database right 2023  
Contains data from OS Zoomstack, Contains public sector information licensed under the Open Government Licence v2.0

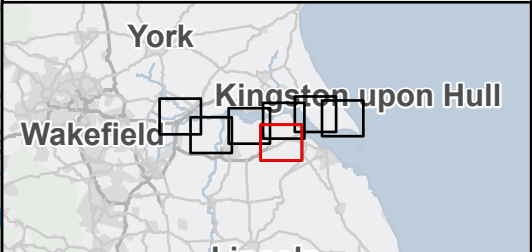

| Rev | Date     | Description                | Drawn | Check | Approv |
|-----|----------|----------------------------|-------|-------|--------|
| 02  | 18/12/24 | UPDATED WITH B11 FOR ISSUE | RM    | DF    | KS     |
| 01  | 13/12/24 | INITIAL ISSUE              | RM    | DF    | KS     |

Client:

**PROJECT:**  
HUMBER CARBON CAPTURE PIPELINE

Site  
Rawcliffe

Client  
1 St James's Square  
London  
SW1Y 4PD  
UK

Registered office:  
80Fen  
80 Fenchurch Street  
London  
EC3M 4BY


Coordinating Office:  
5th Floor  
401 Faraday Street  
Warrington  
WA3 6GA

[www.arcadis.com](http://www.arcadis.com)

Title:  
  
Volume 2-Figure 17.3 -  
Risk of Flooding from Surface Water  
Page 5 of 7

|                                                    |             |                   |                  |
|----------------------------------------------------|-------------|-------------------|------------------|
| Designed                                           | L. Driscoll | Date<br>13 DEC 24 | Signed           |
| Drawn                                              | R. Millman  | Date<br>13 DEC 24 | Signed           |
| Checked                                            | D. Franklin | Date<br>13 DEC 24 | Signed           |
| Approved                                           | K.Stubbs    | Date<br>13 DEC 24 | Signed           |
| Scale:                                             | 1:50,000    | Datum:            | AOD              |
| Original Size:                                     | A3          | Grid:             | OS               |
| Suitability Code:                                  | S2          | Project Number:   | 10607856         |
| Suitability Description:                           |             |                   |                  |
| For Information                                    |             |                   |                  |
| Drawing Number:<br>10607856-ARC-EGN-ZZ-DR-ZZ-00025 |             |                   | Revision:<br>P02 |




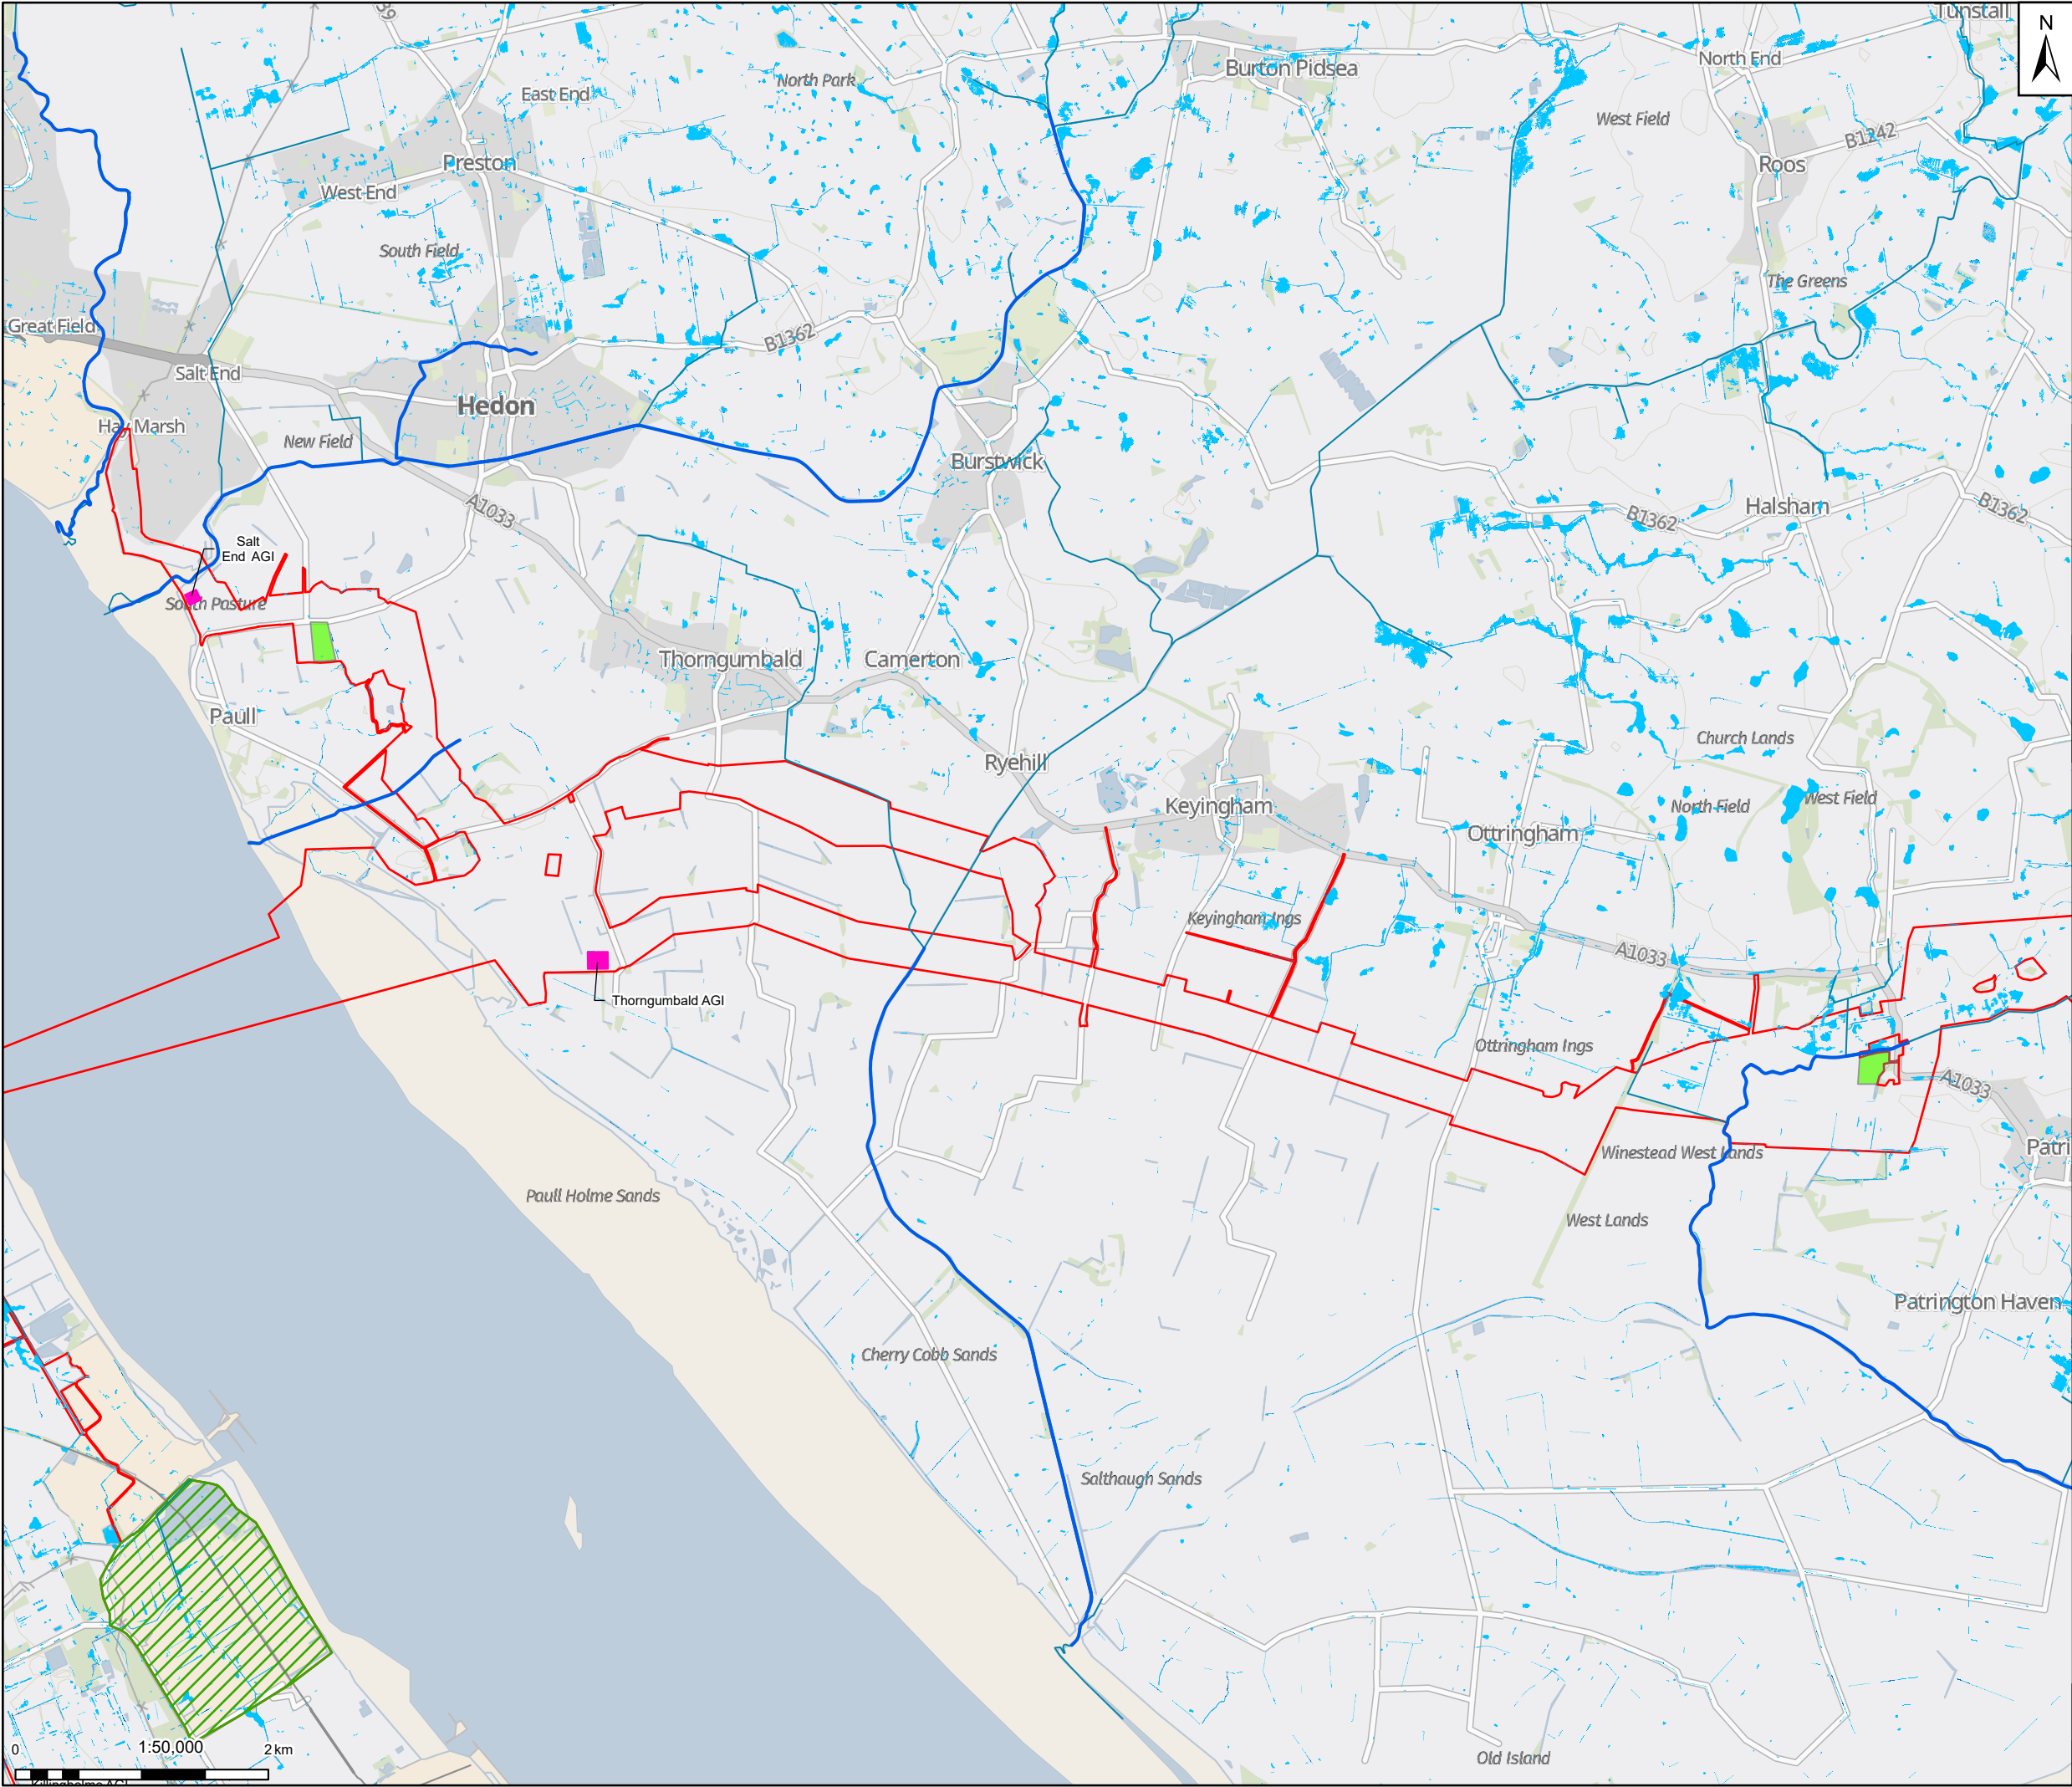

**Legend**

- Draft Order Limits
- Ordinary watercourse
- Statutory main river
- Risk of Flooding from Surface Water  
Extent: 3.3 percent annual chance
- Risk of Flooding from Surface Water  
Extent: 1 percent annual chance
- Above ground installation – indicative footprint
- Temporary construction compound
- Search area for temporary construction compound

Notes: GB Background: Contains OS data © Crown Copyright and database right 2023  
Contains data from OS Zoomstack, Contains public sector information licensed under the Open Government Licence v2.0

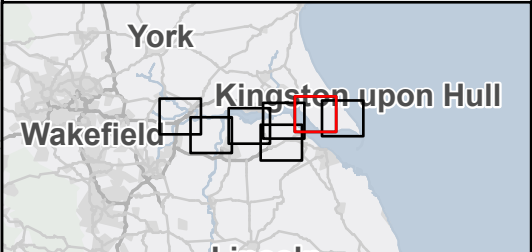

| Rev | Date     | Description                | Drawn | Check | Approv |
|-----|----------|----------------------------|-------|-------|--------|
| 02  | 18/12/24 | UPDATED WITH B11 FOR ISSUE | RM    | DF    | KS     |
| 01  | 13/12/24 | INITIAL ISSUE              | RM    | DF    | KS     |

Client:



**PROJECT:**  
**HUMBER CARBON CAPTURE PIPELINE**

**Site**  
Rawcliffe

**Client**  
1 St James's Square  
London  
SW1Y 4PD  
UK



Registered office:  
80Fen  
80 Fenchurch Street  
London  
EC3M 4BY

Coordinating Office:  
5th Floor  
401 Faraday Street  
Warrington  
WA3 6GA

www.arcadis.com

**Title:**

Volume 2-Figure 17.3 -  
Risk of Flooding from Surface Water  
Page 6 of 7

|                   |             |                 |           |        |
|-------------------|-------------|-----------------|-----------|--------|
| Designed          | L. Driscoll | Date            | 13 DEC 24 | Signed |
| Drawn             | R. Millman  | Date            | 13 DEC 24 | Signed |
| Checked           | D. Franklin | Date            | 13 DEC 24 | Signed |
| Approved          | K.Stubbs    | Date            | 13 DEC 24 | Signed |
| Scale:            | 1:50,000    | Datum:          | AOD       |        |
| Original Size:    | A3          | Grid:           | OS        |        |
| Suitability Code: | S2          | Project Number: | 10607856  |        |


Suitability Description:

For Information

Drawing Number:  
10607856-ARC-EGN-ZZ-DR-ZZ-00025

Revision:  
**P02**



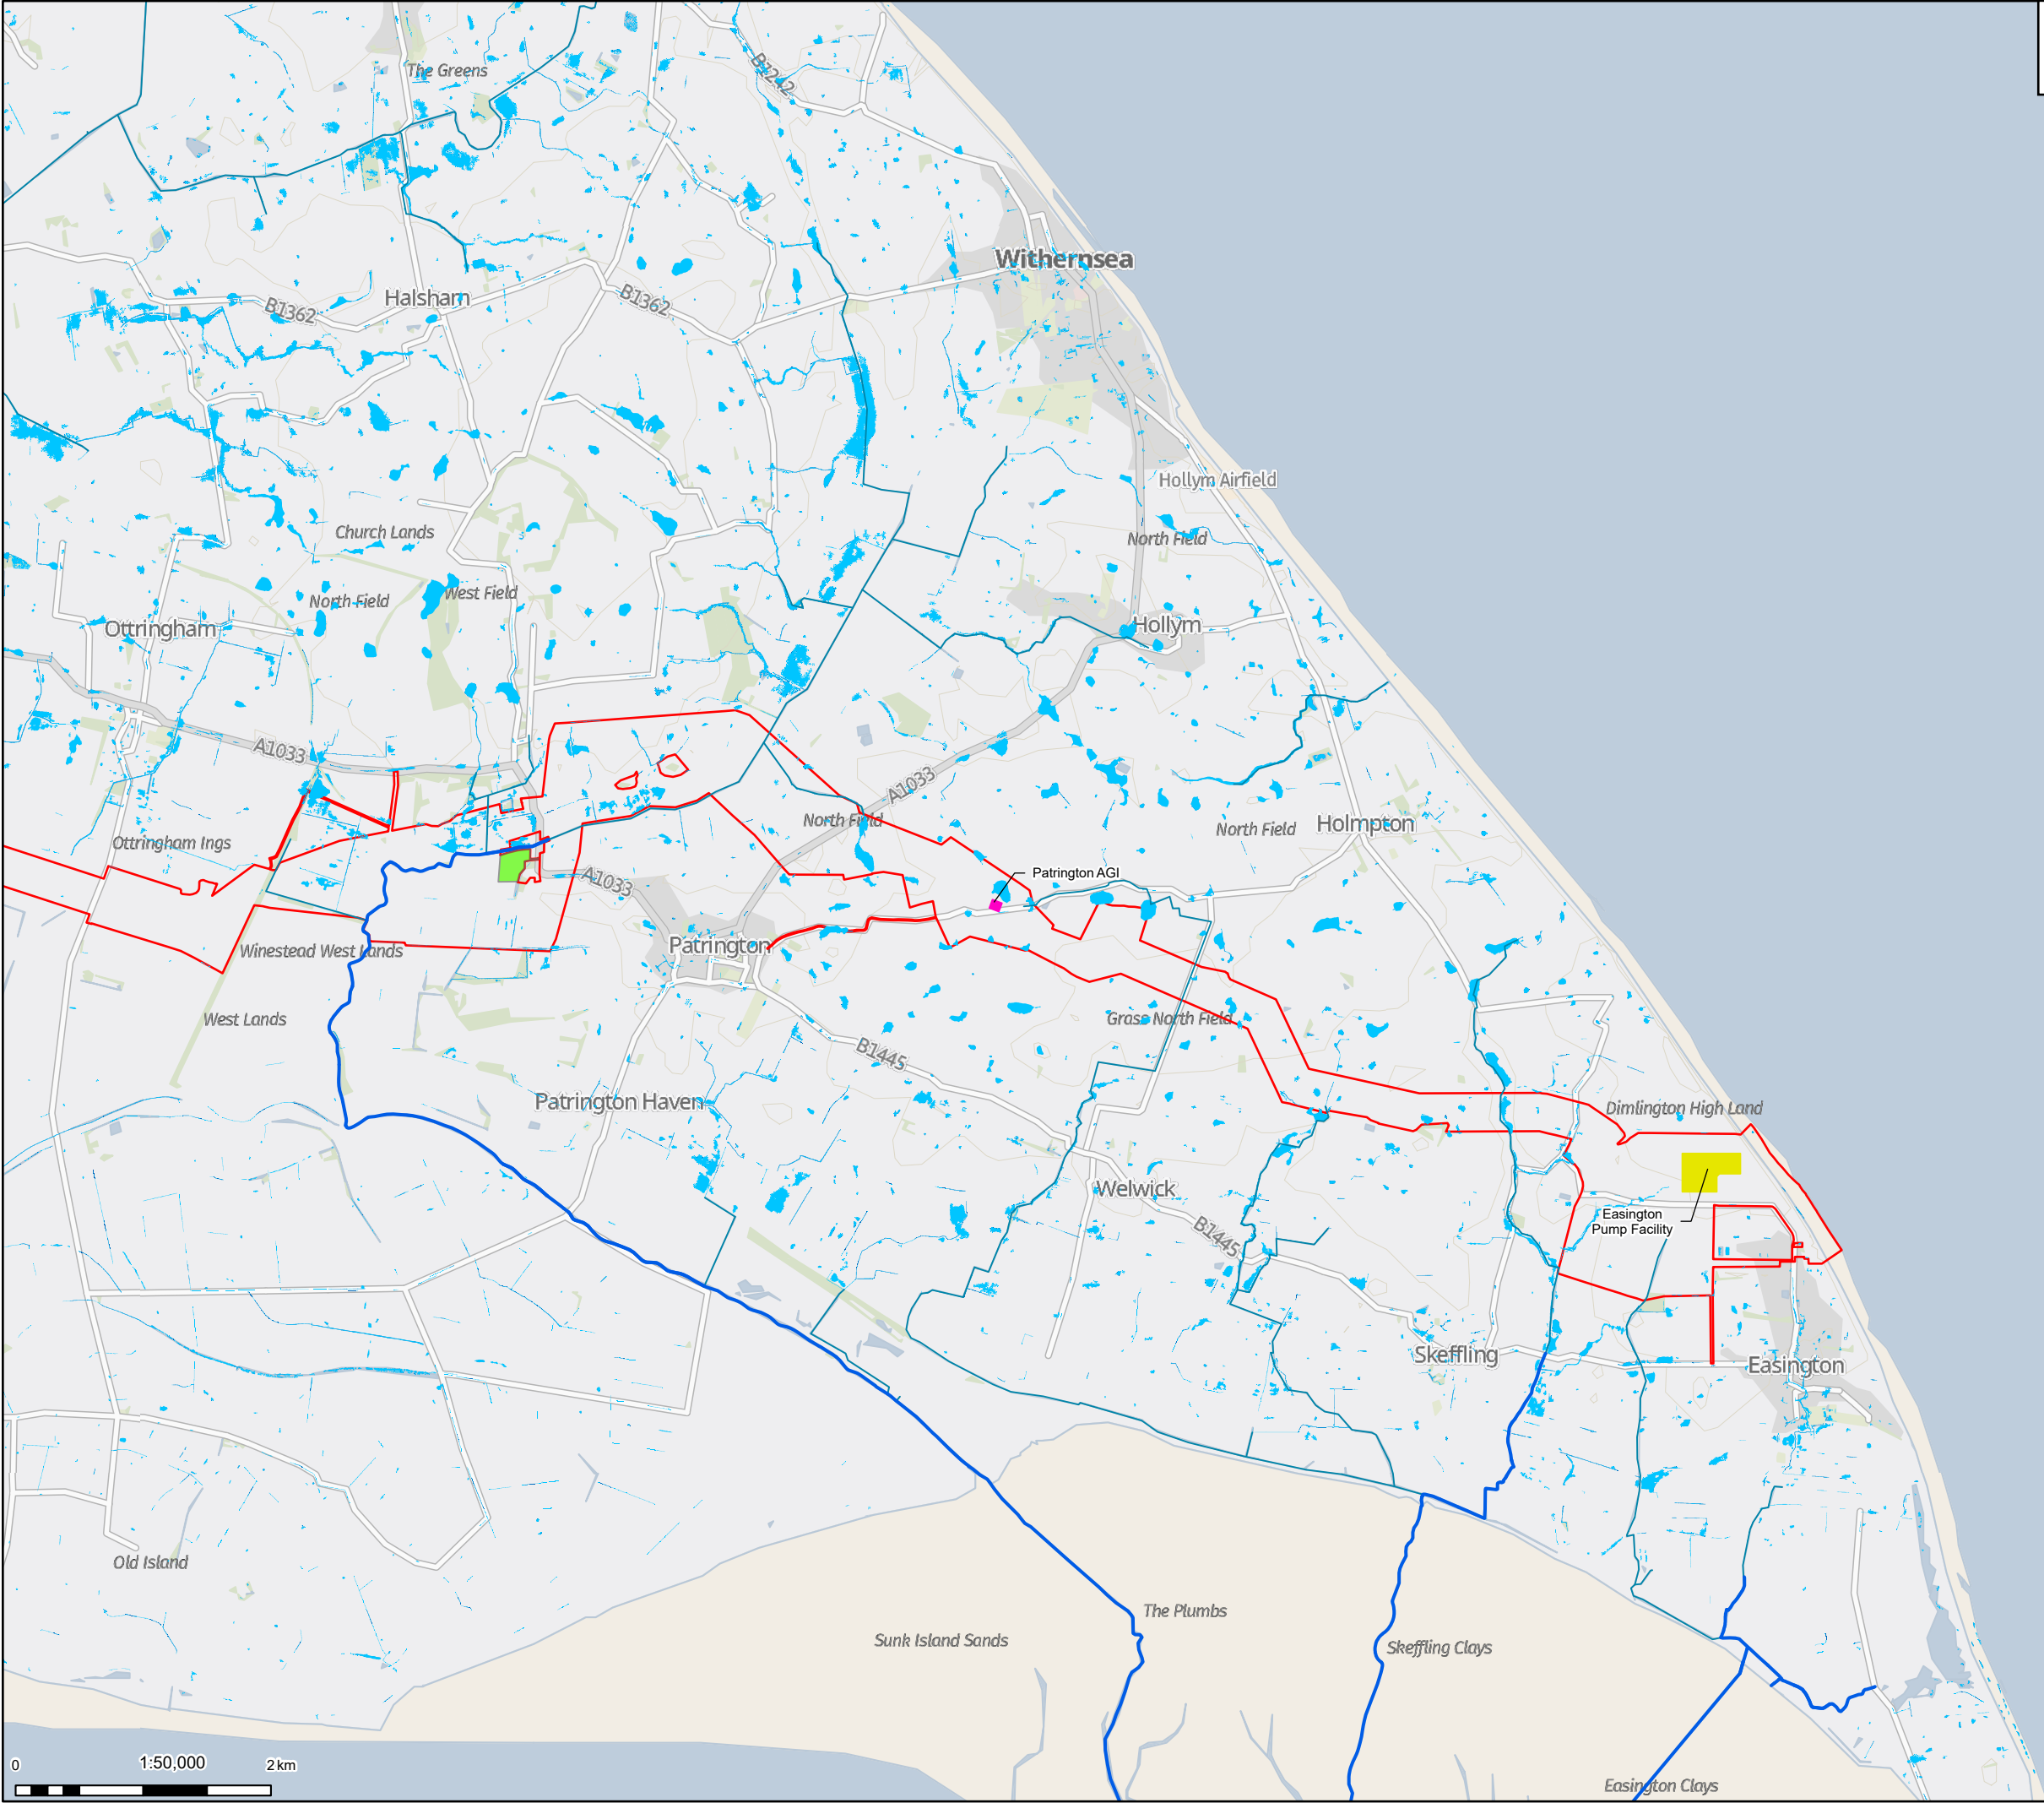

N

Legend

Draft Order Limits

Ordinary watercourse

Statutory main river

Risk of Flooding from Surface Water  
Extent: 3.3 percent annual chance

Risk of Flooding from Surface Water  
Extent: 1 percent annual chance

Above ground installation – indicative footprint

Pump Facility

Temporary construction compound

Notes: GB Background: Contains OS data © Crown Copyright and database right 2023  
Contains data from OS Zoomstack, Contains public sector information licensed under the Open Government Licence v2.0

York

Wakefield

Kingston upon Hull

|     |          |                            |       |       |        |
|-----|----------|----------------------------|-------|-------|--------|
|     |          |                            |       |       |        |
| 02  | 18/12/24 | UPDATED WITH B11 FOR ISSUE | RM    | DF    | KS     |
| 01  | 13/12/24 | INITIAL ISSUE              | RM    | DF    | KS     |
| Rev | Date     | Description                | Drawn | Check | Approv |

Client:

PROJECT:  
**HUMBER CARBON CAPTURE PIPELINE**

Site  
Rawcliffe

Client  
1 St James's Square  
London  
SW1Y 4PD  
UK

Registered office:  
80Fen  
80 Fenchurch Street  
London  
EC3M 4BY  
www.arcadis.com

Coordinating Office:  
5th Floor  
401 Faraday Street  
Warrington  
WA3 6GA

Title:  
  
Volume 2-Figure 17.3 -  
Risk of Flooding from Surface Water  
Page 7 of 7

|                   |             |                   |          |
|-------------------|-------------|-------------------|----------|
| Designed          | L. Driscoll | Date<br>13 DEC 24 | Signed   |
| Drawn             | R. Millman  | Date<br>13 DEC 24 | Signed   |
| Checked           | D. Franklin | Date<br>13 DEC 24 | Signed   |
| Approved          | K.Stubbs    | Date<br>13 DEC 24 | Signed   |
| Scale:            | 1:50,000    | Datum:            | AOD      |
| Original Size:    | A3          | Grid:             | OS       |
| Suitability Code: | S2          | Project Number:   | 10607856 |

Suitability Description:  
  
For Information

Drawing Number:  
10607856-ARC-EGN-ZZ-DR-ZZ-00025

Revision:  
P02

Print Date:  
13-12-24 17:00:08

C:\Users\Rob.Millman\ARCADIS\10607856 - Project Loki - DCO - 03 GDV Team\01 Apr\03 EIA Scoping\17-Water resources, flood risk and land drainage\10607856-ARC-EGN-ZZ-DR-ZZ-00025-S2-P01-Volume 2-Figure 17.3-Risk of Flooding from Surface Water.aprx

© Copyright reserved





N

Legend

Draft Order Limits

Pump Facility

Study Areas

500m Study Area for Coastal Processes

2km Study Area for Biodiversity Receptors

5km Study Area for Biodiversity Receptors

15km Study Area for Coastal Processes

Notes: GB Background: Contains OS data © Crown Copyright and database right 2023  
Contains data from OS Zoomstack, Contains public sector information licensed under the Open Government Licence v2.0

|     |          |                            |       |       |        |
|-----|----------|----------------------------|-------|-------|--------|
|     |          |                            |       |       |        |
| 02  | 18/12/24 | UPDATED WITH B11 FOR ISSUE | RM    | AB    | KS     |
| 01  | 04/12/24 | INITIAL ISSUE              | RM    | AB    | KS     |
| Rev | Date     | Description                | Drawn | Check | Approv |

Client:

PROJECT:  
HUMBER CARBON  
CAPTURE  
PIPELINE

Site

Rawcliffe

Client

1 St James's Square  
London  
SW1Y 4PD  
UK

Registered office:  
80Fen  
80 Fenchurch Street  
London  
EC3M 4BY

Coordinating Office:  
5th Floor  
401 Faraday Street  
Warrington  
WA3 6GA

[www.arcadis.com](http://www.arcadis.com)

Title:

Volume 2 - Figure 19.1 -  
Coastal Environmental Study Area

|                   |            |                   |          |
|-------------------|------------|-------------------|----------|
| Designed          | A. Bendell | Date<br>04 DEC 24 | Signed   |
| Drawn             | R. Millman | Date<br>04 DEC 24 | Signed   |
| Checked           | A. Bendell | Date<br>04 DEC 24 | Signed   |
| Approved          | K.Stubbs   | Date<br>04 DEC 24 | Signed   |
| Scale:            | 1:120,000  | Datum:            | AOD      |
| Original Size:    | A3         | Grid:             | OS       |
| Suitability Code: | S2         | Project Number:   | 10607856 |

Suitability Description:

For Information

Drawing Number:  
10607856-ARC-EGN-ZZ-DR-ZZ-00030

Revision:  
P02

Print Date:  
13-12-24 15:17:27

C:\Users\Rob.Millman\ARCADIS\10607856 - Project Loki - DCO - 03 GDV Team\01 Apr\03 EIA Scoping\19-Coastal Processes\10607856-ARC-EGN-ZZ-DR-ZZ-00030-S2-P01-Study Area Proposed for the Coastal Environmental for the Project.aprx

© Copyright reserved





N

Legend

Draft Order Limits

Pump Facility

Water Framework Directive Waterbody

Surface Water Management Catchment

Notes: GB Background: Contains OS data © Crown Copyright and database right 2023  
Contains data from OS Zoomstack, Contains public sector information licensed under the Open Government Licence v2.0

York

Kingston upon Hull

|     |          |                            |       |       |        |
|-----|----------|----------------------------|-------|-------|--------|
|     |          |                            |       |       |        |
| 02  | 18/12/24 | UPDATED WITH B11 FOR ISSUE | RM    | AB    | KS     |
| 01  | 22/11/24 | INITIAL ISSUE              | RM    | AB    | KS     |
| Rev | Date     | Description                | Drawn | Check | Approv |

Client:

PROJECT:  
HUMBER CARBON  
CAPTURE  
PIPELINE

Site  
Rawcliffe

Client  
1 St James's Square  
London  
SW1Y 4PD  
UK

Registered office:  
80Fen  
80 Fenchurch Street  
London  
EC3M 4BY

Coordinating Office:  
5th Floor  
401 Faraday Street  
Warrington  
WA3 6GA

www.arcadis.com

Title:

Volume 2 - Figure 19.2  
Surface Waterbodies and  
WFD Waterbodies of  
Relevance to the Project

|                   |             |                   |          |
|-------------------|-------------|-------------------|----------|
| Designed          | A. Bendell  | Date<br>22 NOV 24 | Signed   |
| Drawn             | R. Millman  | Date<br>22 NOV 24 | Signed   |
| Checked           | D. Franklin | Date<br>22 NOV 24 | Signed   |
| Approved          | K.Stubbs    | Date<br>22 NOV 24 | Signed   |
| Scale:            | 1:120,000   | Datum:            | AOD      |
| Original Size:    | A3          | Grid:             | OS       |
| Suitability Code: | S2          | Project Number:   | 10607856 |

Suitability Description:

For Information

Drawing Number:  
10607856-ARC-EGN-ZZ-DR-ZZ-00031


Revision:  
P02

Print Date: 13-12-24 15:45:12

C:\Users\Rob.Millman\ARCADIS\10607856 - Project Loki - DCO - 03 GDV Team\01 Apr\03 EIA Scoping\19-Coastal Processes\10607856-ARC-EGN-ZZ-DR-ZZ-00031-S2-P01-Surface Waterbodies and WFD Waterbodies of Relevance to the Project.aprx

© Copyright reserved



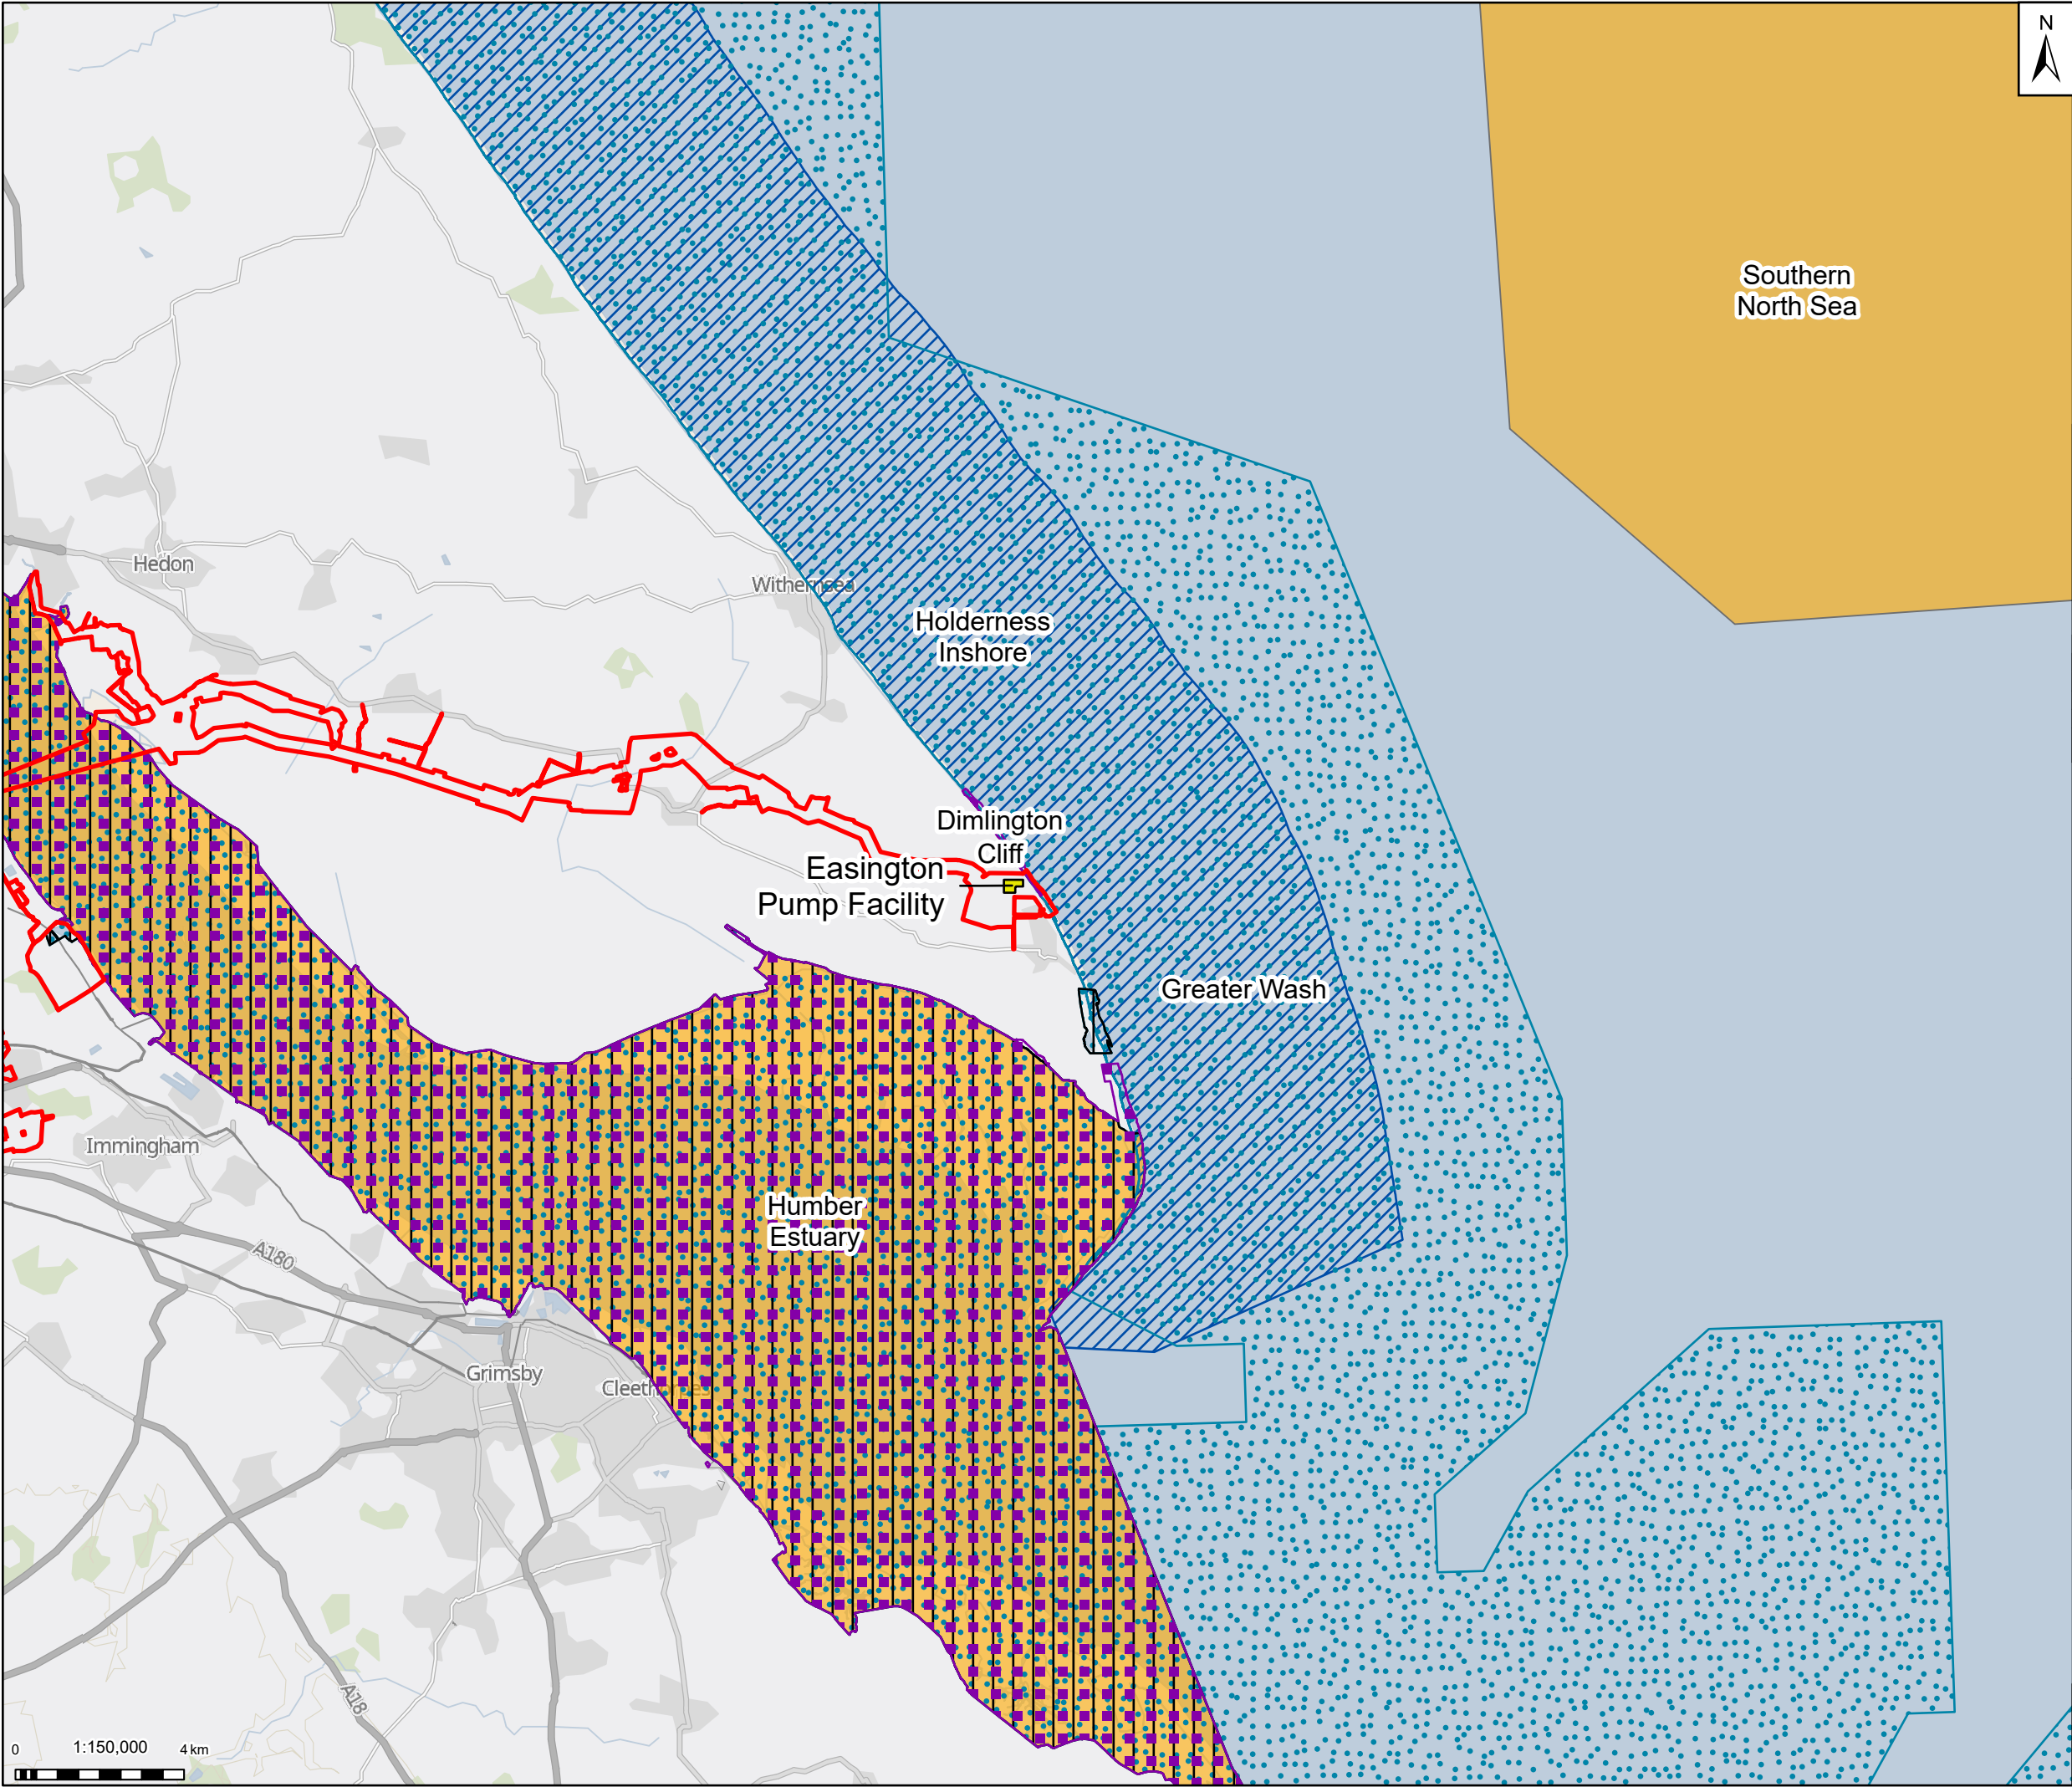

N

Legend

Draft Order Limits

Pump Facility

Marine Conservation Zones

Special Protection Areas

Sites of Special Scientific Interest

Ramsar

Special Area of Conservation

Notes: GB Background: Contains OS data © Crown Copyright and database right 2023  
Contains data from OS Zoomstack, Contains public sector information licensed under the Open Government Licence v2.0

York

field

Kingston upon Hull

|     |          |                            |       |       |        |
|-----|----------|----------------------------|-------|-------|--------|
|     |          |                            |       |       |        |
| 02  | 18/12/24 | UPDATED WITH B11 FOR ISSUE | RM    | AB    | KS     |
| 01  | 22/11/24 | INITIAL ISSUE              | RM    | AB    | KS     |
| Rev | Date     | Description                | Drawn | Check | Approv |

Client:

PROJECT:  
**HUMBER CARBON CAPTURE PIPELINE**

Site

Rawcliffe

Client

1 St James's Square  
London  
SW1Y 4PD  
UK

Registered office:  
80Fen  
80 Fenchurch Street  
London  
EC3M 4BY

Coordinating Office:  
5th Floor  
401 Faraday Street  
Warrington  
WA3 6GA

www.arcadis.com

Title:

Volume 2-Figure 19.3  
Designated Sites of Relevance to  
the Project with Respect  
to the Coastal Environment

|                   |            |                   |          |
|-------------------|------------|-------------------|----------|
| Designed          | A. Bendell | Date<br>04 DEC 24 | Signed   |
| Drawn             | R. Millman | Date<br>04 DEC 24 | Signed   |
| Checked           | A. Bendell | Date<br>04 DEC 24 | Signed   |
| Approved          | K.Stubbs   | Date<br>04 DEC 24 | Signed   |
| Scale:            | 1:150,000  | Datum:            | AOD      |
| Original Size:    | A3         | Grid:             | OS       |
| Suitability Code: | S2         | Project Number:   | 10607856 |

Suitability Description:

For Information

Drawing Number:  
10607856-ARC-EGN-ZZ-DR-ZZ-00032

Revision:  
P02

Print Date:

13-12-24 15:47:17

C:\Users\Rob.Millman\ARCADIS\10607856 - Project Lok - DCO - 03 GDV Team\01 Apr\03 EIA Scoping\19-Coastal Processes\10607856-ARC-EGN-ZZ-DR-ZZ-00032-S2-P01-Designated sites of Relevance to the Project with Respect to the Coastal Environment.aprx

© Copyright reserved



EAST  AST CLUSTER



Humber  
**Carbon Capture**  
Pipeline