


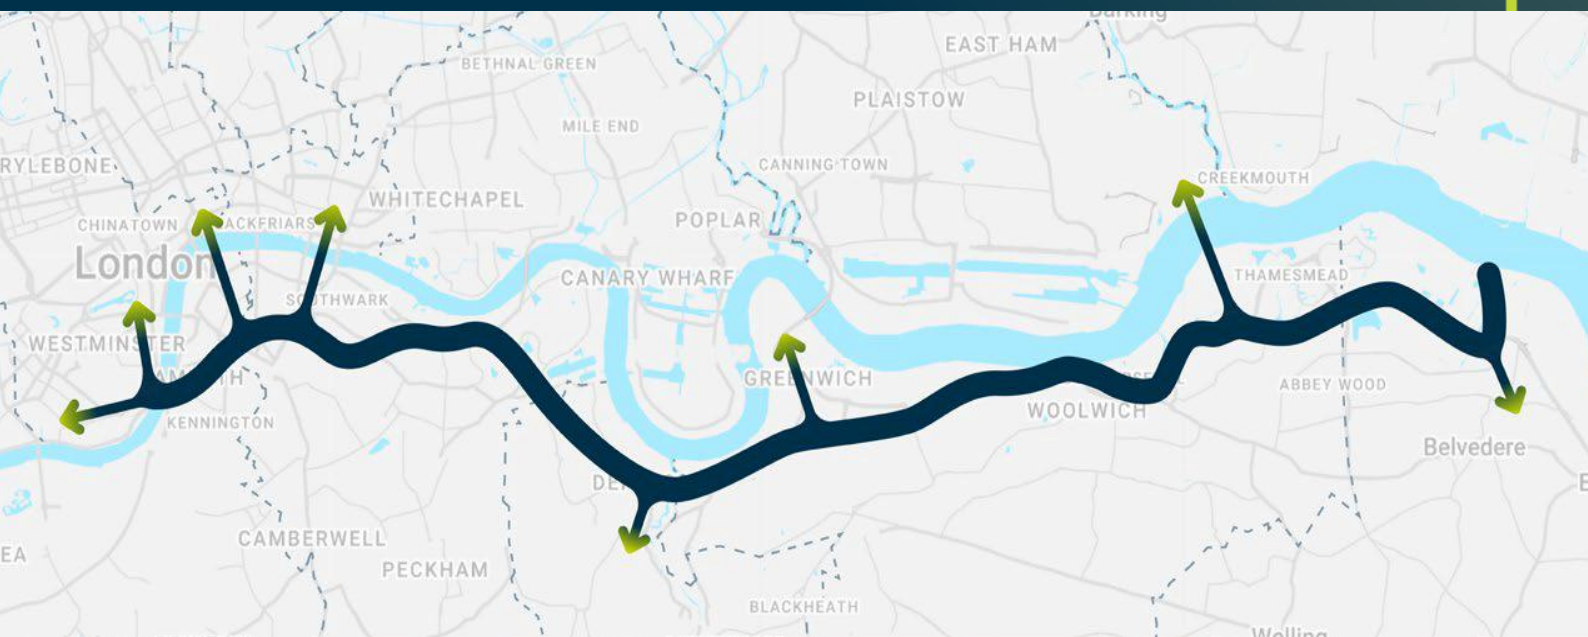

## LONDON STRATEGIC HEAT MAIN

# Environmental Impact Assessment Scoping Report Volume 2: Figures Part 1 of 3



Cory Environmental Holdings Limited

July 2026

## **Table of Contents**

**Figure 1-1: EIA Scoping Boundary**


**Figure 2-1: Components of the Proposed Scheme**

**Figure 2-2: Key Environmental Constraints**

**Figure 6-1: Construction Dust Assessment Study Area**

**Figure 8-1: Ecology Designated Sites Study Area**

## **Figure 1-1: EIA Scoping Boundary**

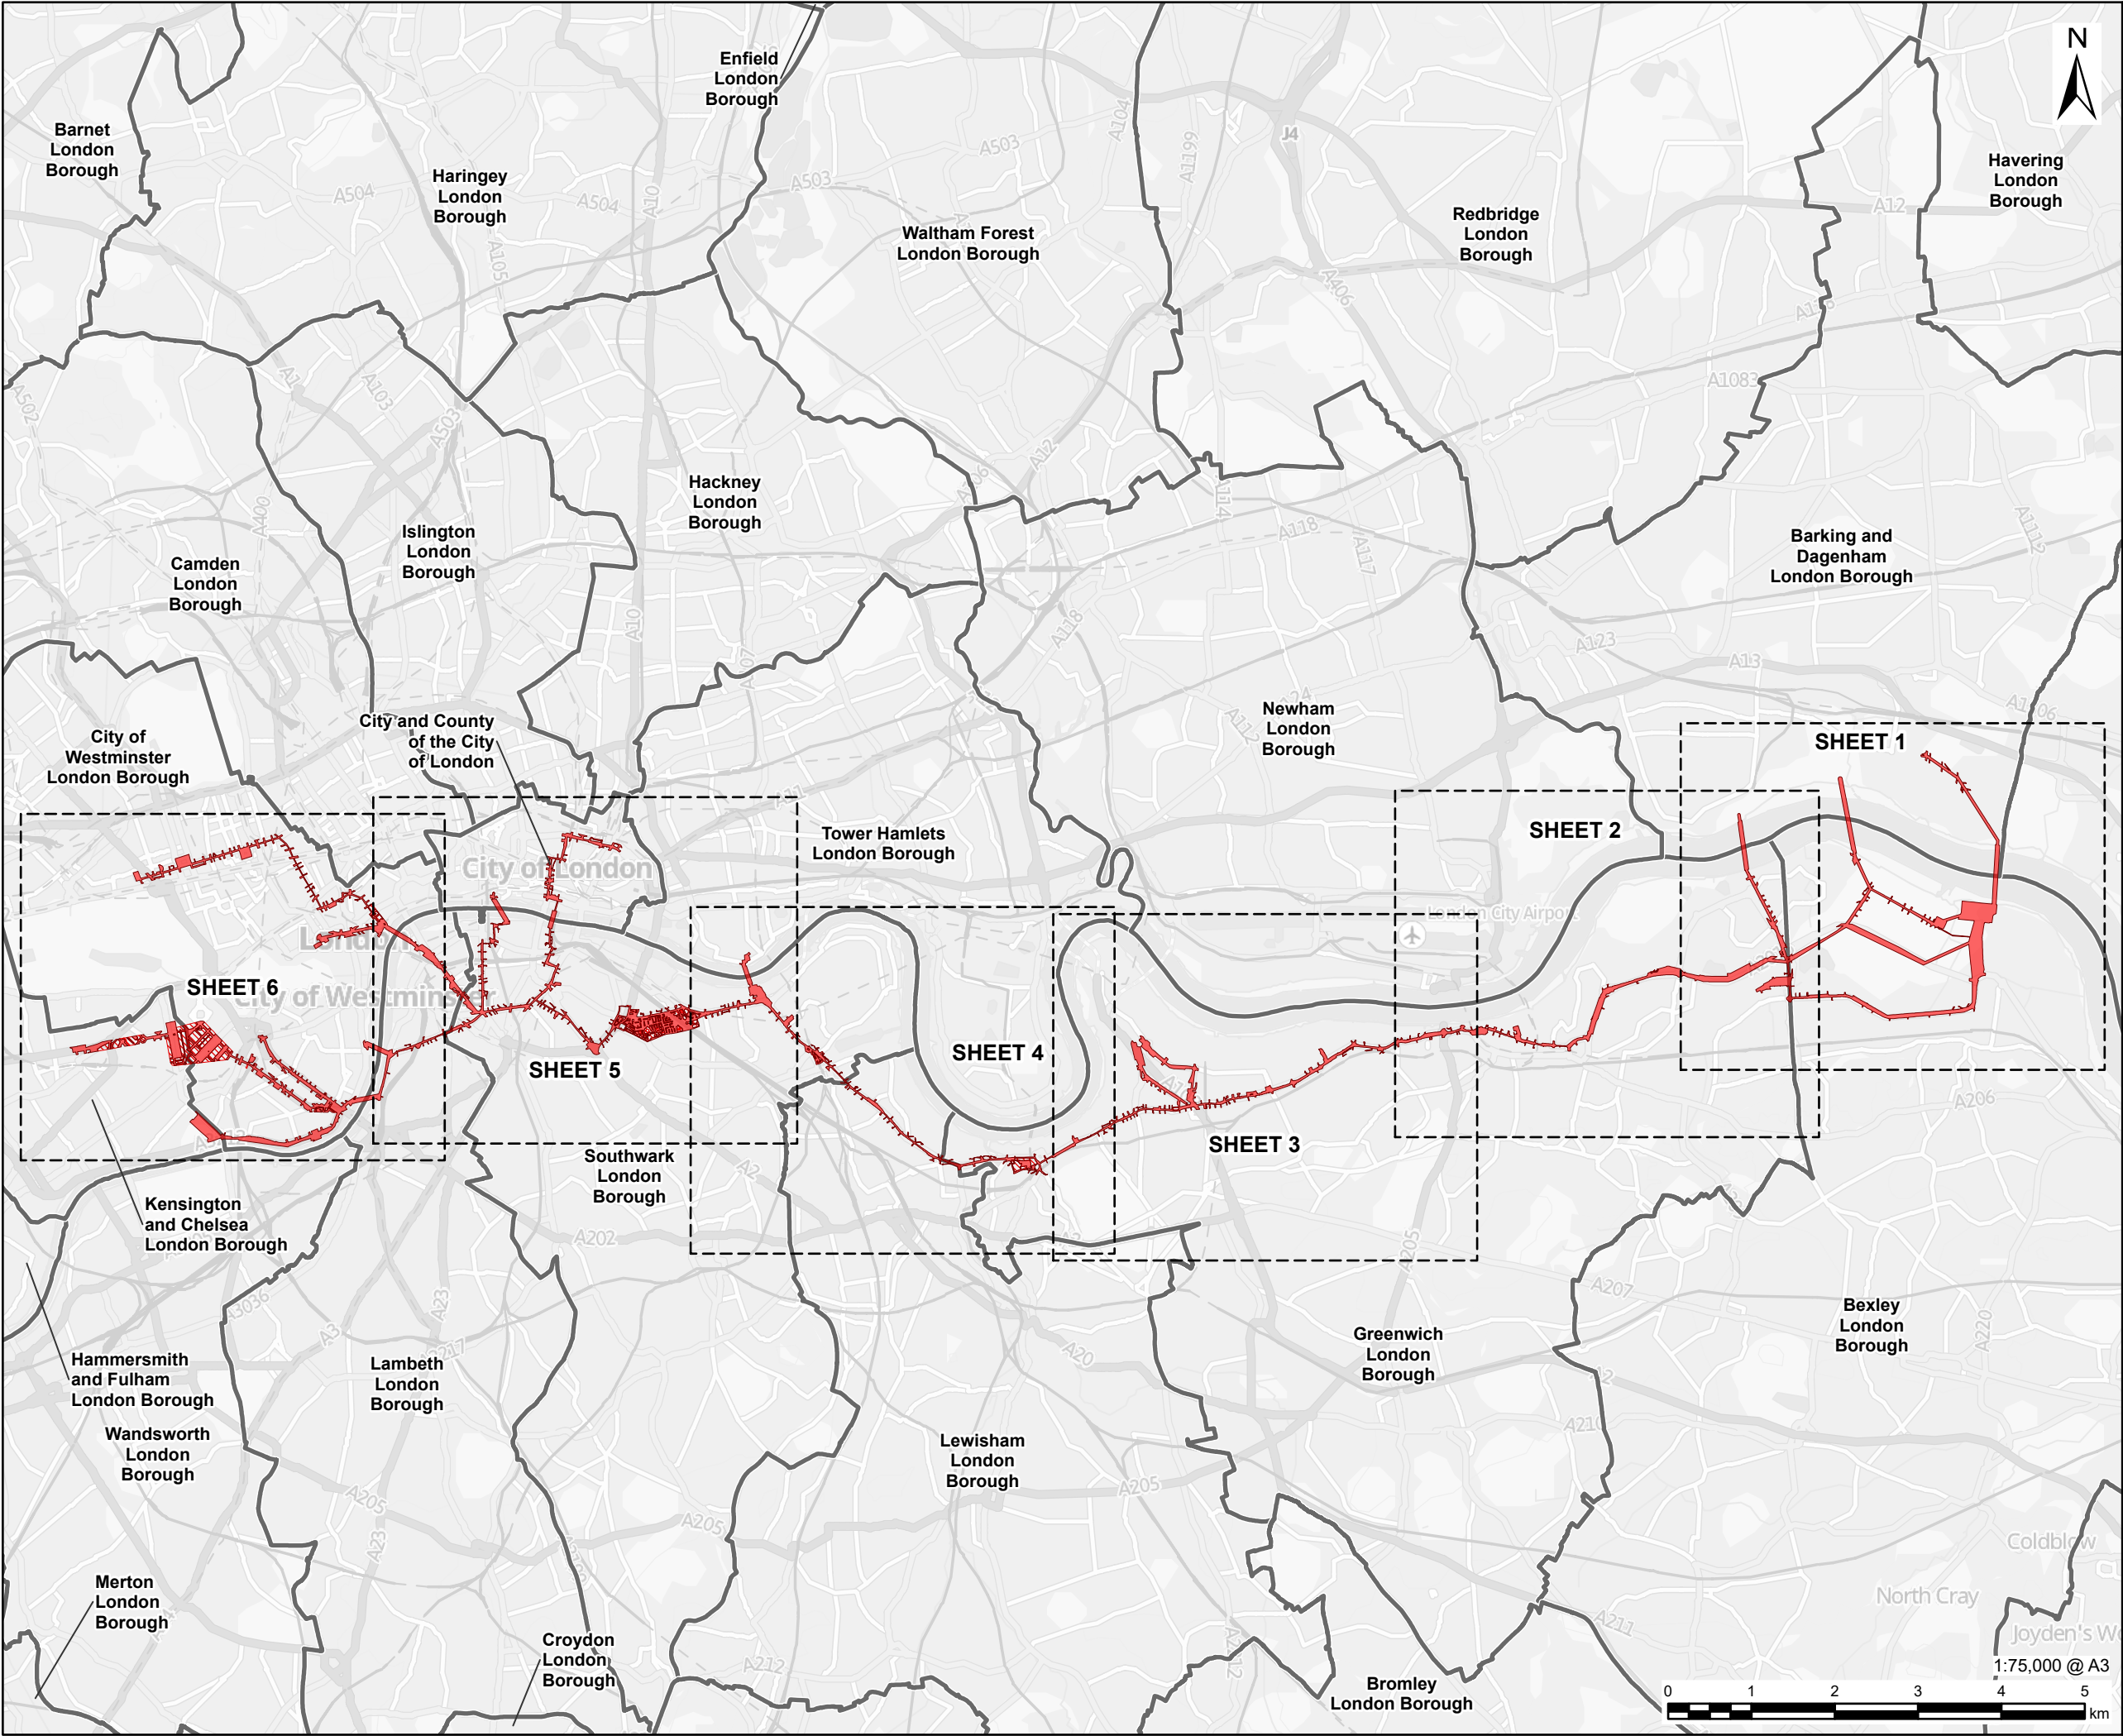

This drawing has been prepared for the use of AECOM's client. It may not be used, modified, reproduced or relied upon by third parties, except as agreed by AECOM or as required by law. AECOM accepts no responsibility, and denies any liability whatsoever, to any party that uses or relies on this drawing without AECOM's express written consent. Do not scale this document. All measurements must be obtained from the stated dimensions.

**AECOM**

**PROJECT**

London Strategic Heat  
Main

**CLIENT**

**CORY**

**CONSULTANT**

AECOM Limited  
Aldgate Tower  
2 Leman Street  
London, E1 8FA  
www.aecom.com

**LEGEND**

- EIA Scoping Boundary
- EIA Scoping Boundary - Built Form
- London Borough Boundary
- Sheet Extent

**NOTES**

Contains OS data © Crown copyright and database right 2026. Contains public sector information licensed under the Open Government Licence v3.0.  
Contains OS data © Crown Copyright and database right 2026. Contains data from OS Zoomstack, Contains OS data © Crown copyright 2025.

Where buildings are located within the EIA Scoping Boundary, physical works will not, as far as possible, interface with them. Where required, development offsets and other protective measures for existing buildings and structures will be defined as part of ongoing design development for the Proposed Scheme. No demolition works are anticipated to be required as part of the Proposed Scheme.

**ISSUE PURPOSE**

Scoping Report

**PROJECT NUMBER**

60766791

**FIGURE TITLE**


EIA Scoping Boundary

**FIGURE NUMBER**

Figure 1-1

Overview Sheet



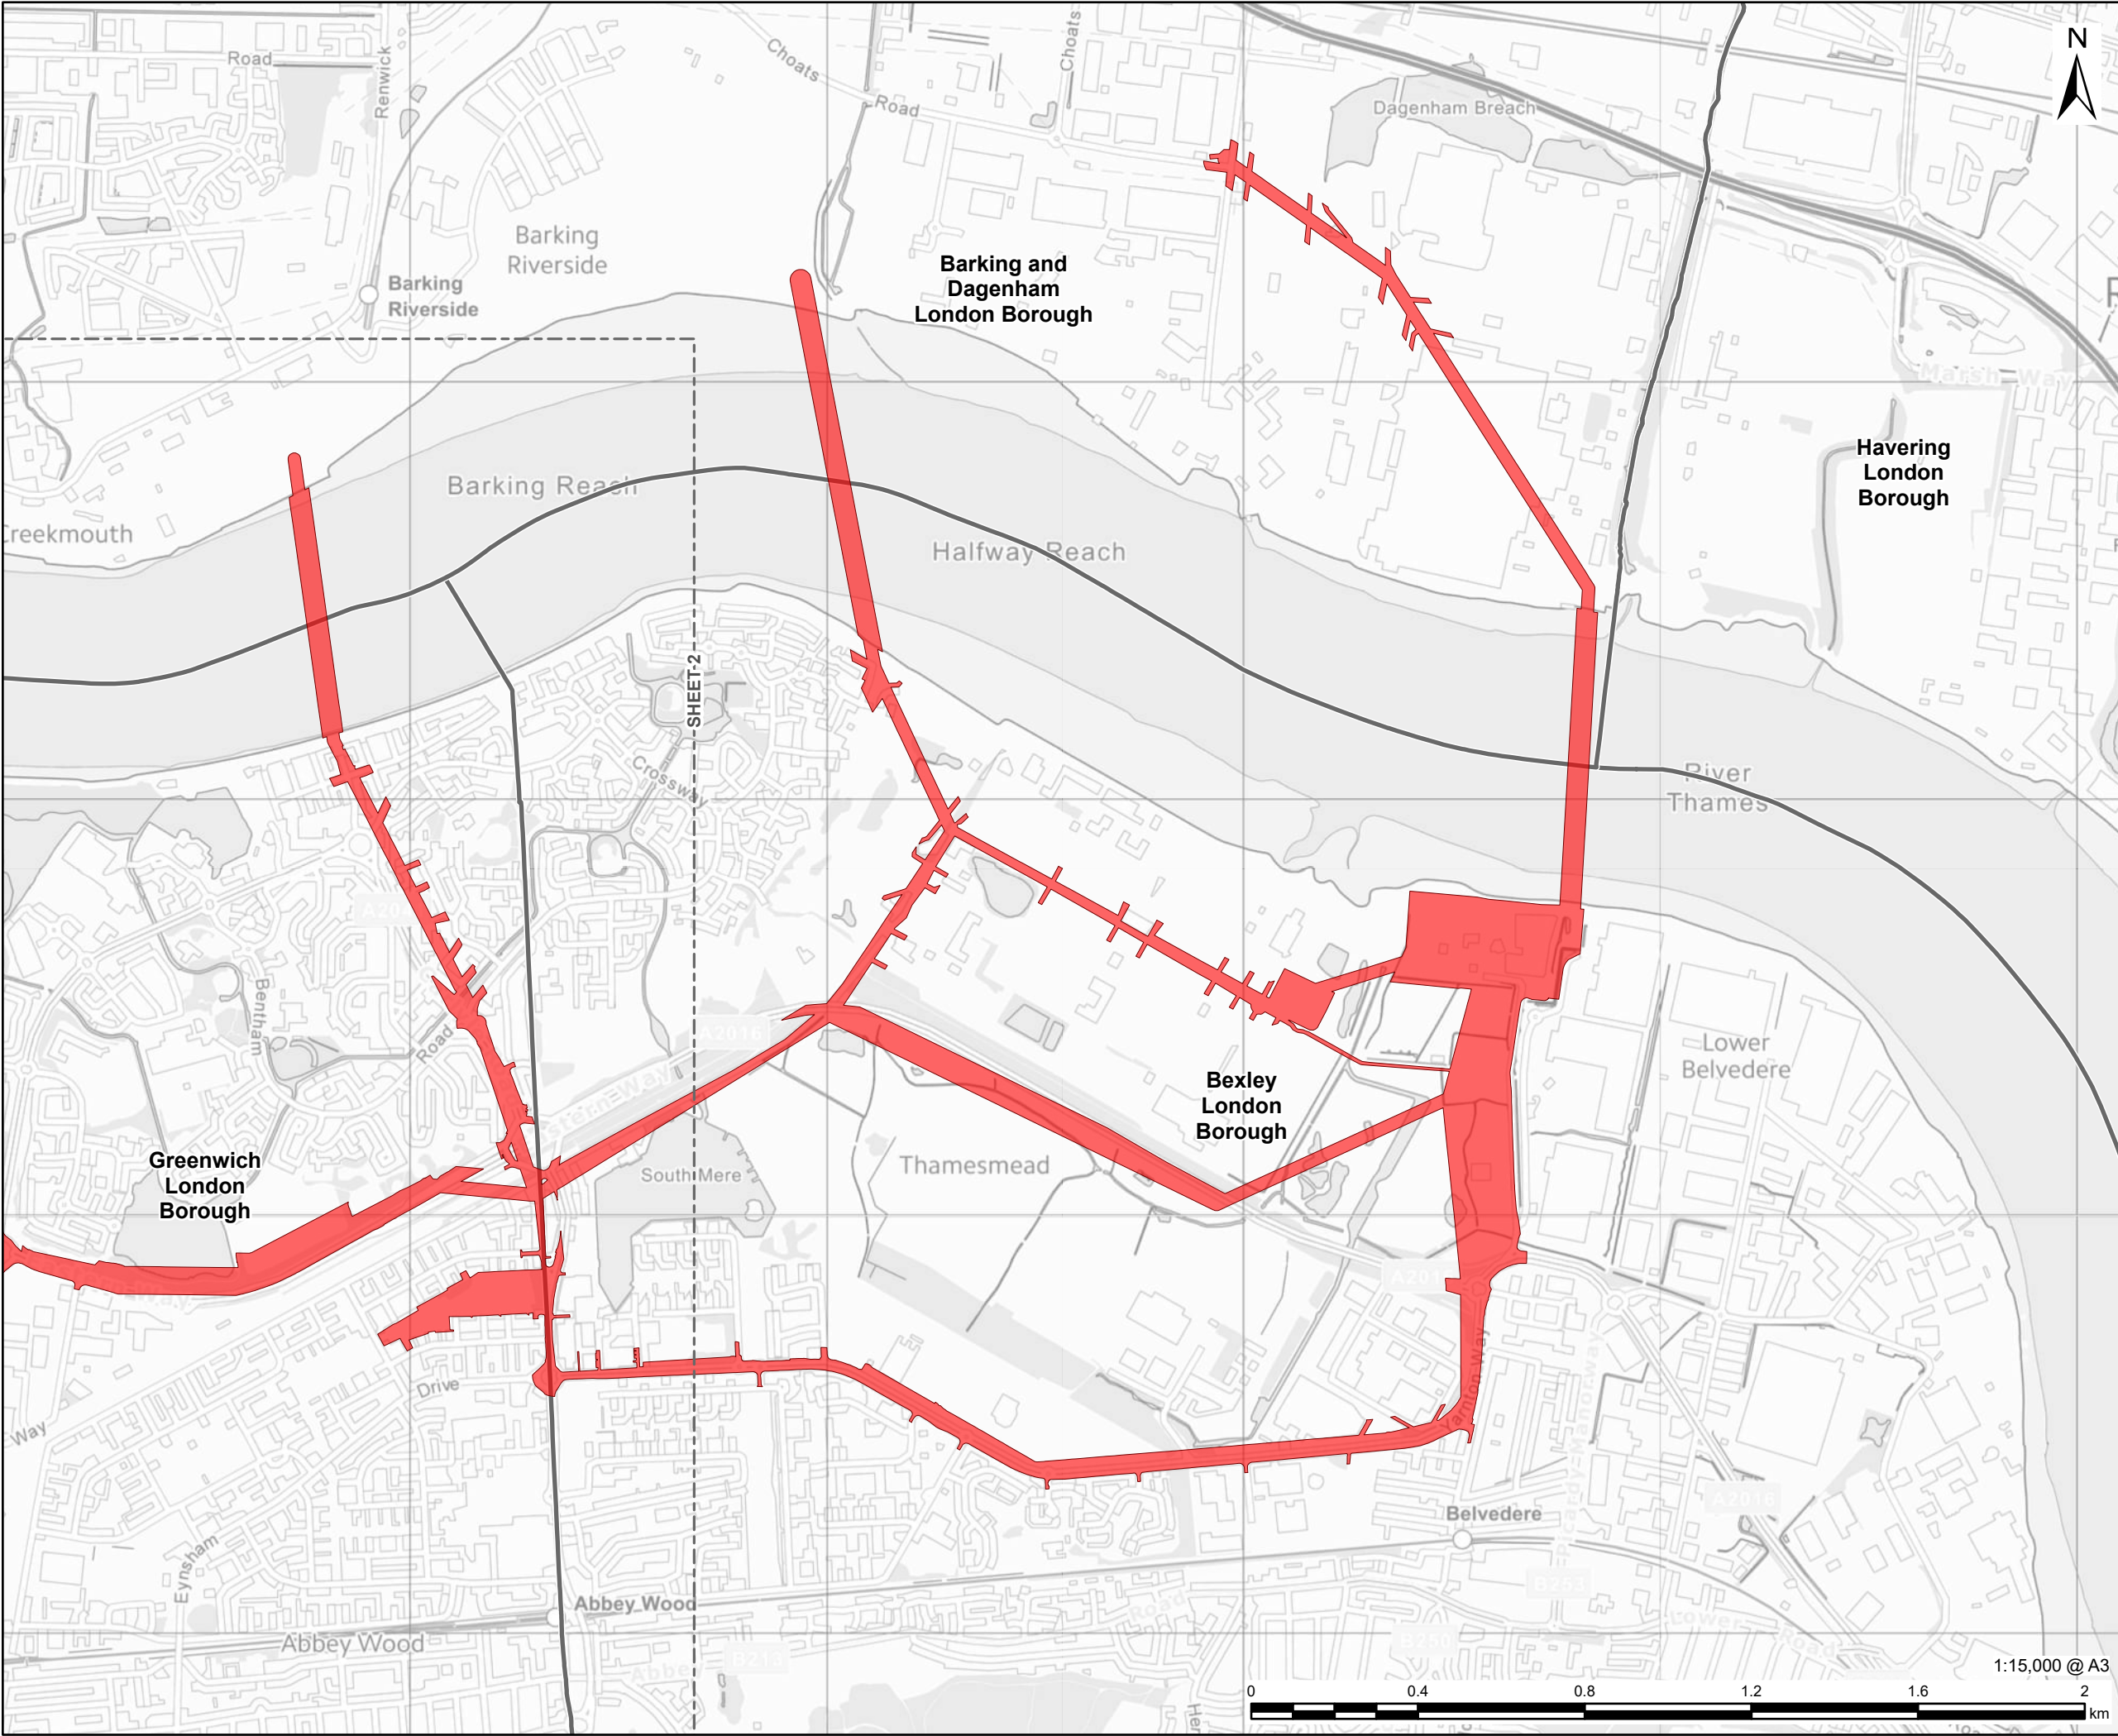

**AECOM**

**PROJECT**

London Strategic Heat Main

**CLIENT**




**CONSULTANT**

AECOM Limited  
Aldgate Tower  
2 Leman Street  
London, E1 8FA  
www.aecom.com

**LEGEND**

- EIA Scoping Boundary
- London Borough Boundary

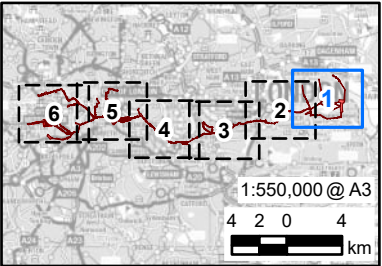

**NOTES**

Contains OS data © Crown copyright and database right 2026. Contains public sector information licensed under the Open Government Licence v3.0.  
Contains OS data © Crown copyright 2025.

Where buildings are located within the EIA Scoping Boundary, physical works will not, as far as possible, interface with them. Where required, development offsets and other protective measures for existing buildings and structures will be defined as part of ongoing design development for the Proposed Scheme. No demolition works are anticipated to be required as part of the Proposed Scheme.

**ISSUE PURPOSE**

Scoping Report

**PROJECT NUMBER**

60766791

**FIGURE TITLE**

EIA Scoping Boundary


**FIGURE NUMBER**

Figure 1-1

Sheet 1 of 6

This drawing has been prepared for the use of AECOM's client. It may not be used, modified, reproduced or relied upon by third parties, except as agreed by AECOM or as required by law. AECOM accepts no responsibility, and denies any liability whatsoever, to any party that uses or relies on this drawing without AECOM's express written consent. Do not scale this document. All measurements must be obtained from the stated dimensions.




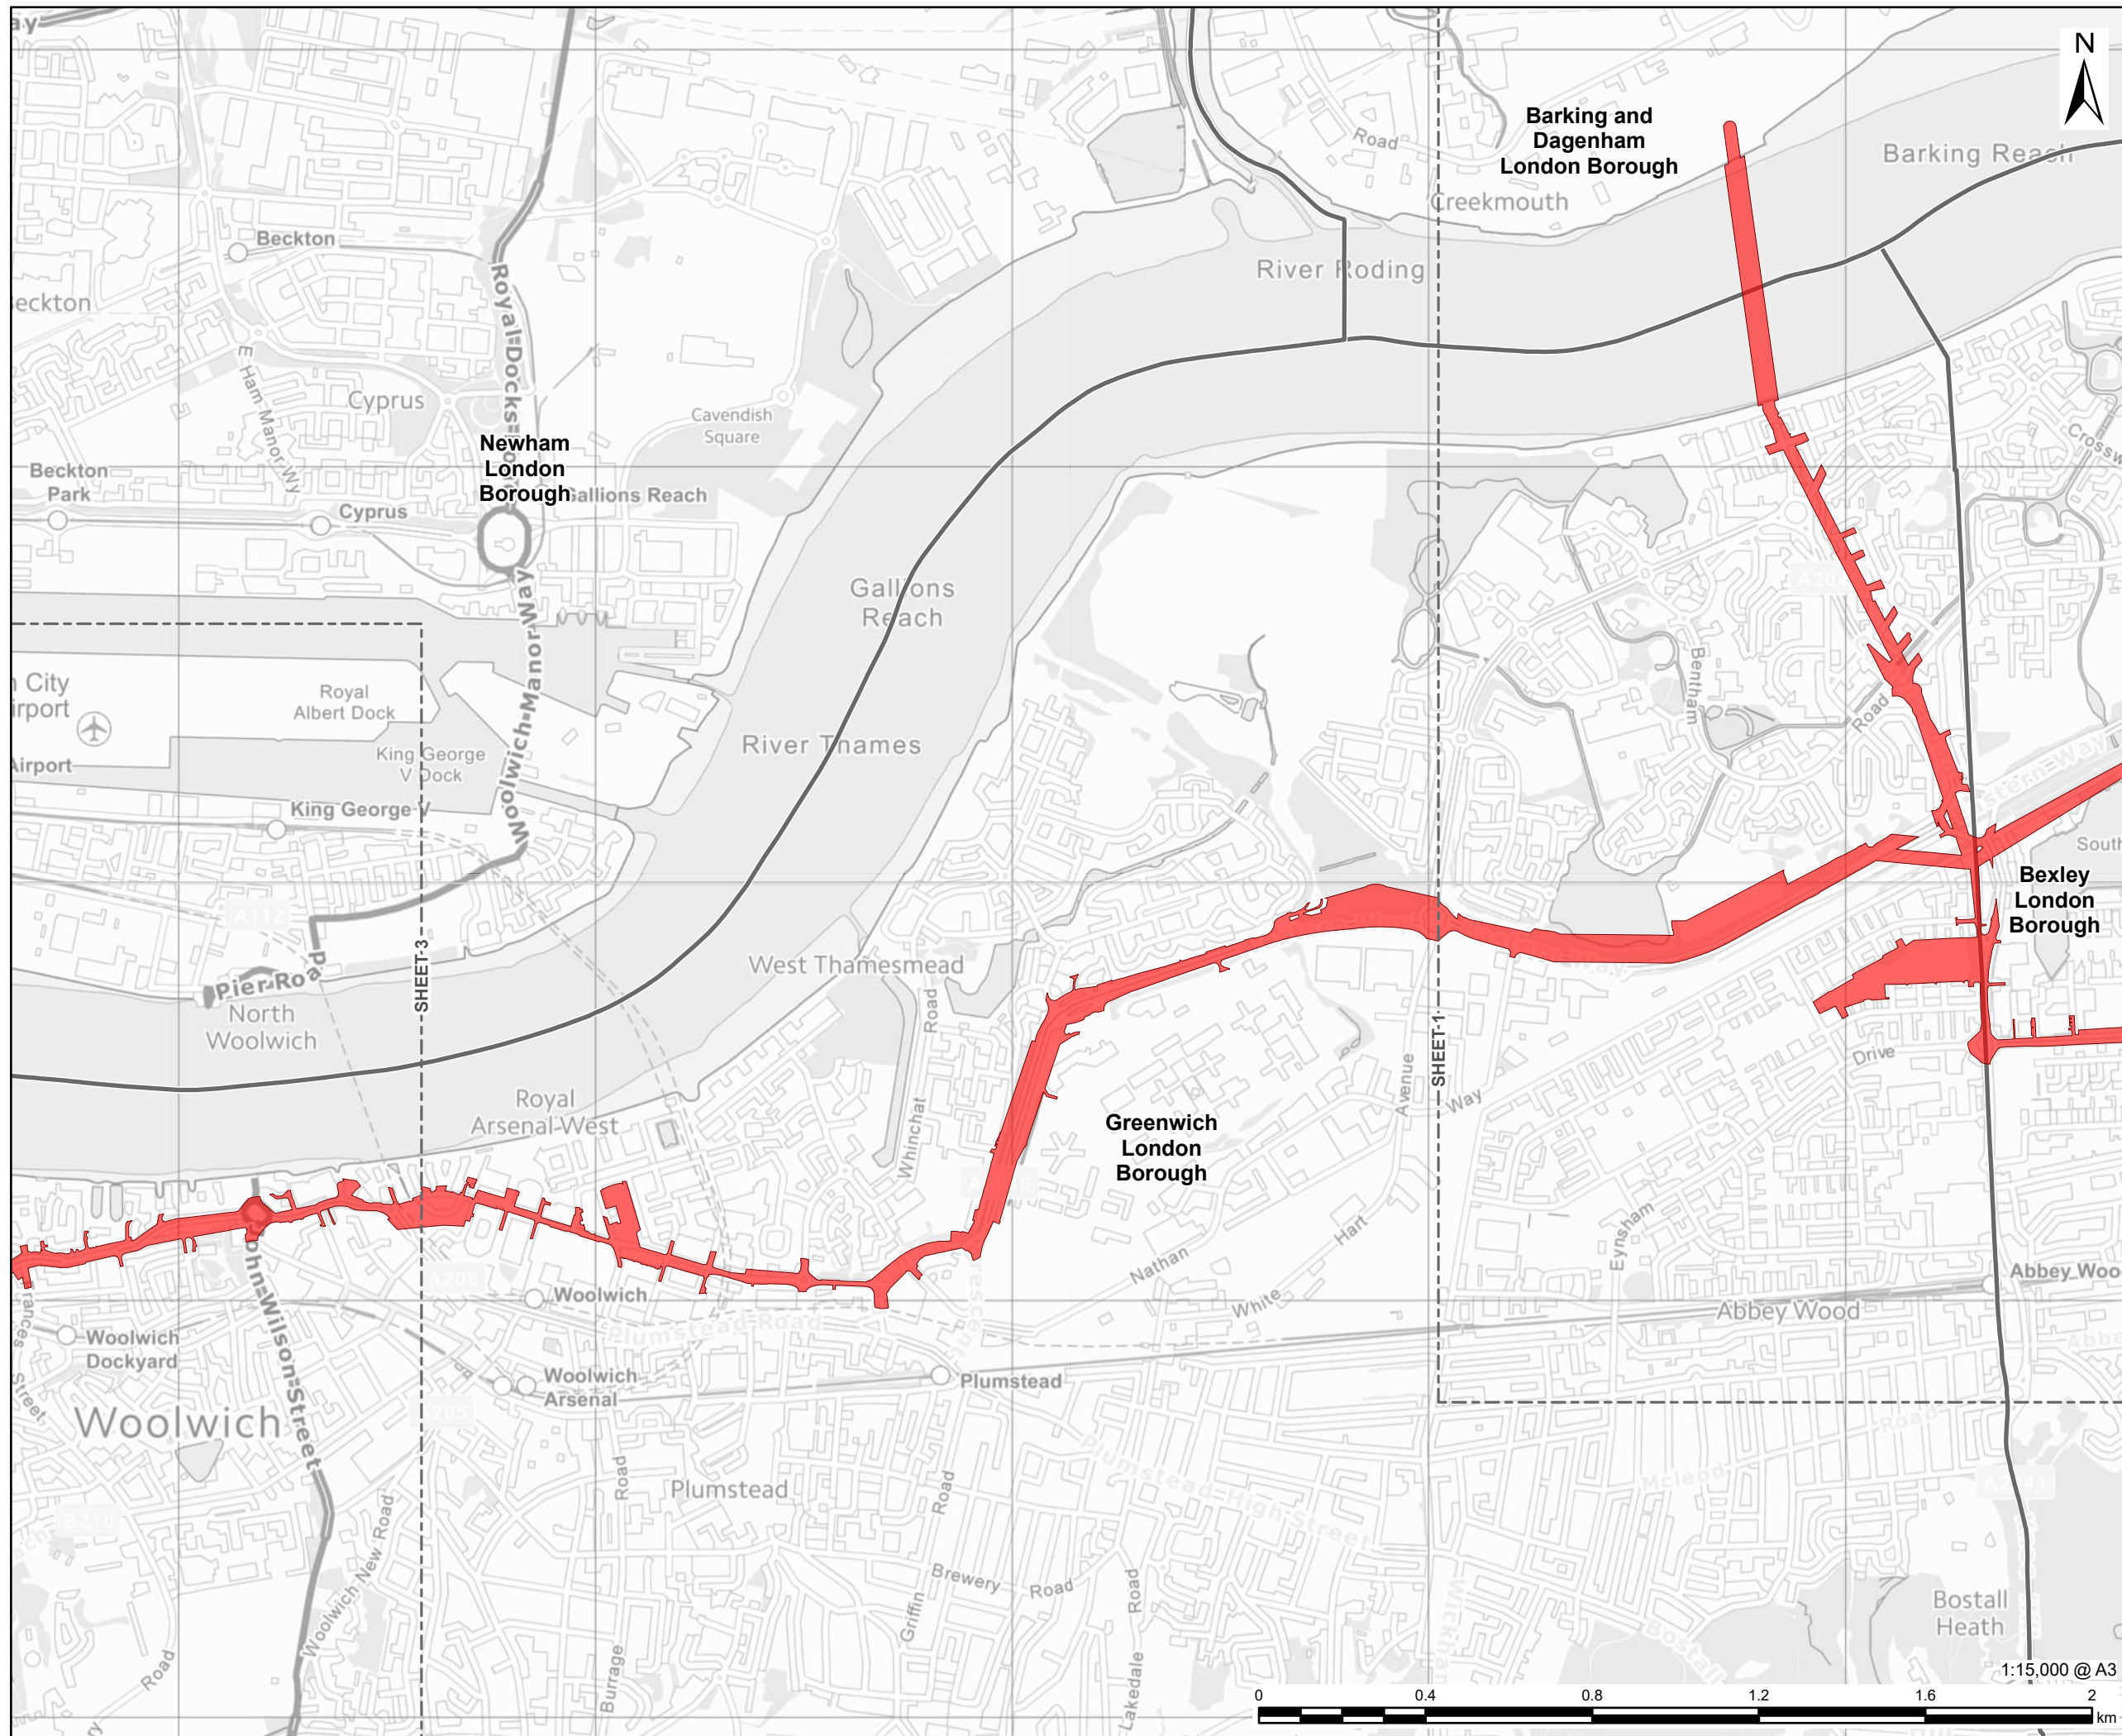

This drawing has been prepared for the use of AECOM's client. It may not be used, modified, reproduced or relied upon by third parties, except as agreed by AECOM or as required by law. AECOM accepts no responsibility, and denies any liability whatsoever, to any party that uses or relies on this drawing without AECOM's express written consent. Do not scale this document. All measurements must be obtained from the stated dimensions.

|   |                         |
|---|-------------------------|
| <div>AECOM</div>   |                         |
| PROJECT   |                         |
| London Strategic Heat Main   |                         |
| CLIENT   |                         |
| <div>CORY</div>   |                         |
| CONSULTANT   |                         |
| AECOM Limited<br>Aldgate Tower<br>2 Lemn Street<br>London, E1 8FA<br><a href="#">www.aecom.com</a>   |                         |
| LEGEND   |                         |
| <div></div>   | EIA Scoping Boundary    |
| <div></div>   | London Borough Boundary |
| <div><p>1:550,000 @ A3</p><p>4 2 0 4 km</p></div>   |                         |
| NOTES   |                         |
| <p>Contains OS data © Crown copyright and database right 2026. Contains public sector information licensed under the Open Government Licence v3.0.</p> <p>Contains OS data © Crown copyright 2025.</p> <p>Where buildings are located within the EIA Scoping Boundary, physical works will not, as far as possible, interface with them. Where required, development offsets and other protective measures for existing buildings and structures will be defined as part of ongoing design development for the Proposed Scheme. No demolition works are anticipated to be required as part of the Proposed Scheme.</p> |                         |
| ISSUE PURPOSE   |                         |
| Scoping Report   |                         |
| PROJECT NUMBER   |                         |
| 60766791   |                         |
| FIGURE TITLE   |                         |
| EIA Scoping Boundary   |                         |
| FIGURE NUMBER   |                         |
| Figure 1-1   |                         |



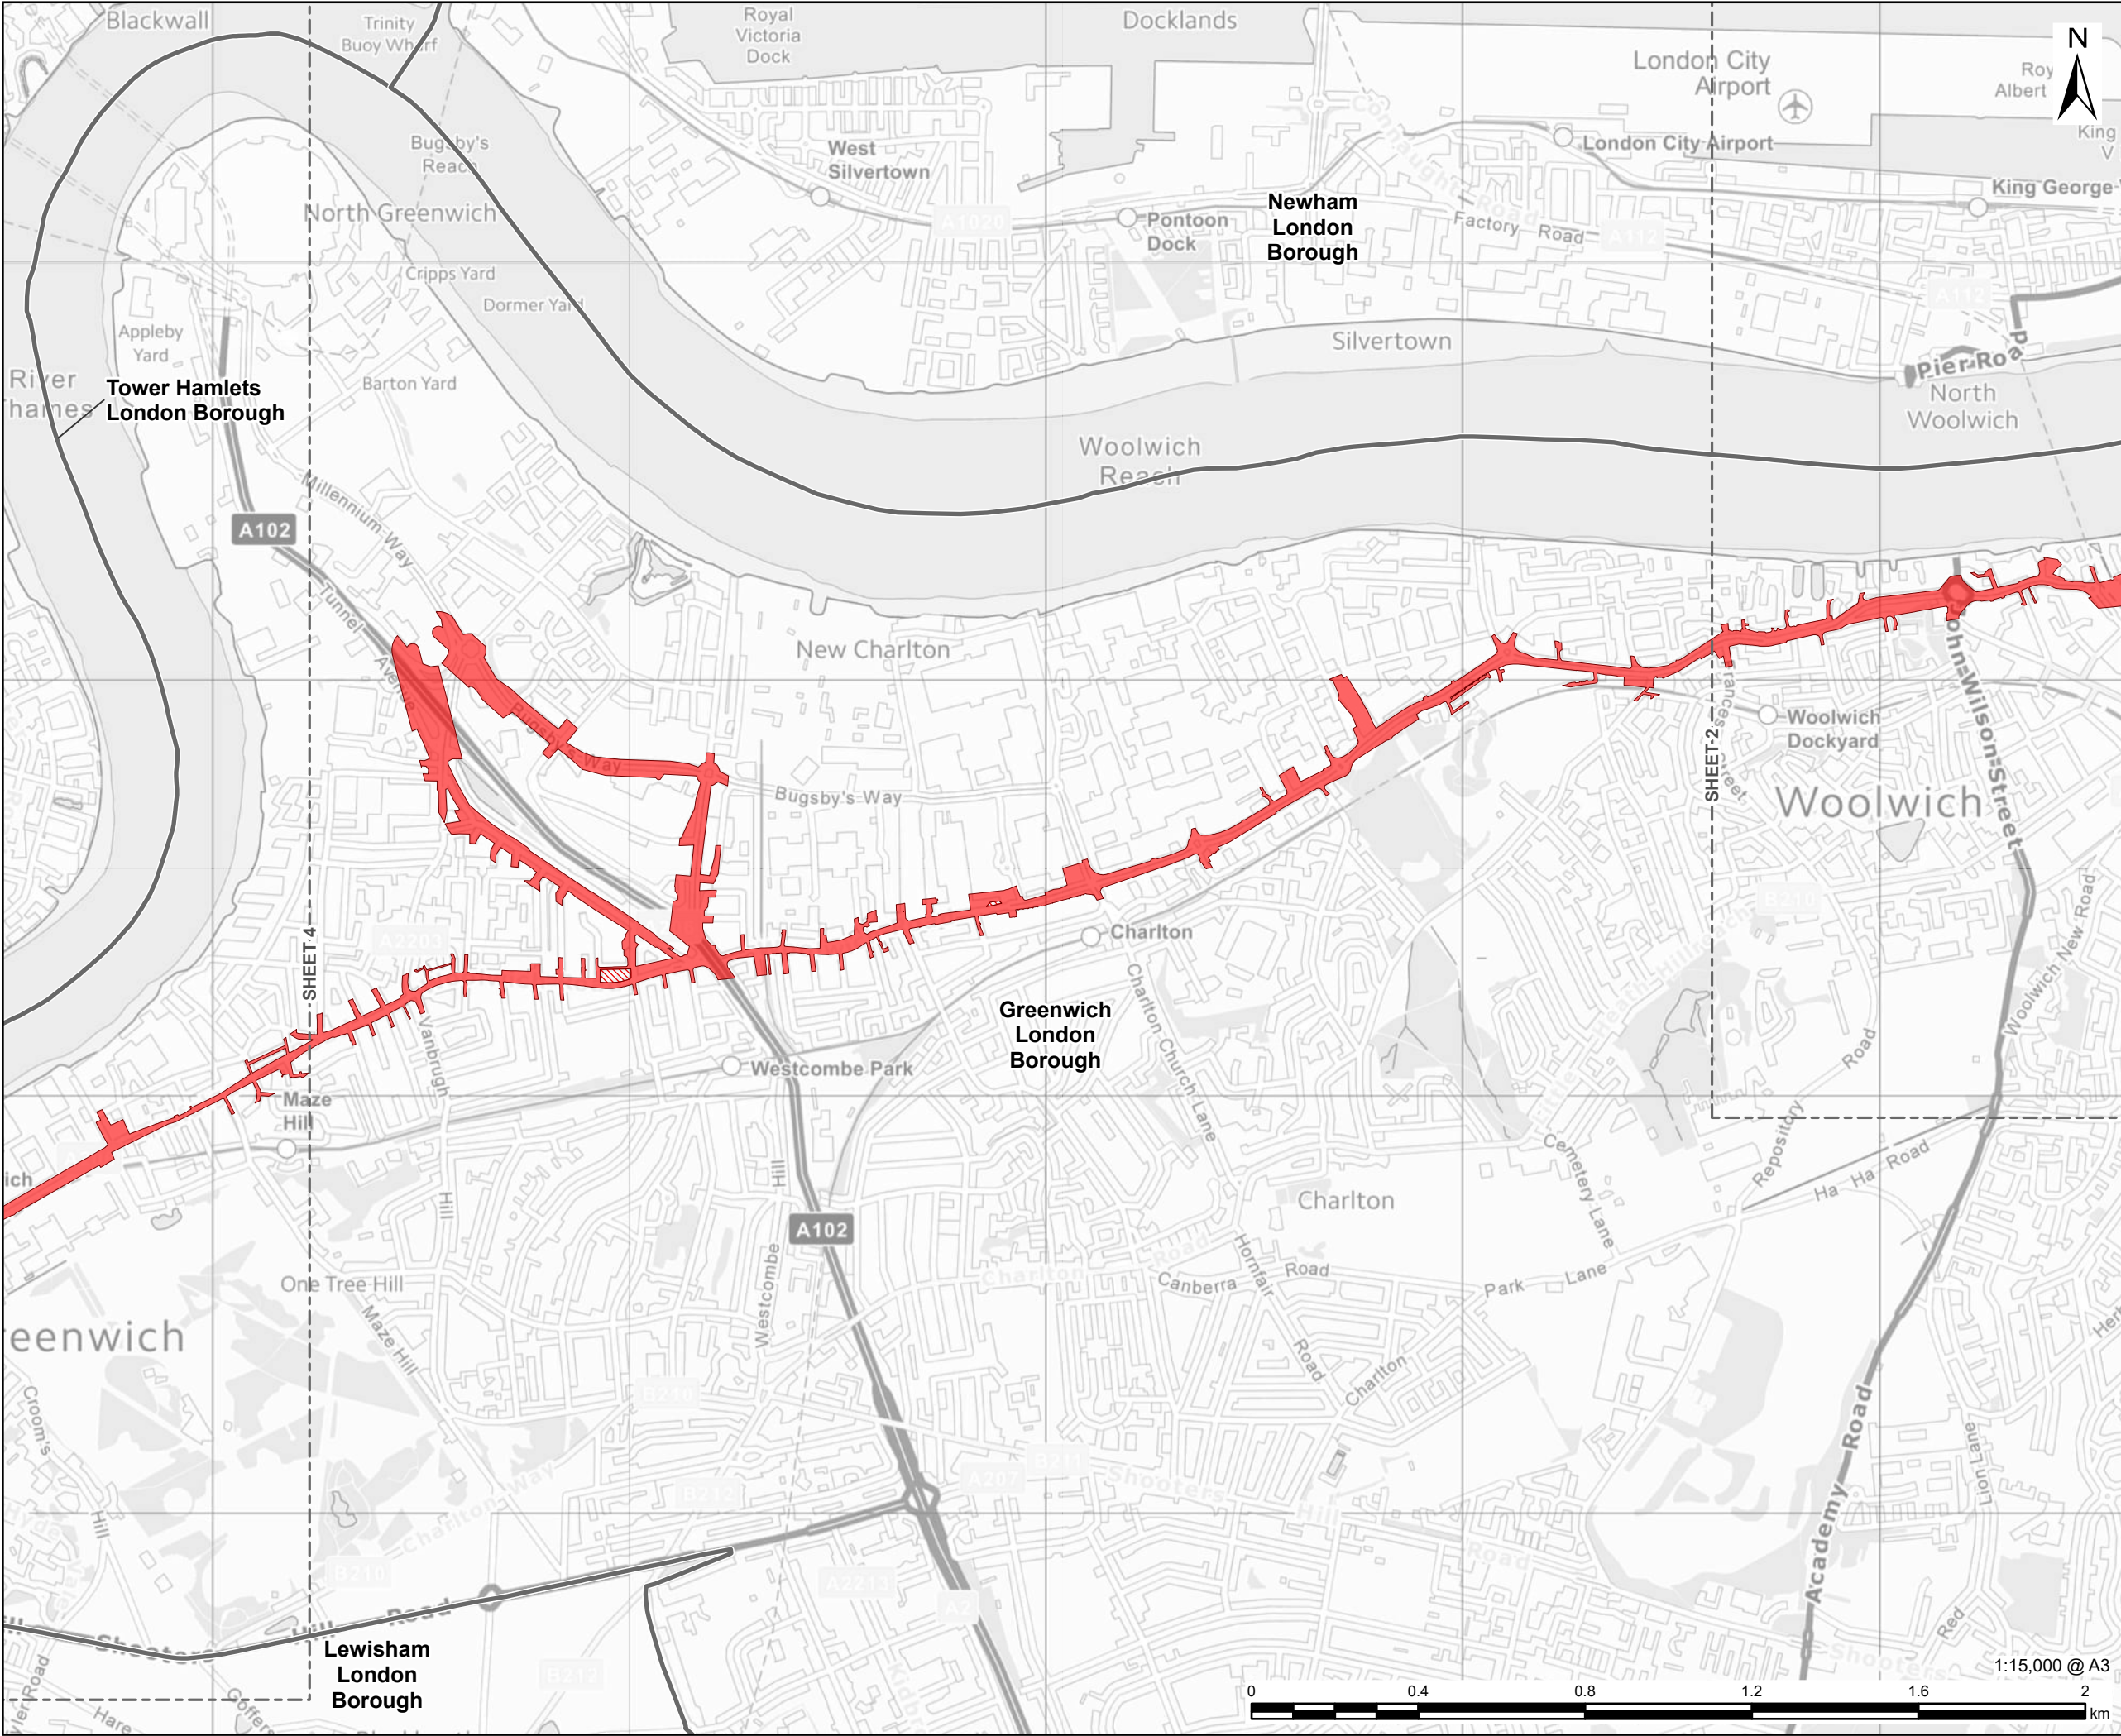

**PROJECT**

London Strategic Heat Main

**CLIENT**

**CONSULTANT**

AECOM Limited  
Aldgate Tower  
2 Leman Street  
London, E1 8FA  
www.aecom.com

**LEGEND**

- EIA Scoping Boundary
- EIA Scoping Boundary - Built Form
- London Borough Boundary

1:550,000 @ A3  
4 2 0 4 km

**NOTES**

Contains OS data © Crown copyright and database right 2026. Contains public sector information licensed under the Open Government Licence v3.0.  
Contains OS data © Crown copyright 2025.

Where buildings are located within the EIA Scoping Boundary, physical works will not, as far as possible, interface with them. Where required, development offsets and other protective measures for existing buildings and structures will be defined as part of ongoing design development for the Proposed Scheme. No demolition works are anticipated to be required as part of the Proposed Scheme.

**ISSUE PURPOSE**

Scoping Report

**PROJECT NUMBER**

60766791

**FIGURE TITLE**

EIA Scoping Boundary


**FIGURE NUMBER**

Figure 1-1

1:15,000 @ A3

0 0.4 0.8 1.2 1.6 2 km



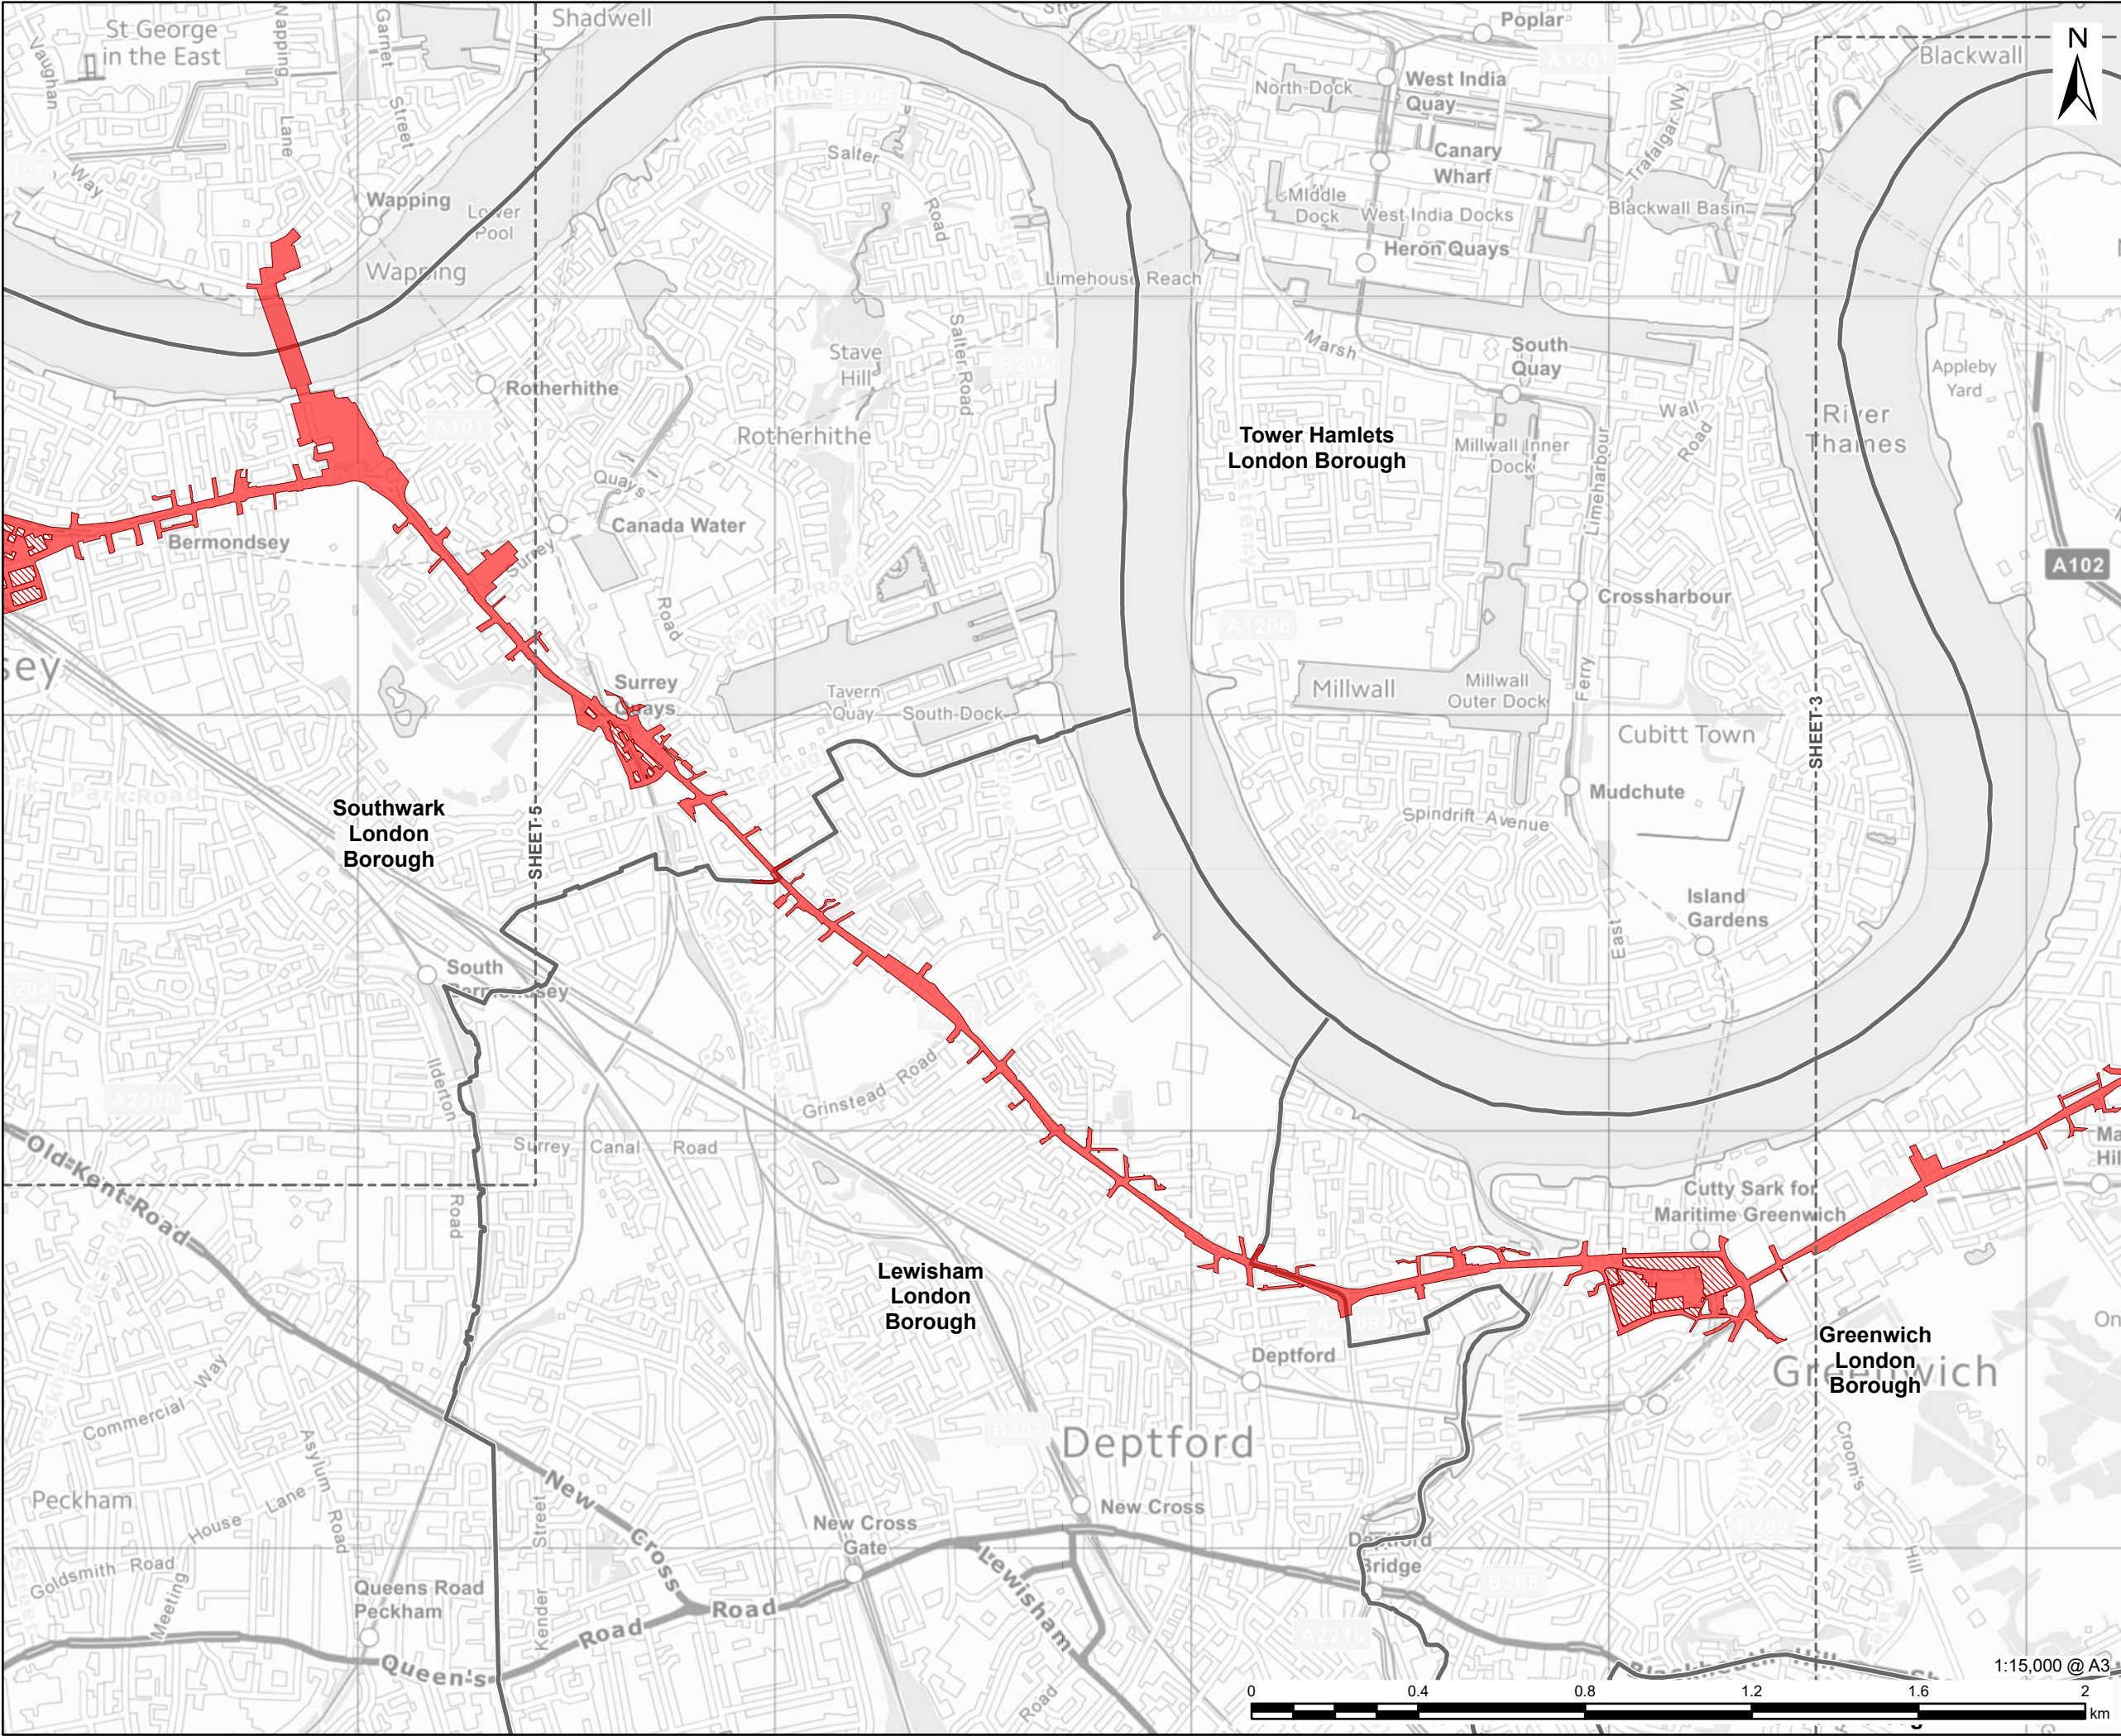

# AECOM

PROJECT

London Strategic Heat Main

CLIENT




CONSULTANT

AECOM Limited  
Aldgate Tower  
2 Leman Street  
London, E1 8FA  
www.aecom.com

LEGEND

- EIA Scoping Boundary
- EIA Scoping Boundary - Built Form
- London Borough Boundary

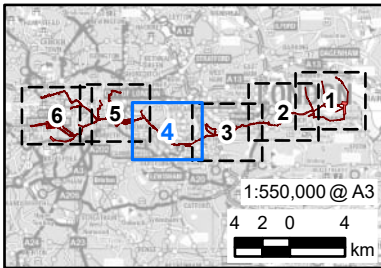

NOTES

Contains OS data © Crown copyright and database right 2026. Contains public sector information licensed under the Open Government Licence v3.0.  
Contains OS data © Crown copyright 2025.

Where buildings are located within the EIA Scoping Boundary, physical works will not, as far as possible, interface with them. Where required, development offsets and other protective measures for existing buildings and structures will be defined as part of ongoing design development for the Proposed Scheme. No demolition works are anticipated to be required as part of the Proposed Scheme.

ISSUE PURPOSE

Scoping Report

PROJECT NUMBER

60766791

FIGURE TITLE


EIA Scoping Boundary

FIGURE NUMBER

Figure 1-1

Sheet 4 of 6



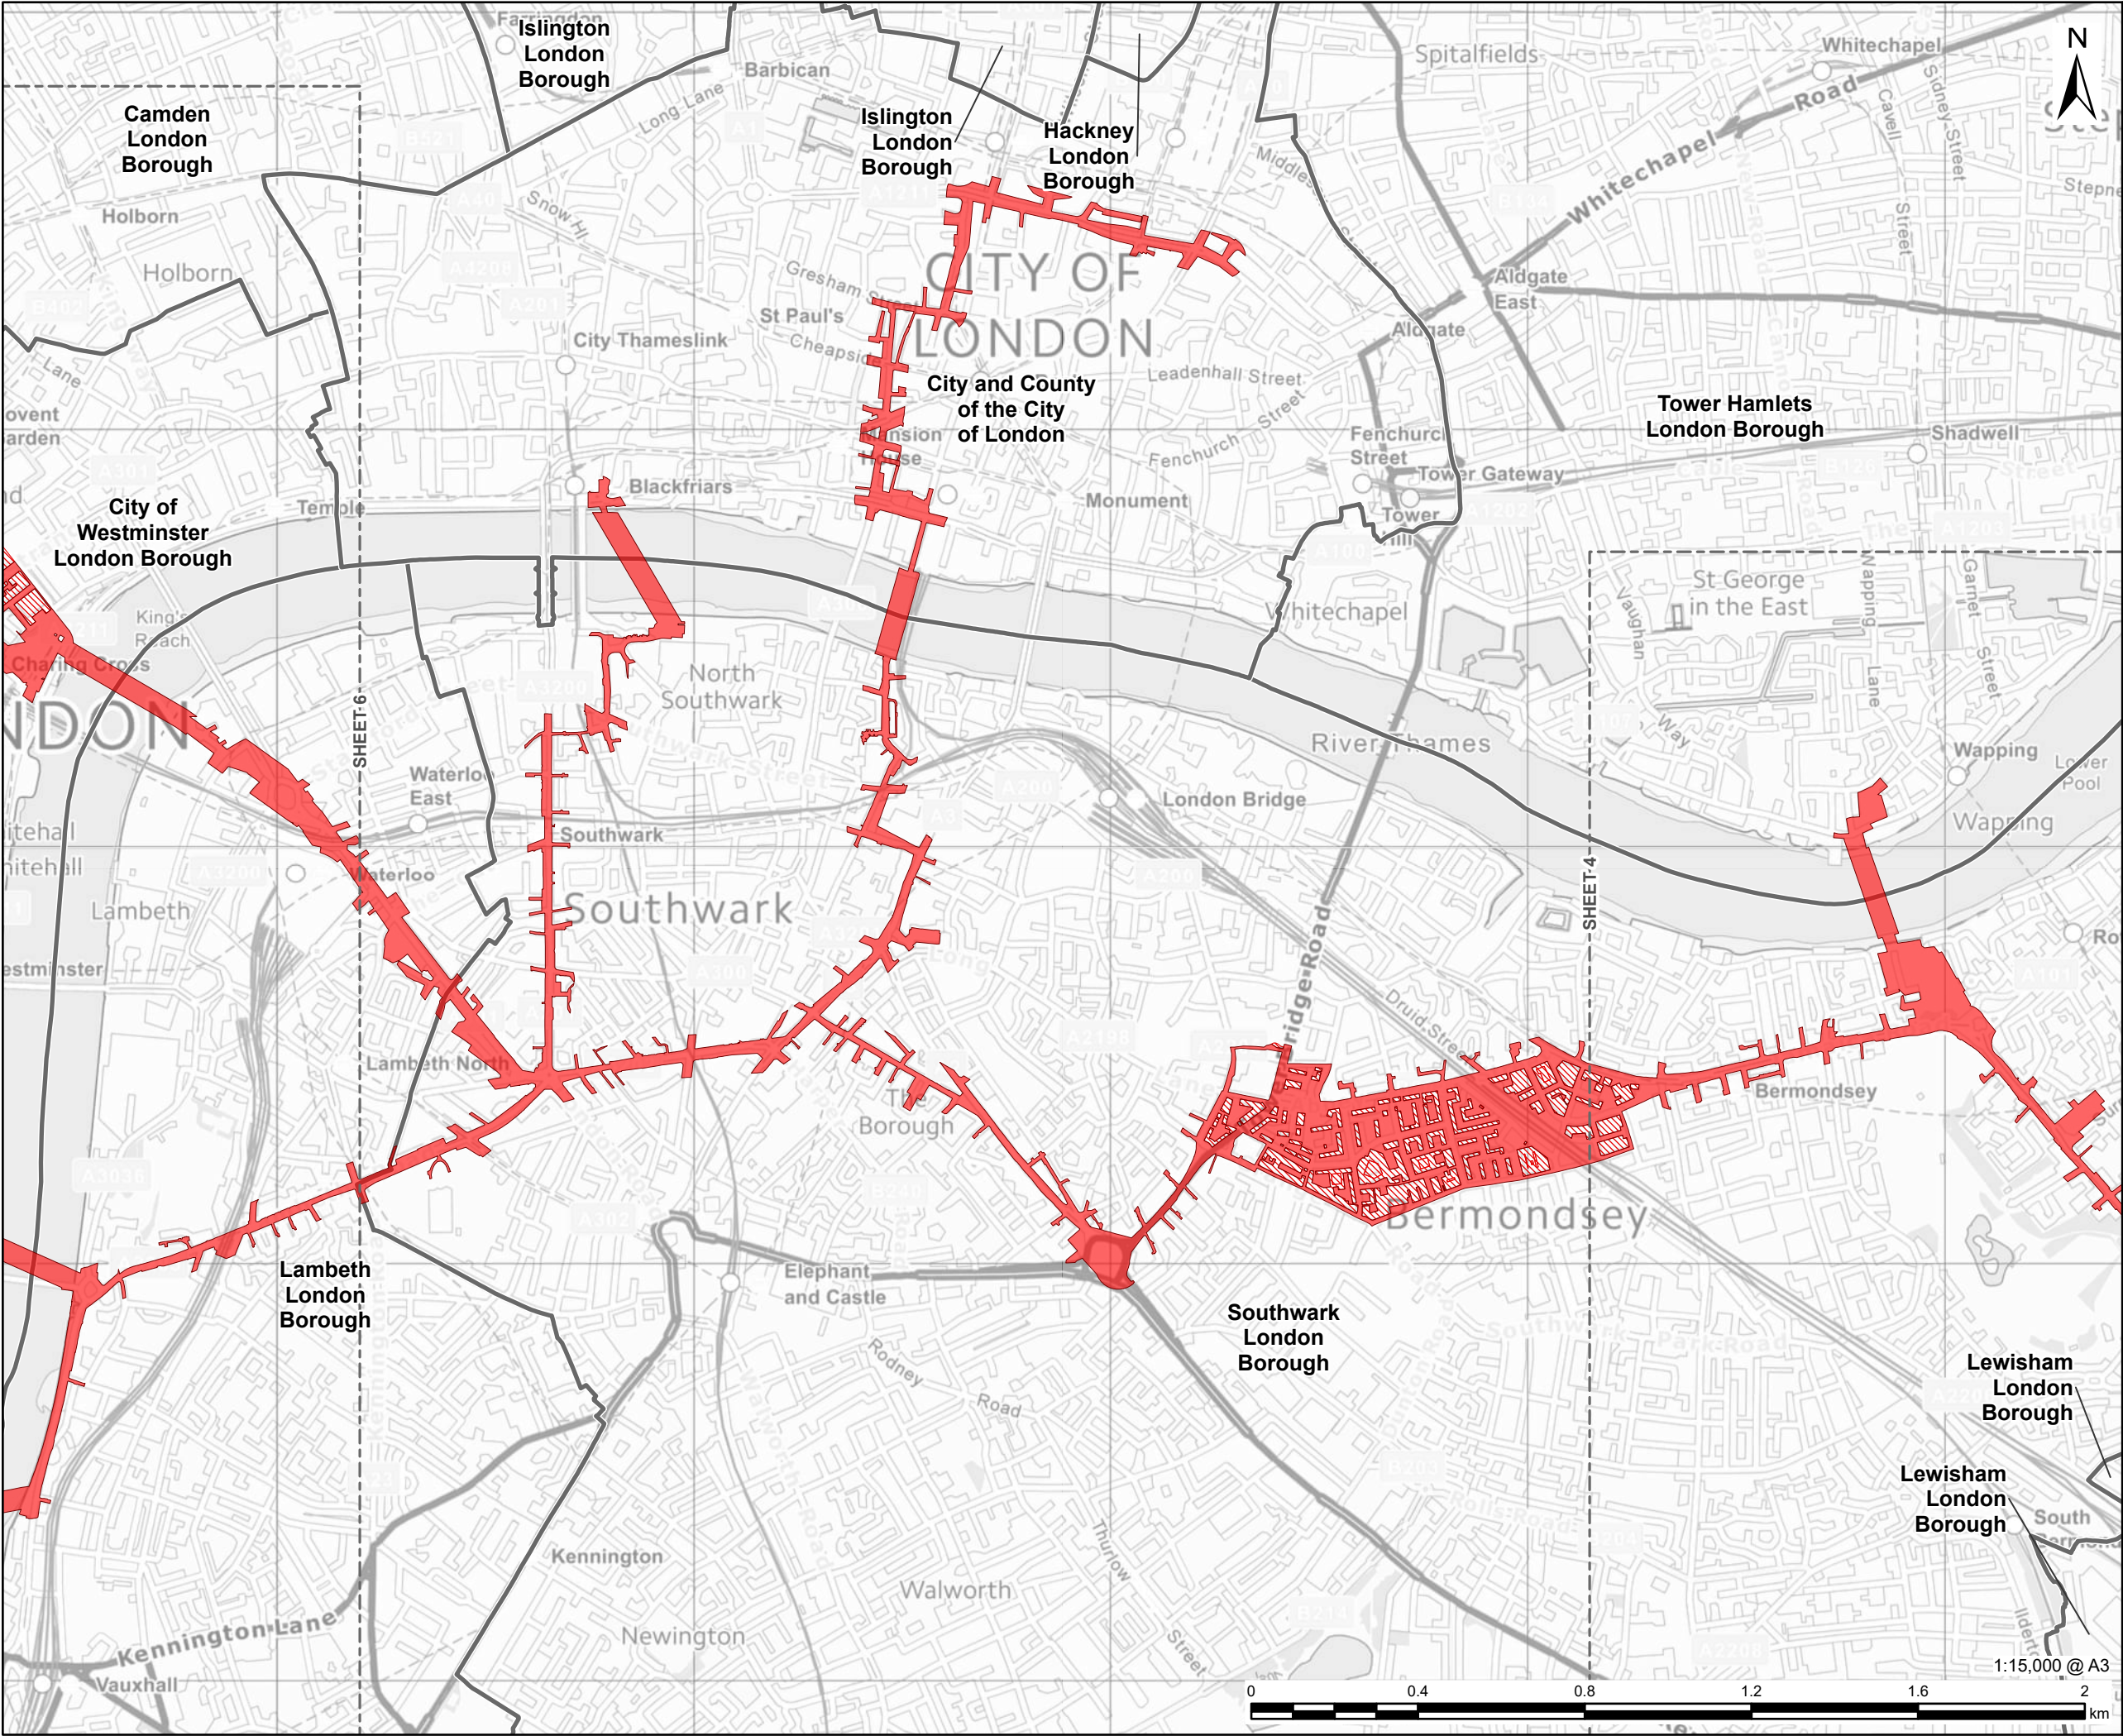

This drawing has been prepared for the use of AECOM's client. It may not be used, modified, reproduced or relied upon by third parties, except as agreed by AECOM or as required by law. AECOM accepts no responsibility, and denies any liability whatsoever, to any party that uses or relies on this drawing without AECOM's express written consent. Do not scale this document. All measurements must be obtained from the stated dimensions.

# AECOM

## PROJECT

London Strategic Heat Main

## CLIENT


**CORY**

## CONSULTANT

AECOM Limited  
Aldgate Tower  
2 Leman Street  
London, E1 8FA  
www.aecom.com

## LEGEND

- EIA Scoping Boundary
- EIA Scoping Boundary - Built Form
- London Borough Boundary

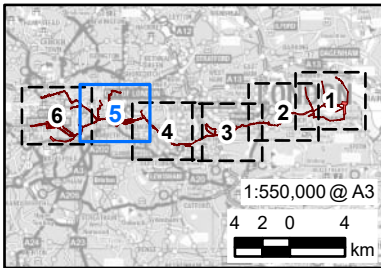

## NOTES

Contains OS data © Crown copyright and database right 2026. Contains public sector information licensed under the Open Government Licence v3.0.  
Contains OS data © Crown copyright 2025.

Where buildings are located within the EIA Scoping Boundary, physical works will not, as far as possible, interface with them. Where required, development offsets and other protective measures for existing buildings and structures will be defined as part of ongoing design development for the Proposed Scheme. No demolition works are anticipated to be required as part of the Proposed Scheme.

## ISSUE PURPOSE

Scoping Report

## PROJECT NUMBER

60766791

## FIGURE TITLE


EIA Scoping Boundary

## FIGURE NUMBER

Figure 1-1

Sheet 5 of 6



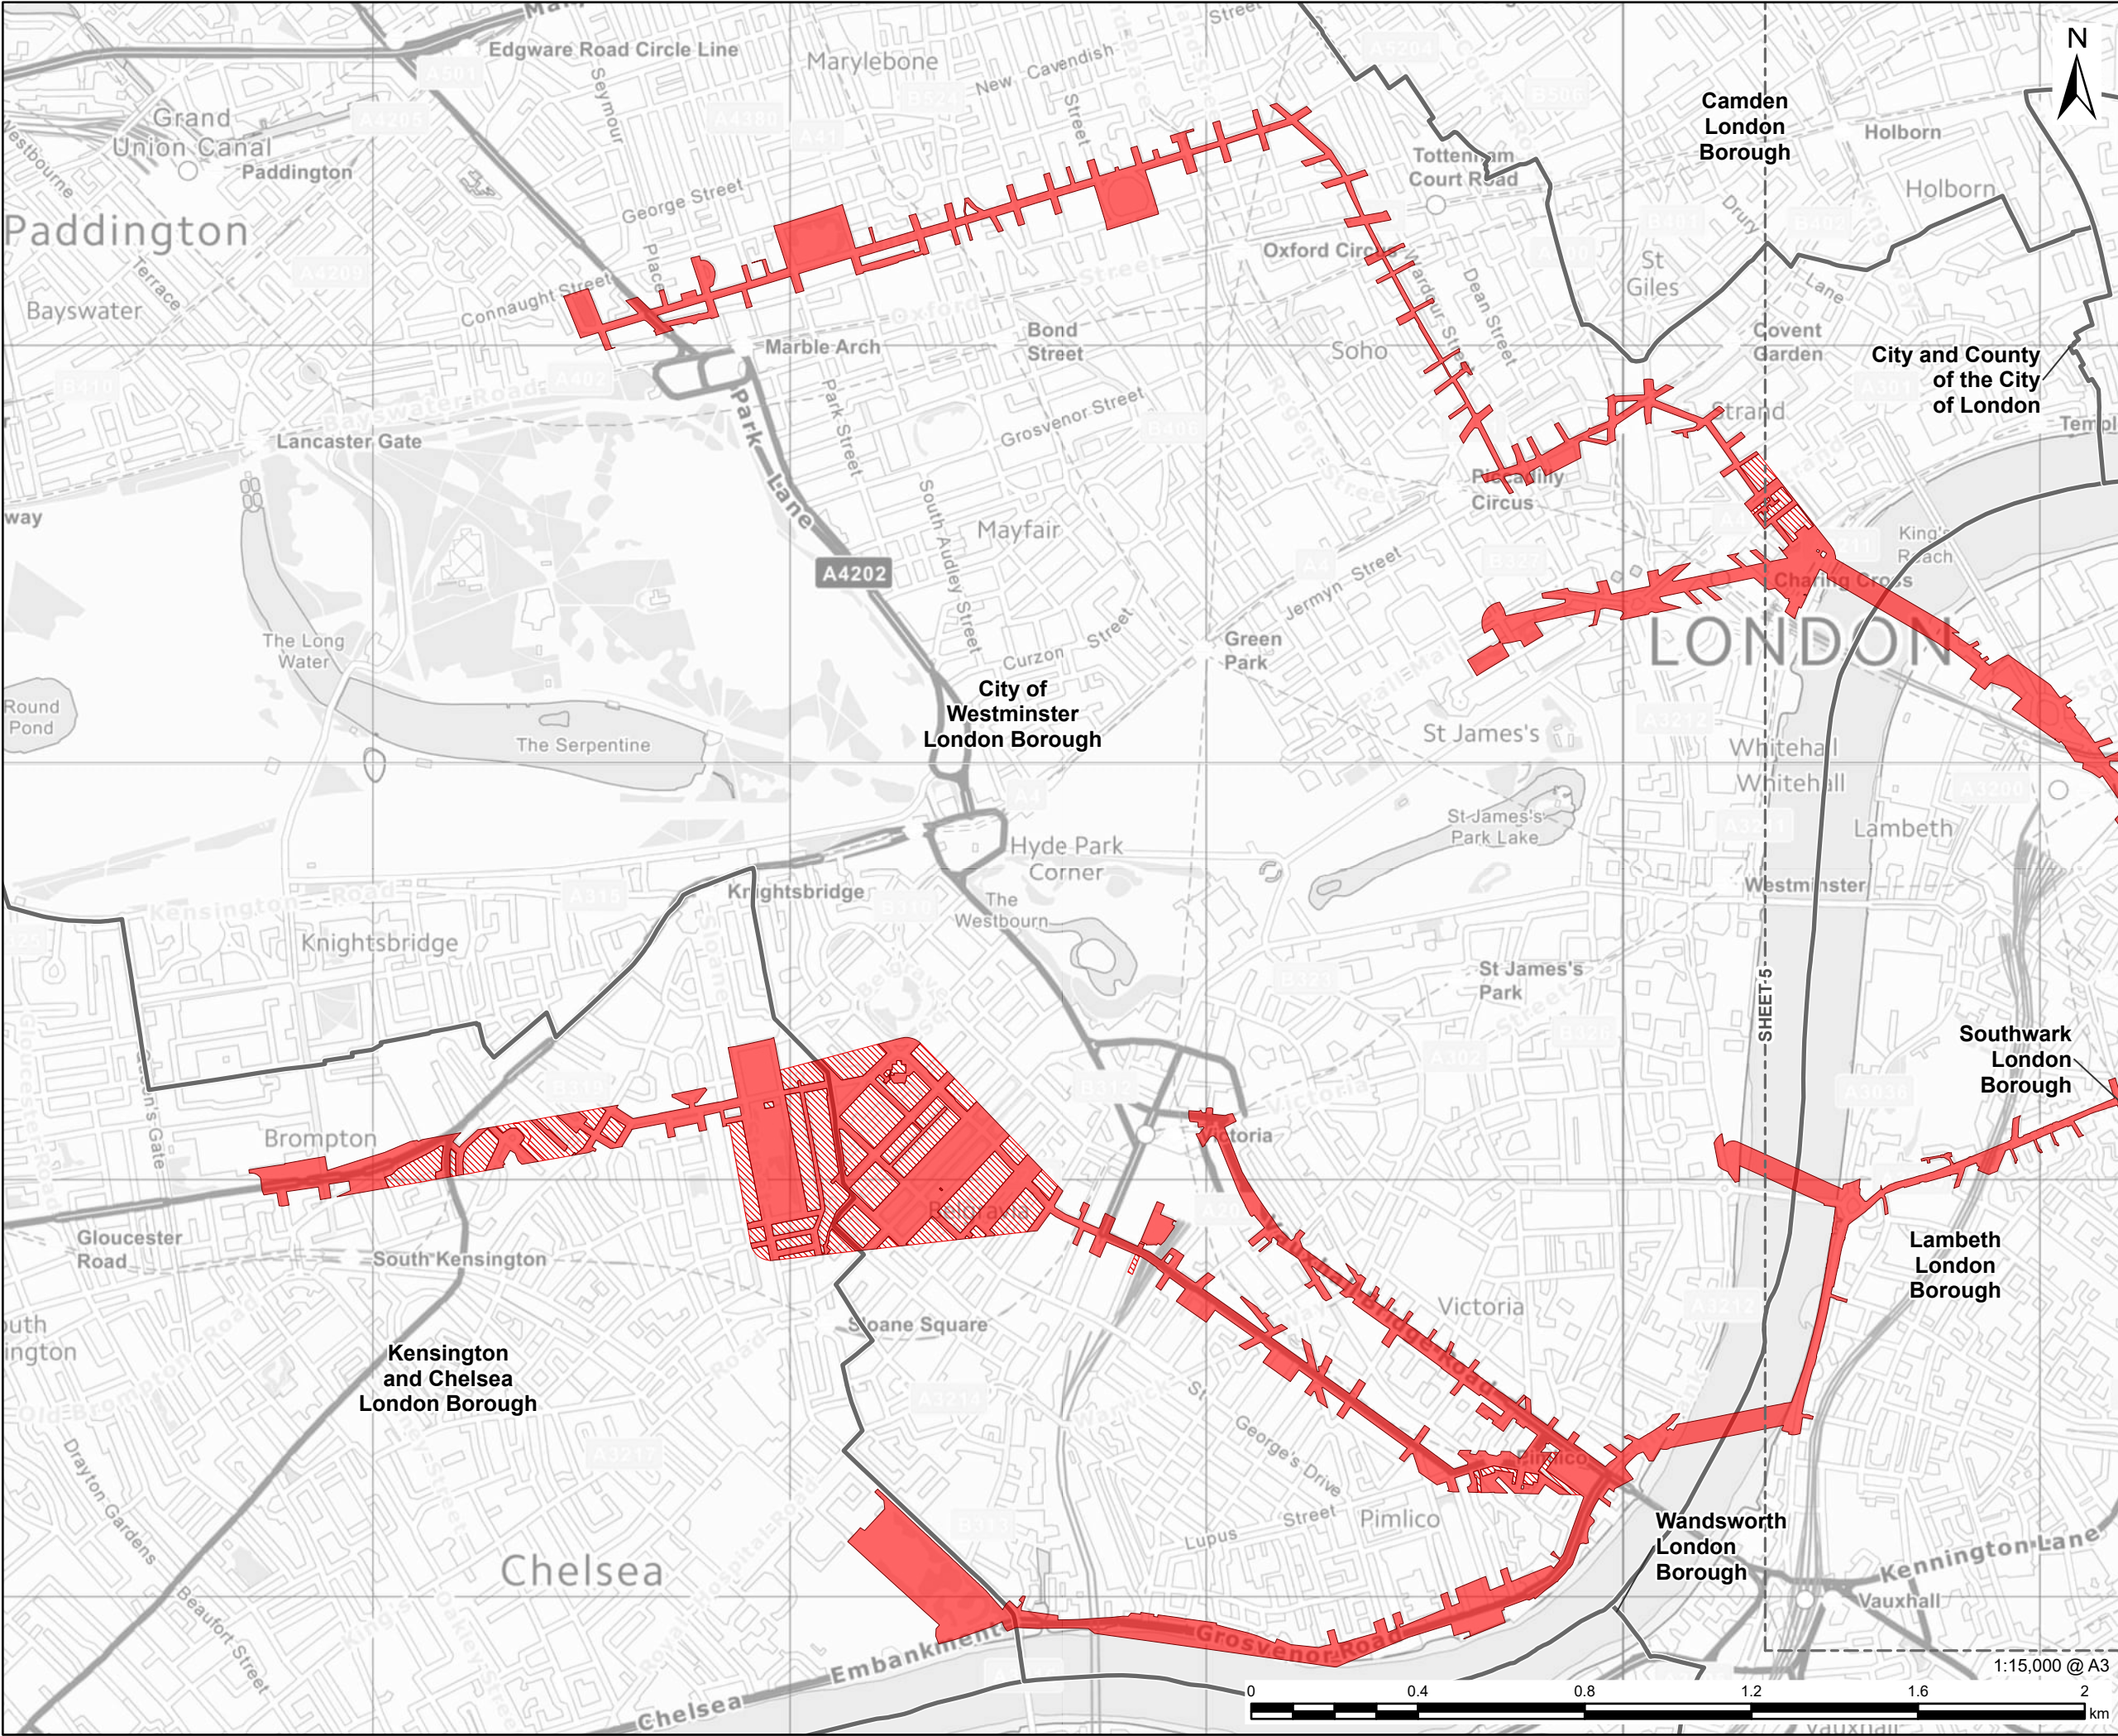

This drawing has been prepared for the use of AECOM's client. It may not be used, modified, reproduced or relied upon by third parties, except as agreed by AECOM or as required by law. AECOM accepts no responsibility, and denies any liability whatsoever, to any party that uses or relies on this drawing without AECOM's express written consent. Do not scale this document. All measurements must be obtained from the stated dimensions.

**AECOM**

**PROJECT**

London Strategic Heat Main

**CLIENT**


**CORY**

**CONSULTANT**

AECOM Limited  
Aldgate Tower  
2 Leman Street  
London, E1 8FA  
www.aecom.com

**LEGEND**

- EIA Scoping Boundary
- EIA Scoping Boundary - Built Form
- London Borough Boundary

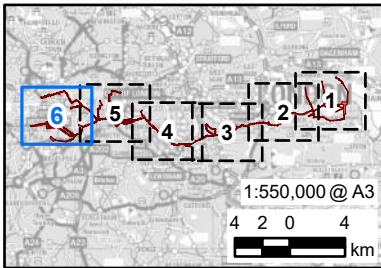

**NOTES**

Contains OS data © Crown copyright and database right 2026. Contains public sector information licensed under the Open Government Licence v3.0.  
Contains OS data © Crown copyright 2025.

Where buildings are located within the EIA Scoping Boundary, physical works will not, as far as possible, interface with them. Where required, development offsets and other protective measures for existing buildings and structures will be defined as part of ongoing design development for the Proposed Scheme. No demolition works are anticipated to be required as part of the Proposed Scheme.

**ISSUE PURPOSE**

Scoping Report

**PROJECT NUMBER**

60766791

**FIGURE TITLE**

EIA Scoping Boundary

**FIGURE NUMBER**


Figure 1-1

Sheet 6 of 6



## **Figure 2-1: Components of the Proposed Scheme**



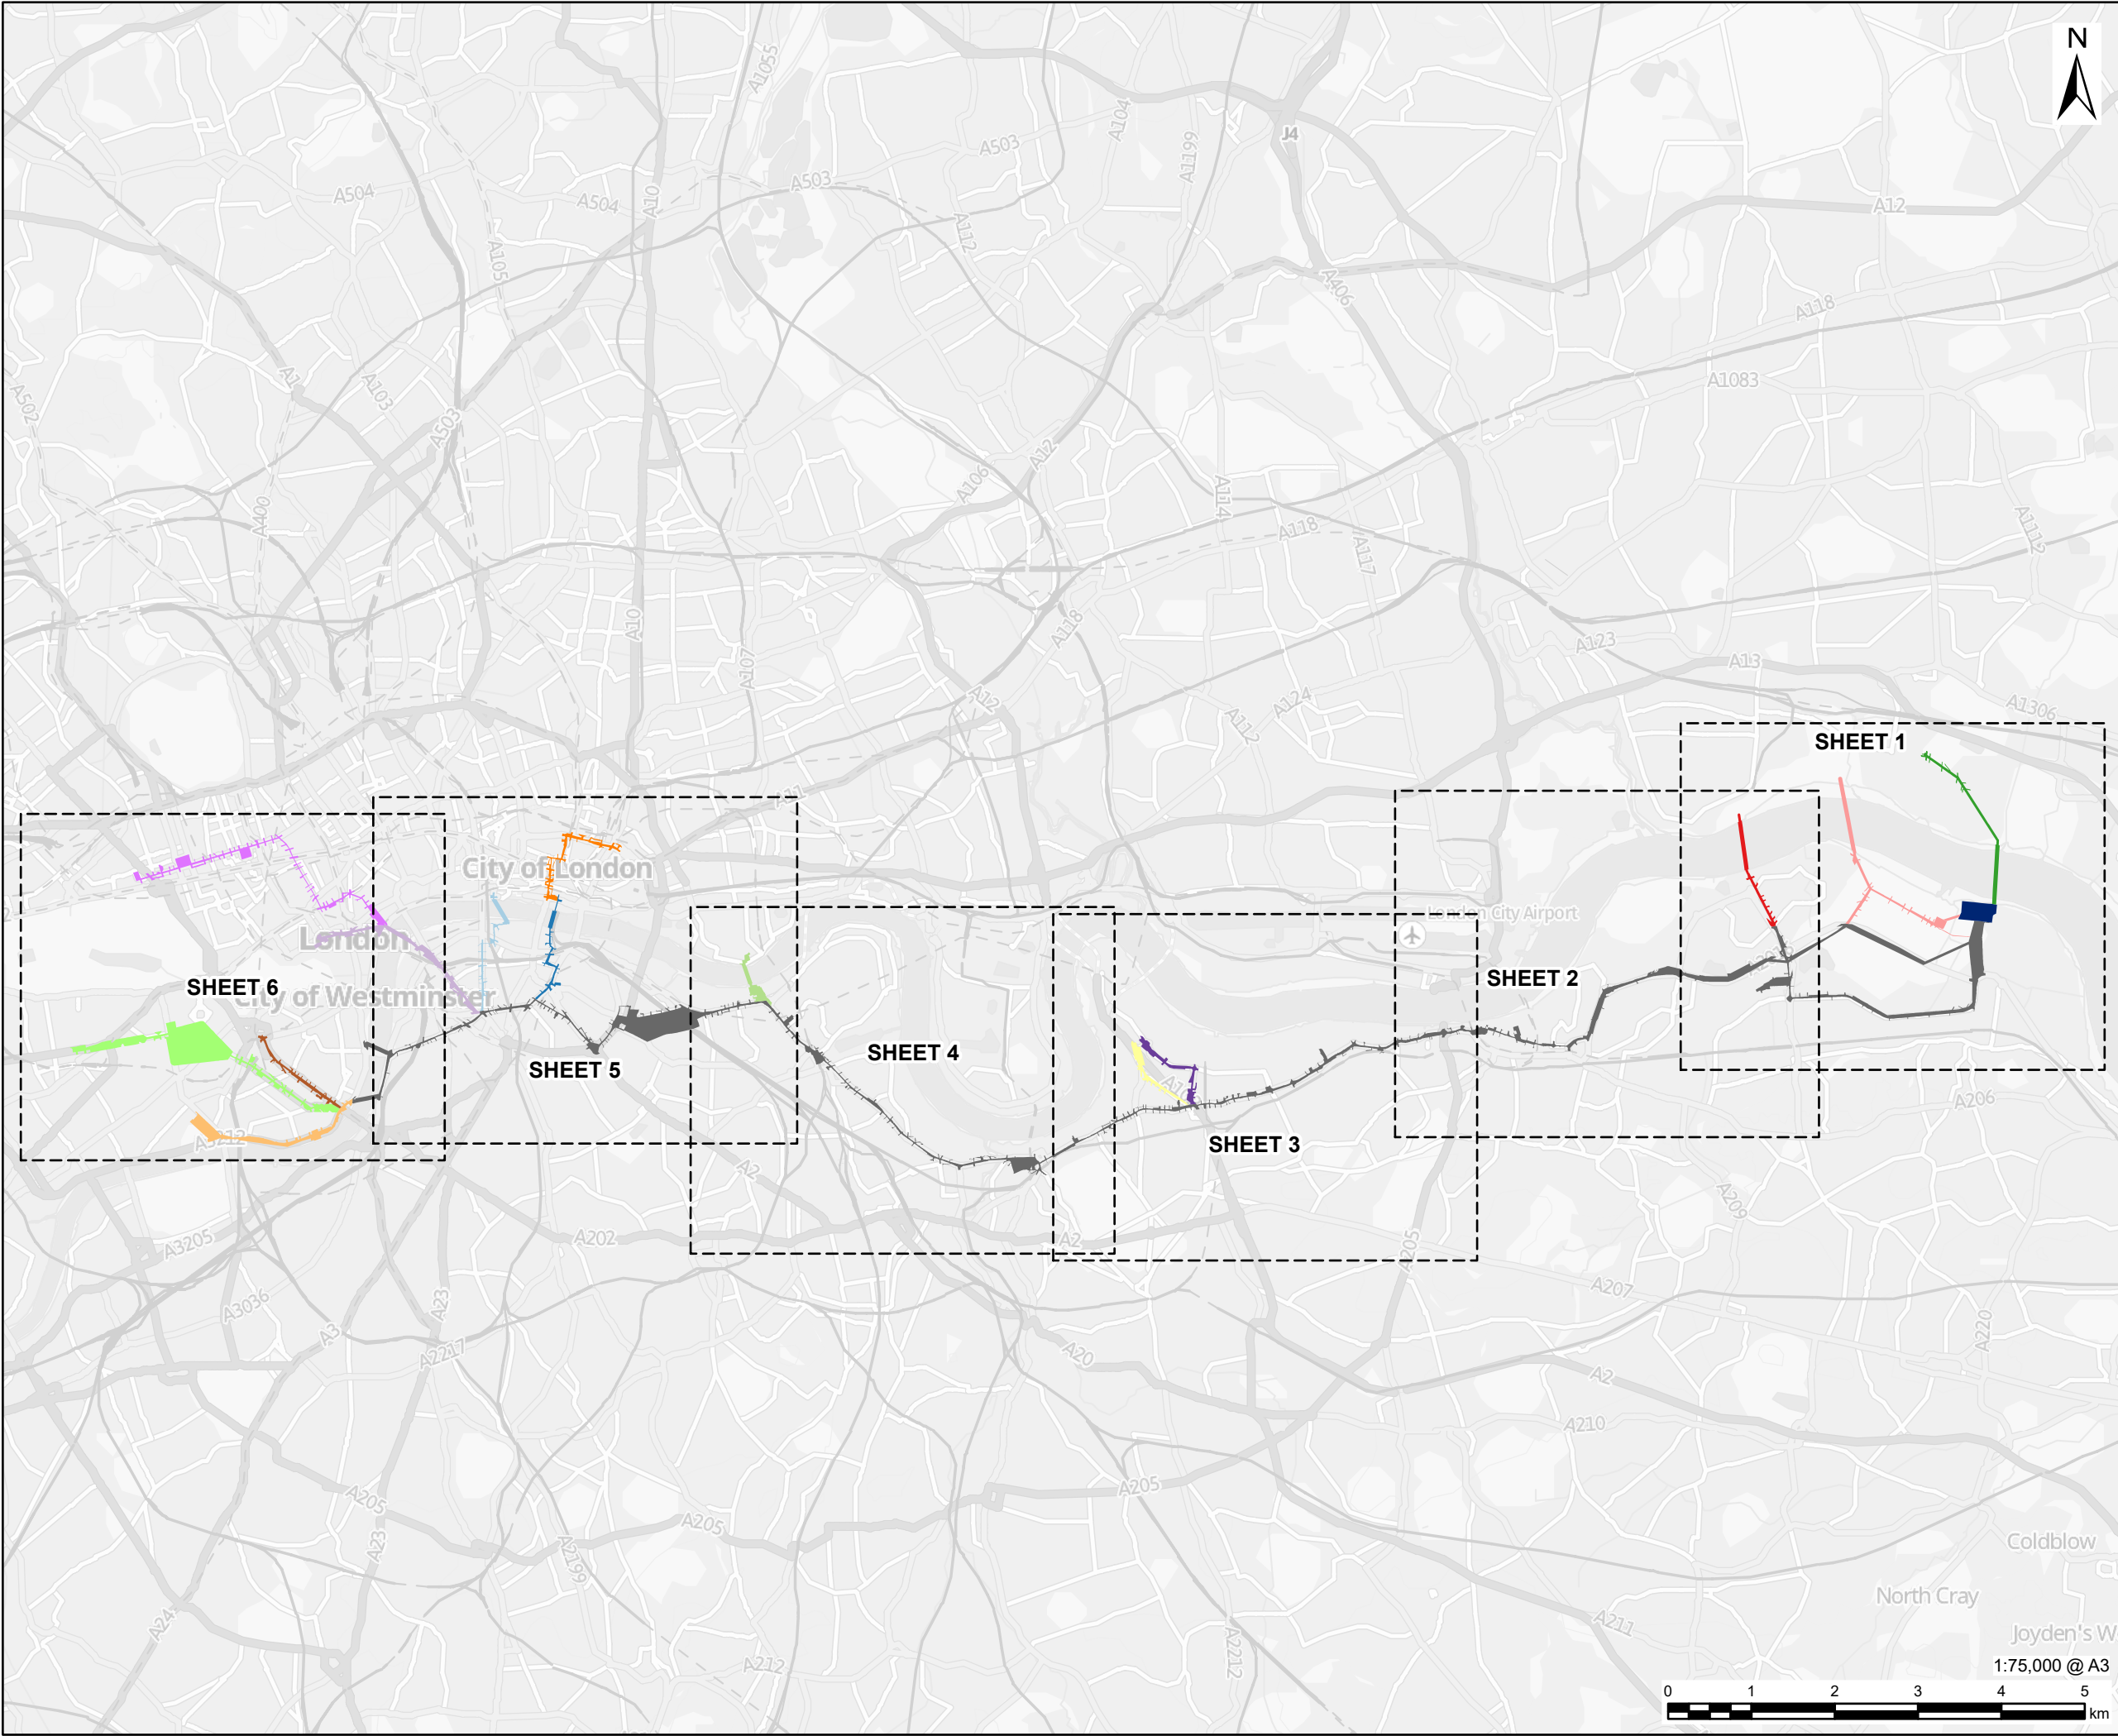

# AECOM

## PROJECT

London Strategic Heat  
Main

## CLIENT



## CONSULTANT

AECOM Limited  
Aldgate Tower  
2 Leman Street  
London, E1 8FA  
www.aecom.com

## LEGEND

- Sheet Extent
- Trunk Main Line
- Riverside Campus
- Transmission Branch - Barking 1
- Transmission Branch - Barking 2
- Transmission Branch - Barking 3
- Transmission Branch - Blackfriars
- Transmission Branch - Cannon Street
- Transmission Branch - Chelsea
- Transmission Branch - City of London
- Transmission Branch - Embankment
- Transmission Branch - Greenwich Peninsula 1
- Transmission Branch - Greenwich Peninsula 2
- Transmission Branch - Kensington
- Transmission Branch - Paddington
- Transmission Branch - Victoria
- Transmission Branch - Wapping

## NOTES

Contains OS data © Crown copyright and database right 2026. Contains public sector information licensed under the Open Government Licence v3.0.  
Contains OS data © Crown Copyright and database right 2026. Contains data from OS Zoomstack, Contains OS data © Crown copyright 2025.

## ISSUE PURPOSE

Scoping Report

## PROJECT NUMBER

60766791

## FIGURE TITLE


Components of the Proposed Scheme

## FIGURE NUMBER

Figure 2-1 Overview Sheet

1:75,000 @ A3  
0 1 2 3 4 5 km



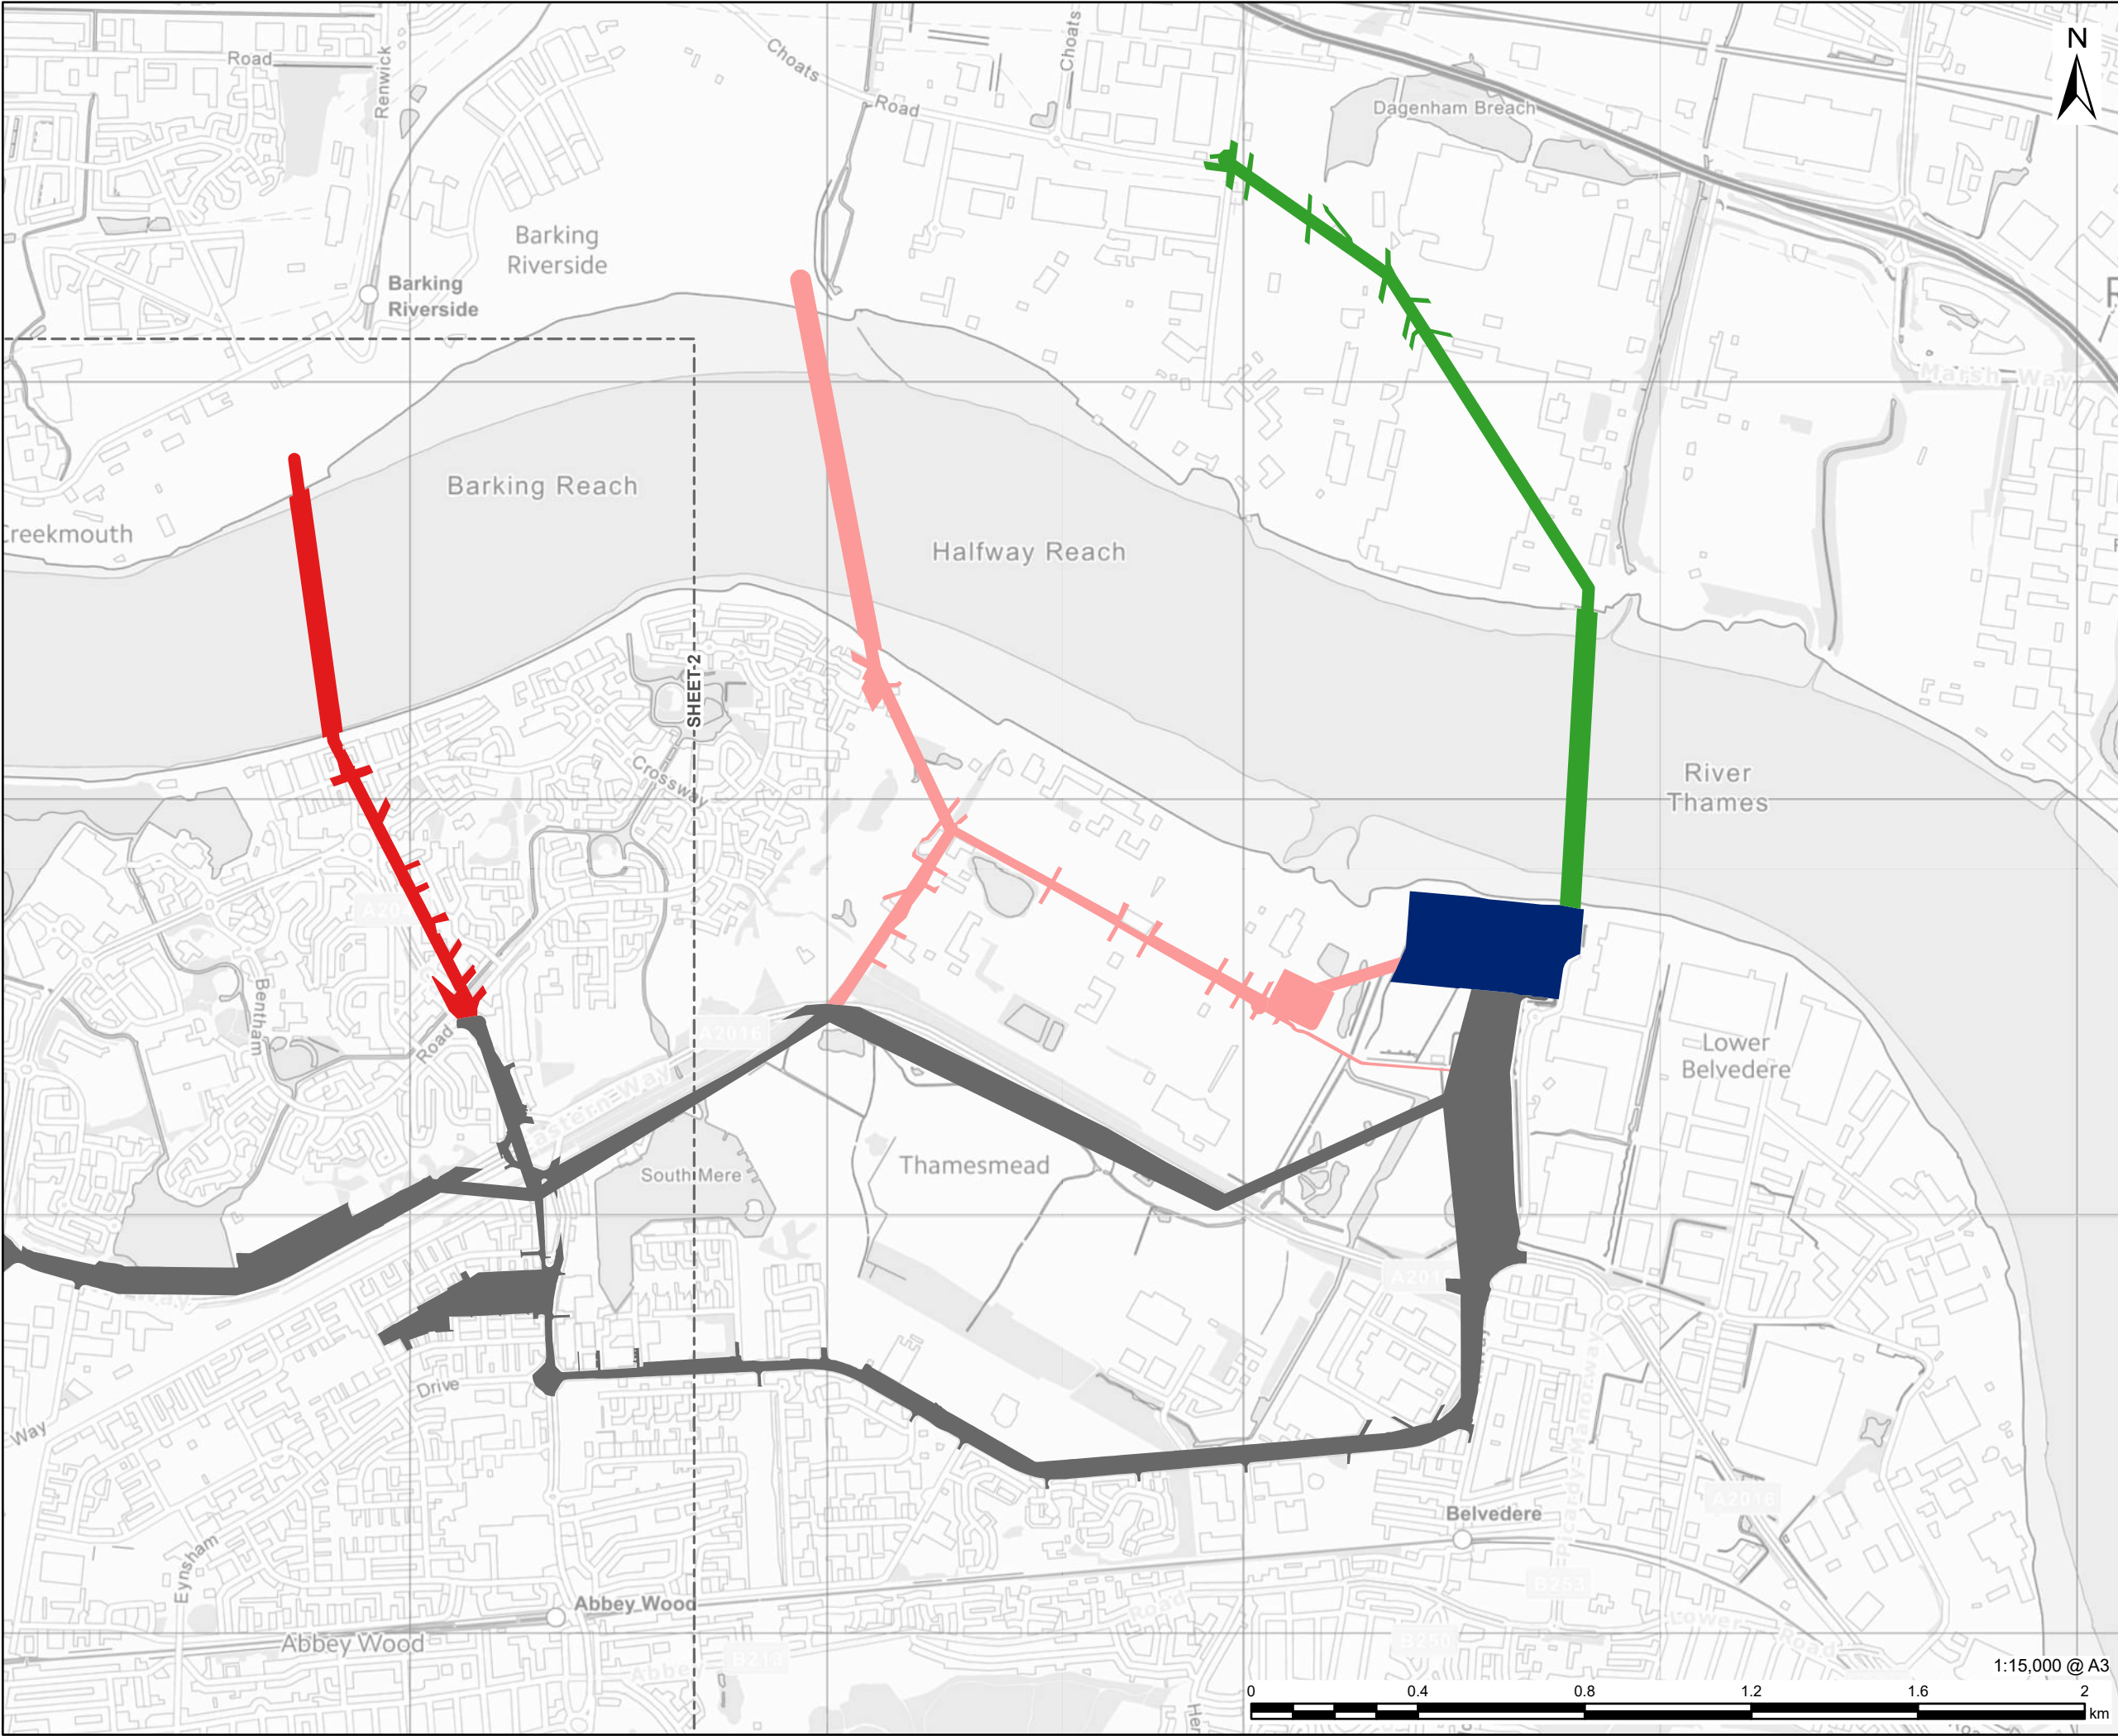

**AECOM**

PROJECT

London Strategic Heat  
Main

CLIENT


**CORY**

CONSULTANT

AECOM Limited  
Aldgate Tower  
2 Leman Street  
London, E1 8FA  
www.aecom.com

LEGEND

- Trunk Main Line
- Riverside Campus
- Transmission Branch - Barking 1
- Transmission Branch - Barking 2
- Transmission Branch - Barking 3

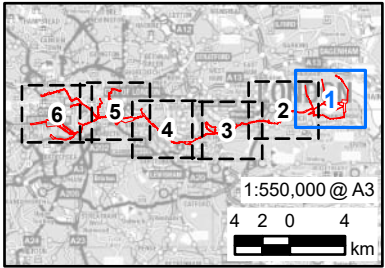

NOTES

Contains OS data © Crown copyright and  
database right 2026. Contains public sector  
information licensed under the Open  
Government Licence v3.0.  
Contains OS data © Crown copyright 2025.

ISSUE PURPOSE

Scoping Report

PROJECT NUMBER

60766791

FIGURE TITLE

Components of the Proposed Scheme


FIGURE NUMBER

Figure 2-1

Sheet 1 of 6

This drawing has been prepared for the use of AECOM's client. It may not be used, modified, reproduced or relied upon by third parties, except as agreed by AECOM or as required by law. AECOM accepts no responsibility, and denies any liability whatsoever, to any party that uses or relies on this drawing without AECOM's express written consent. Do not scale this document. All measurements must be obtained from the stated dimensions.



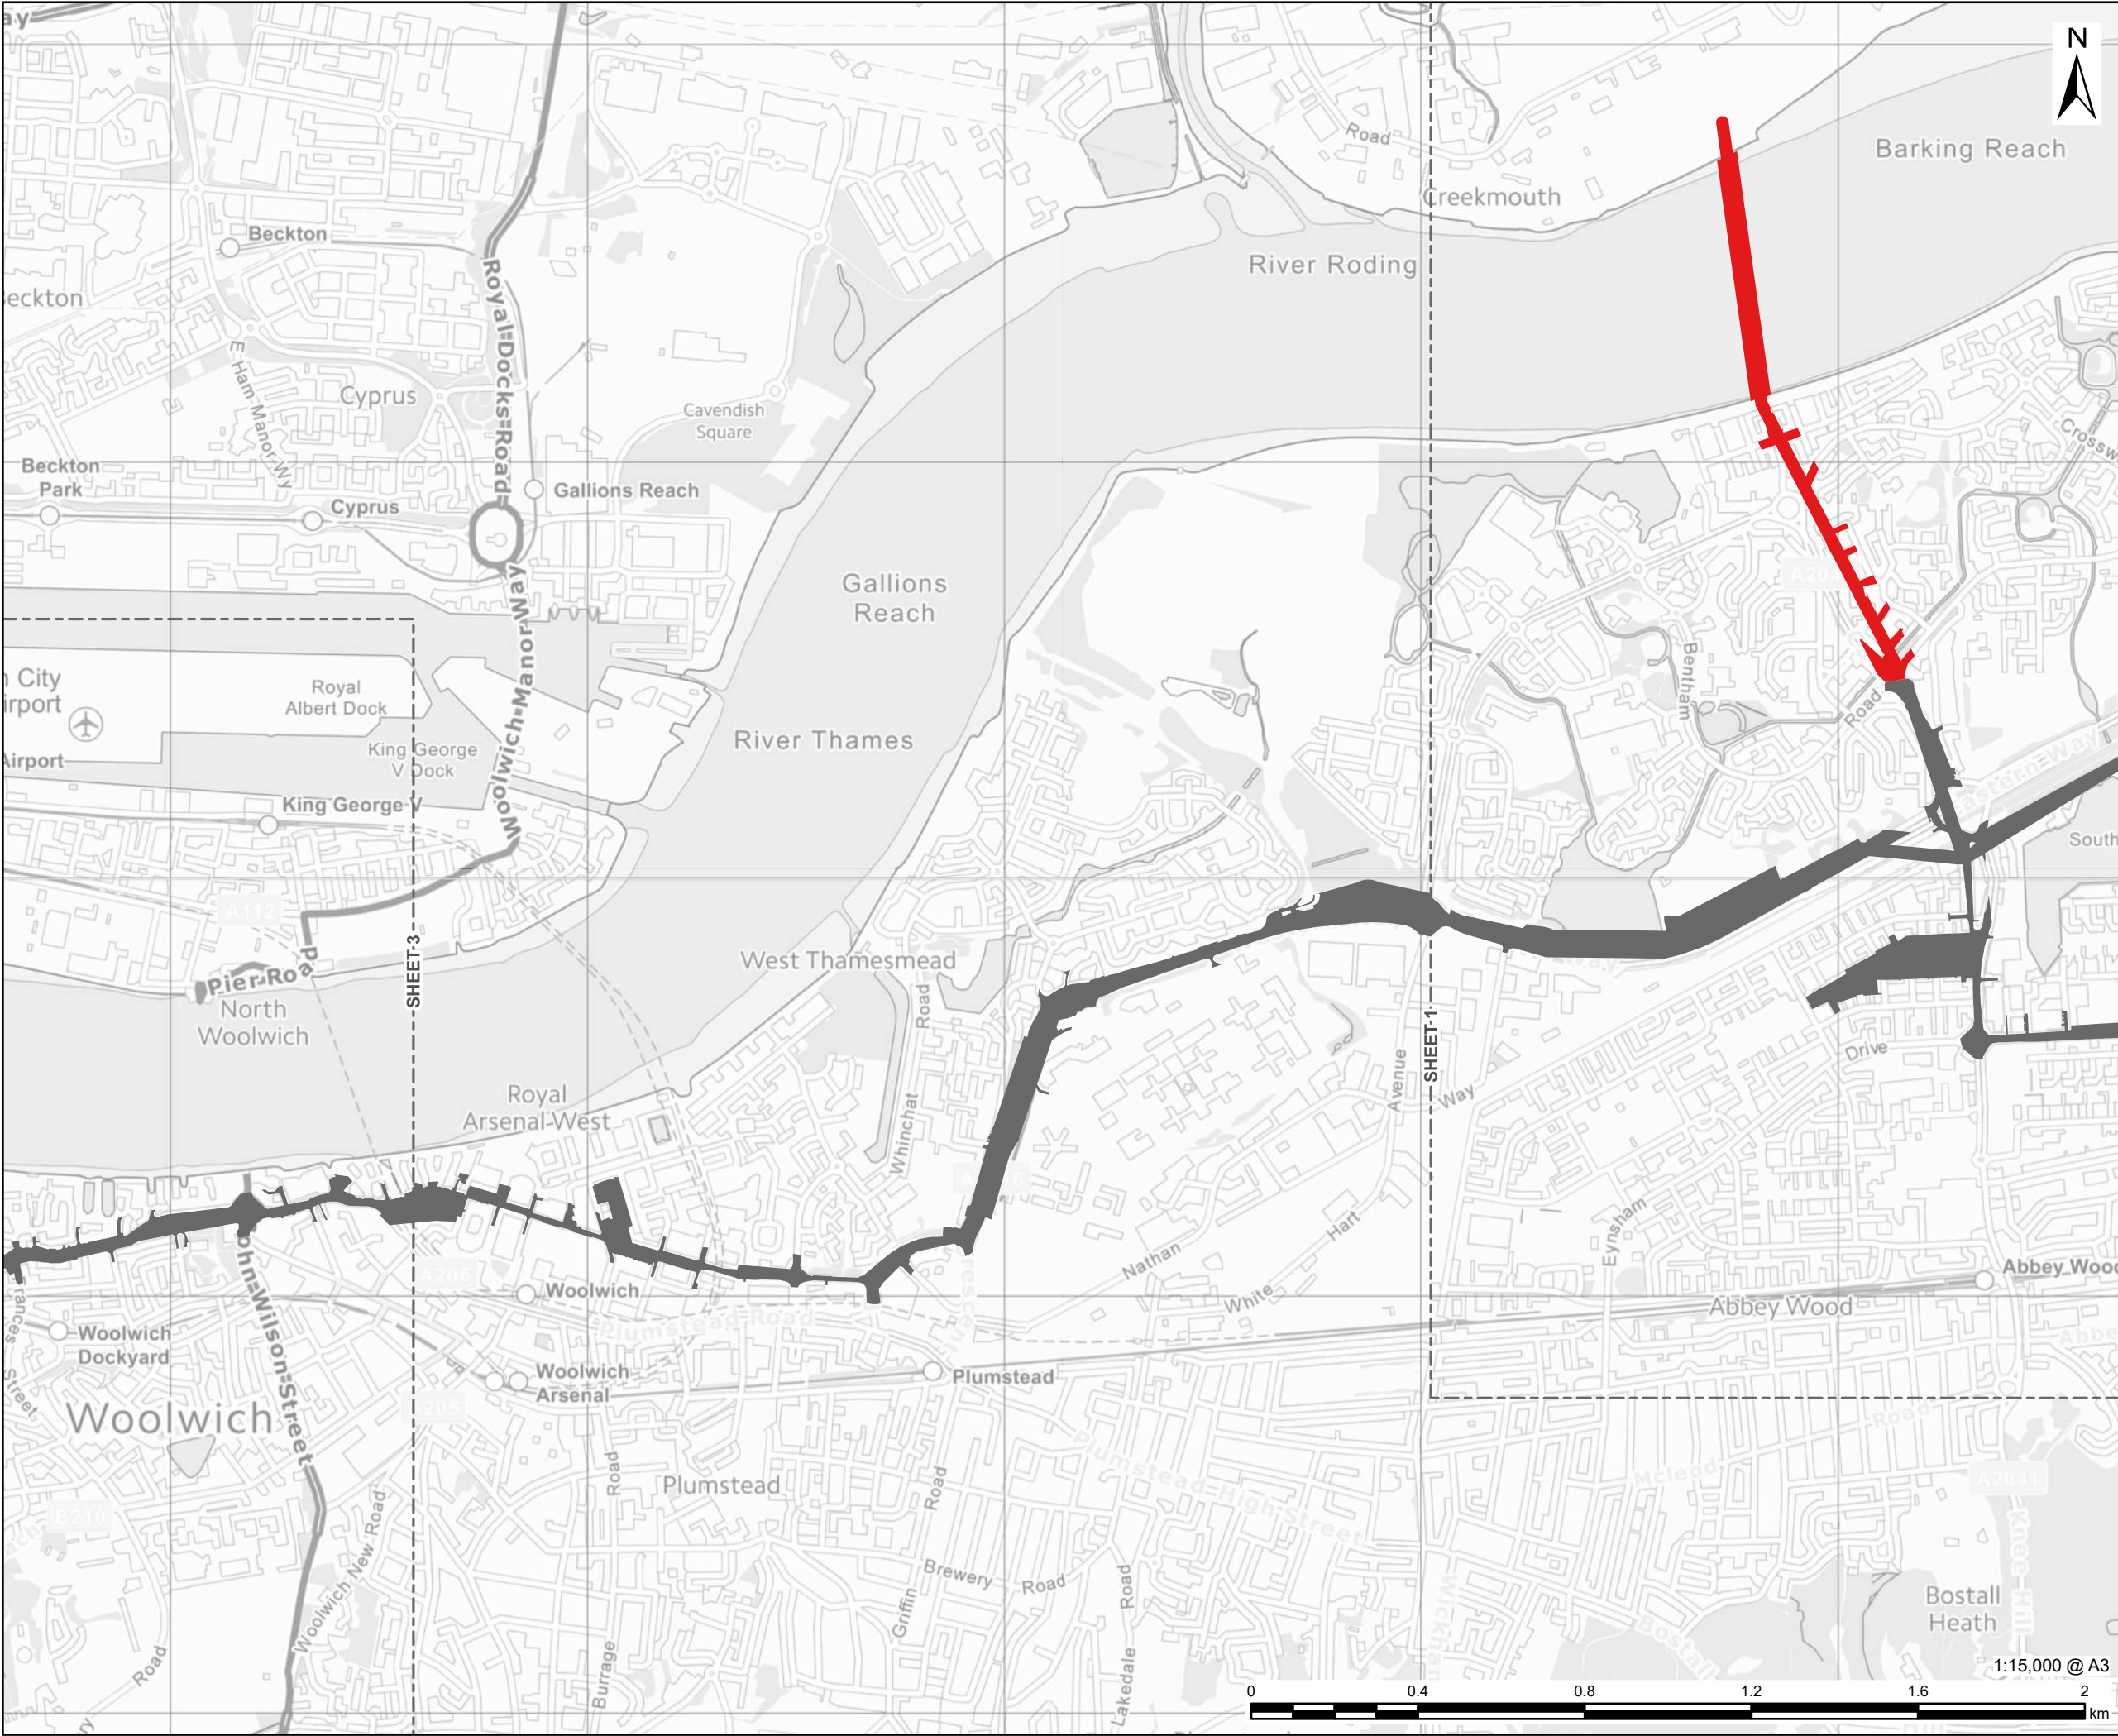

**AECOM**

PROJECT

London Strategic Heat  
Main

CLIENT


**CORY**

CONSULTANT


AECOM Limited  
Aldgate Tower  
2 Leman Street  
London, E1 8FA  
www.aecom.com

LEGEND

- Trunk Main Line
- Transmission Branch - Barking 3

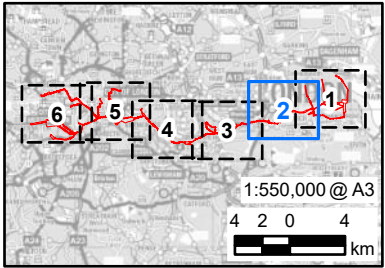




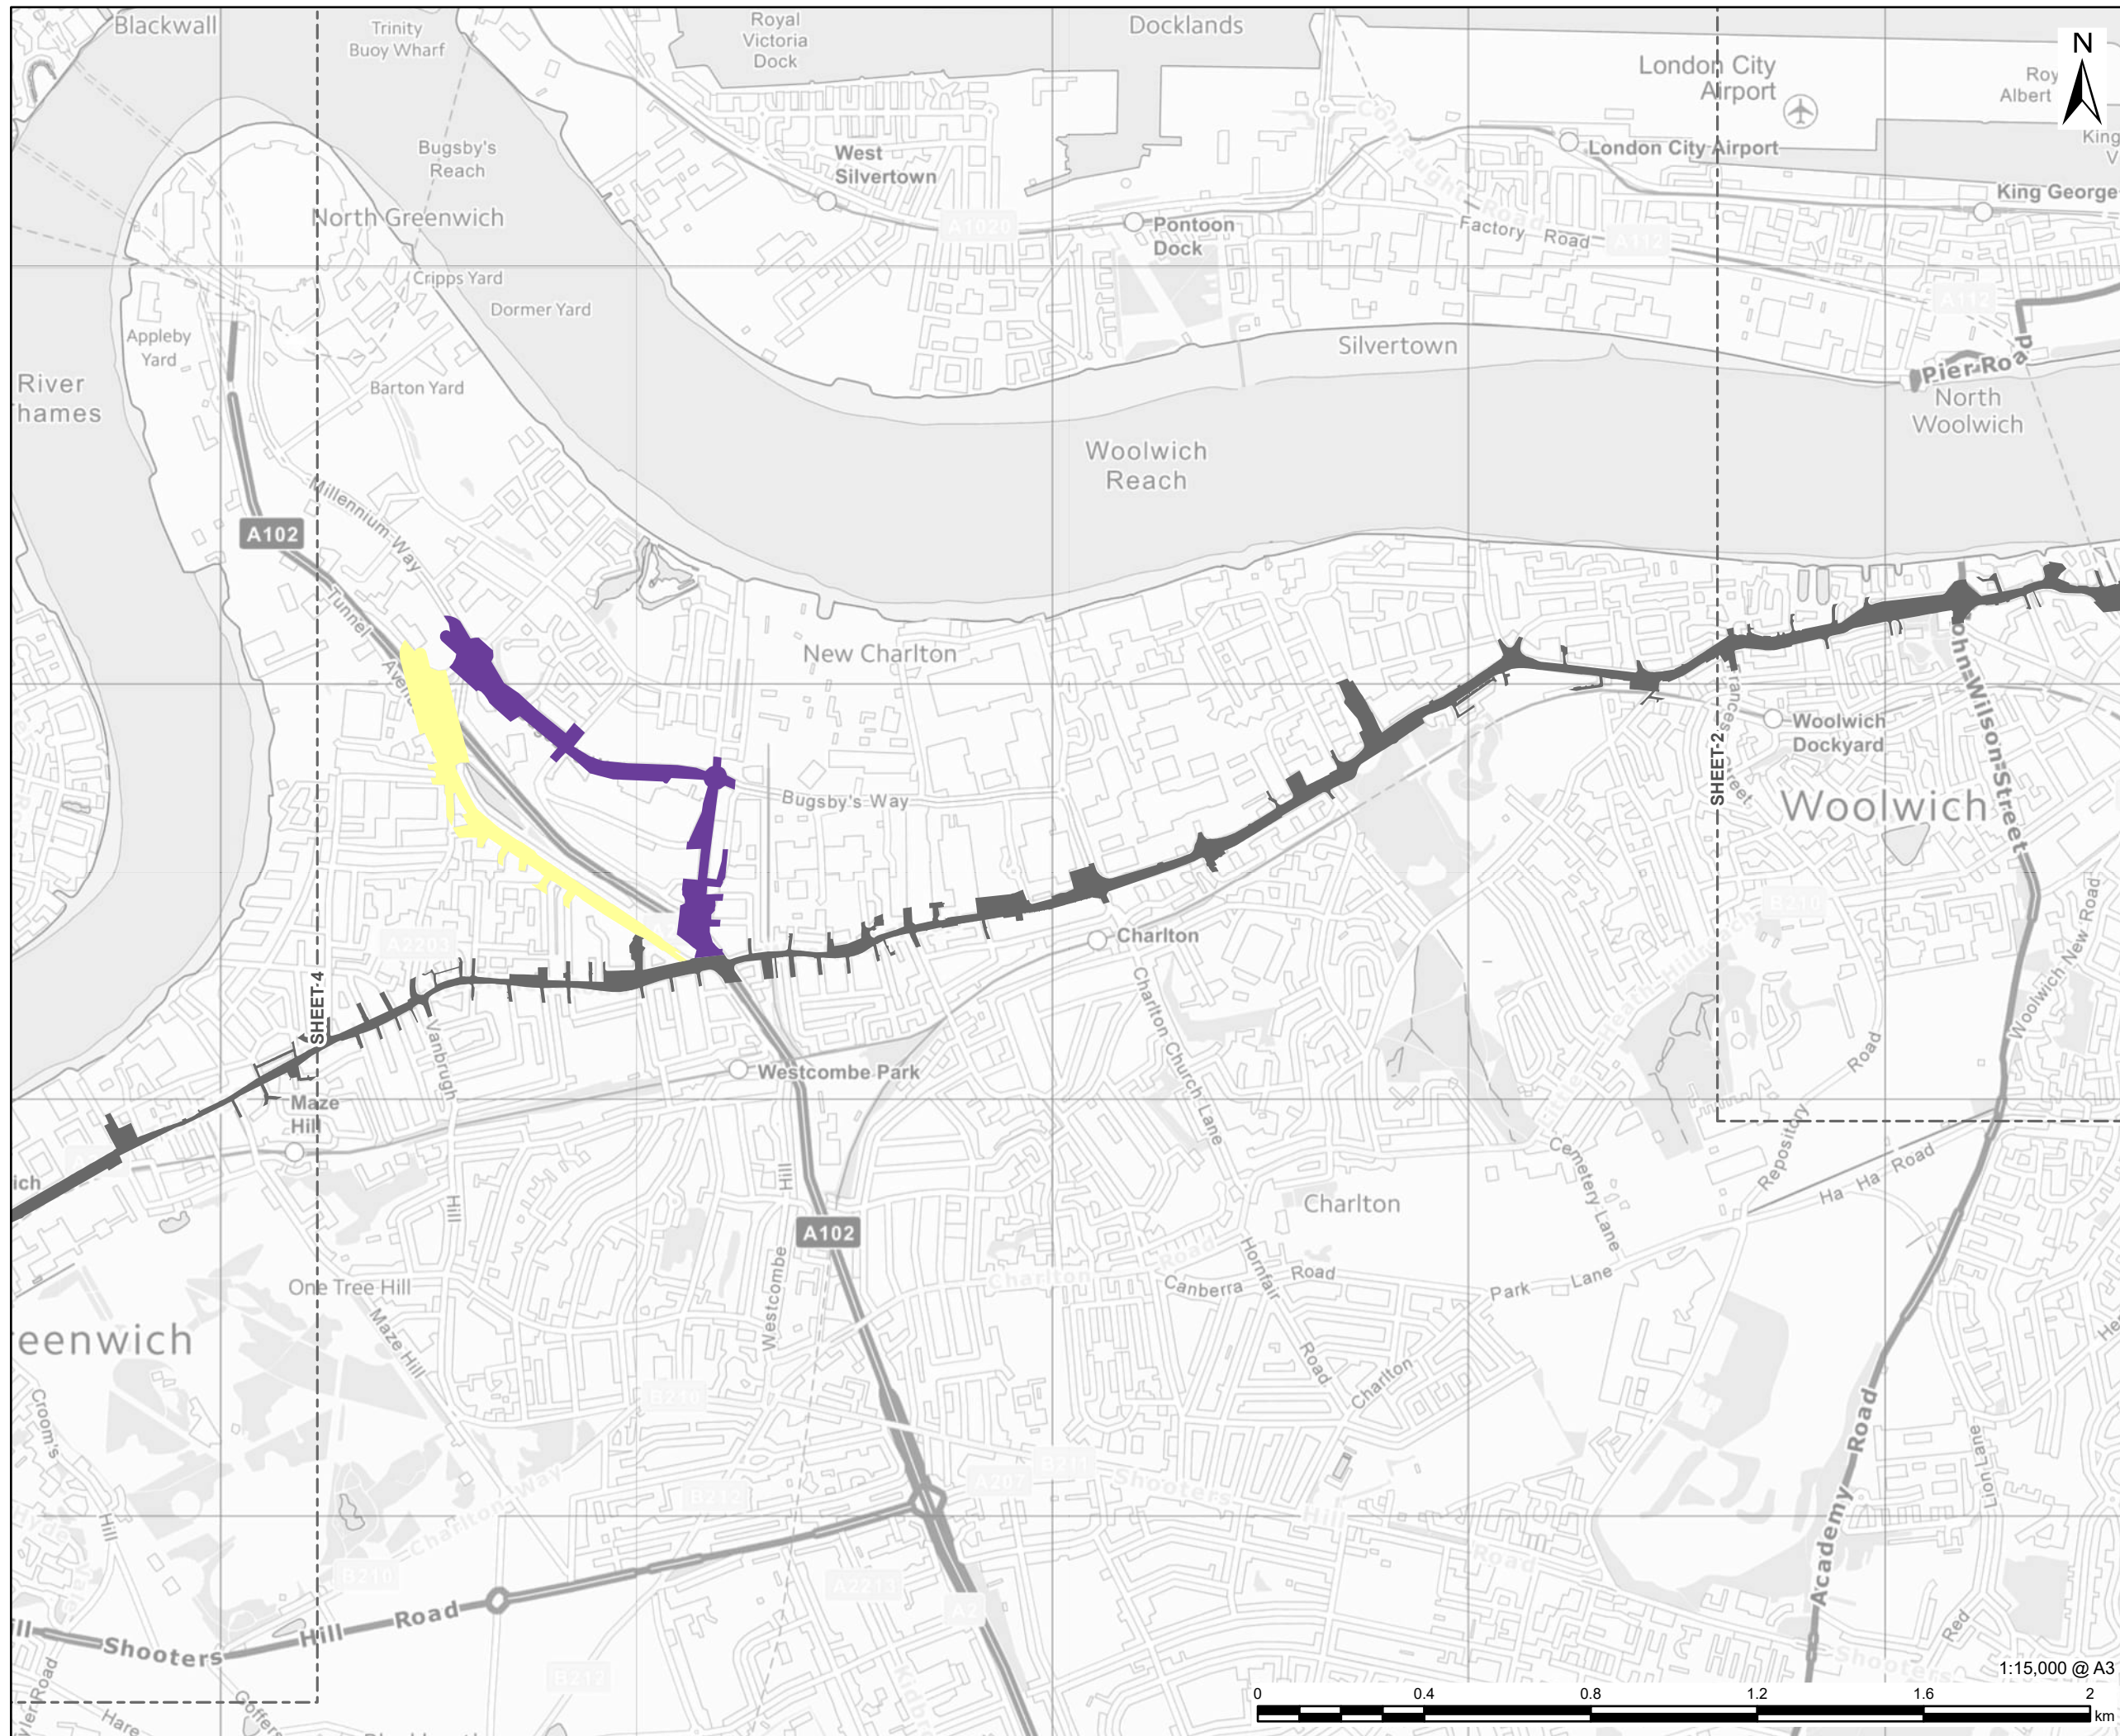

This drawing has been prepared for the use of AECOM's client. It may not be used, modified, reproduced or relied upon by third parties, except as agreed by AECOM or as required by law. AECOM accepts no responsibility, and denies any liability whatsoever, to any party that uses or relies on this drawing without AECOM's express written consent. All measurements must be obtained from the stated dimensions.

**LEGEND**


|                                                                                     |                                             |
|-------------------------------------------------------------------------------------|---------------------------------------------|
|  | Trunk Main Line                             |
|  | Transmission Branch - Greenwich Peninsula 1 |
|  | Transmission Branch - Greenwich Peninsula 2 |

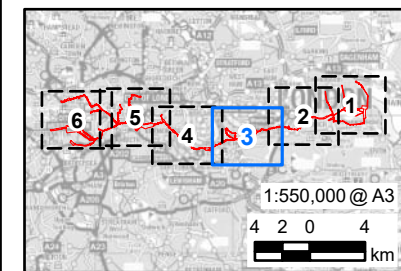

|                                   |
|-----------------------------------|
| <b>ISSUE PURPOSE</b>              |
| Scoping Report                    |
| <b>PROJECT NUMBER</b>             |
| 60766791                          |
| <b>FIGURE TITLE</b>               |
| Components of the Proposed Scheme |

|                      |              |
|----------------------|--------------|
| <b>FIGURE NUMBER</b> |              |
| Figure 2-1           | Sheet 3 of 6 |



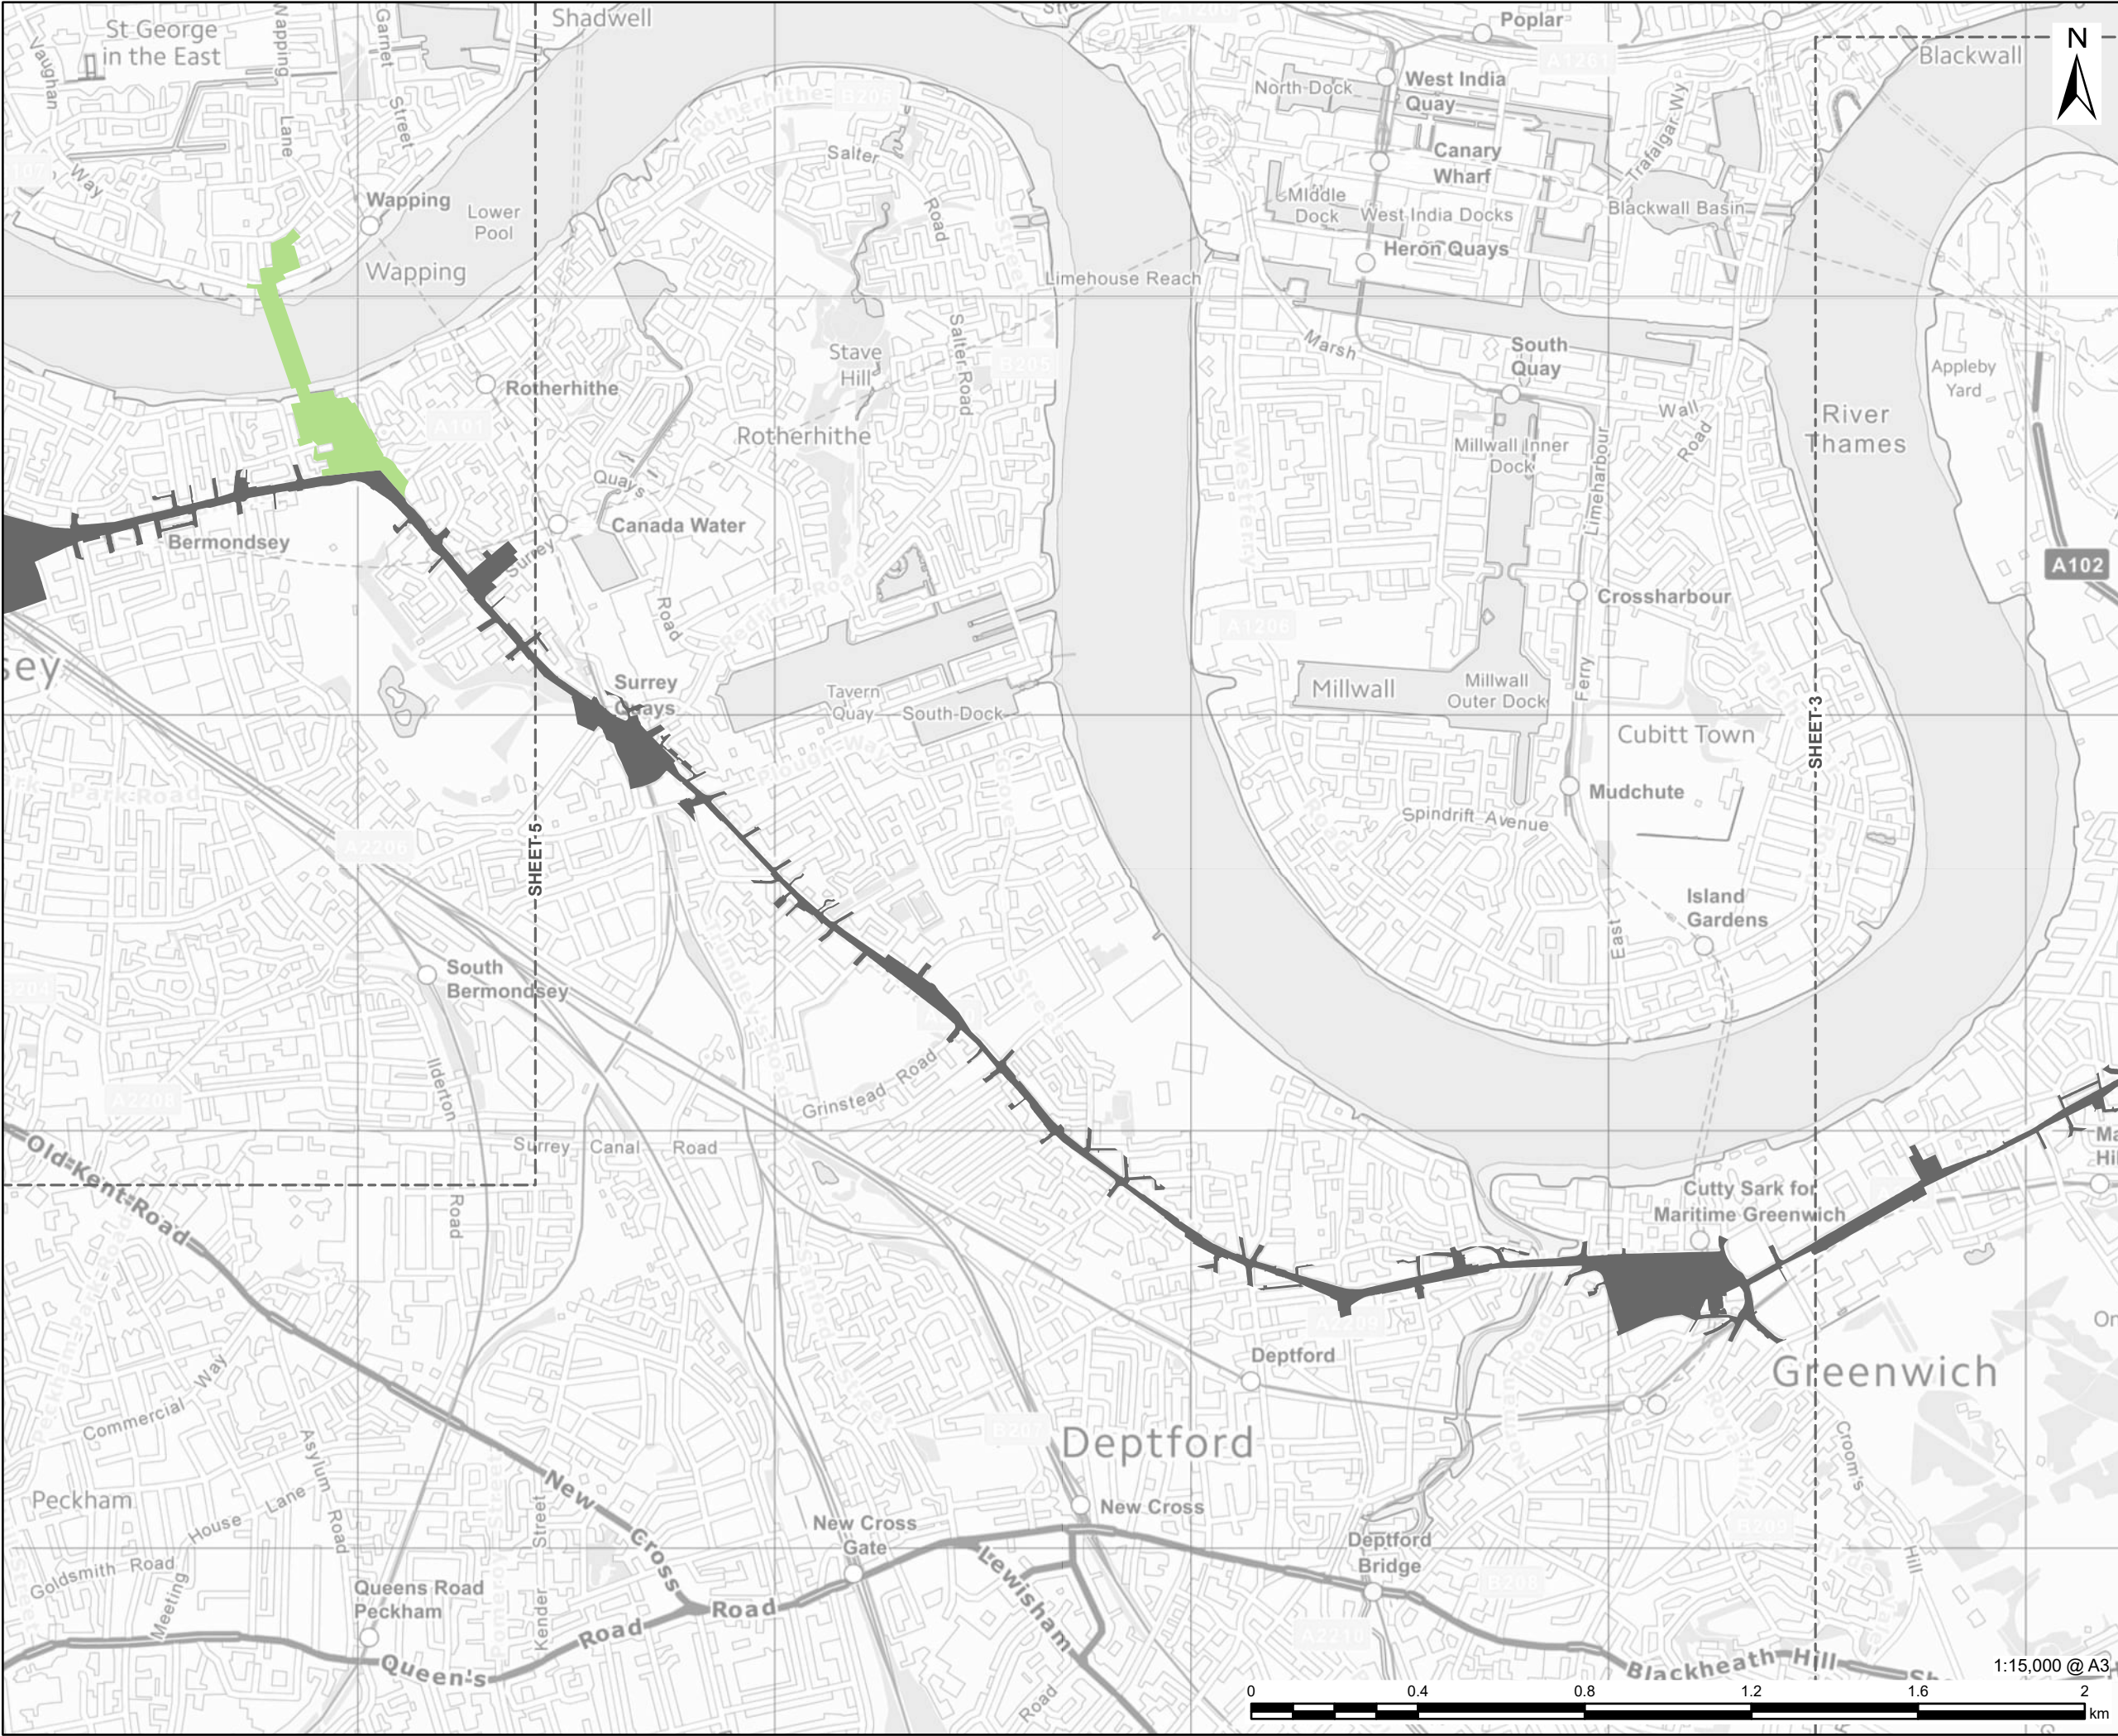

**AECOM**

PROJECT

London Strategic Heat  
Main

CLIENT


**CORY**

CONSULTANT

AECOM Limited  
Aldgate Tower  
2 Leman Street  
London, E1 8FA  
www.aecom.com

LEGEND

- Trunk Main Line
- Transmission Branch - Wapping

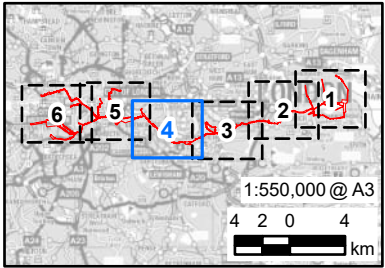

NOTES

Contains OS data © Crown copyright and  
database right 2026. Contains public sector  
information licensed under the Open  
Government Licence v3.0.  
Contains OS data © Crown copyright 2025.

ISSUE PURPOSE

Scoping Report

PROJECT NUMBER

60766791

FIGURE TITLE


Components of the Proposed Scheme

FIGURE NUMBER

Figure 2-1

Sheet 4 of 6



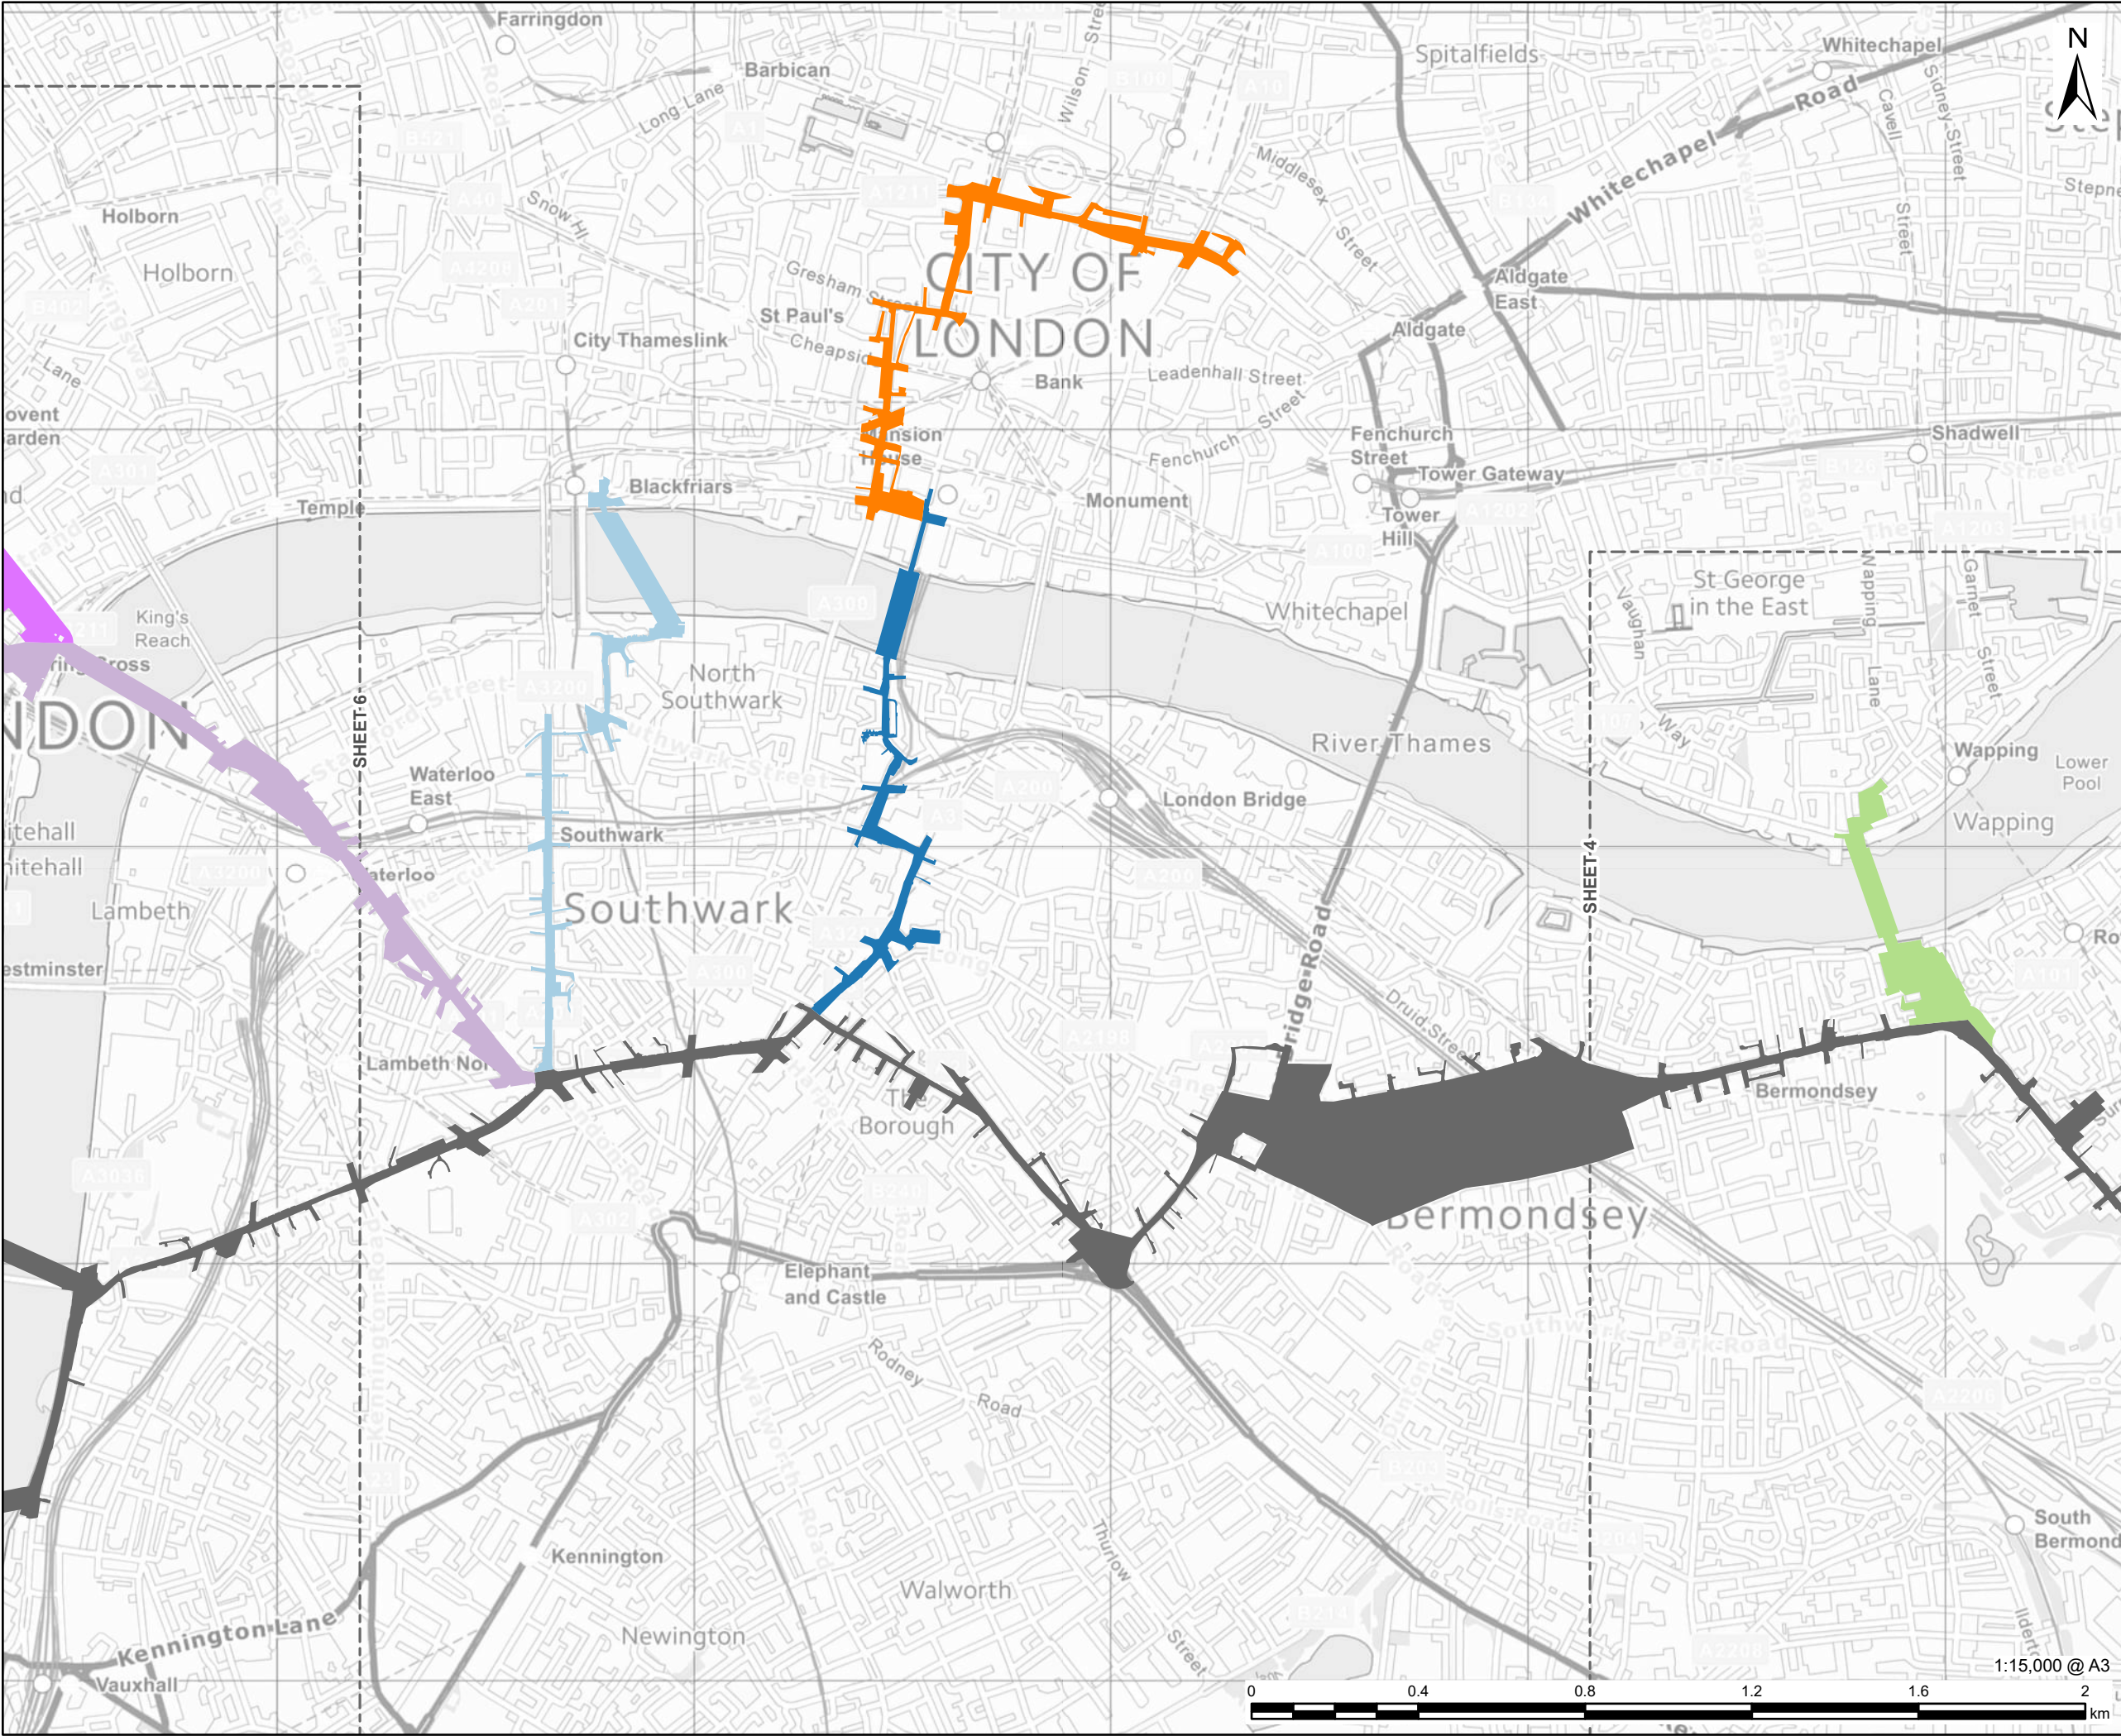

This drawing has been prepared for the use of AECOM's client. It may not be used, modified, reproduced or relied upon by third parties, except as agreed by AECOM or as required by law. AECOM accepts no responsibility, and denies any liability whatsoever, to any party that uses or relies on this drawing without AECOM's express written consent. Do not scale this document. All measurements must be obtained from the stated dimensions.

**AECOM**

PROJECT

London Strategic Heat Main

CLIENT

**CORY**

CONSULTANT

AECOM Limited  
Aldgate Tower  
2 Leman Street  
London, E1 8FA  
www.aecom.com

LEGEND

Trunk Main Line

Transmission Branch - Blackfriars


Transmission Branch - Cannon Street

Transmission Branch - City of London

Transmission Branch - Embankment

Transmission Branch - Paddington

Transmission Branch - Wapping

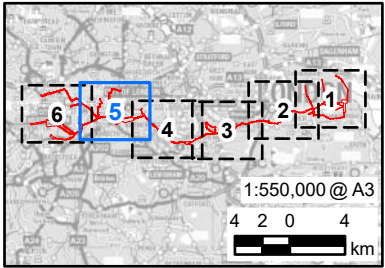

NOTES

Contains OS data © Crown copyright and database right 2026. Contains public sector information licensed under the Open Government Licence v3.0.  
Contains OS data © Crown copyright 2025.

ISSUE PURPOSE

Scoping Report

PROJECT NUMBER

60766791

FIGURE TITLE


Components of the Proposed Scheme

FIGURE NUMBER


Figure 2-1

Sheet 5 of 6



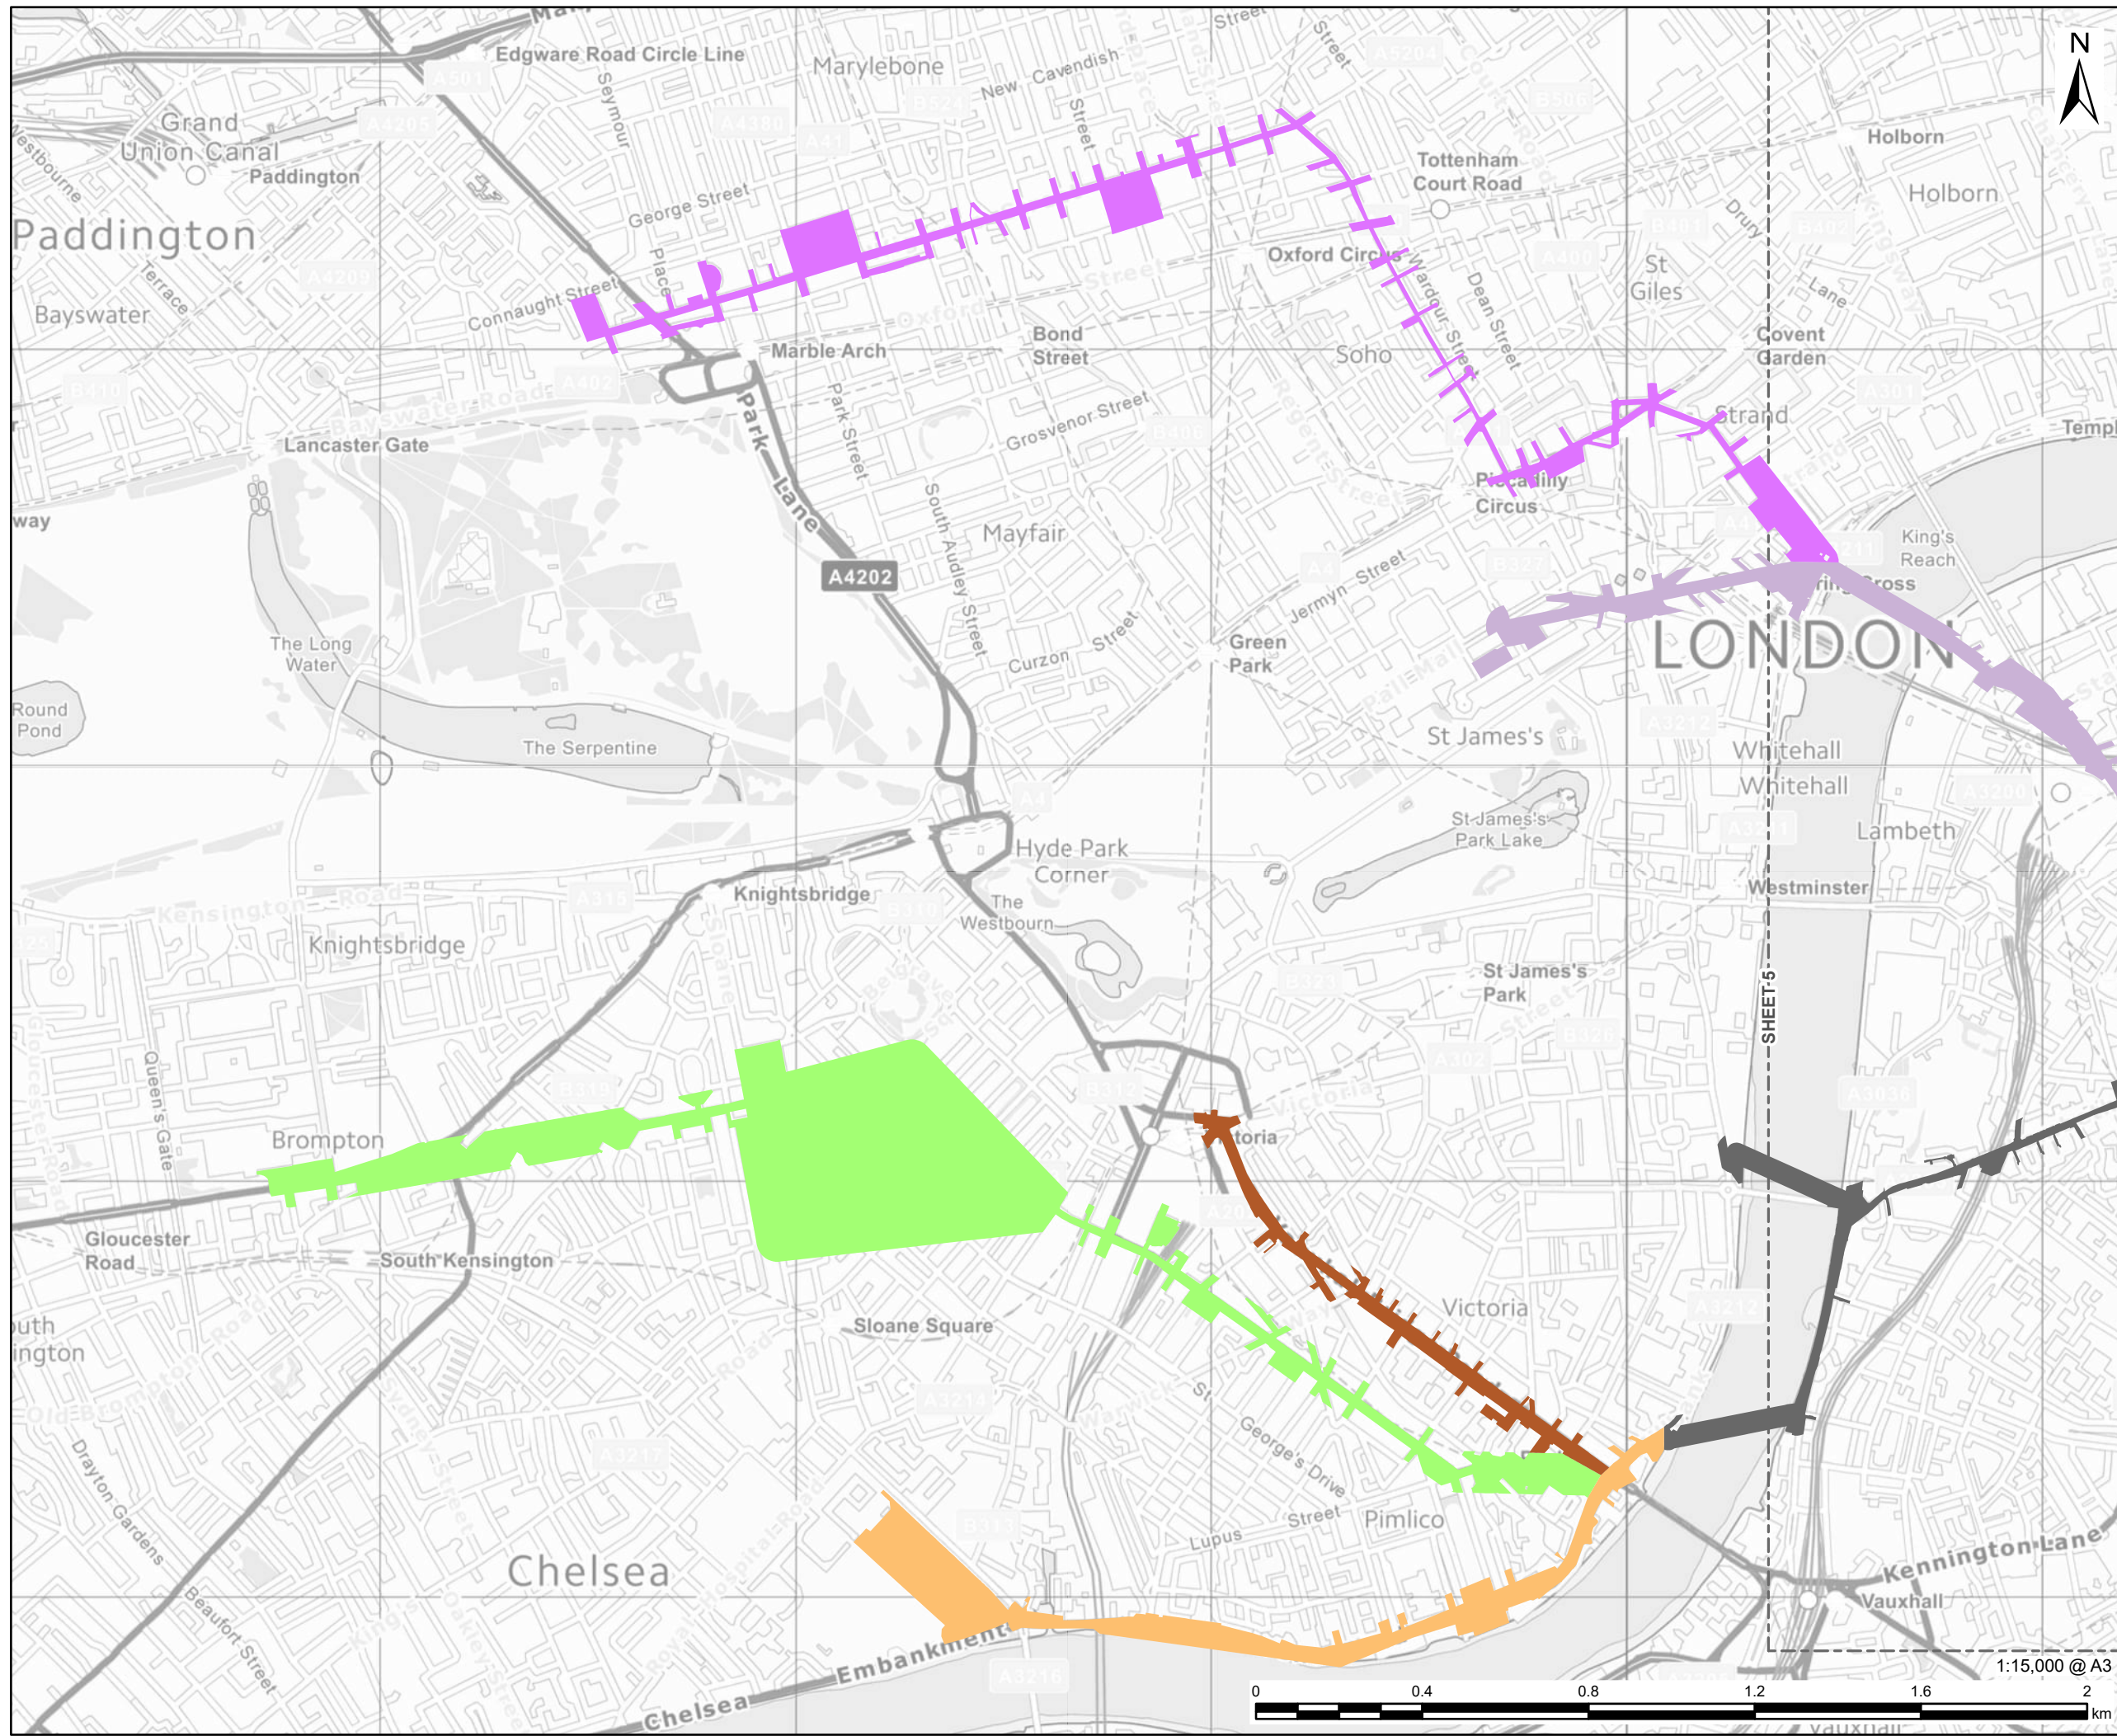

This drawing has been prepared for the use of AECOM's client. It may not be used, modified, reproduced or relied upon by third parties, except as agreed by AECOM or as required by law. AECOM accepts no responsibility, and denies any liability whatsoever, to any party that uses or relies on this drawing without AECOM's express written consent. Do not scale the information. All measurements must be obtained from the stated dimensions.
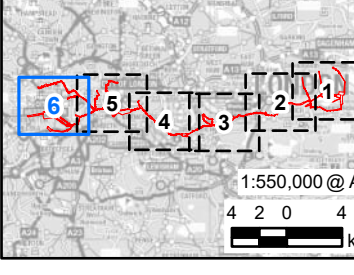
|   |                                  |
|---|----------------------------------|
| PROJECT   |                                  |
| London Strategic Heat Main   |                                  |
| CLIENT   |                                  |
| CORY   |                                  |
| CONSULTANT   |                                  |
| AECOM Limited<br>Aldgate Tower<br>2 Lemn Street<br>London, E1 8FA<br><a href="#">www.aecom.com</a>                                                                                          |                                  |
| LEGEND   |                                  |
| [Grey Box]   | Trunk Main Line                  |
| [Orange Box]   | Transmission Branch - Chelsea    |
| [Purple Box]   | Transmission Branch - Embankment |
| [Green Box]   | Transmission Branch - Kensington |
| [Pink Box]   | Transmission Branch - Paddington |
| [Brown Box]   | Transmission Branch - Victoria   |
|   |                                  |
| NOTES   |                                  |
| Contains OS data © Crown copyright and database right 2026. Contains public sector information licensed under the Open Government Licence v3.0.<br>Contains OS data © Crown copyright 2025. |                                  |
| ISSUE PURPOSE   |                                  |
| Scoping Report   |                                  |
| PROJECT NUMBER   |                                  |
| 60766791   |                                  |
| FIGURE TITLE   |                                  |
| Components of the Proposed Scheme   |                                  |
| FIGURE NUMBER   |                                  |
| Figure 2-1   |                                  |




## Figure 2-2: Key Environmental Constraints







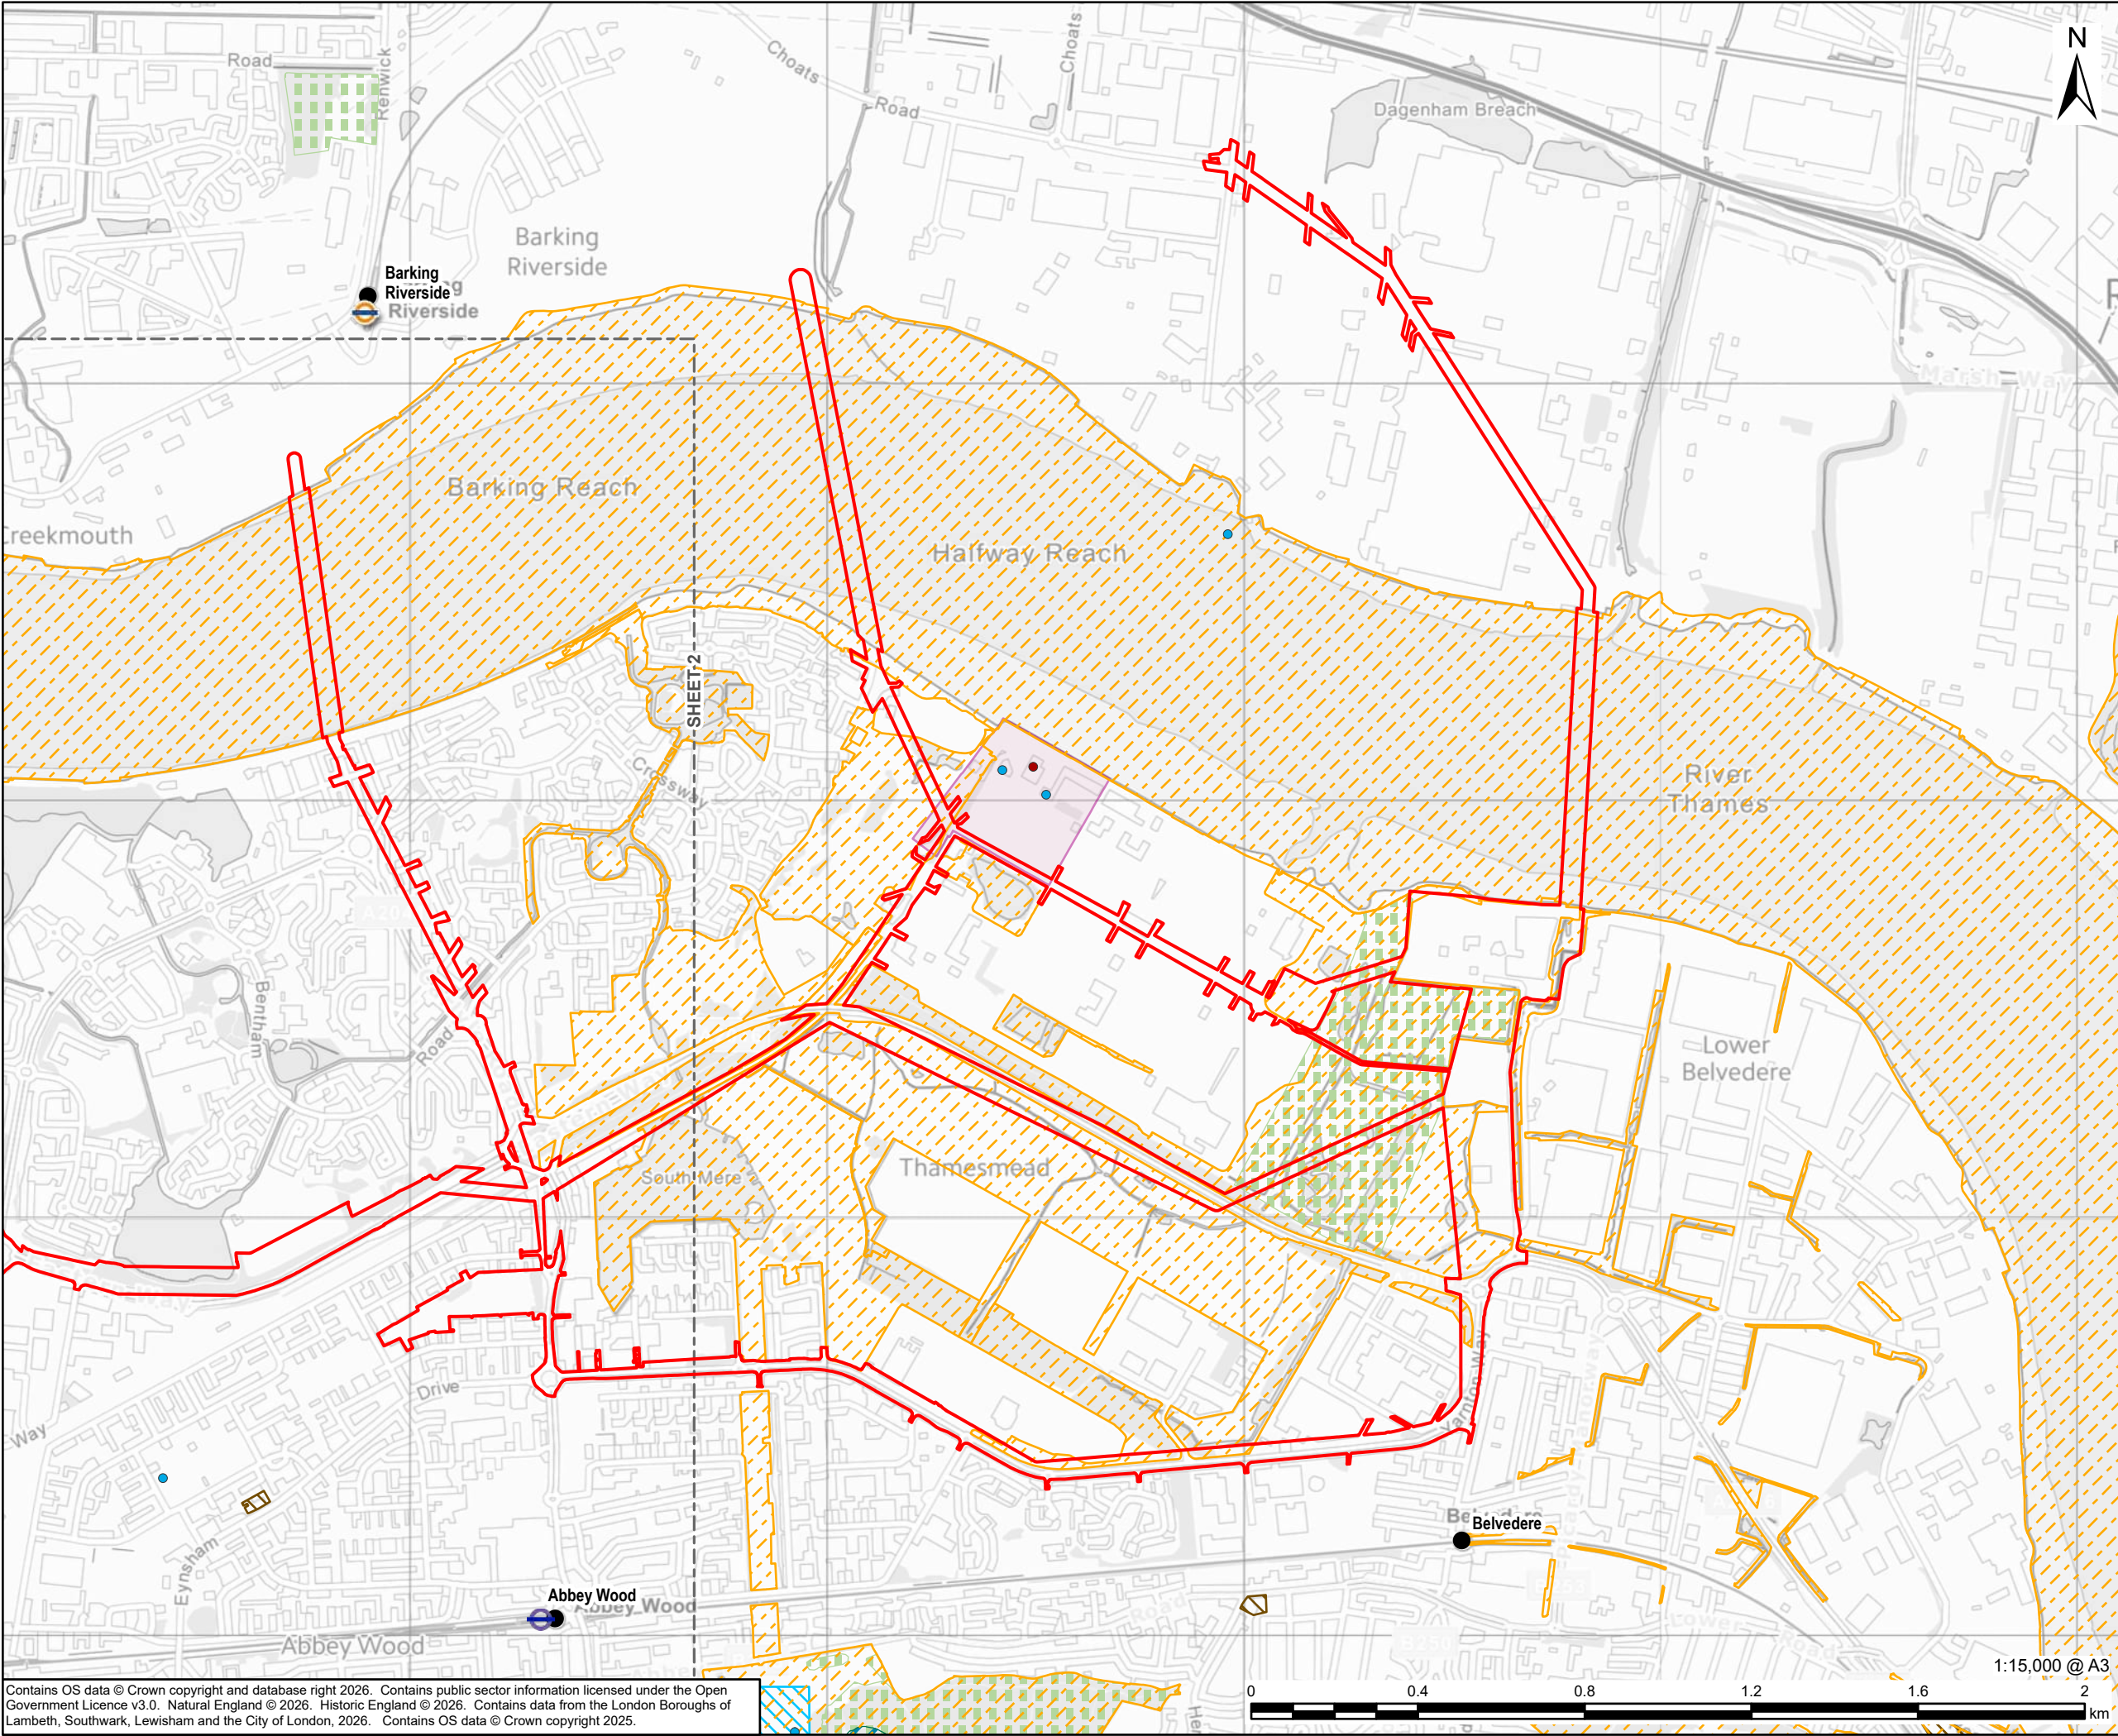

This drawing has been prepared for the use of AECOM's client. It may not be used, modified, reproduced or relied upon by third parties, except as agreed by AECOM or as required by law. AECOM accepts no responsibility, and denies any liability whatsoever, to any party that uses or relies on this drawing without AECOM's express written consent. Do not scale this document. All measurements must be obtained from the stated dimensions.

**AECOM**

PROJECT

London Strategic Heat

Main

CLIENT

**CORY**

CONSULTANT

AECOM Limited, Aldgate Tower  
2 Leman Street, London, E1 8FA  
www.aecom.com

LEGEND

- EIA Scoping Boundary
- Listed Building - Grade I
- Listed Building - Grade II\*
- Listed Building - Grade II
- Scheduled Monument
- Cemeteries/Churchyard
- Site of Special Scientific Interest (SSSI)
- Site of Importance for Nature Conservation (SINC)
- Local Nature Reserve
- Conservation Area
- Overground Station
- Elizabeth Line Station
- Railway Station



ISSUE PURPOSE

Scoping Report

PROJECT NUMBER

60766791

FIGURE TITLE


Key Environmental Constraints

FIGURE NUMBER

Figure 2-2

Sheet 1 of 6



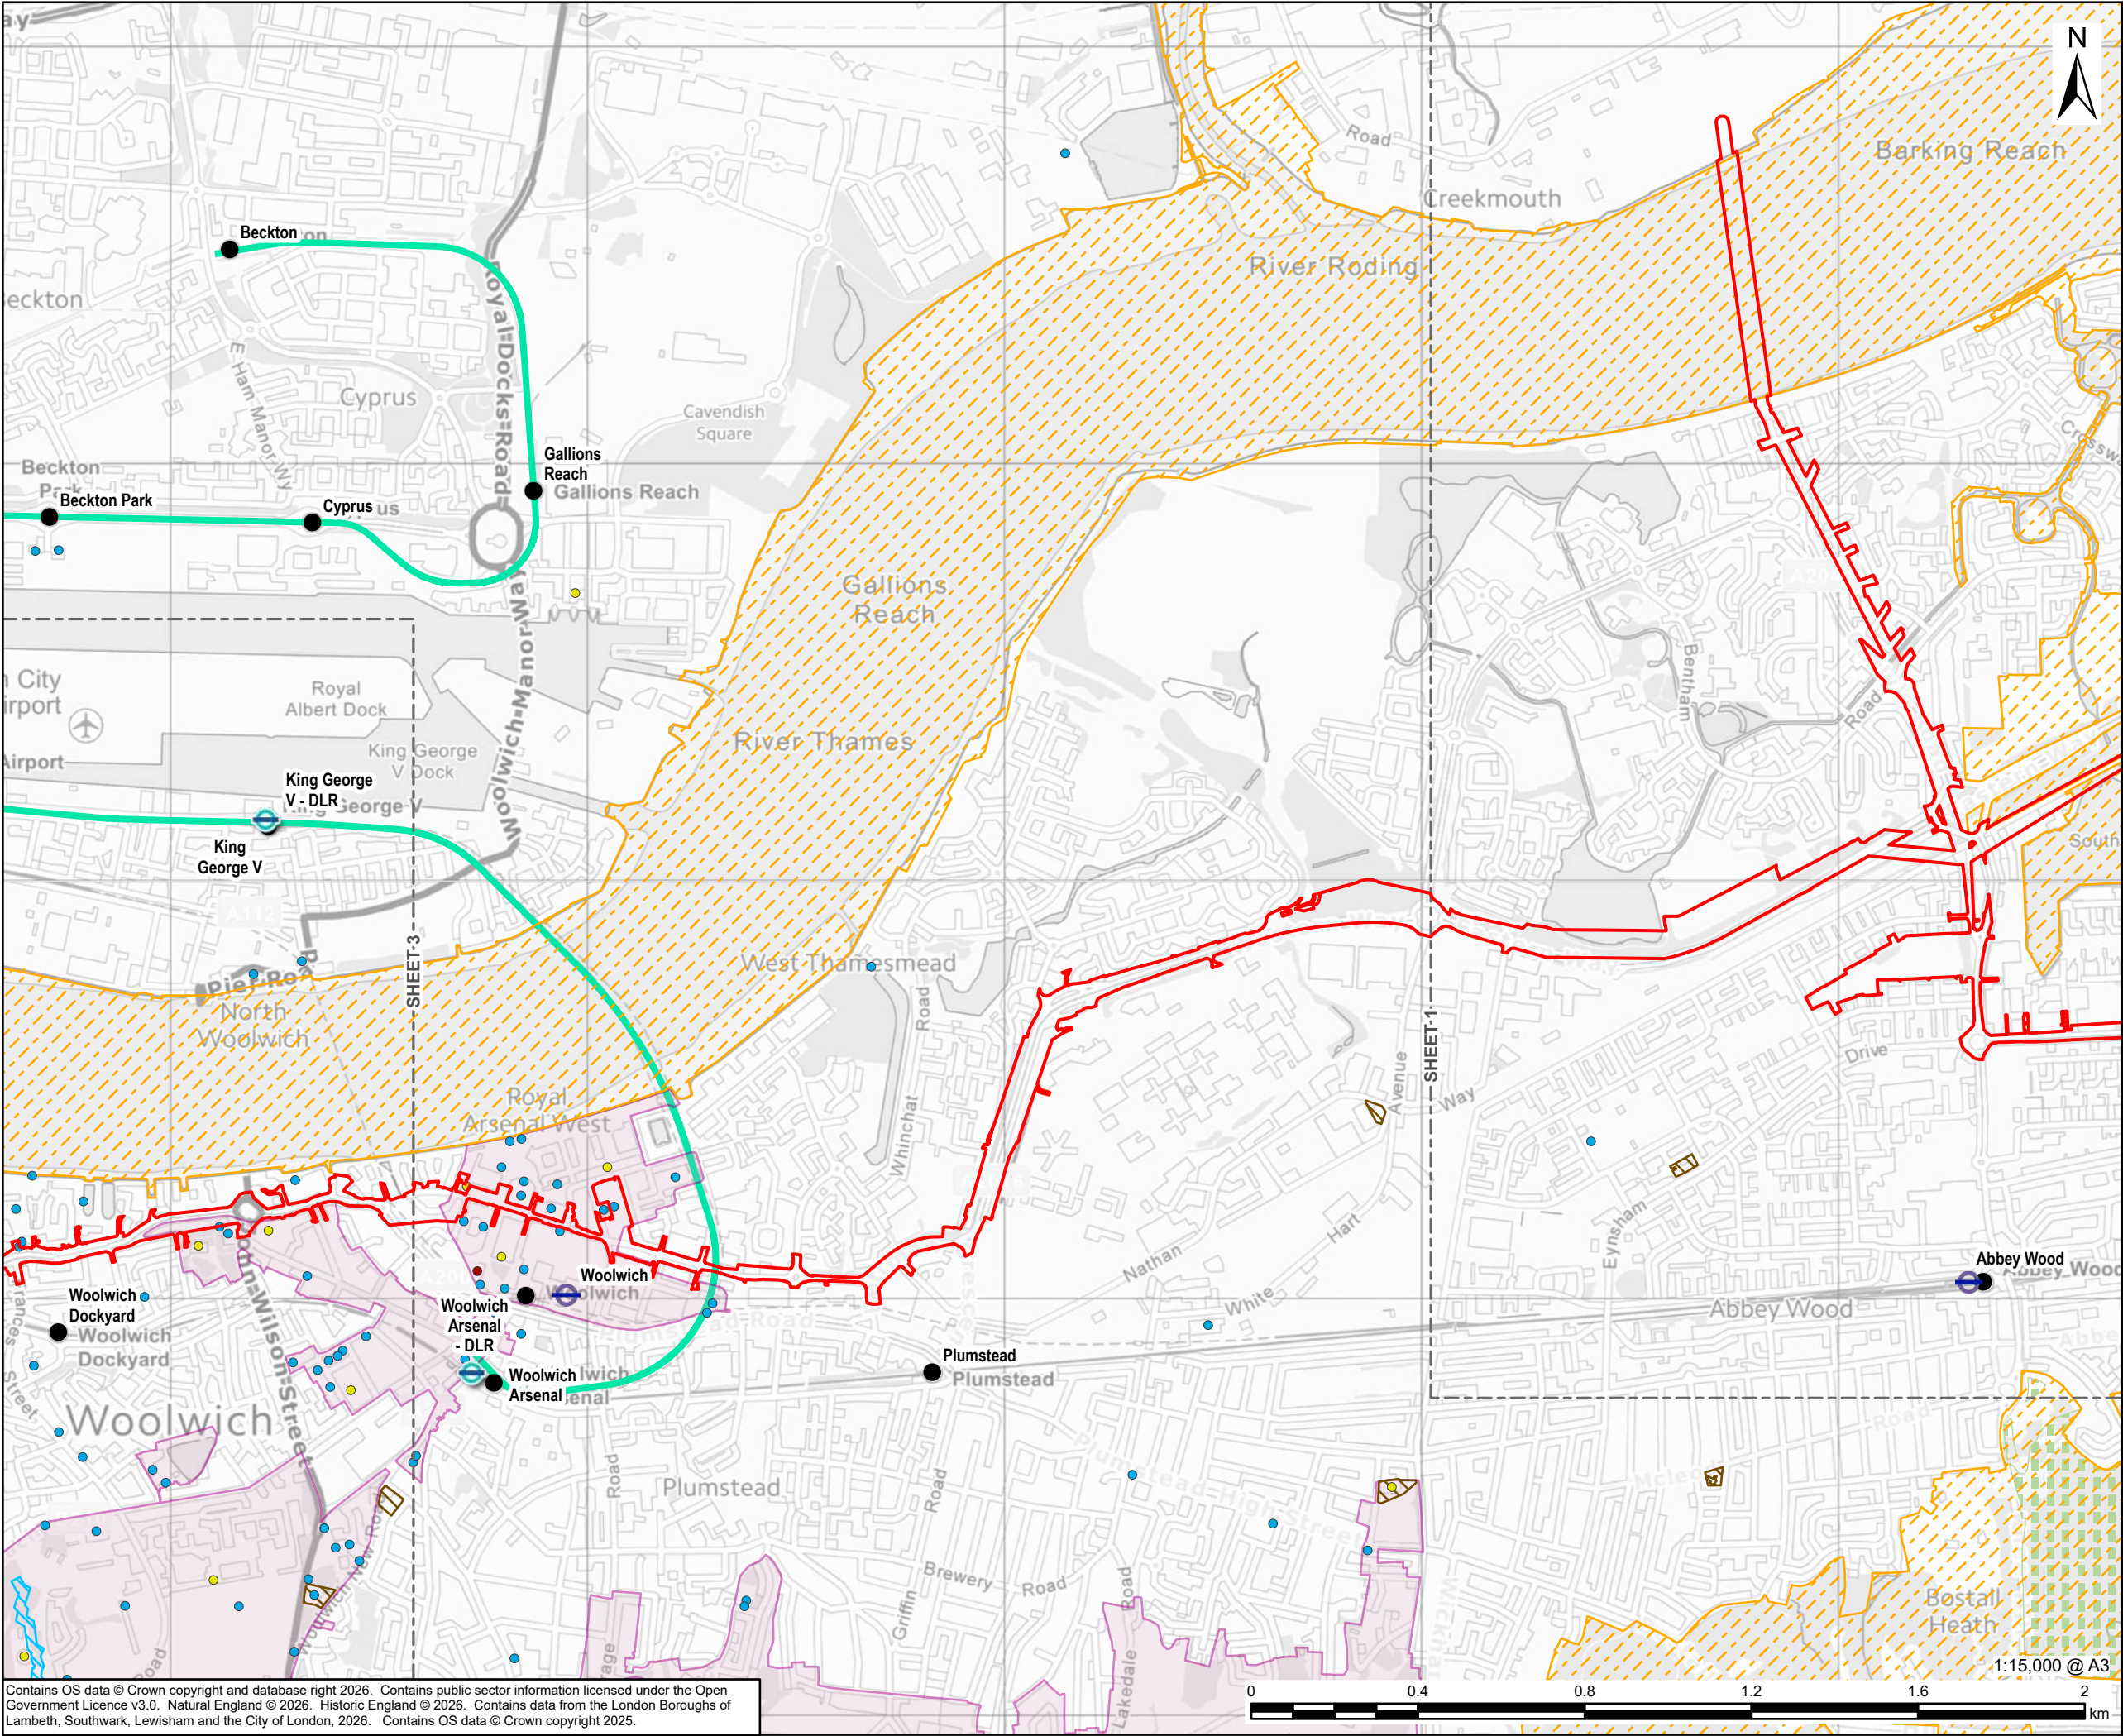

Contains OS data © Crown copyright and database right 2026. Contains public sector information licensed under the Open Government Licence v3.0. Natural England © 2026. Historic England © 2026. Contains data from the London Boroughs of Lambeth, Southwark, Lewisham and the City of London, 2026. Contains OS data © Crown copyright 2025.

**AECOM**

PROJECT

London Strategic Heat

Main

CLIENT


**CORY**

CONSULTANT

AECOM Limited, Aldgate Tower  
2 Leman Street, London, E1 8FA  
www.aecom.com

LEGEND

- EIA Scoping Boundary
- Listed Building - Grade I
- Listed Building - Grade II\*
- Listed Building - Grade II
- Scheduled Monument
- Cemeteries/Churchyard
- Site of Importance for Nature Conservation (SINC)
- Local Nature Reserve
- Conservation Area
- DLR Station
- Elizabeth Line Station
- Railway Station
- London Underground
- Docklands Light Railway

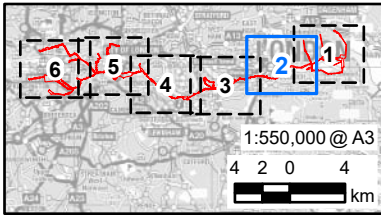

ISSUE PURPOSE

Scoping Report

PROJECT NUMBER

60766791

FIGURE TITLE


Key Environmental Constraints

FIGURE NUMBER

Figure 2-2

Sheet 2 of 6



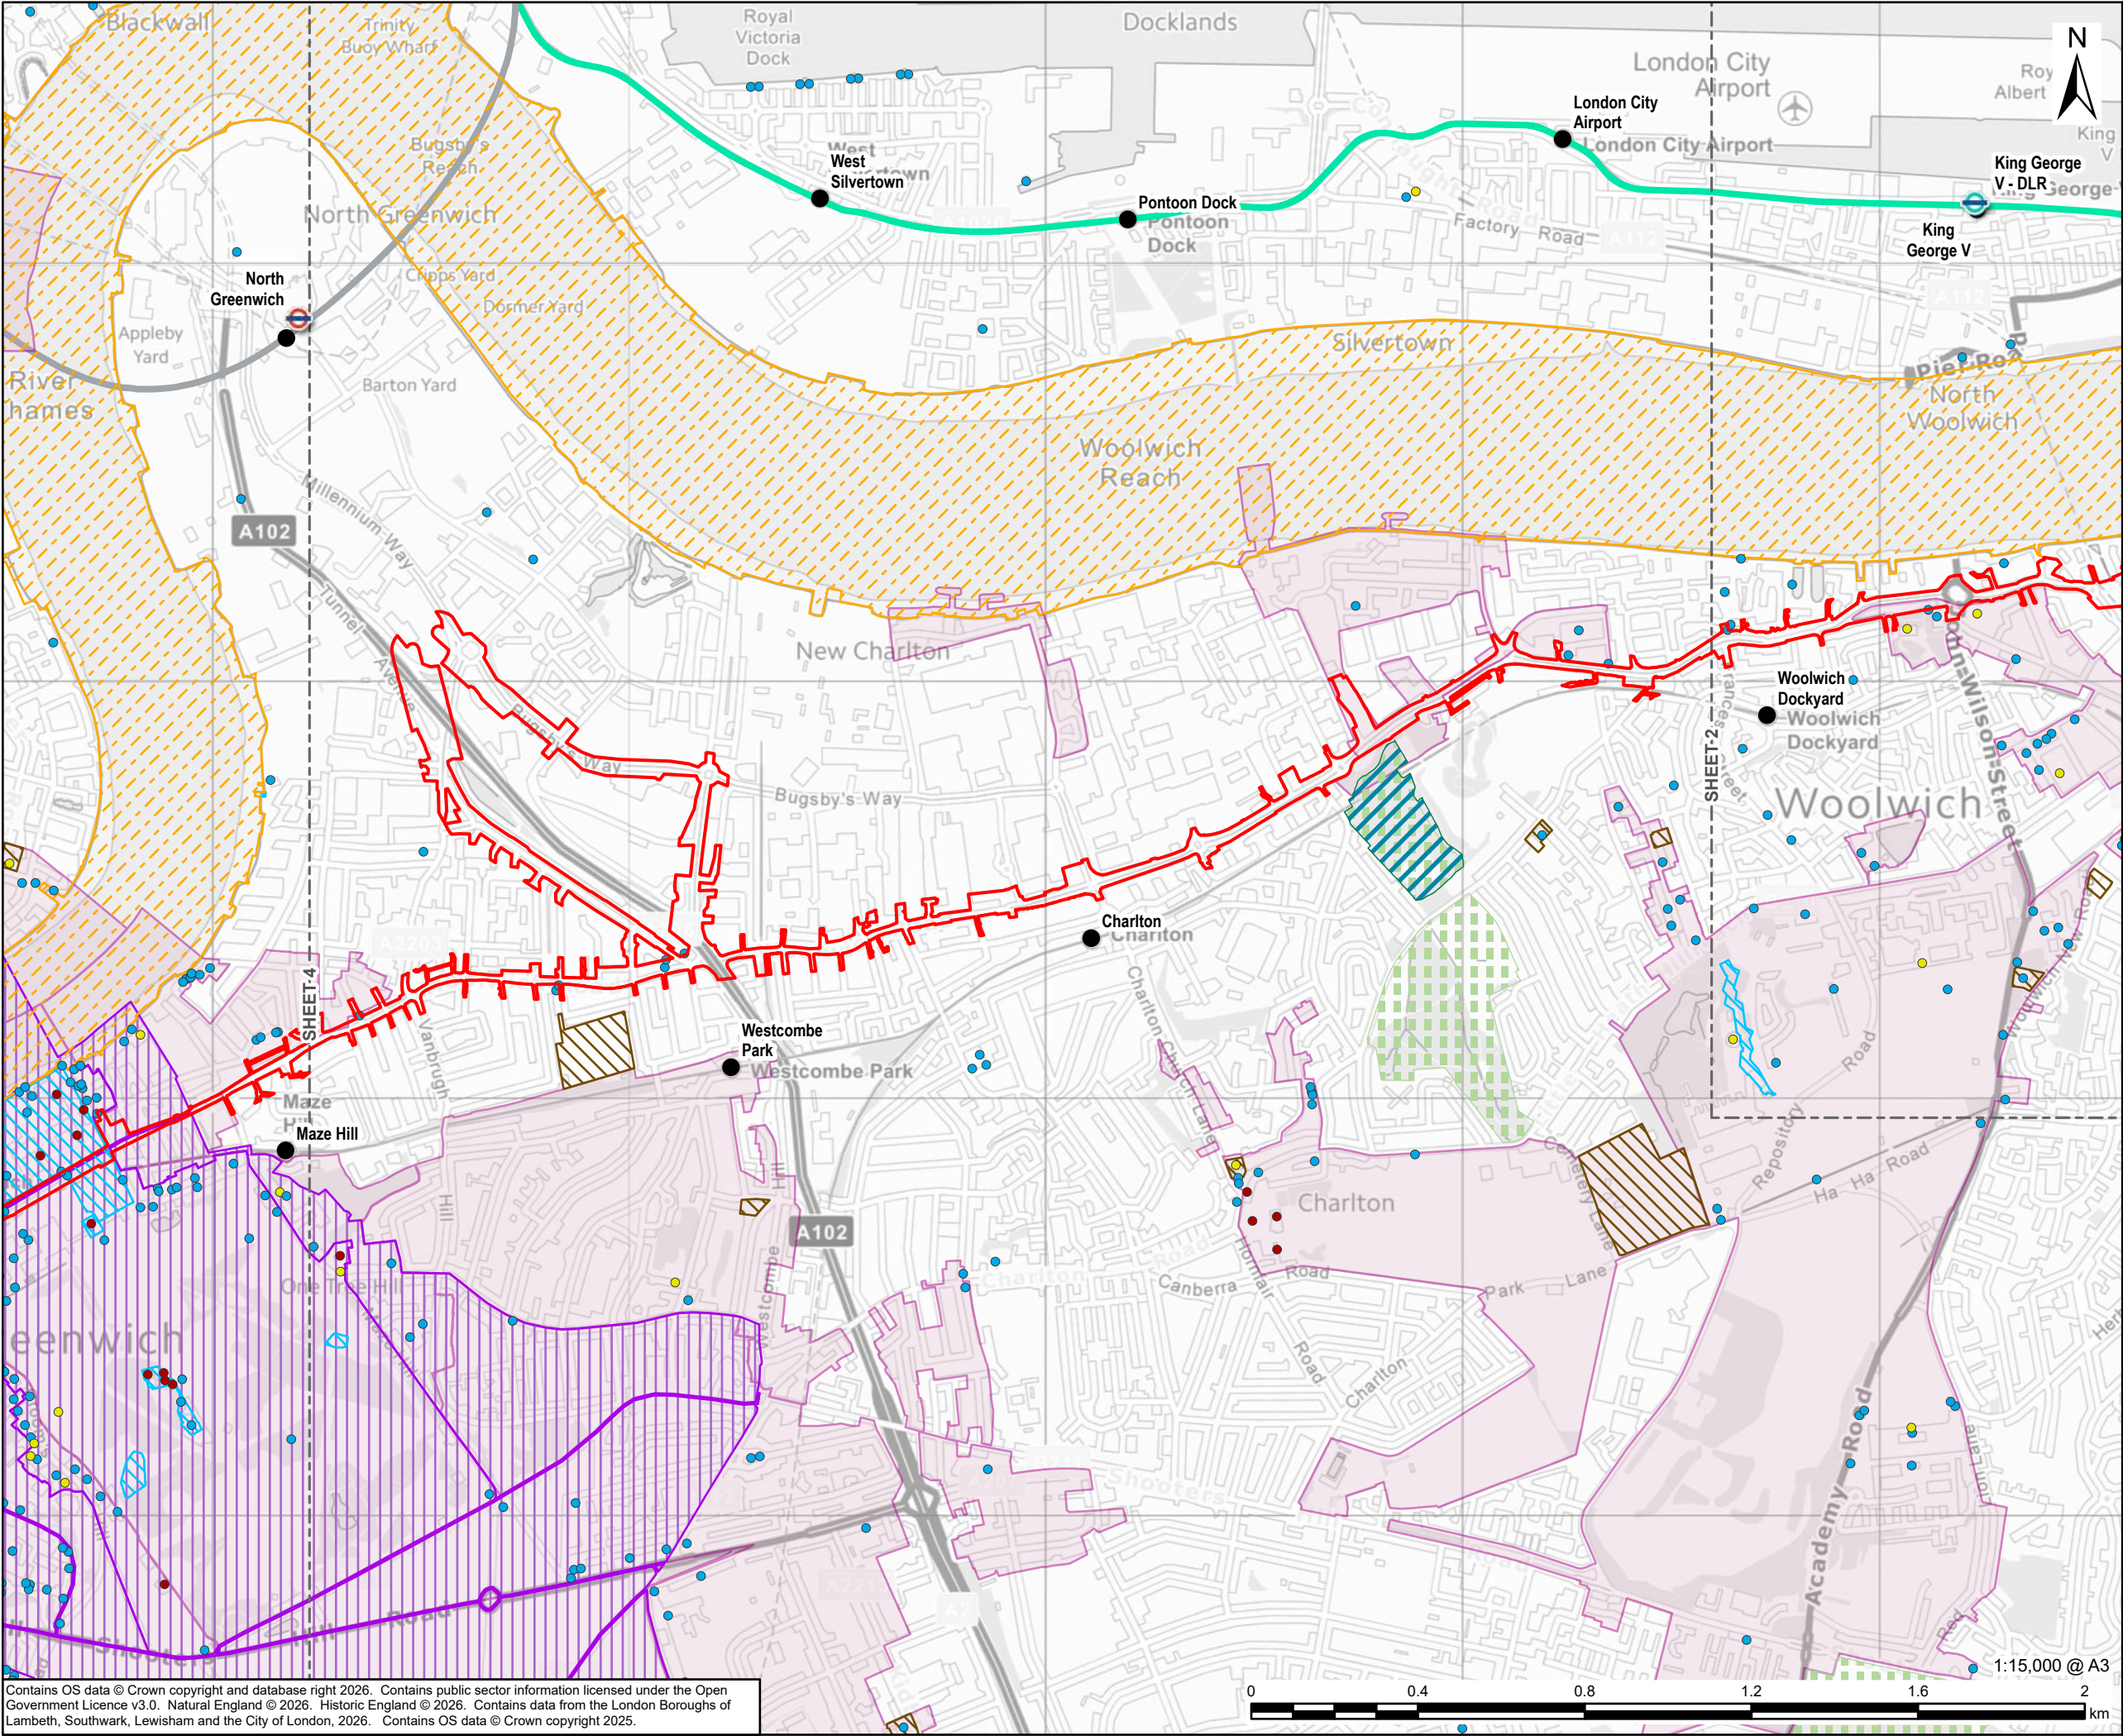

Contains OS data © Crown copyright and database right 2026. Contains public sector information licensed under the Open Government Licence v3.0. Natural England © 2026. Historic England © 2026. Contains data from the London Boroughs of Lambeth, Southwark, Lewisham and the City of London, 2026. Contains OS data © Crown copyright 2025.

**AECOM**

PROJECT

London Strategic Heat

Main

CLIENT


**CORY**

CONSULTANT

AECOM Limited, Aldgate Tower  
2 Leman Street, London, E1 8FA  
www.aecom.com

LEGEND

- EIA Scoping Boundary
- Listed Building - Grade I
- Listed Building - Grade II\*
- Listed Building - Grade II
- World Heritage Site
- Scheduled Monument
- Cemeteries/Churchyard
- Site of Special Scientific Interest (SSSI)
- Site of Importance for Nature Conservation (SINC)
- Local Nature Reserve
- Conservation Area
- DLR Station
- Underground Station
- Railway Station
- London Underground
  - Jubilee
  - Docklands Light Railway

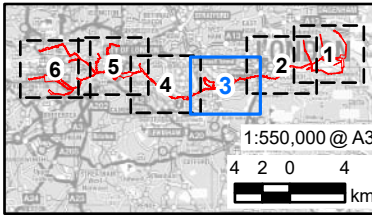

ISSUE PURPOSE

Scoping Report

PROJECT NUMBER

60766791

FIGURE TITLE


Key Environmental Constraints

FIGURE NUMBER

Figure 2-2

Sheet 3 of 6



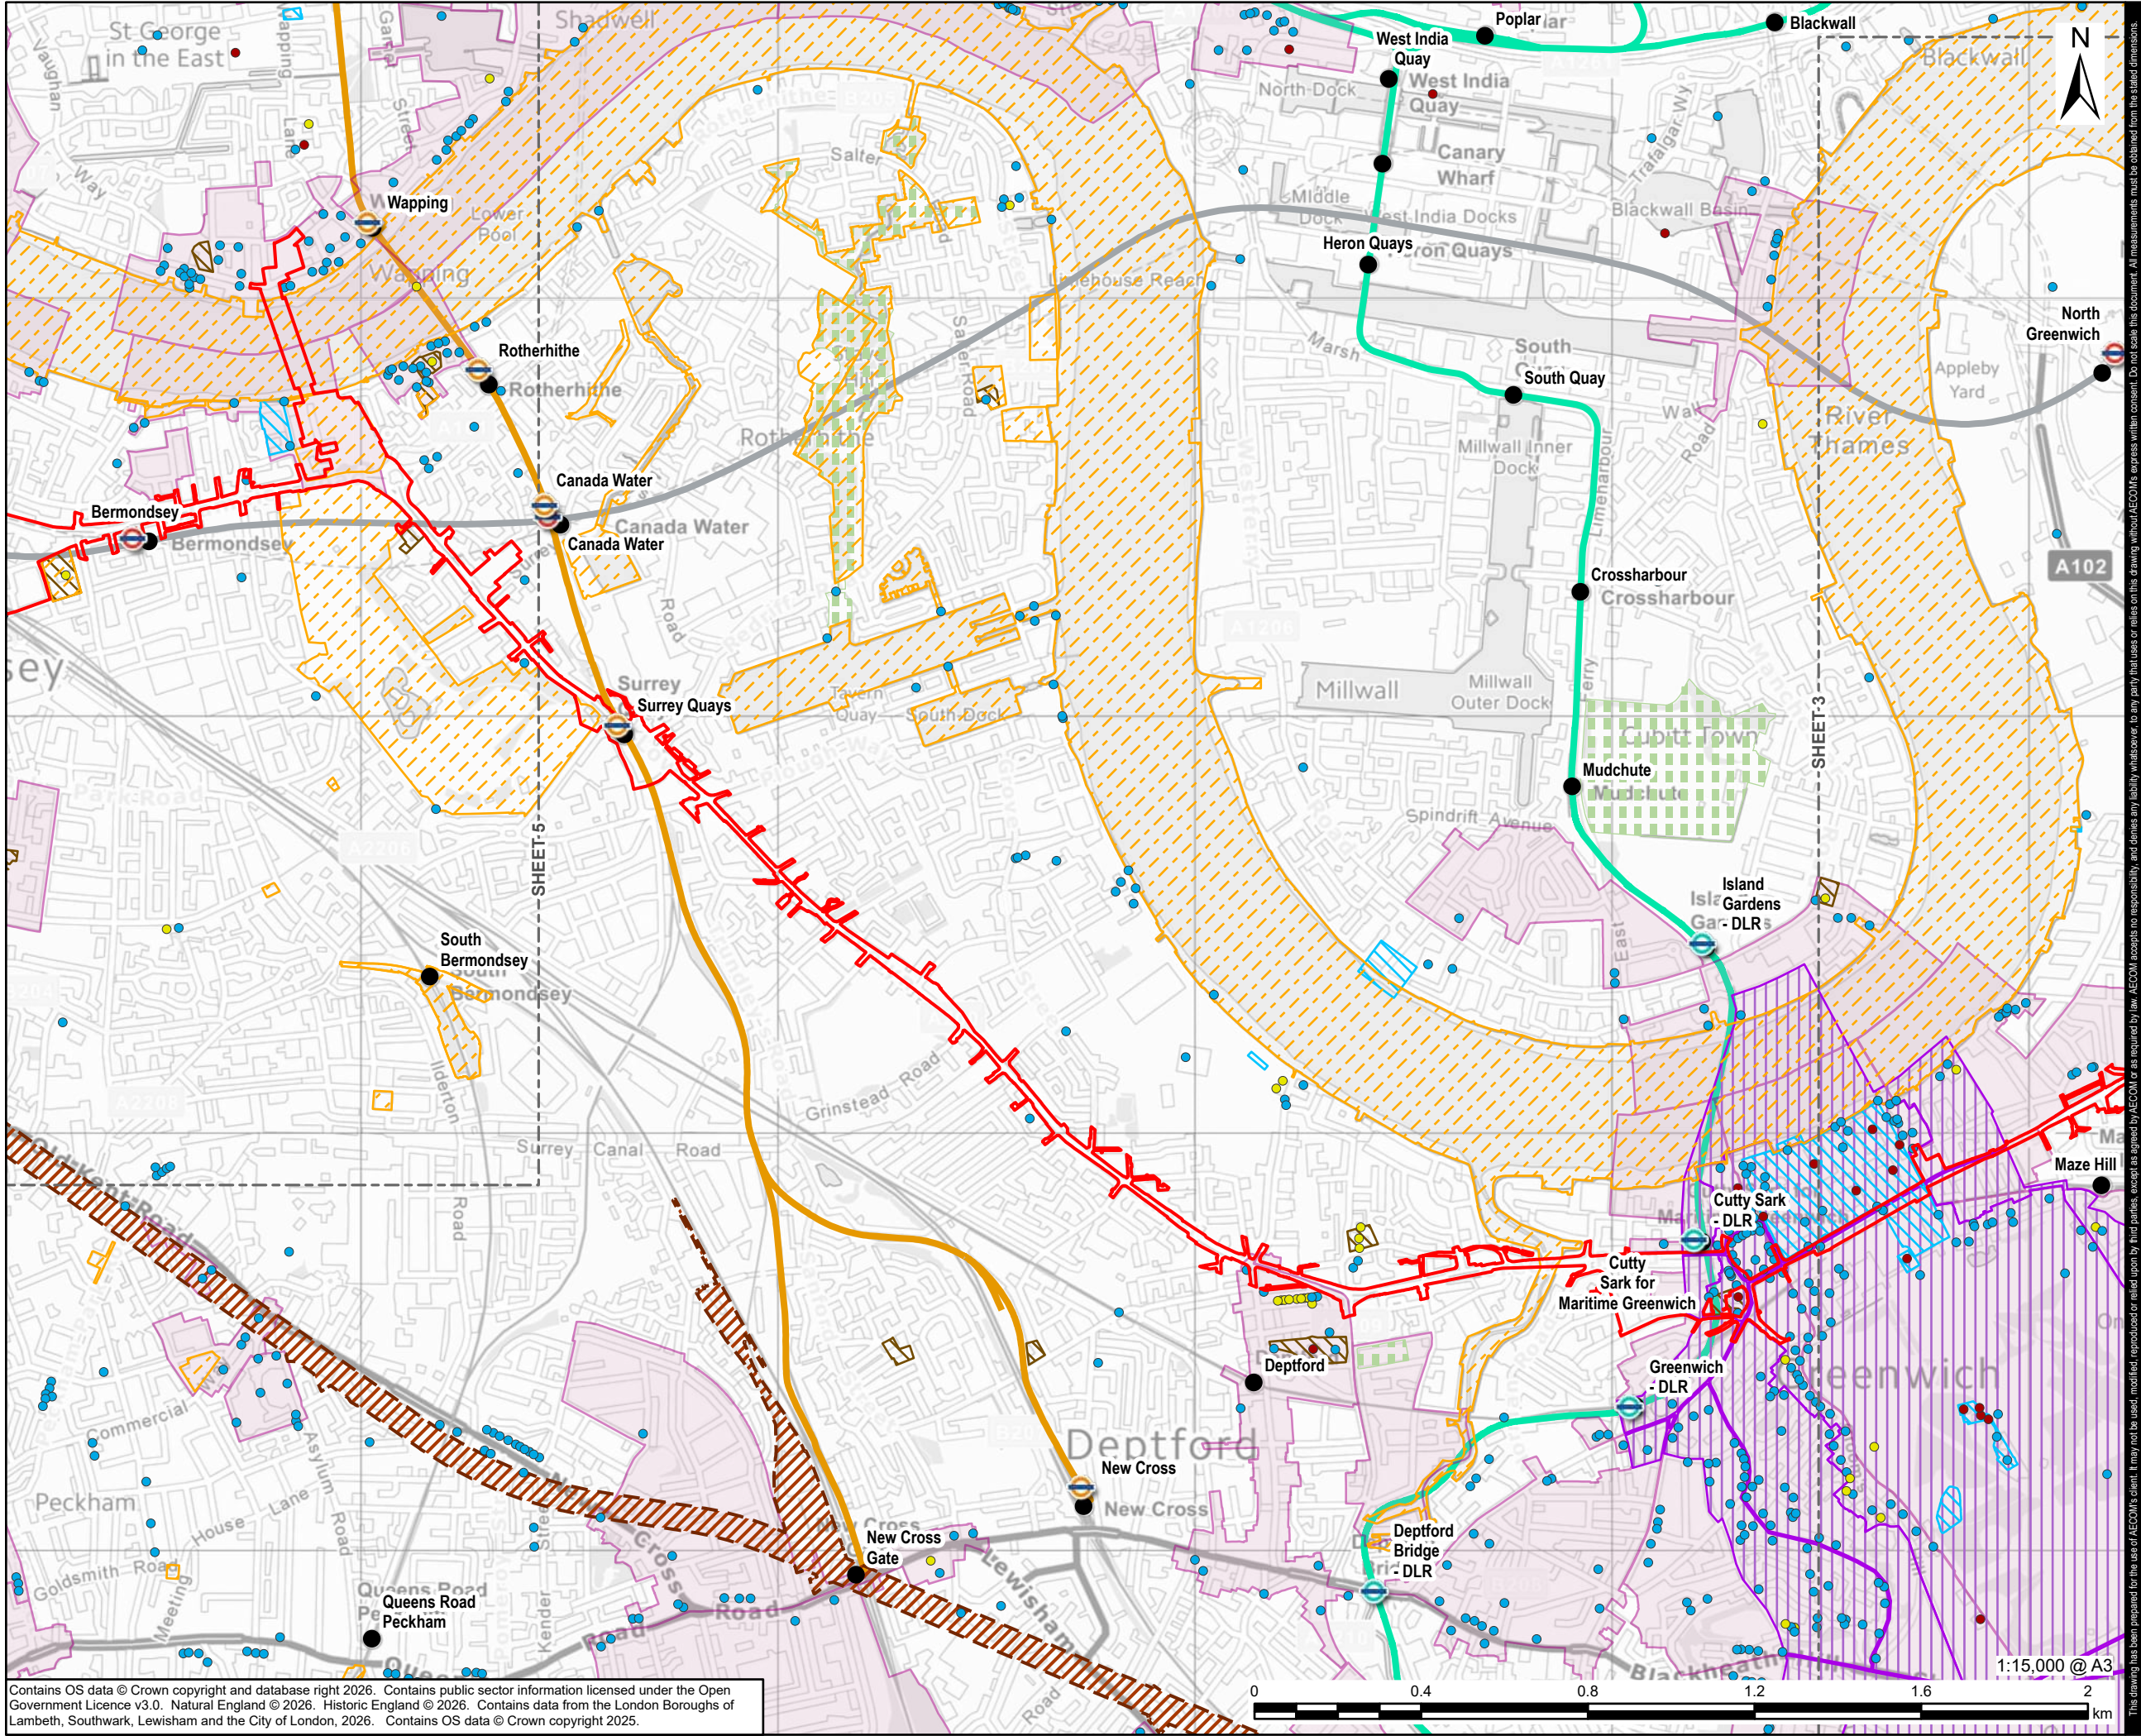

Contains OS data © Crown copyright and database right 2026. Contains public sector information licensed under the Open Government Licence v3.0. Natural England © 2026. Historic England © 2026. Contains data from the London Boroughs of Lambeth, Southwark, Lewisham and the City of London, 2026. Contains OS data © Crown copyright 2025.

**AECOM**

PROJECT

London Strategic Heat

Main

CLIENT


**CORY**

CONSULTANT

AECOM Limited, Aldgate Tower  
2 Leman Street, London, E1 8FA  
www.aecom.com

LEGEND

- EIA Scoping Boundary
- Listed Building - Grade I
- Listed Building - Grade II\*
- Listed Building - Grade II
- Bakerloo Line Extension
- World Heritage Site
- Scheduled Monument
- Cemeteries/Churchyard
- Site of Importance for Nature Conservation (SINC)
- Local Nature Reserve
- Conservation Area
- Overground Station
- DLR Station
- Underground Station
- Railway Station
- London Underground
  - Jubilee
  - Docklands Light Railway
  - Overground

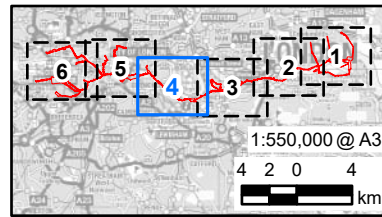

ISSUE PURPOSE

Scoping Report

PROJECT NUMBER

60766791

FIGURE TITLE


Key Environmental Constraints

FIGURE NUMBER

Figure 2-2

Sheet 4 of 6



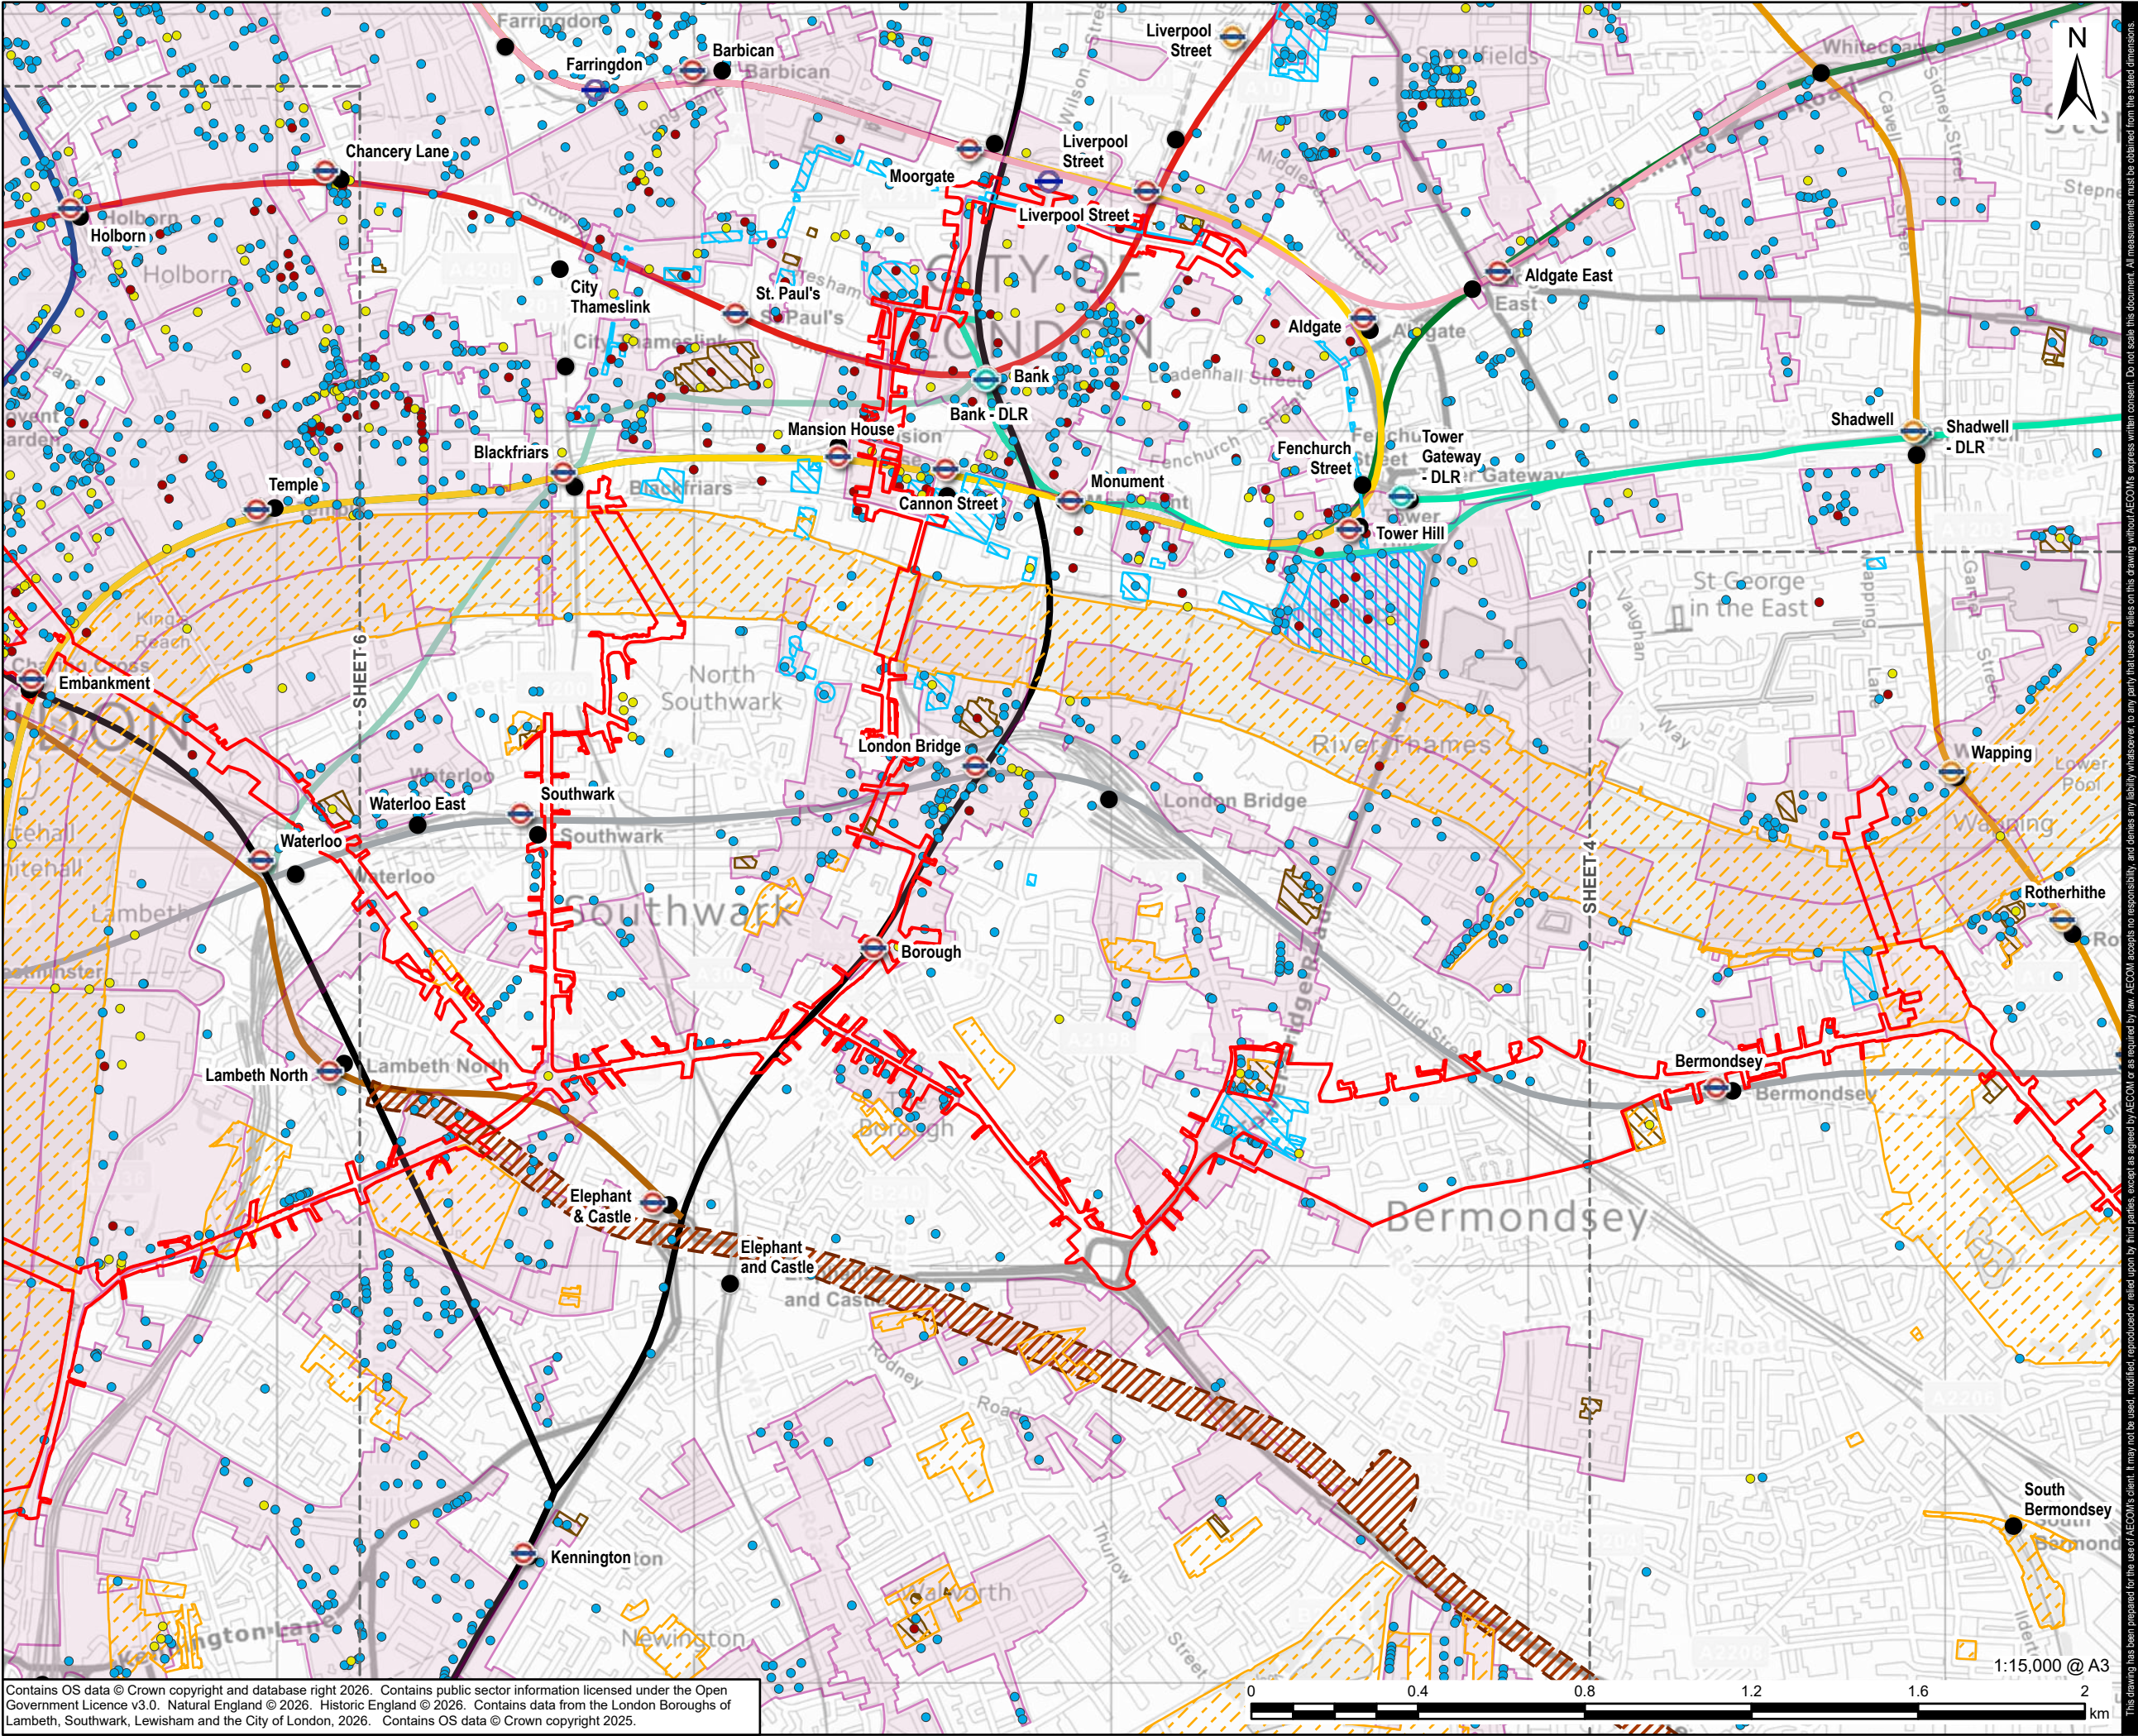

Contains OS data © Crown copyright and database right 2026. Contains public sector information licensed under the Open Government Licence v3.0. Natural England © 2026. Historic England © 2026. Contains data from the London Boroughs of Lambeth, Southwark, Lewisham and the City of London, 2026. Contains OS data © Crown copyright 2025.

# AECOM

PROJECT

London Strategic Heat

Main

CLIENT


## CORY

CONSULTANT

AECOM Limited, Aldgate Tower  
2 Leman Street, London, E1 8FA  
www.aecom.com

LEGEND

- EIA Scoping Boundary
- Listed Building - Grade I
- Listed Building - Grade II\*
- Listed Building - Grade II
- Bakerloo Line Extension
- World Heritage Site
- Scheduled Monument
- Cemeteries/Churchyard
- Site of Importance for Nature Conservation (SINC)
- Conservation Area
- Overground Station
- DLR Station
- Elizabeth Line Station
- Underground Station
- Railway Station
- London Underground**
  - Bakerloo
  - Central
  - Circle
  - District
  - Hammersmith and City
  - Jubilee
  - Metropolitan
  - Northern
  - Piccadilly
  - Victoria
  - Waterloo and City
  - Docklands Light Railway
  - Overground

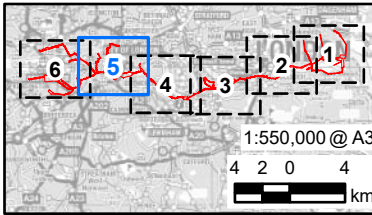

ISSUE PURPOSE

Scoping Report

PROJECT NUMBER

60766791

FIGURE TITLE


Key Environmental Constraints

FIGURE NUMBER

Figure 2-2

Sheet 5 of 6



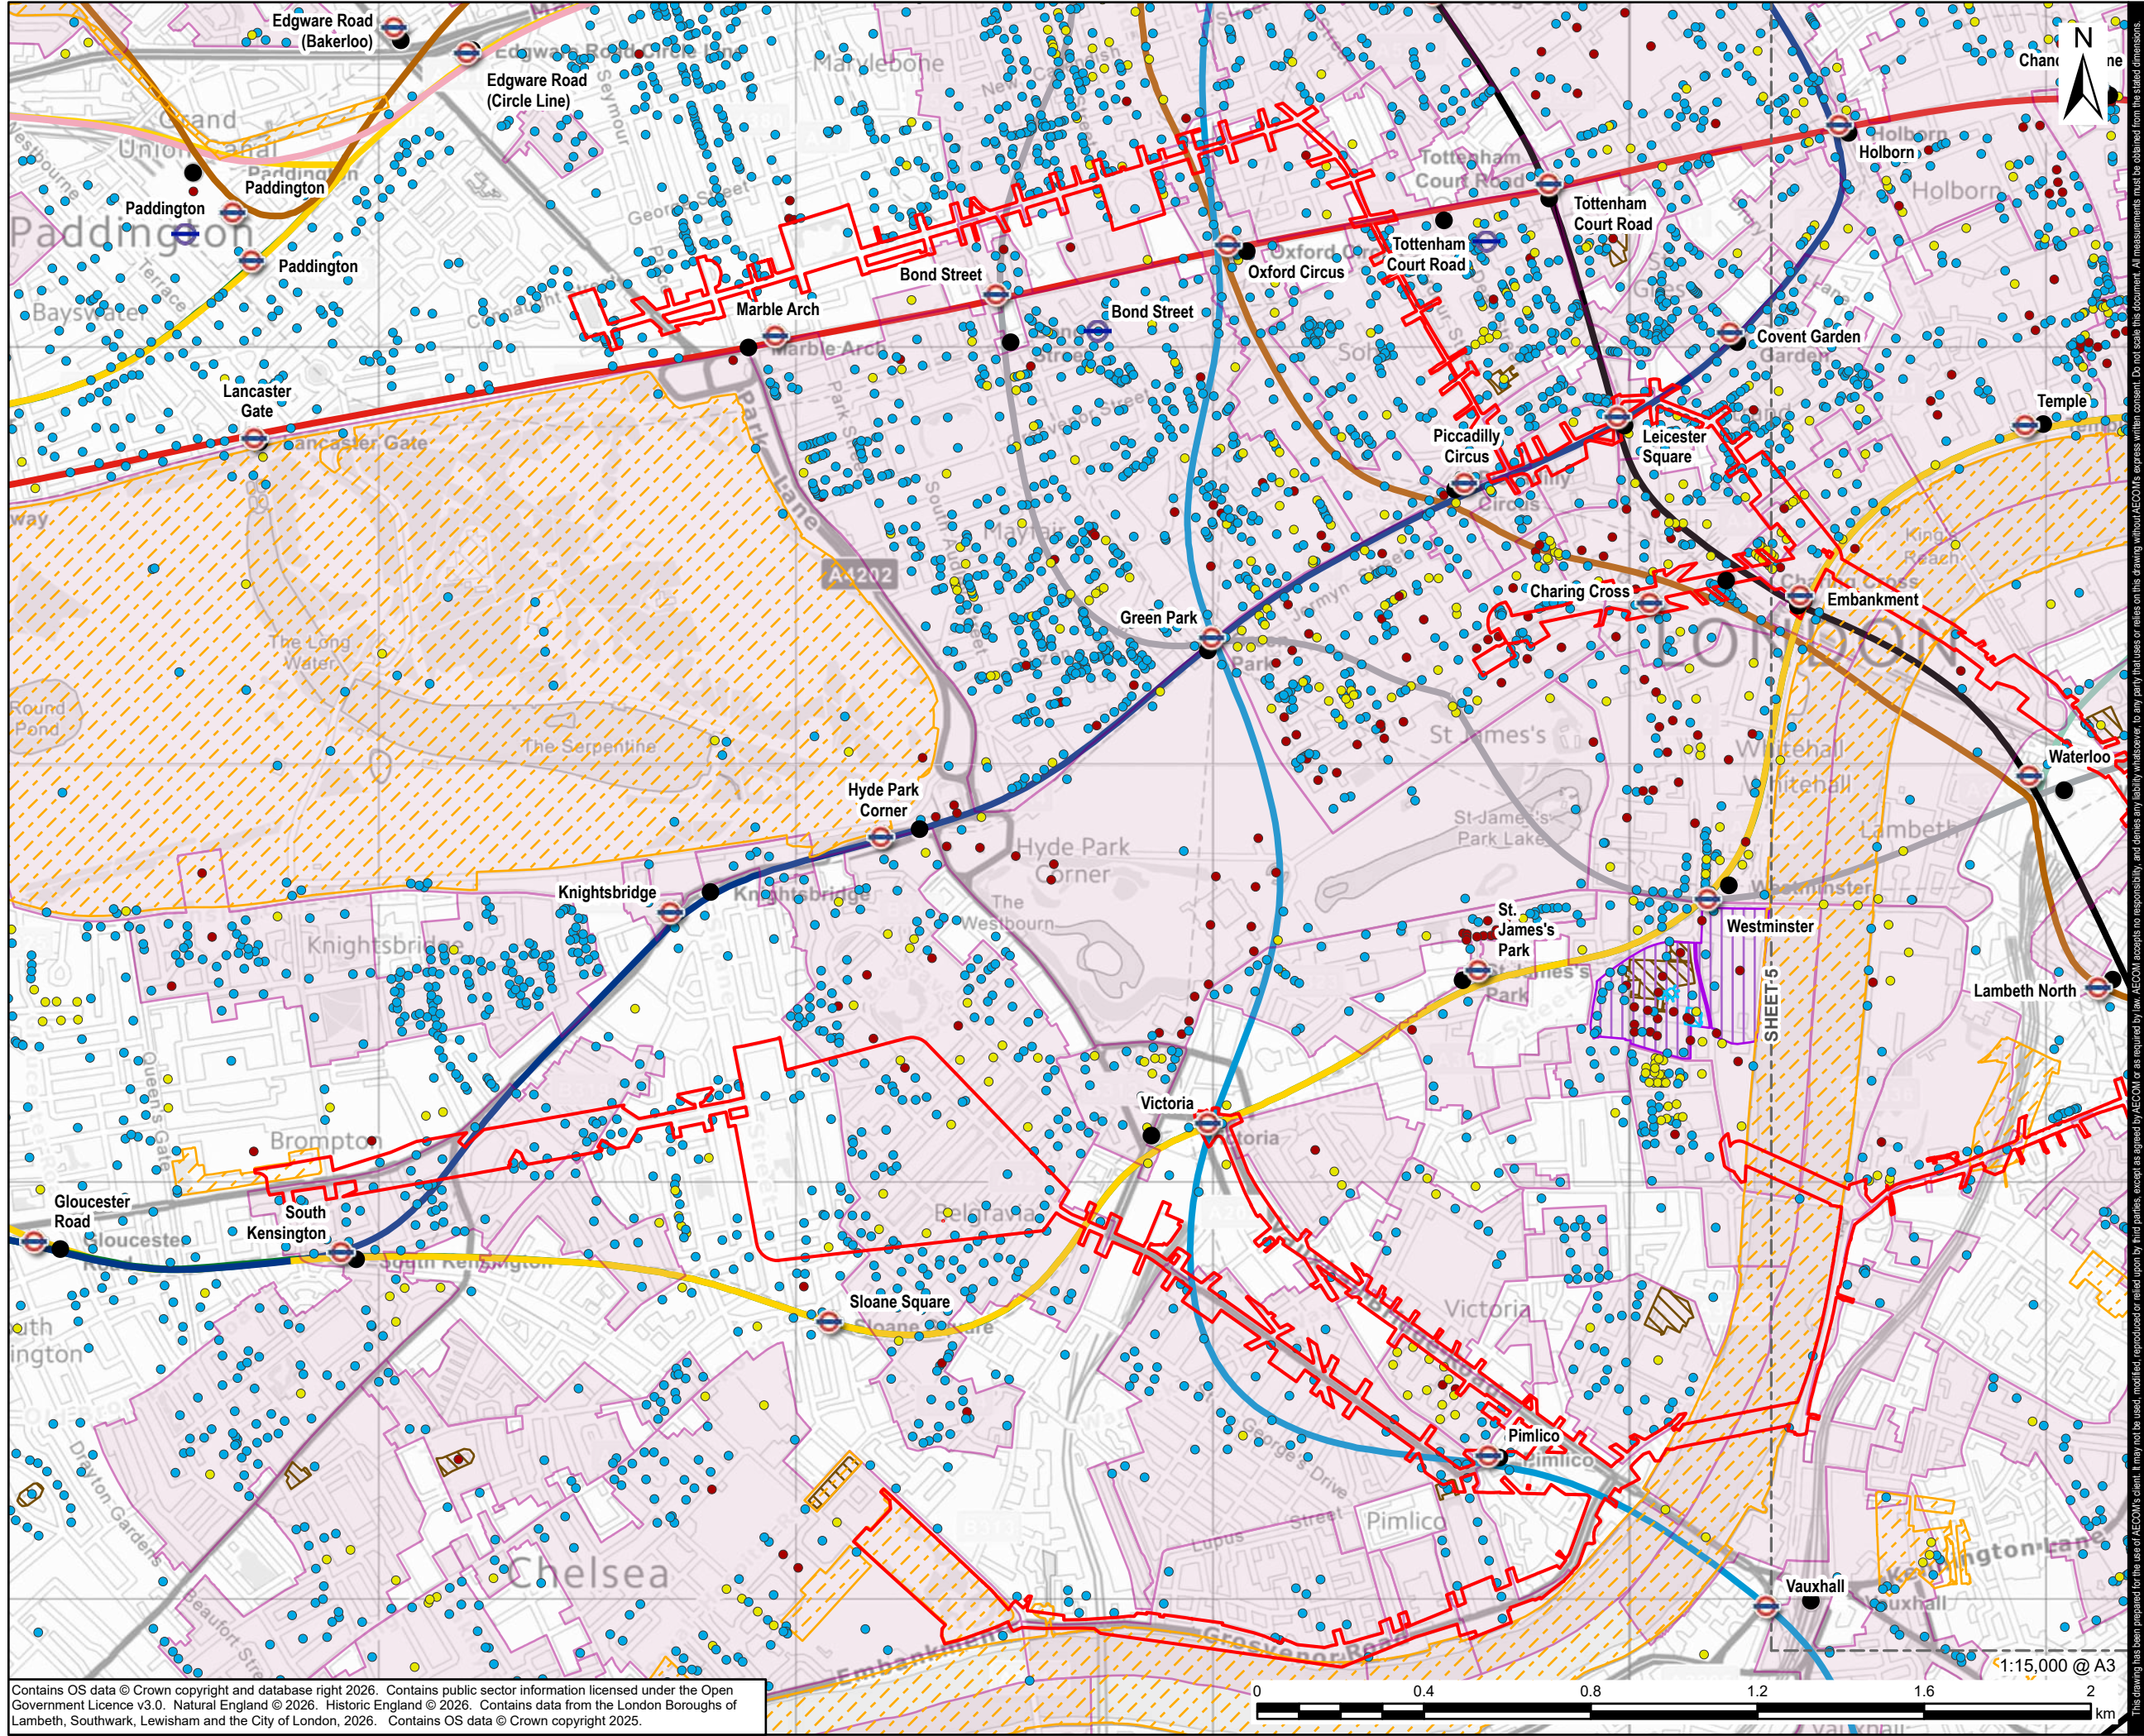

Contains OS data © Crown copyright and database right 2026. Contains public sector information licensed under the Open Government Licence v3.0. Natural England © 2026. Historic England © 2026. Contains data from the London Boroughs of Lambeth, Southwark, Lewisham and the City of London, 2026. Contains OS data © Crown copyright 2025.

**AECOM**

PROJECT

London Strategic Heat

Main

CLIENT


**CORY**

CONSULTANT

AECOM Limited, Aldgate Tower  
2 Leman Street, London, E1 8FA  
www.aecom.com

LEGEND

- EIA Scoping Boundary
- Listed Building - Grade I
- Listed Building - Grade II\*
- Listed Building - Grade II
- World Heritage Site
- Scheduled Monument
- Cemeteries/Churchyard
- Site of Importance for Nature Conservation (SINC)
- Conservation Area
- Elizabeth Line Station
- Underground Station
- Railway Station
- London Underground
  - Bakerloo
  - Central
  - Circle
  - District
  - Hammersmith and City
  - Jubilee
  - Northern
  - Piccadilly
  - Victoria
  - Waterloo and City

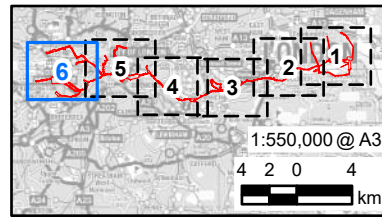

ISSUE PURPOSE

Scoping Report

PROJECT NUMBER

60766791

FIGURE TITLE

Key Environmental Constraints

FIGURE NUMBER


Figure 2-2

Sheet 6 of 6



## **Figure 6-1: Construction Dust Assessment Study Area**



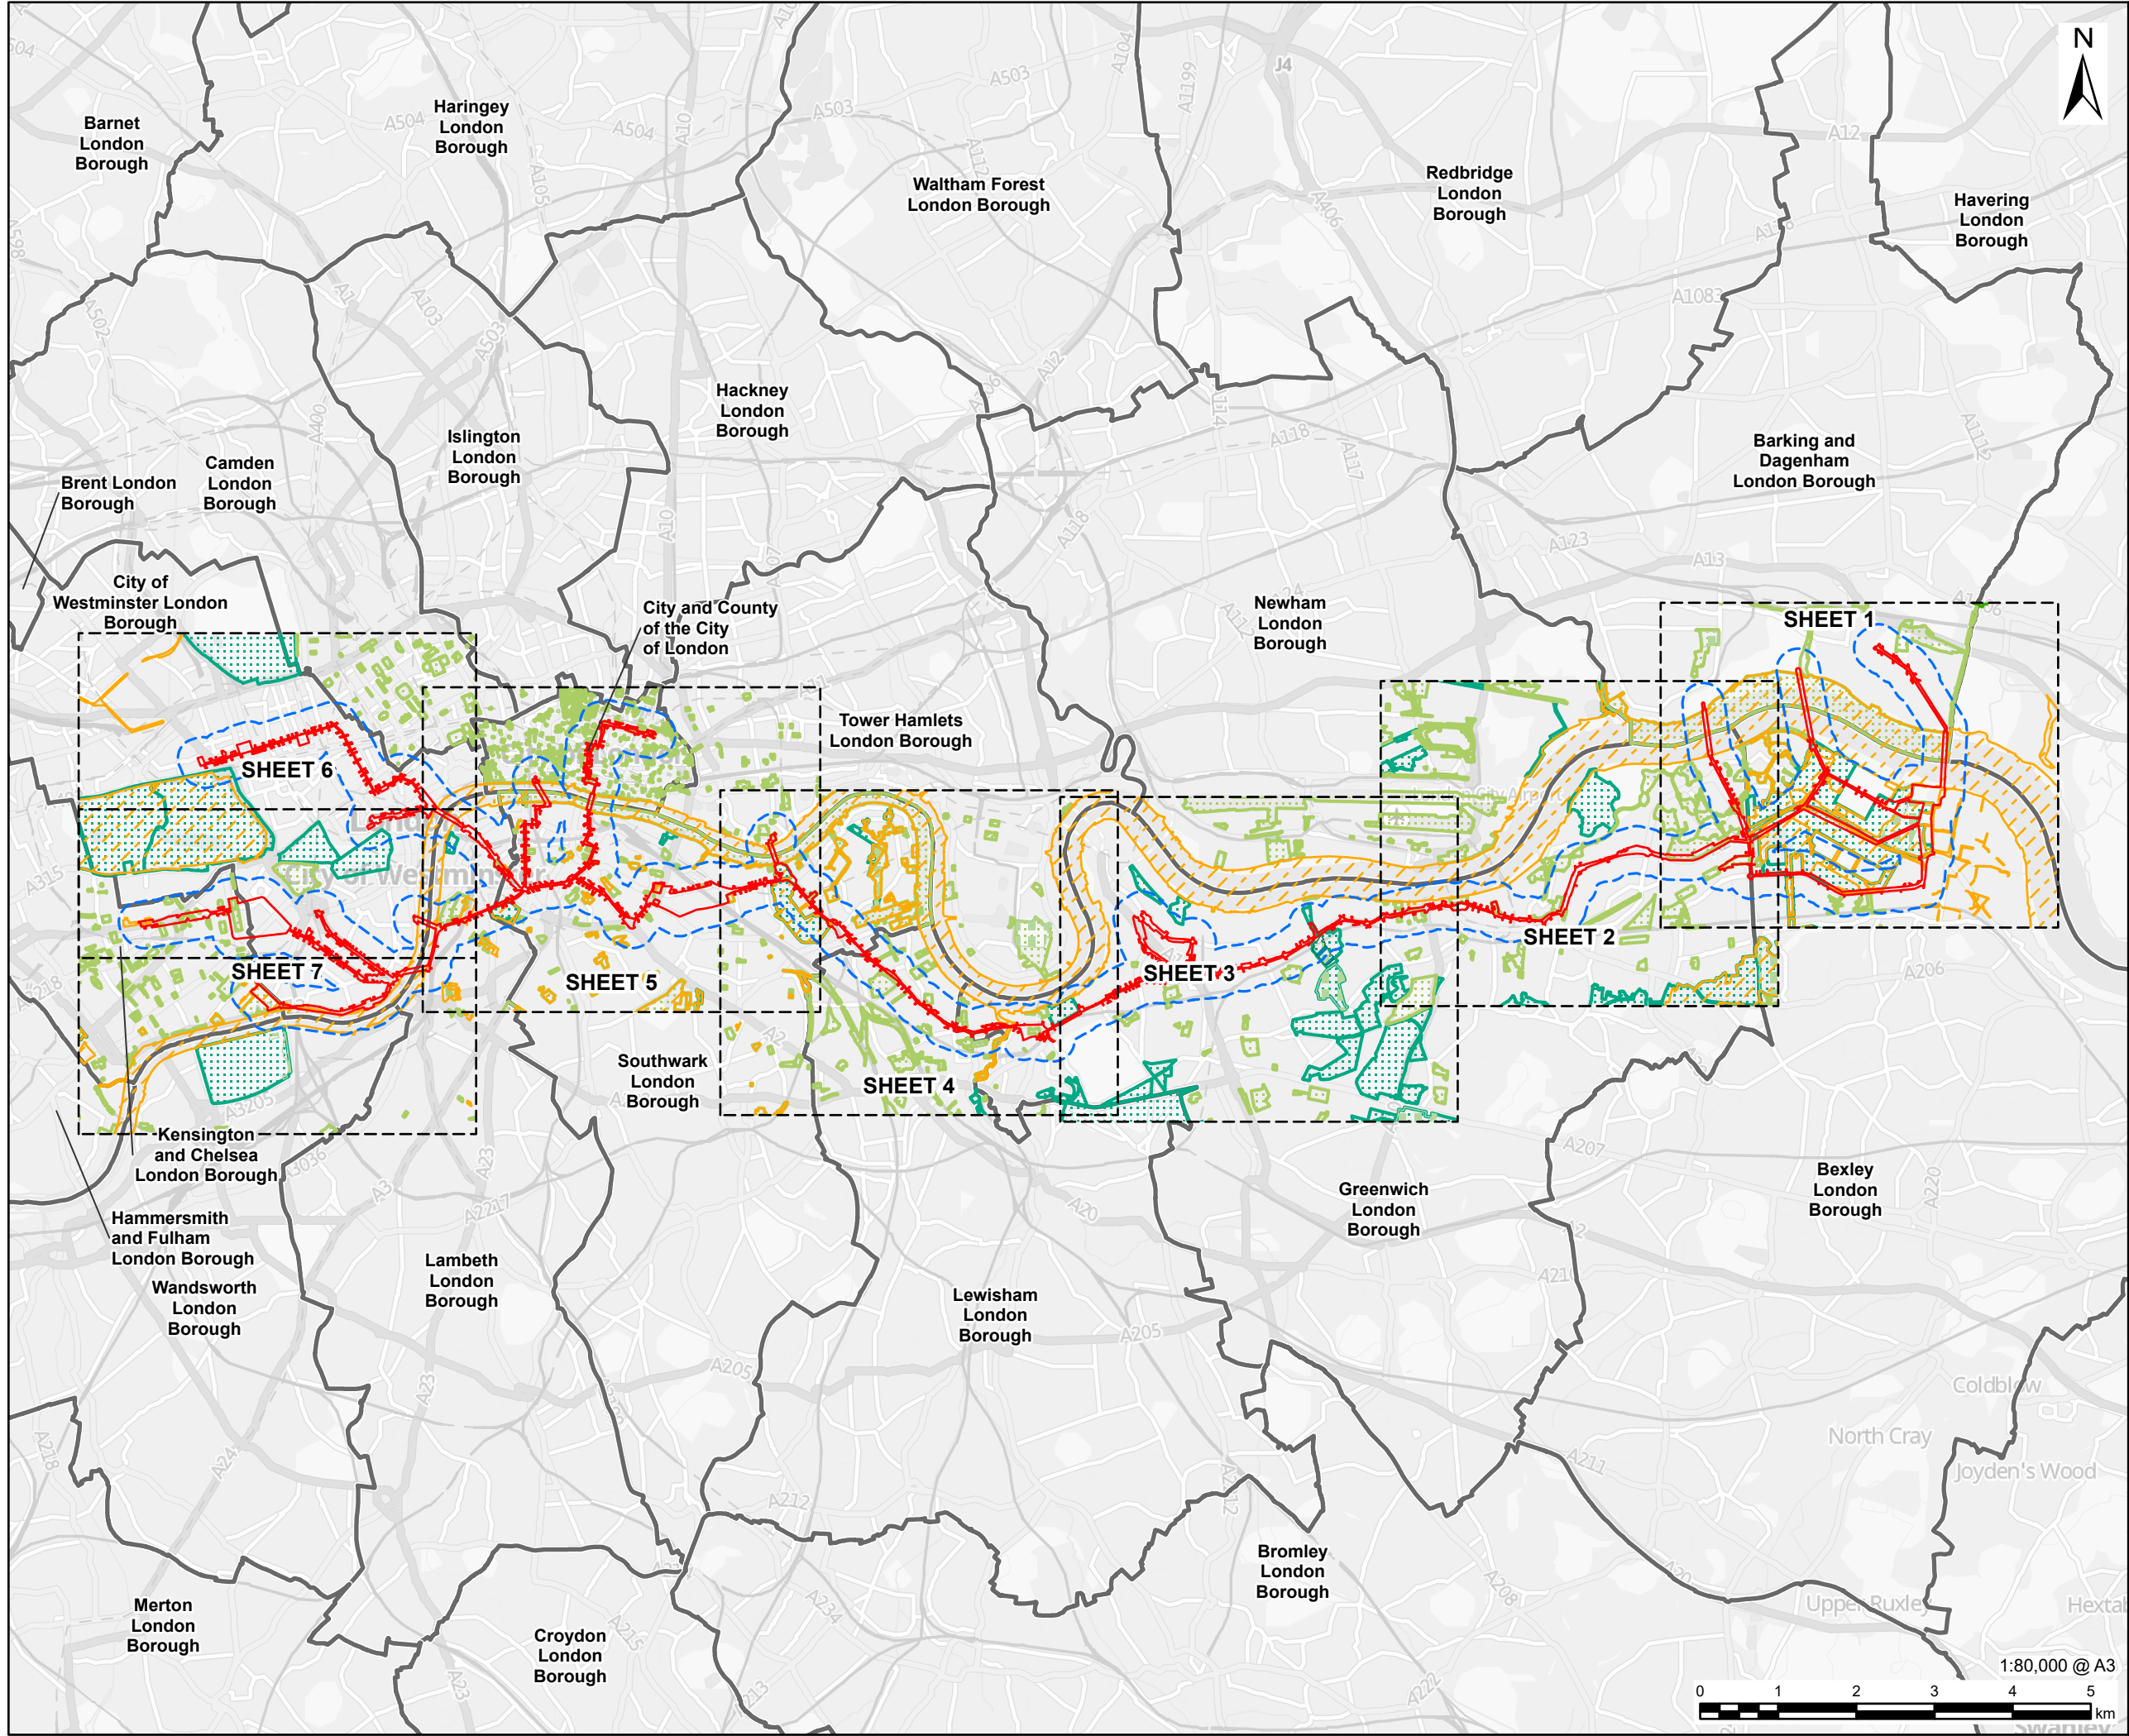

**AECOM**

**PROJECT**

London Strategic Heat  
Main

**CLIENT**

**CORY**

**CONSULTANT**

AECOM Limited  
Aldgate Tower  
2 Leman Street  
London, E1 8FA  
www.aecom.com

**LEGEND**

- EIA Scoping Boundary
- Construction Dust Assessment 250m Study Area
- Sheet Extent
- London Borough Boundary
- Site of Special Scientific Interest (SSSI)
- Local Nature Reserve (LNR)
- Site of Importance for Nature Conservation (SINC)
- Designated Open Space**
  - Green Belt
  - Metropolitan Open Land
  - Other Open Space

**NOTES**

Contains OS data © Crown copyright and database right 2026. Contains public sector information licensed under the Open Government Licence v3.0.  
Contains OS data © Crown Copyright and database right 2026. Contains data from OS Zoomstack, Contains OS data © Crown copyright 2025.  
© Natural England copyright. Contains Ordnance Survey data © Crown copyright and database right 2026.

**ISSUE PURPOSE**

Scoping Report

**PROJECT NUMBER**

60766791

**FIGURE TITLE**

Construction Dust Assessment Study Area

**FIGURE NUMBER**


Figure 6-1

Overview Sheet



1:80,000 @ A3  
0 1 2 3 4 5 km



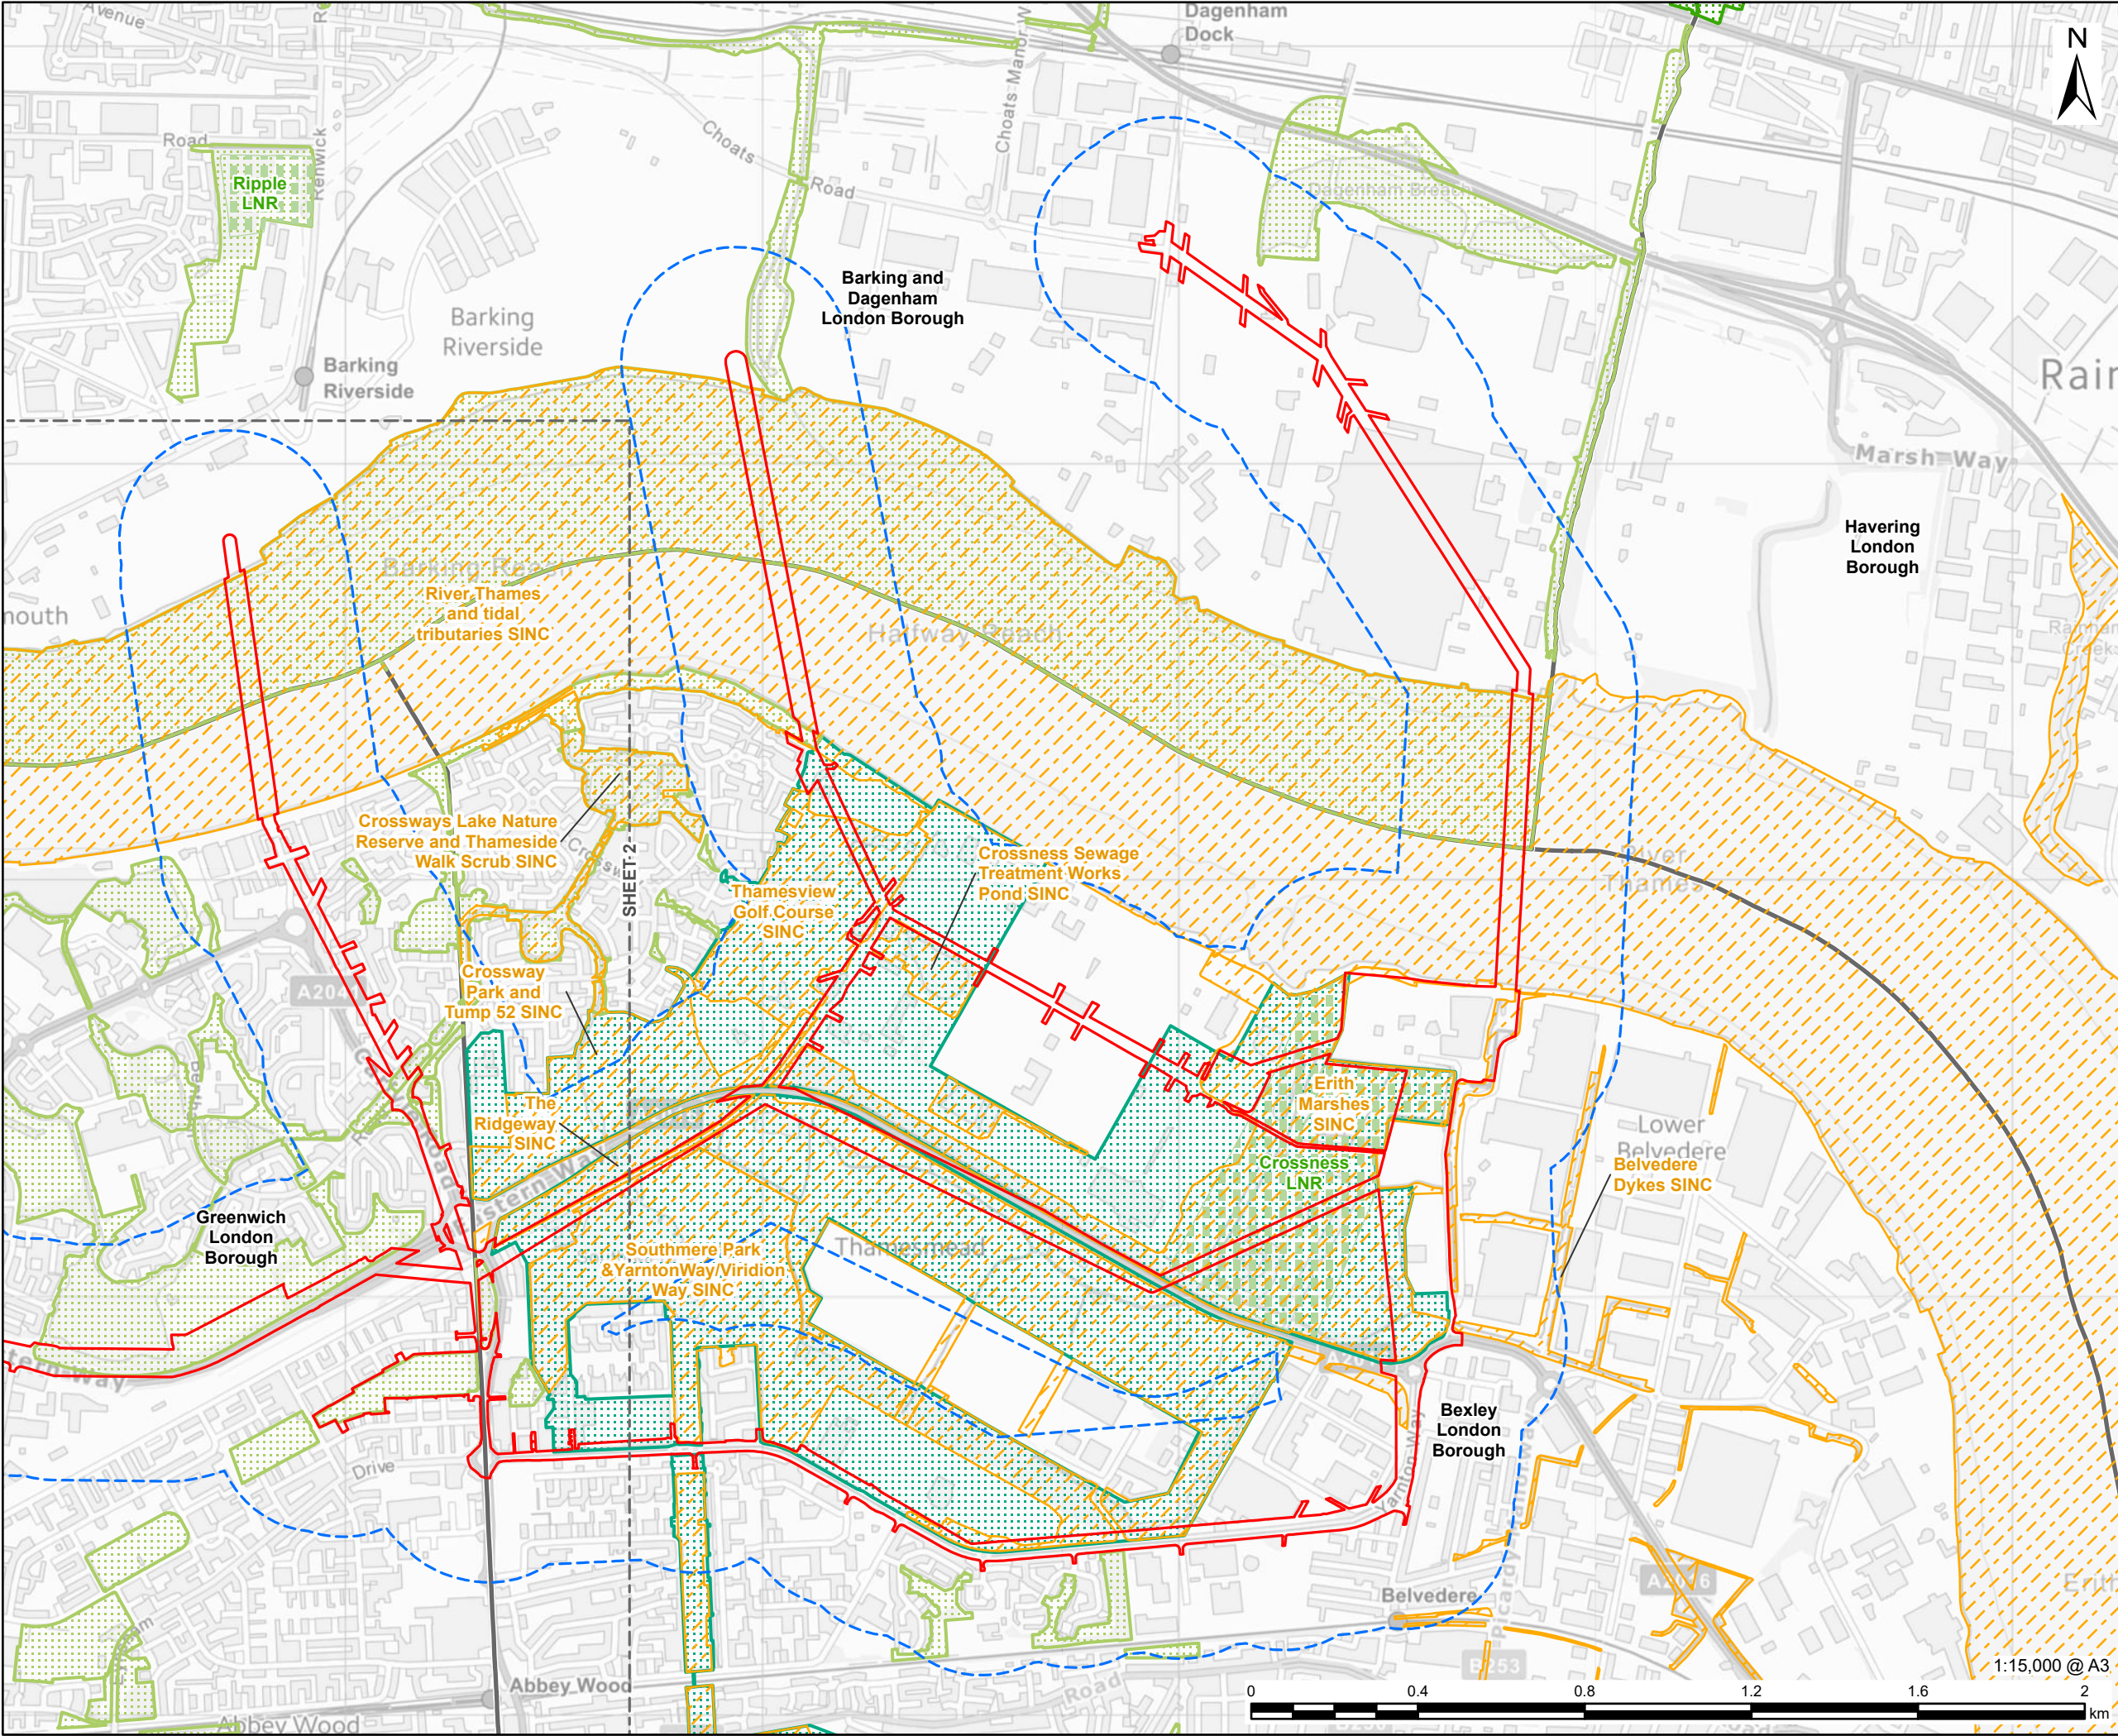

**AECOM**

PROJECT

Cory Heat Network

CLIENT


**CORY**

CONSULTANT

AECOM Limited  
Aldgate Tower  
2 Leman Street  
London, E1 8FA  
www.aecom.com

LEGEND

- EIA Scoping Boundary
- Construction Dust Assessment 250m Study Area
- London Borough Boundary
- Local Nature Reserve (LNR)
- Site of Importance for Nature Conservation (SINC)
- Designated Open Space**
  - Green Belt
  - Metropolitan Open Land
  - Other Open Space

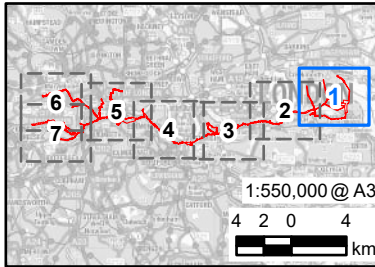

NOTES

Contains OS data © Crown copyright and database right 2026. Contains public sector information licensed under the Open Government Licence v3.0.  
Contains OS data © Crown copyright 2025. © Natural England copyright. Contains Ordnance Survey data © Crown copyright and database right 2026.

Only SINCs intersecting the Construction Dust Assessment 250m Study Area are labelled.

ISSUE PURPOSE

Scoping Report

PROJECT NUMBER

60766791

FIGURE TITLE


Construction Dust Assessment Study Area

FIGURE NUMBER

Figure 6-1

Sheet 1 of 7



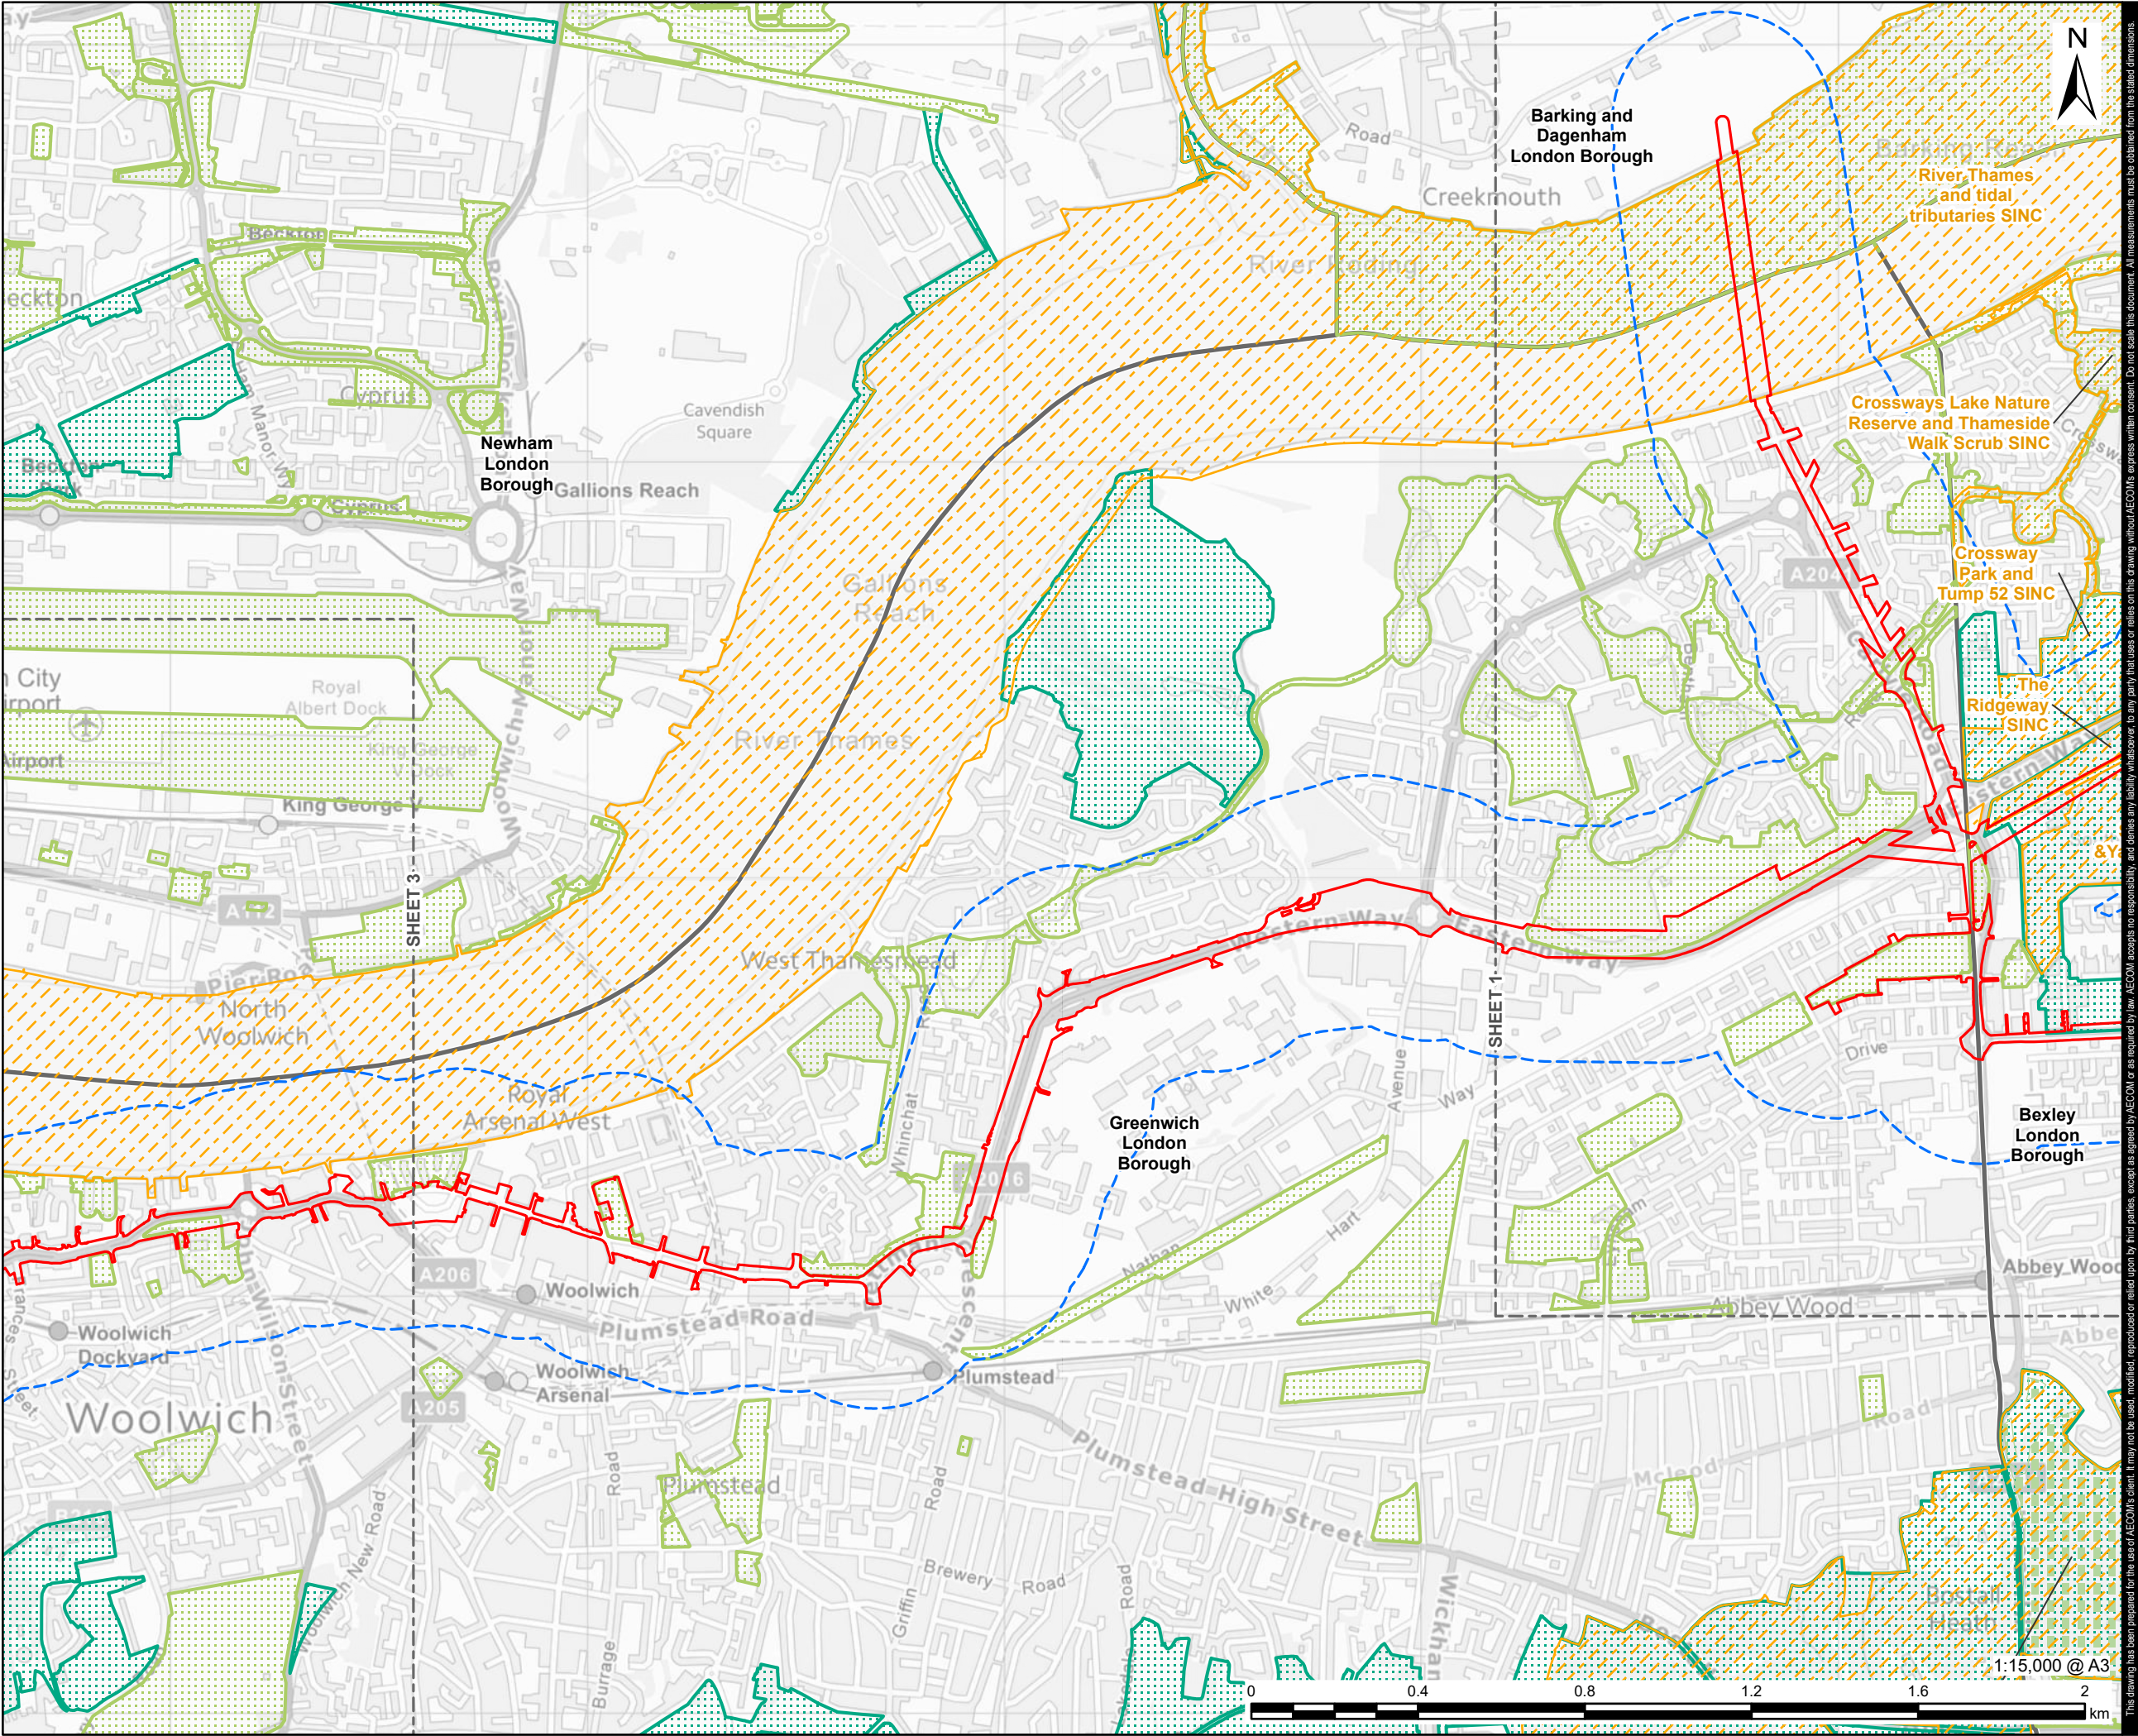

This drawing has been prepared for the use of AECOM's client. It may not be used, modified, reproduced or relied upon by third parties, except as agreed by AECOM or as required by law. AECOM accepts no responsibility, and denies any liability whatsoever, to any party that uses or relies on this drawing without AECOM's express written consent. Do not scale this document. All measurements must be obtained from the stated dimensions.

**AECOM**

PROJECT  
Cory Heat Network

CLIENT  
**CORY**

CONSULTANT  
AECOM Limited  
Aldgate Tower  
2 Leman Street  
London, E1 8FA  
www.aecom.com

LEGEND

EIA Scoping Boundary

Construction Dust Assessment 250m Study Area

London Borough Boundary


Local Nature Reserve (LNR)

Site of Importance for Nature Conservation (SINC)

Designated Open Space

Metropolitan Open Land

Other Open Space

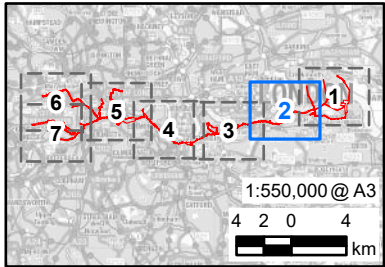

NOTES

Contains OS data © Crown copyright and database right 2026. Contains public sector information licensed under the Open Government Licence v3.0.  
Contains OS data © Crown copyright 2025. © Natural England copyright. Contains Ordnance Survey data © Crown copyright and database right 2026.

Only SINC's intersecting the Construction Dust Assessment 250m Study Area are labelled.

ISSUE PURPOSE

Scoping Report

PROJECT NUMBER

60766791


FIGURE TITLE

Construction Dust Assessment Study Area

FIGURE NUMBER

Figure 6-1



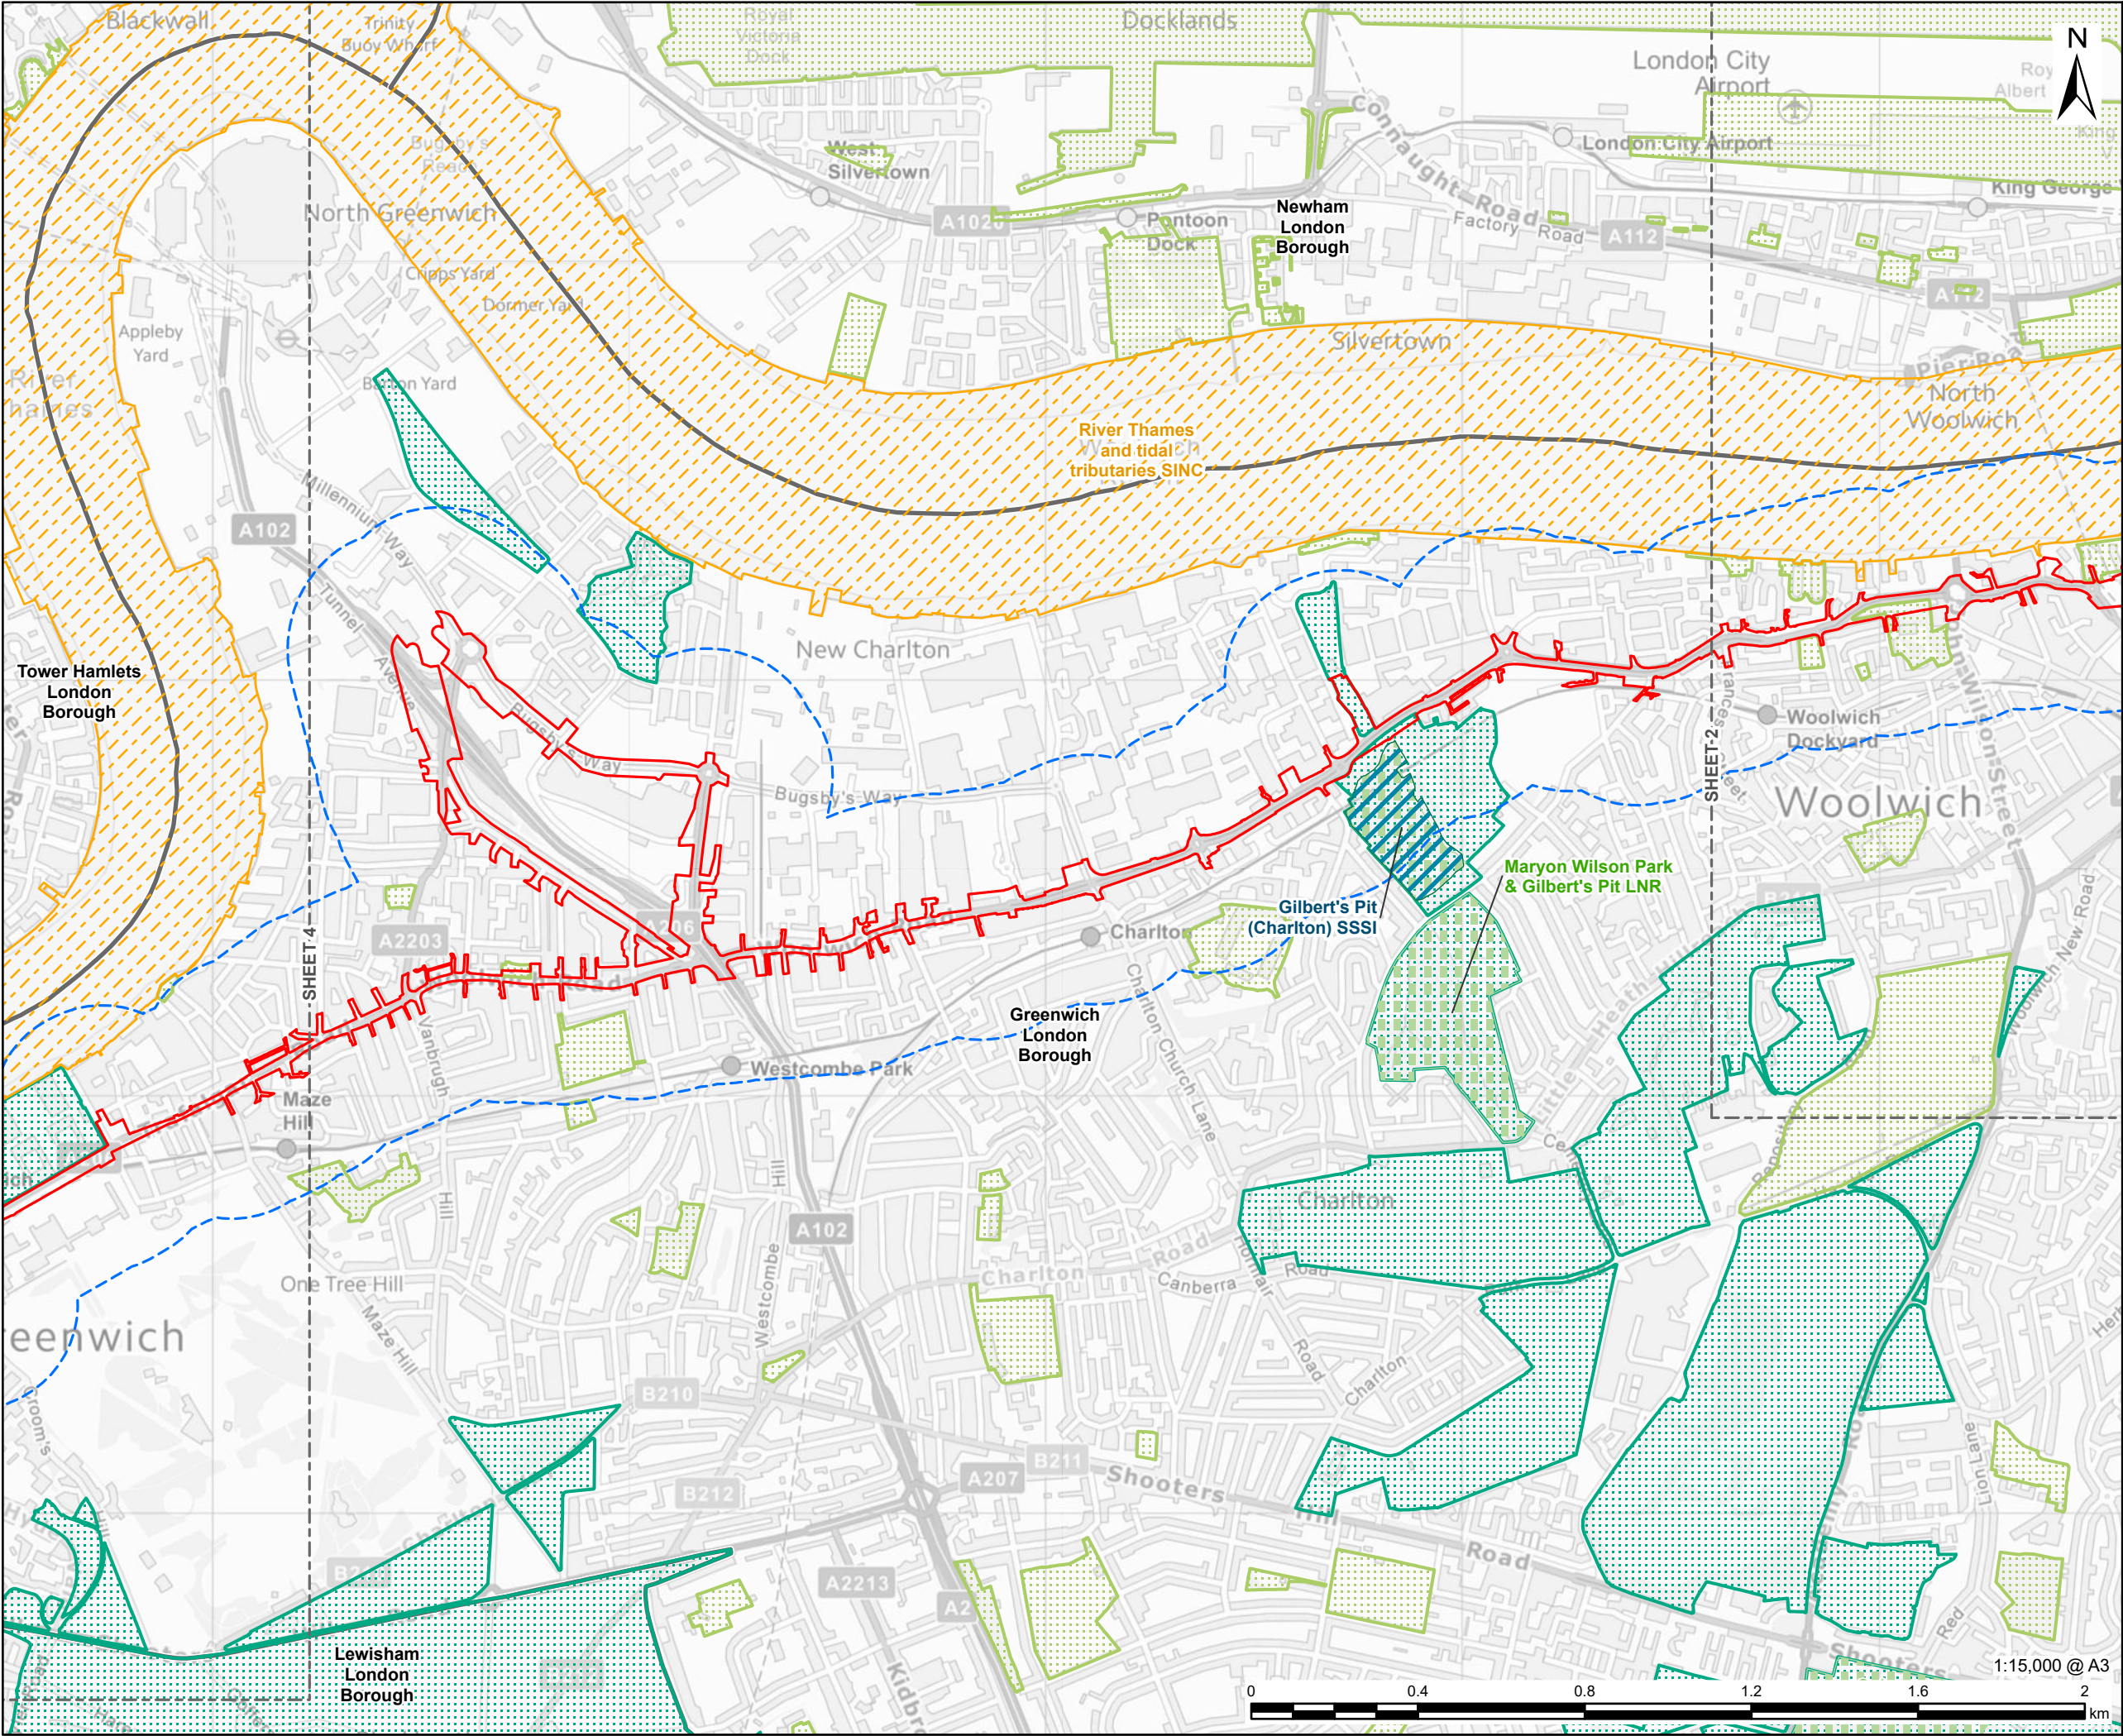

**AECOM**

PROJECT

Cory Heat Network

CLIENT


**CORY**

CONSULTANT

AECOM Limited  
Aldgate Tower  
2 Leman Street  
London, E1 8FA  
www.aecom.com

LEGEND

- EIA Scoping Boundary
- Construction Dust Assessment 250m Study Area
- London Borough Boundary
- Site of Special Scientific Interest (SSSI)
- Local Nature Reserve (LNR)
- Site of Importance for Nature Conservation (SINC)
- Designated Open Space
  - Metropolitan Open Land
  - Other Open Space

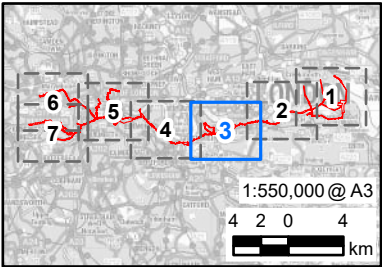

NOTES

Contains OS data © Crown copyright and database right 2026. Contains public sector information licensed under the Open Government Licence v3.0.  
Contains OS data © Crown copyright 2025. © Natural England copyright. Contains Ordnance Survey data © Crown copyright and database right 2026.

Only SINC's intersecting the Construction Dust Assessment 250m Study Area are labelled.

ISSUE PURPOSE

Scoping Report

PROJECT NUMBER

60766791

FIGURE TITLE


Construction Dust Assessment Study Area

FIGURE NUMBER

Figure 6-1

Sheet 3 of 7



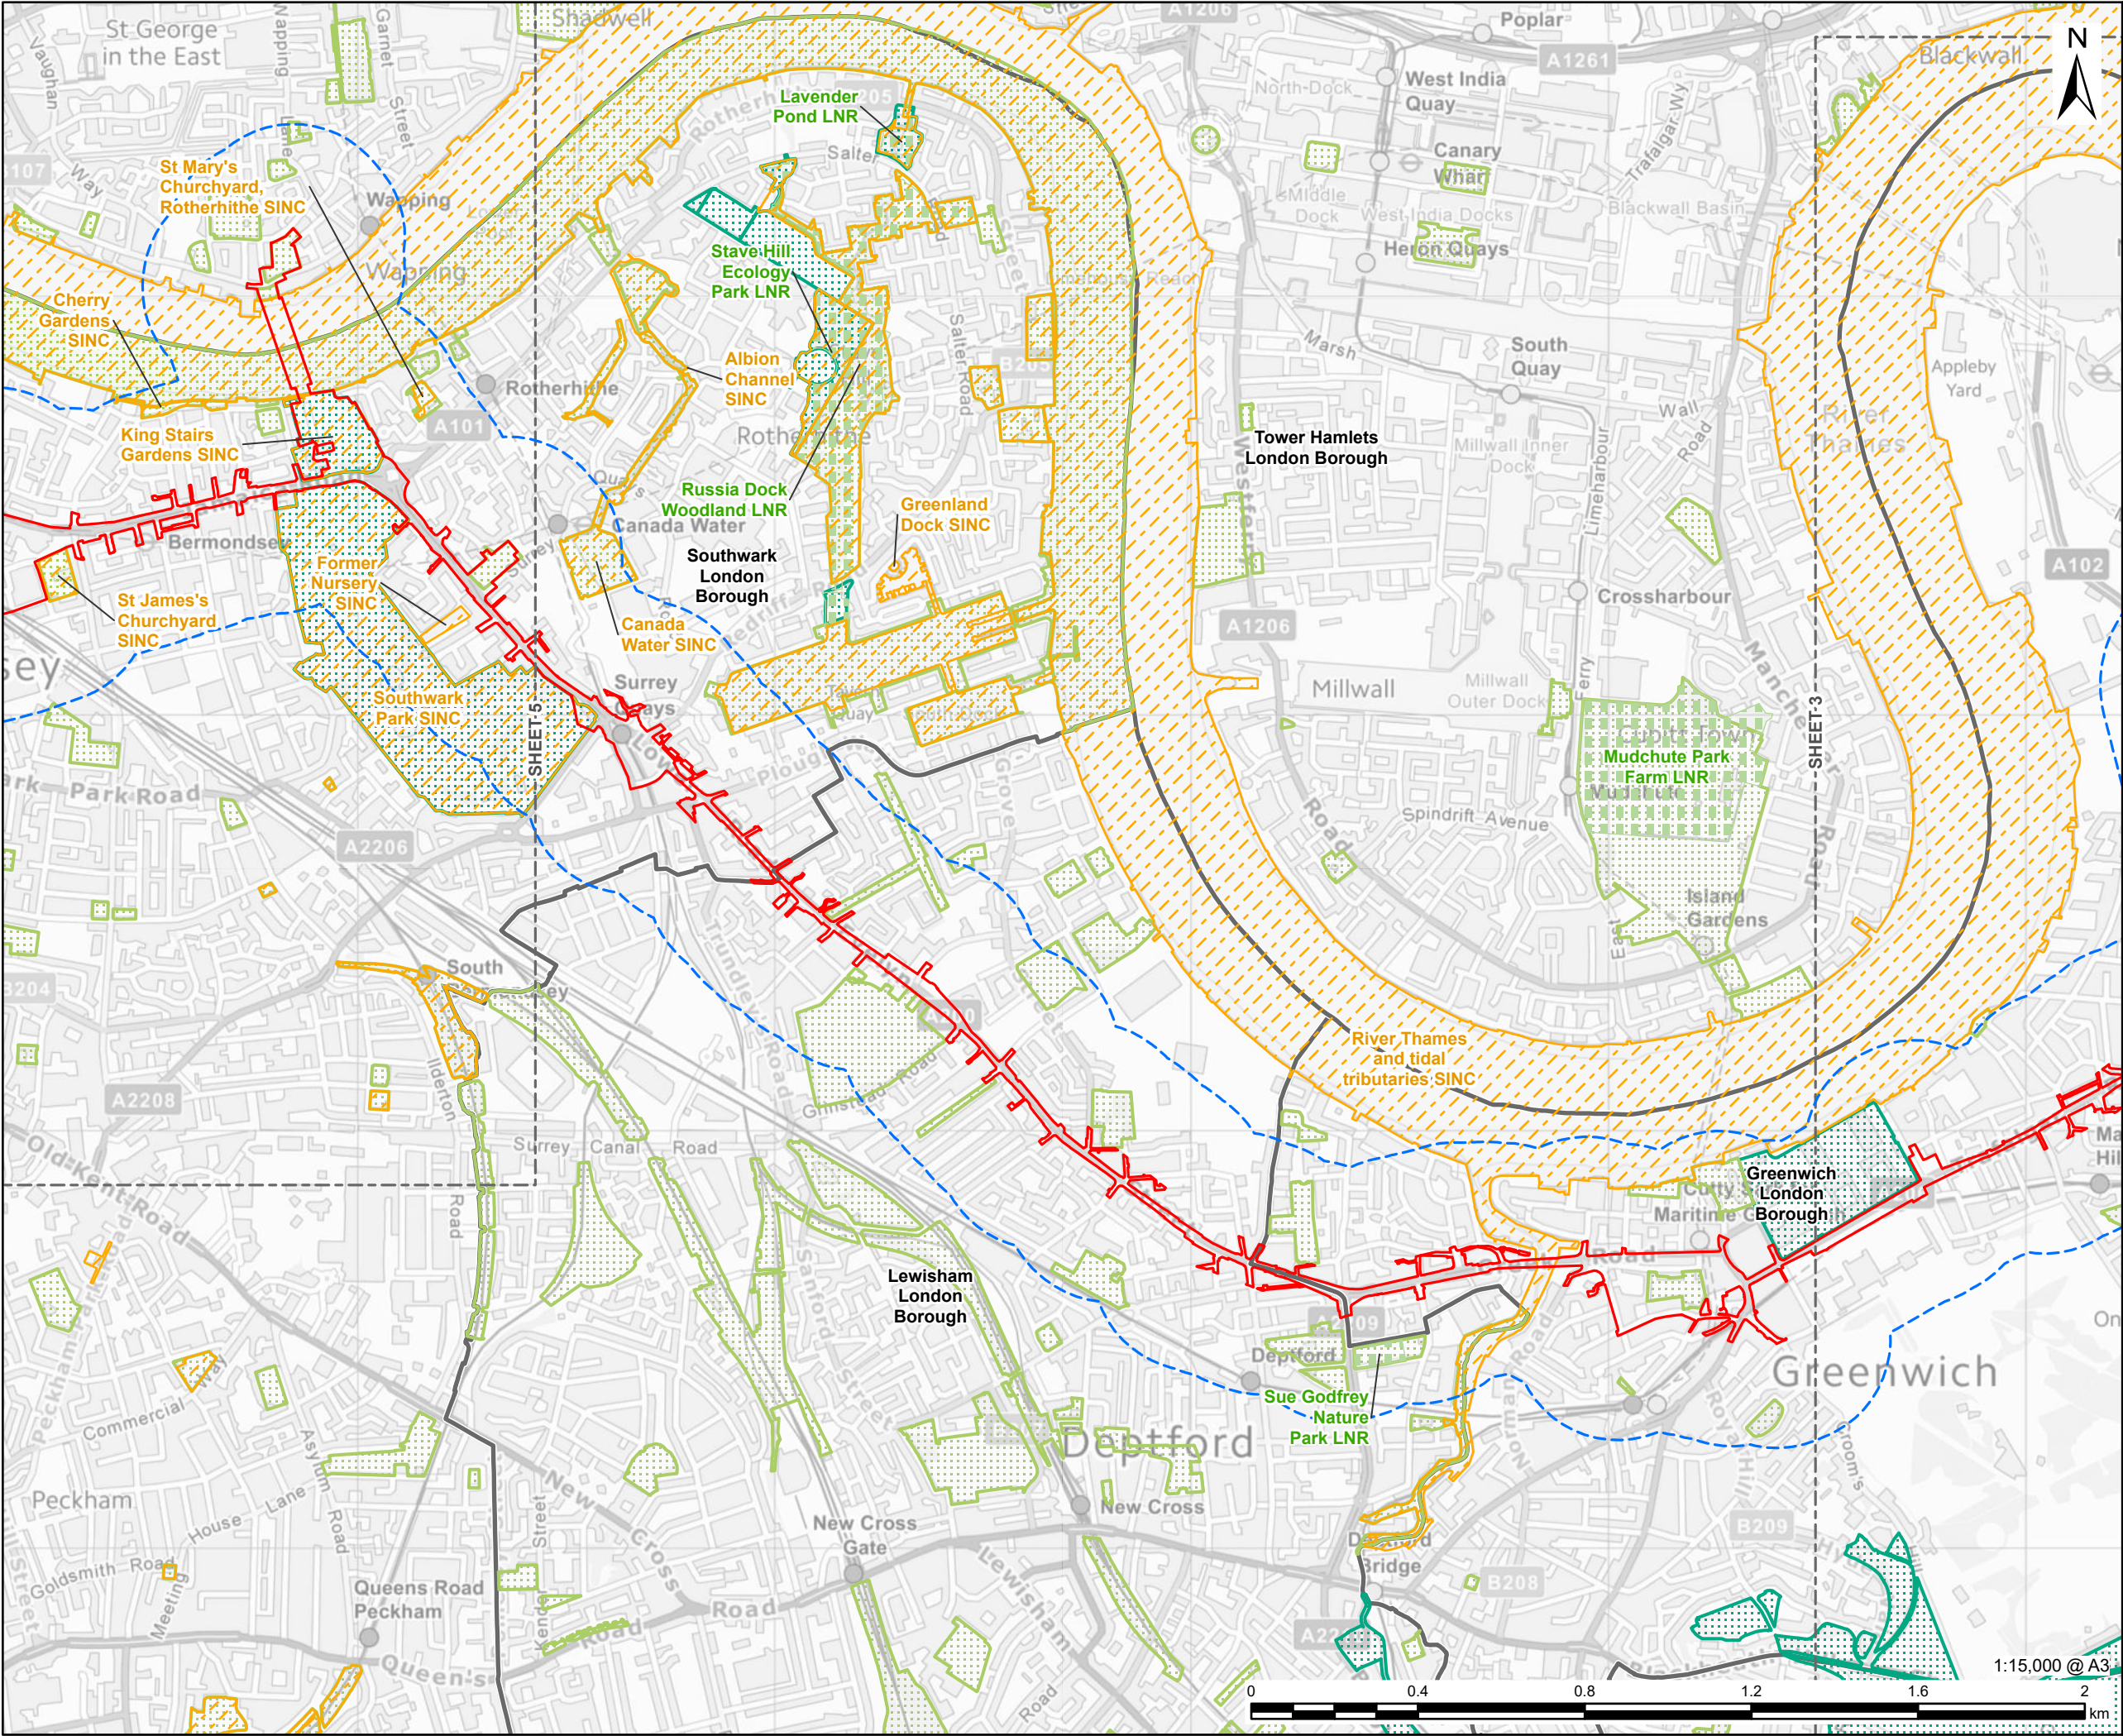

**AECOM**

PROJECT

Cory Heat Network

CLIENT


**CORY**

CONSULTANT

AECOM Limited  
Aldgate Tower  
2 Leman Street  
London, E1 8FA  
www.aecom.com

LEGEND

- EIA Scoping Boundary
- Construction Dust Assessment 250m Study Area
- London Borough Boundary
- Local Nature Reserve (LNR)
- Site of Importance for Nature Conservation (SINC)
- Designated Open Space**
  - Metropolitan Open Land
  - Other Open Space

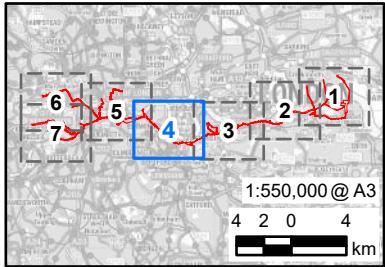

NOTES

Contains OS data © Crown copyright and database right 2026. Contains public sector information licensed under the Open Government Licence v3.0.  
Contains OS data © Crown copyright 2025. © Natural England copyright. Contains Ordnance Survey data © Crown copyright and database right 2026.

Only SINCs intersecting the Construction Dust Assessment 250m Study Area are labelled.

ISSUE PURPOSE

Scoping Report

PROJECT NUMBER

60766791

FIGURE TITLE


Construction Dust Assessment Study Area

FIGURE NUMBER

Figure 6-1

Sheet 4 of 7



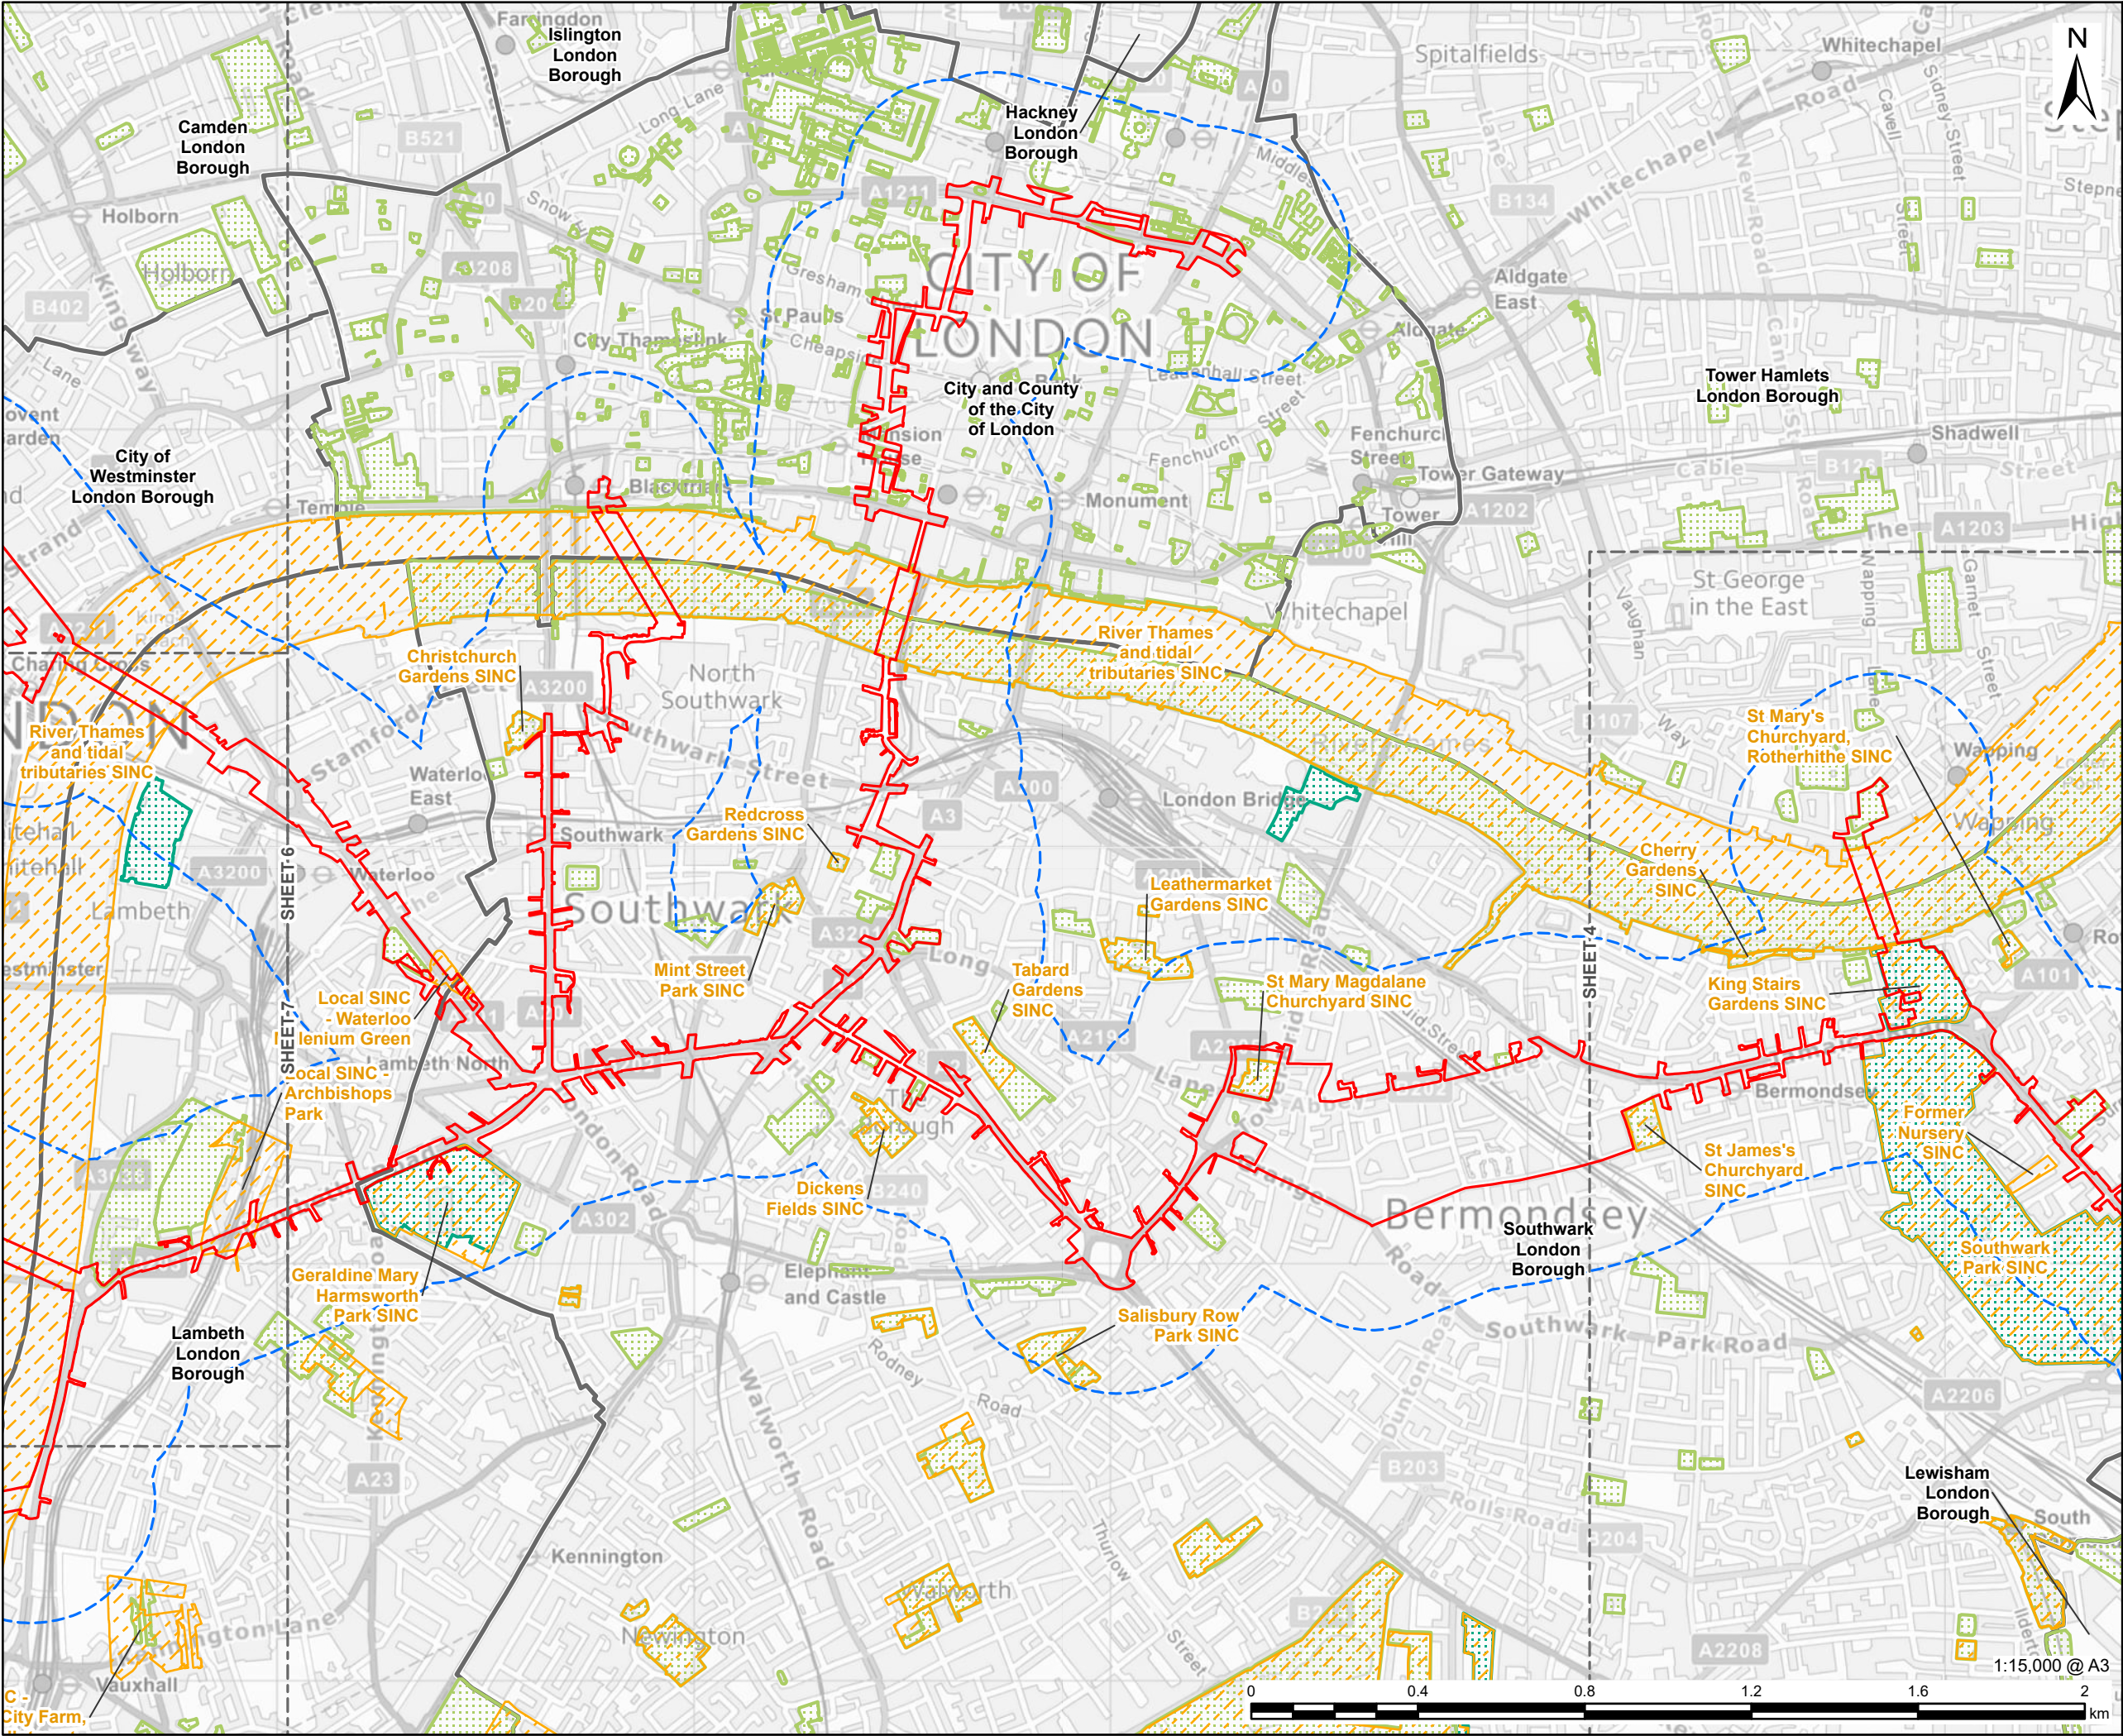

This drawing has been prepared for the use of AECOM's client. It may not be used, modified, reproduced or relied upon by third parties, except as agreed by AECOM or as required by law. AECOM accepts no responsibility, and denies any liability whatsoever, to any party that uses or relies on this drawing without AECOM's express written consent. Do not scale this document. All measurements must be obtained from the stated dimensions.

**AECOM**

PROJECT

Cory Heat Network

CLIENT


**CORY**

CONSULTANT

AECOM Limited  
Aldgate Tower  
2 Leman Street  
London, E1 8FA  
www.aecom.com

LEGEND

- EIA Scoping Boundary
- Construction Dust Assessment 250m Study Area
- London Borough Boundary
- Site of Importance for Nature Conservation (SINC)
- Designated Open Space
  - Metropolitan Open Land
  - Other Open Space

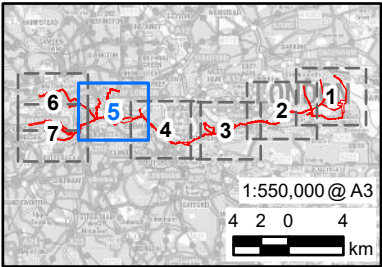

NOTES

Contains OS data © Crown copyright and database right 2026. Contains public sector information licensed under the Open Government Licence v3.0.  
Contains OS data © Crown copyright 2025. © Natural England copyright. Contains Ordnance Survey data © Crown copyright and database right 2026.

Only SINCs intersecting the Construction Dust Assessment 250m Study Area are labelled.

ISSUE PURPOSE

Scoping Report

PROJECT NUMBER

60766791

FIGURE TITLE


Construction Dust Assessment Study Area

FIGURE NUMBER

Figure 6-1

Sheet 5 of 7



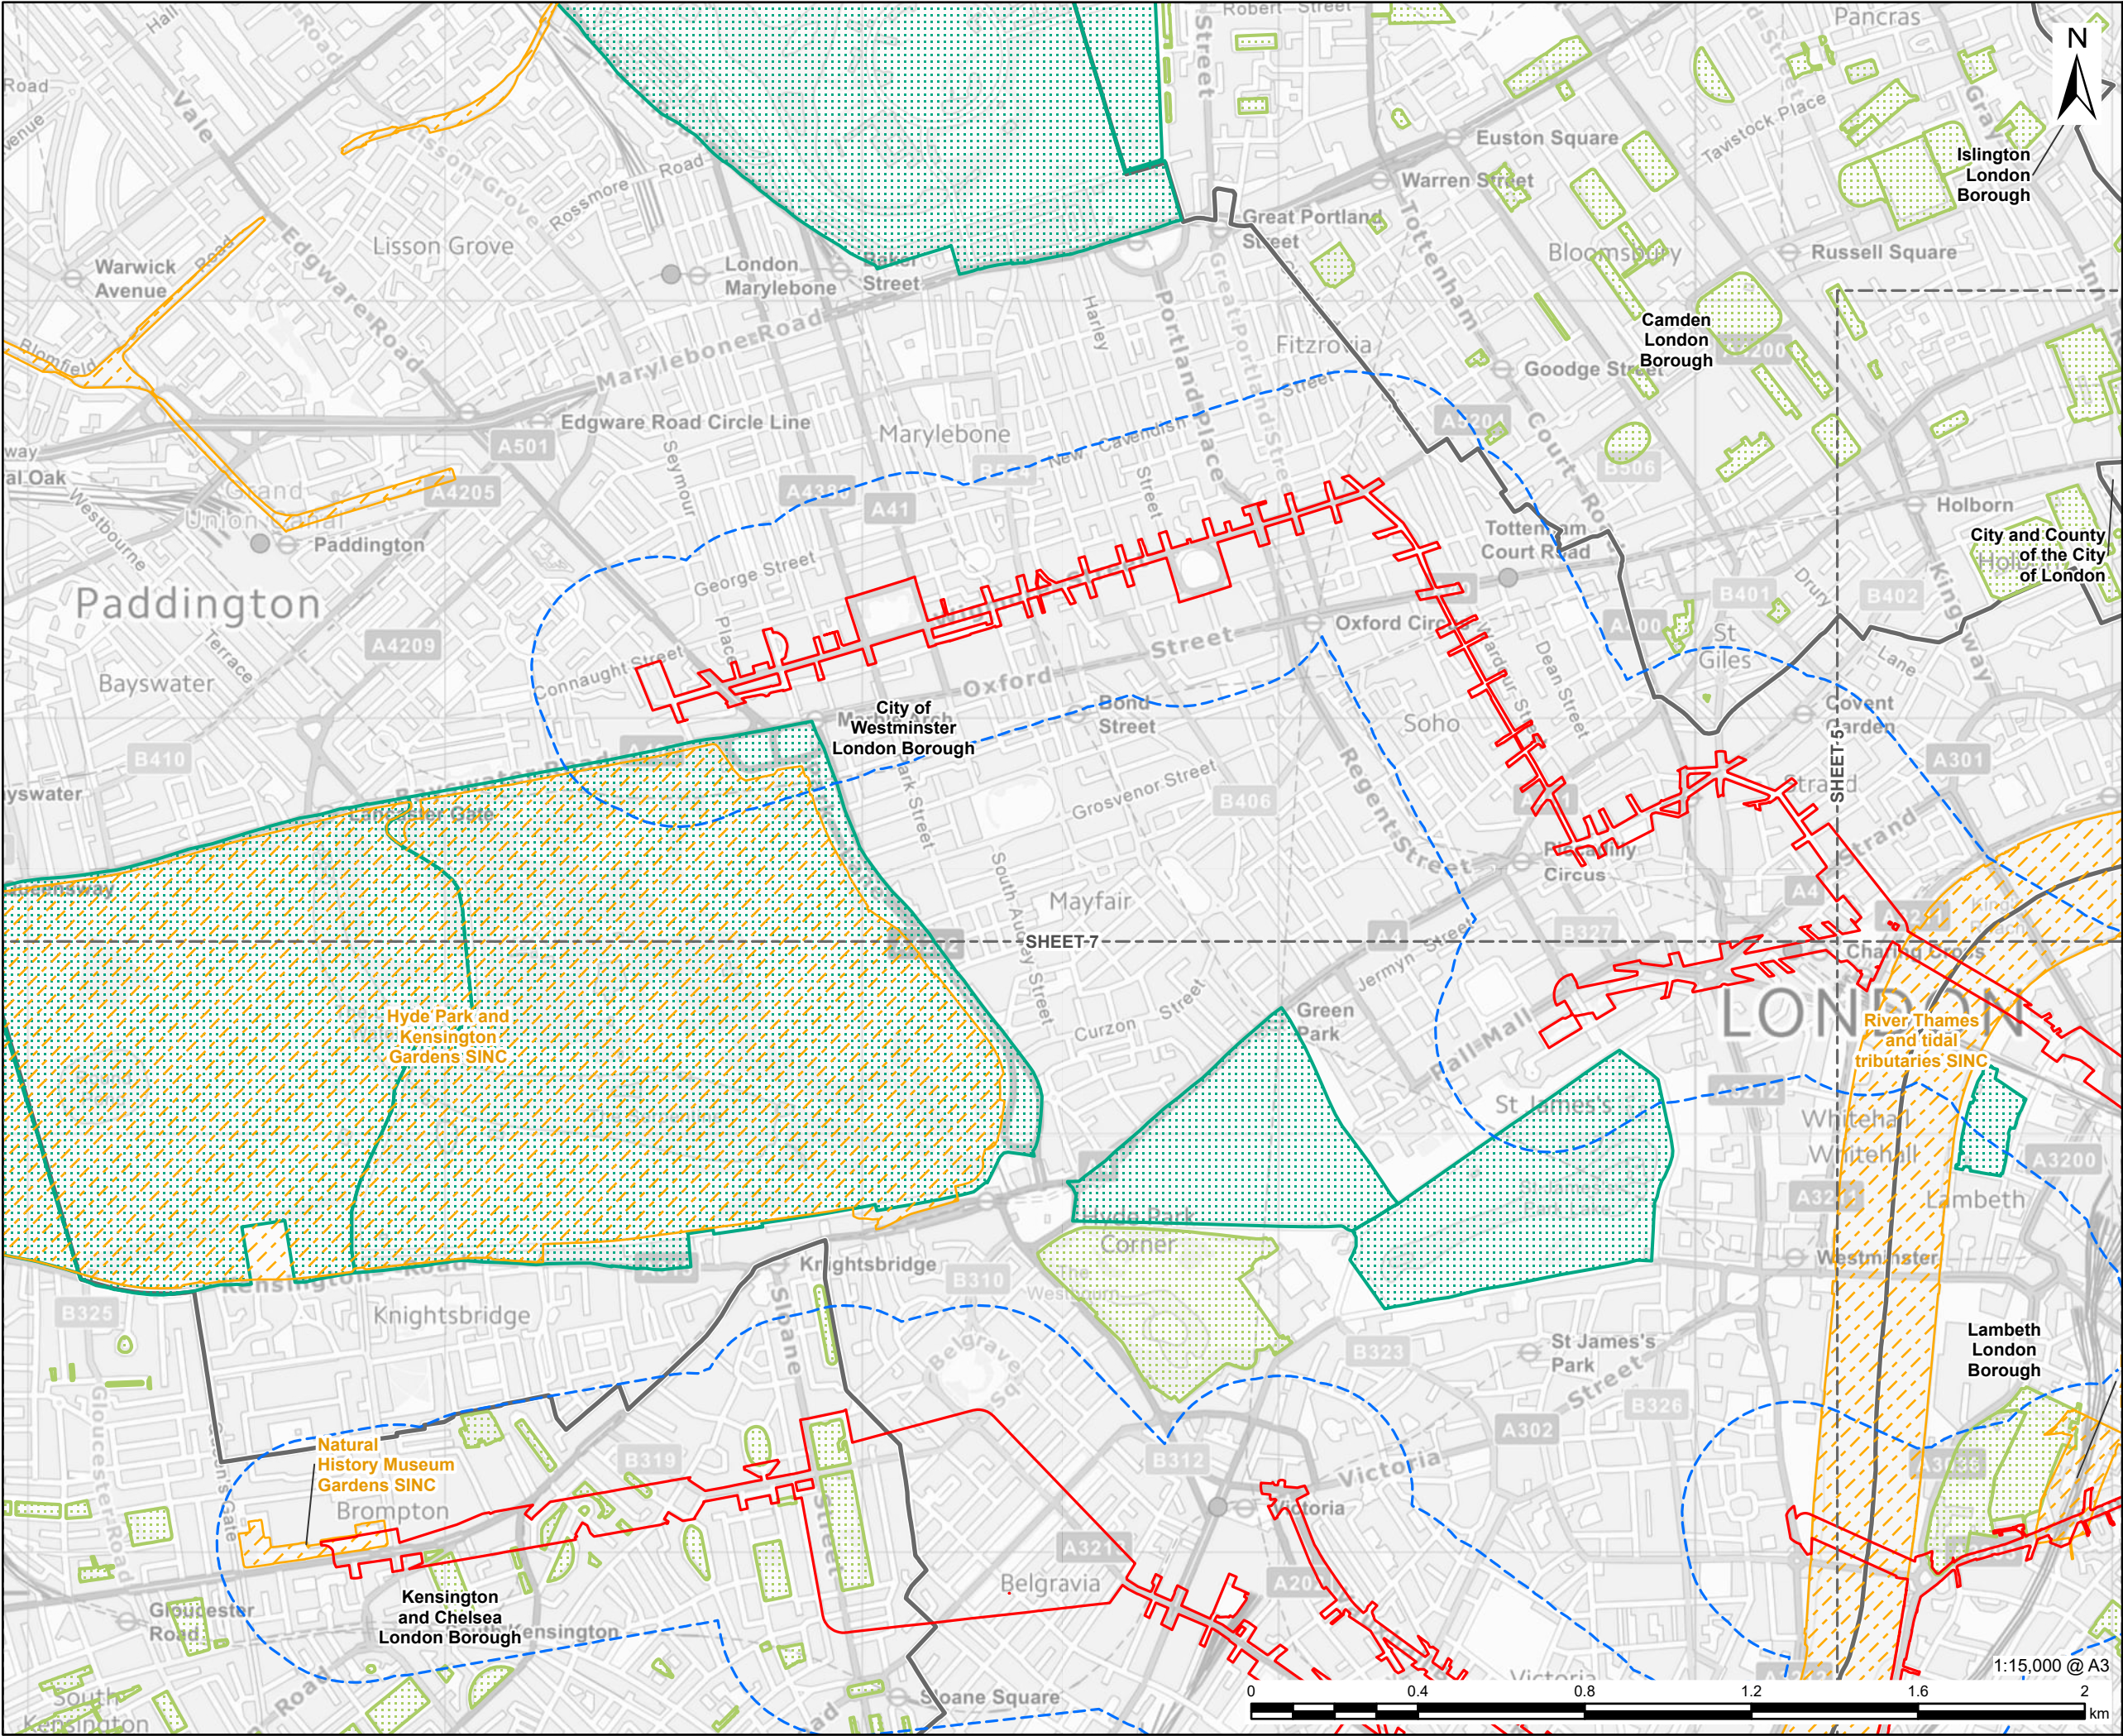

# AECOM

PROJECT

Cory Heat Network

CLIENT


## CORY

CONSULTANT

AECOM Limited  
Aldgate Tower  
2 Leman Street  
London, E1 8FA  
www.aecom.com

LEGEND

- EIA Scoping Boundary
- Construction Dust Assessment 250m Study Area
- London Borough Boundary
- Site of Importance for Nature Conservation (SINC)
- Designated Open Space
  - Metropolitan Open Land
  - Other Open Space

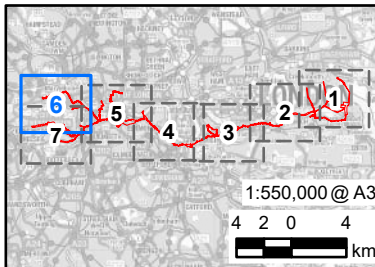

NOTES

Contains OS data © Crown copyright and database right 2026. Contains public sector information licensed under the Open Government Licence v3.0.  
Contains OS data © Crown copyright 2025.  
© Natural England copyright. Contains Ordnance Survey data © Crown copyright and database right 2026.

Only SINC's intersecting the Construction Dust Assessment 250m Study Area are labelled.

ISSUE PURPOSE

Scoping Report

PROJECT NUMBER

60766791

FIGURE TITLE


Construction Dust Assessment Study Area

FIGURE NUMBER

Figure 6-1

Sheet 6 of 7




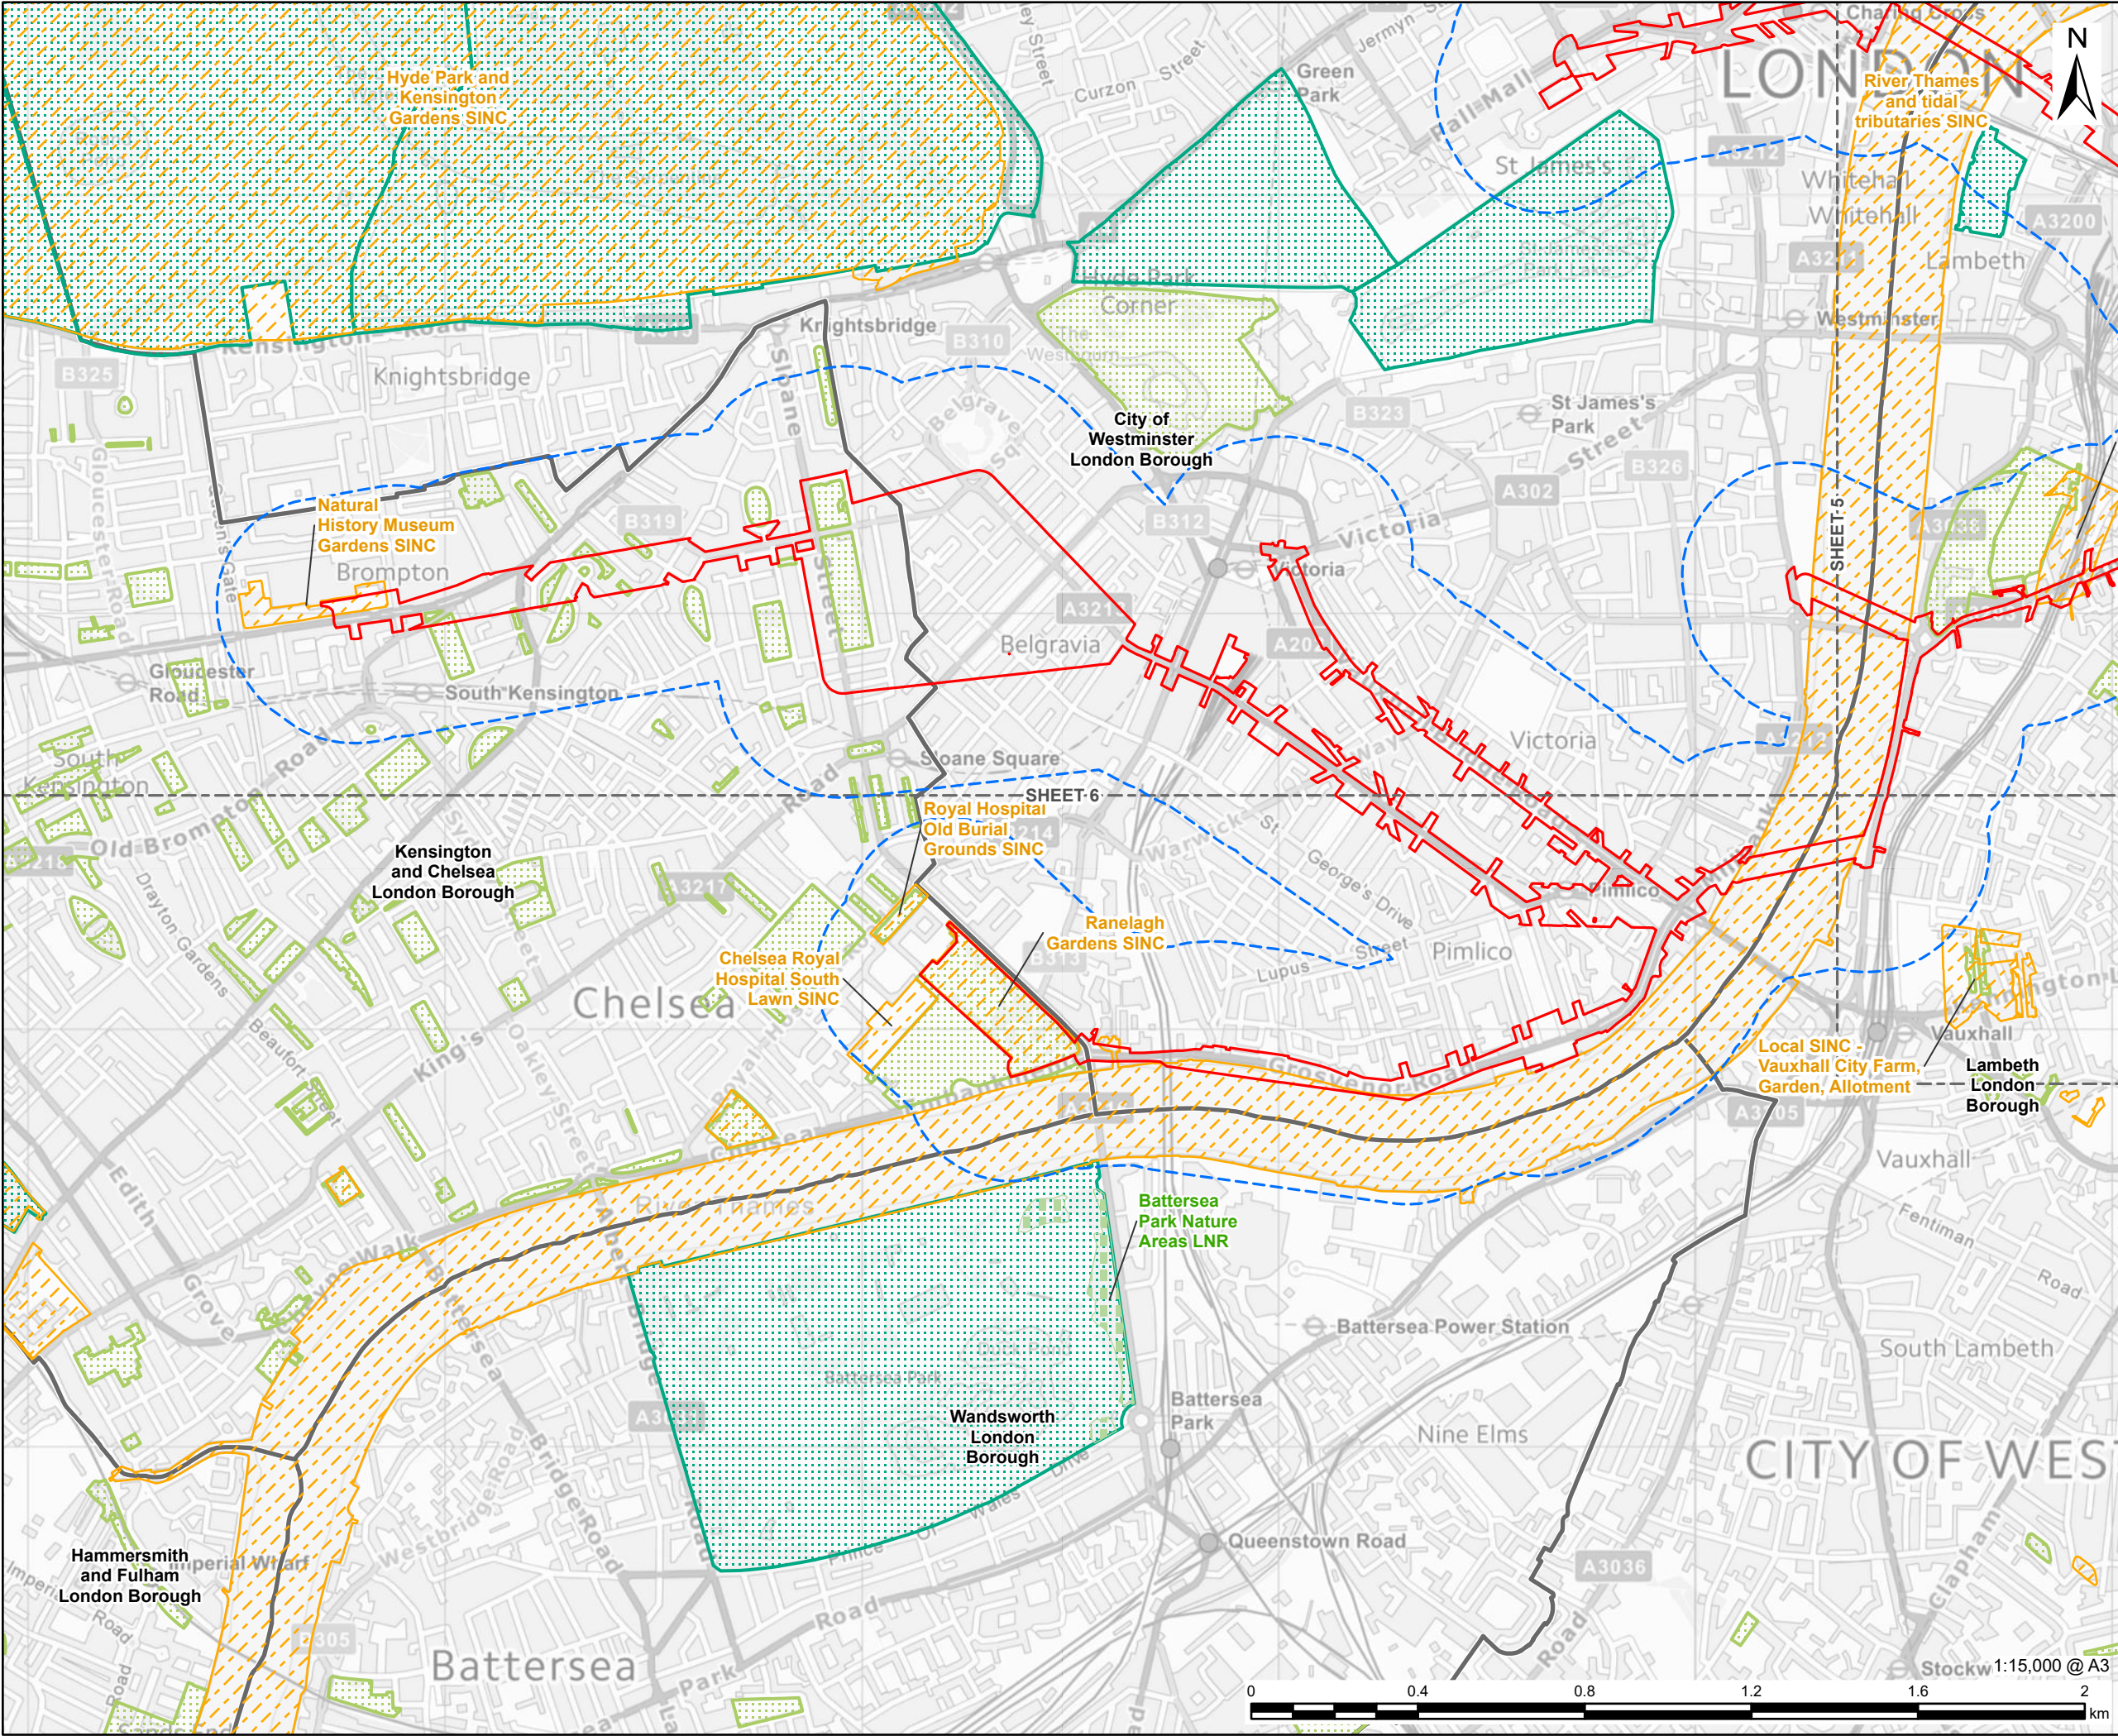



## **Figure 8-1: Ecology Designated Sites Study Area**



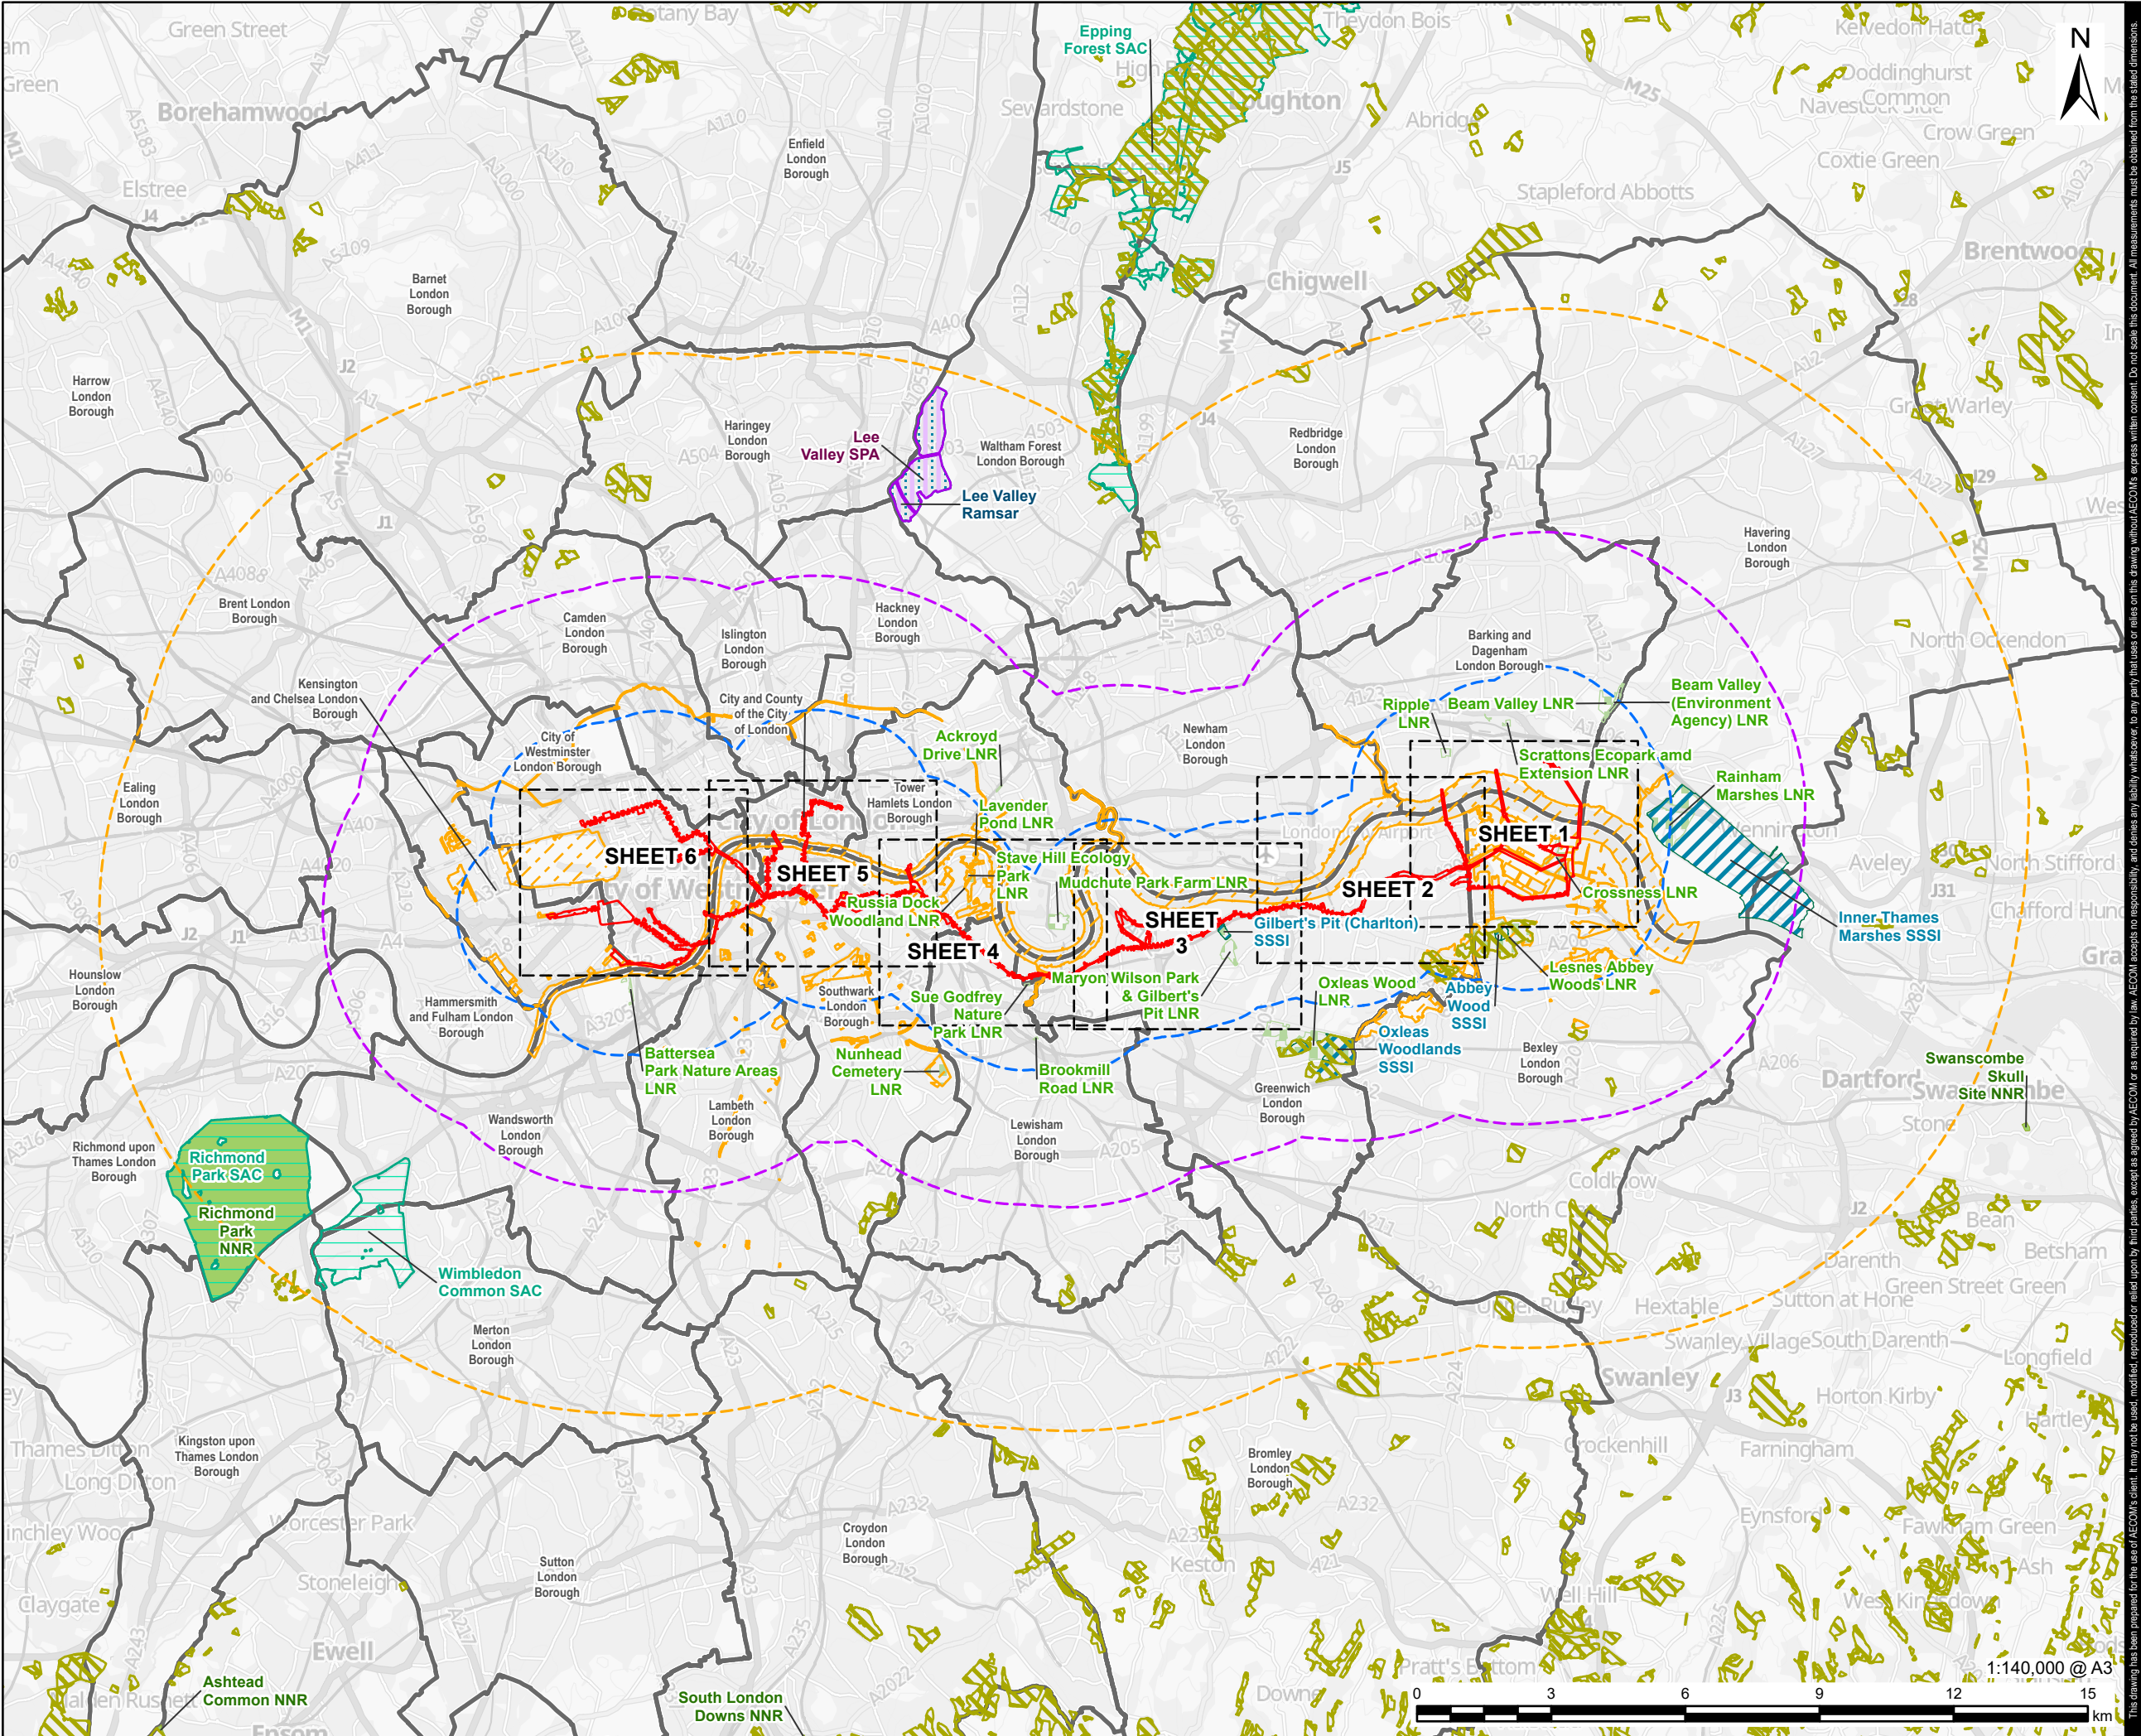

**AECOM**

**PROJECT**

London Strategic Heat  
Main

**CLIENT**

**CORY**

**CONSULTANT**

AECOM Limited  
Aldgate Tower  
2 Leman Street  
London, E1 8FA  
www.aecom.com

**LEGEND**

- EIA Scoping Boundary
- 2km Buffer of the EIA Scoping Boundary
- 5km Buffer of the EIA Scoping Boundary
- 10km Buffer of the EIA Scoping Boundary
- London Borough Boundary
- Sheet Extent
- Ancient Woodland
- Site of Importance for Nature Conservation (SINC)
- Site of Special Scientific Interest (SSSI)
- Local Nature Reserve (LNR)
- Special Protection Area (SPA)
- Special Areas of Conservation (SAC)
- Ramsar
- National Nature Reserve (NNR)

**NOTES**

Contains OS data © Crown copyright and database right 2026. Contains public sector information licensed under the Open Government Licence v3.0.  
© Natural England copyright. Contains Ordnance Survey data © Crown copyright and database right 2019., Contains OS data © Crown Copyright and database right 2026. Contains data from OS Zoomstack.  
© Natural England copyright. Contains Ordnance Survey data © Crown copyright and database right 2026.

**ISSUE PURPOSE**

Scoping Report

**PROJECT NUMBER**

60766791


**FIGURE TITLE**

Ecology Designated Sites and Study Area

**FIGURE NUMBER**

Figure 8-1 Overview Sheet



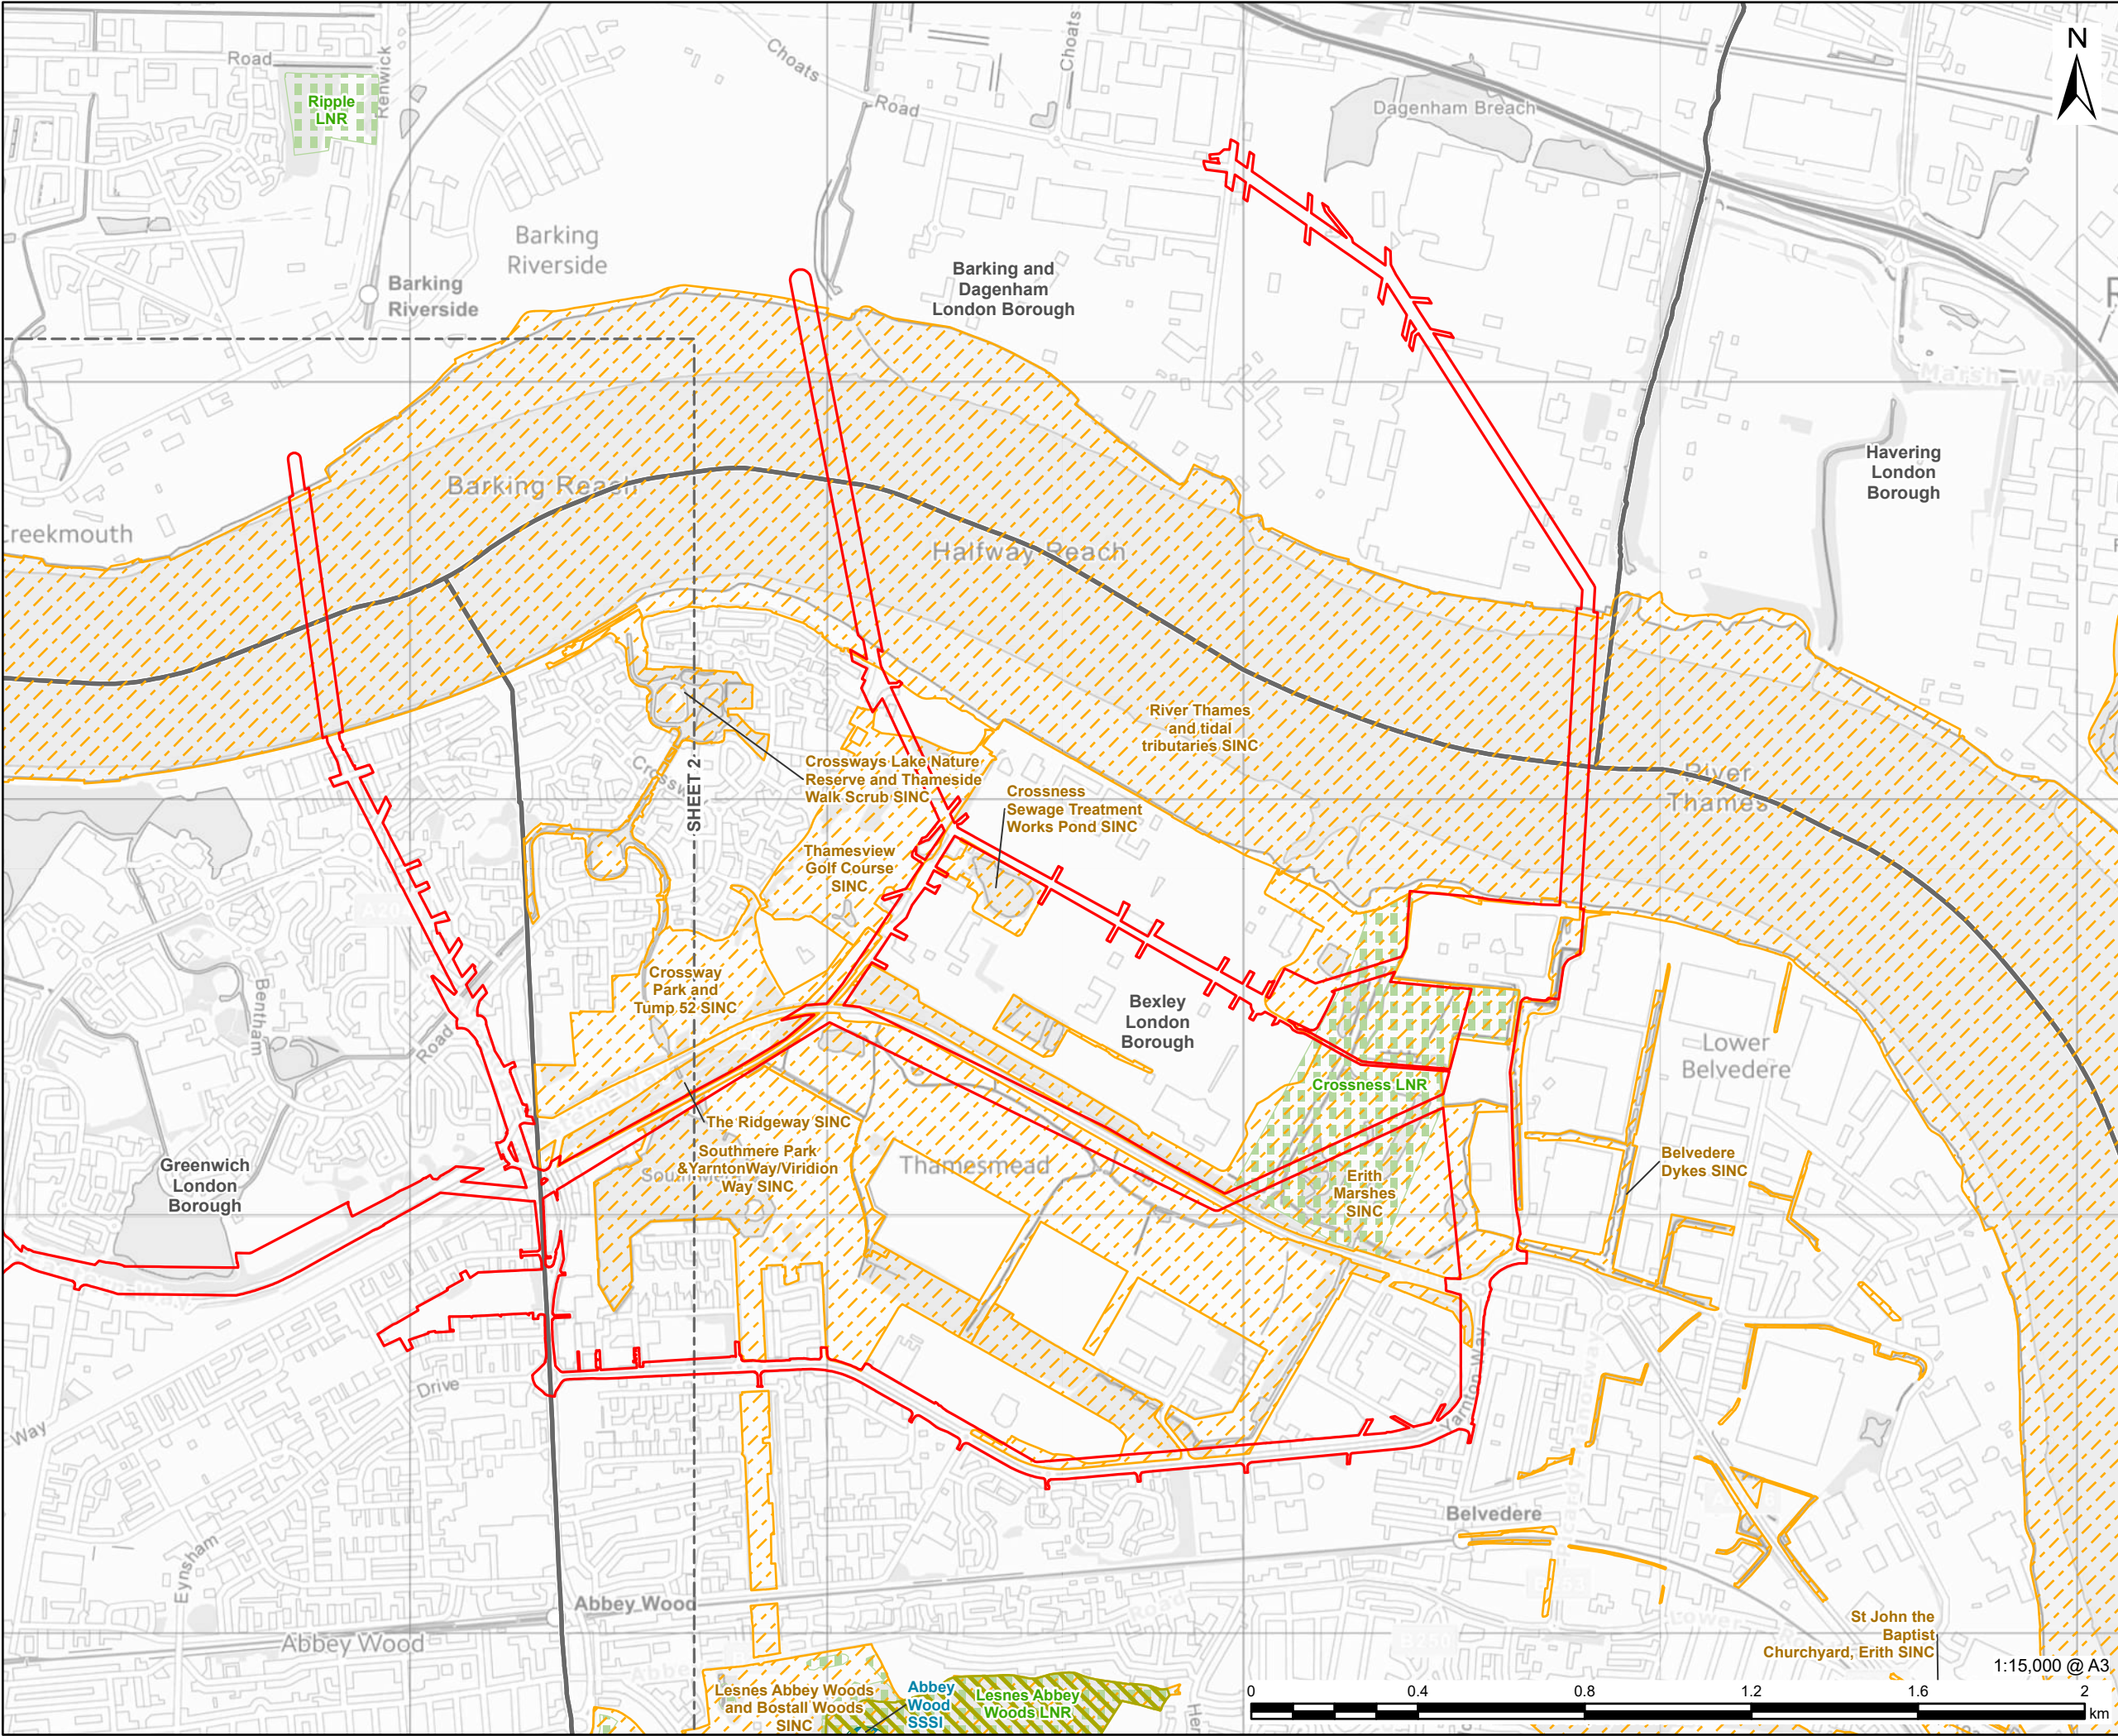

**AECOM**

PROJECT

London Strategic Heat

Main

CLIENT


**CORY**

CONSULTANT

AECOM Limited, Aldgate Tower  
2 Leman Street, London, E1 8FA  
www.aecom.com

LEGEND

- EIA Scoping Boundary
- London Borough Boundary
- Site of Special Scientific Interest (SSSI)
- Site of Importance for Nature Conservation (SINC)
- Local Nature Reserve (LNR)

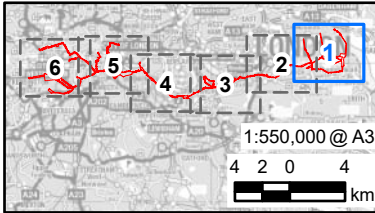

**NOTES**

Contains OS data © Crown copyright and database right 2026. Contains public sector information licensed under the Open Government Licence v3.0. © Natural England copyright. Contains Ordnance Survey data © Crown copyright and database right 2019. Contains OS data © Crown copyright 2025. © Natural England copyright. Contains Ordnance Survey data © Crown copyright and database right 2026.

**ISSUE PURPOSE**

Scoping Report

**PROJECT NUMBER**

60766791

**FIGURE TITLE**


Ecology Designated Sites and Study Area

**FIGURE NUMBER**

Figure 8-1

Sheet 1 of 6



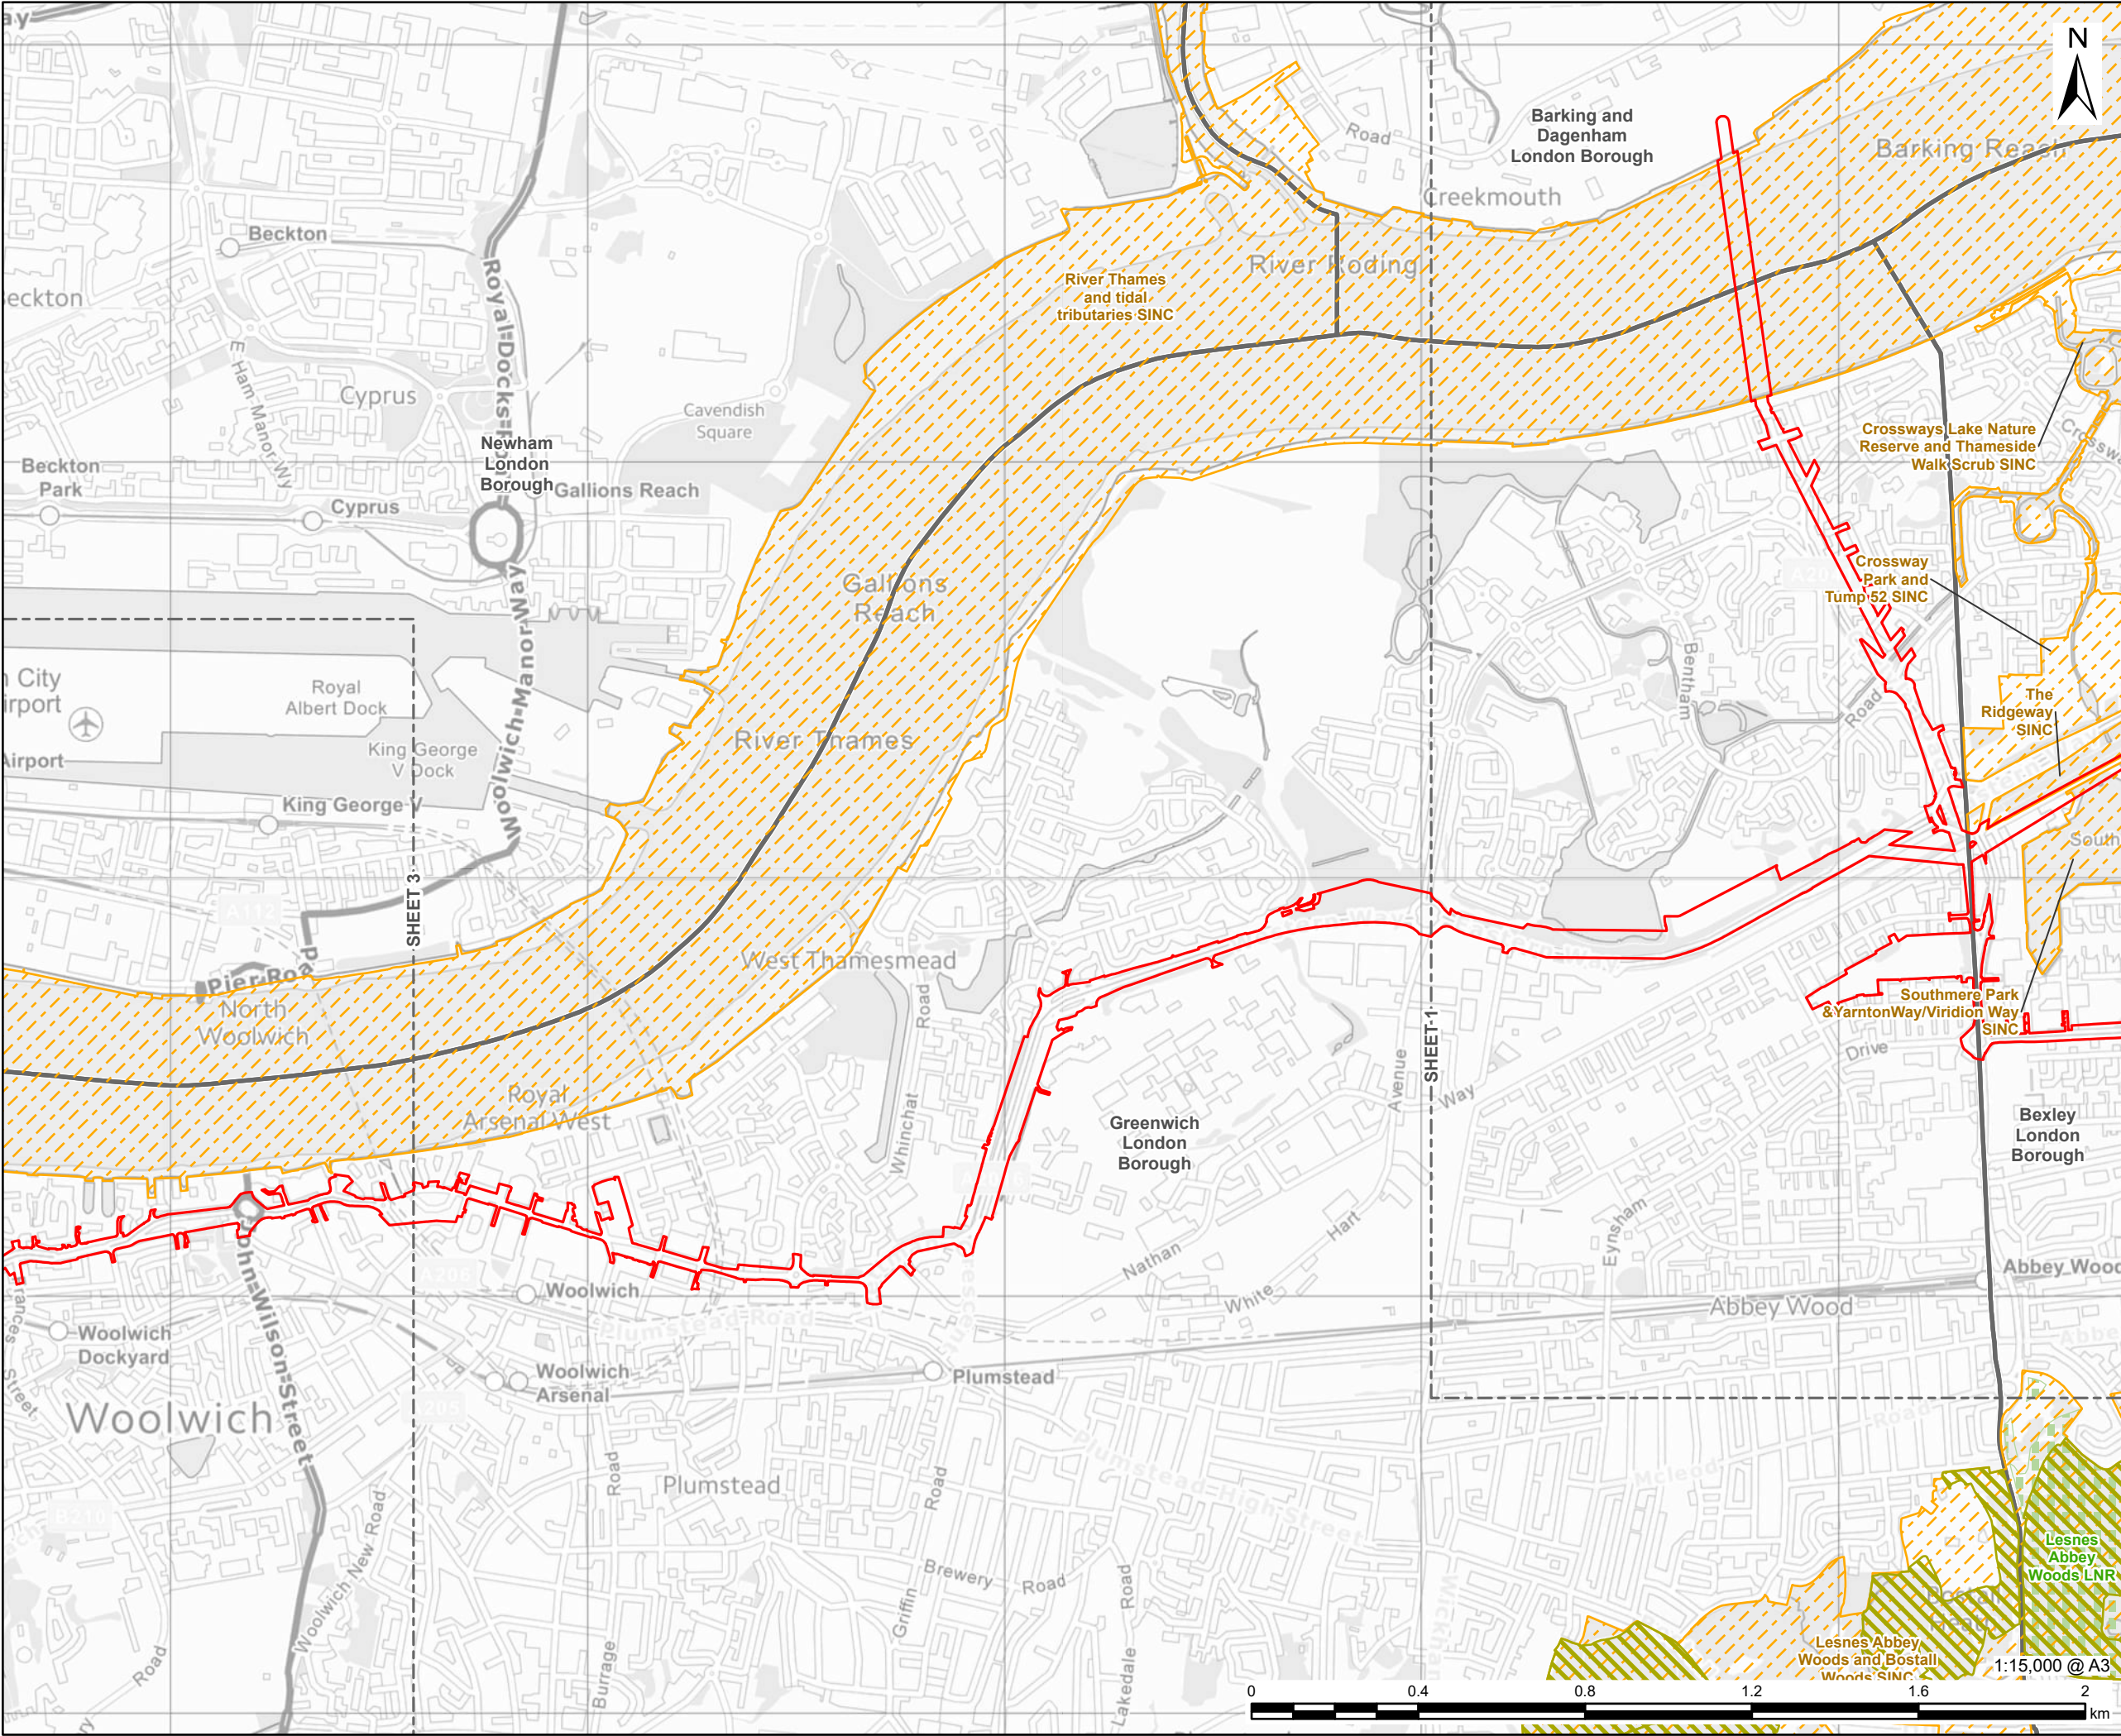

This drawing has been prepared for the use of AECOM's client. It may not be used, modified, reproduced or relied upon by third parties, except as agreed by AECOM or as required by law. AECOM accepts no responsibility, and denies any liability whatsoever, to any party that uses or relies on this drawing without AECOM's express written consent. Do not scale this document. All measurements must be obtained from the stated dimensions.

**AECOM**

PROJECT

London Strategic Heat

Main

CLIENT

**CORY**

CONSULTANT

AECOM Limited, Aldgate Tower  
2 Leman Street, London, E1 8FA  
www.aecom.com

LEGEND

EIA Scoping Boundary

London Borough Boundary

Site of Importance for Nature Conservation (SINC)

Local Nature Reserve (LNR)

NOTES

Contains OS data © Crown copyright and database right 2026. Contains public sector information licensed under the Open Government Licence v3.0. © Natural England copyright. Contains Ordnance Survey data © Crown copyright and database right 2019. Contains OS data © Crown copyright 2025. © Natural England copyright. Contains Ordnance Survey data © Crown copyright and database right 2026.

ISSUE PURPOSE

Scoping Report

PROJECT NUMBER

60766791

FIGURE TITLE


Ecology Designated Sites and Study Area

FIGURE NUMBER

Figure 8-1

Sheet 2 of 6



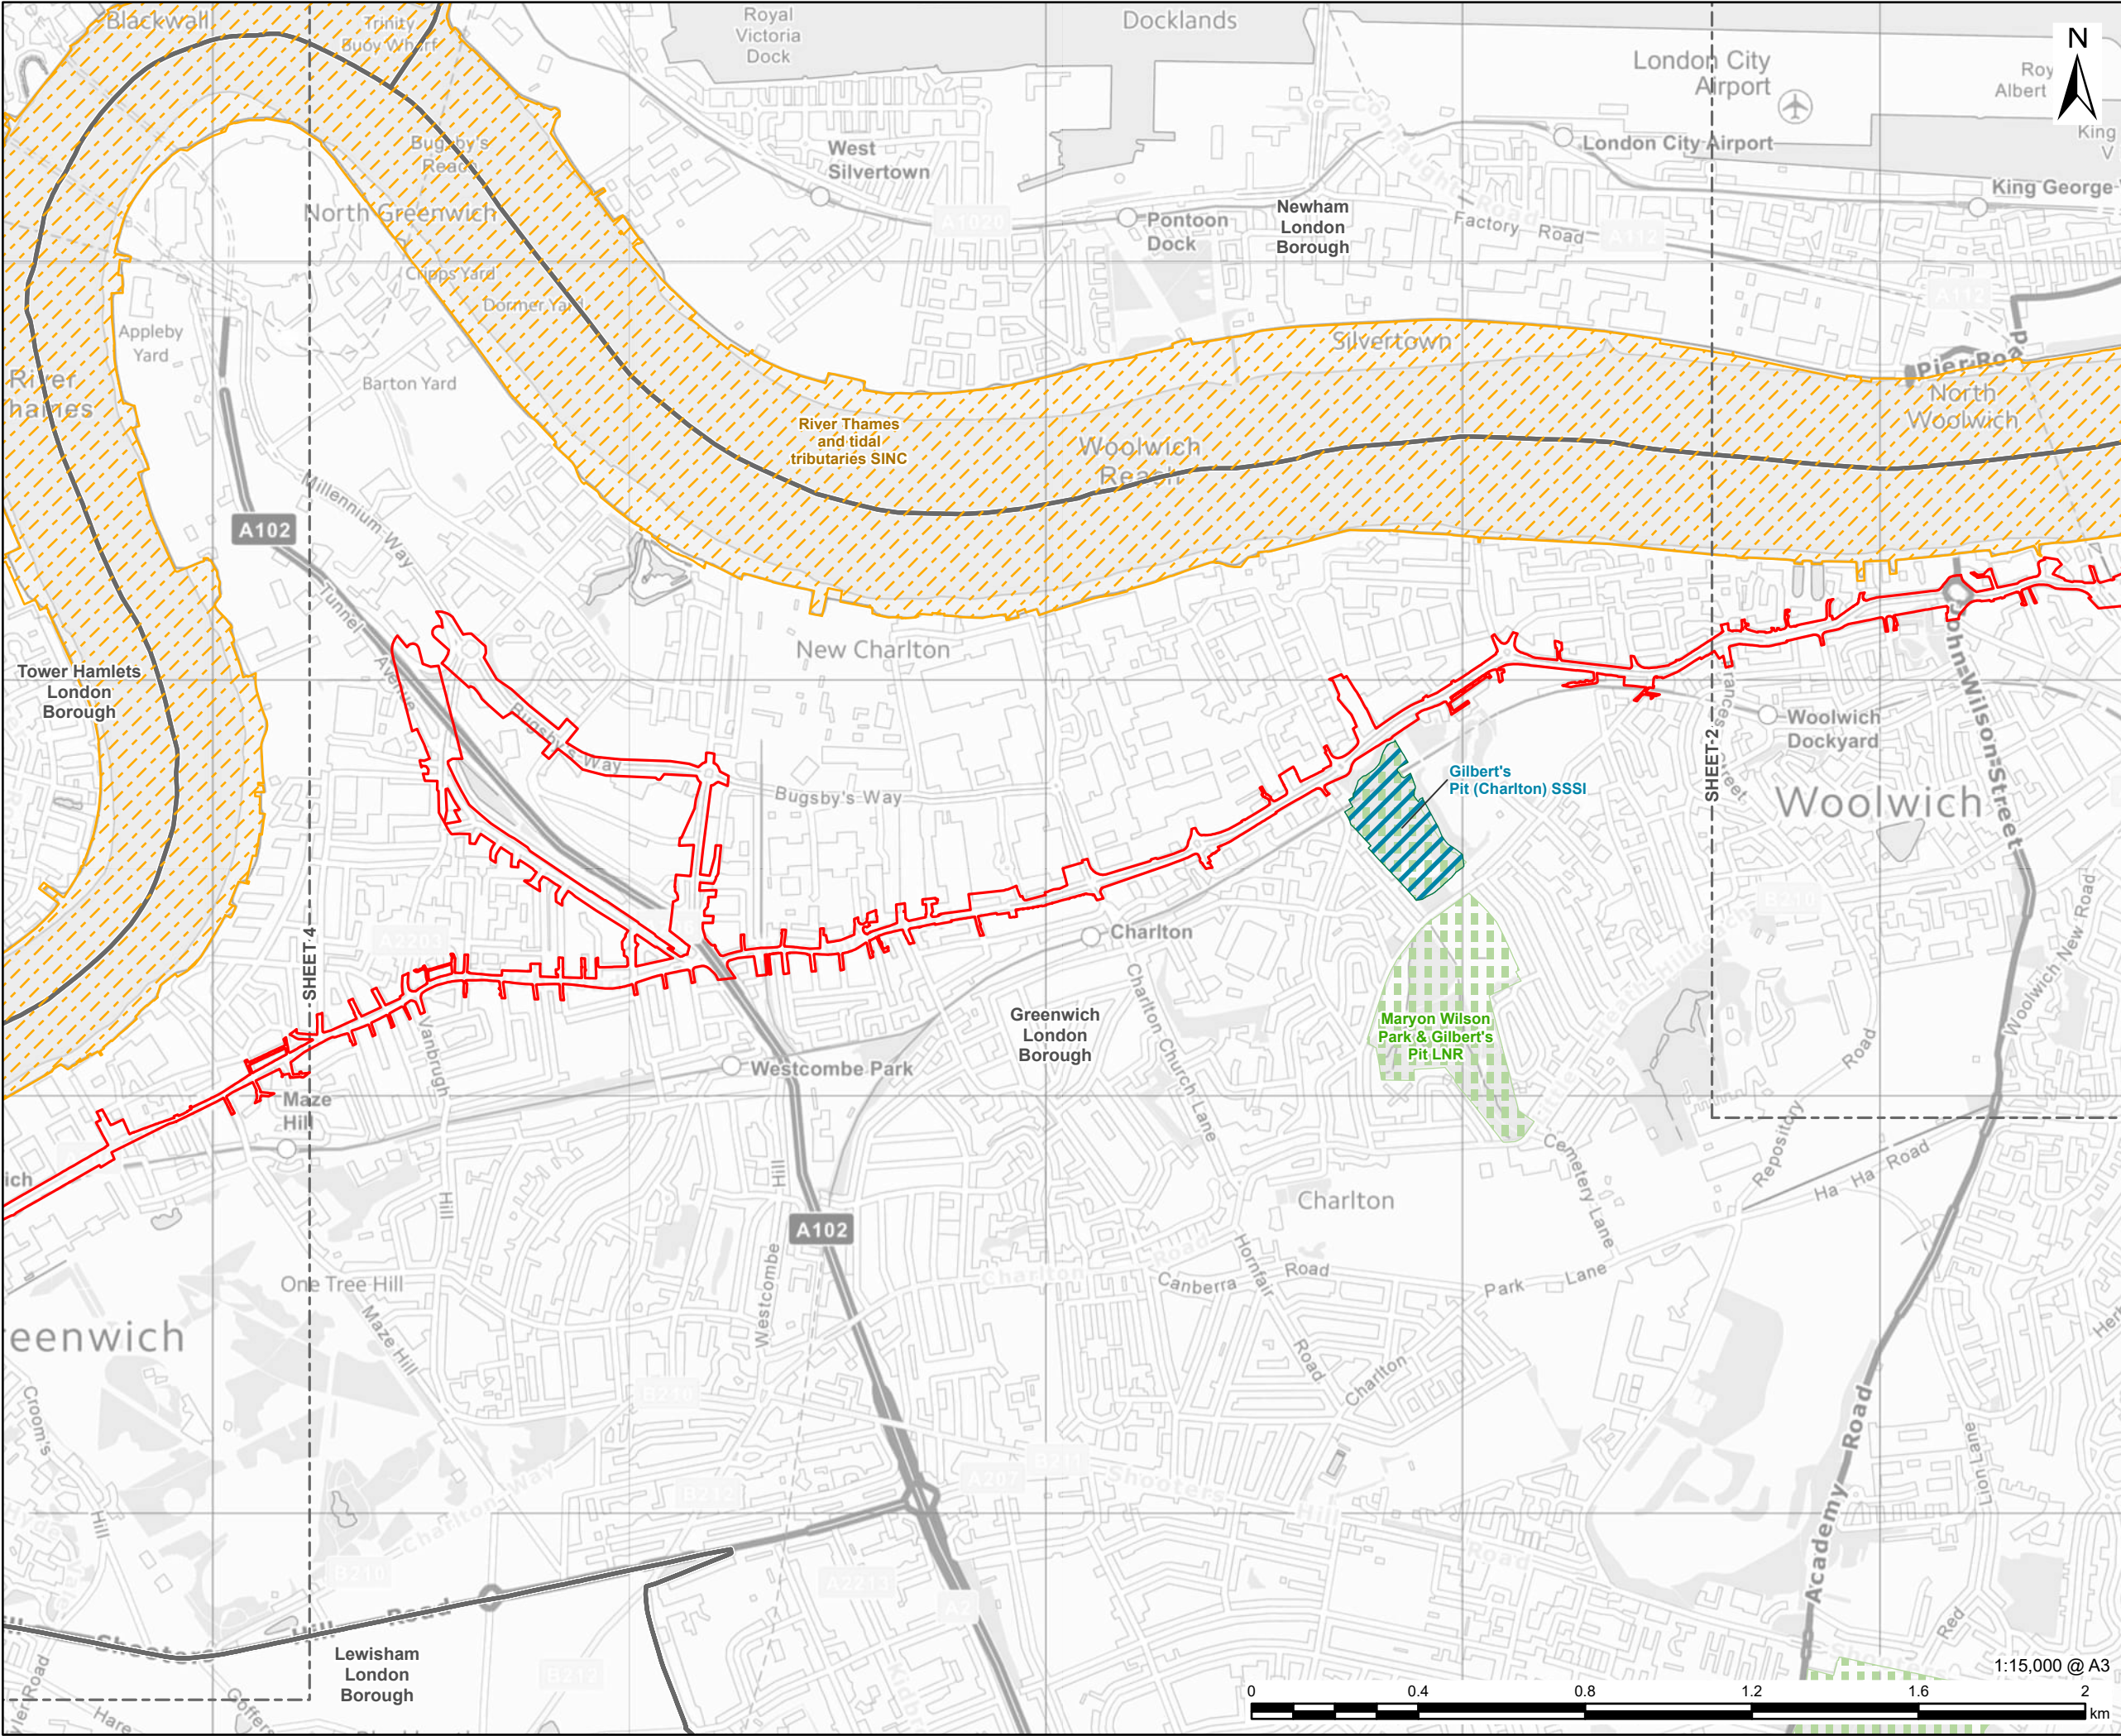

**AECOM**

PROJECT

London Strategic Heat

Main

CLIENT


**CORY**

CONSULTANT

AECOM Limited, Aldgate Tower  
2 Leman Street, London, E1 8FA  
www.aecom.com

LEGEND

- EIA Scoping Boundary
- London Borough Boundary
- Site of Special Scientific Interest (SSSI)
- Site of Importance for Nature Conservation (SINC)
- Local Nature Reserve (LNR)

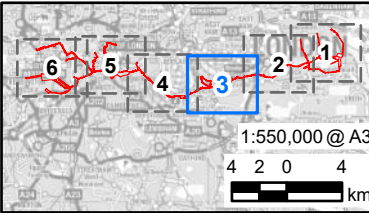

NOTES

Contains OS data © Crown copyright and database right 2026. Contains public sector information licensed under the Open Government Licence v3.0. © Natural England copyright. Contains Ordnance Survey data © Crown copyright and database right 2019. Contains OS data © Crown copyright 2025. © Natural England copyright. Contains Ordnance Survey data © Crown copyright and database right 2026.

ISSUE PURPOSE

Scoping Report

PROJECT NUMBER

60766791

FIGURE TITLE


Ecology Designated Sites and Study Area

FIGURE NUMBER

Figure 8-1

Sheet 3 of 6



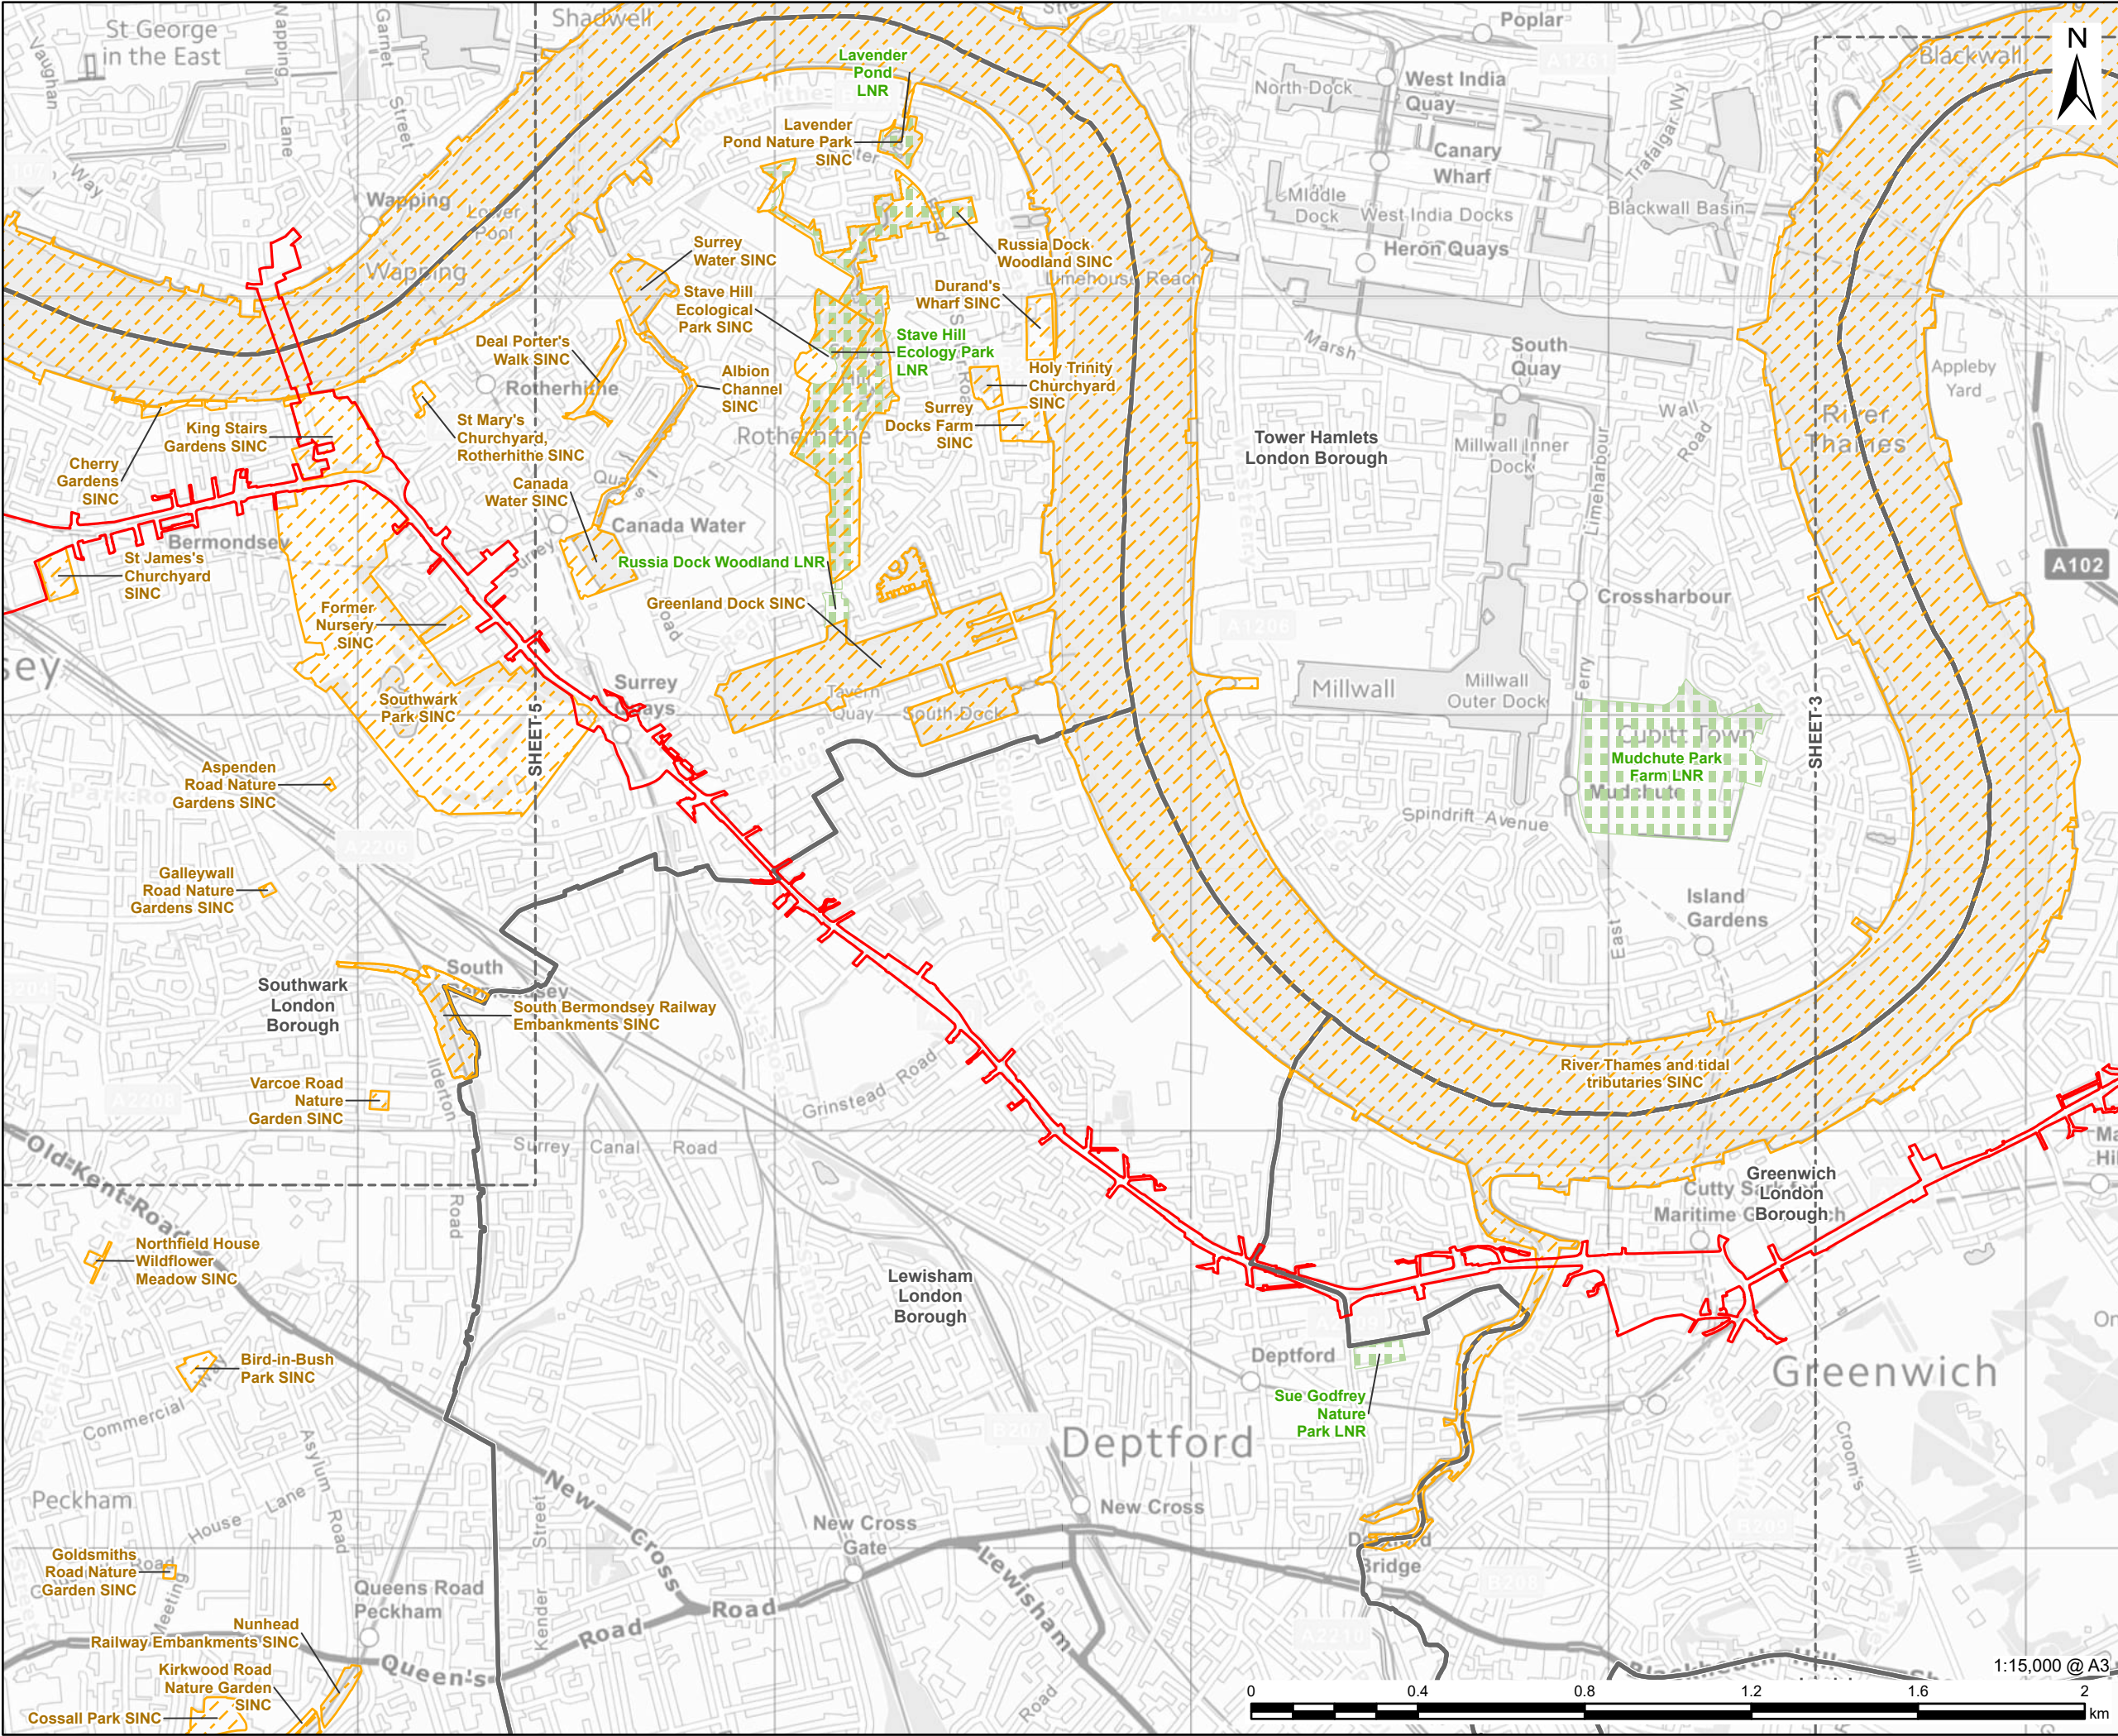

**AECOM**

PROJECT

London Strategic Heat

Main

CLIENT


**CORY**

CONSULTANT

AECOM Limited, Aldgate Tower  
2 Leman Street, London, E1 8FA  
www.aecom.com

LEGEND

- EIA Scoping Boundary
- London Borough Boundary
- Site of Importance for Nature Conservation (SINC)
- Local Nature Reserve (LNR)

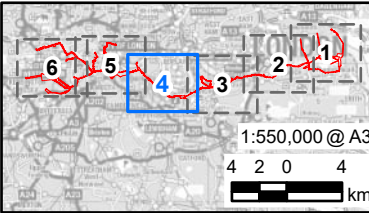

NOTES

Contains OS data © Crown copyright and database right 2026. Contains public sector information licensed under the Open Government Licence v3.0. © Natural England copyright. Contains Ordnance Survey data © Crown copyright and database right 2019. Contains OS data © Crown copyright 2025. © Natural England copyright. Contains Ordnance Survey data © Crown copyright and database right 2026.

ISSUE PURPOSE

Scoping Report

PROJECT NUMBER

60766791

FIGURE TITLE


Ecology Designated Sites and Study Area

FIGURE NUMBER

Figure 8-1

Sheet 4 of 6



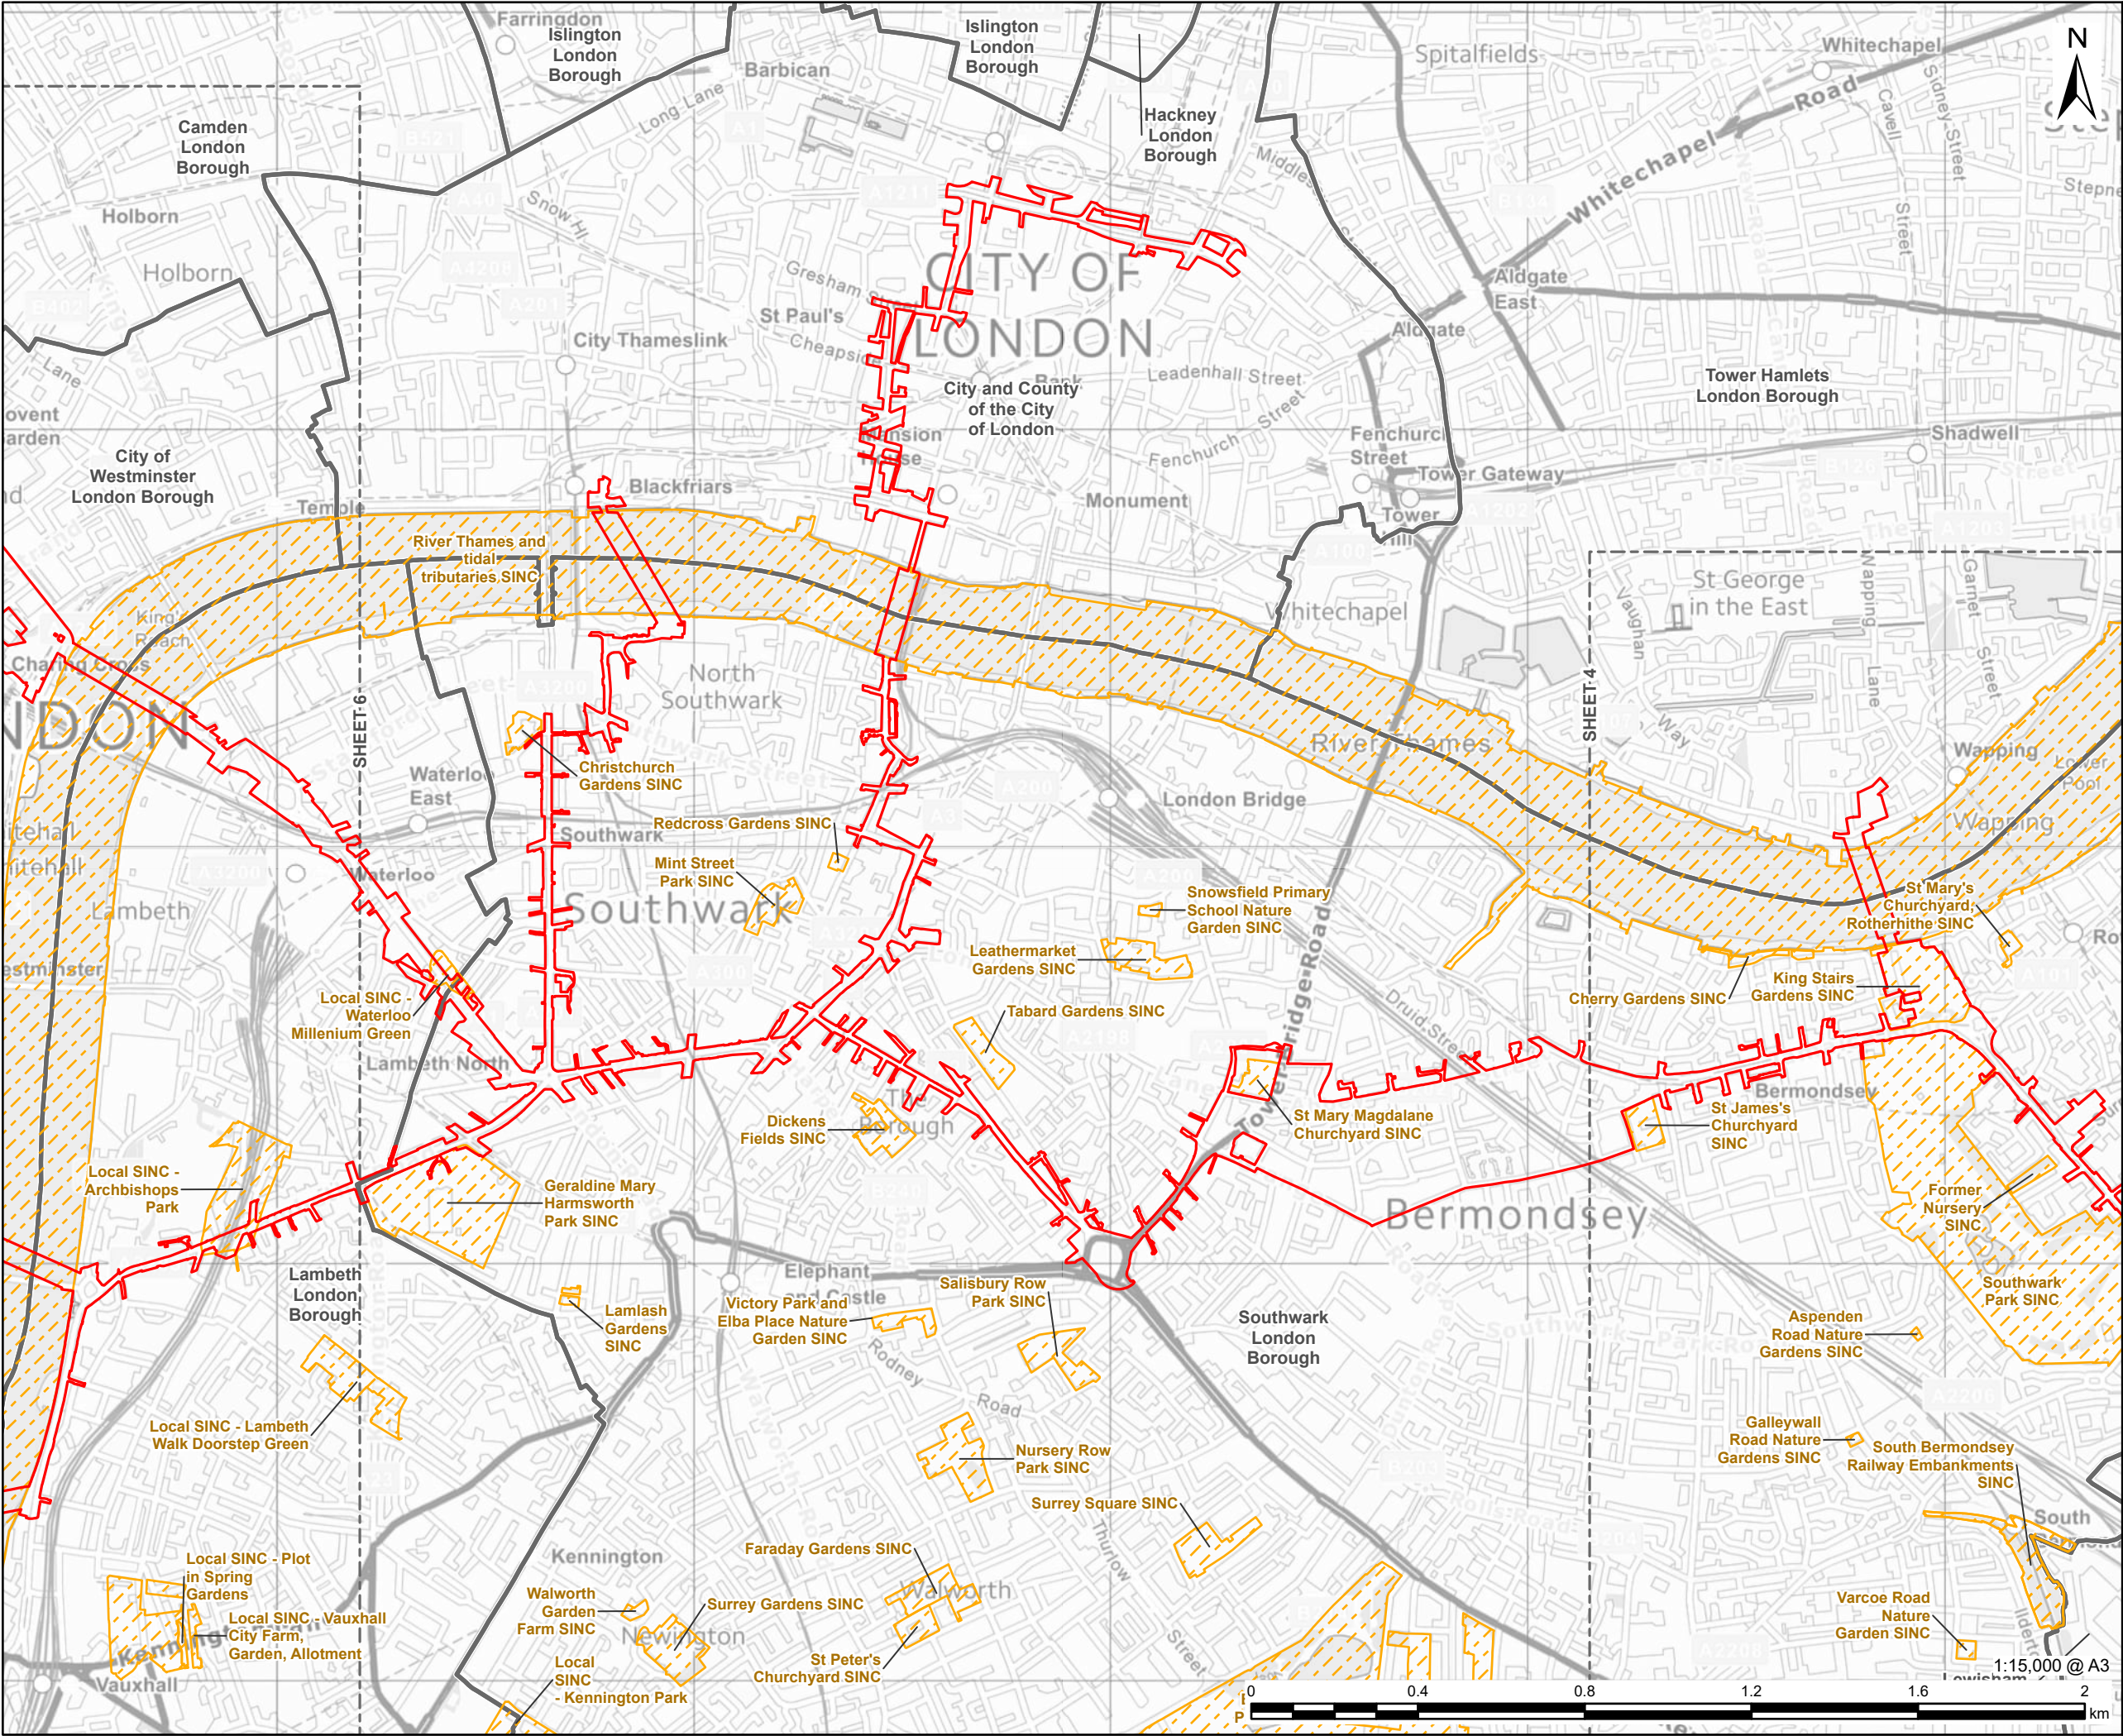

This drawing has been prepared for the use of AECOM's client. It may not be used, modified, reproduced or relied upon by third parties, except as agreed by AECOM or as required by law. AECOM accepts no responsibility, and denies any liability whatsoever, to any party that uses or relies on this drawing without AECOM's express written consent. Do not scale this document. All measurements must be obtained from the stated dimensions.

**AECOM**

PROJECT

London Strategic Heat Main

CLIENT


**CORY**

CONSULTANT

AECOM Limited, Aldgate Tower  
2 Leman Street, London, E1 8FA  
www.aecom.com

LEGEND

- EIA Scoping Boundary
- London Borough Boundary
- Site of Importance for Nature Conservation (SINC)

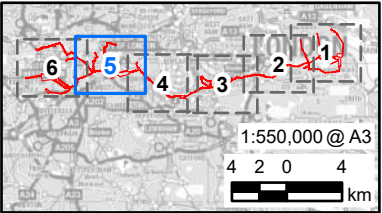

NOTES

Contains OS data © Crown copyright and database right 2026. Contains public sector information licensed under the Open Government Licence v3.0. © Natural England copyright. Contains Ordnance Survey data © Crown copyright and database right 2019. Contains OS data © Crown copyright 2025. © Natural England copyright. Contains Ordnance Survey data © Crown copyright and database right 2026.

ISSUE PURPOSE

Scoping Report

PROJECT NUMBER

60766791

FIGURE TITLE


Ecology Designated Sites and Study Area

FIGURE NUMBER


Figure 8-1

Sheet 5 of 6



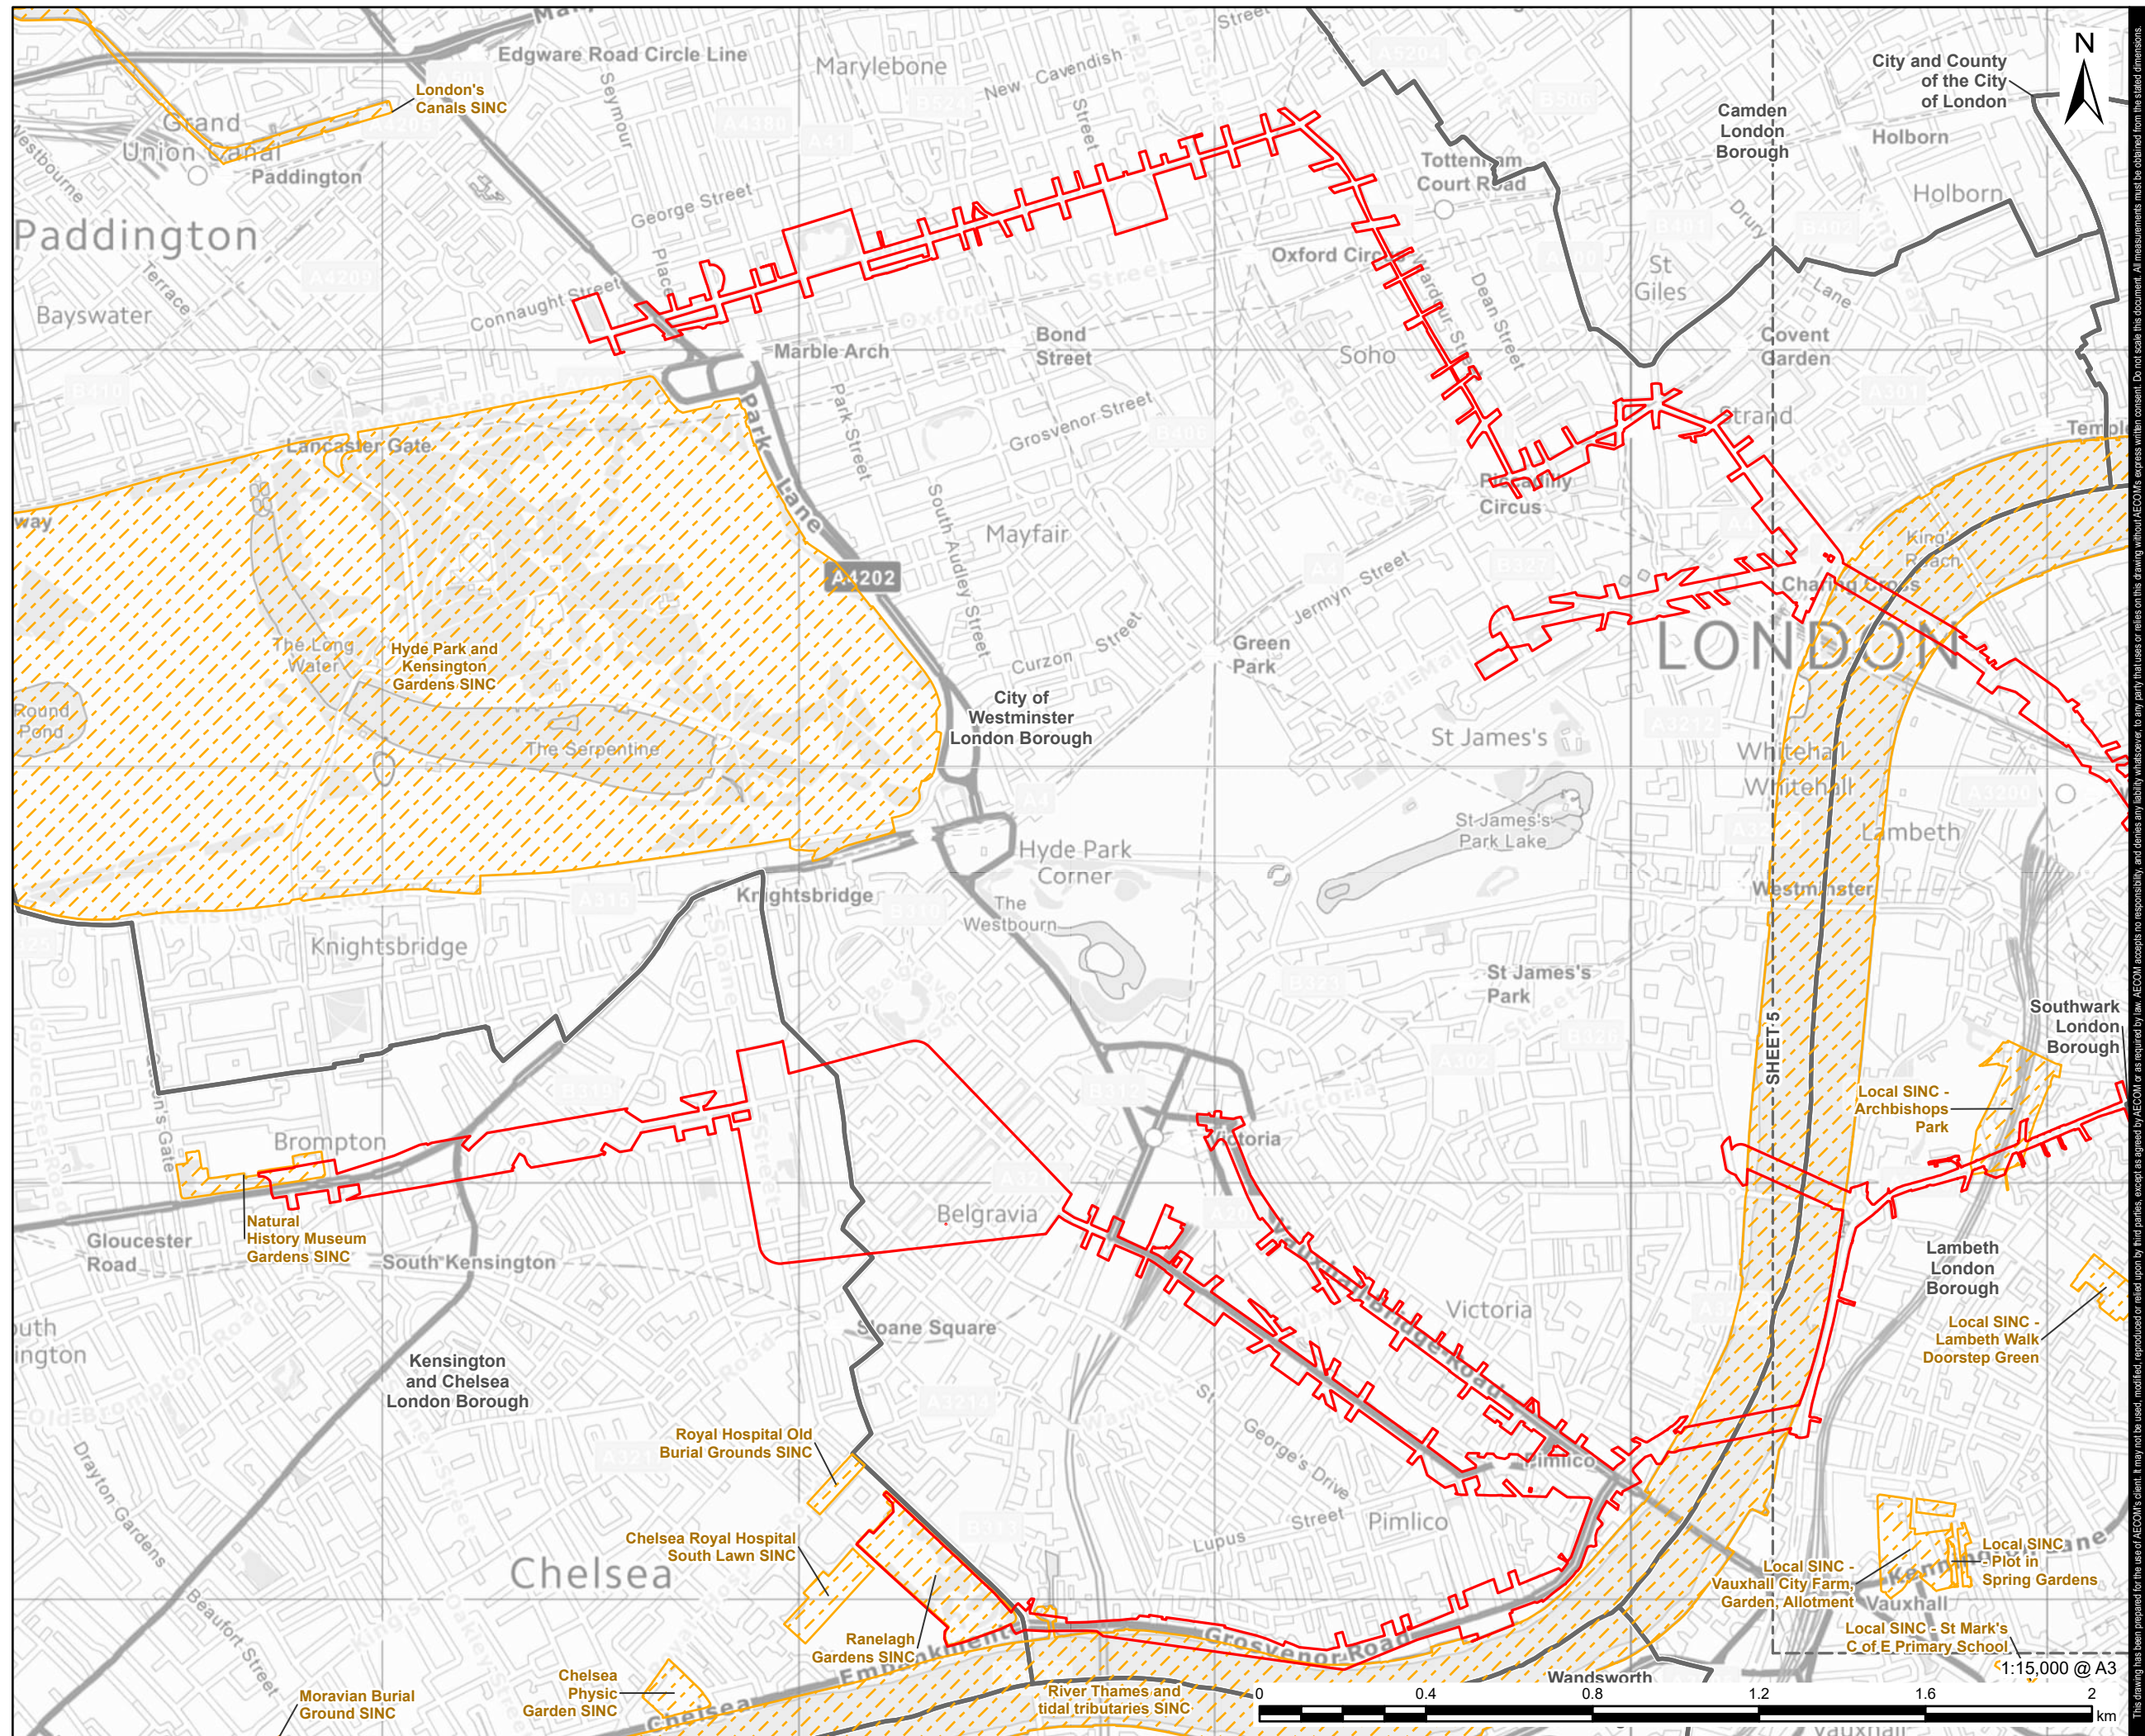

-  EIA Scoping Boundary  
 London Borough Boundary  
 Site of Importance for Nature Conservation (SINC)

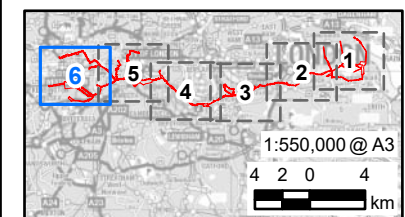

## NOTES

Contains OS data © Crown copyright and database right 2026. Contains public sector information licensed under the Open Government Licence v3.0.  
© Natural England copyright. Contains Ordnance Survey data © Crown copyright and database right 2019.  
© Natural England copyright. Contains Ordnance Survey data © Crown copyright and database right 2026.

## ISSUE PURPOSE

## Scoping Report

## PROJECT NUMBER

60766791

## FIGURE TITLE

## Ecology Designated Sites and Study Area

## FIGURE NUMBER

Figure 8-1

Sheet 6 of 6