

A38 Derby Junctions
TR010022
Volume 2

**2.7 Streets, Rights of Way and Access
Plans**

Regulation 5(2)(k)

Planning Act 2008

Infrastructure Planning (Applications: Prescribed
Forms and Procedure) Regulations 2009

April 2019

Infrastructure Planning

Planning Act 2008

**The Infrastructure Planning
(Applications: Prescribed Forms
and Procedure) Regulations 2009**

A38 Derby Junctions
Development Consent Order 202[]

Streets, Rights of Way and Access Plans

Regulation Number	Regulation 5(2)(k)
Planning Inspectorate Scheme Reference	TR010022
Application Document Reference	2.7
Author	A38 Derby Junctions Project Team, Highways England

Version	Date	Status of Version
1	April 2019	DCO Application

Schedule of Plans included in this Application Document

Drawing Number	Drawing Title	Revision
HE514503-ACM-DCO-A38_OR_TRO_ZZ-DR-OR-0004	STREETS, RIGHTS OF WAY AND ACCESS PLAN REGULATION 5(2)(k) KEY PLAN	C01
HE514503-ACM-DCO-Z1_OR_SRO_ZZ-DR-OR-0001	STREETS, RIGHTS OF WAY AND ACCESS PLAN REGULATION 5(2)(k) SHEET 1 OF 3	C01
HE514503-ACM-DCO-Z2_OR_SRO_ZZ-DR-OR-0002	STREETS, RIGHTS OF WAY AND ACCESS PLAN REGULATION 5(2)(k) SHEET 2 OF 3	C01
HE514503-ACM-DCO-Z3_OR_SRO_ZZ-DR-OR-0003	STREETS, RIGHTS OF WAY AND ACCESS PLAN REGULATION 5(2)(k) SHEET 3 OF 3	C01



SHEET 3

SHEET 2

SHEET 1

- NOTES
- THIS DRAWING IS TO BE READ IN CONJUNCTION WITH ALL OTHER RELEVANT DOCUMENTATION.
 - DO NOT SCALE FROM THIS DRAWING, USE ONLY PRINTED DIMENSIONS.
 - ALL DIMENSIONS IN METRES, ALL CHAINAGES, LEVELS AND COORDINATES ARE IN METRES UNLESS DEFINED OTHERWISE.
- KEY:
- THE DESIGN

First Issue	LE	GS	16/04/19	C01
Revision Details	By	Check	Date	Suffix

Purpose of issue

DCO APPLICATION

Client
Highways England
Floor 5
Two Colmore Square
38 Colmore Circus
Birmingham
B4 6BN



Development Consent Order Number

TR010022

Project Title

A38
DERBY JUNCTIONS





Drawing Title

STREETS, RIGHTS OF WAY
AND ACCESS KEY PLAN
REGULATION 5(2)(k)

Designed GS	Drawn LE	Checked SW	Approved GS	Date 15/04/19
Internal Project No. 60533462			Suitability D7	
Scale @ A1 ---			Zone Whole Scheme	

THIS DOCUMENT HAS BEEN PREPARED PURSUANT TO AND SUBJECT TO THE TERMS OF AECOM'S APPOINTMENT BY ITS CLIENT. AECOM ACCEPTS NO LIABILITY FOR ANY USE OF THIS DOCUMENT OTHER THAN BY ITS ORIGINAL CLIENT OR FOLLOWING AECOM'S EXPRESS AGREEMENT TO SUCH USE, AND ONLY FOR THE PURPOSES FOR WHICH IT WAS PREPARED AND PROVIDED.

Drawing Number Highways England PIN HE514503	Originator -ACM	Volume -DCO-	Rev C01
A38_OR_TRO_ZZ		-DR-OR-0004	
Location	Type	Role	Number

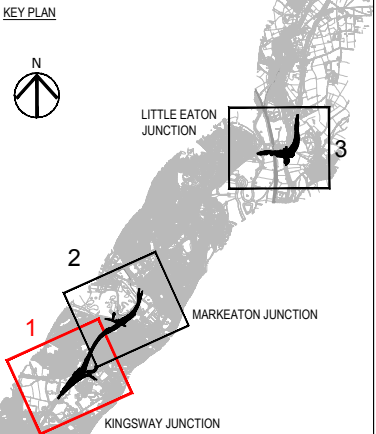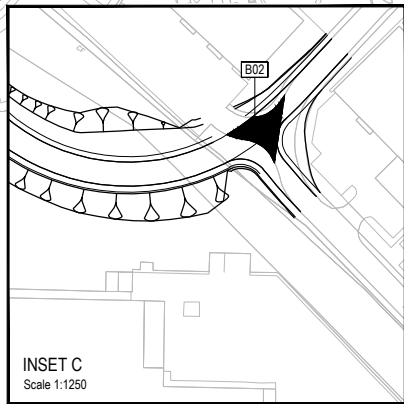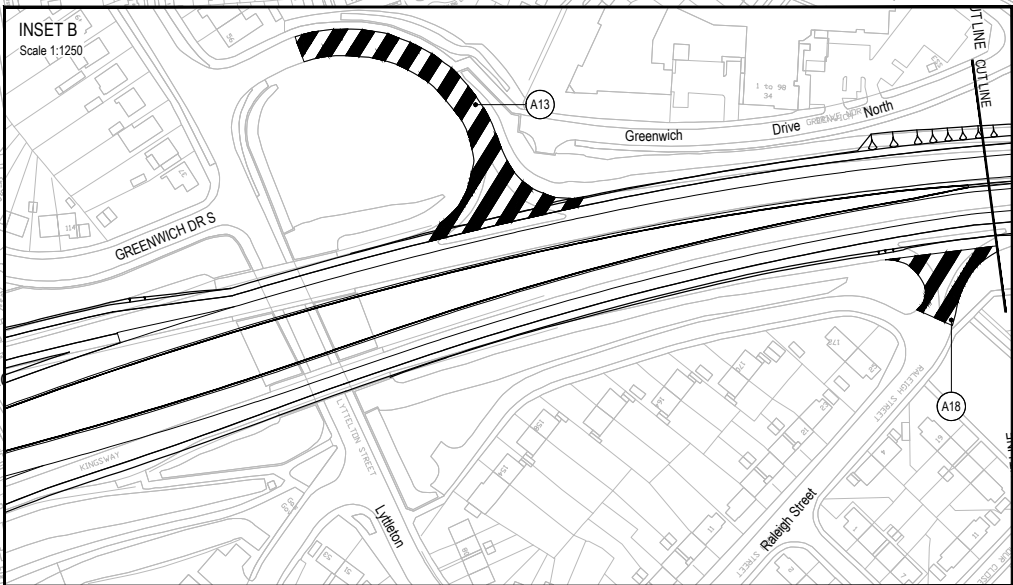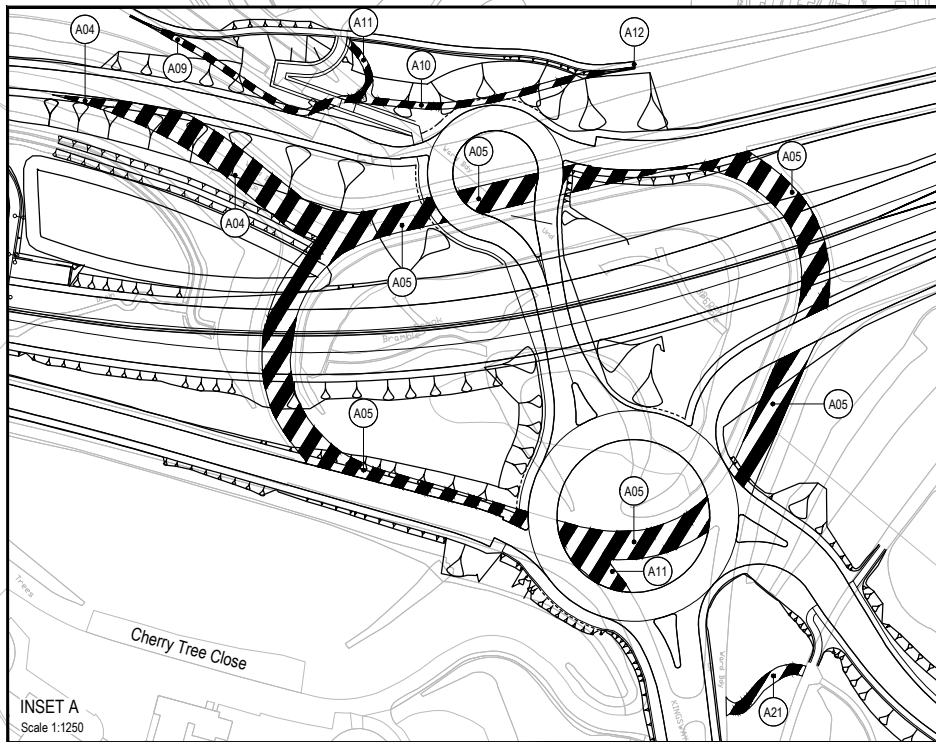

NOTES

1. ALL DIMENSIONS ARE IN METERS UNLESS STATED OTHERWISE.

2. THIS PLAN SHOULD BE READ IN CONJUNCTION WITH OTHER PLAN AND APPLICATION DOCUMENTS IN PARTICULAR SCHEDULE 4 OF THE DEVELOPMENT CONSENT ORDER.

- KEY:**
- EXISTING HIGHWAY TO BE STOPPED UP
 - EXISTING PRIVATE MEANS OF ACCESS TO BE STOPPED UP
 - NEW AND IMPROVED HIGHWAY - TRUNK ROAD
 - NEW AND IMPROVED HIGHWAY - SIDE ROAD
 - NEW FOOTWAY/ FOOTPATH / CYCLE TRACK
 - NEW FOOTWAY/ FOOTPATH / CYCLE TRACK
 - NEW AND IMPROVED PRIVATE MEANS OF ACCESS
 - EXISTING HIGHWAY TO BE STOPPED UP REFERENCE LABEL
 - NEW AND IMPROVED HIGHWAY REFERENCE LABEL
 - NEW PRIVATE MEANS OF ACCESS REFERENCE LABEL
 - PRIVATE MEANS OF ACCESS TO BE STOPPED UP REFERENCE LABEL
 - NEW FOOTWAY / FOOTPATH / CYCLE TRACK REFERENCE LABEL

First Issue	LE	GS	16/04/19	C01
Revision Details	By	Check	Date	Suffix

DCO APPLICATION

Client
Highways England
Floor 5
Two Colmore Square
38 Colmore Circus
Birmingham
B4 6BN



Development Consent Order Number
TR010022

Project Title
**A38
DERBY JUNCTIONS**



Drawing Title
**STREETS, RIGHTS OF WAY
AND ACCESS PLANS
REGULATIONS 5(2)(k)
SHEET 1 OF 3**

Designed GS	Drawn LE	Checked SW	Approved GS	Date 15/04/19
Internal Project No. 60533462			Suitability D7	
Scale @ A1 1:1250			Zone A38/A5111 Kingsway	

THIS DOCUMENT HAS BEEN PREPARED PURSUANT TO AND SUBJECT TO THE TERMS OF AECOM'S APPOINTMENT BY ITS CLIENT. AECOM ACCEPTS NO LIABILITY FOR ANY USE OF THIS DOCUMENT OTHER THAN BY ITS ORIGINAL CLIENT OR FOLLOWING AECOM'S EXPRESS AGREEMENT TO SUCH USE, AND ONLY FOR THE PURPOSES FOR WHICH IT WAS PREPARED AND PROVIDED.

Drawing Number Highways England PIN HE514503 -ACM	Originator -DCO-	Volume Z1_OR_SRO_ZZ	Rev C01
Location	Type	Role	Number

0 62.5 125
1:2500
1:5000 Scale when plotted @ A3


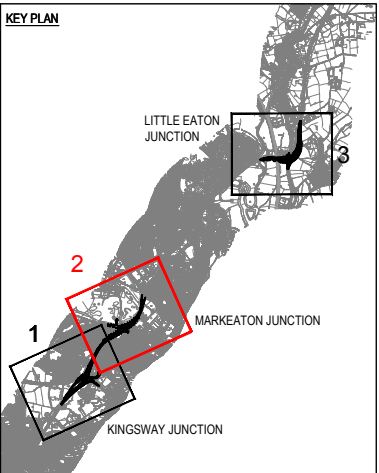
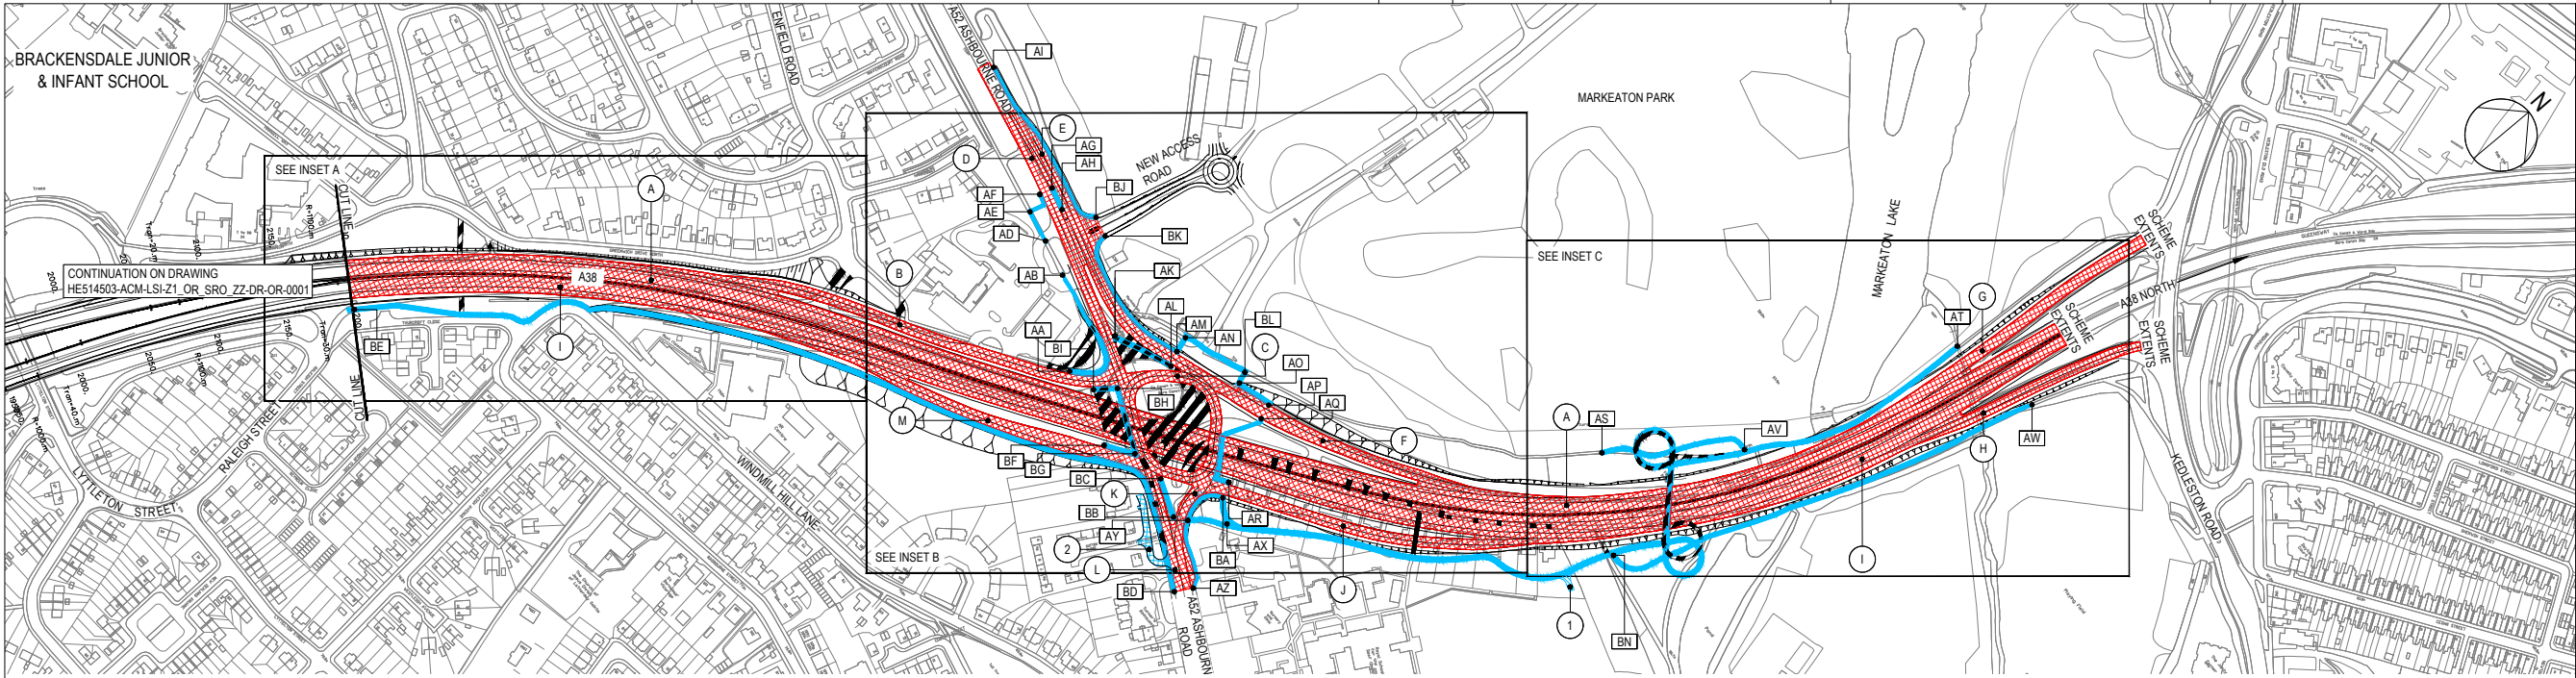


NOTES

1. ALL DIMENSIONS ARE IN METERS UNLESS STATED OTHERWISE.


2. THIS PLAN SHOULD BE READ IN CONJUNCTION WITH OTHER PLAN AND APPLICATION DOCUMENTS IN PARTICULAR SCHEDULE 4 OF THE DEVELOPMENT CONSENT ORDER.




- KEY:
- EXISTING HIGHWAY TO BE STOPPED UP
 - EXISTING PRIVATE MEANS OF ACCESS TO BE STOPPED UP
 - NEW AND IMPROVED HIGHWAY - TRUNK ROAD
 - NEW AND IMPROVED HIGHWAY - SIDE ROAD
 - NEW FOOTWAY/ FOOTPATH / CYCLE TRACK
 - NEW FOOTWAY/ FOOTPATH / CYCLE TRACK
 - NEW AND IMPROVED PRIVATE MEANS OF ACCESS
 - EXISTING HIGHWAY TO BE STOPPED UP REFERENCE LABEL
 - NEW AND IMPROVED HIGHWAY REFERENCE LABEL
 - NEW PRIVATE MEANS OF ACCESS REFERENCE LABEL
 - PRIVATE MEANS OF ACCESS TO BE STOPPED UP REFERENCE LABEL
 - NEW FOOTWAY / FOOTPATH / CYCLE TRACK REFERENCE LABEL

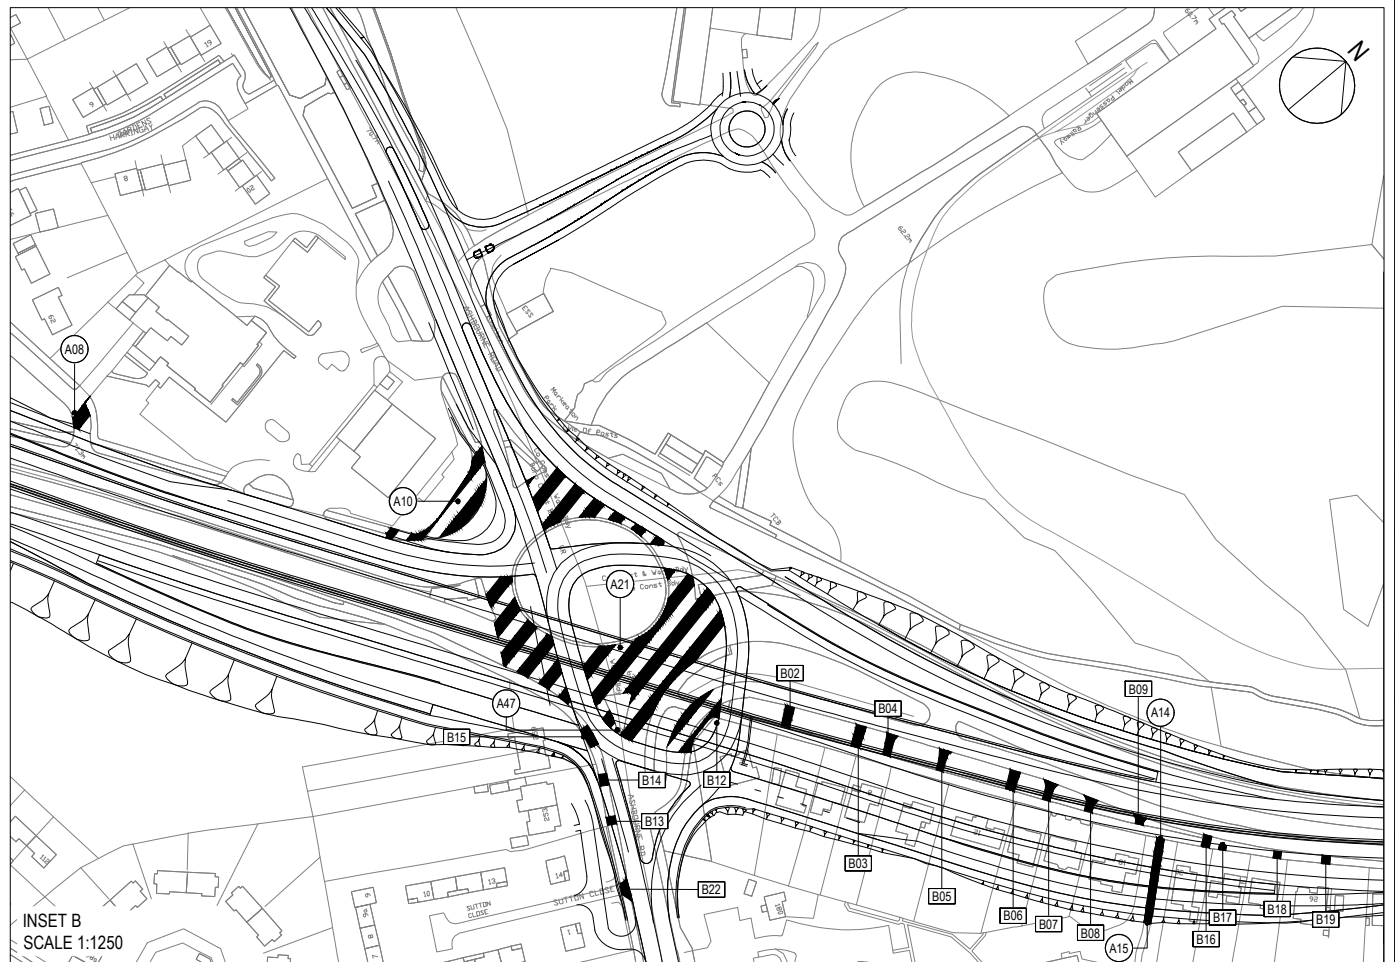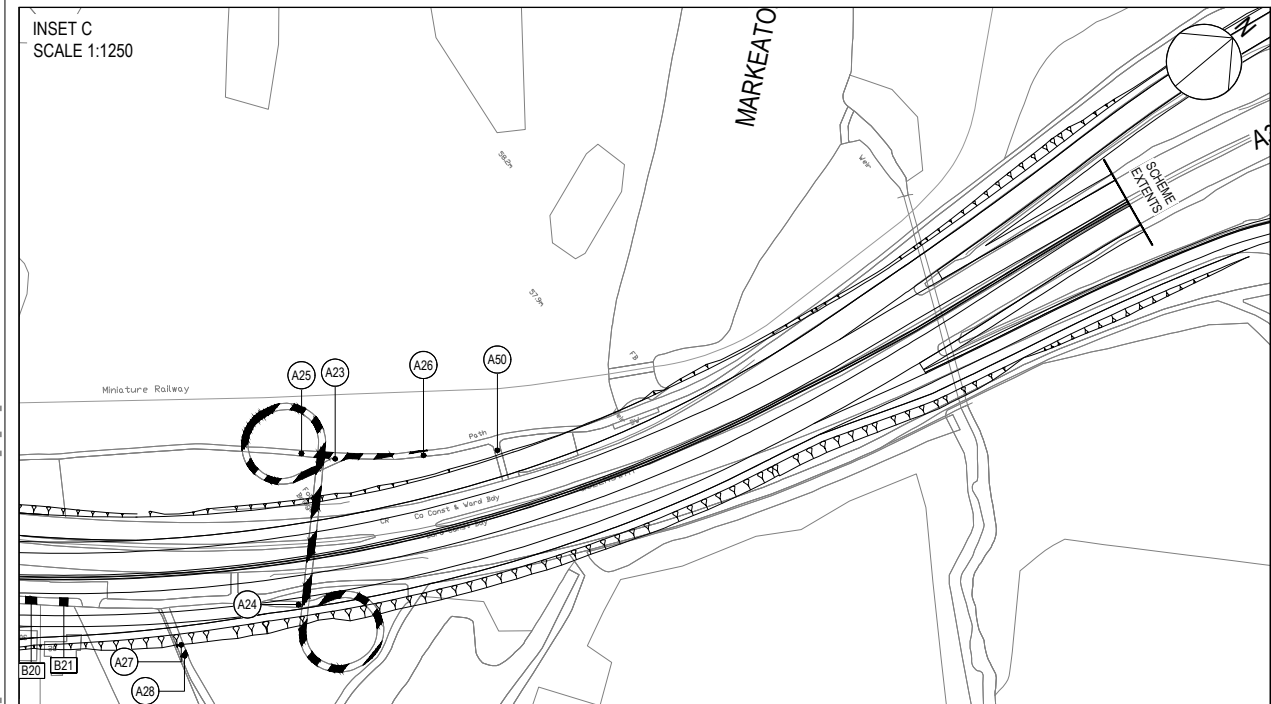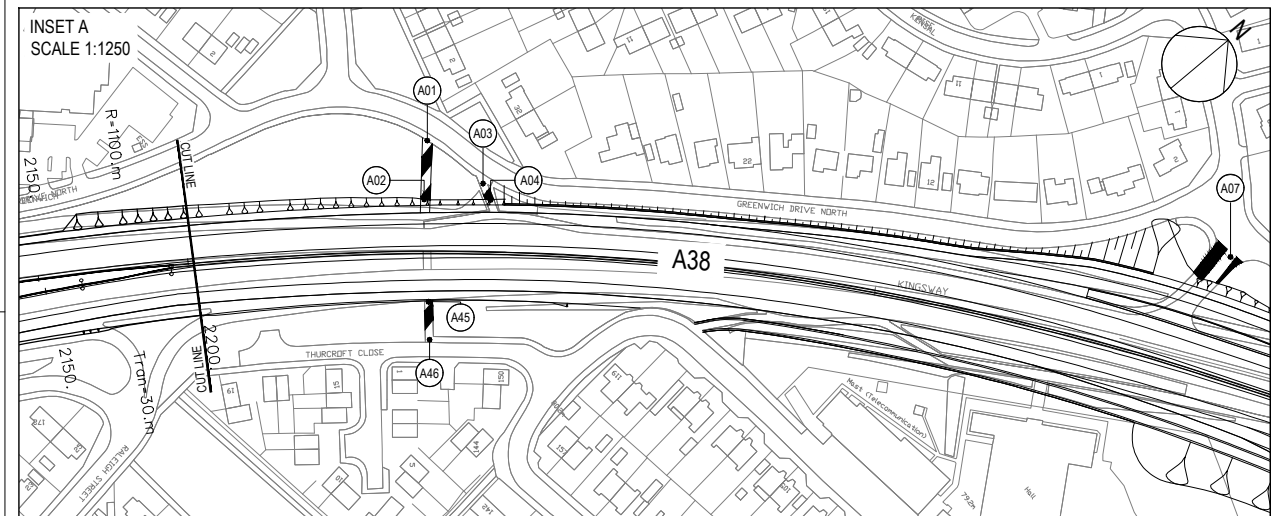

First Issue	LE	GS	16/04/19	C01
Revision Details	By	Check	Date	Suffix
Purpose of issue				
DCO APPLICATION				
Client Highways England Floor 5 Two Colmore Square 38 Colmore Circus Birmingham B4 6BN				
Development Consent Order Number TR010022				
Project Title A38 DERBY JUNCTIONS				
Drawing Title STREETS, RIGHTS OF WAY AND ACCESS PLANS REGULATION 5(2)(k) SHEET 2 OF 3				
Designed GS	Drawn LE	Checked SW	Approved GS	Date 15/04/19
Internal Project No. 60533462			Suitability D7	
Scale @ A1 1:1250			Zone A38/A52 Markeaton	
THIS DOCUMENT HAS BEEN PREPARED PURSUANT TO AND SUBJECT TO THE TERMS OF AECOM'S APPOINTMENT BY ITS CLIENT. AECOM ACCEPTS NO LIABILITY FOR ANY USE OF THIS DOCUMENT OTHER THAN BY ITS ORIGINAL CLIENT OR FOLLOWING AECOM'S EXPRESS AGREEMENT TO SUCH USE, AND ONLY FOR THE PURPOSES FOR WHICH IT WAS PREPARED AND PROVIDED.				
Drawing Number Highways England PIN HE514503 -ACM	Originator -DCO- ZZ_OR_SRO_ZZ	Volume -DR-OR-002	Rev C01	

This map is based upon Ordnance Survey material with the permission of Ordnance Survey on behalf of the Controller of Her Majesty's Stationary Office © Crown copyright. Unauthorised reproduction infringes Crown copyright and may lead to prosecution or civil proceedings. Highways England 100030649 2019.

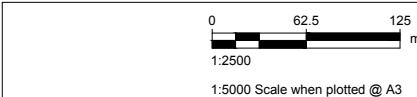

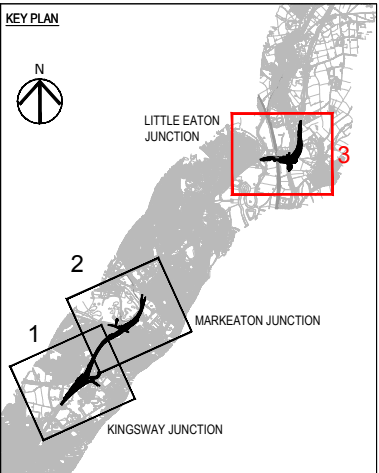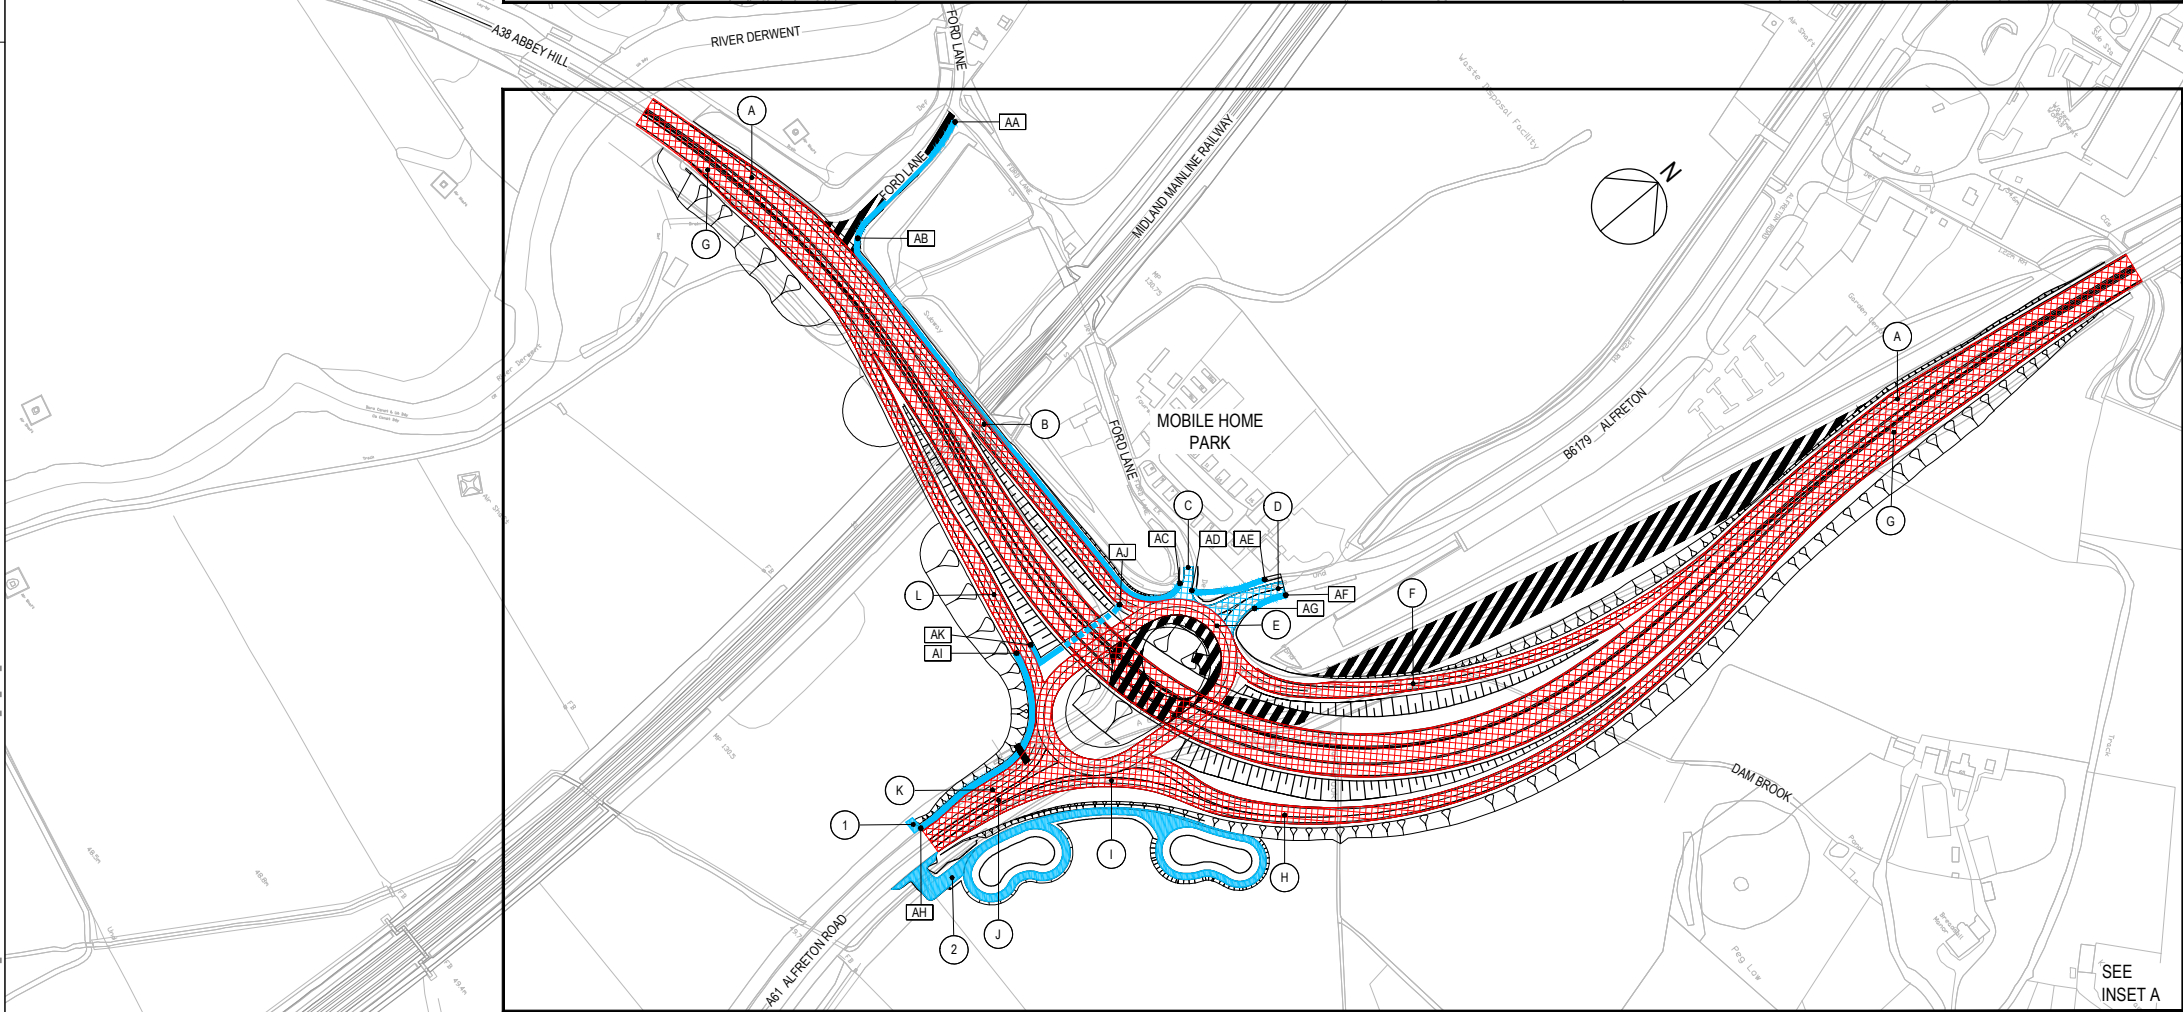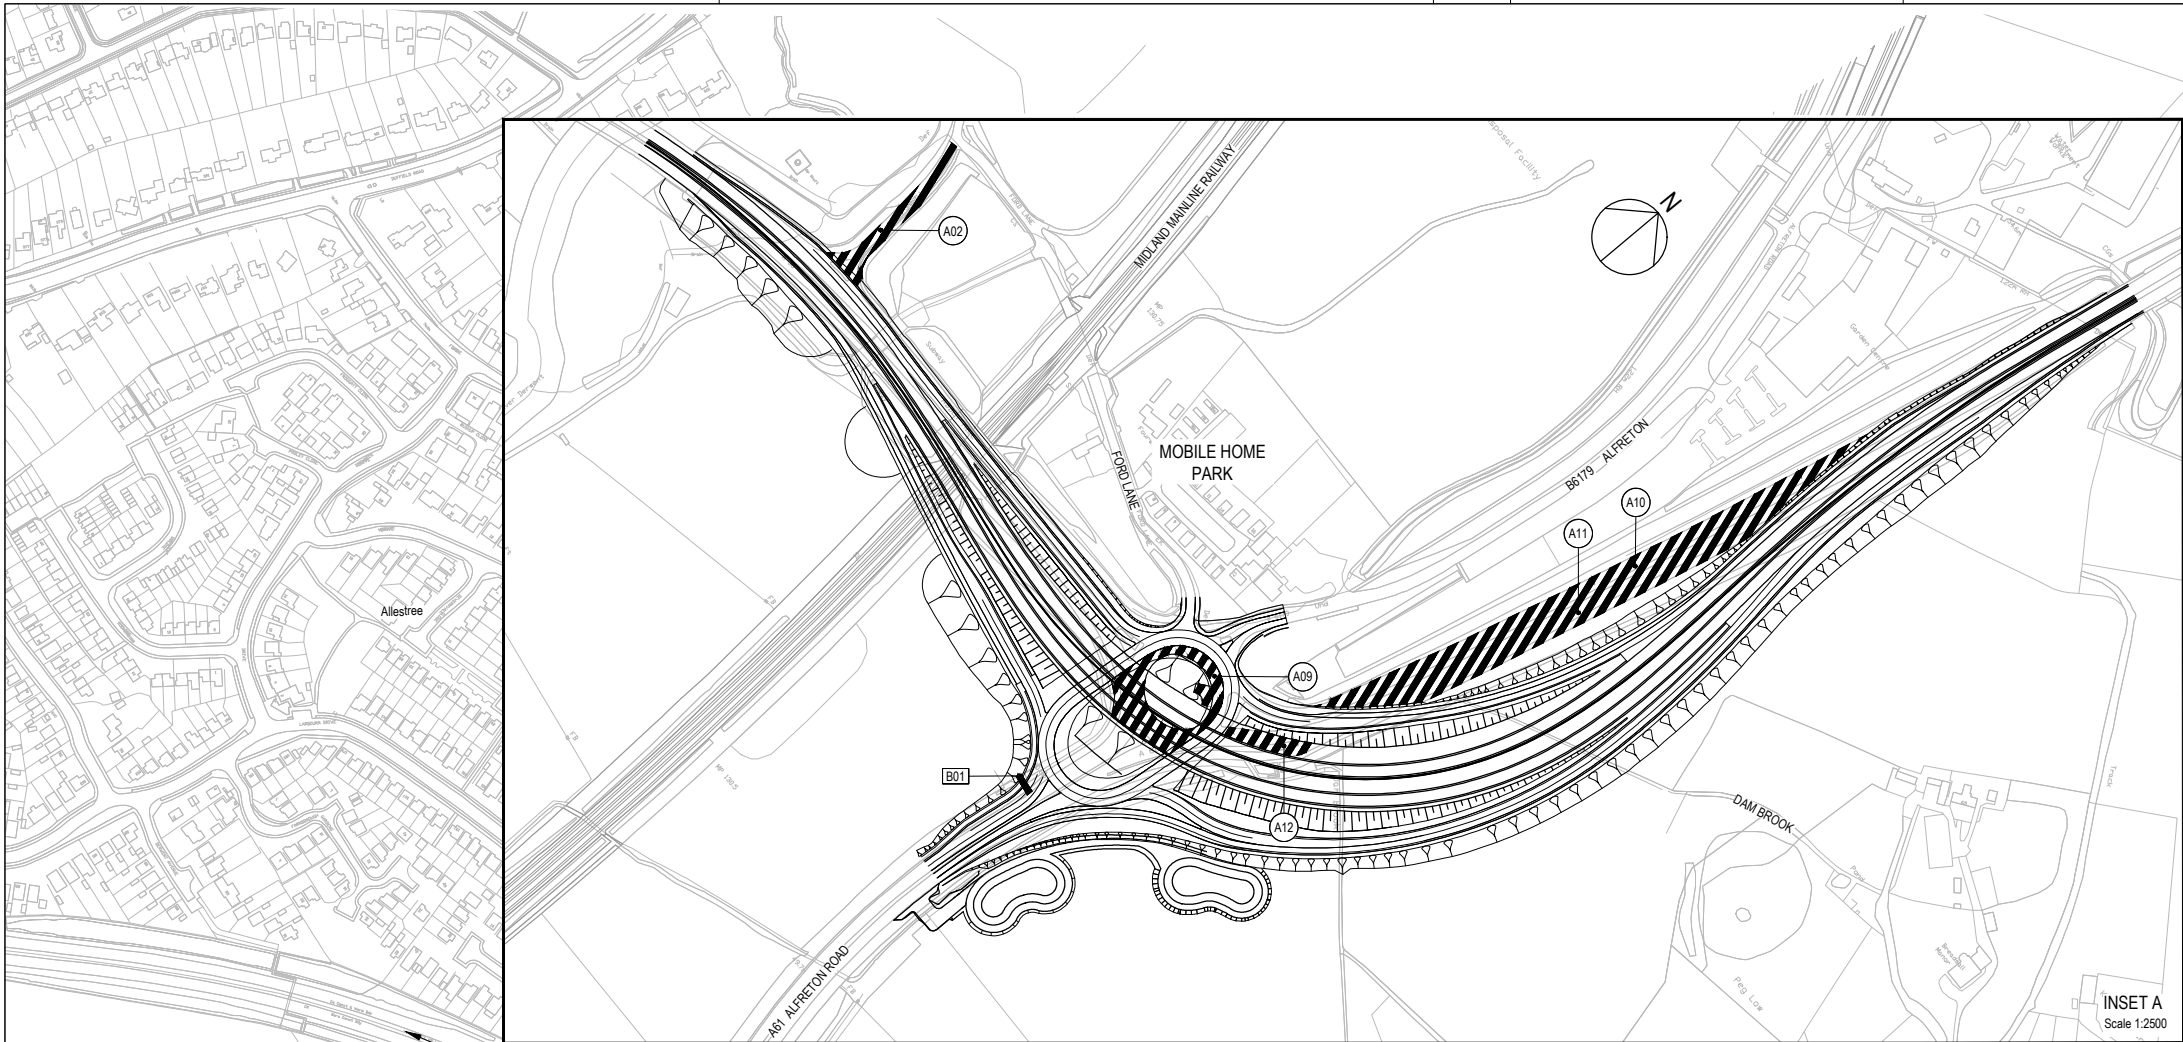

- NOTES
1. ALL DIMENSIONS ARE IN METERS UNLESS STATED OTHERWISE.
 2. THIS PLAN SHOULD BE READ IN CONJUNCTION WITH OTHER PLAN AND APPLICATION DOCUMENTS IN PARTICULAR SCHEDULE 4 OF THE DEVELOPMENT CONSENT ORDER.

- KEY:
- EXISTING HIGHWAY TO BE STOPPED UP
 - EXISTING PRIVATE MEANS OF ACCESS TO BE STOPPED UP
 - NEW AND IMPROVED HIGHWAY - TRUNK ROAD
 - NEW AND IMPROVED HIGHWAY - SIDE ROAD
 - NEW FOOTWAY/ FOOTPATH / CYCLE TRACK
 - NEW FOOTWAY/ FOOTPATH / CYCLE TRACK
 - NEW AND IMPROVED PRIVATE MEANS OF ACCESS
 - EXISTING HIGHWAY TO BE STOPPED UP REFERENCE LABEL
 - NEW AND IMPROVED HIGHWAY REFERENCE LABEL
 - NEW PRIVATE MEANS OF ACCESS REFERENCE LABEL
 - PRIVATE MEANS OF ACCESS TO BE STOPPED UP REFERENCE LABEL
 - NEW FOOTWAY / FOOTPATH / CYCLE TRACK REFERENCE LABEL

First Issue	LE	GS	16/04/19	C01
Revision Details	By	Check	Date	Suffix

DCO APPLICATION

Client
Highways England
Floor 5
Two Colmore Square
38 Colmore Circus
Birmingham
B4 6BN



Development Consent Order Number
TR010022

Project Title
A38
DERBY JUNCTIONS

Drawing Title
STREETS, RIGHTS OF WAY
AND ACCESS PLANS
REGULATION 5(2)(k)
SHEET 3 OF 3

Designed GS	Drawn LE	Checked SW	Approved GS	Date 15/04/19
Internal Project No. 60533462			Suitability D7	
Scale @ A1 1:1250		Zone A38/A61 Little Eaton		

THIS DOCUMENT HAS BEEN PREPARED PURSUANT TO AND SUBJECT TO THE TERMS OF AECOM'S APPOINTMENT BY ITS CLIENT. AECOM ACCEPTS NO LIABILITY FOR ANY USE OF THIS DOCUMENT OTHER THAN BY ITS ORIGINAL CLIENT OR FOLLOWING AECOM'S EXPRESS AGREEMENT TO SUCH USE, AND ONLY FOR THE PURPOSES FOR WHICH IT WAS PREPARED AND PROVIDED.

Drawing Number HE514503	Originator -ACM	Volume -DCO-	Rev C01
Z3_OR_SRO_ZZ	-DR-OR-0003		
Location	Type	Role	Number

This map is based upon Ordnance Survey material with the permission of Ordnance Survey on behalf of the Controller of Her Majesty's Stationery Office © Crown copyright. Unauthorised reproduction infringes Crown copyright and may lead to prosecution or civil proceedings. Highways England 100030649 2019.

