

A38 Derby Junctions

TR010022

Volume 2

2.8 Traffic Regulation Measures Plans

Regulation 5(2)(o)

Planning Act 2008

Infrastructure Planning (Applications: Prescribed
Forms and Procedure) Regulations 2009

April 2019

Infrastructure Planning

Planning Act 2008

**The Infrastructure Planning
(Applications: Prescribed Forms
and Procedure) Regulations 2009**

A38 Derby Junctions
Development Consent Order 202[]

Traffic Regulation Measures Plans

Regulation Number	Regulation 5(2)(o)
Planning Inspectorate Scheme Reference	TR010022
Application Document Reference	2.8
Author	A38 Derby Junctions Project Team, Highways England

Version	Date	Status of Version
1	April 2019	DCO Application

Schedule of Plans included in this Application Document

Drawing Number	Drawing Title	Revision
HE514503-ACM-DCO-A38_OR_TRO_ZZ-DR-OR-0003	TRAFFIC REGULATION MEASURES PLANS REGULATION 5(2)(o) KEY PLAN	C01
HE514503-ACM-DCO-Z1_OR_TRO_ZZ-DR-OR-0002	TRAFFIC REGULATION MEASURES PLANS REGULATION 5(2)(o) SHEET 1 OF 3	C01
HE514503-ACM-DCO-Z2_OR_TRO_ZZ-DR-OR-0002	TRAFFIC REGULATION MEASURES PLANS REGULATION 5(2)(o) SHEET 2 OF 3	C01
HE514503-ACM-DCO-Z3_OR_TRO_ZZ-DR-OR-0002	TRAFFIC REGULATION MEASURES PLANS REGULATION 5(2)(o) SHEET 3 OF 3	C01
HE514503-ACM-DCO-A38_OR_TRO_ZZ-DR-OR-0001	TRAFFIC REGULATION MEASURES PLANS REGULATION 5(2)(o) SPEED LIMITS KEY PLAN	C01
HE514503-ACM-DCO-Z1_OR_TRO_ZZ-DR-OR-0003	TRAFFIC REGULATION MEASURES PLANS REGULATION 5(2)(o) SPEED LIMITS SHEET 1 OF 3	C01
HE514503-ACM-DCO-Z2_OR_TRO_ZZ-DR-OR-0003	TRAFFIC REGULATION MEASURES PLANS REGULATION 5(2)(o) SPEED LIMITS SHEET 2 OF 3	C01
HE514503-ACM-DCO-Z3_OR_TRO_ZZ-DR-OR-0003	TRAFFIC REGULATION MEASURES PLANS REGULATION 5(2)(o) SPEED LIMITS SHEET 3 OF 3	C01



SHEET 3

SHEET 2

SHEET 1

NOTES

1. THIS DRAWING IS TO BE READ IN CONJUNCTION WITH ALL OTHER RELEVANT DOCUMENTATION.
2. DO NOT SCALE FROM THIS DRAWING, USE ONLY PRINTED DIMENSIONS.
3. ALL DIMENSIONS IN METRES, ALL CHAINAGES, LEVELS AND COORDINATES ARE IN METRES UNLESS DEFINED OTHERWISE.

KEY:

— THE DESIGN

First Issue	LE	GS	17/04/19	C01
Revision Details	By	Check	Date	Suffix

Purpose of issue

DCO APPLICATION

Client
Highways England
Floor 5
Two Colmore Square
38 Colmore Circus
Birmingham
B4 6BN



Development Consent Order Number

TR010022

Project Title

A38
DERBY JUNCTIONS


Drawing Title

TRAFFIC REGULATION
MEASURES PLANS
REGULATION 5(2)(o)
KEY PLAN

Designed GS	Drawn LE	Checked SW	Approved GS	Date 15/04/19
Internal Project No. 60533462			Suitability D7	
Scale @ A1 1:1250			Zone Whole Scheme	

THIS DOCUMENT HAS BEEN PREPARED PURSUANT TO AND SUBJECT TO THE TERMS OF AECOM'S APPOINTMENT BY ITS CLIENT. AECOM ACCEPTS NO LIABILITY FOR ANY USE OF THIS DOCUMENT OTHER THAN BY ITS ORIGINAL CLIENT OR FOLLOWING AECOM'S EXPRESS AGREEMENT TO SUCH USE, AND ONLY FOR THE PURPOSES FOR WHICH IT WAS PREPARED AND PROVIDED.

Drawing Number Highways England PIN HE514503	Originator -ACM	Volume -DCO-	Rev C01
A38_OR_TRO_ZZ-DR-OR-0003			
Location	Type	Role	Number

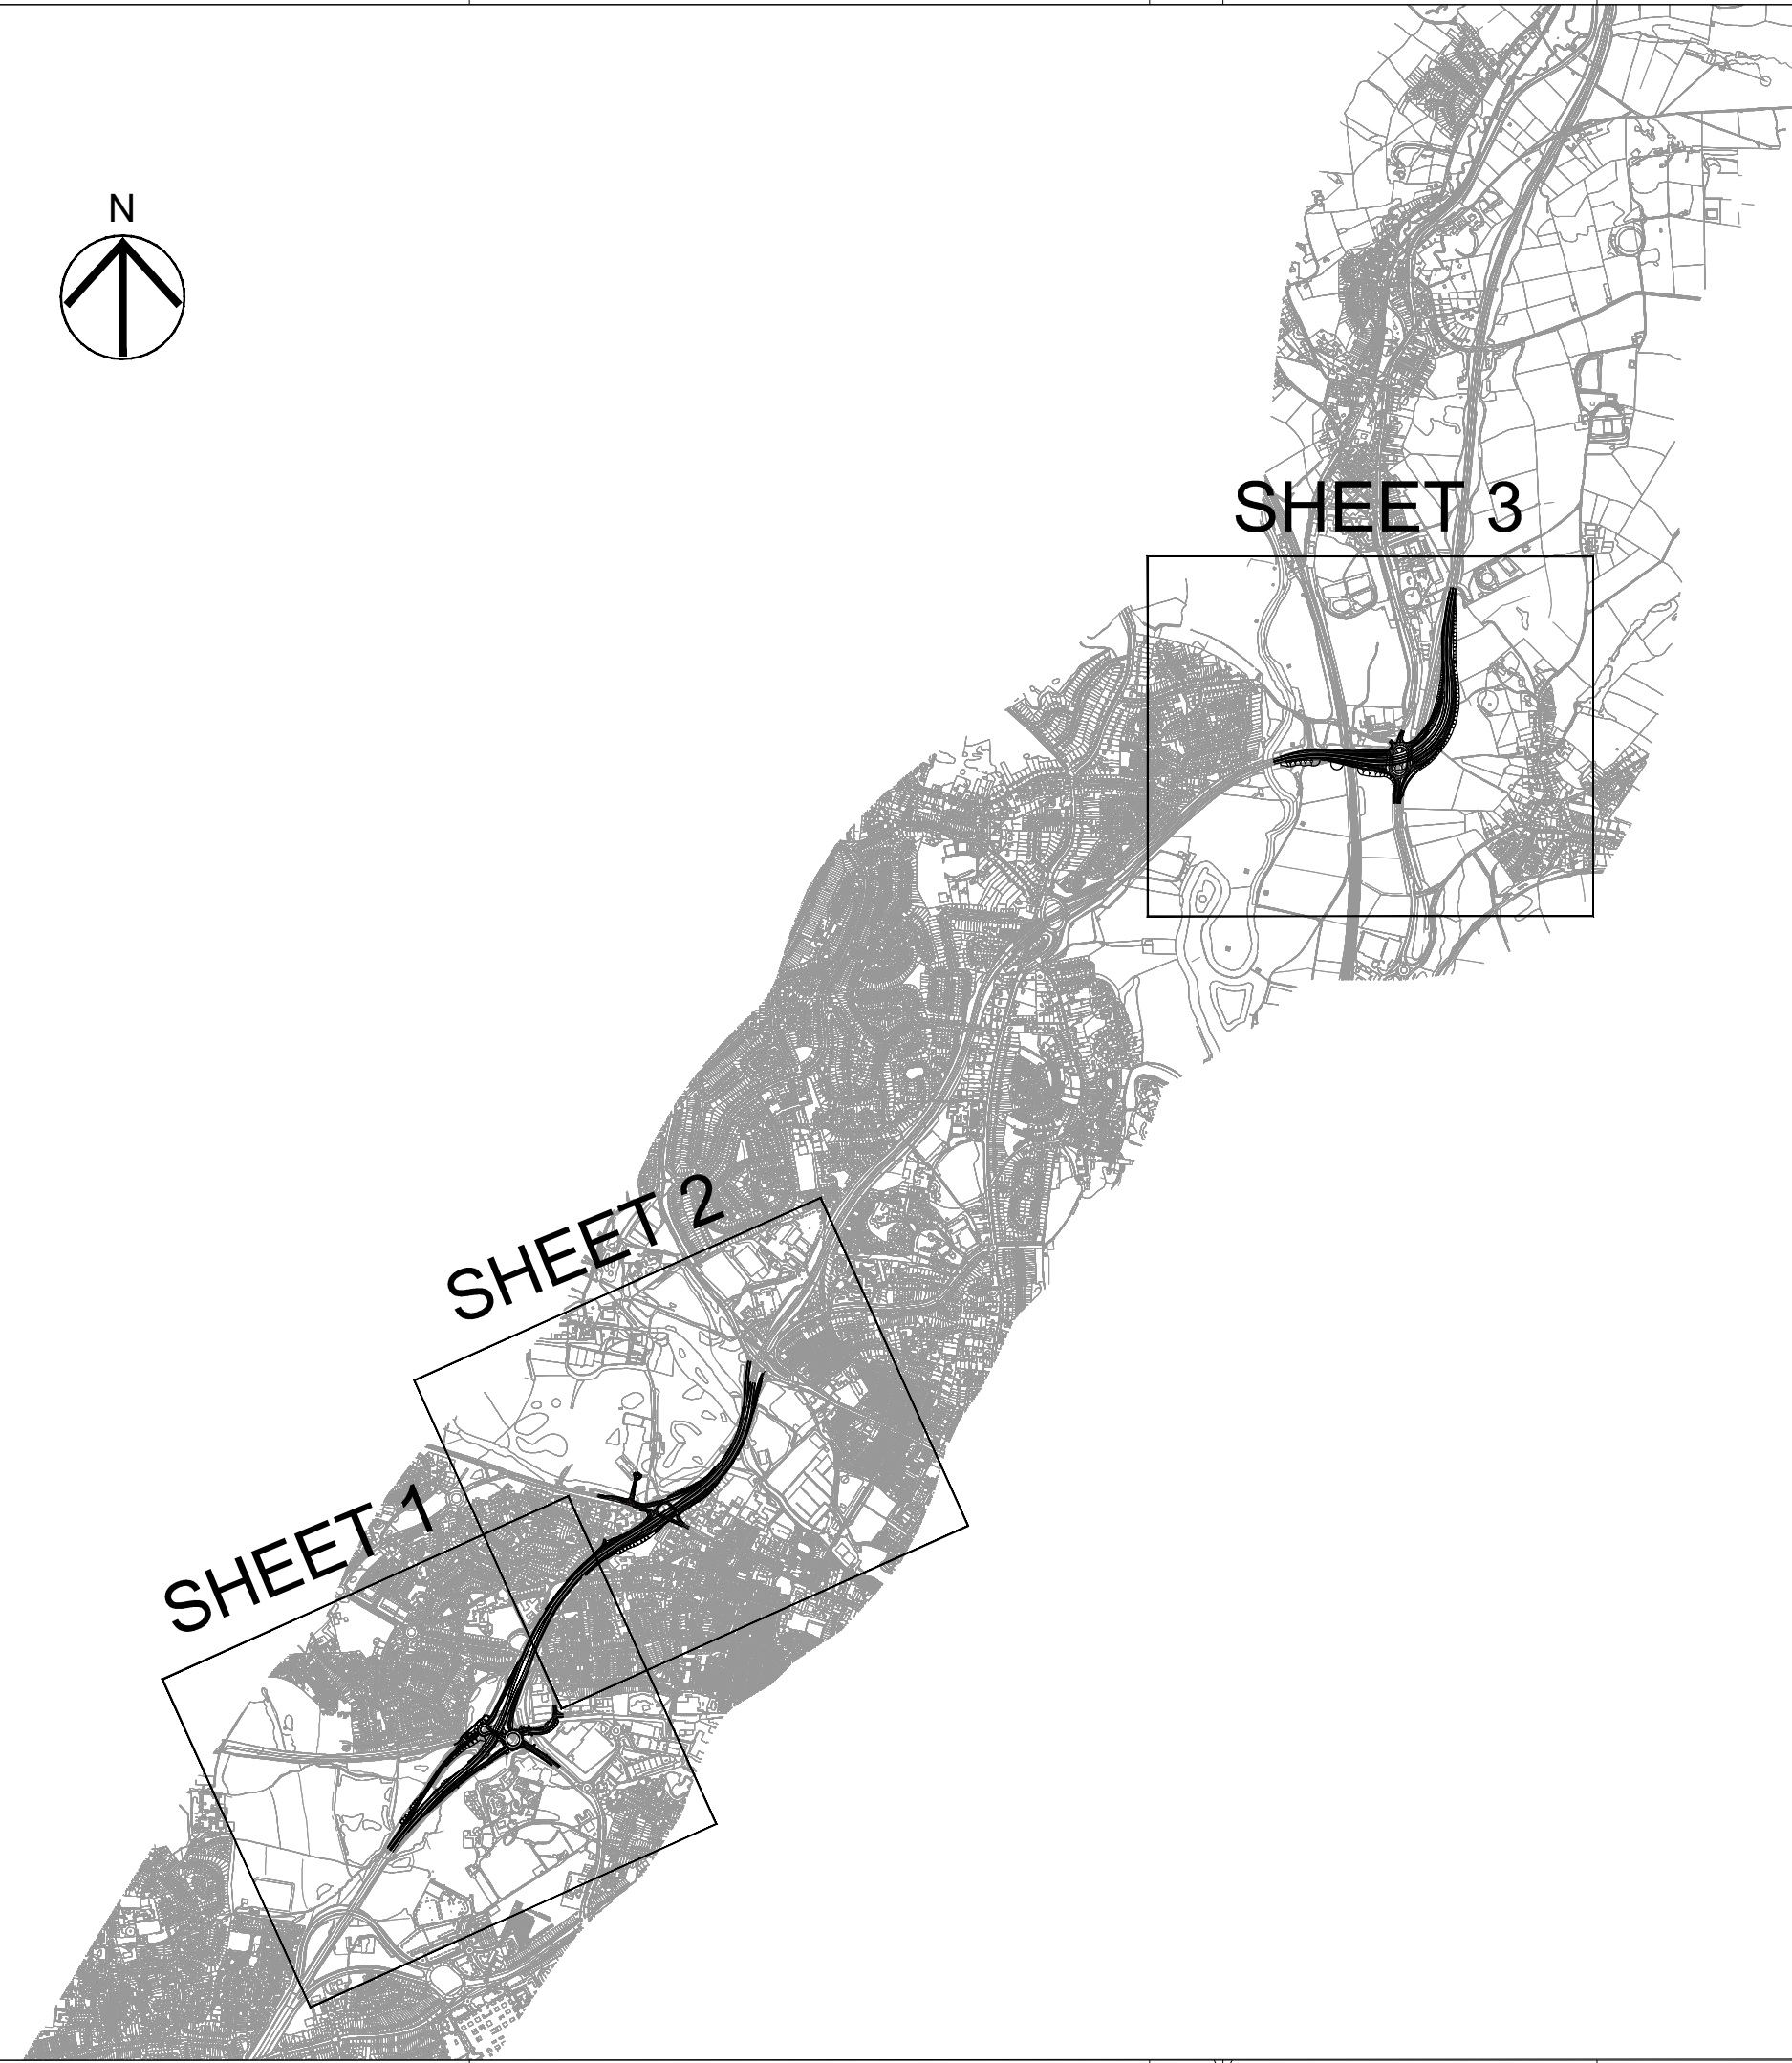

SHEET 1

This aerial photograph shows a complex highway interchange. A proposed road improvement project is highlighted with thick black lines, showing a new or widened section of the highway that splits into two lanes, each with a center turn lane, leading to two different exits. The surrounding area includes various buildings, parking lots, and other roadways. The text 'SHEET 1' is printed in large, bold, black letters in the upper left corner of the image.

THE DESIGN

Client	
--------	--



Development Consent Order Number

Project Title	
---------------	--

1:1250	Whole Scheme
THIS DOCUMENT HAS BEEN PREPARED PURSUANT TO AND SUBJECT TO THE	

Drawing Number	Rev

C01

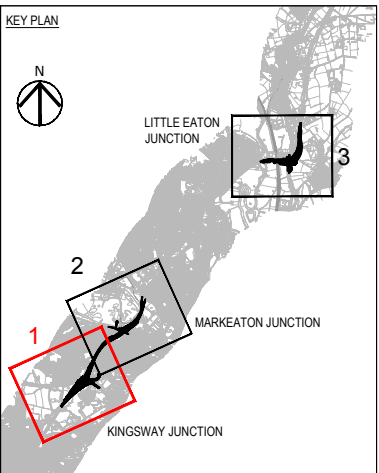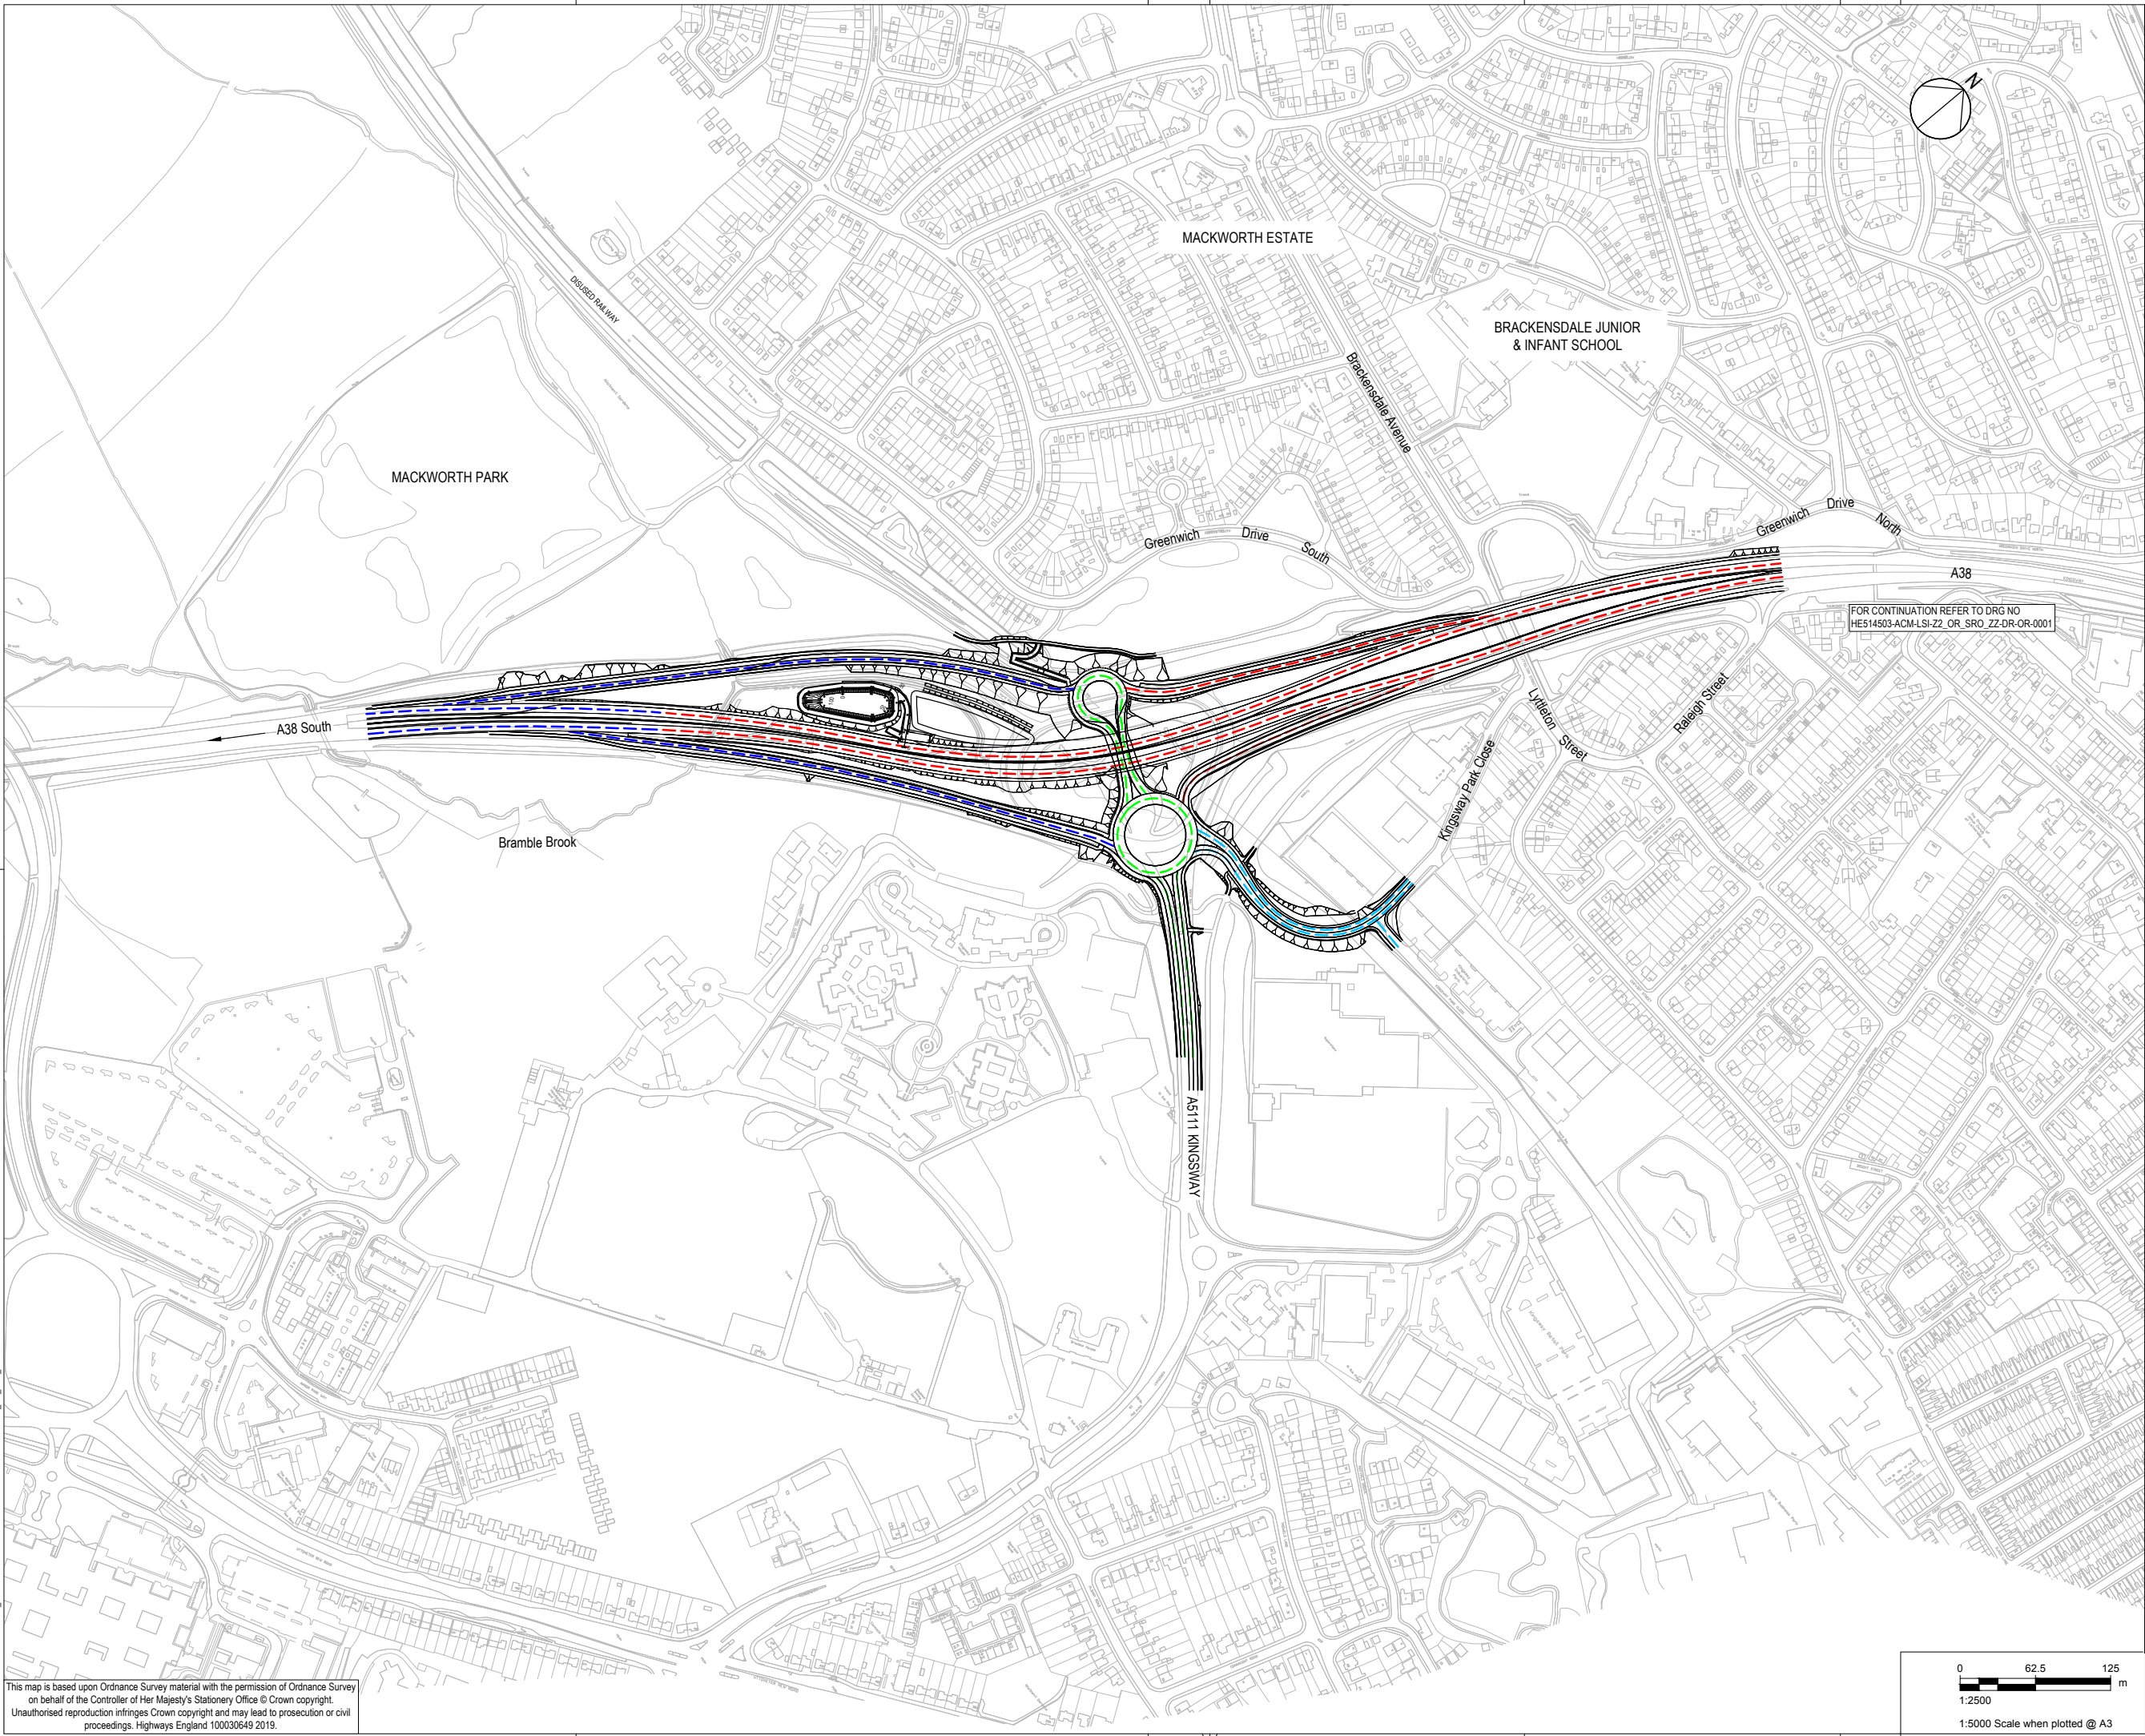

- NOTES**
1. ALL DIMENSIONS ARE IN METRES UNLESS STATED OTHERWISE.
 2. THIS PLAN SHOULD BE READ IN CONJUNCTION WITH OTHER PLANS AND APPLICATION DOCUMENTS IN PARTICULAR SCHEDULE 3 OF THE DEVELOPMENT CONSENT ORDER.

- KEY:**
- PROPOSED NATIONAL SPEED LIMIT
 - PROPOSED 60mph SPEED LIMIT
 - PROPOSED 50mph SPEED LIMIT ON TRUNK ROAD
 - PROPOSED 40mph SPEED LIMIT
 - PROPOSED 30mph SPEED LIMIT

First Issue	LE	GS	17/04/19	C01
Revision Details	By	Check	Date	Suffix

DCO APPLICATION

Client
Highways England
Floor 5
Two Colmore Square
38 Colmore Circus
Birmingham
B4 6BN



Development Consent Order Number
TR010022


Project Title
**A38
DERBY JUNCTIONS**

**TRAFFIC REGULATION
MEASURES PLANS
REGULATION 5(2)(o)
SPEED LIMITS SHEET 1 OF 3**

Designed GS	Drawn LE	Checked SW	Approved GS	Date 15/04/19
Internal Project No. 60533462			Suitability D7	
Scale @ A1 1:1250			Zone A38/A5111 Kingsway	



THIS DOCUMENT HAS BEEN PREPARED PURSUANT TO AND SUBJECT TO THE TERMS OF AECOM'S APPOINTMENT BY ITS CLIENT. AECOM ACCEPTS NO LIABILITY FOR ANY USE OF THIS DOCUMENT OTHER THAN BY ITS ORIGINAL CLIENT OR FOLLOWING AECOM'S EXPRESS AGREEMENT TO SUCH USE, AND ONLY FOR THE PURPOSES FOR WHICH IT WAS PREPARED AND PROVIDED.

Drawing Number Highways England PIN HE514503 -ACM	Originator -DCO-	Volume Z1_OR_TRO_ZZ	Rev C01
Location -DR-OR-0003			1 Type 1 Role 1 Number

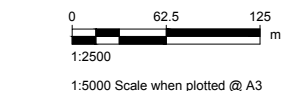

Plot Date: 17 April 2019 13:53:23
File Name: C:\P\WORKING\HGA\DCO\LE\HE514503-ACM-DCO-Z1_OR_TRO_ZZ-DR-OR-0003

This map is based upon Ordnance Survey material with the permission of Ordnance Survey on behalf of the Controller of Her Majesty's Stationery Office © Crown copyright.
Unauthorised reproduction infringes Crown copyright and may lead to prosecution or civil proceedings. Highways England 100030649 2019.

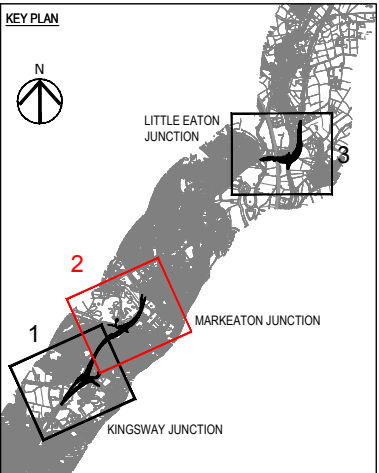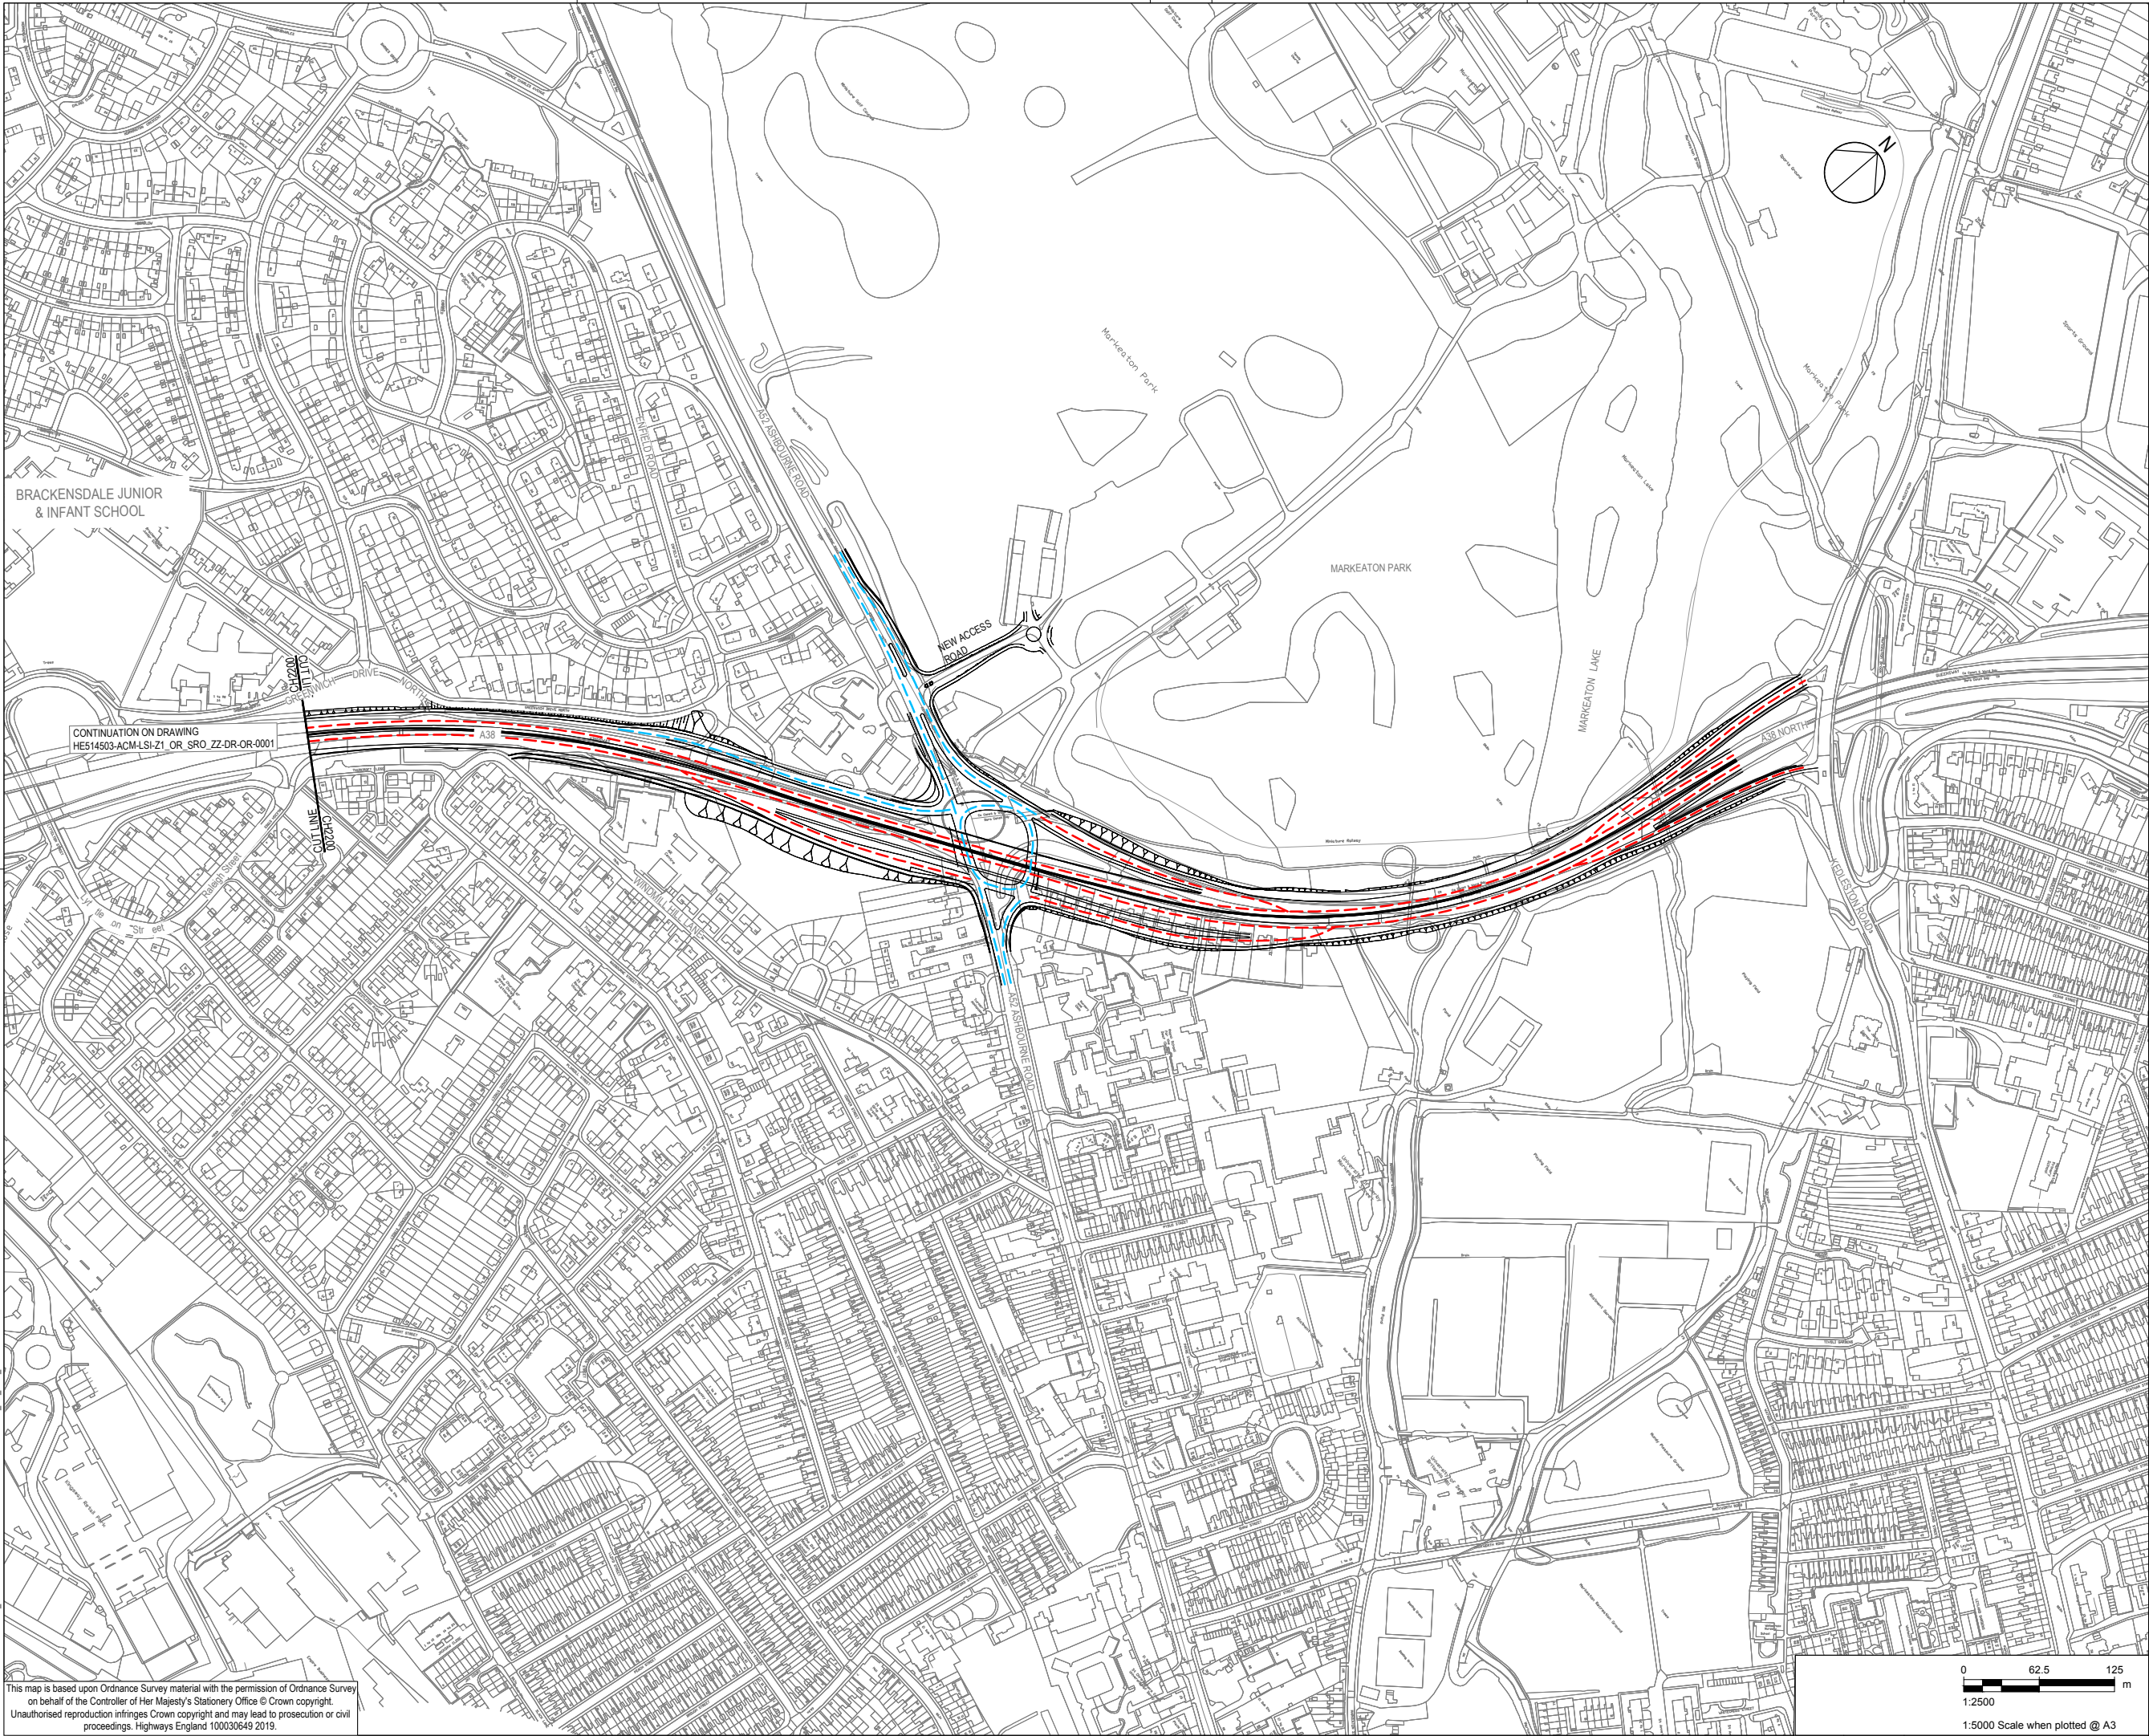

- NOTES**
1. ALL DIMENSIONS ARE IN METRES UNLESS STATED OTHERWISE.
 2. THIS PLAN SHOULD BE READ IN CONJUNCTION WITH OTHER PLANS AND APPLICATION DOCUMENTS IN PARTICULAR SCHEDULE 3 OF THE DEVELOPMENT CONSENT ORDER.

- KEY:**
- PROPOSED NATIONAL SPEED LIMIT
 - PROPOSED 60mph SPEED LIMIT ON TRUNK ROAD
 - PROPOSED 50mph SPEED LIMIT
 - PROPOSED 40mph SPEED LIMIT
 - PROPOSED 30mph SPEED LIMIT

First Issue	LE	GS	17/04/19	C01
Revision Details	By	Check	Date	Suffix

Purpose of issue
DCO APPLICATION

Client
Highways England
Floor 5
Two Colmore Square
38 Colmore Circus
Birmingham
B4 6BN



Development Consent Order Number
TR010022

Project Title
**A38
DERBY JUNCTIONS**


Drawing Title
**TRAFFIC REGULATION
MEASURES PLANS
REGULATION 5(2)(o)
SPEED LIMITS SHEET 2 OF 3**

Designed GS	Drawn LE	Checked SW	Approved GS	Date 15/04/19
Internal Project No. 60533462			Suitability D7	
Scale @ A1 1:1250			Zone A38/A52 Markeaton	

THIS DOCUMENT HAS BEEN PREPARED PURSUANT TO AND SUBJECT TO THE TERMS OF AECOM'S APPOINTMENT BY ITS CLIENT. AECOM ACCEPTS NO LIABILITY FOR ANY USE OF THIS DOCUMENT OTHER THAN BY ITS ORIGINAL CLIENT OR FOLLOWING AECOM'S EXPRESS AGREEMENT TO SUCH USE, AND ONLY FOR THE PURPOSES FOR WHICH IT WAS PREPARED AND PROVIDED.

Drawing Number HE514503 -ACM	Originator -DCO-	Volume ZZ -OR- TRO_ZZ	Rev C01
Location A38/A52 Markeaton			Rev 1

0 62.5 125
1:2500
1:5000 Scale when plotted @ A3

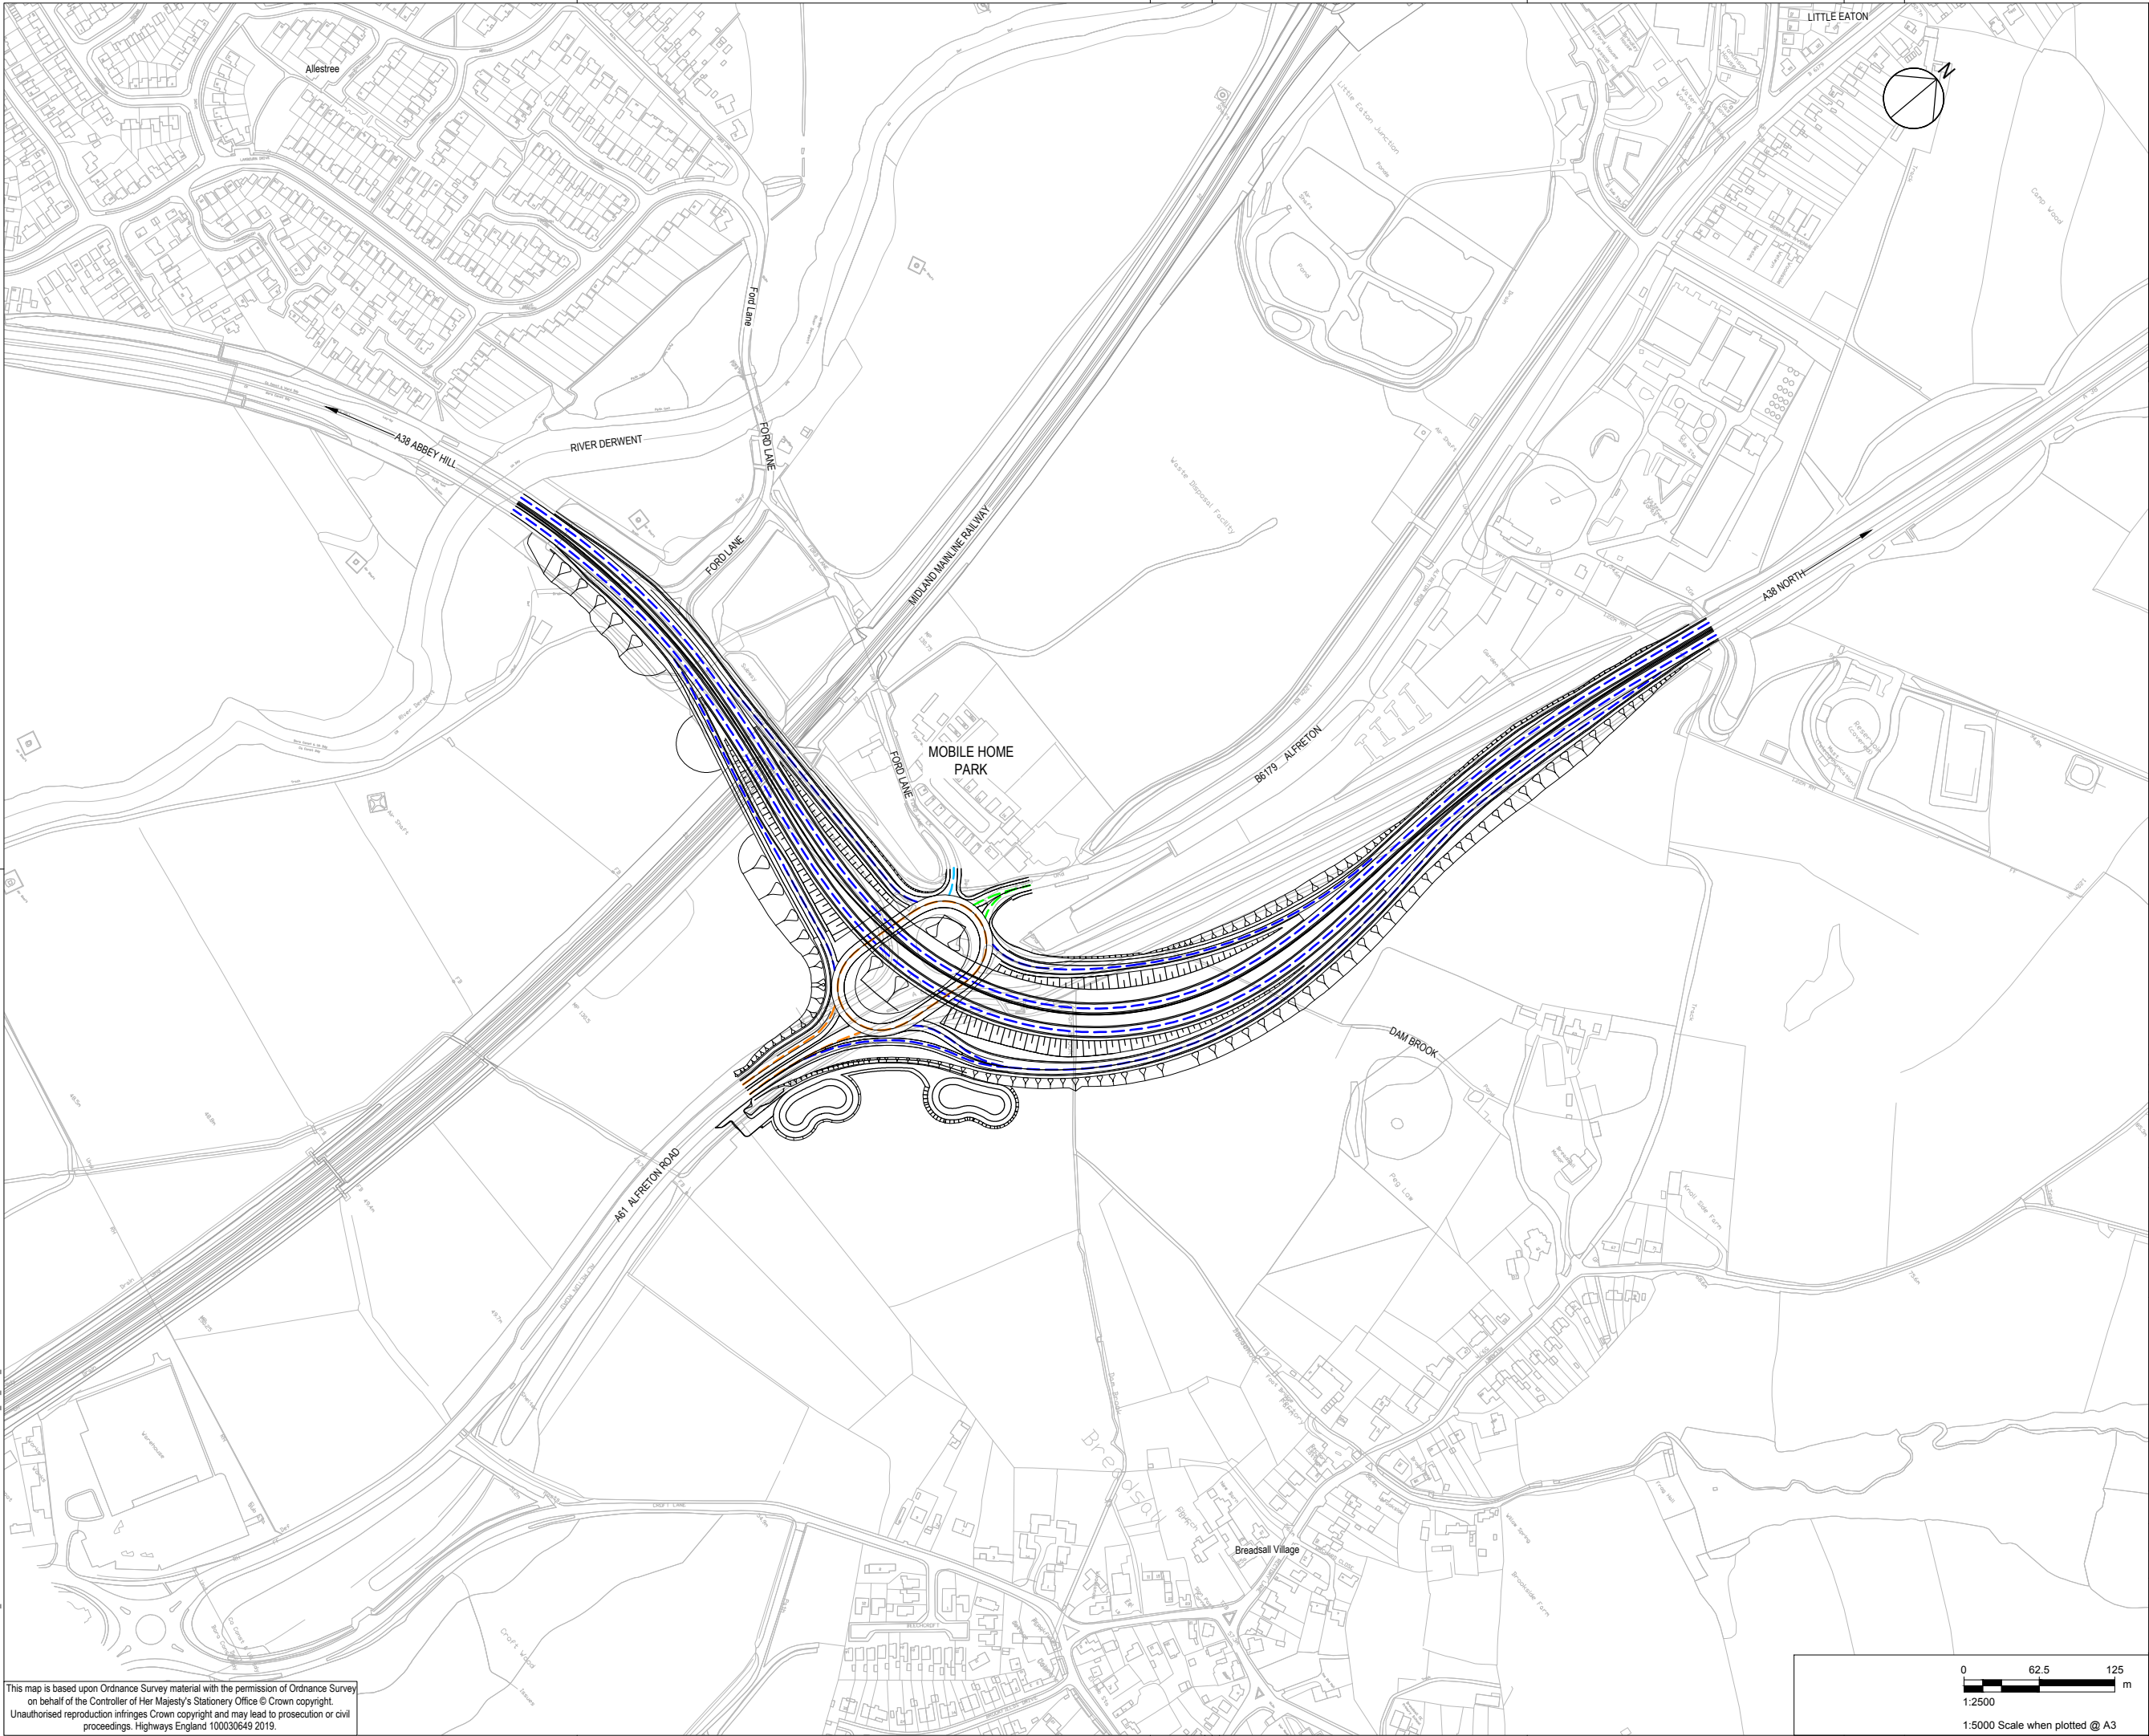

KEY PLAN

NOTES

1. ALL DIMENSIONS ARE IN METRES UNLESS STATED OTHERWISE.

2. THIS PLAN SHOULD BE READ IN CONJUNCTION WITH OTHER PLANS AND APPLICATION DOCUMENTS IN PARTICULAR SCHEDULE 3 OF THE DEVELOPMENT CONSENT ORDER.

KEY:

— PROPOSED NATIONAL SPEED LIMIT

— PROPOSED 60mph SPEED LIMIT

— PROPOSED 50mph SPEED LIMIT ON TRUNK ROAD

— PROPOSED 40mph SPEED LIMIT

— PROPOSED 30mph SPEED LIMIT

First Issue	LE	GS	17/04/19	C01
Revision Details	By	Check	Date	Suffix
Purpose of issue				
DCO APPLICATION				
Client Highways England Floor 5 Two Colmore Square 38 Colmore Circus Birmingham B4 6BN				
Development Consent Order Number TR010022				
Project Title A38 DERBY JUNCTIONS				
Drawing Title TRAFFIC REGULATION MEASURES PLANS REGULATION 5(2)(o) SPEED LIMITS SHEET 3 OF 3				
Designed GS	Drawn LE	Checked SW	Approved GS	Date 15/04/19
Internal Project No. 60533462			Suitability D7	
Scale @ A1 1:1250			Zone A38/A61 Little Eaton	
THIS DOCUMENT HAS BEEN PREPARED PURSUANT TO AND SUBJECT TO THE TERMS OF AECOM'S APPOINTMENT BY ITS CLIENT. AECOM ACCEPTS NO LIABILITY FOR ANY USE OF THIS DOCUMENT OTHER THAN BY ITS ORIGINAL CLIENT OR FOLLOWING AECOM'S EXPRESS AGREEMENT TO SUCH USE, AND ONLY FOR THE PURPOSES FOR WHICH IT WAS PREPARED AND PROVIDED.				
Drawing Number Highways England PIN HE514503 -ACM			Volume -DCO- Z3_OR_TRO_ZZ	
Location			Rev C01	

This map is based upon Ordnance Survey material with the permission of Ordnance Survey on behalf of the Controller of Her Majesty's Stationery Office © Crown copyright. Unauthorised reproduction infringes Crown copyright and may lead to prosecution or civil proceedings. Highways England 100030649 2019.

0 62.5 125 m

1:2500

1:5000 Scale when plotted @ A3

Plot Date: 17 April 2019 17:30:21
File Name: C:\P\WORKING\AECOM_EU\LEUNE.M\EVANS\DO46\070\HE514503-ACM\DO46_Z3_OR_TRO_ZZ\DR-OR-0003