

A38 Derby Junctions

TR010022

Volume 2

2.9 Classification of Road Plans

Regulation 5(2)(o)

Planning Act 2008

Infrastructure Planning (Applications: Prescribed
Forms and Procedure) Regulations 2009

April 2019

Infrastructure Planning

Planning Act 2008

**The Infrastructure Planning
(Applications: Prescribed Forms
and Procedure) Regulations 2009**

A38 Derby Junctions
Development Consent Order 202[]


Classification of Road Plans

Regulation Number	Regulation 5(2)(o)
Planning Inspectorate Scheme Reference	TR010022
Application Document Reference	2.9
Author	A38 Derby Junctions Project Team, Highways England

Version	Date	Status of Version
1	April 2019	DCO Application

Schedule of Plans included in this Application Document

Drawing Number	Drawing Title	Revision
HE514503-ACM-DCO-A38_OR_TRO_ZZ-DR-OR-0002	CLASSIFICATION OF ROADS PLAN REGULATION 5(2)(0) KEY PLAN	C01
HE514503-ACM-DCO-Z1_OR_TRO_ZZ-DR-OR-0001	CLASSIFICATION OF ROADS PLAN REGULATION 5(2)(0) SHEET 1 OF 3	C01
HE514503-ACM-DCO-Z2_OR_TRO_ZZ-DR-OR-0001	CLASSIFICATION OF ROADS PLAN REGULATION 5(2)(0) SHEET 2 OF 3	C01
HE514503-ACM-DCO-Z3_OR_TRO_ZZ-DR-OR-0001	CLASSIFICATION OF ROADS PLAN REGULATION 5(2)(0) SHEET 3 OF 3	C01

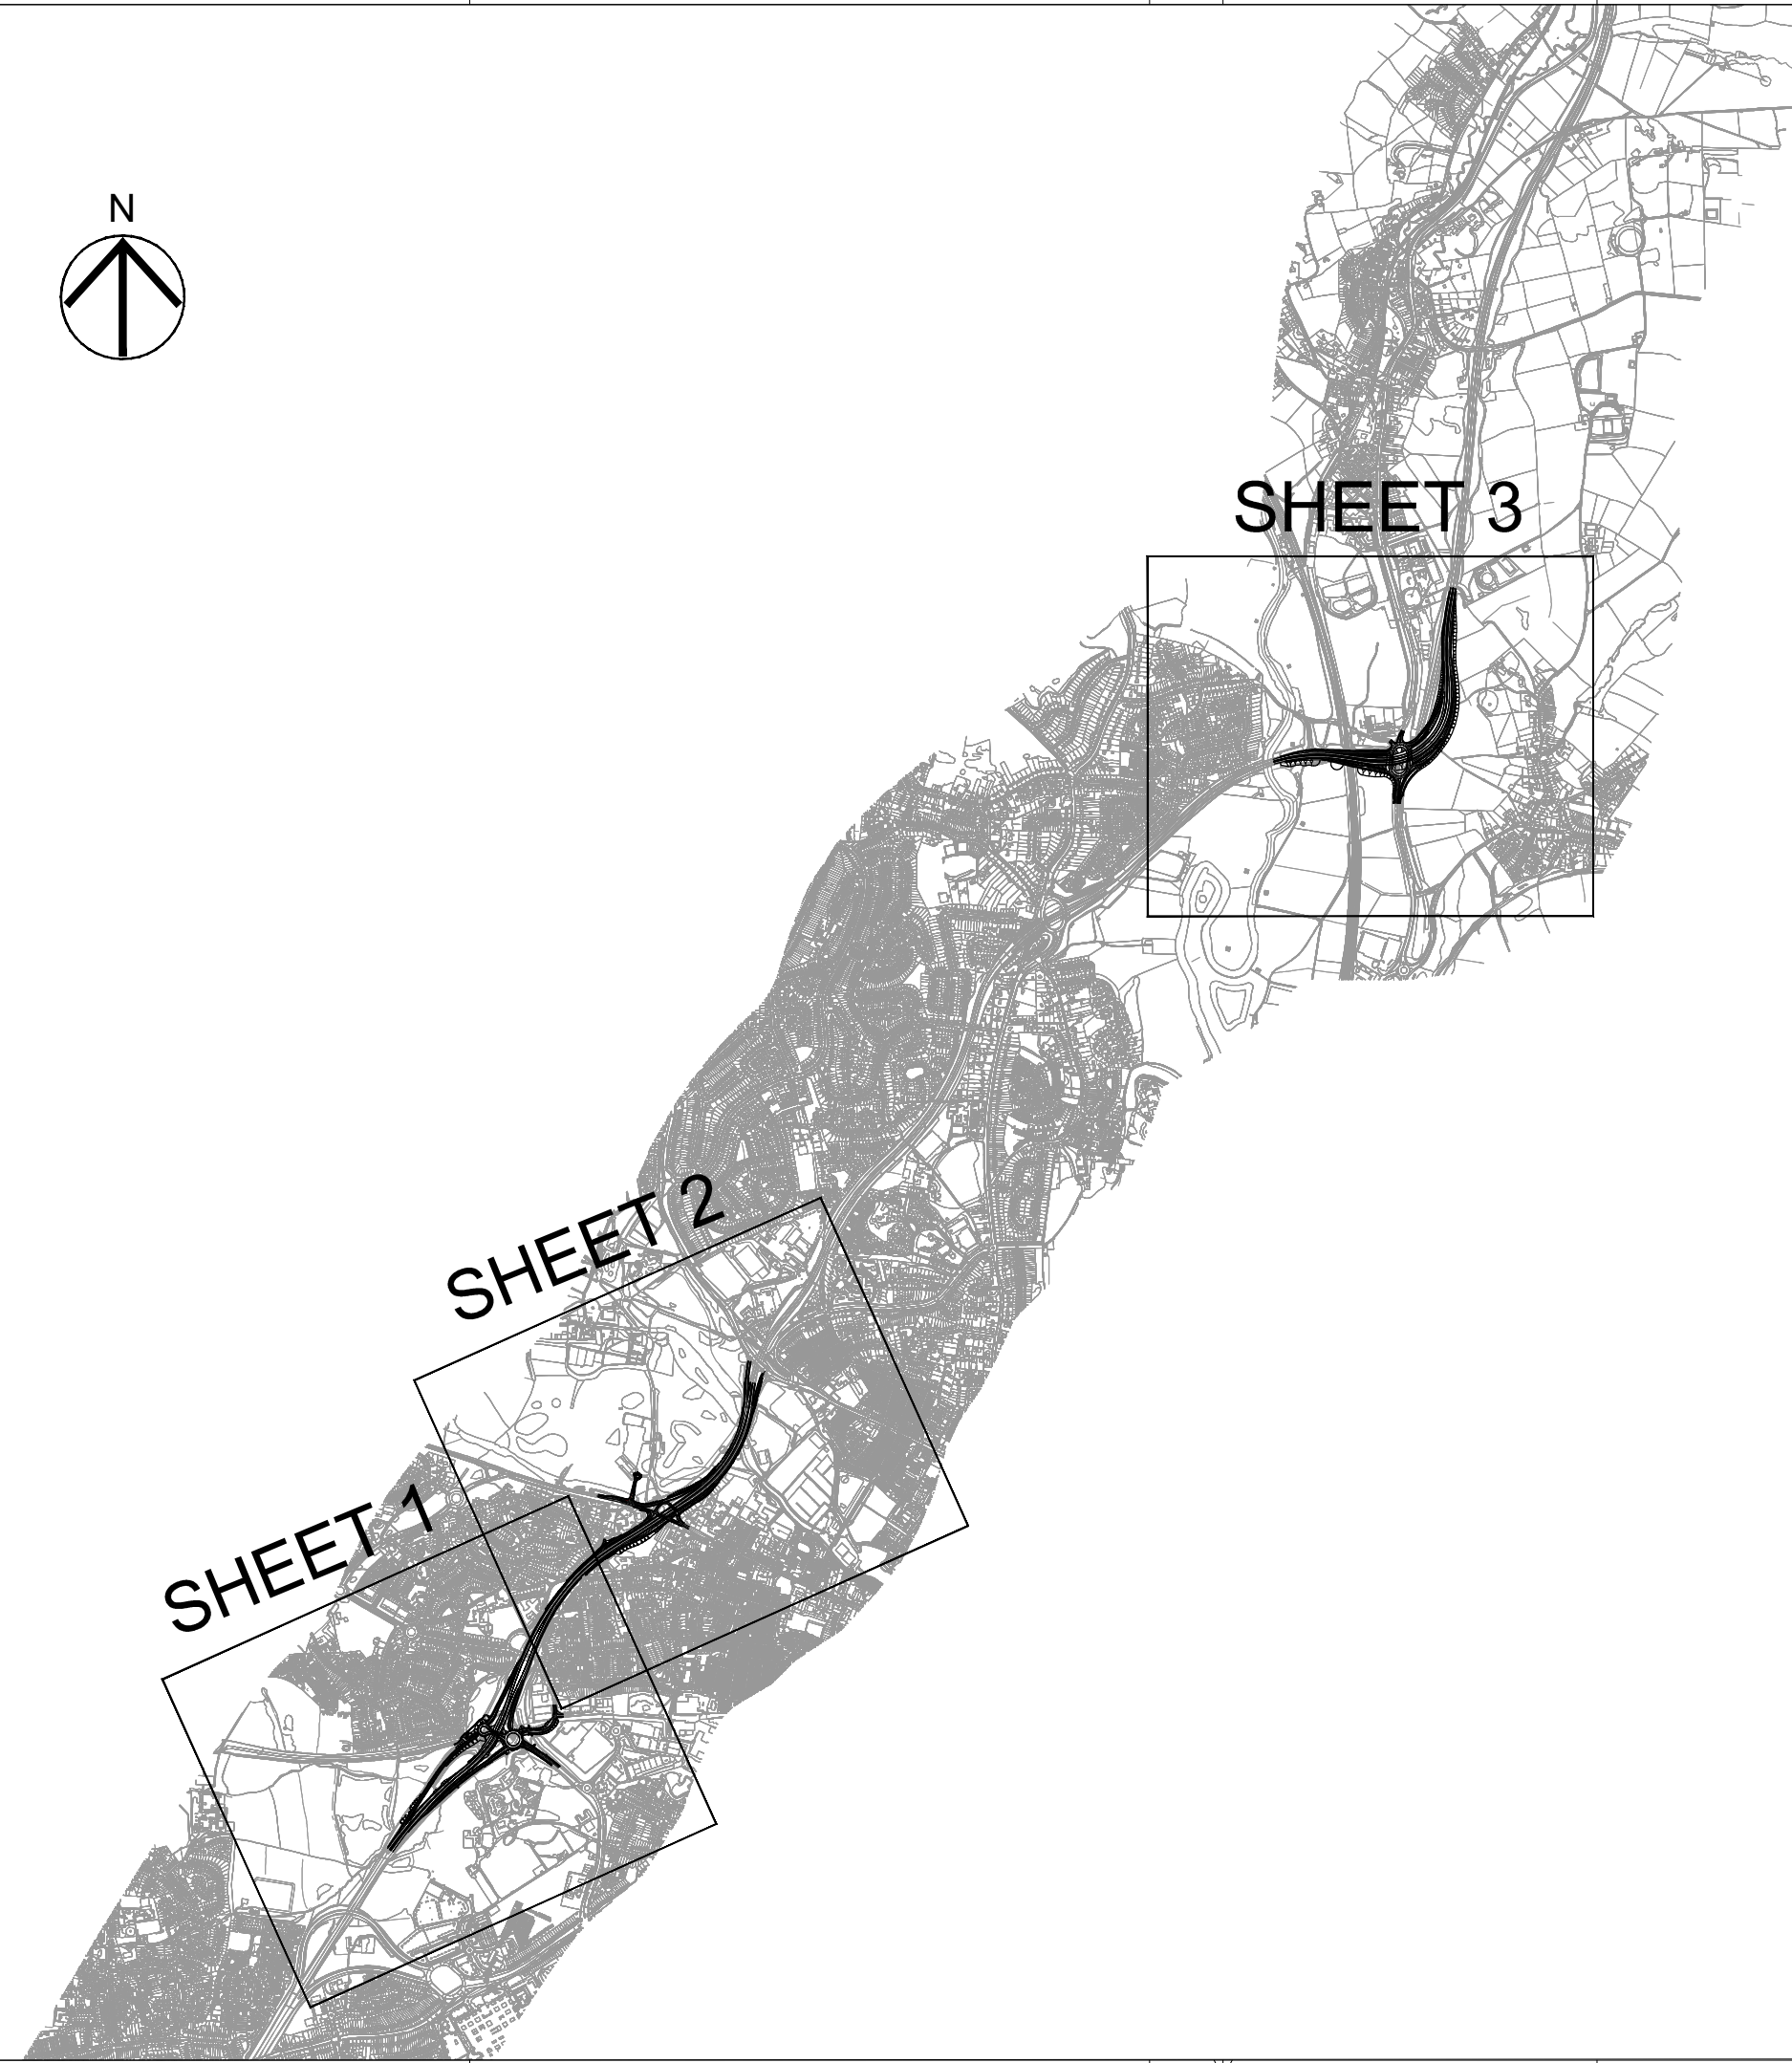


SHEET 1

- KEY:
 — THE DESIGN

Drawing Number			Highways England PIN			Originator			Volume			Rev		
HE514503			-ACM			-DCO -						C01		
A38_OR_TRO_ZZ			-DR-OR-0002											
Location			Type			Role			Number					

Plot Date : 17 April 2019 16:31:59
File Name C:\PMWORKING\AFCOM_EULIKE.ME\ANSID0461070HE514503.ACM.DCO.A38_OR_TRO_ZZ-DR-OR-0002

This map is based upon Ordnance Survey material with the permission of Ordnance Survey on behalf of the Controller of Her Majesty's Stationery Office © Crown copyright. Unauthorised reproduction infringes Crown copyright and may lead to prosecution or civil proceedings. Highways England 100018928 2019

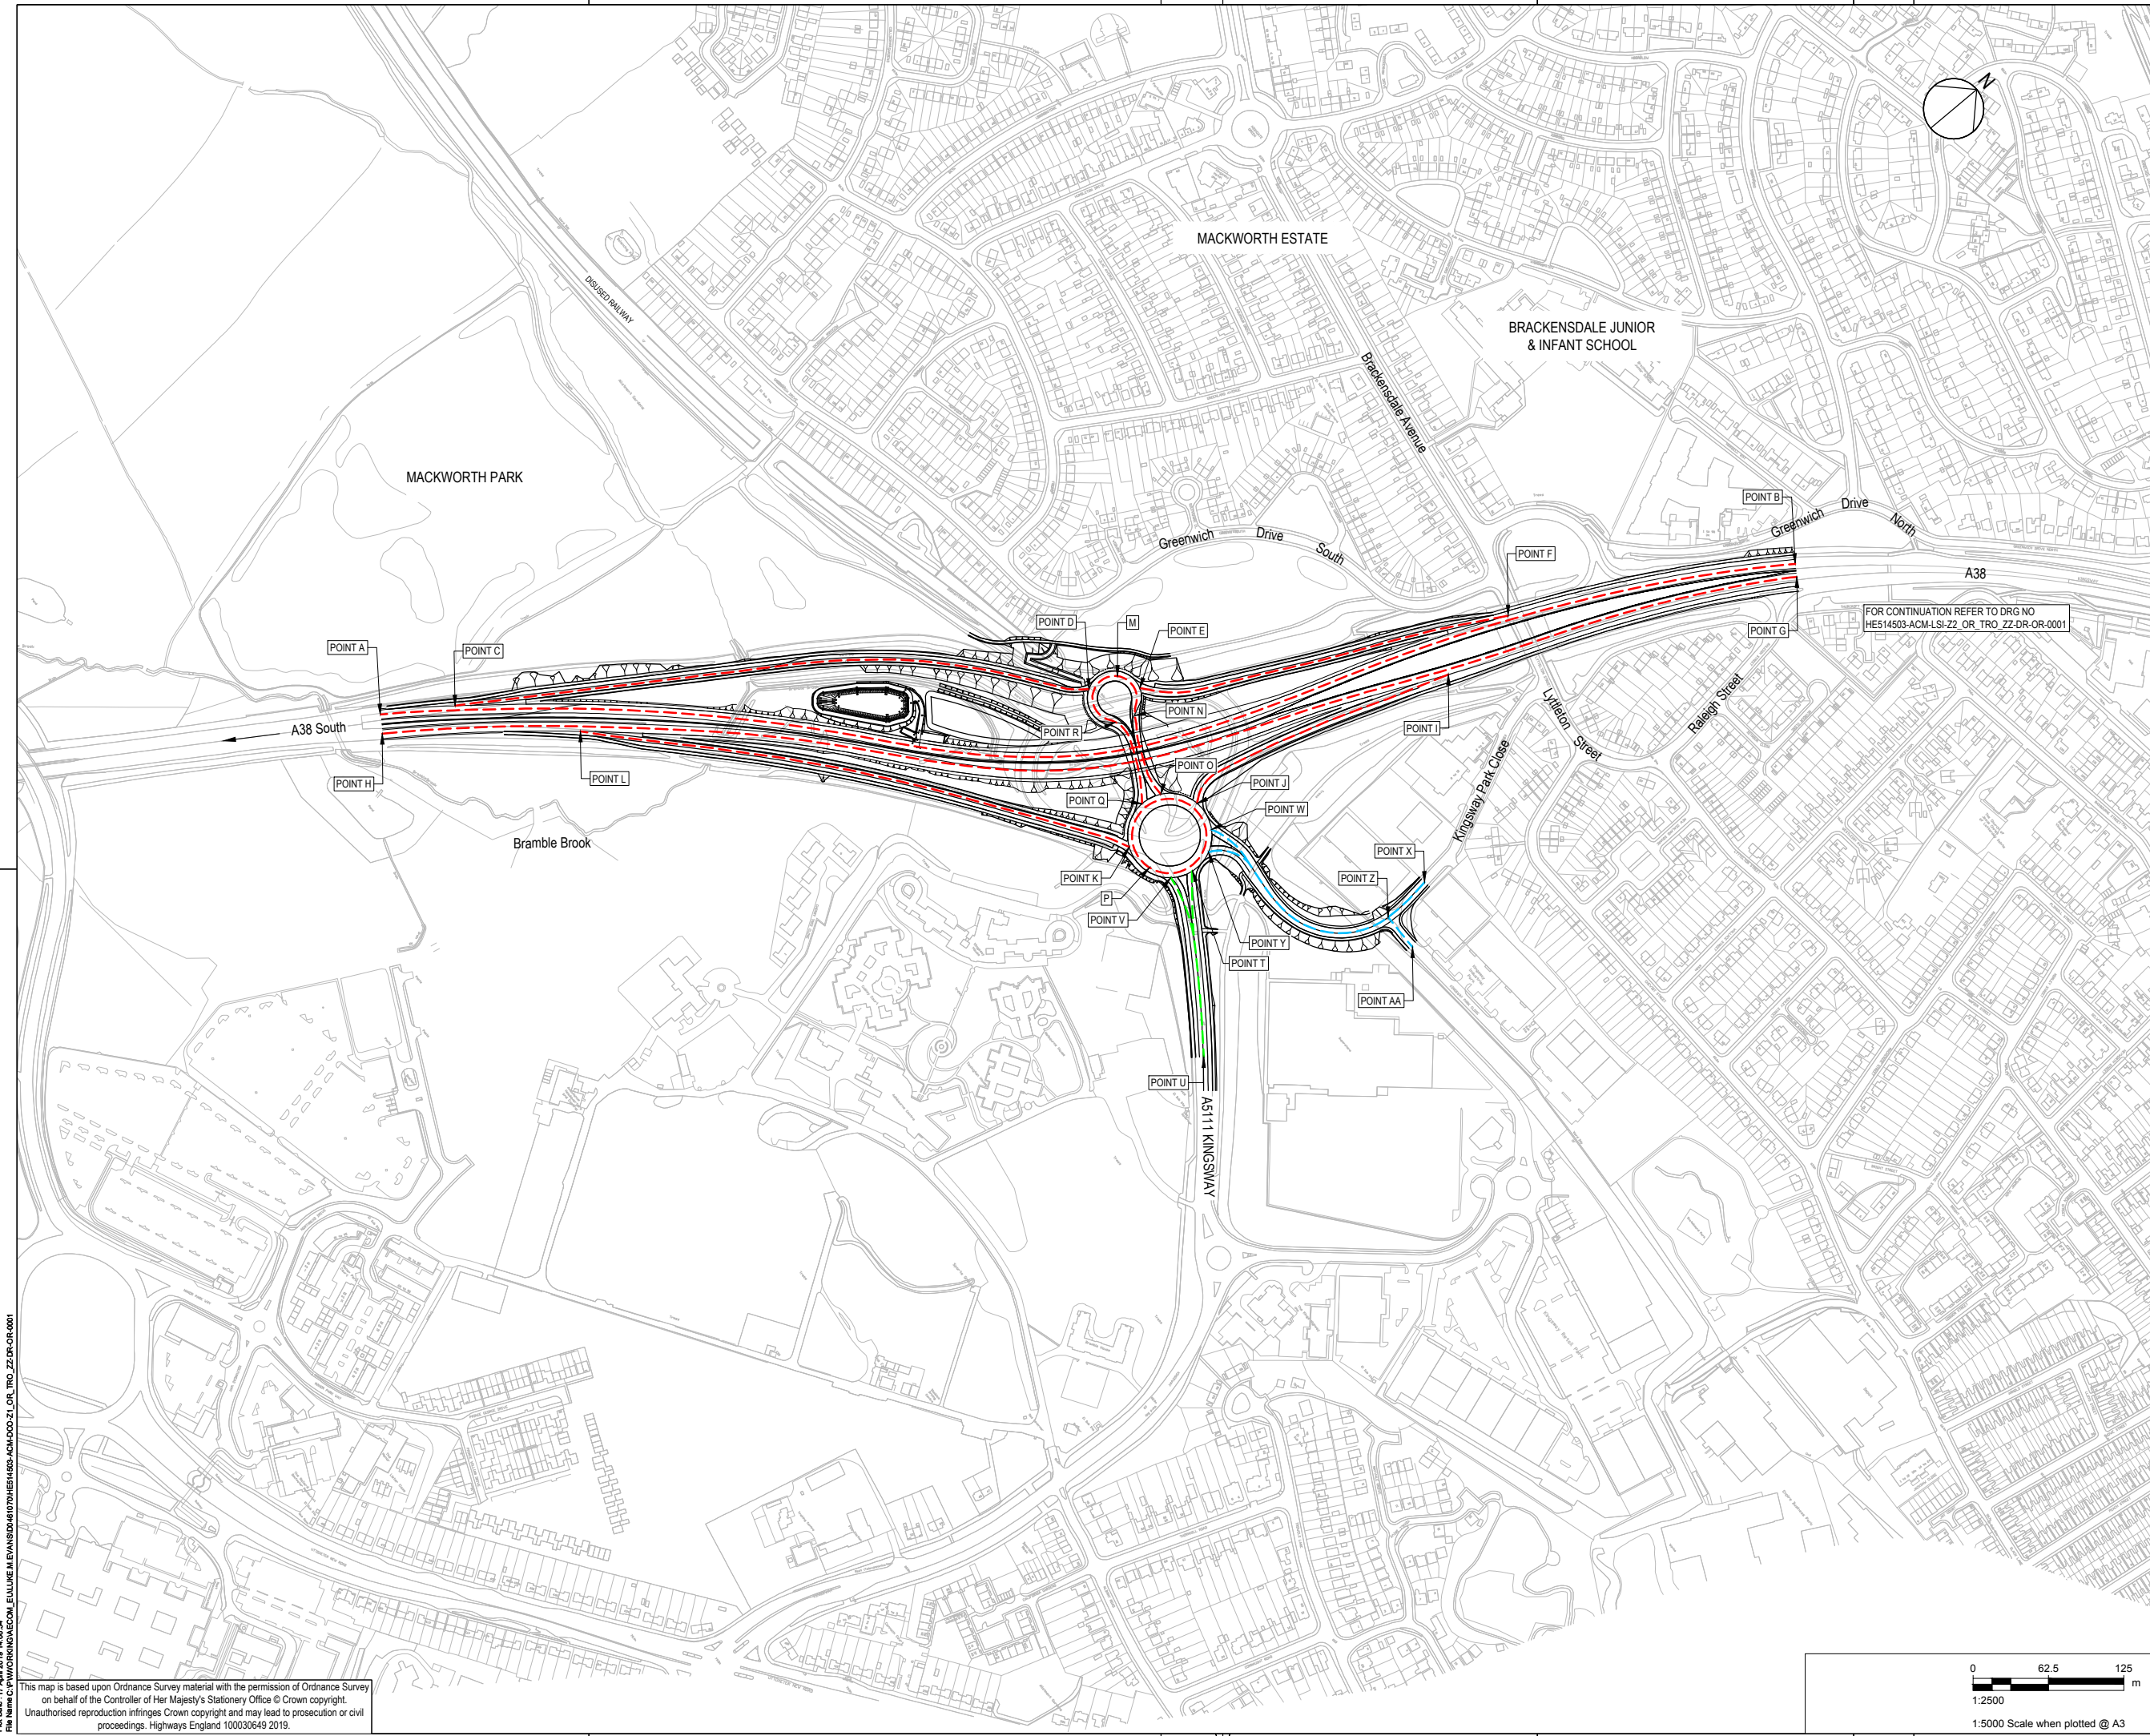

KEY PLAN

NOTES

- ALL DIMENSIONS ARE IN METRES UNLESS STATED OTHERWISE.
- THIS PLAN SHOULD BE READ IN CONJUNCTION WITH OTHER PLANS AND APPLICATION DOCUMENTS IN PARTICULAR SCHEDULE 3 OF THE DEVELOPMENT CONSENT ORDER.
- THE ROADS IDENTIFIED ON THIS PLAN ARE TO BE CLASSIFIED (OR RE-CLASSIFIED) AS PROVIDED FOR IN THE DEVELOPMENT CONSENT ORDER.

KEY:

- PROPOSED TRUNK ROADS
- PROPOSED CLASSIFIED ROADS
- PROPOSED UNCLASSIFIED ROADS

FOR CONTINUATION REFER TO DRG NO
HE514503-ACM-LSI-ZZ OR TRO_ZZ-DR-OR-0001

First Issue	LE	GS	16/04/19	C01
Revision Details	By	Check	Date	Suffix

Purpose of issue

DCO APPLICATION

Client
Highways England
Floor 5
Two Colmore Square
38 Colmore Circus
Birmingham
B4 6BN

Development Consent Order Number
TR010022

Project Title
**A38
DERBY JUNCTIONS**

Drawing Title
**CLASSIFICATION OF ROAD
PLANS
REGULATION 5(2)(o)
SHEET 1 OF 3**

Designed GS	Drawn LE	Checked SW	Approved GS	Date 15/04/19
----------------	-------------	---------------	----------------	------------------

Internal Project No.
60533462

Scale @ A1
1:1250

Suitability
D7

Zone
A38/A511 Kingsway

THIS DOCUMENT HAS BEEN PREPARED PURSUANT TO AND SUBJECT TO THE TERMS OF AECOM'S APPOINTMENT BY ITS CLIENT. AECOM ACCEPTS NO LIABILITY FOR ANY USE OF THIS DOCUMENT OTHER THAN BY ITS ORIGINAL CLIENT OR FOLLOWING AECOM'S EXPRESS AGREEMENT TO SUCH USE, AND ONLY FOR THE PURPOSES FOR WHICH IT WAS PREPARED AND PROVIDED.

Drawing Number Highways England PIN HE514503 -ACM	I Originator -DCO-	I Volume Z1 OR_TRO_ZZ	I Role -DR-OR-0001	Rev C01
--	------------------------------	---------------------------------	------------------------------	-------------------

Location


0 62.5 125 m

1:2500

1:5000 Scale when plotted @ A3

Plot Date: 17 April 2019 14:08:24
File Name: C:\P\WORKING\AECOM_EULINE.M\EVANS\DO-461070\HE514503-ACM-DOO-Z1_OR_TRO_ZZ-DR-OR-0001

This map is based upon Ordnance Survey material with the permission of Ordnance Survey on behalf of the Controller of Her Majesty's Stationery Office © Crown copyright.
Unauthorised reproduction infringes Crown copyright and may lead to prosecution or civil proceedings. Highways England 100030649 2019.

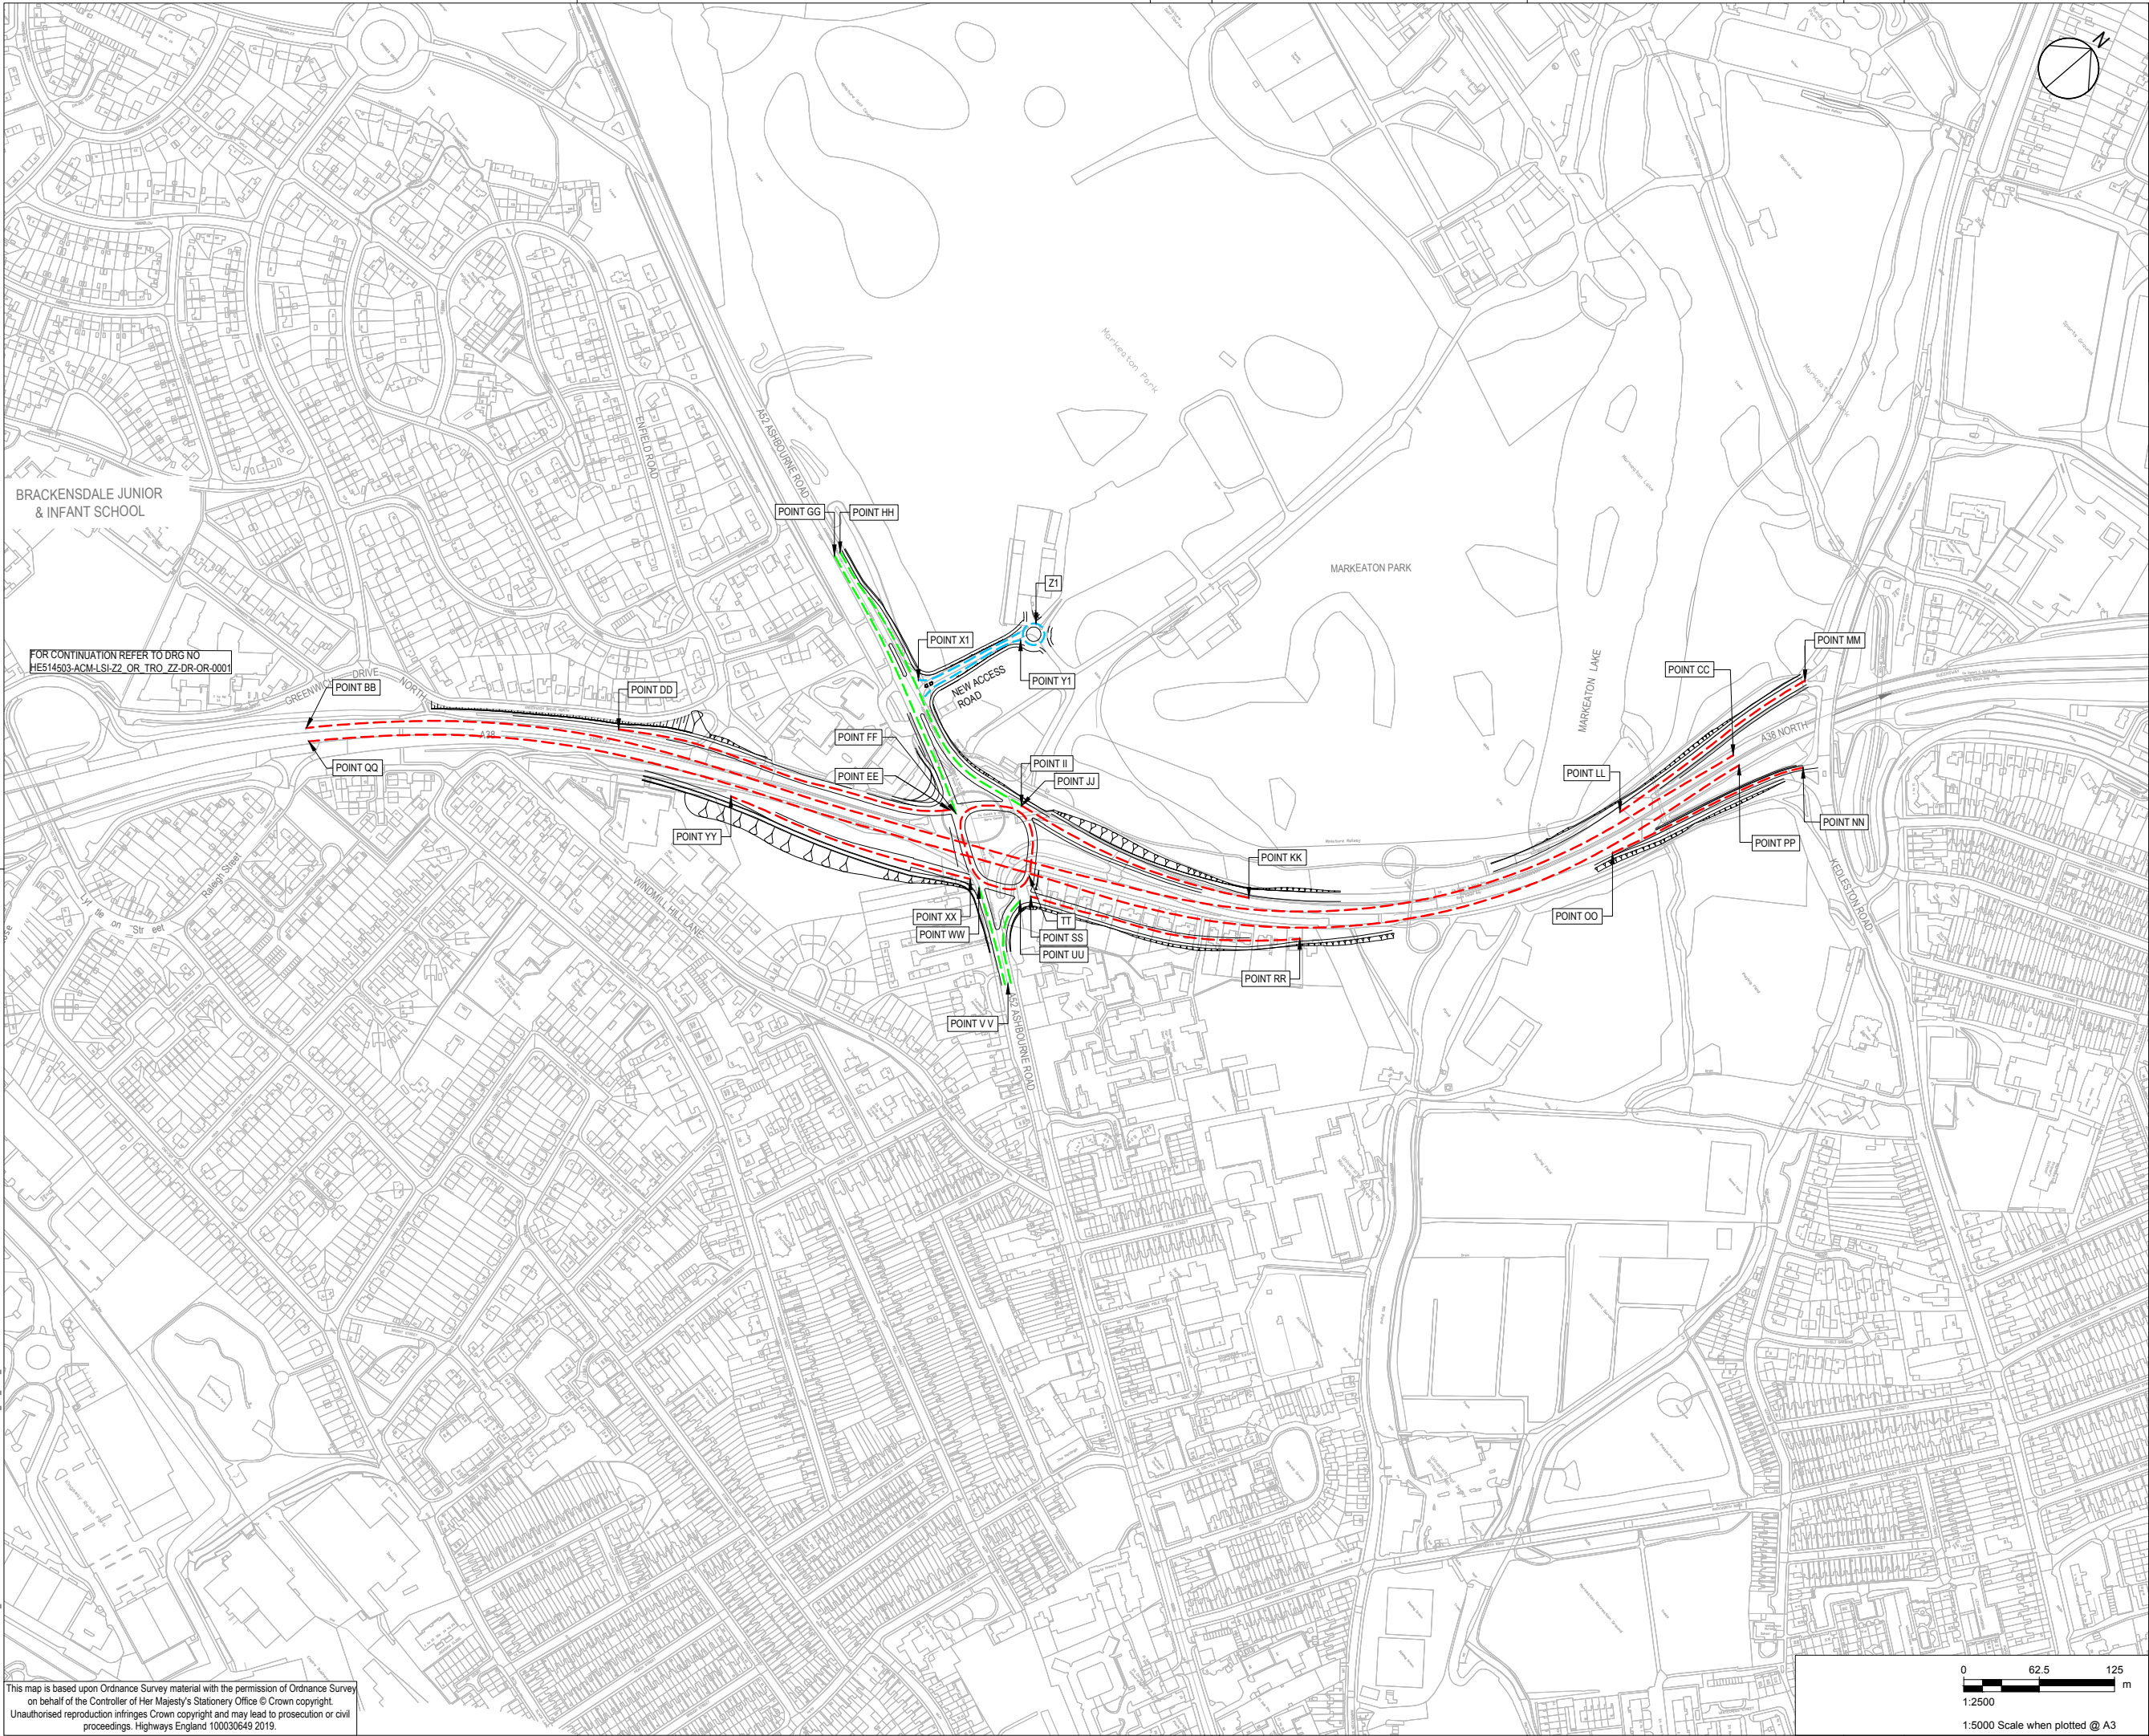

KEY PLAN

- NOTES
1.

ALL DIMENSIONS ARE IN METRES UNLESS STATED OTHERWISE.
2.

THIS PLAN SHOULD BE READ IN CONJUNCTION WITH OTHER PLANS AND APPLICATION DOCUMENTS IN PARTICULAR SCHEDULE 3 OF THE DEVELOPMENT CONSENT ORDER.
3.

THE ROADS IDENTIFIED ON THIS PLAN ARE TO BE CLASSIFIED (OR RE-CLASSIFIED) AS PROVIDED FOR IN THE DEVELOPMENT CONSENT ORDER.
- KEY:
- PROPOSED TRUNK ROADS

PROPOSED CLASSIFIED ROADS

PROPOSED UNCLASSIFIED ROADS

First Issue

LE

GS

16/04/19

C01

Revision Details

By

Check

Date

Suffix

Purpose of issue

DCO APPLICATION

Client

Highways England

Floor 5

Two Colmore Square

38 Colmore Circus

Birmingham

B4 6BN

Development Consent Order Number

TR010022

Project Title

A38

DERBY JUNCTIONS

Drawing Title

CLASSIFICATION OF ROAD PLANS

REGULATION 5(2)(o)

SHEET 2 OF 3

Designed

GS

Drawn

SW

Checked

SW

Approved

GS

Date

15/04/19

Internal Project No.

60533462

Suitability

D7

Scale @ A1

1:1250

Zone

A38/A52 Markeaton

THIS DOCUMENT HAS BEEN PREPARED PURSUANT TO AND SUBJECT TO THE TERMS OF AECOM'S APPOINTMENT BY ITS CLIENT. AECOM ACCEPTS NO LIABILITY FOR ANY USE OF THIS DOCUMENT OTHER THAN BY ITS ORIGINAL CLIENT OR FOLLOWING AECOM'S EXPRESS AGREEMENT TO SUCH USE, AND ONLY FOR THE PURPOSES FOR WHICH IT WAS PREPARED AND PROVIDED.

Drawing Number

Highways England PIN

Originator

Volume

Rev

HE514503 -ACM

-DCO-

ZZ OR_TRO_ZZ

-DR-OR-0001

C01

Location


I Type



I Role

I Number

Plot Date: 17 April 2019 16:37:25
File Name: C:\PWORKING\AECOM_EU\LINE\A\EVANS\DO461070\HE514503-ACM-DOO-ZZ_OR_TRO_ZZ-DR-OR-0001

This map is based upon Ordnance Survey material with the permission of Ordnance Survey on behalf of the Controller of Her Majesty's Stationery Office © Crown copyright. Unauthorised reproduction infringes Crown copyright and may lead to prosecution or civil proceedings. Highways England 100030649 2019.

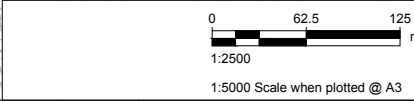

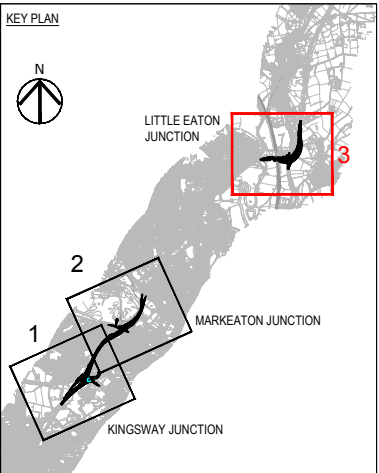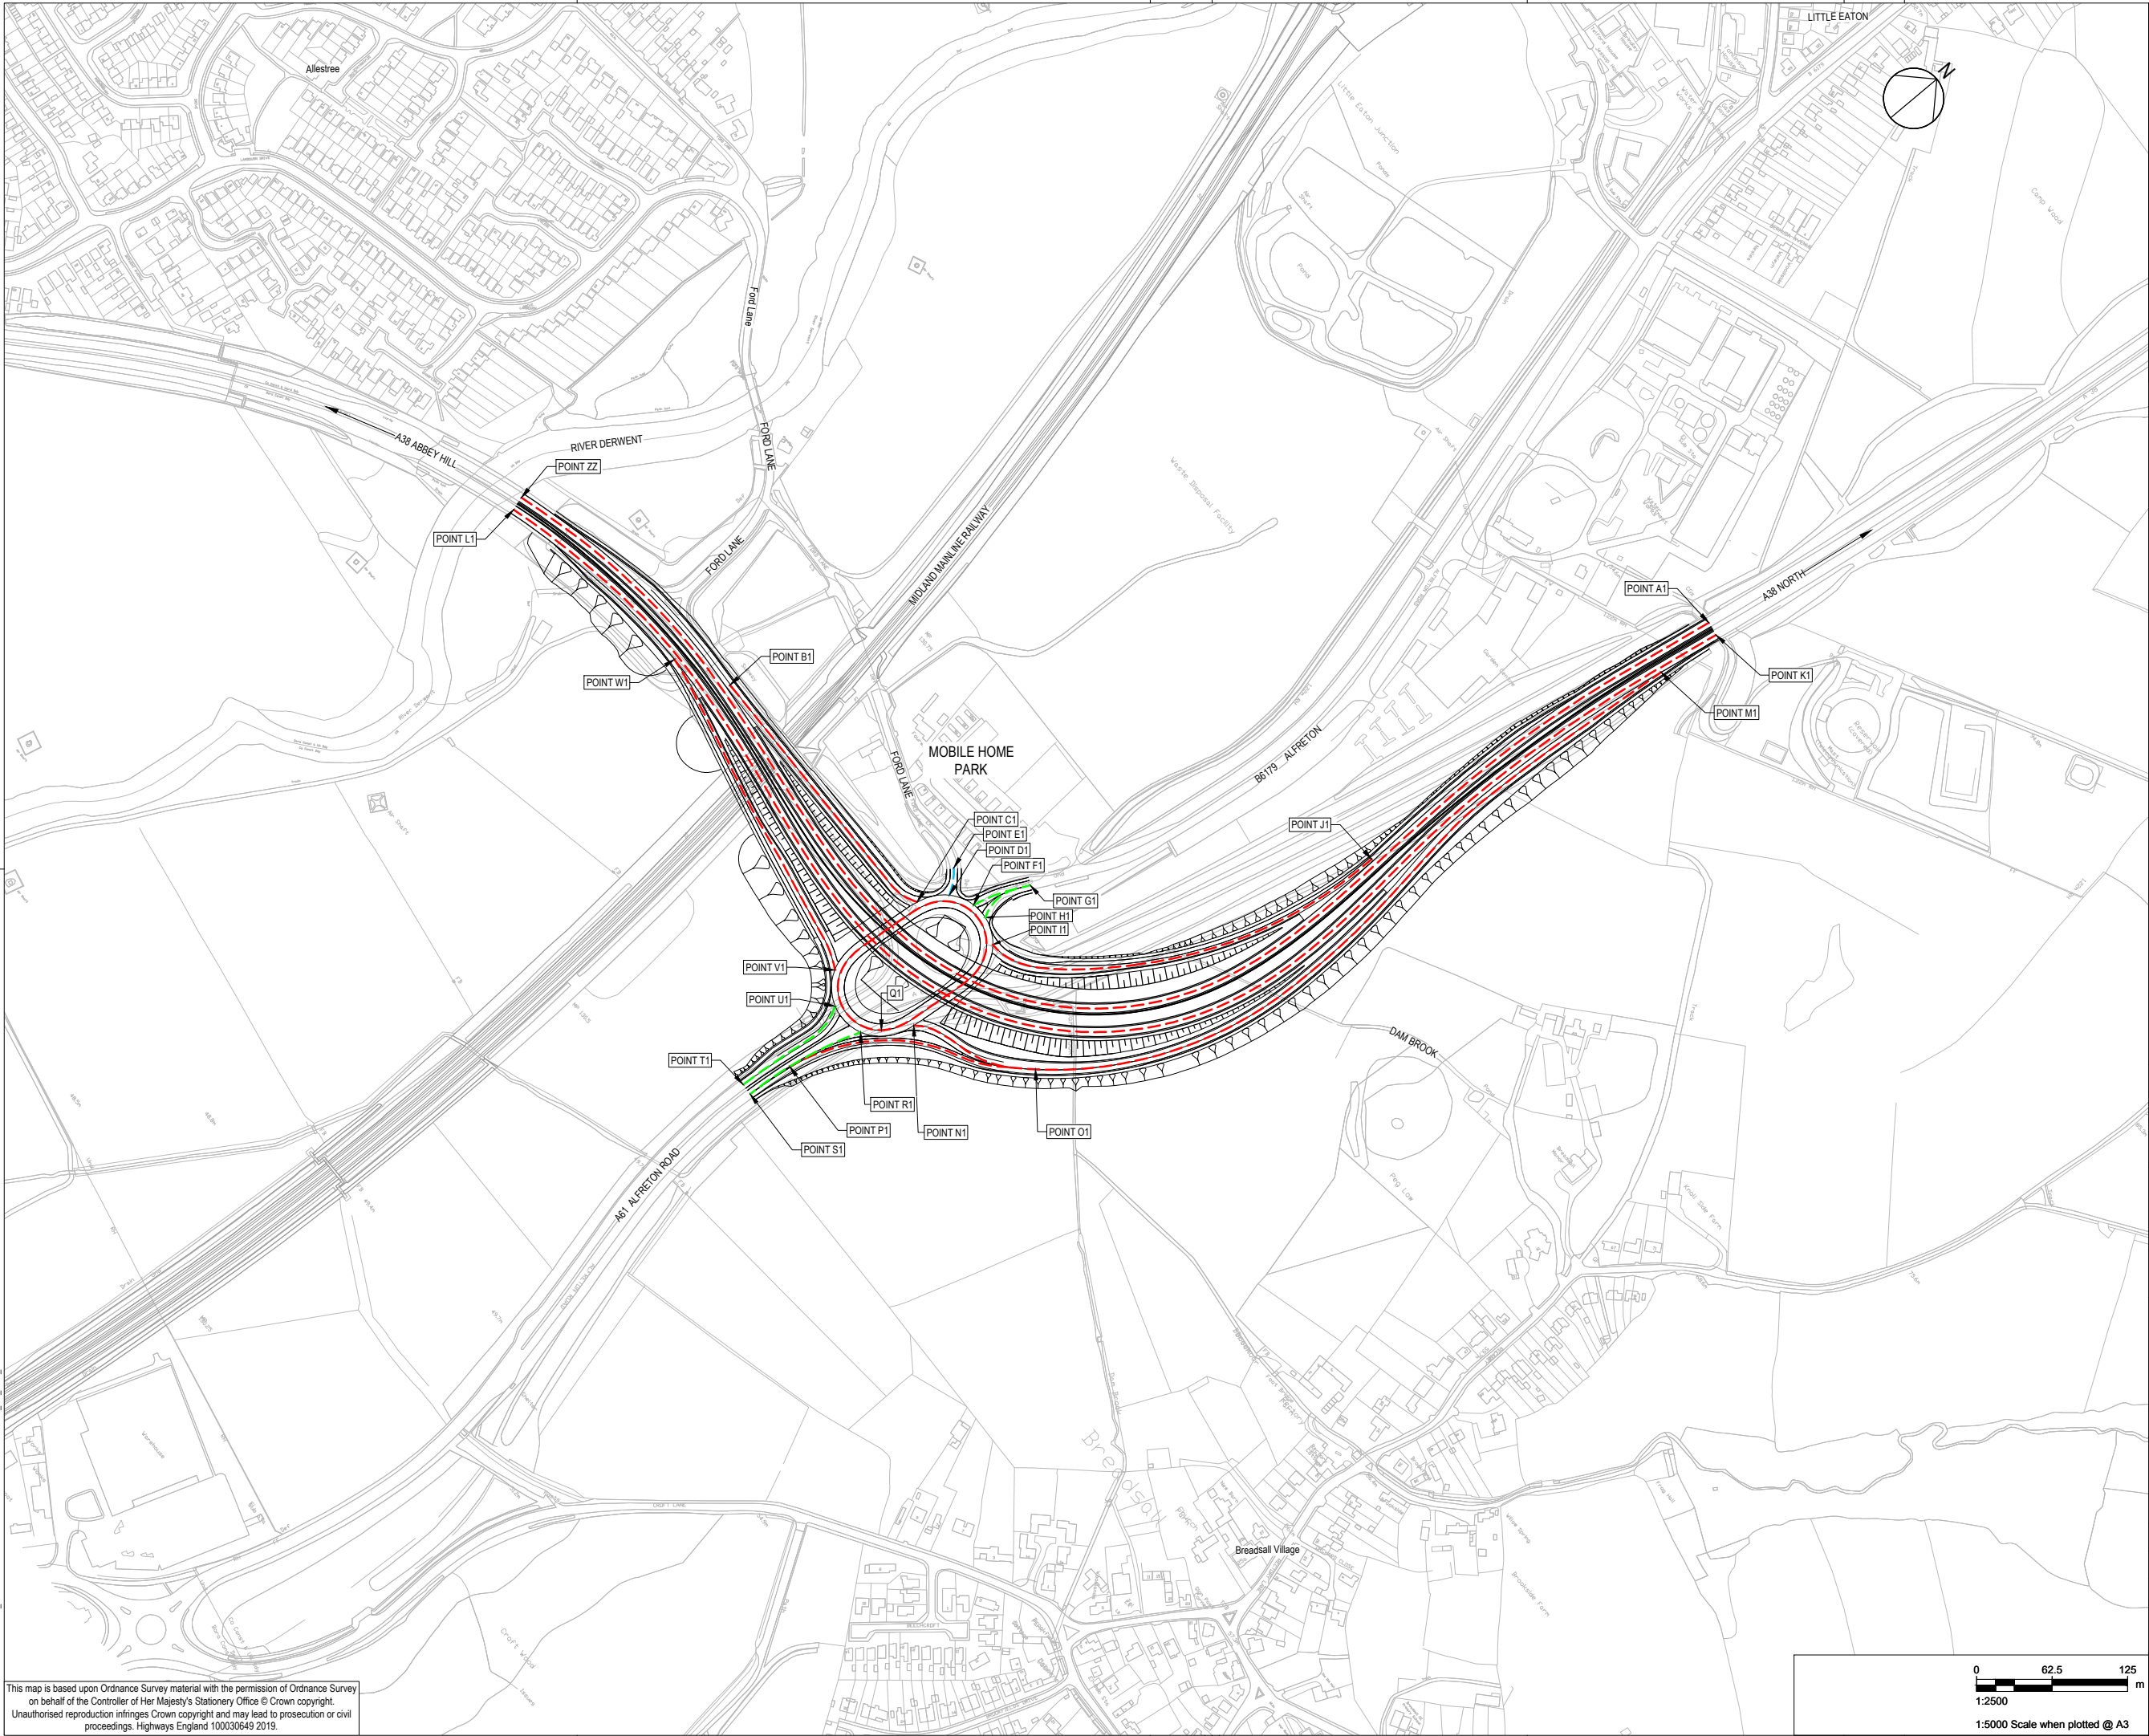

- NOTES**
1. ALL DIMENSIONS ARE IN METRES UNLESS STATED OTHERWISE.
 2. THIS PLAN SHOULD BE READ IN CONJUNCTION WITH OTHER PLANS AND APPLICATION DOCUMENTS IN PARTICULAR SCHEDULE 3 OF THE DEVELOPMENT CONSENT ORDER.
 3. THE ROADS IDENTIFIED ON THIS PLAN ARE TO BE CLASSIFIED (OR RE-CLASSIFIED) AS PROVIDED FOR IN THE DEVELOPMENT CONSENT ORDER.

- KEY:**
- PROPOSED TRUNK ROADS
 - PROPOSED CLASSIFIED ROADS
 - PROPOSED UNCLASSIFIED ROADS

First Issue	LE	GS	16/04/19	C01
Revision Details	By	Check	Date	Suffix

Purpose of issue
DCO APPLICATION

Client
Highways England
Floor 5
Two Colmore Square
38 Colmore Circus
Birmingham
B4 6BN



Development Consent Order Number
TR010022

Project Title
**A38
DERBY JUNCTIONS**

Drawing Title
**CLASSIFICATION OF ROAD
PLANS
REGULATION 5(2)(o)
SHEET 3 OF 3**

Designed GS	Drawn LE	Checked SW	Approved GS	Date 15/04/19
Internal Project No. 60533462		Suitability D7		
Scale @ A1 1:1250		Zone A38/A61 Little Eaton		

THIS DOCUMENT HAS BEEN PREPARED PURSUANT TO AND SUBJECT TO THE TERMS OF AECOM'S APPOINTMENT BY ITS CLIENT. AECOM ACCEPTS NO LIABILITY FOR ANY USE OF THIS DOCUMENT OTHER THAN BY ITS ORIGINAL CLIENT OR FOLLOWING AECOM'S EXPRESS AGREEMENT TO SUCH USE, AND ONLY FOR THE PURPOSES FOR WHICH IT WAS PREPARED AND PROVIDED.

Drawing Number Highways England PIN HE514503	Originator -ACM	Volume -DCO-	Rev C01
Z3_OR_TRO_ZZ		-DR-OR-0001	
Location	I Type	I Role	I Number



Plot Date: 17 April 2019 16:41:54
File Name: C:\PWORKING\AECOM_EULINE\A\EVANS\DO461070\HE514503-ACM\DO-Z3_OR_TRO_ZZ\DR-OR-0001

This map is based upon Ordnance Survey material with the permission of Ordnance Survey on behalf of the Controller of Her Majesty's Stationery Office © Crown copyright.
Unauthorised reproduction infringes Crown copyright and may lead to prosecution or civil proceedings. Highways England 100030649 2019.