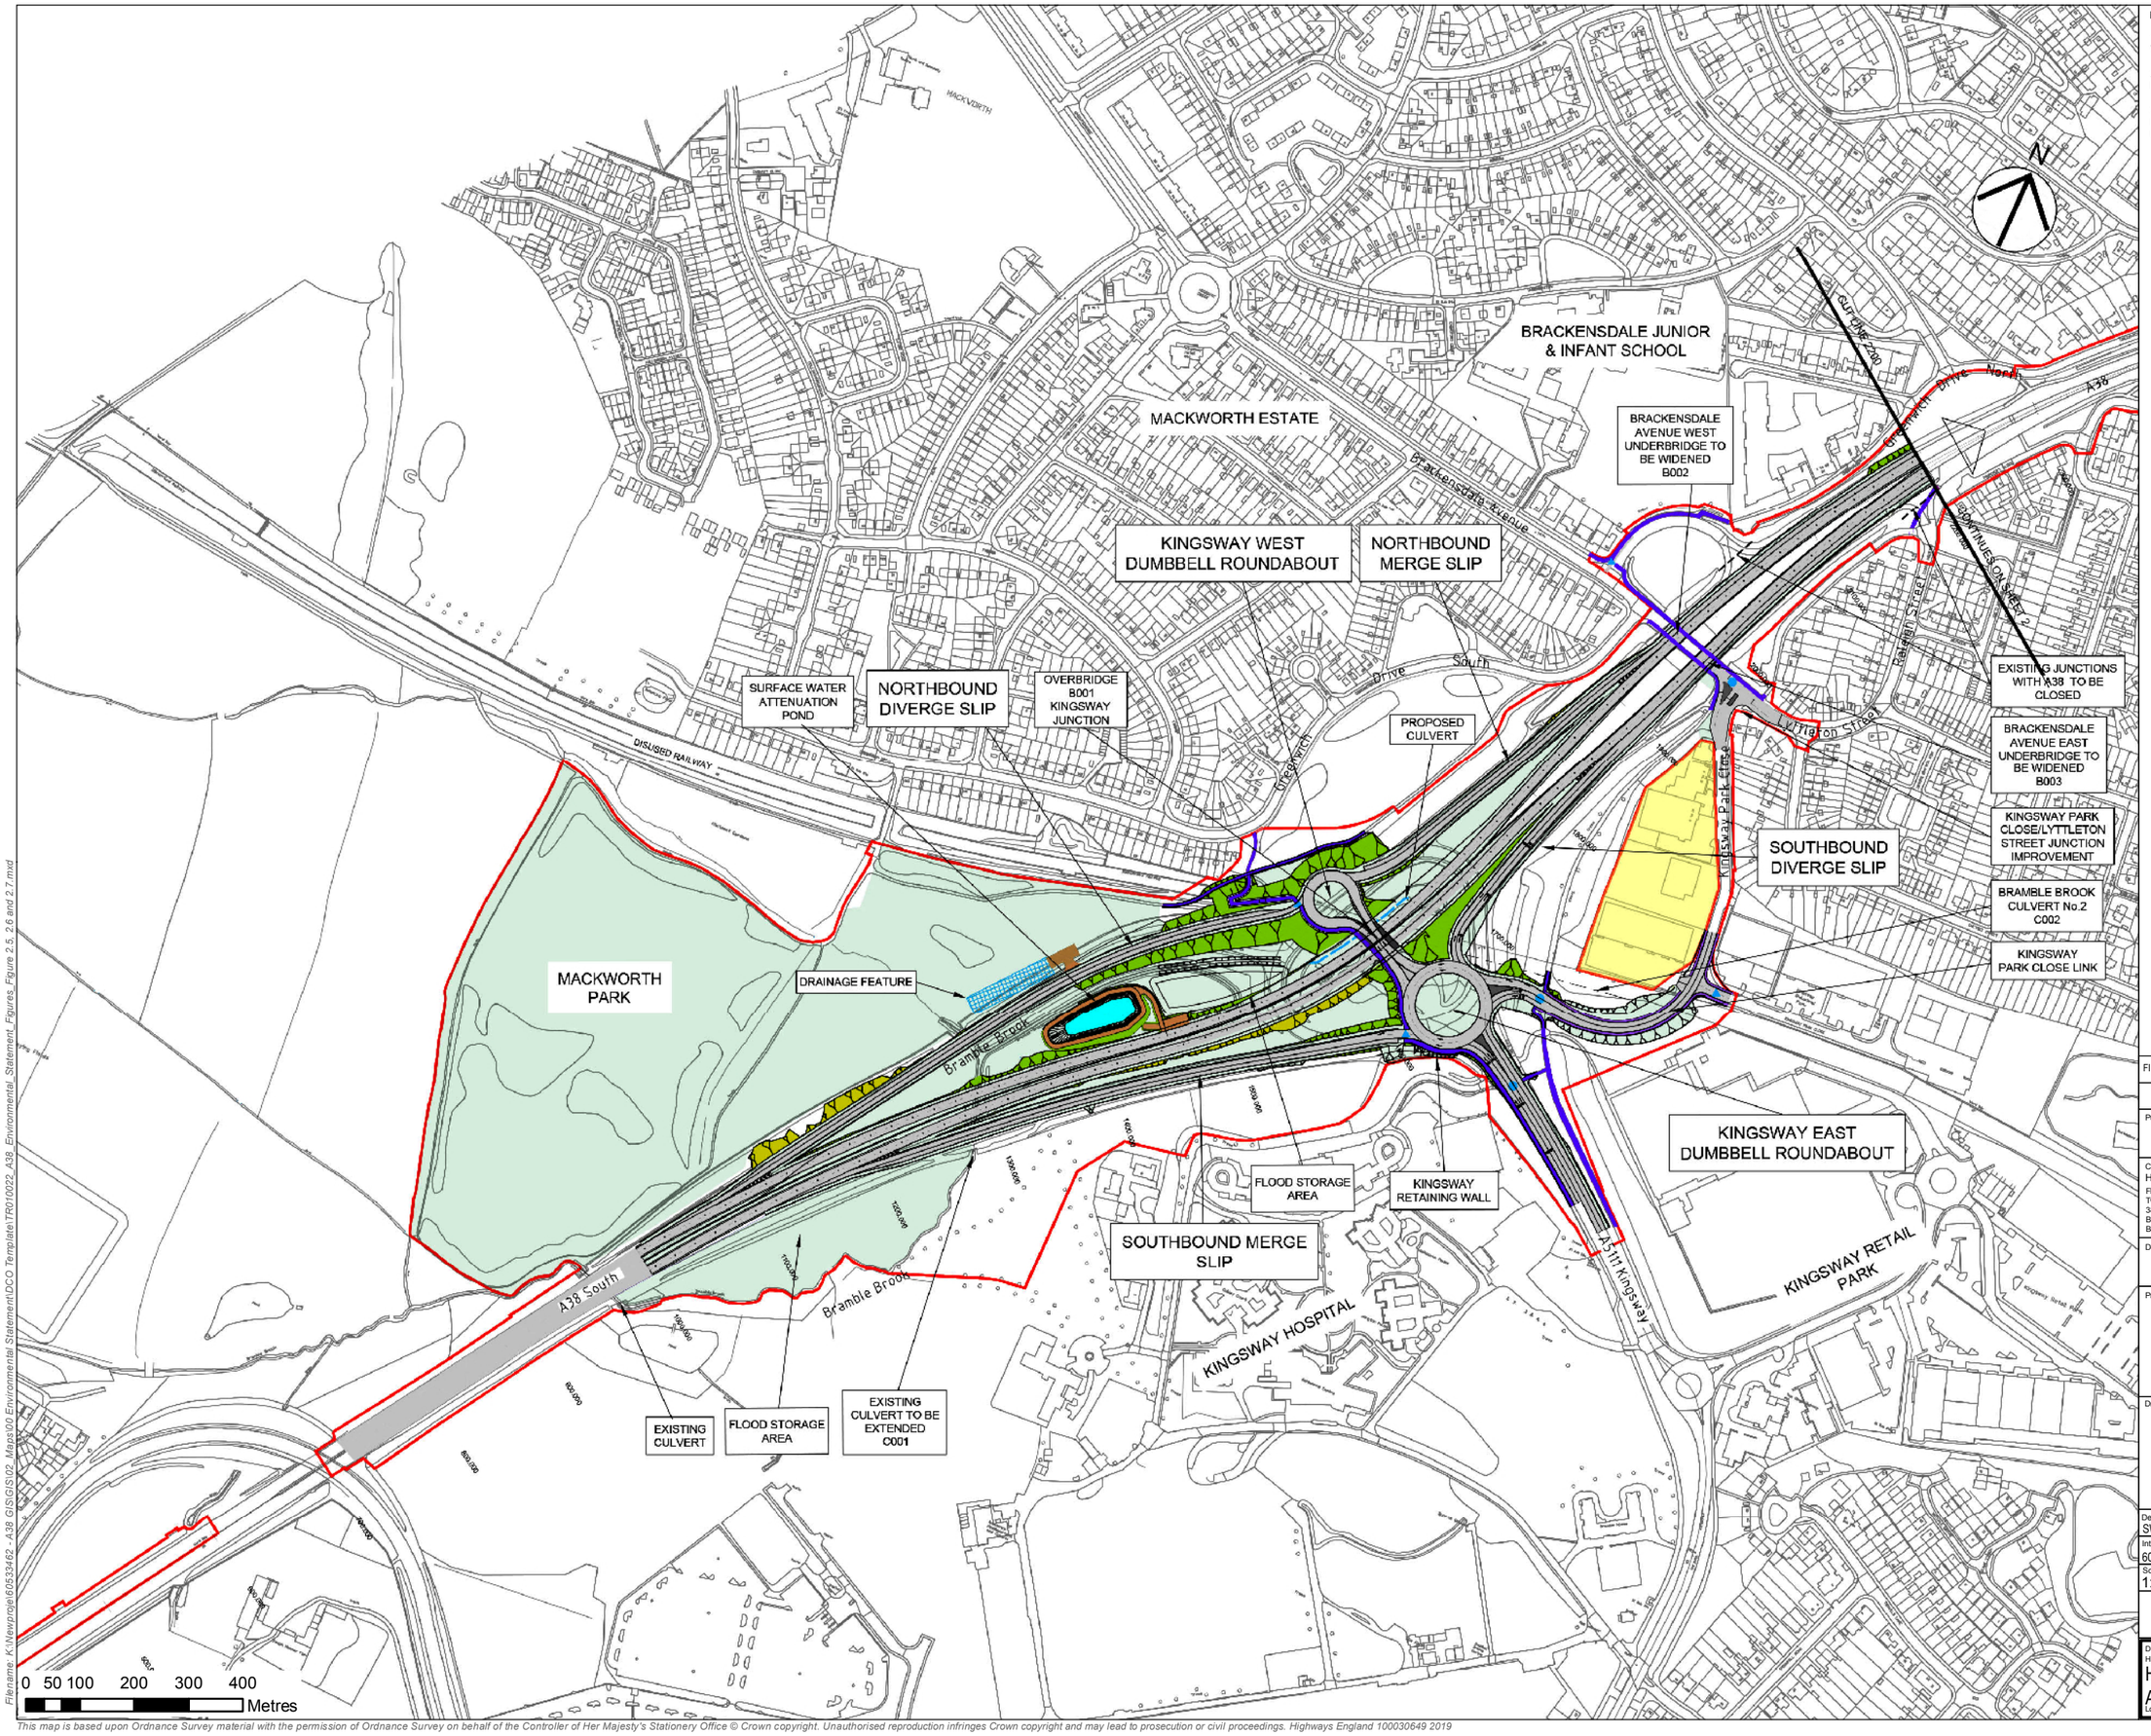

NOTES

1. THIS DRAWING IS TO BE READ IN CONJUNCTION WITH ALL OTHER RELEVANT DOCUMENTATION.
2. DO NOT SCALE FROM THIS DRAWING, USE ONLY PRINTED DIMENSIONS.
3. ALL DIMENSIONS IN METRES, ALL CHAINAGES, LEVELS AND COORDINATES ARE IN METRES UNLESS DEFINED OTHERWISE.

LEGEND

- The Design
- Limits of Land to be acquired or used permanently or temporarily
- Proposed Footway/Cycleway
- Proposed Footway
- Public Right of Way Diversion
- Existing Right of Way to be stopped up
- Area Not Included within the DCO Boundary
- Proposed Controlled Crossing
- Proposed Un-Controlled Crossing
- Embankment
- Cuttings
- Access Track
- Combined Access track & Footway/Cway
- Environmental Mitigation
- Highway to be stopped up
- Proposed Culvert
- Streams

FIRST ISSUE	GB / SW	01/04/19	C01
Revision Details	By / Check	Date	Suffix

Purpose of Issue: DCO APPLICATION

Client: Highways England, Floor 5, Two Colmore Square, 38 Colmore Circus, Birmingham, B4 6BN

Development Consent Order Number: TR010022

Project Title: A38 DERBY JUNCTIONS

Drawing Title: FIGURE 2.5 KINGSWAY JUNCTION GENERAL ARRANGEMENT

Designed	Drawn	Checked	Approved	Date
SW	GB	SW	SW	01/04/19

Internal Project No: 60533462	Suitability: D7
Scale @ A3: 1:11,000	Zone: A38

THIS DOCUMENT HAS BEEN PREPARED PURSUANT TO AND SUBJECT TO THE TERMS OF AECOM'S APPOINTMENT BY ITS CLIENT. AECOM ACCEPTS NO LIABILITY FOR ANY USE OF THIS DOCUMENT OTHER THAN BY ITS ORIGINAL CLIENT OR FOLLOWING AECOM'S EXPRESS AGREEMENT TO SUCH USE, AND ONLY FOR THE PURPOSES FOR WHICH IT WAS PREPARED AND PROVIDED.

Drawing Number: Highways England Pin: HE514503 | Originator: -ACM | Volume: -EGN- | Location: A38_SW_PR_ZZ | Type | Role | Number: -DR-LE-0149 | Rev: C01

Filename: K:\Newproje\60533462 - A38 GIS\GIS\02_Maps\00 Environmental Statement\DCO Template\TR010022_A38_Environmental_Statement_Figures_Figure 2.5, 2.6 and 2.7.mxd

This map is based upon Ordnance Survey material with the permission of Ordnance Survey on behalf of the Controller of Her Majesty's Stationery Office © Crown copyright. Unauthorised reproduction infringes Crown copyright and may lead to prosecution or civil proceedings. Highways England 100030649 2019