

A38 Derby Junctions
TR010022
Volume 2

2.9(a) Classification of Road Plans

Regulation 5(2)(o)

Planning Act 2008

Infrastructure Planning (Applications: Prescribed
Forms and Procedure) Regulations 2009

December 2019

Infrastructure Planning

Planning Act 2008

**The Infrastructure Planning
(Applications: Prescribed Forms
and Procedure) Regulations 2009**

A38 Derby Junctions
Development Consent Order 202[]


Classification of Road Plans

Regulation Number	Regulation 5(2)(o)
Planning Inspectorate Scheme Reference	TR010022
Application Document Reference	2.9(a)
Author	A38 Derby Junctions Project Team, Highways England

Version	Date	Status of Version
2	December 2019	DCO Application

Schedule of Plans included in this Application Document

Drawing Number	Drawing Title	Revision
HE514503-ACM-DCO-A38_SW_PR_ZZ-DR-DC-0030	CLASSIFICATION OF ROADS PLAN REGULATION 5(2)(0) KEY PLAN	C02
HE514503-ACM-DCO-A38_SW_PR_ZZ-DR-DC-0031	CLASSIFICATION OF ROADS PLAN REGULATION 5(2)(0) SHEET 1 OF 5	C02
HE514503-ACM-DCO-A38_SW_PR_ZZ-DR-DC-0032	CLASSIFICATION OF ROADS PLAN REGULATION 5(2)(0) SHEET 2 OF 5	C02
HE514503-ACM-DCO-A38_SW_PR_ZZ-DR-DC-0033	CLASSIFICATION OF ROADS PLAN REGULATION 5(2)(0) SHEET 3 OF 5	C02
HE514503-ACM-DCO-A38_SW_PR_ZZ-DR-DC-0034	CLASSIFICATION OF ROADS PLAN REGULATION 5(2)(0) SHEET 4 OF 5	C02
HE514503-ACM-DCO-A38_SW_PR_ZZ-DR-DC-0035	CLASSIFICATION OF ROADS PLAN REGULATION 5(2)(0) SHEET 5 OF 5	C02

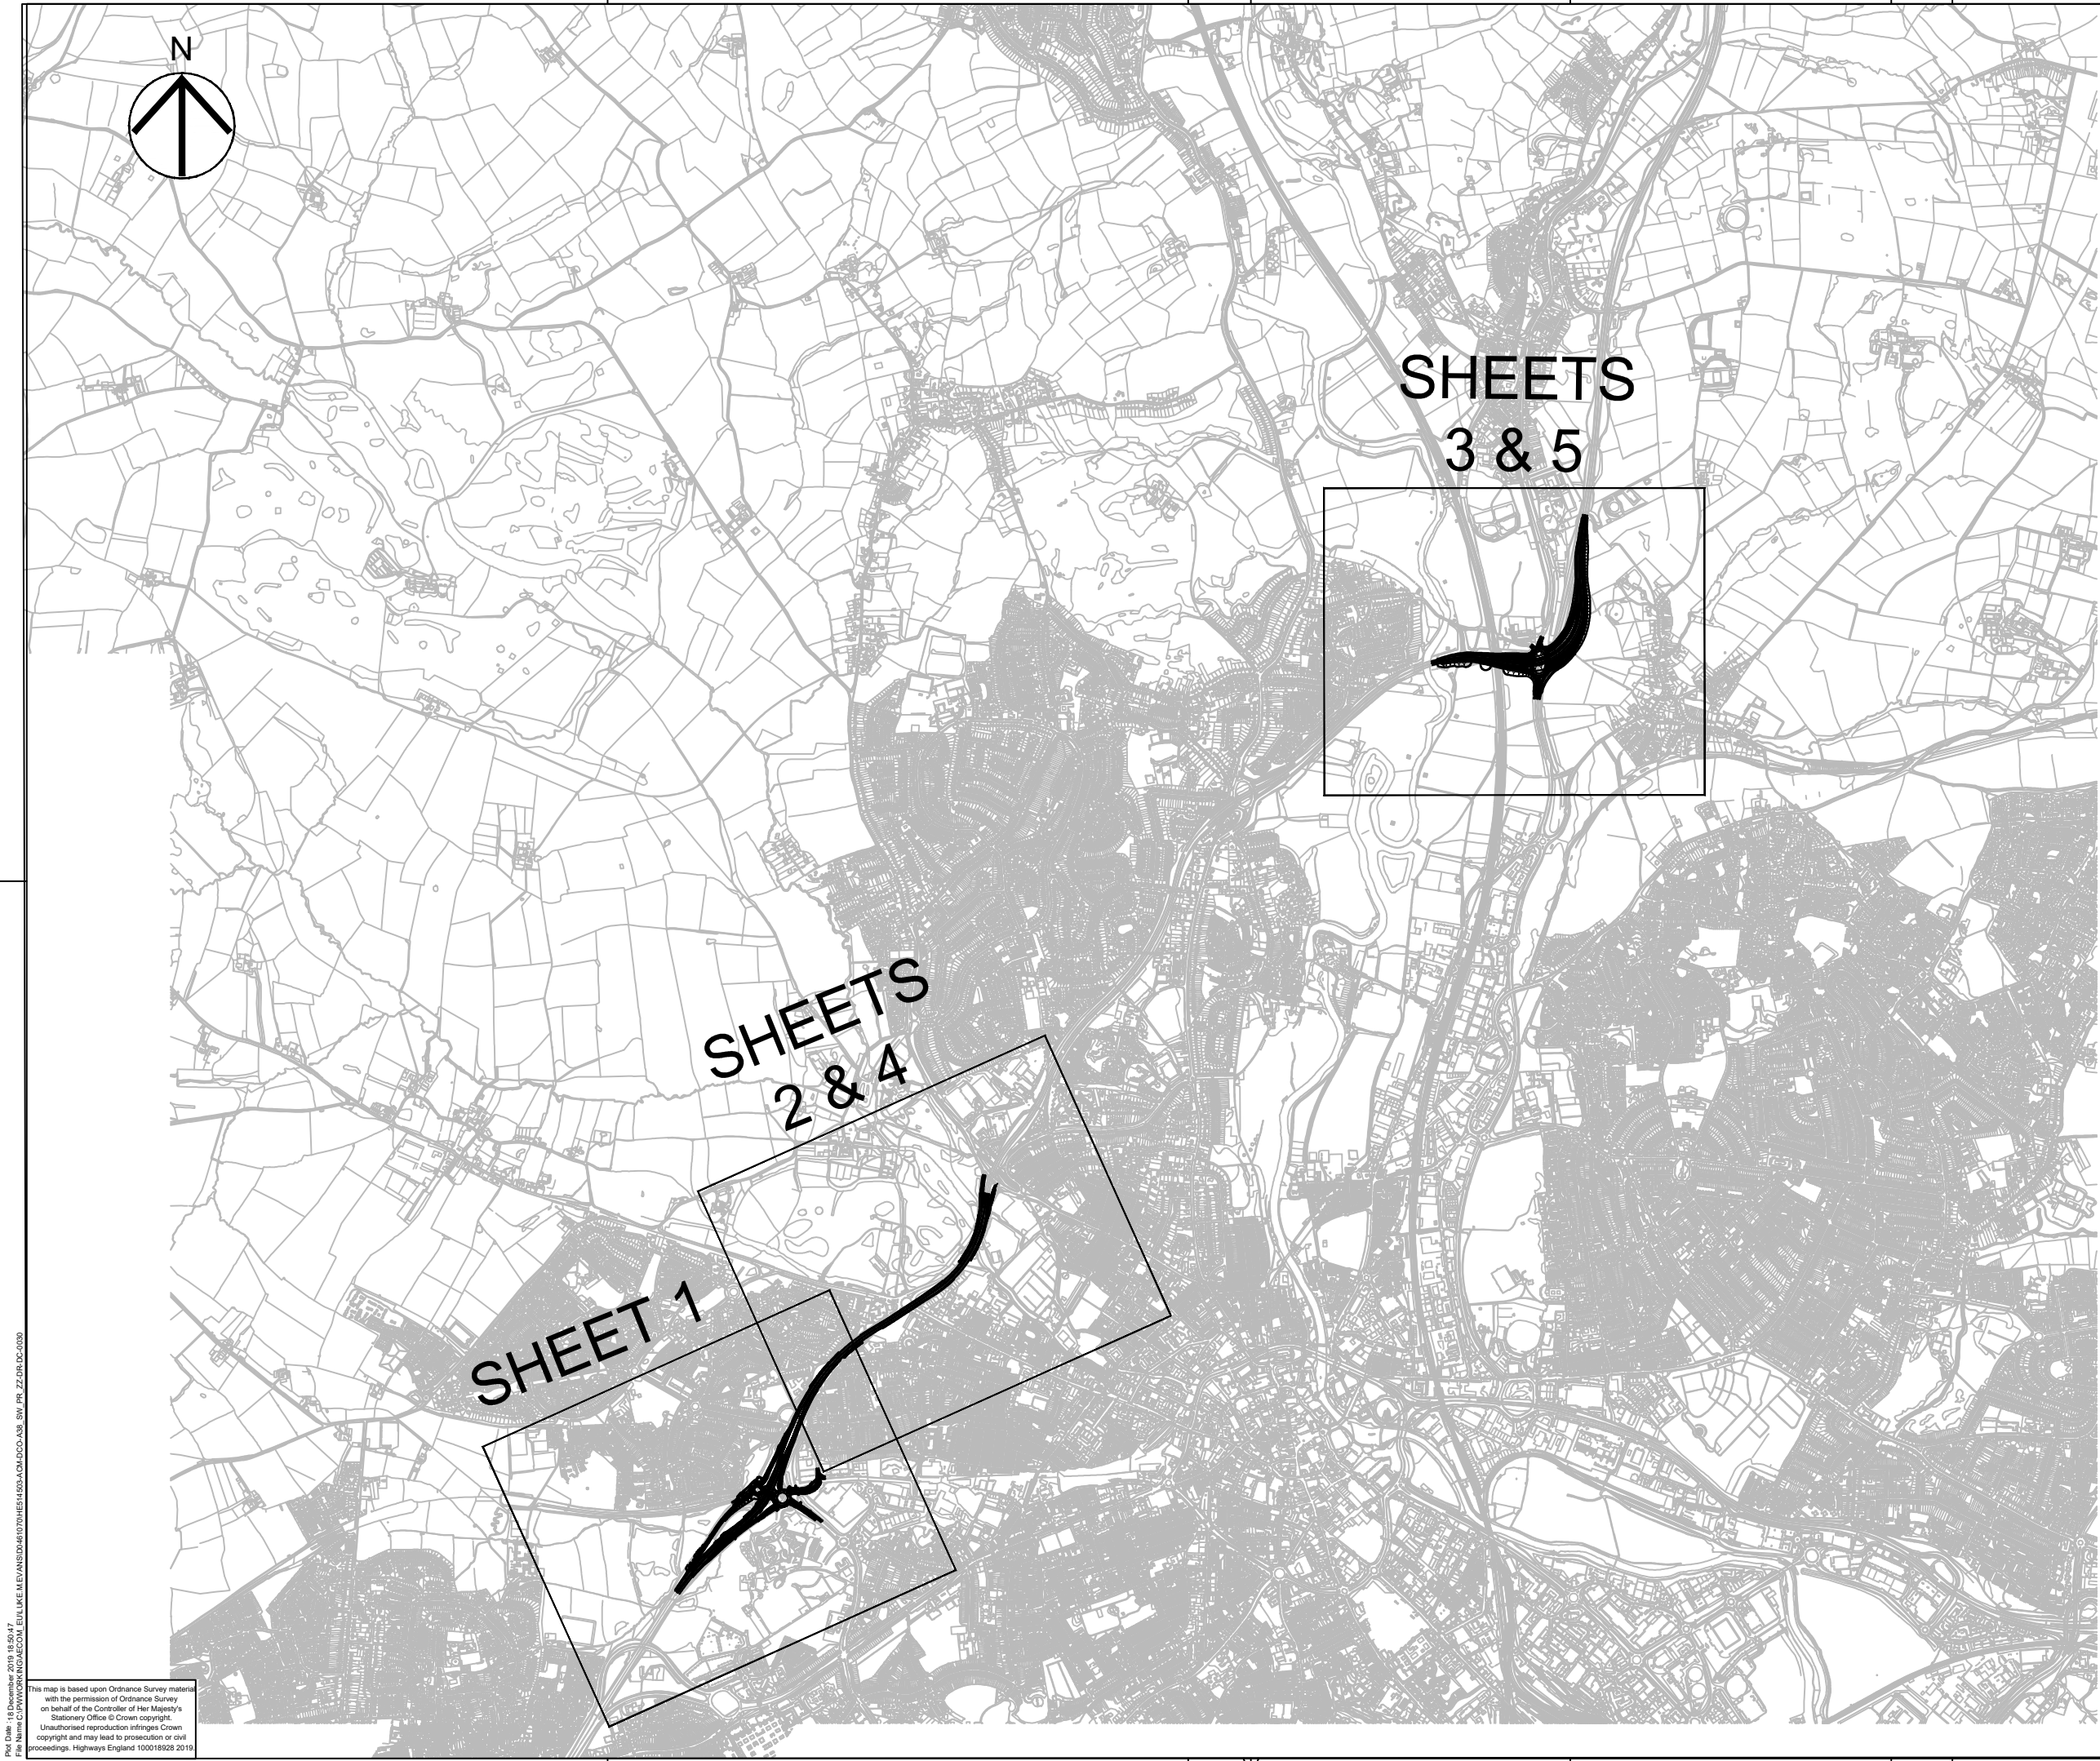

Plot Date: 14 December 2019 16:50:47
Name: C:\P\WORKING\DCO\A38 SW PR_ZZ-DC-0030
This map is based upon Ordnance Survey material with the permission of Ordnance Survey on behalf of the Controller of Her Majesty's Stationery Office © Crown copyright. Unauthorised reproduction infringes Crown copyright and may lead to prosecution or civil proceedings. Highways England 100018028 2019



NOTES

- THIS DRAWING IS TO BE READ IN CONJUNCTION WITH ALL OTHER RELEVANT DOCUMENTATION.
- DO NOT SCALE FROM THIS DRAWING, USE ONLY PRINTED DIMENSIONS.
- ALL DIMENSIONS IN METRES, ALL CHAINAGES, LEVELS AND COORDINATES ARE IN METRES UNLESS DEFINED OTHERWISE.

KEY:

THE DESIGN

First Issue	LF	LF	13/12/19	C01
Minor Amendment to Sheet Numbering in Response to Examination Questions for Deadline 3	LE	GS	18/12/19	C02
Revision Details	By	Check	Date	Suffix
Purpose of issue				
Client Highways England Floor 5 Two Colmore Square 38 Colmore Circus Birmingham B4 6BN				
Development Consent Order Number TR010022				
Project Title A38 DERBY JUNCTIONS				
Drawing Title CLASSIFICATION OF ROADS KEY PLAN REGULATION 5(2)(o)				
Designed GS	Drawn LE	Checked SW	Approved GS	Date 15/04/19
Internal Project No. 60533462			Suitability D7	
Scale @ A1 N/A			Zone Whole Scheme	
THIS DOCUMENT HAS BEEN PREPARED PURSUANT TO AND SUBJECT TO THE TERMS OF AECOM'S APPOINTMENT BY ITS CLIENT. AECOM ACCEPTS NO LIABILITY FOR ANY USE OF THIS DOCUMENT OTHER THAN BY ITS ORIGINAL CLIENT OR FOLLOWING AECOM'S EXPRESS AGREEMENT TO SUCH USE, AND ONLY FOR THE PURPOSES FOR WHICH IT WAS PREPARED AND PROVIDED.				
Drawing Number Highways England PIN HE514503 -ACM A38 SW_PR_ZZ				Rev -DCO- -DR-DC-0030
Location				C02

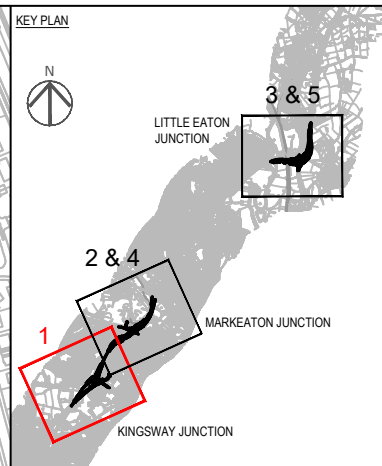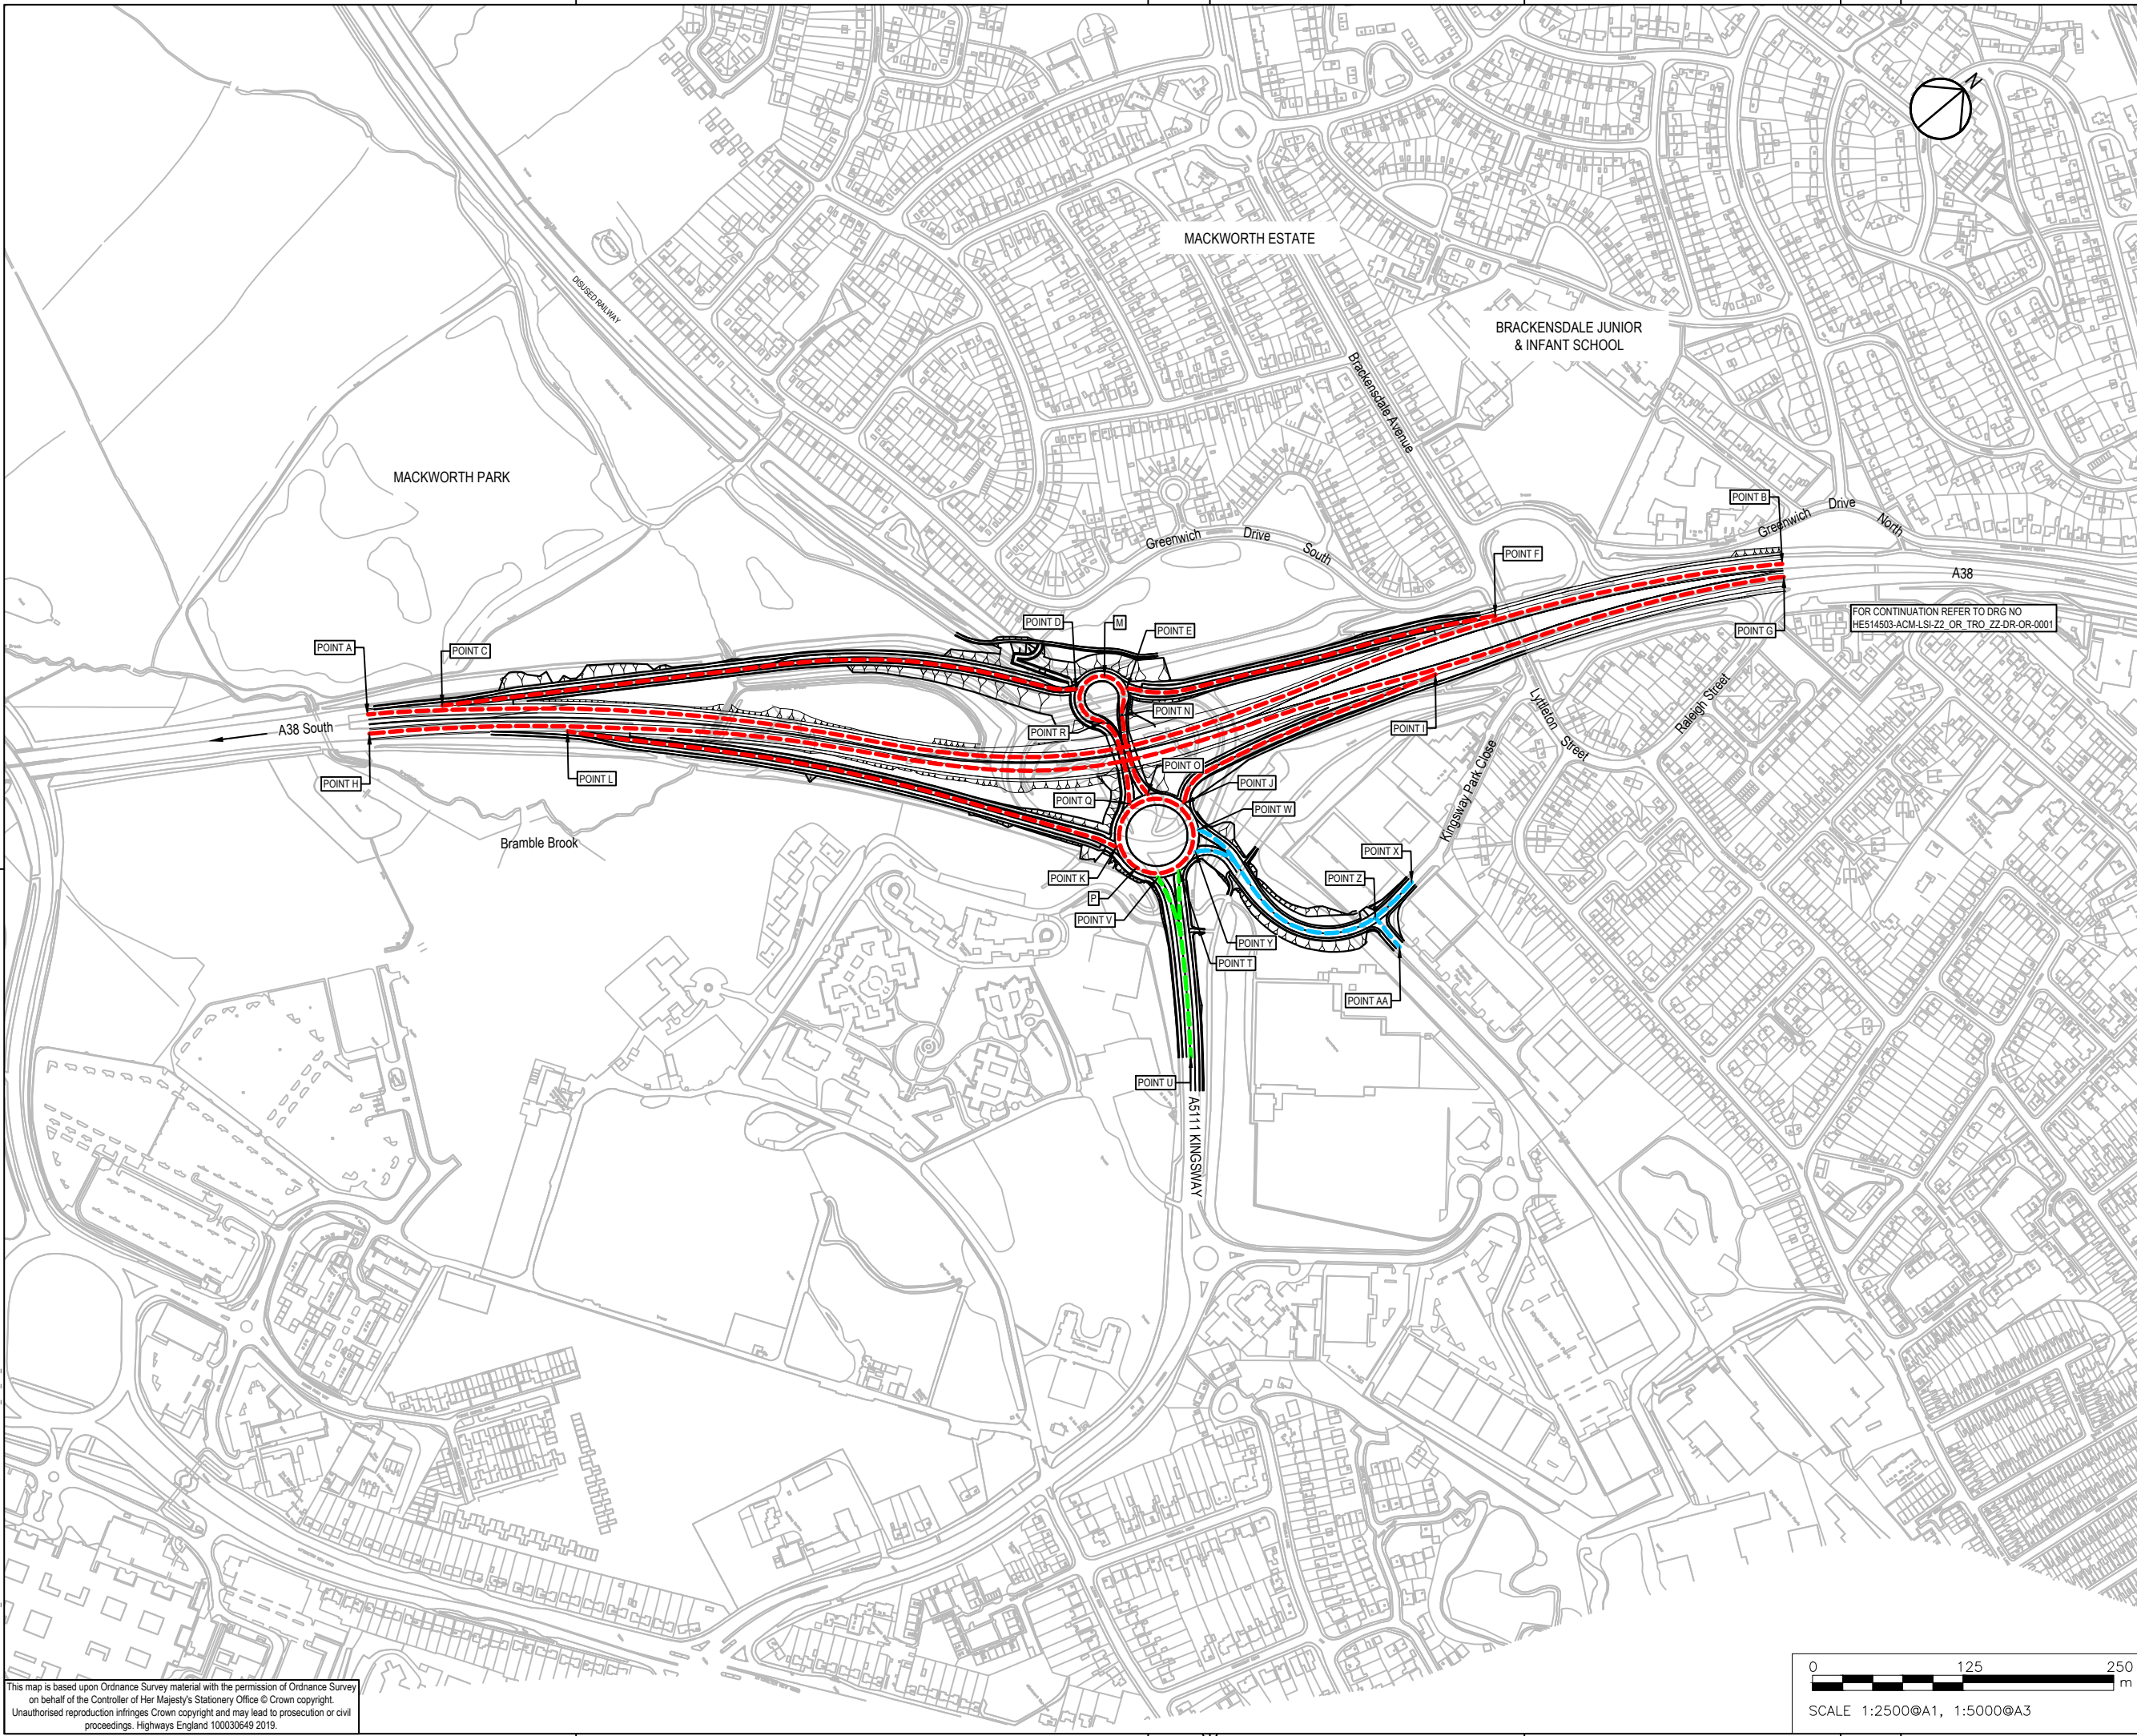

- NOTES
1. ALL DIMENSIONS ARE IN METRES UNLESS STATED OTHERWISE.
 2. THIS PLAN SHOULD BE READ IN CONJUNCTION WITH OTHER PLANS AND APPLICATION DOCUMENTS IN PARTICULAR SCHEDULE 3 OF THE DEVELOPMENT CONSENT ORDER.
 3. THE ROADS IDENTIFIED ON THIS PLAN ARE TO BE CLASSIFIED (OR RE-CLASSIFIED) AS PROVIDED FOR IN THE DEVELOPMENT CONSENT ORDER.

- KEY:
- PROPOSED TRUNK ROADS
 - PROPOSED CLASSIFIED ROADS
 - PROPOSED UNCLASSIFIED ROADS

FOR CONTINUATION REFER TO DRG NO
HE514503-ACM-LSI-ZZ OR TRO ZZ-DR-OR-0001

First Issue	LF	13/12/19	C01
Minor Amendment to Sheet Numbering in Response to Examination Questions for Deadline 3	LE	18/12/19	C02
Revision Details	By	Date	Suffix
	Check		

DCO APPLICATION

Client
Highways England
Floor 5
Two Colmore Square
38 Colmore Circus
Birmingham
B4 6BN



Development Consent Order Number
TR010022


Project Title
A38
DERBY JUNCTIONS

CLASSIFICATION OF ROADS
PLANS
REGULATION 5(2)(o)
SHEET 1 OF 5

Designed GS	Drawn LE	Checked SW	Approved GS	Date 15/04/19
Internal Project No. 60533462			Suitability D7	
Scale @ A1 1:1250			Zone Whole Scheme	


THIS DOCUMENT HAS BEEN PREPARED PURSUANT TO AND SUBJECT TO THE TERMS OF AECOM'S APPOINTMENT BY ITS CLIENT. AECOM ACCEPTS NO LIABILITY FOR ANY USE OF THIS DOCUMENT OTHER THAN BY ITS ORIGINAL CLIENT OR FOLLOWING AECOM'S EXPRESS AGREEMENT TO SUCH USE, AND ONLY FOR THE PURPOSES FOR WHICH IT WAS PREPARED AND PROVIDED.

Drawing Number Highways England PIN HE514503 -ACM	Originator -DCO-	Volume A38_SW_PR_ZZ	Rev -DR-DC-0031	C02
Location	Type	Role	Number	

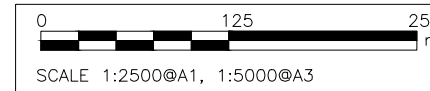

This map is based upon Ordnance Survey material with the permission of Ordnance Survey on behalf of the Controller of Her Majesty's Stationery Office © Crown copyright. Unauthorised reproduction infringes Crown copyright and may lead to prosecution or civil proceedings. Highways England 100030649 2019.

Plot Date: 18 December 2019 18:51:19
File Name: C:\P\WORKING\AECOM_EU\LINE M\EVANS\DO461070\HE514503-ACM-DOO-A38_SW_PR_ZZ-DR-DC-0031

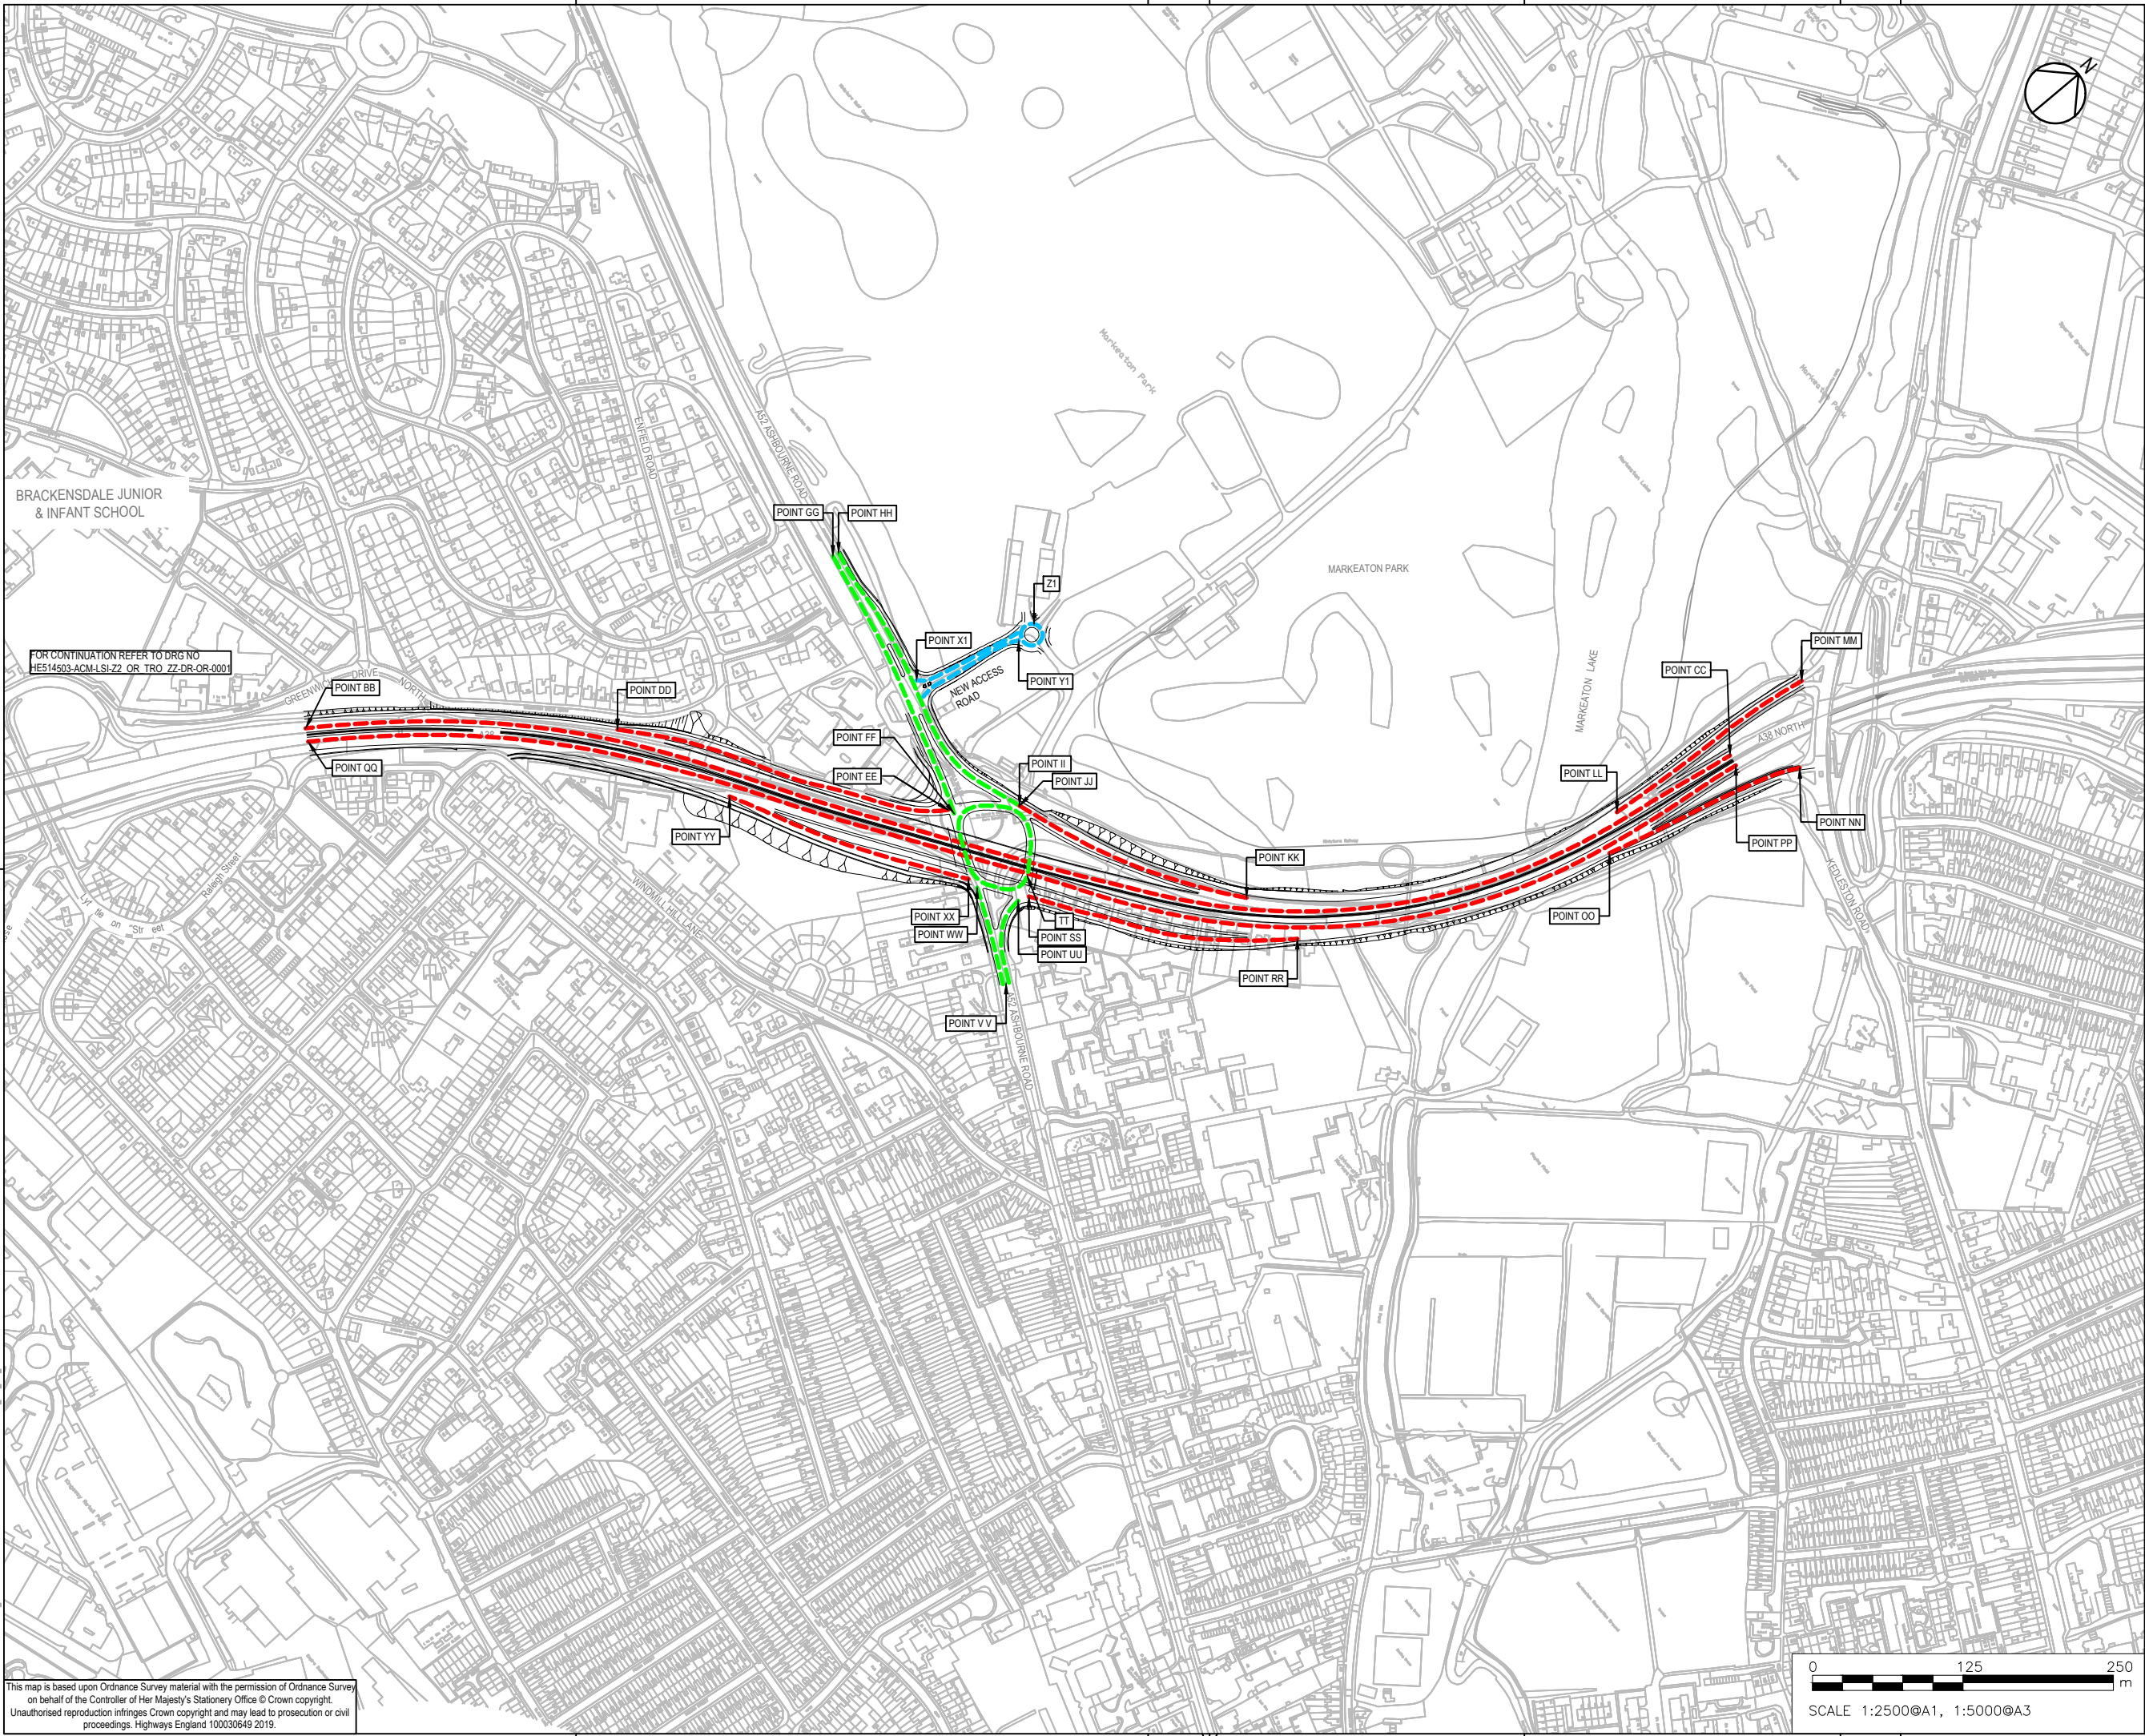

KEY PLAN

- NOTES
1.

ALL DIMENSIONS ARE IN METRES UNLESS STATED OTHERWISE.
2.

THIS PLAN SHOULD BE READ IN CONJUNCTION WITH OTHER PLANS AND APPLICATION DOCUMENTS IN PARTICULAR SCHEDULE 3 OF THE DEVELOPMENT CONSENT ORDER.
3.

THE ROADS IDENTIFIED ON THIS PLAN ARE TO BE CLASSIFIED (OR RE-CLASSIFIED) AS PROVIDED FOR IN THE DEVELOPMENT CONSENT ORDER.

KEY:

PROPOSED TRUNK ROADS

PROPOSED CLASSIFIED ROADS

PROPOSED UNCLASSIFIED ROADS

First Issue	LF	LF	08/11/19	C01
Minor Amendment to Sheet Numbering and Reclassification of Roads in Response to Examination Questions for Deadline 1	LE	GS	18/12/19	C02
Revision Details	By	Check	Date	Suffix

Purpose of issue

FOR REVIEW & COMMENT

Client

Highways England

Floor 5

Two Colmore Square

38 Colmore Circus

Birmingham

B4 6BN

Development Consent Order Number

TR010022

Project Title

A38
DERBY JUNCTIONS

Drawing Title

CLASSIFICATION OF ROADS
PLANS
REGULATION 5(2)(o)
SHEET 2 OF 5

Designed	Drawn	Checked	Approved	Date
LF	SW	GS	GS	11/11/19
Internal Project No.	Suitability			
60533462	D7			
Scale @ A1	Zone			
1:1250	Whole Scheme			

THIS DOCUMENT HAS BEEN PREPARED PURSUANT TO AND SUBJECT TO THE TERMS OF AECOM'S APPOINTMENT BY ITS CLIENT. AECOM ACCEPTS NO LIABILITY FOR ANY USE OF THIS DOCUMENT OTHER THAN BY ITS ORIGINAL CLIENT OR FOLLOWING AECOM'S EXPRESS AGREEMENT TO SUCH USE, AND ONLY FOR THE PURPOSES FOR WHICH IT WAS PREPARED AND PROVIDED.

Drawing Number

Highways England PIN

Originator

Volume

Rev

HE514503 -ACM -DCO-

A38_SW_PR_ZZ -DR-DC-0032

C02

Location

Type

Role

Number



This map is based upon Ordnance Survey material with the permission of Ordnance Survey on behalf of the Controller of Her Majesty's Stationery Office © Crown copyright. Unauthorised reproduction infringes Crown copyright and may lead to prosecution or civil proceedings. Highways England 100030649 2019.

0 125 250 m

SCALE 1:2500@A1, 1:5000@A3

Plot Date: 18 December 2019 18:52:02

File Name: C:\PWORKING\AECOM_EU\LINE\A\EVANS\DO461070\HE514503-ACM-DCO-A38_SW_PR_ZZ-DR-DC-0032

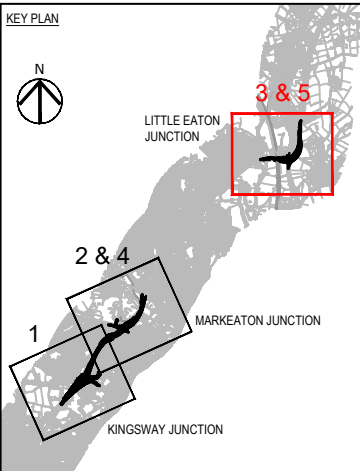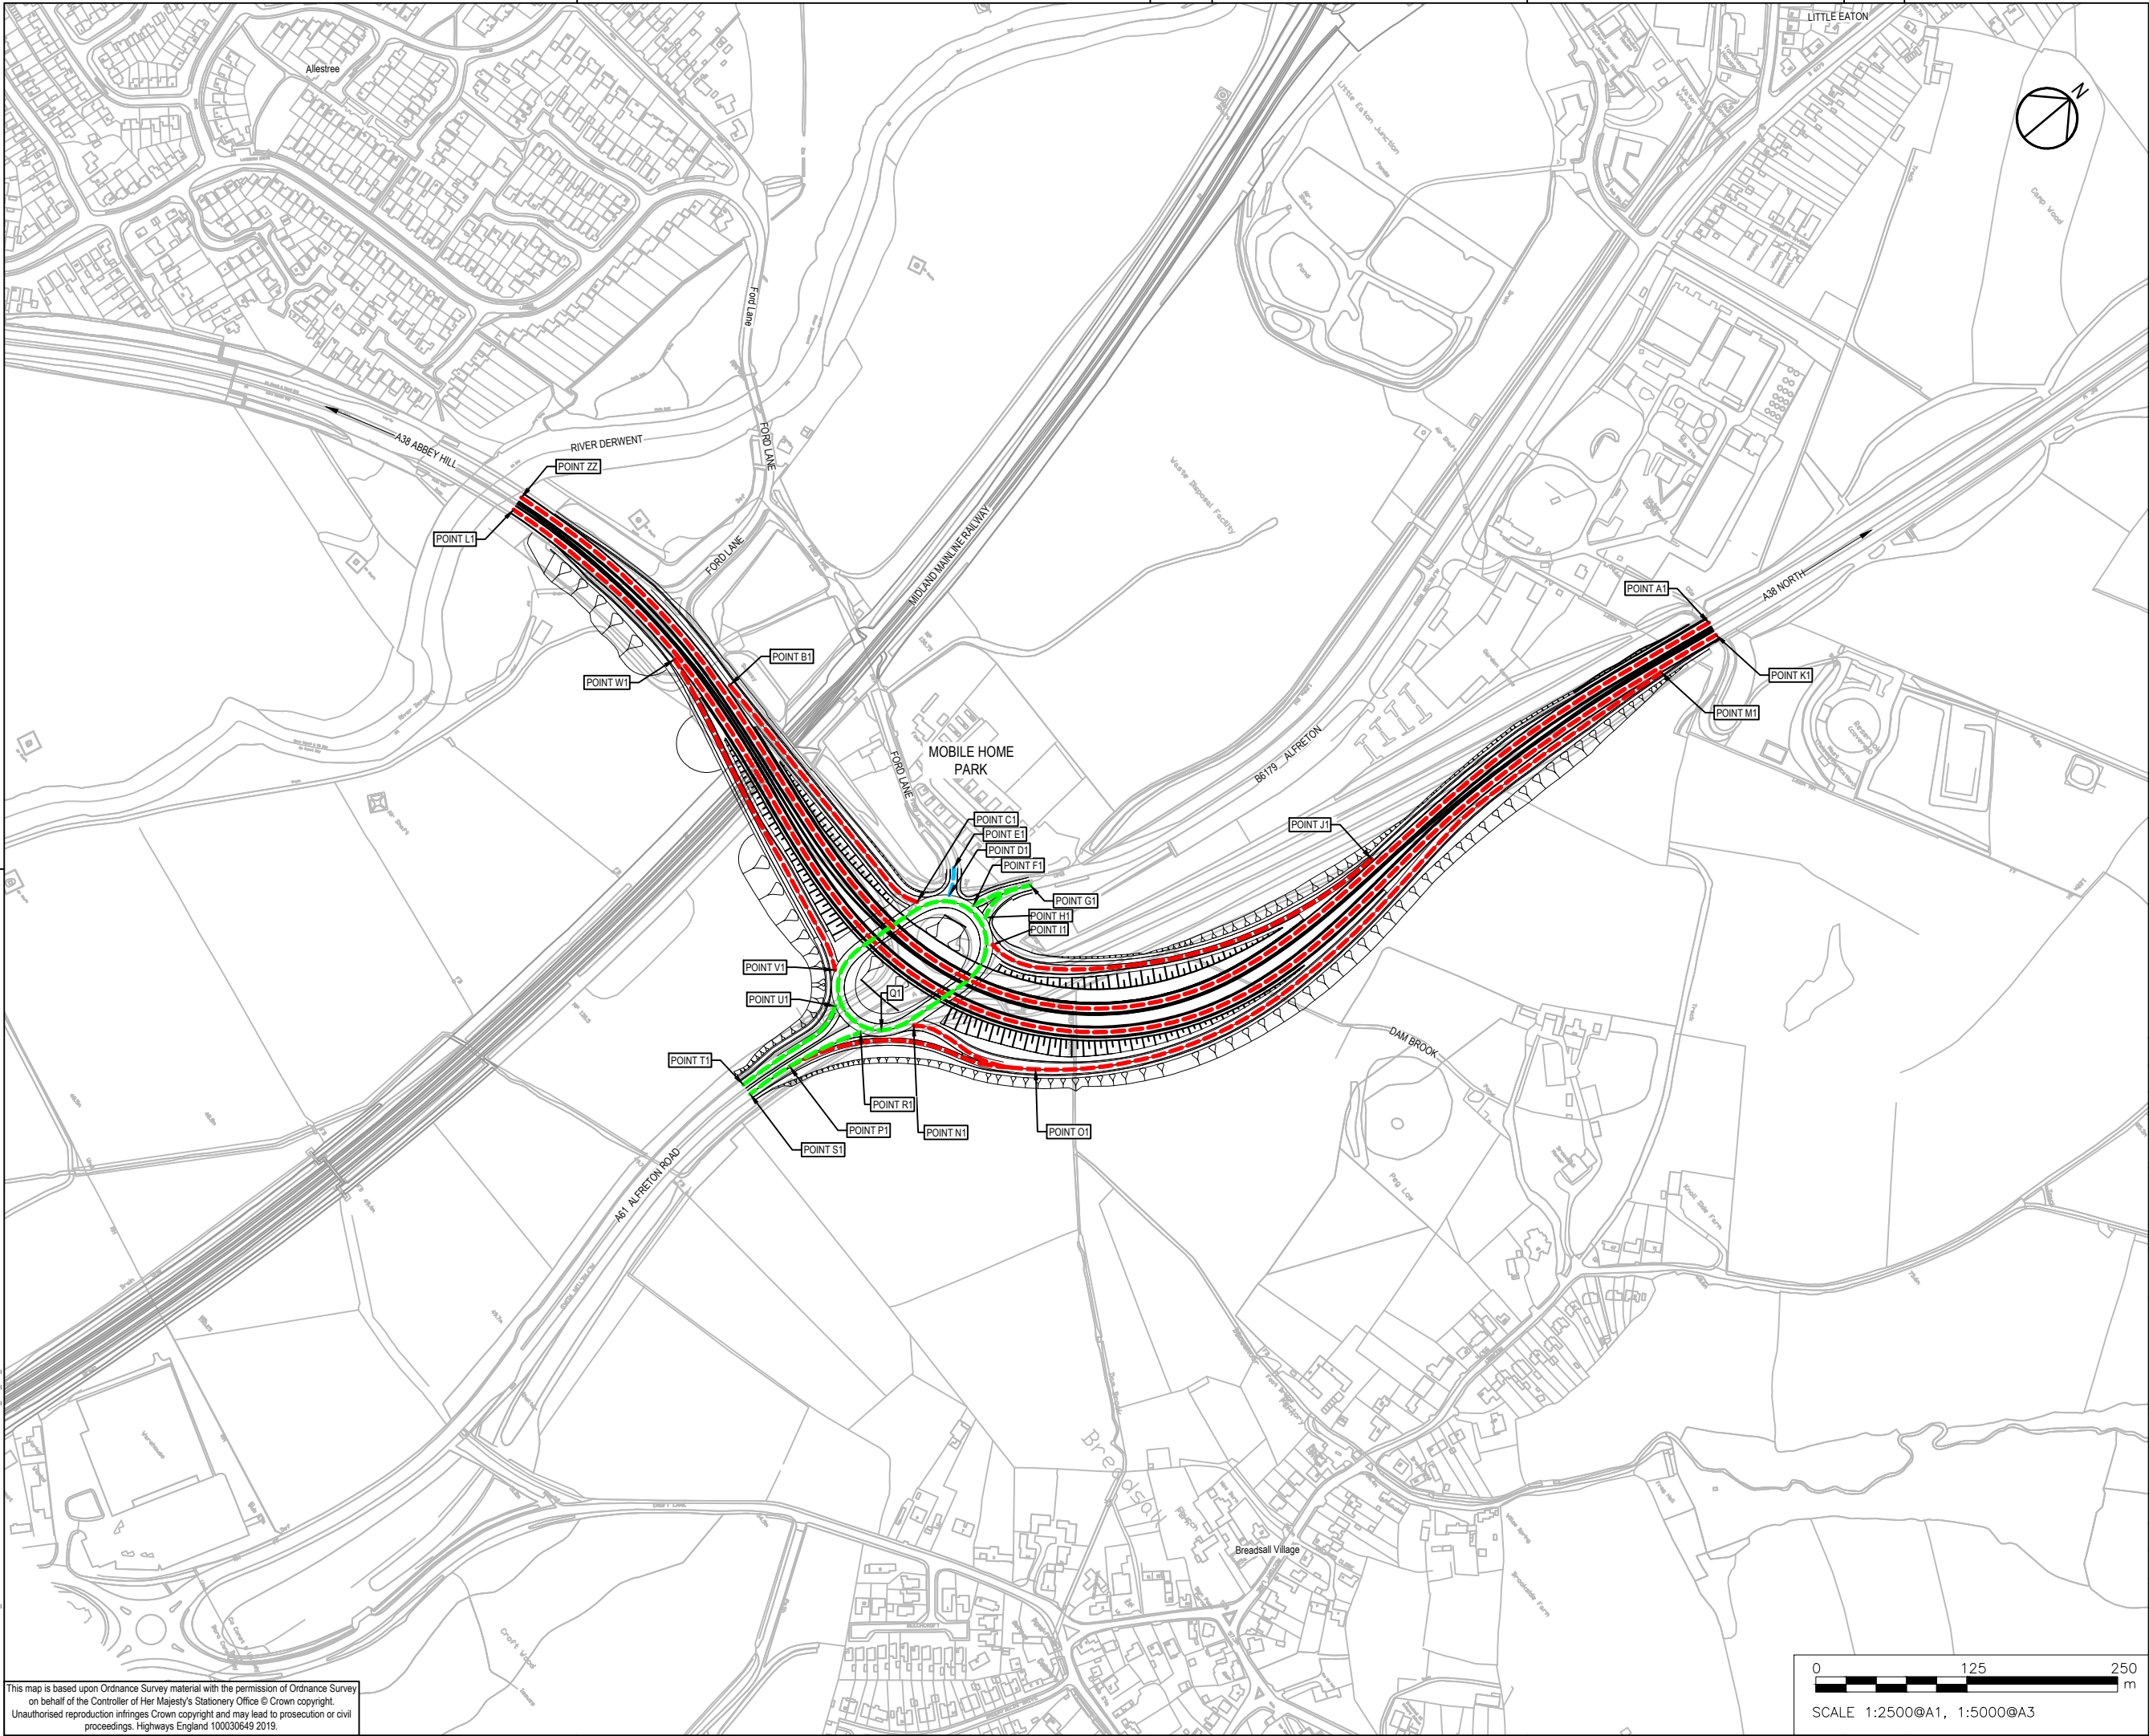

- NOTES
1. ALL DIMENSIONS ARE IN METRES UNLESS STATED OTHERWISE.
 2. THIS PLAN SHOULD BE READ IN CONJUNCTION WITH OTHER PLANS AND APPLICATION DOCUMENTS IN PARTICULAR SCHEDULE 3 OF THE DEVELOPMENT CONSENT ORDER.
 3. THE ROADS IDENTIFIED ON THIS PLAN ARE TO BE CLASSIFIED (OR RE-CLASSIFIED) AS PROVIDED FOR IN THE DEVELOPMENT CONSENT ORDER.

- KEY:
- PROPOSED TRUNK ROADS
 - PROPOSED CLASSIFIED ROADS
 - PROPOSED UNCLASSIFIED ROADS

First Issue	LF	LF	08/11/19	C01
Minor Amendment to Sheet Numbering and Reclassification of Roads in Response to Examination Questions for Deadline 3	LE	GS	18/12/19	C02
Revision Details	By	Check	Date	Suffix

Purpose of issue

FOR REVIEW & COMMENT

Client
Highways England
Floor 5
Two Colmore Square
38 Colmore Circus
Birmingham
B4 6BN

Development Consent Order Number

TR010022

Project Title

**A38
DERBY JUNCTIONS**


Drawing Title

**CLASSIFICATION OF ROADS
PLANS
REGULATION 5(2)(o)
SHEET 3 OF 5**

Designed LF	Drawn LF	Checked SW	Approved GS	Date 11/11/19
Internal Project No. 60533462			Suitability D7	
Scale @ A1 1:1250			Zone Whole Scheme	


THIS DOCUMENT HAS BEEN PREPARED PURSUANT TO AND SUBJECT TO THE TERMS OF AECOM'S APPOINTMENT BY ITS CLIENT. AECOM ACCEPTS NO LIABILITY FOR ANY USE OF THIS DOCUMENT OTHER THAN BY ITS ORIGINAL CLIENT OR FOLLOWING AECOM'S EXPRESS AGREEMENT TO SUCH USE, AND ONLY FOR THE PURPOSES FOR WHICH IT WAS PREPARED AND PROVIDED.

Drawing Number Highways England PIN HE514503	Originator -ACM	Volume -DCO-	Rev C02
A38_SW_PR_ZZ	-DR-DC-0033	Location I Type I Role I Number	

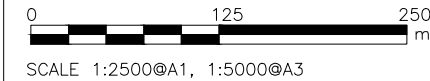

This map is based upon Ordnance Survey material with the permission of Ordnance Survey on behalf of the Controller of Her Majesty's Stationery Office © Crown copyright. Unauthorised reproduction infringes Crown copyright and may lead to prosecution or civil proceedings. Highways England 100030649 2019.

Plot Date: 18 December 2019 18:52:30
File Name: C:\P\WORKING\AECOM_EULUM\A\EVANS\DO461070\HE514503-ACM-DOO-A38_SW_PR_ZZ\DR-DC-0033

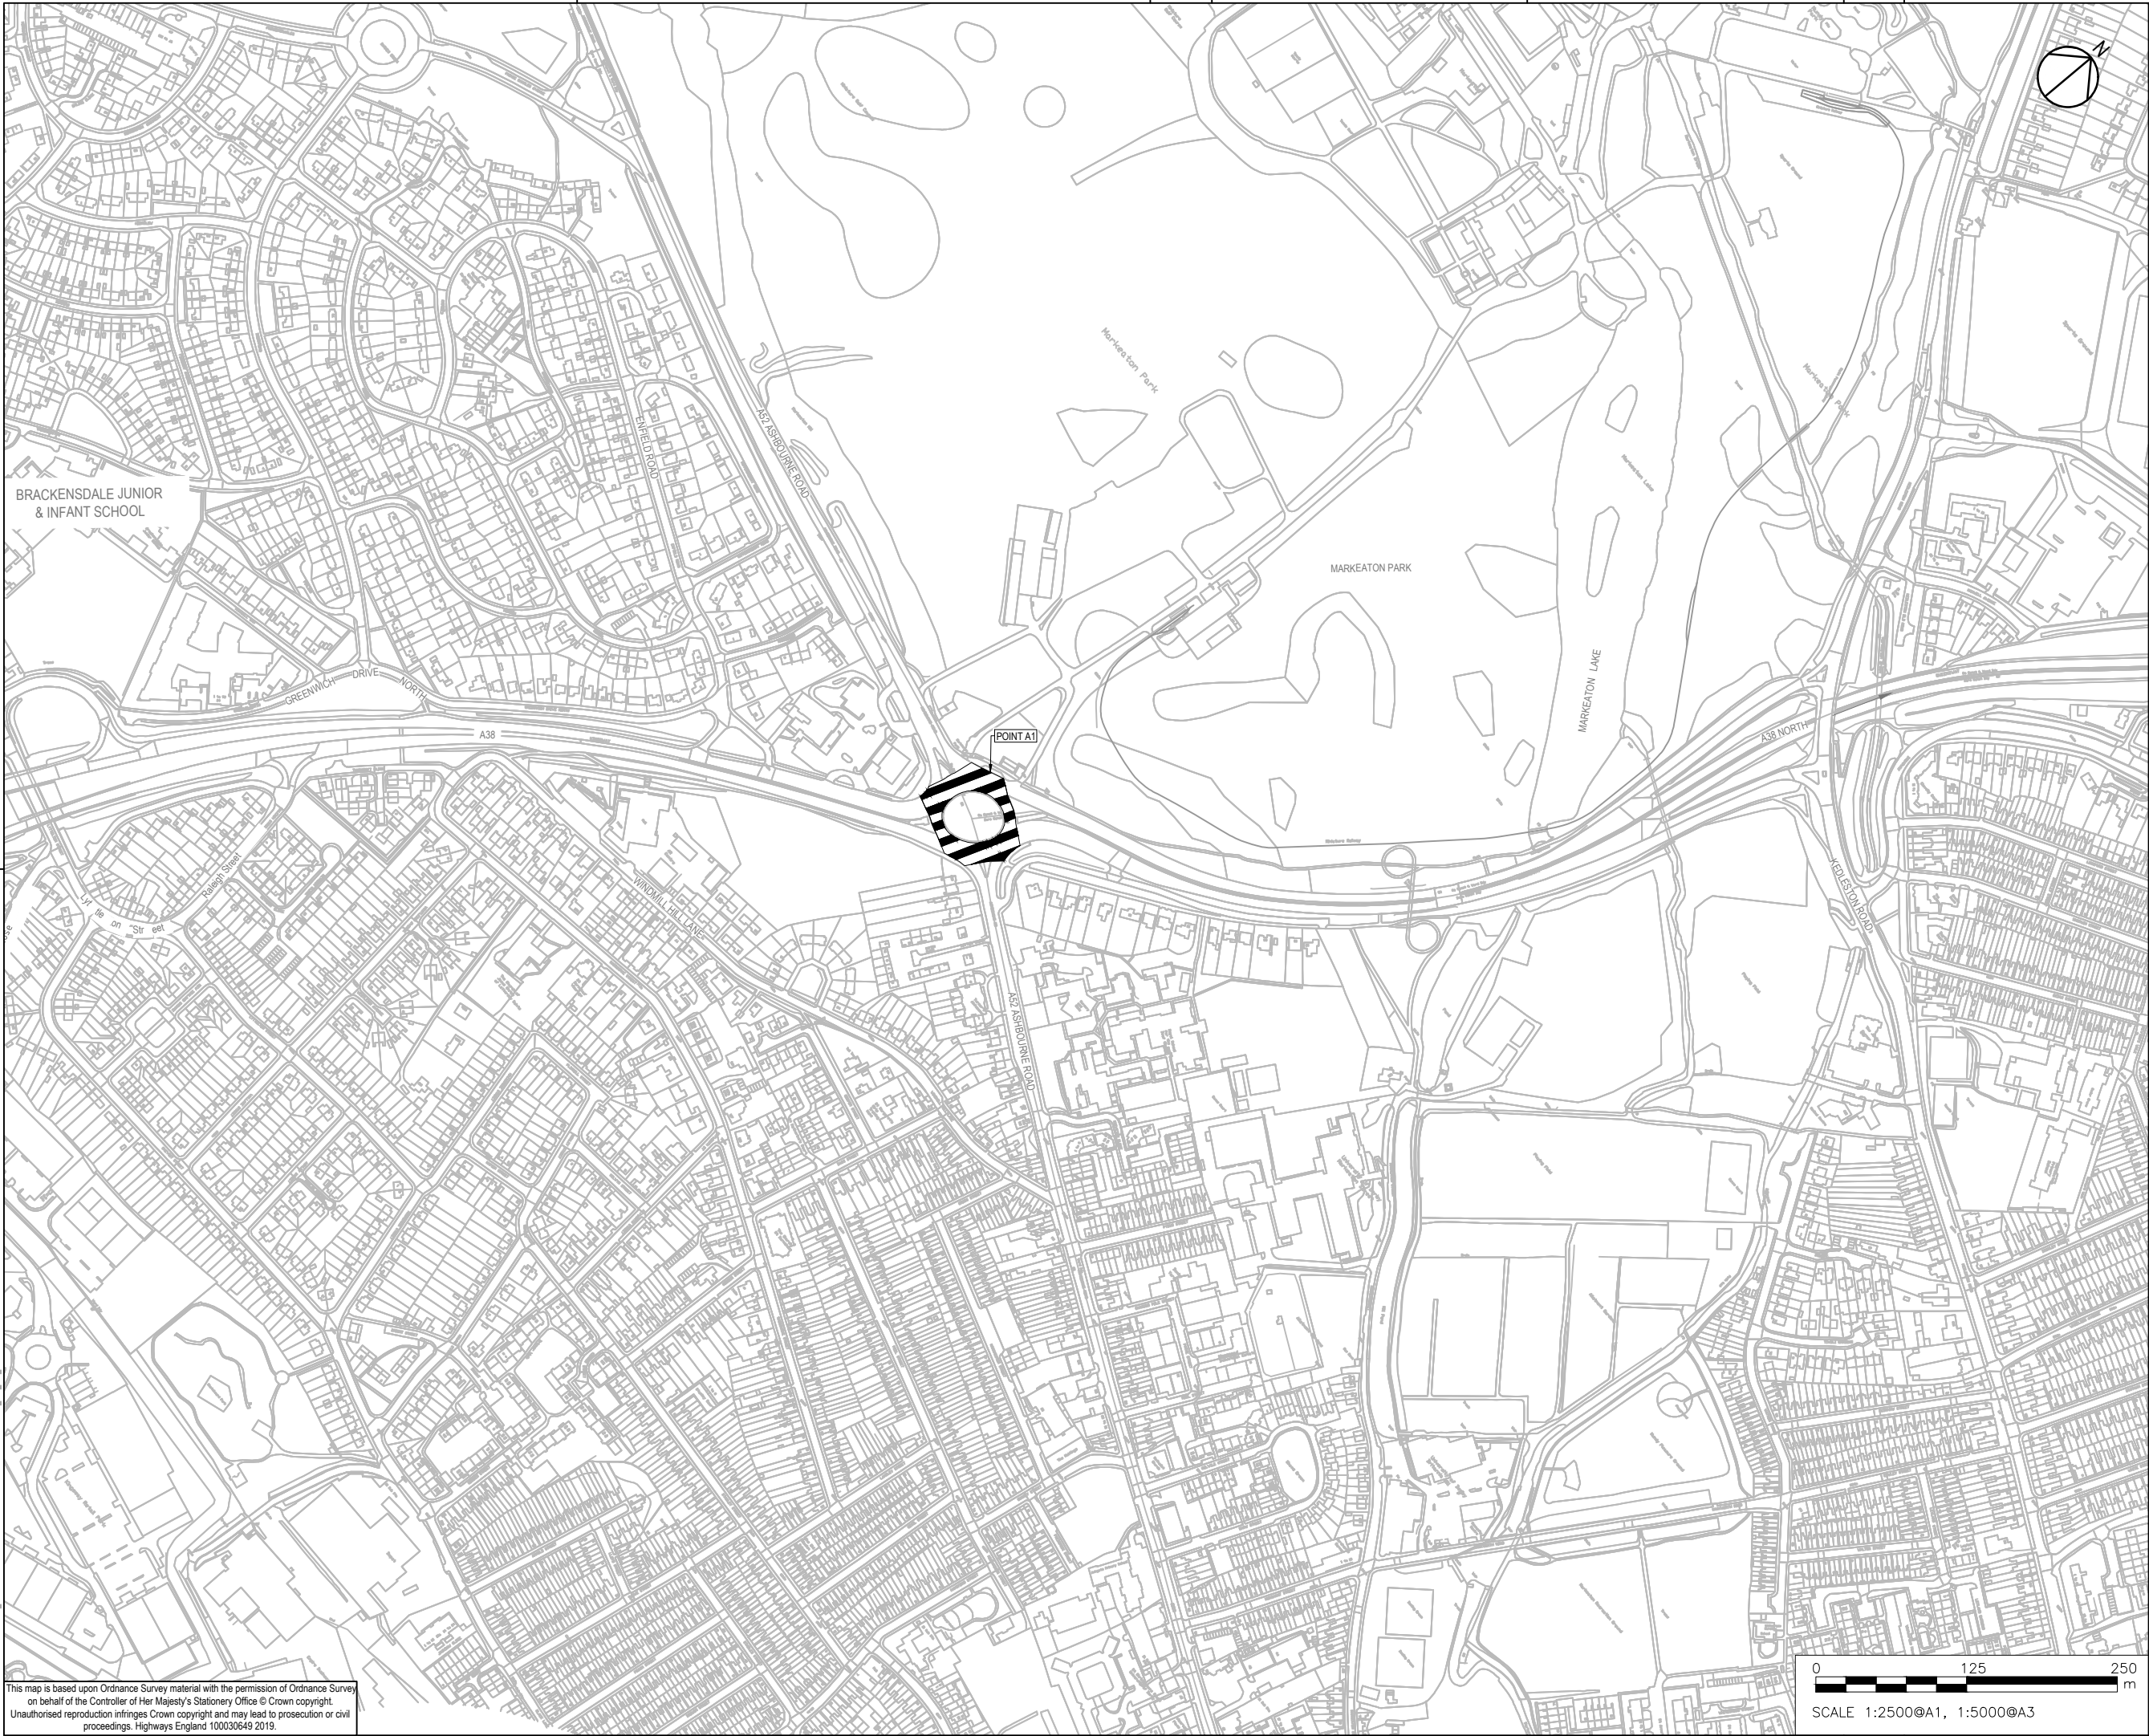

KEY PLAN

NOTES

- ALL DIMENSIONS ARE IN METRES UNLESS STATED OTHERWISE.
- THIS PLAN SHOULD BE READ IN CONJUNCTION WITH OTHER PLANS AND APPLICATION DOCUMENTS IN PARTICULAR SCHEDULE 3 OF THE DEVELOPMENT CONSENT ORDER.


KEY:



EXTENT OF DETRUNKING

Additional Sheet Added to Classification of Roads Plans Showing Area of Detrunking in Response to Examination Questions for Planning 1		LE	GS	18/12/19	C01
Revision Details		By	Check	Date	Suffix
Purpose of issue					
Client Highways England Floor 5 Two Colmore Square 38 Colmore Circus Birmingham B4 6BN					
Development Consent Order Number TR010022					
Project Title A38 DERBY JUNCTIONS					
Drawing Title CLASSIFICATION OF ROADS PLANS REGULATION 5(2)(o) SHEET 4 OF 5					
Designed LF	Drawn	Checked SW	Approved GS	Date 11/11/19	
Internal Project No. 60533462			Suitability D7		
Scale @ A1 1:2500			Zone Whole Scheme		
THIS DOCUMENT HAS BEEN PREPARED PURSUANT TO AND SUBJECT TO THE TERMS OF AECOM'S APPOINTMENT BY ITS CLIENT. AECOM ACCEPTS NO LIABILITY FOR ANY USE OF THIS DOCUMENT OTHER THAN BY ITS ORIGINAL CLIENT OR FOLLOWING AECOM'S EXPRESS AGREEMENT TO SUCH USE, AND ONLY FOR THE PURPOSES FOR WHICH IT WAS PREPARED AND PROVIDED.					
Drawing Number Highways England PIN HE514503		Originator -ACM		Volume -DCO-	
A38_SW_PR_ZZ		-DR-DC-0034		C01	
Location		I Type		I Role	

Plot Date: 18 December 2019 18:53:04
File Name: C:\P\WORKING\AECOM_EU\LINE\A\EVANS\DO4610701\HE514503-ACM-DOO-A38_SW_PR_ZZ.DR.DOC-0034

This map is based upon Ordnance Survey material with the permission of Ordnance Survey on behalf of the Controller of Her Majesty's Stationery Office © Crown copyright. Unauthorised reproduction infringes Crown copyright and may lead to prosecution or civil proceedings. Highways England 100030649 2019.

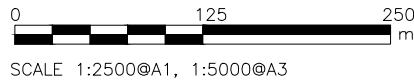

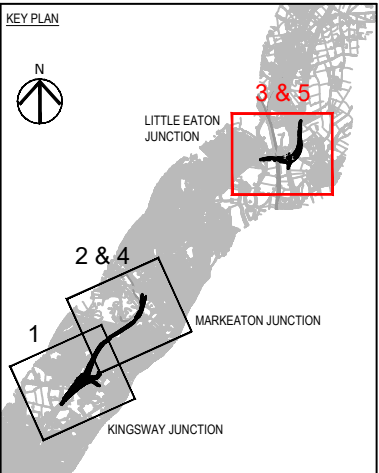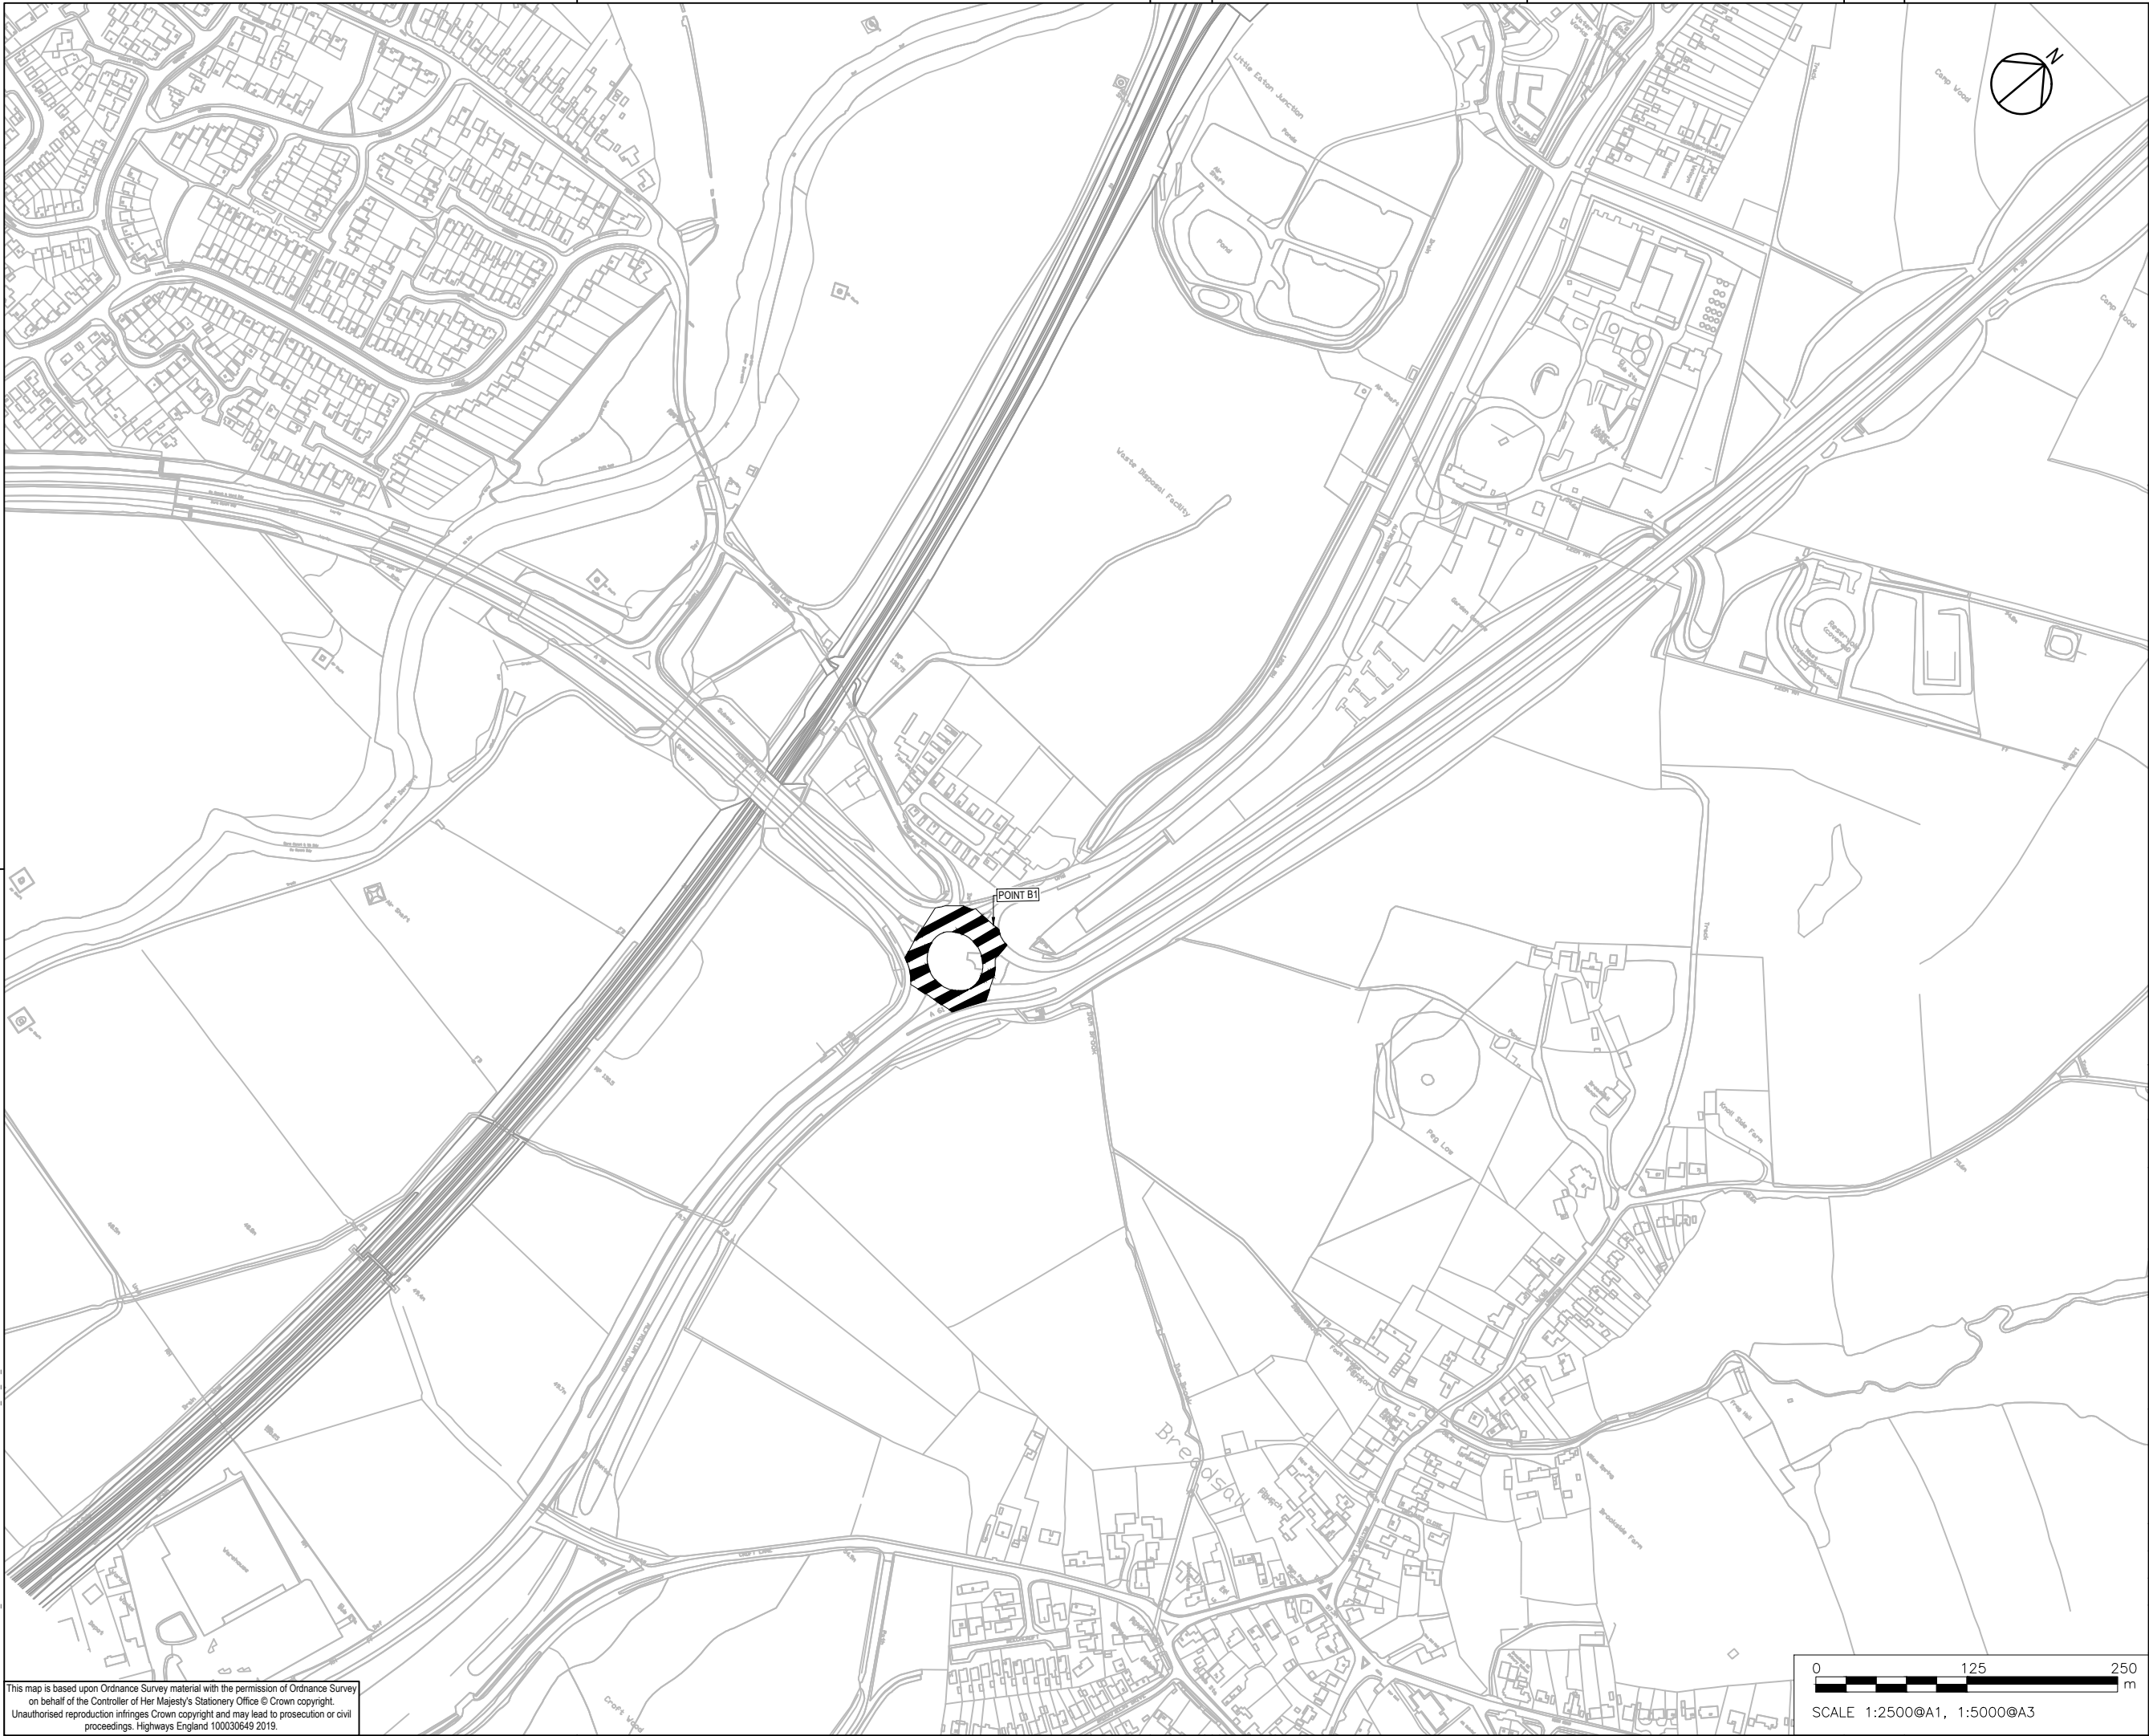

- NOTES
1. ALL DIMENSIONS ARE IN METRES UNLESS STATED OTHERWISE.
 2. THIS PLAN SHOULD BE READ IN CONJUNCTION WITH OTHER PLANS AND APPLICATION DOCUMENTS IN PARTICULAR SCHEDULE 3 OF THE DEVELOPMENT CONSENT ORDER.
 3. THE ROADS IDENTIFIED ON THIS PLAN ARE TO BE CLASSIFIED (OR RE-CLASSIFIED) AS PROVIDED FOR IN THE DEVELOPMENT CONSENT ORDER.

KEY:

 EXTENT OF DETRUNKING

Additional Sheet Added to Classification of Roads Plans Showing Area of Detrunking in Response to Examination Questions for Paragraph 3	LE	GS	18/12/19	C01
Revision Details	By	Check	Date	Suffix

Purpose of issue

Client
Highways England
Floor 5
Two Colmore Square
38 Colmore Circus
Birmingham
B4 6BN



Development Consent Order Number
TR010022

Project Title
A38
DERBY JUNCTIONS

Drawing Title
CLASSIFICATION OF ROADS
PLANS
REGULATION 5(2)(o)
SHEET 5 OF 5

Designed LF	Drawn LF	Checked SW	Approved GS	Date 11/11/19
Internal Project No. 60533462	Suitability D7	Zone Whole Scheme		

THIS DOCUMENT HAS BEEN PREPARED PURSUANT TO AND SUBJECT TO THE TERMS OF AECOM'S APPOINTMENT BY ITS CLIENT. AECOM ACCEPTS NO LIABILITY FOR ANY USE OF THIS DOCUMENT OTHER THAN BY ITS ORIGINAL CLIENT OR FOLLOWING AECOM'S EXPRESS AGREEMENT TO SUCH USE, AND ONLY FOR THE PURPOSES FOR WHICH IT WAS PREPARED AND PROVIDED.

Drawing Number Highways England PIN HE514503	Originator -ACM	Volume -DCO-	Rev C01
A38_SW_PR_ZZ	-DR-DC-0035	Location I Type I Role I Number	

This map is based upon Ordnance Survey material with the permission of Ordnance Survey on behalf of the Controller of Her Majesty's Stationery Office © Crown copyright. Unauthorised reproduction infringes Crown copyright and may lead to prosecution or civil proceedings. Highways England 100030649 2019.

