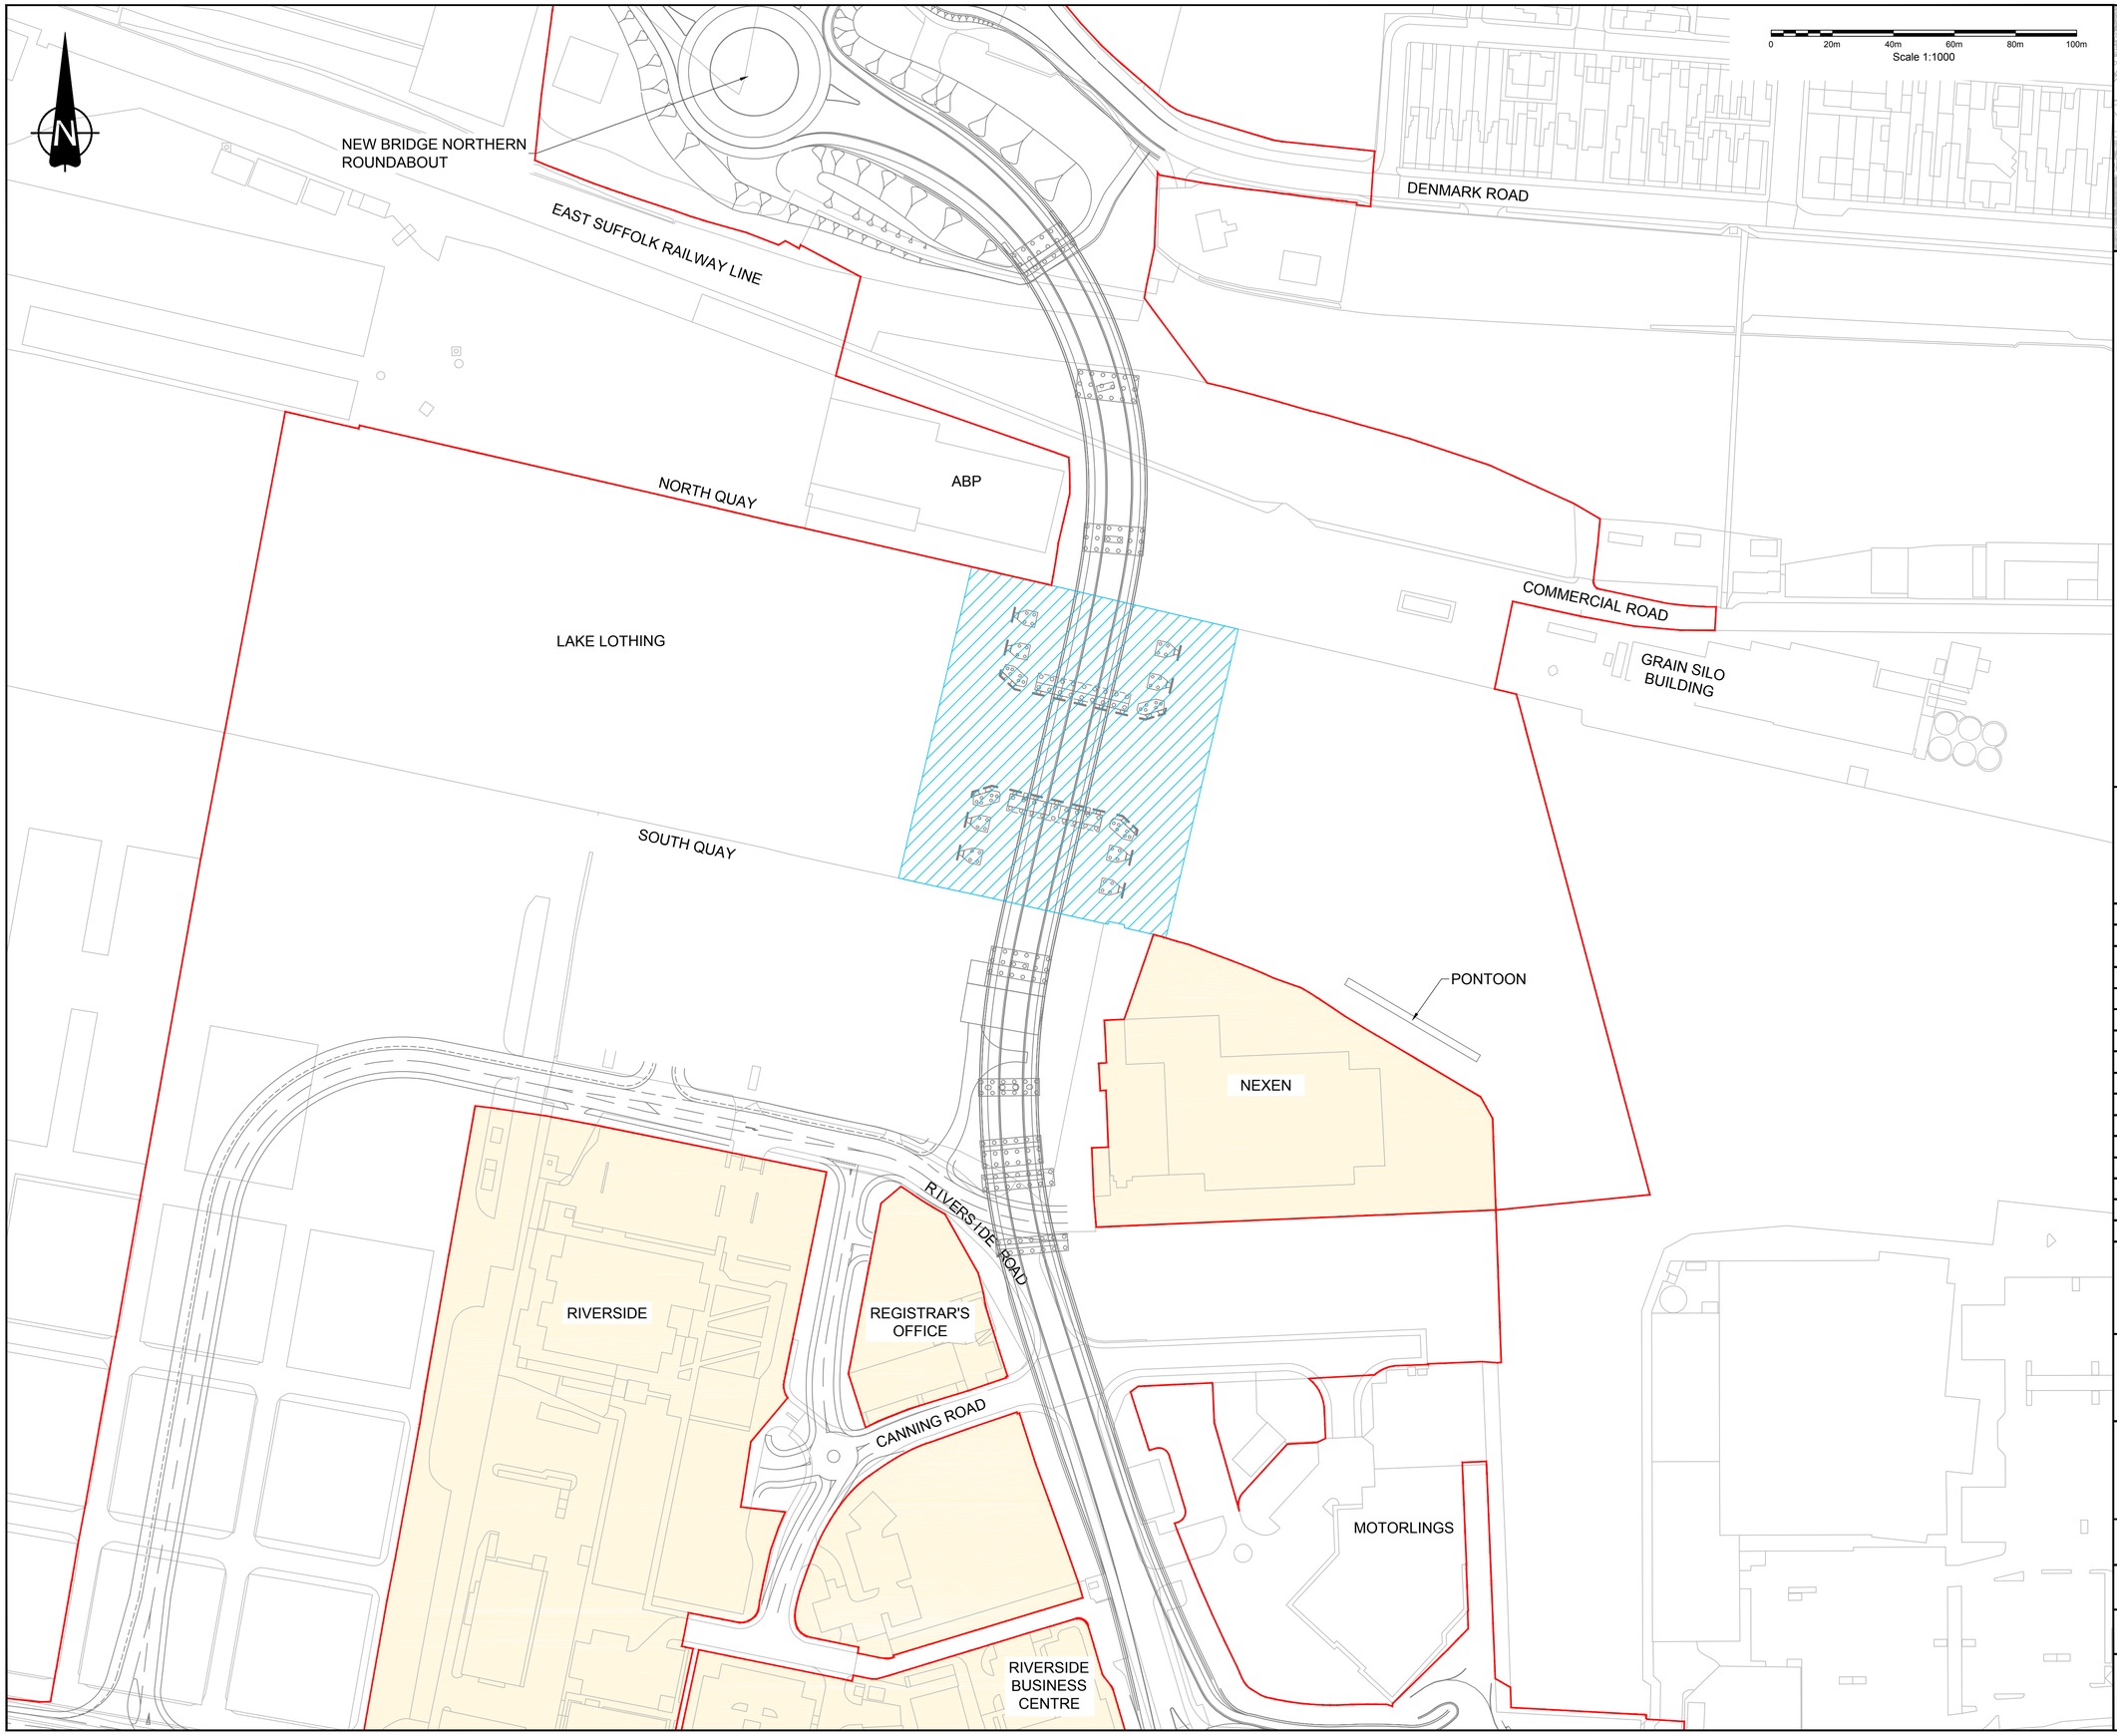

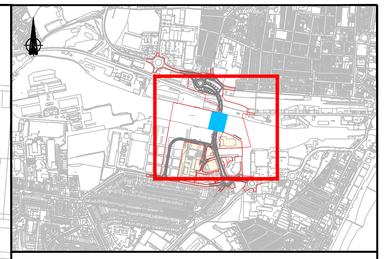

KEY

- Earthworks
- Proposed highway
- ORDER LIMITS
- AREA IN WHICH DREDGING IS SUBJECT TO APPROVAL
- LIMITS OF DREDGING
- AREA EXCLUDED FROM ORDER LIMITS

NOTES

1. THIS PLAN SHOULD BE READ IN CONJUNCTION WITH THE DEVELOPMENT CONSENT ORDER.
2. ALL DIMENSIONS ARE IN METRES UNLESS OTHERWISE STATED.
3. THE DESIGN AND LOCATION OF ELEMENTS OF THE SCHEME ARE SHOWN HERE FOR ILLUSTRATIVE PURPOSES ONLY AND WILL BE SUBJECT TO DETAILED DESIGN DEVELOPMENT IN ACCORDANCE WITH THE TERMS OF THE DEVELOPMENT CONSENT ORDER.

Mapping reproduced by permission of Ordnance Survey on behalf of HMSO.
© Crown copyright and database rights 2017. All rights reserved.
Ordnance Survey licence number 100023395
Contains OS data © Crown copyright and database rights 2017.

REVISION	DRAWN	CHECKED	APPROVED	DATE

DESCRIPTION

Suffolk County Council

PROJECT TITLE

Lake Lothing THIRD CROSSING

DRAWING TITLE

LIMITS OF DREDGING PLAN
REGULATION 5(2)(o)

DRAWING STATUS

FOR DCO SUBMISSION

DRAWN	CHECKED	APPROVED	AUTHORISED	SUITABILITY
TDN	NH	CF	JB	S4

SCALE @ A1 SIZE	DATE	REVISION
1:1000	13/06/18	P00

DRAWING NUMBER

Project	Originator	Volume	Location	Type	Role	Number
1069948	WSP	MAR	LL	DR	MA	0002