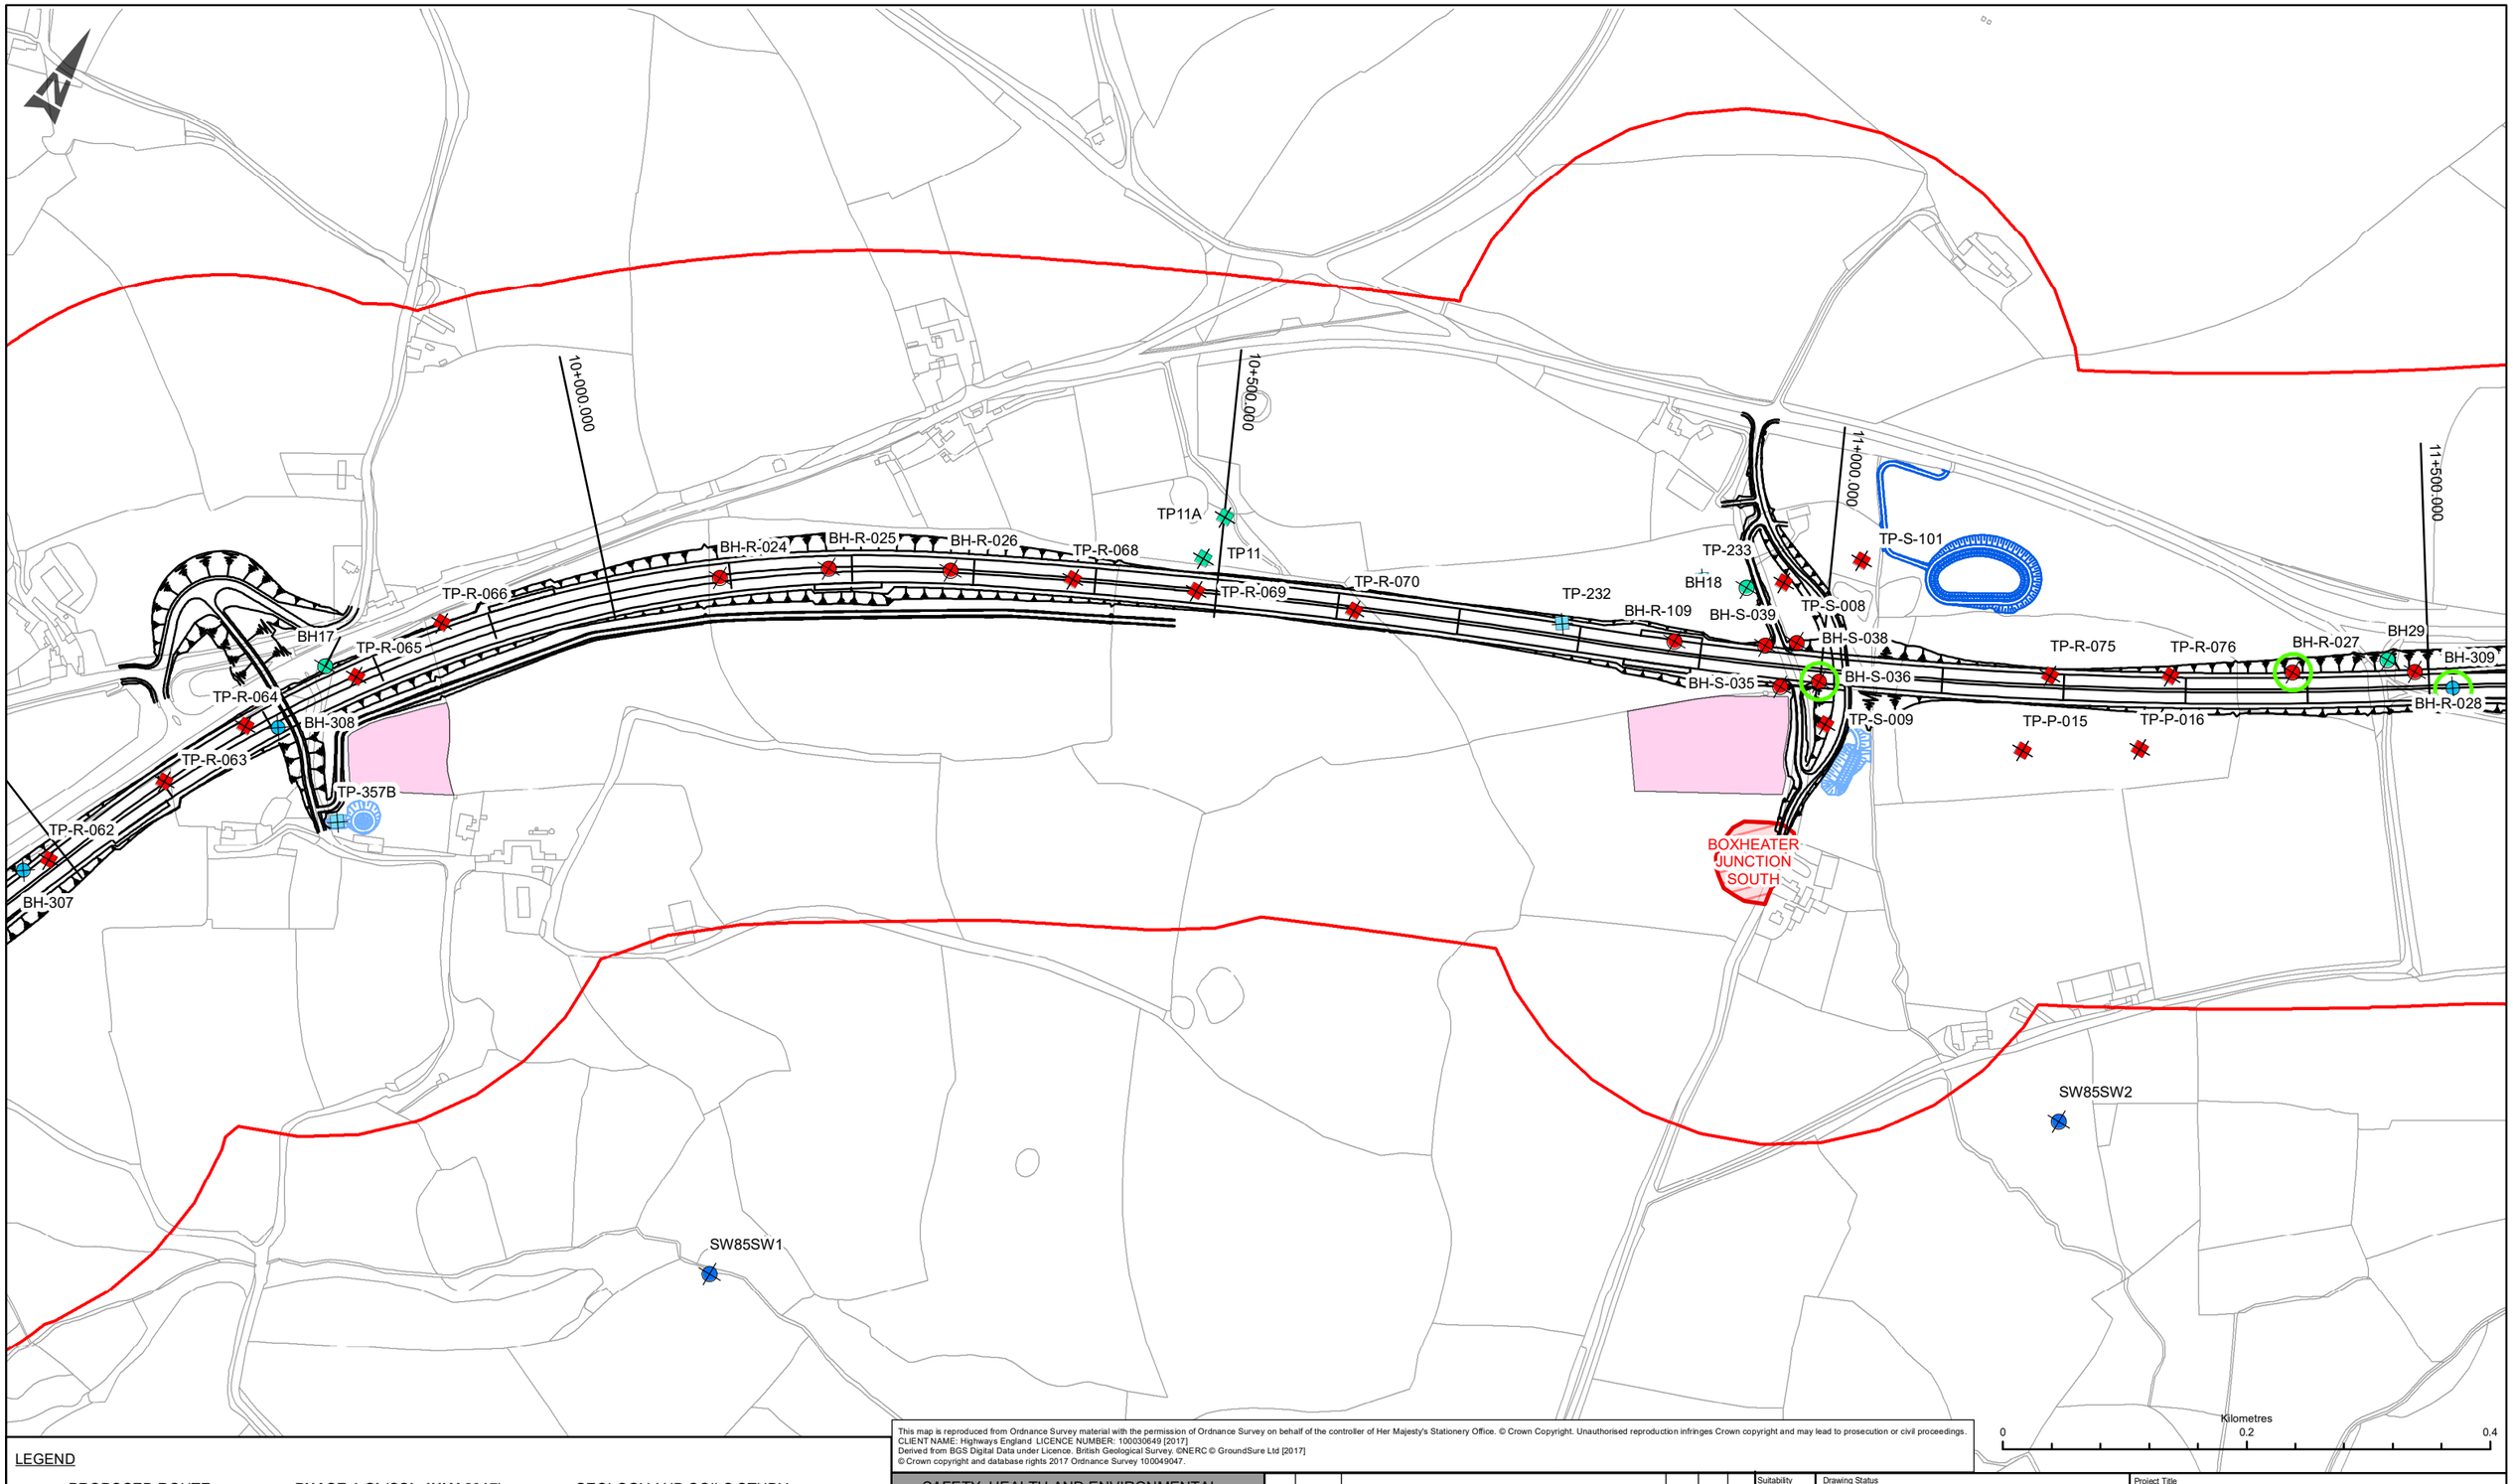

LEGEND

- PROPOSED ROUTE ALIGNMENT
- PROPOSED ATTENUATION POND (HE)
- PROPOSED ATTENUATION POND (CORNWALL COUNCIL)

PHASE 2 GI (SSL FEB 2018)

- TRIAL PIT
- BOREHOLE

PHASE 1 GI (SSL JULY 2017)

- BOREHOLE
- TRIAL PIT

HYDER PRELIMINARY GI FACTUAL REPORT (2003)

- BOREHOLE
- TRIAL PIT

BGS HISTORIC BOREHOLES

- BOREHOLE

- GEOLOGY AND SOILS STUDY AREA
- PHASE 3 GI GEOPHYSICAL INVESTIGATION AREAS
- GROUNDWATER MONITORING INSTALLATIONS
- CONSTRUCTION COMPOUND SITES

This map is reproduced from Ordnance Survey material with the permission of Ordnance Survey on behalf of the controller of Her Majesty's Stationery Office. © Crown Copyright. Unauthorised reproduction infringes Crown copyright and may lead to prosecution or civil proceedings.
CLIENT NAME: Highways England LICENCE NUMBER: 100030649 [2017]
Derived from BGS Digital Data under Licence. British Geological Survey. ©NERC © GroundSure Ltd [2017]
© Crown copyright and database rights 2017 Ordnance Survey 100049047.

SAFETY, HEALTH AND ENVIRONMENTAL INFORMATION

In addition to the hazards/risks normally associated with the types of work detailed on this drawing, note the following significant residual risks (Reference shall also be made in the design hazard log)

Construction
NONE

Maintenance / Cleaning
NONE

Use
NONE

Decommission / Demolition
NONE

Rev	Date	Description	By	Chk'd	App'd
C01	16/08/18	FIRST ISSUE	AH	LT	JP

Suitability: A3
Drawing Status: STAGE COMPLETED
Designer: ARUP
Client: highways england
European Union, European Regional Development Fund

Project Title: A30 CHIVERTON TO CARLAND CROSS
Drawing Title: FIGURE 9.5- GROUND INVESTIGATION LOCATION PLAN SHEET 6 OF 8

Scale	Designed / Drawn	Checked	Approved	Authorised
1:5,000	AH	LT	JP	IM
Original Size	**Date**	**Date**	**Date**	**Date**
A3	16/08/18	16/08/18	16/08/18	16/08/18

Drawing Number: Project | Originator | Volume | Location | Type | Role | Number
HA551502-ARP-EGT-SW-DR-LE-000022
Revision: C01