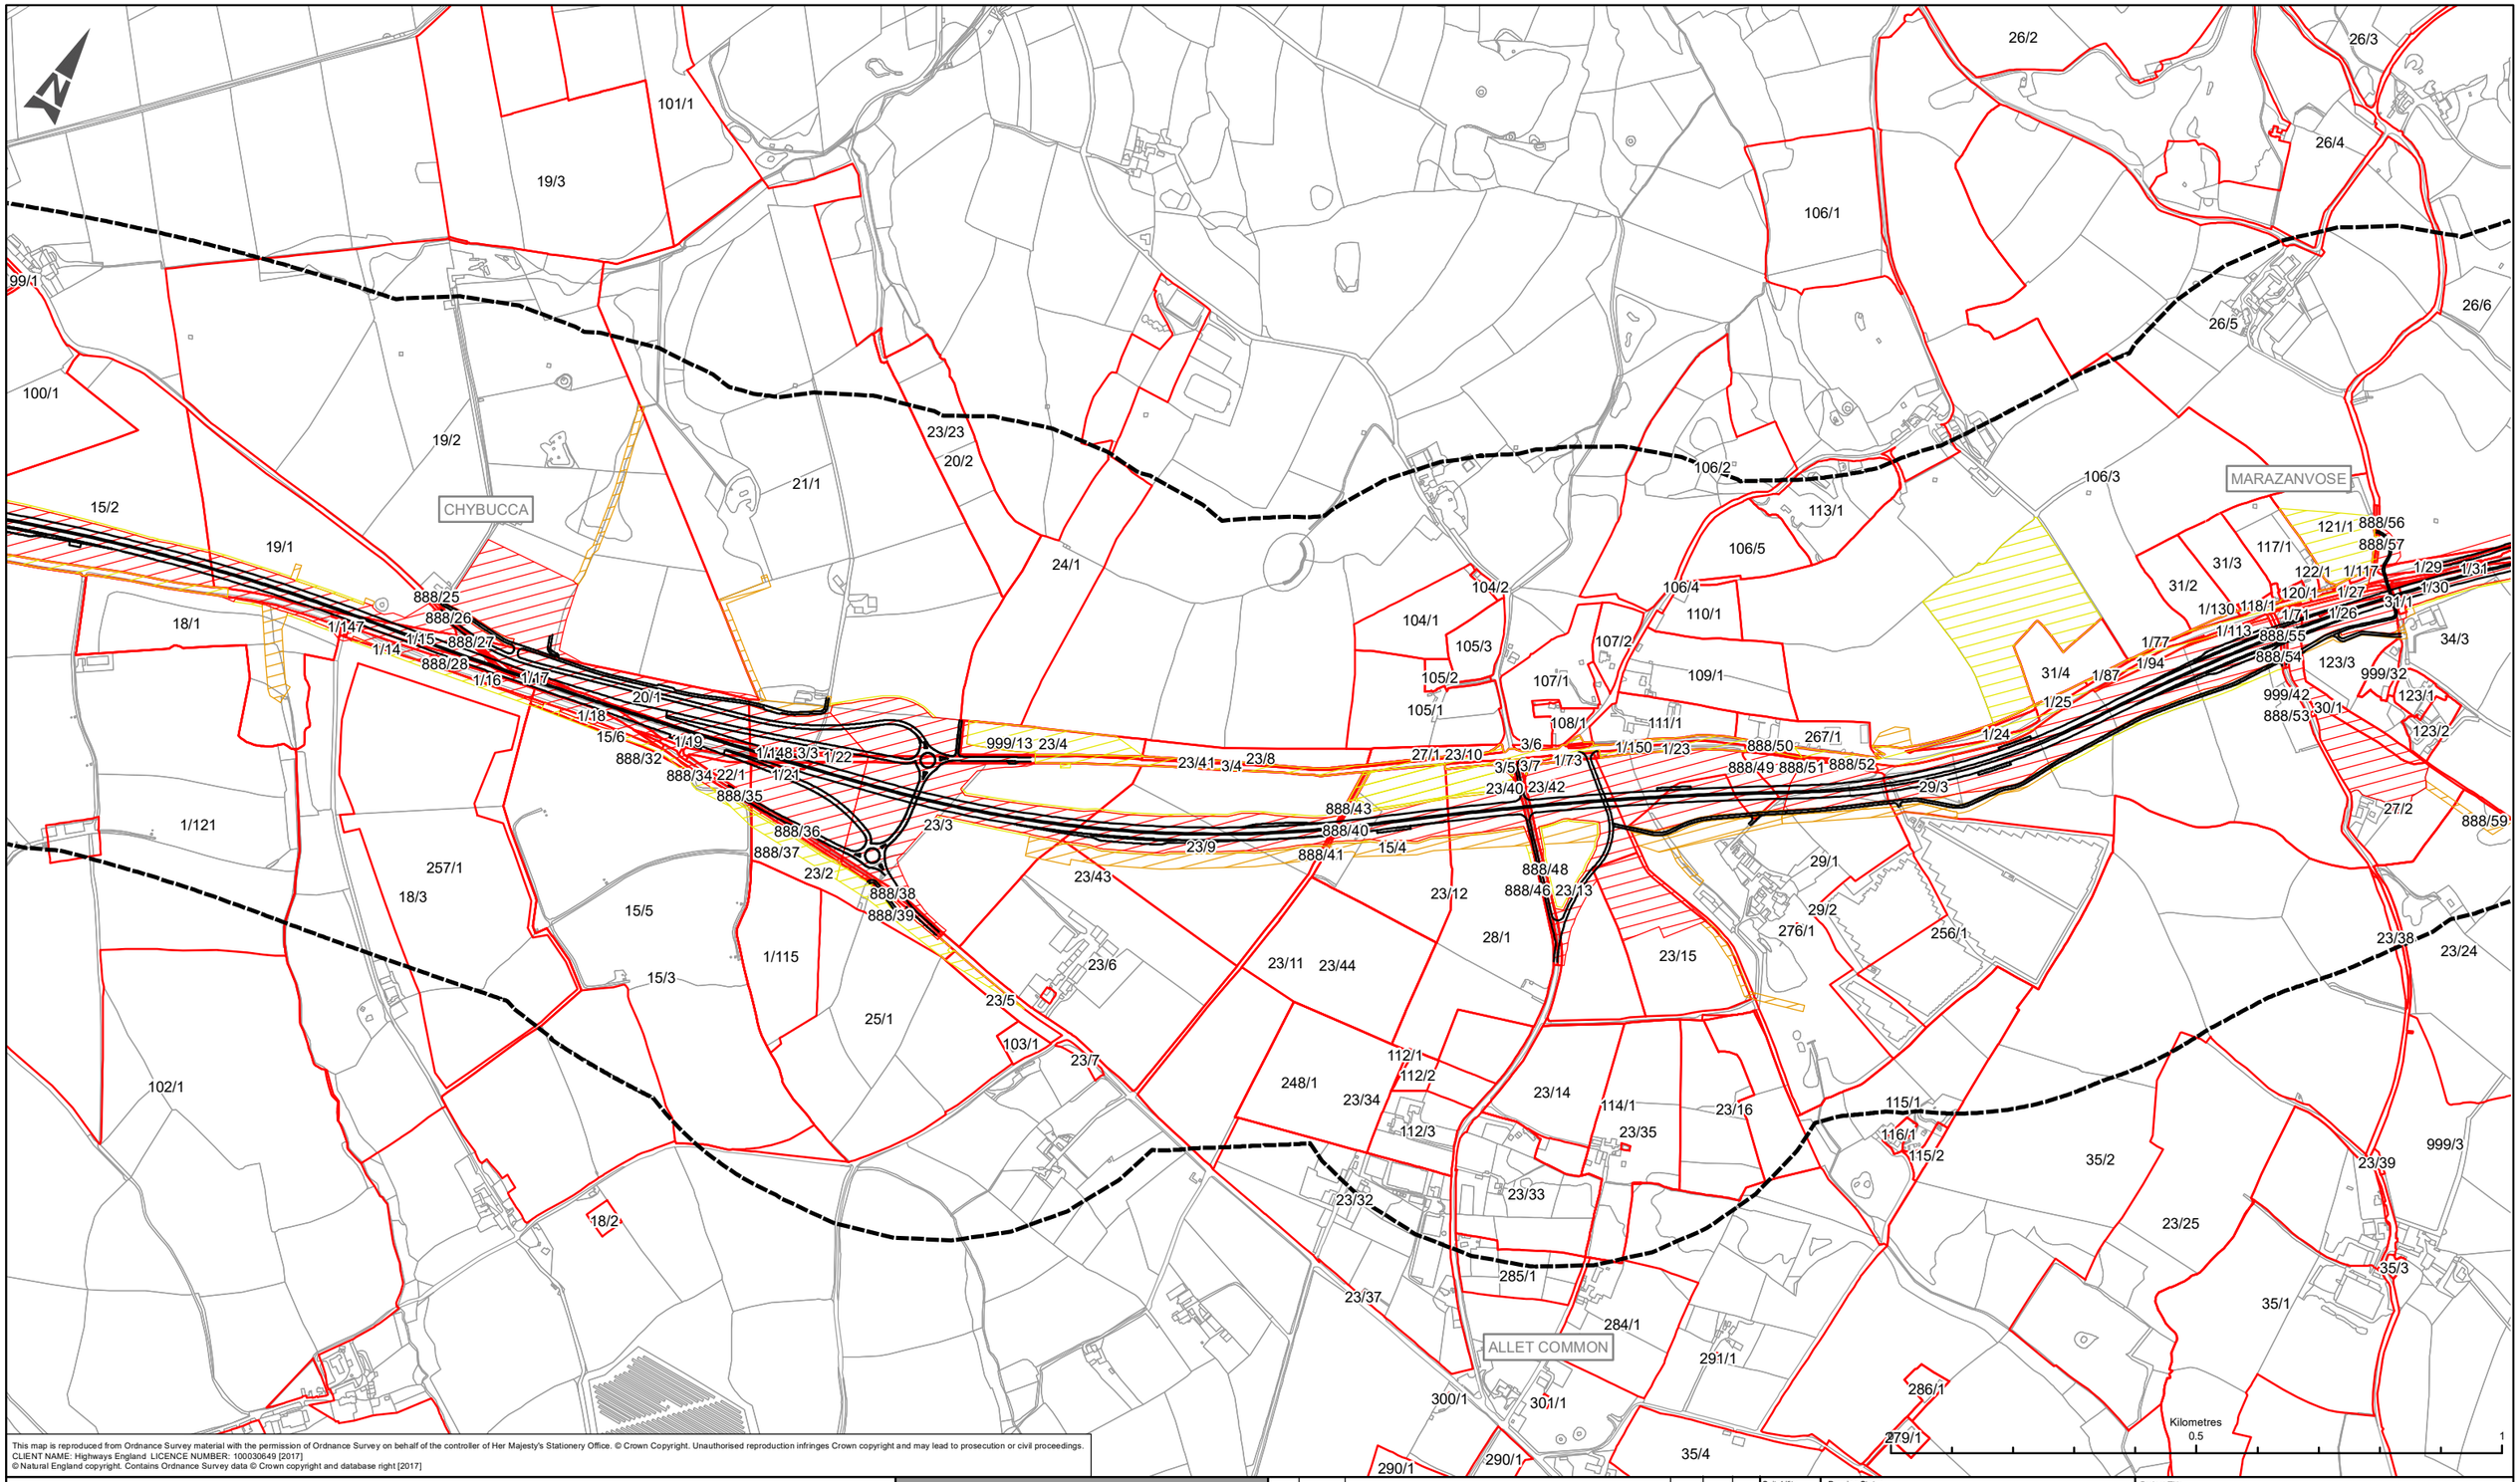

This map is reproduced from Ordnance Survey material with the permission of Ordnance Survey on behalf of the controller of Her Majesty's Stationery Office. © Crown Copyright. Unauthorised reproduction infringes Crown copyright and may lead to prosecution or civil proceedings.
CLIENT NAME: Highways England LICENCE NUMBER: 100030649 [2017]
© Natural England copyright. Contains Ordnance Survey data © Crown copyright and database right [2017]

LEGEND

- PROPOSED ROUTE ALIGNMENT
- 500m BUFFER
- REGISTERED LAND PLOT
- LAND TO BE ACQUIRED
- LAND TO BE USED TEMPORARILY AND RIGHTS TO BE ACQUIRED PERMANENTLY
- LAND TO BE USED TEMPORARILY

SAFETY, HEALTH AND ENVIRONMENTAL INFORMATION

In addition to the hazards/risks normally associated with the types of work detailed on this drawing, note the following significant residual risks (Reference shall also be made in the design hazard log)

Construction
NONE

Maintenance / Cleaning
NONE

Use
NONE

Decommission / Demolition
NONE

Rev	Date	Description	By	Chk'd	App'd
C01	21/08/18	FIRST ISSUE	AH	AP	JP

Suitability: A3
Drawing Status: STAGE COMPLETED

Designer: ARUP

Client: highways england

European Union
European Regional Development Fund

Project Title: A30 CHIVERTON TO CARLAND CROSS

Drawing Title: FIGURE 12.3 - LAND TAKE ON SCHEME SHEET 2 OF 4

Scale	Designed / Drawn	Checked	Approved	Authorised
1:10,000	AH	AP	JP	IM

Original Size	Date	Date	Date	Date
A3	21/08/18	21/08/18	21/08/18	21/08/18

Drawing Number: HA551502-ARP-ELS-SW-DR-LE-001031
(Project | Originator | Volume | Location | Type | Role | Number)

Revison: C01